

裝置、裝修物料及設備

Schedule of Mechanical & Electrical Provisions of Residential Properties 住宅物業機電裝置數量說明表

Tower I 座

Location 位置	Floor 樓層	G/F 地下				1/F 1樓				2/F - 6/F 2樓至6樓				7/F 7樓			
	Flat 單位	A	B	C	D	A	B	C	D	A	B	C	D	A	B	C	D
Entrance hall 入口大堂	13A Single Socket Outlet 13A單位電插座	1	1	-	-	1	1	-	-	1	1	-	-	1	1	-	-
Living Room & Dining Room 客廳及飯廳	TV/FM Outlet 電視及電台接收插座	2	2	2	2	2	2	2	2	2	2	2	2	2	2	2	2
	Telephone Outlet 電話插座	2	2	2	2	2	2	2	2	2	2	2	2	2	2	2	2
	13A Single Socket Outlet 13A單位電插座	4	1	1	-	3	1	1	3	3	1	1	3	2	1	1	3
	13A Twin Socket Outlet 13A雙位電插座	7	5	5	5	7	5	5	3	7	5	5	3	8	5	5	3
	Switch for Indoor Air-Conditioner 室內空調機接線位	3	2	2	1	3	2	2	1	3	2	2	1	3	2	2	1
	Power Bar 拖板	1	-	-	-	1	-	-	-	1	-	-	-	1	-	-	-
Kitchen 廚房	13A Single Socket Outlet 13A單位電插座	4	4	5	4	2	4	5	5	2	4	5	5	4	4	5	5
	13A Twin Socket Outlet 13A 雙位電插座	2	2	2	2	3	2	2	2	3	2	2	2	2	2	2	2
Pantry 備餐間	13A Single Socket Outlet 13A單位電插座	-	1	-	-	-	1	-	-	-	1	-	-	-	1	-	-
	13A Twin Socket Outlet 13A雙位電插座	-	2	-	-	-	2	-	-	-	2	-	-	-	2	-	-

Location 位置	Floor 樓層	G/F 地下				1/F 1樓				2/F - 6/F 2樓至6樓				7/F 7樓			
	Flat 單位	A	B	C	D	A	B	C	D	A	B	C	D	A	B	C	D
Master Bedroom 主人睡房	TV/FM Outlet 電視及電台接收插座	1	1	1	-	1	1	1	1	1	1	1	1	1	1	1	1
	Telephone Outlet 電話插座	1	1	1	-	1	1	1	1	1	1	1	1	1	1	1	1
	13A Single Socket Outlet 13A單位電插座	2	3	2	-	2	3	3	2	2	3	3	2	2	3	3	2
	13A Twin Socket Outlet 13A雙位電插座	2	2	2	-	2	2	2	2	2	2	2	2	2	2	2	2
	Switch for Indoor Air-Conditioner 室內空調機接線位	2	1	1	-	2	1	1	1	2	1	1	1	2	1	1	1
Master Bathroom 主人浴室	13A Twin Socket Outlet 13A雙位電插座	2	2	1	-	2	2	1	1	2	2	1	1	2	2	1	1
	Power Bar 拖板	1	1	1	-	1	1	1	1	1	1	1	1	1	1	1	1
Walk-in Closet 衣帽間	13A Single Socket Outlet 13A單位電插座	-	-	1	-	-	-	-	-	-	-	-	-	-	-	-	-
	Switch for Indoor Air-Conditioner 室內空調機接線位	-	-	1	-	-	-	-	-	-	-	-	-	-	-	-	-
Bedroom 睡房	TV/FM Outlet 電視及電台接收插座	-	-	-	1	-	-	-	-	-	-	-	-	-	-	-	-
	Telephone Outlet 電話插座	-	-	-	1	-	-	-	-	-	-	-	-	-	-	-	-
	13A Single Socket Outlet 13A單位電插座	-	-	-	1	-	-	-	-	-	-	-	-	-	-	-	-
	13A Twin Socket Outlet 13A雙位電插座	-	-	-	2	-	-	-	-	-	-	-	-	-	-	-	-
	Switch for Indoor Air-Conditioner 室內空調機接線位	-	-	-	1	-	-	-	-	-	-	-	-	-	-	-	-
Bathroom 浴室	13A Twin Socket Outlet 13A雙位電插座	-	-	-	1	-	-	-	-	-	-	-	-	-	-	-	-
	Power Bar 拖板	-	-	-	1	-	-	-	-	-	-	-	-	-	-	-	-

Remarks :

1. "1, 2," denotes the quantity of such provision(s) provided in the residential property.
2. " - " denotes "not applicable".
3. 4/F is omitted.

備註 :

1. "1, 2,"表示提供於該住宅物業的裝置數目。
2. " - " 代表 "不適用"。
3. 不設4樓。

裝置、裝修物料及設備

Schedule of Mechanical & Electrical Provisions of Residential Properties 住宅物業機電裝置數量說明表

Tower 1 座

Location 位置	Floor 樓層	G/F 地下				1/F 1樓				2/F - 6/F 2樓至6樓				7/F 7樓			
	Flat 單位	A	B	C	D	A	B	C	D	A	B	C	D	A	B	C	D
Bedroom 2 睡房 2	TV/FM Outlet 電視及電台接收插座	1	1	1	-	1	1	1	1	1	1	1	1	1	1	1	1
	Telephone Outlet 電話插座	1	1	1	-	1	1	1	1	1	1	1	1	1	1	1	1
	13A Single Socket Outlet 13A單位電插座	2	-	-	-	2	-	-	-	2	-	-	-	2	-	-	-
	13A Twin Socket Outlet 13A雙位電插座	2	2	2	-	2	2	2	2	2	2	2	2	2	2	2	2
	Switch for Indoor Air-Conditioner 室內空調機接線位	1	1	1	-	1	1	1	1	1	1	1	1	1	1	1	1
Bedroom 3 睡房 3	TV/FM Outlet 電視及電台接收插座	1	1	1	-	1	1	1	1	1	1	1	1	1	1	1	1
	Telephone Outlet 電話插座	1	1	1	-	1	1	1	1	1	1	1	1	1	1	1	1
	13A Twin Socket Outlet 13A雙位電插座	2	2	2	-	2	2	2	2	2	2	2	2	2	2	2	2
	Switch for Indoor Air-Conditioner 室內空調機接線位	1	1	1	-	1	1	1	1	1	1	1	1	1	1	1	1
Bedroom 4 睡房 4	TV/FM Outlet 電視及電台接收插座	1	1	-	-	1	1	-	-	1	1	-	-	1	1	-	-
	Telephone Outlet 電話插座	1	1	-	-	1	1	-	-	1	1	-	-	1	1	-	-
	13A Twin Socket Outlet 13A雙位電插座	2	2	-	-	2	2	-	-	2	2	-	-	2	2	-	-
	Switch for Indoor Air-Conditioner 室內空調機接線位	1	1	-	-	1	1	-	-	1	1	-	-	1	1	-	-

Location 位置	Floor 樓層	G/F 地下				1/F 1樓				2/F - 6/F 2樓至6樓				7/F 7樓			
	Flat 單位	A	B	C	D	A	B	C	D	A	B	C	D	A	B	C	D
Bathroom 2 浴室 2	13A Twin Socket Outlet 13A雙位電插座	1	1	1	-	1	1	1	1	1	1	1	1	1	1	1	1
	Power Bar 拖板	1	1	1	-	1	1	1	1	1	1	1	1	1	1	1	1
Bathroom 3 浴室 3	13A Twin Socket Outlet 13A雙位電插座	1	1	-	-	1	1	-	-	1	1	-	-	1	1	-	-
	Power Bar 拖板	1	1	-	-	1	1	-	-	1	1	-	-	1	1	-	-
Family Room 家庭廳	TV/FM Outlet 電視及電台接收插座	-	-	-	-	-	-	1	-	-	-	1	-	-	-	-	-
	Telephone Outlet 電話插座	-	-	-	-	-	-	1	-	-	-	1	-	-	-	-	-
	13A Twin Socket Outlet 13A雙位電插座	-	-	-	-	-	-	2	-	-	-	2	-	-	-	-	-
	Switch for Indoor Air-Conditioner 室內空調機接線位	-	-	-	-	-	-	1	-	-	-	1	-	-	-	-	-
Store 儲物房	13A Twin Socket Outlet 13A雙位電插座	1	1	1	-	1	1	1	1	1	1	1	1	1	1	1	1
Area Outside Store 儲物房前空間	13A Single Socket Outlet 13A單位電插座	1	-	-	-	-	-	-	-	-	-	-	-	-	-	-	-
Roof 平台	13A Single Watertight Socket Outlet 13A單位防水電插座	-	-	-	-	-	-	-	-	-	-	-	-	2	2	1	1
Garden 花園	13A Single Watertight Socket Outlet 13A單位防水電插座	1	1	1	-	-	-	-	-	-	-	-	-	-	-	-	-
Conservatory 溫室	13A Single Watertight Socket Outlet 13A單位防水電插座	1	1	-	-	1	1	1	1	1	1	1	1	1	1	1	1

Remarks :

1. "1, 2," denotes the quantity of such provision(s) provided in the residential property.
2. " - " denotes "not applicable".
3. 4/F is omitted.

備註 :

1. "1, 2,"表示提供於該住宅物業的裝置數目。
2. " - " 代表 "不適用"。
3. 不設4樓。

裝置、裝修物料及設備

Schedule of Mechanical & Electrical Provisions of Residential Properties 住宅物業機電裝置數量說明表

Tower 2 座

Location 位置	Floor 樓層	G/F 地下				1/F 1樓					2/F - 6/F 2樓至6樓					7/F 7樓			
	Flat 單位	A	B	C	D	A	B	C	D	E	A	B	C	D	E	A	B	C	D
Entrance hall 入口大堂	13A Single Socket Outlet 13A單位電插座	1	1	-	-	1	1	-	-	-	1	1	-	-	-	1	1	-	-
Living Room & Dining Room 客廳及飯廳	TV/FM Outlet 電視及電台接收插座	2	2	2	2	2	2	2	2	2	2	2	2	2	2	2	2	2	2
	Telephone Outlet 電話插座	2	2	2	2	2	2	2	2	2	2	2	2	2	2	2	2	2	2
	13A Single Socket Outlet 13A單位電插座	3	3	1	3	3	3	1	1	1	3	3	1	1	1	3	3	4	4
	13A Twin Socket Outlet 13A雙位電插座	7	7	5	7	7	7	5	5	5	7	7	5	5	5	7	7	5	5
	Switch for Indoor Air-Conditioner 室內空調機接線位	2	2	2	2	2	2	2	2	1	2	2	2	2	1	2	2	2	2
	Power Bar 拖板	1	1	-	1	1	1	-	-	-	1	1	-	-	-	1	1	-	-
Kitchen 廚房	13A Single Socket Outlet 13A單位電插座	4	4	5	4	4	4	3	3	5	4	4	3	3	5	4	4	2	2
	13A Twin Socket Outlet 13A雙位電插座	2	2	2	2	2	2	3	3	2	2	2	3	3	2	2	2	3	3
Master Bedroom 主人睡房	TV/FM Outlet 電視及電台接收插座	1	1	1	1	1	1	1	1	1	1	1	1	1	1	1	1	1	1
	Telephone Outlet 電話插座	1	1	1	1	1	1	1	1	1	1	1	1	1	1	1	1	1	1
	13A Single Socket Outlet 13A單位電插座	3	3	2	1	3	3	3	3	3	3	3	3	3	3	3	3	2	2
	13A Twin Socket Outlet 13A雙位電插座	2	2	2	2	2	2	2	2	2	2	2	2	2	2	2	2	2	2
	Switch for Indoor Air-Conditioner 室內空調機接線位	1	1	1	1	1	1	1	1	1	1	1	1	1	1	1	1	1	1
Master Bathroom 主人浴室	13A Twin Socket Outlet 13A雙位電插座	2	2	1	2	2	2	2	2	1	2	2	2	2	1	2	2	2	2
	Power Bar 拖板	1	1	1	1	1	1	1	1	1	1	1	1	1	1	1	1	1	1

Remarks :

- "1, 2," denotes the quantity of such provision(s) provided in the residential property.
- " - " denotes "not applicable".
- 4/F is omitted.

Location 位置	Floor 樓層	G/F 地下				1/F 1樓					2/F - 6/F 2樓至6樓					7/F 7樓			
	Flat 單位	A	B	C	D	A	B	C	D	E	A	B	C	D	E	A	B	C	D
Walk-in closet 衣帽間	TV/FM Outlet 電視及電台接收插座	-	-	-	-	-	-	1	1	-	-	-	1	1	-	-	-	-	-
	Telephone Outlet 電話插座	-	-	-	-	-	-	1	1	-	-	-	1	1	-	-	-	-	-
	13A Single Socket Outlet 13A單位電插座	-	-	1	2	-	-	-	-	-	-	-	-	-	-	-	-	-	-
	13A Twin Socket Outlet 13A雙位電插座	-	-	-	-	-	-	2	2	-	-	-	2	2	-	-	-	-	-
	Switch for Indoor Air-Conditioner 室內空調機接線位	-	-	1	1	-	-	1	1	-	-	-	1	1	-	-	-	-	-
Bedroom 2 睡房 2	TV/FM Outlet 電視及電台接收插座	1	1	1	1	1	1	1	1	1	1	1	1	1	1	1	1	1	1
	Telephone Outlet 電話插座	1	1	1	1	1	1	1	1	1	1	1	1	1	1	1	1	1	1
	13A Single Socket Outlet 13A單位電插座	-	-	-	-	-	-	-	-	-	-	-	-	-	-	-	-	3	3
	13A Twin Socket Outlet 13A雙位電插座	2	2	2	2	2	2	2	2	2	2	2	2	2	2	2	2	2	2
	Switch for Indoor Air-Conditioner 室內空調機接線位	1	1	1	1	1	1	1	1	1	1	1	1	1	1	1	1	1	1
Bedroom 3 睡房 3	TV/FM Outlet 電視及電台接收插座	1	1	1	1	1	1	1	1	1	1	1	1	1	1	1	1	1	1
	Telephone Outlet 電話插座	1	1	1	1	1	1	1	1	1	1	1	1	1	1	1	1	1	1
	13A Twin Socket Outlet 13A雙位電插座	2	2	2	2	2	2	2	2	2	2	2	2	2	2	2	2	2	2
	Switch for Indoor Air-Conditioner 室內空調機接線位	1	1	1	1	1	1	1	1	1	1	1	1	1	1	1	1	1	1
Bedroom 4 睡房 4	TV/FM Outlet 電視及電台接收插座	1	1	-	1	1	1	-	-	-	1	1	-	-	-	1	1	1	1
	Telephone Outlet 電話插座	1	1	-	1	1	1	-	-	-	1	1	-	-	-	1	1	1	1
	13A Single Socket Outlet 13A單位電插座	1	1	-	2	1	1	-	-	-	1	1	-	-	-	1	1	-	-
	13A Twin Socket Outlet 13A雙位電插座	2	2	-	2	2	2	-	-	-	2	2	-	-	-	2	2	2	2
	Switch for Indoor Air-Conditioner 室內空調機接線位	1	1	-	1	1	1	-	-	-	1	1	-	-	-	1	1	1	1

備註 :

- "1, 2,"表示提供於該住宅物業的裝置數目。
- " - " 代表 "不適用"。
- 不設4樓。

裝置、裝修物料及設備

Schedule of Mechanical & Electrical Provisions of Residential Properties 住宅物業機電裝置數量說明表

Tower 2 座

Location 位置	Floor 樓層	G/F 地下				1/F 1樓					2/F - 6/F 2樓至6樓					7/F 7樓			
	Flat 單位	A	B	C	D	A	B	C	D	E	A	B	C	D	E	A	B	C	D
Bathroom 2 浴室 2	13A Twin Socket Outlet 13A雙位電插座																	2	2
	Power Bar 拖板																		
Bathroom 3 浴室 3	13A Twin Socket Outlet 13A雙位電插座			-				-	-	-			-	-	-				
	Power Bar 拖板			-				-	-	-			-	-	-				
Store access from Dining Room 由飯廳通往的 儲物房	13A Single Socket Outlet 13A單位電插座	-	-	-		-	-	-	-	-	-	-	-	-	-	-	-	-	-
Store next to Kitchen 廚房旁的 儲物房	13A Twin Socket Outlet 13A雙位電插座																		
Roof 天台	13A Single Watertight Socket Outlet 13A單位防水電插座	-	-	-	-	-	-	-	-	-	-	-	-	-	-		2	2	2
Garden 花園	13A Single Watertight Socket Outlet 13A單位防水電插座					-	-	-	-	-	-	-	-	-	-	-	-	-	-
Conservatory 溫室	13A Single Watertight Socket Outlet 13A單位防水電插座			-	-														

Remarks :

1. "1, 2," denotes the quantity of such provision(s) provided in the residential property.
2. " - " denotes "not applicable".
3. 4/F is omitted.

備註 :

1. "1, 2,"表示提供於該住宅物業的裝置數目。
2. " - " 代表 "不適用"。
3. 不設4樓。

裝置、裝修物料及設備

Schedule of Mechanical & Electrical Provisions of Residential Properties 住宅物業機電裝置數量說明表

Tower 3 座

Location 位置	Floor 樓層	G/F 地下				1/F 1樓					2/F - 6/F 2樓至6樓					7/F 7樓			
	Flat 單位	A	B	C	D	A	B	C	D	E	A	B	C	D	E	A	B	C	D
Entrance hall 入口大堂	13A Single Socket Outlet 13A單位電插座	1	1	-	-	1	1	-	-	-	1	1	-	-	-	1	1	-	-
Living Room & Dining Room 客廳及飯廳	TV/FM Outlet 電視及電台接收插座	2	3	2	2	2	3	2	2	2	2	3	2	2	2	2	3	2	2
	Telephone Outlet 電話插座	2	3	2	2	2	3	2	2	2	2	3	2	2	2	2	3	2	2
	13A Single Socket Outlet 13A單位電插座	3	1	1	3	3	1	1	1	1	3	1	1	1	1	3	1	4	3
	13A Twin Socket Outlet 13A雙位電插座	7	7	5	7	7	7	5	5	5	7	7	5	5	5	7	7	5	5
	Switch for Indoor Air-Conditioner 室內空調機接線位	2	3	2	2	2	3	2	2	1	2	3	2	2	1	2	3	2	2
	Power Bar 拖板	1	-	-	1	1	-	-	-	-	1	-	-	-	-	1	-	-	-
Kitchen 廚房	13A Single Socket Outlet 13A單位電插座	4	4	5	4	4	4	5	3	5	4	4	5	3	5	4	4	4	2
	13A Twin Socket Outlet 13A雙位電插座	2	2	2	2	2	2	2	3	2	2	2	2	3	2	2	2	2	3
Pantry 備餐間	13A Single Socket Outlet 13A單位電插座	-	2	-	-	-	2	-	-	-	-	2	-	-	-	-	2	-	-
	13A Twin Socket Outlet 13A雙位電插座	-	2	-	-	-	2	-	-	-	-	2	-	-	-	-	2	-	-
	Power Bar 拖板	-	1	-	-	-	1	-	-	-	-	1	-	-	-	-	1	-	-
Master Bedroom 主人睡房	TV/FM Outlet 電視及電台接收插座	1	1	2	1	1	1	2	1	1	1	1	2	1	1	1	1	1	1
	Telephone Outlet 電話插座	1	1	1	1	1	1	1	1	1	1	1	1	1	1	1	1	1	1
	13A Single Socket Outlet 13A單位電插座	3	2	5	1	3	2	5	3	3	3	2	5	3	3	3	2	2	2
	13A Twin Socket Outlet 13A雙位電插座	2	2	1	2	2	2	1	2	2	2	2	1	2	2	2	2	2	2
	Switch for Indoor Air-Conditioner 室內空調機接線位	1	1	1	1	1	1	1	1	1	1	1	1	1	1	1	1	1	1
Master Bathroom 主人浴室	13A Twin Socket Outlet 13A雙位電插座	2	2	1	2	2	2	1	2	1	2	2	1	2	1	2	2	2	2
	Power Bar 拖板	1	1	1	1	1	1	1	1	1	1	1	1	1	1	1	1	1	-

Remarks :

- "1, 2," denotes the quantity of such provision(s) provided in the residential property.
- "- " denotes "not applicable".
- 4/F is omitted.

Location 位置	Floor 樓層	G/F 地下				1/F 1樓					2/F - 6/F 2樓至6樓					7/F 7樓			
	Flat 單位	A	B	C	D	A	B	C	D	E	A	B	C	D	E	A	B	C	D
Walk-in closet 衣帽間	TV/FM Outlet 電視及電台接收插座	-	-	-	-	-	-	-	1	-	-	-	-	1	-	-	-	-	-
	Telephone Outlet 電話插座	-	-	-	-	-	-	-	1	-	-	-	-	1	-	-	-	-	-
	13A Single Socket Outlet 13A單位電插座	-	-	-	1	-	-	-	-	-	-	-	-	-	-	-	-	-	-
	13A Twin Socket Outlet 13A雙位電插座	-	-	-	-	-	-	-	2	-	-	-	-	2	-	-	-	-	-
	Switch for Indoor Air-Conditioner 室內空調機接線位	-	-	-	1	-	-	-	1	-	-	-	-	1	-	-	-	-	-
Bedroom 2 睡房 2	TV/FM Outlet 電視及電台接收插座	1	1	1	1	1	1	1	1	1	1	1	1	1	1	1	1	1	1
	Telephone Outlet 電話插座	1	1	1	1	1	1	1	1	1	1	1	1	1	1	1	1	1	1
	13A Single Socket Outlet 13A單位電插座	-	-	1	-	-	-	-	-	-	-	-	-	-	-	-	-	1	-
	13A Twin Socket Outlet 13A雙位電插座	2	2	2	2	2	2	2	2	2	2	2	2	2	2	2	2	2	2
Bedroom 3 睡房 3	Switch for Indoor Air-Conditioner 室內空調機接線位	1	1	1	1	1	1	1	1	1	1	1	1	1	1	1	1	1	1
	TV/FM Outlet 電視及電台接收插座	1	1	1	1	1	1	1	1	1	1	1	1	1	1	1	1	1	1
	Telephone Outlet 電話插座	1	1	1	1	1	1	1	1	1	1	1	1	1	1	1	1	1	1
	13A Twin Socket Outlet 13A雙位電插座	2	2	2	2	2	2	2	2	2	2	2	2	2	2	2	2	2	2
Bedroom 4 睡房 4	Switch for Indoor Air-Conditioner 室內空調機接線位	1	1	1	1	1	1	1	1	1	1	1	1	1	1	1	1	1	1
	TV/FM Outlet 電視及電台接收插座	1	1	-	1	1	1	-	-	-	1	1	-	-	-	1	1	1	1
	Telephone Outlet 電話插座	1	1	-	1	1	1	-	-	-	1	1	-	-	-	1	1	1	1
	13A Single Socket Outlet 13A單位電插座	1	1	-	2	1	1	-	-	-	1	1	-	-	-	1	1	-	3
	13A Twin Socket Outlet 13A雙位電插座	2	2	-	2	2	2	-	-	-	2	2	-	-	-	2	2	2	2
Bedroom 4 睡房 4	Switch for Indoor Air-Conditioner 室內空調機接線位	1	1	-	1	1	1	-	-	-	1	1	-	-	-	1	1	1	1

備註 :

- "1, 2,"表示提供於該住宅物業的裝置數目。
- "- " 代表 "不適用"。
- 不設4樓。

裝置、裝修物料及設備

Schedule of Mechanical & Electrical Provisions of Residential Properties 住宅物業機電裝置數量說明表

Tower 3 座

Location 位置	Floor 樓層	G/F 地下				1/F 1樓					2/F - 6/F 2樓至6樓					7/F 7樓			
	Flat 單位	A	B	C	D	A	B	C	D	E	A	B	C	D	E	A	B	C	D
Family Room 家庭廳	TV/FM Outlet 電視及電台接收插座	-	-	1	-	-	-	1	-	-	-	-	1	-	-	-	-	-	-
	Telephone Outlet 電話插座	-	-	1	-	-	-	1	-	-	-	-	1	-	-	-	-	-	-
	13A Twin Socket Outlet 13A雙位電插座	-	-	2	-	-	-	2	-	-	-	-	2	-	-	-	-	-	-
	Switch for Indoor Air-Conditioner 室內空調機接線位	-	-	1	-	-	-	1	-	-	-	-	1	-	-	-	-	-	-
Bathroom 2 浴室 2	13A Twin Socket Outlet 13A雙位電插座	1	1	1	1	1	1	1	1	1	1	1	1	1	1	1	1	1	1
	Power Bar 拖板	1	1	1	1	1	1	1	1	1	1	1	1	1	1	1	1	1	1
Bathroom 3 浴室 3	13A Twin Socket Outlet 13A雙位電插座	1	1	-	1	1	1	-	-	-	1	1	-	-	-	1	1	1	2
	Power Bar 拖板	1	1	-	1	1	1	-	-	-	1	1	-	-	-	1	1	1	1
Store access from Dining Room 由飯廳通往的 儲物房	13A Single Socket Outlet 13A單位電插座	-	-	-	1	-	-	-	-	-	-	-	-	-	-	-	-	-	-
Store next to Kitchen 廚房旁的 儲物房	13A Twin Socket Outlet 13A雙位電插座	1	1	1	1	1	1	1	1	1	1	1	1	1	1	1	1	1	1
Roof 天台	13A Single Watertight Socket Outlet 13A單位防水電插座	-	-	-	-	-	-	-	-	-	-	-	-	-	-	2	2	2	2
Garden 花園	13A Single Watertight Socket Outlet 13A單位防水電插座	1	1	1	1	-	-	-	-	-	-	-	-	-	-	-	-	-	-
Conservatory 溫室	13A Single Watertight Socket Outlet 13A單位防水電插座	1	1	-	-	1	1	1	1	1	1	1	1	1	1	1	1	1	1

Remarks :

1. "1, 2," denotes the quantity of such provision(s) provided in the residential property.
2. " - " denotes "not applicable".
3. 4/F is omitted.

備註 :

1. "1, 2,"表示提供於該住宅物業的裝置數目。
2. " - " 代表 "不適用"。
3. 不設4樓。

裝置、裝修物料及設備

Schedule of Mechanical & Electrical Provisions of Residential Properties 住宅物業機電裝置數量說明表

Tower 5 座

Location 位置	Floor 樓層	G/F 地下				1/F 1樓					2/F - 6/F 2樓至6樓					7/F 7樓			
	Flat 單位	A	B	C	D	A	B	C	D	E	A	B	C	D	E	A	B	C	D
Entrance hall 入口大堂	13A Single Socket Outlet 13A單位電插座	1	1	-	-	1	1	-	-	-	1	1	-	-	-	1	1	-	-
Living Room & Dining Room 客廳及飯廳	TV/FM Outlet 電視及電台接收插座	3	2	2	2	3	2	2	2	2	3	2	2	2	2	3	2	2	2
	Telephone Outlet 電話插座	3	2	2	2	3	2	2	2	2	3	2	2	2	2	3	2	2	2
	13A Single Socket Outlet 13A單位電插座	1	3	3	1	1	3	1	1	1	1	3	1	1	1	1	3	3	4
	13A Twin Socket Outlet 13A雙位電插座	7	7	7	5	7	7	5	5	5	7	7	5	5	5	7	7	5	5
	Switch for Indoor Air-Conditioner 室內空調機接線位	3	2	2	2	3	2	2	2	1	3	2	2	2	1	3	2	2	2
	Power Bar 拖板	-	1	1	-	-	1	-	-	-	-	1	-	-	-	-	1	-	-
Kitchen 廚房	13A Single Socket Outlet 13A單位電插座	4	4	4	5	4	4	3	5	5	4	4	3	5	5	4	4	2	4
	13A Twin Socket Outlet 13A雙位電插座	2	2	2	2	2	2	3	2	2	2	2	3	2	2	2	2	3	2
Pantry 備餐間	13A Single Socket Outlet 13A單位電插座	2	-	-	-	2	-	-	-	-	2	-	-	-	-	2	-	-	-
	13A Twin Socket Outlet 13A雙位電插座	2	-	-	-	2	-	-	-	-	2	-	-	-	-	2	-	-	-
	Power Bar 拖板	1	-	-	-	1	-	-	-	-	1	-	-	-	-	1	-	-	-
Master Bedroom 主人睡房	TV/FM Outlet 電視及電台接收插座	1	1	1	2	1	1	1	2	1	1	1	1	2	1	1	1	1	1
	Telephone Outlet 電話插座	1	1	1	1	1	1	1	1	1	1	1	1	1	1	1	1	1	1
	13A Single Socket Outlet 13A單位電插座	2	3	1	5	2	3	3	5	3	2	3	3	5	3	2	3	2	2
	13A Twin Socket Outlet 13A雙位電插座	2	2	2	1	2	2	2	1	2	2	2	2	1	2	2	2	2	2
	Switch for Indoor Air-Conditioner 室內空調機接線位	1	1	1	1	1	1	1	1	1	1	1	1	1	1	1	1	1	1
Master Bathroom 主人浴室	13A Twin Socket Outlet 13A雙位電插座	2	2	2	1	2	2	2	1	1	2	2	2	1	1	2	2	2	2
	Power Bar 拖板	1	1	1	1	1	1	1	1	1	1	1	1	1	1	1	1	1	1

Remarks :

- "1, 2," denotes the quantity of such provision(s) provided in the residential property.
- "- " denotes "not applicable".
- 4/F is omitted.

Location 位置	Floor 樓層	G/F 地下				1/F 1樓					2/F - 6/F 2樓至6樓					7/F 7樓			
	Flat 單位	A	B	C	D	A	B	C	D	E	A	B	C	D	E	A	B	C	D
Walk-in closet 衣帽間	TV/FM Outlet 電視及電台接收插座	-	-	-	-	-	-	1	-	-	-	-	1	-	-	-	-	-	-
	Telephone Outlet 電話插座	-	-	-	-	-	-	1	-	-	-	-	1	-	-	-	-	-	-
	13A Single Socket Outlet 13A單位電插座	-	-	1	-	-	-	-	-	-	-	-	-	-	-	-	-	-	-
	13A Twin Socket Outlet 13A雙位電插座	-	-	-	-	-	-	2	-	-	-	-	2	-	-	-	-	-	-
	Switch for Indoor Air-Conditioner 室內空調機接線位	-	-	1	-	-	-	1	-	-	-	-	1	-	-	-	-	-	-
Bedroom 2 睡房 2	TV/FM Outlet 電視及電台接收插座	1	1	1	1	1	1	1	1	1	1	1	1	1	1	1	1	1	1
	Telephone Outlet 電話插座	1	1	1	1	1	1	1	1	1	1	1	1	1	1	1	1	1	1
	13A Single Socket Outlet 13A單位電插座	-	-	-	1	-	-	-	-	-	-	-	-	-	-	-	-	-	1
	13A Twin Socket Outlet 13A雙位電插座	2	2	2	2	2	2	2	2	2	2	2	2	2	2	2	2	2	2
Bedroom 3 睡房 3	Switch for Indoor Air-Conditioner 室內空調機接線位	1	1	1	1	1	1	1	1	1	1	1	1	1	1	1	1	1	1
	TV/FM Outlet 電視及電台接收插座	1	1	1	1	1	1	1	1	1	1	1	1	1	1	1	1	1	1
	Telephone Outlet 電話插座	1	1	1	1	1	1	1	1	1	1	1	1	1	1	1	1	1	1
	13A Twin Socket Outlet 13A雙位電插座	2	2	2	2	2	2	2	2	2	2	2	2	2	2	2	2	2	2
Bedroom 4 睡房 4	Switch for Indoor Air-Conditioner 室內空調機接線位	1	1	1	1	1	1	1	1	1	1	1	1	1	1	1	1	1	1
	TV/FM Outlet 電視及電台接收插座	1	1	1	-	1	1	-	-	-	1	1	-	-	-	1	1	1	1
	Telephone Outlet 電話插座	1	1	1	-	1	1	-	-	-	1	1	-	-	-	1	1	1	1
	13A Single Socket Outlet 13A單位電插座	1	1	2	-	1	1	-	-	-	1	1	-	-	-	1	1	3	-
	13A Twin Socket Outlet 13A雙位電插座	2	2	2	-	2	2	-	-	-	2	2	-	-	-	2	2	2	2
Bedroom 4 睡房 4	Switch for Indoor Air-Conditioner 室內空調機接線位	1	1	1	-	1	1	-	-	-	1	1	-	-	-	1	1	1	1

備註 :

- "1, 2,"表示提供於該住宅物業的裝置數目。
- "- "代表 "不適用"。
- 不設4樓。

裝置、裝修物料及設備

Schedule of Mechanical & Electrical Provisions of Residential Properties 住宅物業機電裝置數量說明表

Tower 5 座

Location 位置	Floor 樓層	G/F 地下				1/F 1樓					2/F - 6/F 2樓至6樓					7/F 7樓			
	Flat 單位	A	B	C	D	A	B	C	D	E	A	B	C	D	E	A	B	C	D
Bathroom 2 浴室 2	13A Twin Socket Outlet 13A雙位電插座																		
	Power Bar 拖板																		
Bathroom 3 浴室 3	13A Twin Socket Outlet 13A雙位電插座				-			-	-	-			-	-	-			2	
	Power Bar 拖板				-			-	-	-			-	-	-				
Family Room 家庭廳	TV/FM Outlet 電視及電台接收插座	-	-	-		-	-	-		-	-	-	-		-	-	-	-	-
	Telephone Outlet 電話插座	-	-	-		-	-	-		-	-	-	-		-	-	-	-	-
	13A Twin Socket Outlet 13A雙位電插座	-	-	-	2	-	-	-	2	-	-	-	-	2	-	-	-	-	-
	Switch for Indoor Air-Conditioner 室內空調機接線位	-	-	-		-	-	-		-	-	-	-		-	-	-	-	-
Store access from Dining Room 由飯廳通往的 儲物房	13A Twin Socket Outlet 13A雙位電插座	-	-		-	-	-	-	-	-	-	-	-	-	-	-	-	-	-
Store next to Kitchen 廚房旁的 儲物房	13A Single Socket Outlet 13A單位電插座																		
Roof 天台	13A Single Watertight Socket Outlet 13A單位防水電插座	-	-	-	-	-	-	-	-	-	-	-	-	-	-	2	2	2	2
Garden 花園	13A Single Watertight Socket Outlet 13A單位防水電插座					-	-	-	-	-	-	-	-	-	-	-	-	-	-
Conservatory 溫室	13A Single Watertight Socket Outlet 13A單位防水電插座			-	-														

Remarks :

1. "1, 2," denotes the quantity of such provision(s) provided in the residential property.
2. " - " denotes "not applicable".
3. 4/F is omitted.

備註 :

1. "1, 2,"表示提供於該住宅物業的裝置數目。
2. " - " 代表 "不適用"。
3. 不設4樓。

裝置、裝修物料及設備

Schedule of Mechanical & Electrical Provisions of Residential Properties 住宅物業機電裝置數量說明表

Tower 6 - 15 座 (Towers 13 & 14 are omitted, 不設13座及14座)

Location 位置	Floor 樓層	G/F 地下				1/F 1樓					2/F - 6/F 2樓至6樓					7/F 7樓			
	Flat 單位	A	B	C	D	A	B	C	D	E	A	B	C	D	E	A	B	C	D
Entrance hall 入口大堂	13A Single Socket Outlet 13A單位電插座	1	1	-	-	1	1	-	-	-	1	1	-	-	-	1	1	-	-
Living Room & Dining Room 客廳及飯廳	TV/FM Outlet 電視及電台接收插座	2	2	2	2	2	2	2	2	2	2	2	2	2	2	2	2	2	2
	Telephone Outlet 電話插座	2	2	2	2	2	2	2	2	2	2	2	2	2	2	2	2	2	2
	13A Single Socket Outlet 13A單位電插座	3	3	1	3	3	3	1	1	1	3	3	1	1	1	3	3	3	3
	13A Twin Socket Outlet 13A雙位電插座	7	7	5	7	7	7	5	5	5	7	7	5	5	5	7	7	5	5
	Switch for Indoor Air-Conditioner 室內空調機接線位	2	2	2	2	2	2	2	2	1	2	2	2	2	1	2	2	2	2
	Power Bar 拖板	1	1	-	1	1	1	-	-	-	1	1	-	-	-	1	1	-	-
Kitchen 廚房	13A Single Socket Outlet 13A單位電插座	4	4	5	4	4	4	3	3	5	4	4	3	3	5	4	4	2	2
	13A Twin Socket Outlet 13A雙位電插座	2	2	2	2	2	2	3	3	2	2	2	3	3	2	2	2	3	3
Master Bedroom 主人睡房	TV/FM Outlet 電視及電台接收插座	1	1	1	1	1	1	1	1	1	1	1	1	1	1	1	1	1	1
	Telephone Outlet 電話插座	1	1	1	1	1	1	1	1	1	1	1	1	1	1	1	1	1	1
	13A Single Socket Outlet 13A單位電插座	3	3	2	1	3	3	3	3	3	3	3	3	3	3	3	3	2	2
	13A Twin Socket Outlet 13A雙位電插座	2	2	2	2	2	2	2	2	2	2	2	2	2	2	2	2	2	2
	Switch for Indoor Air-Conditioner 室內空調機接線位	1	1	1	1	1	1	1	1	1	1	1	1	1	1	1	1	1	1
Master Bathroom 主人浴室	13A Twin Socket Outlet 13A雙位電插座	2	2	1	2	2	2	2	2	1	2	2	2	2	1	2	2	2	2
	Power Bar 拖板	1	1	1	1	1	1	1	1	1	1	1	1	1	1	1	1	1	1

Remarks :

1. "1, 2," denotes the quantity of such provision(s) provided in the residential property.
2. " - " denotes "not applicable".
3. 4/F is omitted.

Location 位置	Floor 樓層	G/F 地下				1/F 1樓					2/F - 6/F 2樓至6樓					7/F 7樓			
	Flat 單位	A	B	C	D	A	B	C	D	E	A	B	C	D	E	A	B	C	D
Walk-in closet 衣帽間	TV/FM Outlet 電視及電台接收插座	-	-	-	-	-	-	1	1	-	-	-	1	1	-	-	-	-	-
	Telephone Outlet 電話插座	-	-	-	-	-	-	1	1	-	-	-	1	1	-	-	-	-	-
	13A Single Socket Outlet 13A單位電插座	-	-	1	2	-	-	-	-	-	-	-	-	-	-	-	-	-	-
	13A Twin Socket Outlet 13A雙位電插座	-	-	-	-	-	-	2	2	-	-	-	2	2	-	-	-	-	-
	Switch for Indoor Air-Conditioner 室內空調機接線位	-	-	1	1	-	-	1	1	-	-	-	1	1	-	-	-	-	-
Bedroom 2 睡房 2	TV/FM Outlet 電視及電台接收插座	1	1	1	1	1	1	1	1	1	1	1	1	1	1	1	1	1	1
	Telephone Outlet 電話插座	1	1	1	1	1	1	1	1	1	1	1	1	1	1	1	1	1	1
	13A Single Socket Outlet 13A單位電插座	-	-	-	-	-	-	-	-	-	-	-	-	-	-	-	-	3	3
	13A Twin Socket Outlet 13A雙位電插座	2	2	2	2	2	2	2	2	2	2	2	2	2	2	2	2	2	2
Bedroom 3 睡房 3	Switch for Indoor Air-Conditioner 室內空調機接線位	1	1	1	1	1	1	1	1	1	1	1	1	1	1	1	1	1	1
	TV/FM Outlet 電視及電台接收插座	1	1	1	1	1	1	1	1	1	1	1	1	1	1	1	1	1	1
	Telephone Outlet 電話插座	1	1	1	1	1	1	1	1	1	1	1	1	1	1	1	1	1	1
	13A Twin Socket Outlet 13A雙位電插座	2	2	2	2	2	2	2	2	2	2	2	2	2	2	2	2	2	2
Bedroom 4 睡房 4	Switch for Indoor Air-Conditioner 室內空調機接線位	1	1	1	1	1	1	1	1	1	1	1	1	1	1	1	1	1	1
	TV/FM Outlet 電視及電台接收插座	1	1	-	1	1	1	-	-	-	1	1	-	-	-	1	1	1	1
	Telephone Outlet 電話插座	1	1	-	1	1	1	-	-	-	1	1	-	-	-	1	1	1	1
	13A Single Socket Outlet 13A單位電插座	1	1	-	2	1	1	-	-	-	1	1	-	-	-	1	1	-	-
	13A Twin Socket Outlet 13A雙位電插座	2	2	-	2	2	2	-	-	-	2	2	-	-	-	2	2	2	2
	Switch for Indoor Air-Conditioner 室內空調機接線位	1	1	-	1	1	1	-	-	-	1	1	-	-	-	1	1	1	1

備註 :

1. "1, 2,"表示提供於該住宅物業的裝置數目。
2. " - " 代表 "不適用"。
3. 不設4樓。

裝置、裝修物料及設備

Schedule of Mechanical & Electrical Provisions of Residential Properties 住宅物業機電裝置數量說明表

Tower 6 - 15 座 (Towers 13 & 14 are omitted, 不設13座及14座)

Location 位置	Floor 樓層	G/F 地下				1/F 1樓					2/F - 6/F 2樓至6樓					7/F 7樓			
	Flat 單位	A	B	C	D	A	B	C	D	E	A	B	C	D	E	A	B	C	D
Bathroom 2 浴室 2	13A Twin Socket Outlet 13A雙位電插座																	2	2
	Power Bar 拖板																		
Bathroom 3 浴室 3	13A Twin Socket Outlet 13A雙位電插座			-				-	-	-			-	-	-				
	Power Bar 拖板			-				-	-	-			-	-	-				
Store access from Dining Room 由飯廳通往的 儲物房	13A Single Socket Outlet 13A單位電插座	-	-	-		-	-	-	-	-	-	-	-	-	-	-	-	-	-
Store next to Kitchen 廚房旁的 儲物房	13A Twin Socket Outlet 13A雙位電插座																		
Roof 天台	13A Single Watertight Socket Outlet 13A單位防水電插座	-	-	-	-	-	-	-	-	-	-	-	-	-	-		2	2	2
Garden 花園	13A Single Watertight Socket Outlet 13A單位防水電插座					-	-	-	-	-	-	-	-	-	-	-	-	-	-
Conservatory 溫室	13A Single Watertight Socket Outlet 13A單位防水電插座			-	-														

Remarks :

1. "1, 2," denotes the quantity of such provision(s) provided in the residential property.
2. "- " denotes "not applicable".
3. 4/F is omitted.

備註 :

1. "1, 2,"表示提供於該住宅物業的裝置數目。
2. "- "代表 "不適用"。
3. 不設4樓。

裝置、裝修物料及設備

Schedule of Mechanical & Electrical Provisions of Residential Properties 住宅物業機電裝置數量說明表

Tower 16 座

Location 位置	Floor 樓層	G/F 地下				1/F 1樓					2/F - 6/F 2樓至6樓					7/F 7樓			
	Flat 單位	A	B	C	D	A	B	C	D	E	A	B	C	D	E	A	B	C	D
Entrance hall 入口大堂	13A Single Socket Outlet 13A單位電插座	1	1	-	-	1	1	-	-	-	1	1	-	-	-	1	1	-	-
Living Room & Dining Room 客廳及飯廳	TV/FM Outlet 電視及電台接收插座	2	2	2	2	2	2	2	2	2	2	2	2	2	2	2	2	2	2
	Telephone Outlet 電話插座	2	2	2	2	2	2	2	2	2	2	2	2	2	2	2	2	2	2
	13A Single Socket Outlet 13A單位電插座	3	3	3	3	3	3	-	1	1	3	3	-	1	1	3	3	4	4
	13A Twin Socket Outlet 13A雙位電插座	7	7	7	7	7	7	5	5	5	7	7	5	5	5	7	7	5	5
	Switch for Indoor Air-Conditioner 室內空調機接線位	2	2	3	2	2	2	2	2	1	2	2	2	2	1	2	2	2	2
	Power Bar 拖板	1	1	1	1	1	1	-	-	-	1	1	-	-	-	1	1	1	1
Kitchen 廚房	13A Single Socket Outlet 13A單位電插座	4	4	4	4	4	4	3	3	5	4	4	3	3	5	4	4	4	2
	13A Twin Socket Outlet 13A雙位電插座	2	2	2	2	2	2	3	3	2	2	2	3	3	2	2	2	2	3
Master Bedroom 主人睡房	TV/FM Outlet 電視及電台接收插座	1	1	1	1	1	1	1	1	1	1	1	1	1	1	1	1	1	1
	Telephone Outlet 電話插座	1	1	1	1	1	1	1	1	1	1	1	1	1	1	1	1	1	1
	13A Single Socket Outlet 13A單位電插座	3	2	3	1	3	2	3	3	3	3	2	3	3	3	3	2	2	2
	13A Twin Socket Outlet 13A雙位電插座	2	2	2	2	2	2	2	2	2	2	2	2	2	2	2	2	2	2
	Switch for Indoor Air-Conditioner 室內空調機接線位	1	2	1	1	1	2	1	1	1	1	2	1	1	1	1	2	1	1
Master Bathroom 主人浴室	13A Twin Socket Outlet 13A雙位電插座	2	2	2	2	2	2	2	2	1	2	2	2	2	1	2	2	2	2
	Power Bar 拖板	1	1	1	1	1	1	1	1	1	1	1	1	1	1	1	1	1	1

Remarks :

1. "1, 2," denotes the quantity of such provision(s) provided in the residential property.
2. " - " denotes "not applicable".
3. 4/F is omitted.

Location 位置	Floor 樓層	G/F 地下				1/F 1樓					2/F - 6/F 2樓至6樓					7/F 7樓			
	Flat 單位	A	B	C	D	A	B	C	D	E	A	B	C	D	E	A	B	C	D
Walk-in closet 衣帽間	TV/FM Outlet 電視及電台接收插座	-	-	-	-	-	-	-	1	-	-	-	-	1	-	-	-	-	-
	Telephone Outlet 電話插座	-	-	-	-	-	-	-	1	-	-	-	-	1	-	-	-	-	-
	13A Single Socket Outlet 13A單位電插座	-	-	-	2	-	-	-	-	-	-	-	-	-	-	-	-	-	-
	13A Twin Socket Outlet 13A雙位電插座	-	-	-	-	-	-	-	2	-	-	-	-	2	-	-	-	-	-
	Switch for Indoor Air-Conditioner 室內空調機接線位	-	-	-	1	-	-	-	1	-	-	-	-	1	-	-	-	-	-
Bedroom 2 睡房 2	TV/FM Outlet 電視及電台接收插座	1	1	1	1	1	1	1	1	1	1	1	1	1	1	1	1	1	1
	Telephone Outlet 電話插座	1	1	1	1	1	1	1	1	1	1	1	1	1	1	1	1	1	1
	13A Single Socket Outlet 13A單位電插座	-	-	-	-	-	-	-	-	-	-	-	-	-	-	-	-	2	3
	13A Twin Socket Outlet 13A雙位電插座	2	2	2	2	2	2	2	2	2	2	3	3	2	2	2	2	2	2
Bedroom 3 睡房 3	Switch for Indoor Air-Conditioner 室內空調機接線位	1	1	1	1	1	1	1	1	1	1	1	1	1	1	1	1	1	1
	TV/FM Outlet 電視及電台接收插座	1	1	1	1	1	1	1	1	1	1	1	1	1	1	1	1	1	1
	Telephone Outlet 電話插座	1	1	1	1	1	1	1	1	1	1	1	1	1	1	1	1	1	1
	13A Single Socket Outlet 13A單位電插座	-	1	2	-	-	1	2	-	-	-	1	2	-	-	-	1	-	-
	13A Twin Socket Outlet 13A雙位電插座	2	2	2	2	2	2	2	2	2	2	2	2	2	2	2	2	2	2
	Switch for Indoor Air-Conditioner 室內空調機接線位	1	1	1	1	1	1	1	1	1	1	1	1	1	1	1	1	1	1
Bedroom 4 睡房 4	TV/FM Outlet 電視及電台接收插座	1	1	1	1	1	1	1	-	-	1	1	1	-	-	1	1	1	1
	Telephone Outlet 電話插座	1	1	1	1	1	1	1	-	-	1	1	1	-	-	1	1	1	1
	13A Single Socket Outlet 13A單位電插座	1	1	1	2	1	1	1	-	-	1	1	1	-	-	1	1	-	-
	13A Twin Socket Outlet 13A雙位電插座	2	2	2	2	2	2	2	-	-	2	2	2	-	-	2	2	2	2
	Switch for Indoor Air-Conditioner 室內空調機接線位	1	1	1	1	1	1	1	-	-	1	1	1	-	-	1	1	1	1

備註 :

1. "1, 2,"表示提供於該住宅物業的裝置數目。
2. " - " 代表 "不適用"。
3. 不設4樓。

裝置、裝修物料及設備

Schedule of Mechanical & Electrical Provisions of Residential Properties 住宅物業機電裝置數量說明表

Tower 16 座

Location 位置	Floor 樓層	G/F 地下				1/F 1樓					2/F - 6/F 2樓至6樓					7/F 7樓			
	Flat 單位	A	B	C	D	A	B	C	D	E	A	B	C	D	E	A	B	C	D
Bathroom 2 浴室 2	13A Twin Socket Outlet 13A雙位電插座																	2	2
	Power Bar 拖板																		
Bathroom 3 浴室 3	13A Twin Socket Outlet 13A雙位電插座								-	-				-	-				
	Power Bar 拖板								-	-				-	-				
Bathroom 4 浴室 4	13A Twin Socket Outlet 13A雙位電插座	-	-	-	-	-	-	-	-	-	-	-	-	-	-	-	-		-
	Power Bar 拖板	-	-	-	-	-	-	-	-	-	-	-	-	-	-	-	-		-
Store access from Dining Room 由飯廳通往的 儲物房	13A Single Socket Outlet 13A單位電插座	-	-	-		-	-	-	-	-	-	-	-	-	-	-	-	-	-
Store next to Kitchen 廚房旁的 儲物房	13A Twin Socket Outlet 13A雙位電插座																		
Balcony 露台	13A Single Watertight Socket Outlet 13A單位防水電插座	-	-	-	-	-		-	-	-	-		-	-	-	-		-	-
Roof 天台	13A Single Watertight Socket Outlet 13A單位防水電插座	-	-	-	-	-	-	-	-	-	-	-	-	-	-		2	2	2
Garden 花園	13A Single Watertight Socket Outlet 13A單位防水電插座					-	-	-	-	-	-	-	-	-	-	-	-	-	-
Conservatory 溫室	13A Single Watertight Socket Outlet 13A單位防水電插座		-	-	-		-					-					-		

Remarks :

1. "1, 2," denotes the quantity of such provision(s) provided in the residential property.
2. " - " denotes "not applicable".
3. 4/F is omitted.

備註 :

1. "1, 2,"表示提供於該住宅物業的裝置數目。
2. " - " 代表 "不適用"。
3. 不設4樓。

裝置、裝修物料及設備

Schedule of Mechanical & Electrical Provisions of Residential Properties 住宅物業機電裝置數量說明表

Tower 17 座

Location 位置	Floor 樓層	G/F 地下				1/F 1樓				2/F - 5/F 2樓至5樓				6/F 6樓			
	Flat 單位	A	B	C	D	A	B	C	D	A	B	C	D	A	B	C	D
Living Room & Dining Room 客廳及飯廳	TV/FM Outlet 電視及電台接收插座	2	2	2	2	2	2	2	2	2	2	2	2	2	2	2	2
	Telephone Outlet 電話插座	2	2	2	2	2	2	2	2	2	2	2	2	2	2	2	2
	13A Single Socket Outlet 13A單位電插座	1	1	1	1	2	1	1	1	2	1	1	1	2	1	1	1
	13A Twin Socket Outlet 13A雙位電插座	5	5	5	5	5	5	5	5	5	5	5	5	5	5	5	5
	Switch for Indoor Air-Conditioner 室內空調機接線位	2	2	2	2	2	2	2	2	2	2	2	2	2	2	2	2
Kitchen 廚房	13A Single Socket Outlet 13A單位電插座	5	5	3	5	3	3	3	5	3	3	3	5	3	3	3	5
	13A Twin Socket Outlet 13A雙位電插座	2	2	3	2	3	3	3	2	3	3	3	2	3	3	3	2
Master Bedroom 主人睡房	TV/FM Outlet 電視及電台接收插座	1	1	1	1	1	1	1	1	1	1	1	1	1	1	1	1
	Telephone Outlet 電話插座	1	1	1	1	1	1	1	1	1	1	1	1	1	1	1	1
	13A Single Socket Outlet 13A單位電插座	1	1	2	2	1	1	2	2	1	1	2	2	1	1	2	2
	13A Twin Socket Outlet 13A雙位電插座	2	2	2	2	2	2	2	2	2	2	2	2	2	2	2	2
	Switch for Indoor Air-Conditioner 室內空調機接線位	1	1	1	1	1	1	1	1	1	1	1	1	1	1	1	1
Master Bathroom 主人浴室	13A Twin Socket Outlet 13A雙位電插座	1	1	1	1	1	1	1	1	1	1	1	1	1	1	1	1
	Power Bar 拖板	1	1	1	1	1	1	1	1	1	1	1	1	1	1	1	1

Location 位置	Floor 樓層	G/F 地下				1/F 1樓				2/F - 5/F 2樓至5樓				6/F 6樓			
	Flat 單位	A	B	C	D	A	B	C	D	A	B	C	D	A	B	C	D
Bedroom 2 睡房 2	TV/FM Outlet 電視及電台接收插座	1	1	1	1	1	1	1	1	1	1	1	1	1	1	1	1
	Telephone Outlet 電話插座	1	1	1	1	1	1	1	1	1	1	1	1	1	1	1	1
	13A Single Socket Outlet 13A單位電插座	1	1	1	1	1	1	-	-	1	1	-	-	1	1	-	-
	13A Twin Socket Outlet 13A雙位電插座	2	2	2	2	2	2	2	2	2	2	2	2	2	2	2	2
	Switch for Indoor Air-Conditioner 室內空調機接線位	1	1	1	1	1	1	1	1	1	1	1	1	1	1	1	1
Bedroom 3 睡房 3	TV/FM Outlet 電視及電台接收插座	1	1	1	1	1	1	1	1	1	1	1	1	1	1	1	1
	Telephone Outlet 電話插座	1	1	1	1	1	1	1	1	1	1	1	1	1	1	1	1
	13A Twin Socket Outlet 13A雙位電插座	2	2	2	2	2	2	2	2	2	2	2	2	2	2	2	2
Bathroom 2 浴室 2	Switch for Indoor Air-Conditioner 室內空調機接線位	1	1	1	1	1	1	1	1	1	1	1	1	1	1	1	1
	13A Twin Socket Outlet 13A雙位電插座	1	1	1	1	1	1	1	1	1	1	1	1	1	1	1	1
Store 儲物房	Power Bar 拖板	1	1	1	1	1	1	1	1	1	1	1	1	1	1	1	1
	13A Twin Socket Outlet 13A雙位電插座	1	1	-	1	1	1	-	1	1	1	-	1	1	1	-	1
Flat Roof 平台	13A Single Watertight Socket Outlet 13A單位防水電插座	-	-	-	-	-	-	1	1	-	-	-	-	-	-	-	-
Balcony 露台	13A Single Watertight Socket Outlet 13A單位防水電插座	-	-	-	-	1	1	-	-	1	1	1	1	1	1	1	1
Roof 天台	13A Single Watertight Socket Outlet 13A單位防水電插座	-	-	-	-	-	-	-	-	-	-	-	-	-	-	-	-
Garden 花園	13A Single Watertight Socket Outlet 13A單位防水電插座	1	1	1	1	-	-	-	-	-	-	-	-	-	-	-	-
Conservatory 溫室	13A Single Watertight Socket Outlet 13A單位防水電插座	-	-	-	-	-	-	1	1	-	-	1	1	-	-	1	1

Remarks :

1. "1, 2," denotes the quantity of such provision(s) provided in the residential property.
2. " - " denotes "not applicable".
3. 4/F is omitted.

備註 :

1. "1, 2,"表示提供於該住宅物業的裝置數目。
2. " - " 代表 "不適用"。
3. 不設4樓。

裝置、裝修物料及設備

Schedule of Mechanical & Electrical Provisions of Residential Properties 住宅物業機電裝置數量說明表

Tower 18 - 21 座

Location 位置	Floor 樓層	G/F 地下				1/F 1樓				2/F - 5/F 2樓至5樓				6/F 6樓			
	Flat 單位	A	B	C	D	A	B	C	D	A	B	C	D	A	B	C	D
Living Room & Dining Room 客廳及飯廳	TV/FM Outlet 電視及電台接收插座	2	2	2	2	2	2	2	2	2	2	2	2	2	2	2	2
	Telephone Outlet 電話插座	2	2	2	2	2	2	2	2	2	2	2	2	2	2	2	2
	13A Single Socket Outlet 13A單位電插座	1	1	1	1	1	1	1	1	1	1	1	1	1	1	1	1
	13A Twin Socket Outlet 13A雙位電插座	5	5	5	5	5	5	5	5	5	5	5	5	5	5	5	5
	Switch for Indoor Air-Conditioner 室內空調機接線位	2	2	2	2	2	2	2	2	2	2	2	2	2	2	2	2
Kitchen 廚房	13A Single Socket Outlet 13A單位電插座	5	5	3	3	5	5	3	3	5	5	3	3	5	5	3	3
	13A Twin Socket Outlet 13A雙位電插座	2	2	3	3	2	2	3	3	2	2	3	3	2	2	3	3
Master Bedroom 主人睡房	TV/FM Outlet 電視及電台接收插座	1	1	1	1	1	1	1	1	1	1	1	1	1	1	1	1
	Telephone Outlet 電話插座	1	1	1	1	1	1	1	1	1	1	1	1	1	1	1	1
	13A Single Socket Outlet 13A單位電插座	2	2	2	2	2	2	2	2	2	2	2	2	2	2	2	2
	13A Twin Socket Outlet 13A雙位電插座	2	2	2	2	2	2	2	2	2	2	2	2	2	2	2	2
	Switch for Indoor Air-Conditioner 室內空調機接線位	1	1	1	1	1	1	1	1	1	1	1	1	1	1	1	1
Master Bathroom 主人浴室	13A Twin Socket Outlet 13A雙位電插座	1	1	1	1	1	1	1	1	1	1	1	1	1	1	1	1
	Power Bar 拖板	1	1	1	1	1	1	1	1	1	1	1	1	1	1	1	1

Location 位置	Floor 樓層	G/F 地下				1/F 1樓				2/F - 5/F 2樓至5樓				6/F 6樓			
	Flat 單位	A	B	C	D	A	B	C	D	A	B	C	D	A	B	C	D
Bedroom 2 睡房 2	TV/FM Outlet 電視及電台接收插座	1	1	1	1	1	1	1	1	1	1	1	1	1	1	1	1
	Telephone Outlet 電話插座	1	1	1	1	1	1	1	1	1	1	1	1	1	1	1	1
	13A Single Socket Outlet 13A單位電插座	1	1	1	1	-	-	-	-	-	-	-	-	-	-	-	-
	13A Twin Socket Outlet 13A雙位電插座	2	2	2	2	2	2	2	2	2	2	2	2	2	2	2	2
	Switch for Indoor Air-Conditioner 室內空調機接線位	1	1	1	1	1	1	1	1	1	1	1	1	1	1	1	1
Bedroom 3 睡房 3	TV/FM Outlet 電視及電台接收插座	1	1	1	1	1	1	1	1	1	1	1	1	1	1	1	1
	Telephone Outlet 電話插座	1	1	1	1	1	1	1	1	1	1	1	1	1	1	1	1
	13A Twin Socket Outlet 13A雙位電插座	2	2	2	2	2	2	2	2	2	2	2	2	2	2	2	2
Bathroom 2 浴室 2	Switch for Indoor Air-Conditioner 室內空調機接線位	1	1	1	1	1	1	1	1	1	1	1	1	1	1	1	1
	13A Twin Socket Outlet 13A雙位電插座	1	1	1	1	1	1	1	1	1	1	1	1	1	1	1	1
Store 儲物房	Power Bar 拖板	1	1	1	1	1	1	1	1	1	1	1	1	1	1	1	1
	13A Twin Socket Outlet 13A雙位電插座	1	1	-	-	1	1	-	-	1	1	-	-	1	1	-	-
Flat Roof 平台	13A Single Watertight Socket Outlet 13A單位防水電插座	-	-	-	-	-	-	2	2	-	-	-	-	-	-	-	-
Balcony 露台	13A Single Watertight Socket Outlet 13A單位防水電插座	-	-	-	-	-	-	-	-	-	-	2	2	-	-	2	2
Roof 天台	13A Single Watertight Socket Outlet 13A單位防水電插座	-	-	-	-	-	-	-	-	-	-	-	-	1	1	1	1
Garden 花園	13A Single Watertight Socket Outlet 13A單位防水電插座	1	1	1	1	-	-	-	-	-	-	-	-	-	-	-	-

Remarks :

- "1, 2," denotes the quantity of such provision(s) provided in the residential property.
- " - " denotes "not applicable".
- 4/F is omitted.

備註 :

- "1, 2,"表示提供於該住宅物業的裝置數目。
- " - " 代表 "不適用"。
- 不設4樓。

裝置、裝修物料及設備

Schedule of Mechanical & Electrical Provisions of Residential Properties 住宅物業機電裝置數量說明表

Tower 22 座

Location 位置	Floor 樓層	G/F 地下				1/F - 2/F 1樓至2樓					3/F 3樓				
	Flat 單位	A	B	C	D	A	B	C	D	E	A	B	C	D	E
Living Room & Dining Room 客廳及飯廳	TV/FM Outlet 電視及電台接收插座	2	2	2	2	2	2	2	2	2	2	2	2	2	2
	Telephone Outlet 電話插座	2	2	2	2	2	2	2	2	2	2	2	2	2	2
	13A Single Socket Outlet 13A單位電插座	1	1	1	1	1	1	1	1	1	1	1	1	1	1
	13A Twin Socket Outlet 13A雙位電插座	4	4	4	4	4	4	4	4	4	4	4	4	4	4
	Switch for Indoor Air-Conditioner 室內空調機接線位	2	1	1	2	2	1	1	1	2	2	1	1	1	2
Kitchen 廚房	13A Single Socket Outlet 13A單位電插座	5	5	4	5	5	5	4	4	5	5	5	4	4	5
	13A Twin Socket Outlet 13A雙位電插座	2	2	2	2	2	2	2	2	2	2	2	2	2	2
Master Bedroom 主人睡房	TV/FM Outlet 電視及電台接收插座	1	1	1	1	1	1	1	1	1	1	1	1	1	1
	Telephone Outlet 電話插座	1	1	1	1	1	1	1	1	1	1	1	1	1	1
	13A Single Socket Outlet 13A單位電插座	1	1	1	1	1	1	1	1	1	1	1	1	1	1
	13A Twin Socket Outlet 13A雙位電插座	2	2	2	2	2	2	2	2	2	2	2	2	2	2
	Switch for Indoor Air-Conditioner 室內空調機接線位	1	1	1	1	1	1	1	1	1	1	1	1	1	1
Master Bathroom 主人浴室	13A Twin Socket Outlet 13A雙位電插座	1	1	1	1	1	1	1	1	1	1	1	1	1	1
	Power Bar 拖板	1	1	1	1	1	1	1	1	1	1	1	1	1	1

Location 位置	Floor 樓層	G/F 地下				1/F - 2/F 1樓至2樓					3/F 3樓				
	Flat 單位	A	B	C	D	A	B	C	D	E	A	B	C	D	E
Bedroom 2 睡房 2	TV/FM Outlet 電視及電台接收插座	1	1	-	1	1	-	-	-	1	1	-	-	-	1
	Telephone Outlet 電話插座	1	1	-	1	1	-	-	-	1	1	-	-	-	1
	13A Twin Socket Outlet 13A雙位電插座	2	2	-	2	2	-	-	-	2	2	-	-	-	2
	Switch for Indoor Air-Conditioner 室內空調機接線位	1	1	-	1	1	-	-	-	1	1	-	-	-	1
Bedroom 3 睡房 3	TV/FM Outlet 電視及電台接收插座	1	-	-	-	1	-	-	-	-	1	-	-	-	-
	Telephone Outlet 電話插座	1	-	-	-	1	-	-	-	-	1	-	-	-	-
	13A Twin Socket Outlet 13A雙位電插座	2	-	-	-	2	-	-	-	-	2	-	-	-	-
	Switch for Indoor Air-Conditioner 室內空調機接線位	1	-	-	-	1	-	-	-	-	1	-	-	-	-
Bathroom 2 浴室 2	13A Twin Socket Outlet 13A雙位電插座	1	1	-	1	1	-	-	-	1	1	-	-	-	1
	Power Bar 拖板	1	1	-	1	1	-	-	-	1	1	-	-	-	1
Store 儲物房	13A Twin Socket Outlet 13A雙位電插座	1	-	-	-	1	-	-	-	-	1	-	-	-	-
Roof 天台	13A Single Watertight Socket Outlet 13A單位防水電插座	-	-	-	-	-	-	-	-	-	1	1	1	1	1
Garden 花園	13A Single Watertight Socket Outlet 13A單位防水電插座	1	1	1	1	-	-	-	-	-	-	-	-	-	-

Remarks :

1. "1, 2," denotes the quantity of such provision(s) provided in the residential property.
2. " - " denotes "not applicable".
3. 4/F is omitted.

備註 :

1. "1, 2,"表示提供於該住宅物業的裝置數目。
2. " - " 代表 "不適用"。
3. 不設4樓。

裝置、裝修物料及設備

Schedule of Mechanical & Electrical Provisions of Residential Properties 住宅物業機電裝置數量說明表

Tower 23 座

Location 位置	Floor 樓層	G/F 地下					1/F - 2/F 1樓至2樓						3/F 3樓					
	Flat 單位	A	B	C	D	E	A	B	C	D	E	F	A	B	C	D	E	F
Living Room & Dining Room 客廳及飯廳	TV/FM Outlet 電視及電台接收插座	2	2	2	2	2	2	2	2	2	2	2	2	2	2	2	2	2
	Telephone Outlet 電話插座	2	2	2	2	2	2	2	2	2	2	2	2	2	2	2	2	2
	13A Single Socket Outlet 13A單位電插座	1	1	1	1	1	1	1	1	1	1	1	1	1	1	1	1	1
	13A Twin Socket Outlet 13A雙位電插座	4	4	4	4	4	4	4	4	4	4	4	4	4	4	4	4	4
	Switch for Indoor Air-Conditioner 室內空調機接線位	2	1	1	1	2	2	1	1	1	1	2	2	1	1	1	1	2
Kitchen 廚房	13A Single Socket Outlet 13A單位電插座	5	4	5	4	5	5	4	4	4	4	5	5	4	4	4	4	5
	13A Twin Socket Outlet 13A雙位電插座	2	2	2	2	2	2	2	2	2	2	2	2	2	2	2	2	2
Master Bedroom 主人睡房	TV/FM Outlet 電視及電台接收插座	1	1	1	1	1	1	1	1	1	1	1	1	1	1	1	1	1
	Telephone Outlet 電話插座	1	1	1	1	1	1	1	1	1	1	1	1	1	1	1	1	1
	13A Single Socket Outlet 13A單位電插座	1	1	1	1	1	1	1	1	1	1	1	1	1	1	1	1	1
	13A Twin Socket Outlet 13A雙位電插座	2	2	2	2	2	2	2	2	2	2	2	2	2	2	2	2	2
	Switch for Indoor Air-Conditioner 室內空調機接線位	1	1	1	1	1	1	1	1	1	1	1	1	1	1	1	1	1
Master Bathroom 主人浴室	13A Twin Socket Outlet 13A雙位電插座	1	1	1	1	1	1	1	1	1	1	1	1	1	1	1	1	1
	Power Bar 拖板	1	1	1	1	1	1	1	1	1	1	1	1	1	1	1	1	1

Remarks :

1. "1, 2," denotes the quantity of such provision(s) provided in the residential property.
2. " - " denotes "not applicable".
3. 4/F is omitted.

Location 位置	Floor 樓層	G/F 地下					1/F - 2/F 1樓至2樓						3/F 3樓					
	Flat 單位	A	B	C	D	E	A	B	C	D	E	F	A	B	C	D	E	F
Bedroom 2 睡房 2	TV/FM Outlet 電視及電台接收插座	1	-	1	-	1	1	-	-	-	-	1	1	-	-	-	-	1
	Telephone Outlet 電話插座	1	-	1	-	1	1	-	-	-	-	1	1	-	-	-	-	1
	13A Twin Socket Outlet 13A雙位電插座	2	-	2	-	2	2	-	-	-	-	2	2	-	-	-	-	2
	Switch for Indoor Air-Conditioner 室內空調機接線位	1	-	1	-	1	1	-	-	-	-	1	1	-	-	-	-	1
Bathroom 2 浴室 2	13A Twin Socket Outlet 13A雙位電插座	1	-	1	-	1	1	-	-	-	-	1	1	-	-	-	-	1
	Power Bar 拖板	1	-	1	-	1	1	-	-	-	-	1	1	-	-	-	-	1
Roof 天台	13A Single Watertight Socket Outlet 13A單位防水電插座	-	-	-	-	-	-	-	-	-	-	-	1	1	1	1	1	1
Garden 花園	13A Single Watertight Socket Outlet 13A單位防水電插座	1	1	1	1	1	-	-	-	-	-	-	-	-	-	-	-	-

備註 :

1. "1, 2,"表示提供於該住宅物業的裝置數目。
2. " - " 代表 "不適用"。
3. 不設4樓。

裝置、裝修物料及設備

Schedule of Mechanical & Electrical Provisions of Residential Properties 住宅物業機電裝置數量說明表

Tower 25 座

Location 位置	Floor 樓層	LG/F & G/F (Duplex) 地下低層及 地下(複式)				G/F 地下		1/F - 2/F 1樓至2樓				3/F 3樓			
	Flat 單位	A	B	C	D	E	F	A	B	C	D	A	B	C	D
Living Room & Dining Room 客廳及飯廳	TV/FM Outlet 電視及電台接收插座	2	2	2	2	2	2	2	2	2	2	2	2	2	2
	Telephone Outlet 電話插座	2	2	2	2	2	2	2	2	2	2	2	2	2	2
	13A Single Socket Outlet 13A單位電插座	2	2	2	2	1	1	1	1	1	1	1	1	1	1
	13A Twin Socket Outlet 13A雙位電插座	6	6	6	6	4	4	4	4	4	4	4	4	4	4
	Switch for Indoor Air-Conditioner 室內空調機接線位	2	2	2	2	2	2	2	2	2	2	2	2	2	2
	Power Bar 拖板	1	1	1	1	-	-	-	-	-	-	-	-	-	-
Kitchen 廚房	13A Single Socket Outlet 13A單位電插座	4	2	2	4	3	3	3	3	4	4	3	3	4	4
	13A Twin Socket Outlet 13A雙位電插座	2	3	3	2	3	3	3	3	3	3	3	3	3	3
	Switch for Indoor Air-Conditioner 室內空調機接線位	1	1	1	1	-	-	-	-	-	-	-	-	-	-
Master Bedroom 主人睡房	TV/FM Outlet 電視及電台接收插座	1	1	1	1	1	1	1	1	1	1	1	1	1	1
	Telephone Outlet 電話插座	1	1	1	1	1	1	1	1	1	1	1	1	1	1
	13A Single Socket Outlet 13A單位電插座	1	1	1	1	1	1	1	1	1	1	1	1	1	1
	13A Twin Socket Outlet 13A雙位電插座	2	2	2	2	2	2	2	2	2	2	2	2	2	2
	Switch for Indoor Air-Conditioner 室內空調機接線位	1	1	1	1	1	1	1	1	1	1	1	1	1	1
Master Bathroom 主人浴室	13A Twin Socket Outlet 13A雙位電插座	2	2	2	2	1	1	1	1	1	1	1	1	1	1
	Power Bar 拖板	1	1	1	1	1	1	1	1	1	1	1	1	1	1

Remarks :

1. "1, 2," denotes the quantity of such provision(s) provided in the residential property.
2. "- " denotes "not applicable".
3. 4/F is omitted.

Location 位置	Floor 樓層	LG/F & G/F (Duplex) 地下低層及 地下(複式)				G/F 地下		1/F - 2/F 1樓至2樓				3/F 3樓			
	Flat 單位	A	B	C	D	E	F	A	B	C	D	A	B	C	D
Bedroom 2 睡房 2	TV/FM Outlet 電視及電台接收插座	1	1	1	1	1	1	1	1	1	1	1	1	1	1
	Telephone Outlet 電話插座	1	1	1	1	1	1	1	1	1	1	1	1	1	1
	13A Single Socket Outlet 13A單位電插座	-	-	-	-	-	-	1	1	-	-	1	1	-	-
	13A Twin Socket Outlet 13A雙位電插座	2	2	2	2	2	2	2	2	2	2	2	2	2	2
	Switch for Indoor Air-Conditioner 室內空調機接線位	1	1	1	1	1	1	1	1	1	1	1	1	1	1
Bedroom 3 睡房 3	TV/FM Outlet 電視及電台接收插座	1	1	1	1	1	1	1	1	1	1	1	1	1	1
	Telephone Outlet 電話插座	1	1	1	1	1	1	1	1	1	1	1	1	1	1
	13A Single Socket Outlet 13A單位電插座	1	-	-	1	-	-	-	-	-	-	-	-	-	-
	13A Twin Socket Outlet 13A雙位電插座	2	2	2	2	2	2	2	2	2	2	2	2	2	2
	Switch for Indoor Air-Conditioner 室內空調機接線位	1	1	1	1	1	1	1	1	1	1	1	1	1	1
Area outside Bedroom Room 3 睡房3前空間	13A Twin Socket Outlet 13A雙位電插座	1	1	1	1	-	-	-	-	-	-	-	-	-	-
	TV/FM Outlet 電視及電台接收插座	1	1	1	1	-	-	-	-	-	-	-	-	-	-
	Switch for Indoor Air-Conditioner 室內空調機接線位	1	1	1	1	-	-	-	-	-	-	-	-	-	-

備註 :

1. "1, 2,"表示提供於該住宅物業的裝置數目。
2. "- "代表 "不適用"。
3. 不設4樓。

裝置、裝修物料及設備

Schedule of Mechanical & Electrical Provisions of Residential Properties 住宅物業機電裝置數量說明表

Tower 25 座

Location 位置	Floor 樓層	LG/F & G/F (Duplex) 地下低層及 地下(複式)				G/F 地下		1/F - 2/F 1樓至2樓				3/F 3樓			
	Flat 單位	A	B	C	D	E	F	A	B	C	D	A	B	C	D
Bathroom 2 浴室 2	13A Twin Socket Outlet 13A雙位電插座														
	Power Bar 拖板														
Bathroom 3 浴室 3	13A Twin Socket Outlet 13A雙位電插座					-	-	-	-	-	-	-	-	-	-
	Power Bar 拖板					-	-	-	-	-	-	-	-	-	-
Store 儲物房	13A Twin Socket Outlet 13A雙位電插座														
	Switch for Indoor Air-Conditioner 室內空調機接線位					-	-	-	-	-	-	-	-	-	-
Flat Roof at 1/F 1樓平台	13A Single Watertight Socket Outlet 13A單位防水電插座	-	-	-	-	-	-			-	-	-	-	-	-
Roof 天台	13A Single Watertight Socket Outlet 13A單位防水電插座	-	-	-	-	-	-	-	-	-	-				
Garden 花園	13A Single Watertight Socket Outlet 13A單位防水電插座							-	-	-	-	-	-	-	-
Conservatory 溫室	13A Single Watertight Socket Outlet 13A單位防水電插座	-	-	-	-	-	-	-	-			-	-		

Remarks :

1. "1, 2," denotes the quantity of such provision(s) provided in the residential property.
2. " - " denotes "not applicable".
3. 4/F is omitted.

備註 :

1. "1, 2,"表示提供於該住宅物業的裝置數目。
2. " - " 代表 "不適用"。
3. 不設4樓。

裝置、裝修物料及設備

Schedule of Mechanical & Electrical Provisions of Residential Properties 住宅物業機電裝置數量說明表

Block A 座

Location 位置	Floor 樓層	LG/F & G/F (Garden Duplex) 地下低層和地下 (花園複式)				I/F - 3/F (Penthouse Triplex) 1樓至3樓 (頂層三複式)			
	Residential Unit 單位	G1	G2	G3	G5	P1	P2	P3	P5
Entrance hall 入口大堂	I3A Single Socket Outlet 13A單位電插座	-	-	-	-	1	1	1	1
Lobby leading to Living / Dining Room 通往客 / 飯廳的大堂	I3A Single Socket Outlet 13A單位電插座	1	1	1	1	-	-	-	-
Living / Dining Room 客 / 飯廳	TV/FM Outlet 電視及電台接收插座	2	2	2	2	2	2	2	2
	Telephone Outlet 電話插座	2	2	2	2	2	2	2	2
	I3A Single Socket Outlet 13A單位電插座	2	2	2	2	2	2	2	2
	I3A Twin Socket Outlet 13A雙位電插座	7	7	7	7	5	5	5	5
	Switch for Indoor Air-Conditioner 室內空調機接線位	3	3	3	3	3	3	3	3
	Power Bar 拖板	1	1	1	1	1	1	1	1
Kitchen 廚房	I3A Single Socket Outlet 13A單位電插座	2	2	2	2	4	4	4	4
	I3A Twin Socket Outlet 13A雙位電插座	4	4	4	4	3	3	3	3
	Switch for Indoor Air-Conditioner 室內空調機接線位	1	1	1	1	1	1	1	1
Master Bedroom 主人睡房	TV/FM Outlet 電視及電台接收插座	1	1	1	1	1	1	1	1
	Telephone Outlet 電話插座	1	1	1	1	1	1	1	1
	I3A Single Socket Outlet 13A單位電插座	2	2	2	2	2	2	2	2
	I3A Twin Socket Outlet 13A雙位電插座	2	2	2	2	2	2	2	2
	Switch for Indoor Air-Conditioner 室內空調機接線位	2	2	2	2	2	2	2	2

Remarks :

- In the description of residential property in a residential block, the prefix "G" means Garden Duplex unit and the numbering means the numbering of Garden Duplex unit of Block A, B, C, D, E or F (as the case may be). e.g. "G1" refers to Garden Duplex 1 of Block A, B, C, D, E or F (as the case may be).
- In the description of residential property in a residential block, the prefix "P" means Penthouse Triplex unit and the numbering means the numbering of Penthouse Triplex unit of Block A, B, D, E or F (as the case may be). e.g. "P1" refers to Penthouse Triplex 1 of Block A, B, D, E or F (as the case may be).
- "1, 2," denotes the quantity of such provision(s) provided in the residential property.
- " - " denotes "not applicable".

Location 位置	Floor 樓層	LG/F & G/F (Garden Duplex) 地下低層和地下 (花園複式)				I/F - 3/F (Penthouse Triplex) 1樓至3樓 (頂層三複式)			
	Residential Unit 單位	G1	G2	G3	G5	P1	P2	P3	P5
Master Bathroom 主人浴室	I3A Twin Socket Outlet 13A雙位電插座	2	2	2	2	2	2	2	2
	Power Bar 拖板	1	1	1	1	1	1	1	1
Walk-in closet 衣帽間	I3A Single Socket Outlet 13A單位電插座	1	-	1	-	-	-	-	-
Bedroom 2 睡房 2	TV/FM Outlet 電視及電台接收插座	1	1	1	1	1	1	1	1
	Telephone Outlet 電話插座	1	1	1	1	1	1	1	1
	I3A Single Socket Outlet 13A單位電插座	2	2	2	2	3	2	3	2
	I3A Twin Socket Outlet 13A雙位電插座	2	2	2	2	2	2	2	2
	Switch for Indoor Air-Conditioner 室內空調機接線位	1	1	1	1	2	1	2	1
Bedroom 3 睡房 3	TV/FM Outlet 電視及電台接收插座	1	1	1	1	1	1	1	1
	Telephone Outlet 電話插座	1	1	1	1	1	1	1	1
	I3A Single Socket Outlet 13A單位電插座	1	1	1	1	2	2	2	2
	I3A Twin Socket Outlet 13A雙位電插座	2	2	2	2	2	2	2	2
Bedroom 4 睡房 4	Switch for Indoor Air-Conditioner 室內空調機接線位	1	1	1	1	1	1	1	1
	TV/FM Outlet 電視及電台接收插座	1	1	1	1	1	1	1	1
	Telephone Outlet 電話插座	1	1	1	1	1	1	1	1
	I3A Single Socket Outlet 13A單位電插座	2	2	2	2	2	2	2	2
	I3A Twin Socket Outlet 13A雙位電插座	2	2	2	2	2	2	2	2
	Switch for Indoor Air-Conditioner 室內空調機接線位	1	1	1	1	1	1	1	1

備註：

- 住宅大樓的住宅物業的描述中，字首「G」指花園複式單位，而編號指A、B、C、D、E或F座(視情況而定)的花園複式單位的編號。例如「G1」指A、B、C、D、E或F座(視情況而定)的花園複式1號單位。
- 住宅大樓中住宅物業的描述中，字首「P」指頂層三複式單位，而編號指A、B、D、E或F座(視情況而定)的頂層三複式單位的編號。例如「P1」指A、B、D、E或F座(視情況而定)的頂層三複式1號單位。
- "1, 2,"表示提供於該住宅物業的裝置數目。
- " - " 代表 "不適用"。

裝置、裝修物料及設備

Schedule of Mechanical & Electrical Provisions of Residential Properties 住宅物業機電裝置數量說明表

Block A 座

Location 位置	Floor 樓層	LG/F & G/F (Garden Duplex) 地下低層和地下 (花園複式)				I/F - 3/F (Penthouse Triplex) 1樓至3樓 (頂層三複式)			
	Residential Unit 單位	G1	G2	G3	G5	P1	P2	P3	P5
Area outside Bedroom 3 and Bedroom 4 睡房3及 睡房4前空間	TV/FM Outlet 電視及電台接收插座	-	-	-	-				
	Telephone Outlet 電話插座	-	-	-	-				
	I3A Twin Socket Outlet 13A雙位電插座	-	-	-	-	3	3	3	3
	Switch for Indoor Air-Conditioner 室內空調機接線位	-	-	-	-				
Bathroom 2 浴室 2	I3A Twin Socket Outlet 13A雙位電插座								
	Power Bar 拖板								
Bathroom 3 浴室 3	I3A Twin Socket Outlet 13A雙位電插座								
	Power Bar 拖板								
Bathroom 4 浴室 4	I3A Twin Socket Outlet 13A雙位電插座								
	Power Bar 拖板								
Family Room 家庭廳	TV/FM Outlet 電視及電台接收插座					-	-	-	-
	Telephone Outlet 電話插座	2	2	2	2	-	-	-	-
	I3A Twin Socket Outlet 13A雙位電插座	3	3	3	3	-	-	-	-
	Switch for Indoor Air-Conditioner 室內空調機接線位	2	2	2	2	-	-	-	-

Remarks :

- In the description of residential property in a residential block, the prefix "G" means Garden Duplex unit and the numbering means the numbering of Garden Duplex unit of Block A, B, C, D, E or F (as the case may be). e.g. "G1" refers to Garden Duplex 1 of Block A, B, C, D, E or F (as the case may be).
- In the description of residential property in a residential block, the prefix "P" means Penthouse Triplex unit and the numbering means the numbering of Penthouse Triplex unit of Block A, B, D, E or F (as the case may be). e.g. "P1" refers to Penthouse Triplex 1 of Block A, B, D, E or F (as the case may be).
- "1, 2," denotes the quantity of such provision(s) provided in the residential property.
- " - " denotes "not applicable".

Location 位置	Floor 樓層	LG/F & G/F (Garden Duplex) 地下低層和地下 (花園複式)				I/F - 3/F (Penthouse Triplex) 1樓至3樓 (頂層三複式)			
	Residential Unit 單位	G1	G2	G3	G5	P1	P2	P3	P5
Lavatory at LG/F 地下低層 洗手間	I3A Twin Socket Outlet 13A雙位電插座					-	-	-	-
Lavatory at G/F 地下洗手間	I3A Twin Socket Outlet 13A雙位電插座					-	-	-	-
Lavatory at I/F 1樓洗手間	I3A Twin Socket Outlet 13A雙位電插座	-	-	-	-				
Store 儲物房	I3A Twin Socket Outlet 13A雙位電插座								
	Switch for Indoor Air-Conditioner 室內空調機接線位								
Flat Roof 平台	I3A Single Watertight Socket Outlet 13A單位防水電插座	-	-	-	-				
Roof 天台	I3A Single Watertight Socket Outlet 13A單位防水電插座	-	-	-	-	2	2	2	2
Garden at LG/F 地下低層花園	I3A Single Watertight Socket Outlet 13A單位防水電插座					-	-	-	-
Garden at G/F 地下花園	I3A Single Watertight Socket Outlet 13A單位防水電插座					-	-	-	-
Swimming Pool 游泳池	Swimming Pool Underwater light 游泳池照明燈	4	4	4	5	-	-	-	-

備註 :

- 住宅大樓的住宅物業的描述中，字首「G」指花園複式單位，而編號指A、B、C、D、E或F座(視情況而定)的花園複式單位的編號。例如「G1」指A、B、C、D、E或F座(視情況而定)的花園複式1號單位。
- 住宅大樓中住宅物業的描述中，字首「P」指頂層三複式單位，而編號指A、B、D、E或F座(視情況而定)的頂層三複式單位的編號。例如「P1」指A、B、D、E或F座(視情況而定)的頂層三複式1號單位。
- "1, 2,"表示提供於該住宅物業的裝置數目。
- " - " 代表 "不適用"。

裝置、裝修物料及設備

Schedule of Mechanical & Electrical Provisions of Residential Properties 住宅物業機電裝置數量說明表

Block B 座

Location 位置	Floor 樓層	LG/F & G/F (Garden Duplex) 地下低層和地下 (花園複式)				I/F - 3/F (Penthouse Triplex) 1樓至3樓 (頂層三複式)			
	Residential Unit 單位	G1	G2	G3	G5	P1	P2	P3	P5
Entrance hall 入口大堂	I3A Single Socket Outlet 13A單位電插座	-	-	-	-	1	1	1	1
Lobby leading to Living / Dining Room 通往客 / 飯廳的大堂	I3A Single Socket Outlet 13A單位電插座	1	1	1	1	-	-	-	-
Living / Dining Room 客 / 飯廳	TV/FM Outlet 電視及電台接收插座	2	2	2	2	2	2	2	2
	Telephone Outlet 電話插座	2	2	2	2	2	2	2	2
	I3A Single Socket Outlet 13A單位電插座	2	2	2	2	2	2	2	2
	I3A Twin Socket Outlet 13A雙位電插座	7	7	7	7	5	5	5	5
	Switch for Indoor Air-Conditioner 室內空調機接線位	3	3	3	3	3	3	3	3
	Power Bar 拖板	1	1	1	1	1	1	1	1
Kitchen 廚房	I3A Single Socket Outlet 13A單位電插座	2	2	2	2	4	4	4	4
	I3A Twin Socket Outlet 13A雙位電插座	4	4	4	4	3	3	3	3
	Switch for Indoor Air-Conditioner 室內空調機接線位	1	1	1	1	1	1	1	1
Master Bedroom 主人睡房	TV/FM Outlet 電視及電台接收插座	1	1	1	1	1	1	1	1
	Telephone Outlet 電話插座	1	1	1	1	1	1	1	1
	I3A Single Socket Outlet 13A單位電插座	2	2	2	2	2	2	2	2
	I3A Twin Socket Outlet 13A雙位電插座	2	2	2	2	2	2	2	2
	Switch for Indoor Air-Conditioner 室內空調機接線位	2	2	2	2	2	2	2	2

Remarks :

- In the description of residential property in a residential block, the prefix "G" means Garden Duplex unit and the numbering means the numbering of Garden Duplex unit of Block A, B, C, D, E or F (as the case may be). e.g. "G1" refers to Garden Duplex 1 of Block A, B, C, D, E or F (as the case may be).
- In the description of residential property in a residential block, the prefix "P" means Penthouse Triplex unit and the numbering means the numbering of Penthouse Triplex unit of Block A, B, D, E or F (as the case may be). e.g. "P1" refers to Penthouse Triplex 1 of Block A, B, D, E or F (as the case may be).
- "1, 2," denotes the quantity of such provision(s) provided in the residential property.
- " - " denotes "not applicable".

Location 位置	Floor 樓層	LG/F & G/F (Garden Duplex) 地下低層和地下 (花園複式)				I/F - 3/F (Penthouse Triplex) 1樓至3樓 (頂層三複式)			
	Residential Unit 單位	G1	G2	G3	G5	P1	P2	P3	P5
Master Bathroom 主人浴室	I3A Twin Socket Outlet 13A雙位電插座	2	2	2	2	2	2	2	2
	Power Bar 拖板	1	1	1	1	1	1	1	1
Walk-in closet 衣帽間	I3A Single Socket Outlet 13A單位電插座	1	-	1	-	-	-	-	-
Bedroom 2 睡房 2	TV/FM Outlet 電視及電台接收插座	1	1	1	1	1	1	1	1
	Telephone Outlet 電話插座	1	1	1	1	1	1	1	1
	I3A Single Socket Outlet 13A單位電插座	2	2	2	2	3	2	3	2
	I3A Twin Socket Outlet 13A雙位電插座	2	2	2	2	2	2	2	2
	Switch for Indoor Air-Conditioner 室內空調機接線位	1	1	1	1	2	1	2	1
Bedroom 3 睡房 3	TV/FM Outlet 電視及電台接收插座	1	1	1	1	1	1	1	1
	Telephone Outlet 電話插座	1	1	1	1	1	1	1	1
	I3A Single Socket Outlet 13A單位電插座	1	1	1	1	2	2	2	2
	I3A Twin Socket Outlet 13A雙位電插座	2	2	2	2	2	2	2	2
	Switch for Indoor Air-Conditioner 室內空調機接線位	1	1	1	1	1	1	1	1
Bedroom 4 睡房 4	TV/FM Outlet 電視及電台接收插座	1	1	1	1	1	1	1	1
	Telephone Outlet 電話插座	1	1	1	1	1	1	1	1
	I3A Single Socket Outlet 13A單位電插座	2	2	2	2	2	2	2	2
	I3A Twin Socket Outlet 13A雙位電插座	2	2	2	2	2	2	2	2
	Switch for Indoor Air-Conditioner 室內空調機接線位	1	1	1	1	1	1	1	1

備註：

- 住宅大樓的住宅物業的描述中，字首「G」指花園複式單位，而編號指A、B、C、D、E或F座(視情況而定)的花園複式單位的編號。例如「G1」指A、B、C、D、E或F座(視情況而定)的花園複式1號單位。
- 住宅大樓中住宅物業的描述中，字首「P」指頂層三複式單位，而編號指A、B、D、E或F座(視情況而定)的頂層三複式單位的編號。例如「P1」指A、B、D、E或F座(視情況而定)的頂層三複式1號單位。
- "1, 2,"表示提供於該住宅物業的裝置數目。
- " - " 代表 "不適用"。

裝置、裝修物料及設備

Schedule of Mechanical & Electrical Provisions of Residential Properties 住宅物業機電裝置數量說明表

Block B 座

Location 位置	Floor 樓層	LG/F & G/F (Garden Duplex) 地下低層和地下 (花園複式)				I/F - 3/F (Penthouse Triplex) 1樓至3樓 (頂層三複式)			
	Residential Unit 單位	G1	G2	G3	G5	P1	P2	P3	P5
Area outside Bedroom 3 and Bedroom 4 睡房3及 睡房4前空間	TV/FM Outlet 電視及電台接收插座	-	-	-	-	1	1	1	1
	Telephone Outlet 電話插座	-	-	-	-	1	1	1	1
	13A Twin Socket Outlet 13A雙位電插座	-	-	-	-	3	3	3	3
	Switch for Indoor Air-Conditioner 室內空調機接線位	-	-	-	-	1	1	1	1
Bathroom 2 浴室 2	13A Twin Socket Outlet 13A雙位電插座	1	1	1	1	1	1	1	1
	Power Bar 拖板	1	1	1	1	1	1	1	1
Bathroom 3 浴室 3	13A Twin Socket Outlet 13A雙位電插座	1	1	1	1	1	1	1	1
	Power Bar 拖板	1	1	1	1	1	1	1	1
Bathroom 4 浴室 4	13A Twin Socket Outlet 13A雙位電插座	1	1	1	1	1	1	1	1
	Power Bar 拖板	1	1	1	1	1	1	1	1
Family Room 家庭廳	TV/FM Outlet 電視及電台接收插座	1	1	1	1	-	-	-	-
	Telephone Outlet 電話插座	2	2	2	2	-	-	-	-
	13A Twin Socket Outlet 13A雙位電插座	3	3	3	3	-	-	-	-
	Switch for Indoor Air-Conditioner 室內空調機接線位	2	2	2	2	-	-	-	-

Remarks :

- In the description of residential property in a residential block, the prefix "G" means Garden Duplex unit and the numbering means the numbering of Garden Duplex unit of Block A, B, C, D, E or F (as the case may be). e.g. "G1" refers to Garden Duplex 1 of Block A, B, C, D, E or F (as the case may be).
- In the description of residential property in a residential block, the prefix "P" means Penthouse Triplex unit and the numbering means the numbering of Penthouse Triplex unit of Block A, B, D, E or F (as the case may be). e.g. "P1" refers to Penthouse Triplex 1 of Block A, B, D, E or F (as the case may be).
- "1, 2," denotes the quantity of such provision(s) provided in the residential property.
- " - " denotes "not applicable".

Location 位置	Floor 樓層	LG/F & G/F (Garden Duplex) 地下低層和地下 (花園複式)				I/F - 3/F (Penthouse Triplex) 1樓至3樓 (頂層三複式)			
	Residential Unit 單位	G1	G2	G3	G5	P1	P2	P3	P5
Lavatory at LG/F 地下低層 洗手間	13A Twin Socket Outlet 13A雙位電插座	1	1	1	1	-	-	-	-
Lavatory at G/F 地下洗手間	13A Twin Socket Outlet 13A雙位電插座	1	1	1	1	-	-	-	-
Lavatory at I/F 1樓洗手間	13A Twin Socket Outlet 13A雙位電插座	-	-	-	-	1	1	1	1
Store 儲物房	13A Twin Socket Outlet 13A雙位電插座	1	1	1	1	1	1	1	1
	Switch for Indoor Air-Conditioner 室內空調機接線位	1	1	1	1	1	1	1	1
Flat Roof 平台	13A Single Watertight Socket Outlet 13A單位防水電插座	-	-	-	-	1	1	1	1
Roof 天台	13A Single Watertight Socket Outlet 13A單位防水電插座	-	-	-	-	2	2	2	2
Garden at LG/F 地下低層花園	13A Single Watertight Socket Outlet 13A單位防水電插座	1	1	1	1	-	-	-	-
Garden at G/F 地下花園	13A Single Watertight Socket Outlet 13A單位防水電插座	1	1	1	1	-	-	-	-
Swimming Pool 游泳池	Swimming Pool Underwater light 游泳池照明燈	4	4	4	3	-	-	-	-

備註 :

- 住宅大樓的住宅物業的描述中，字首「G」指花園複式單位，而編號指A、B、C、D、E或F座(視情況而定)的花園複式單位的編號。例如「G1」指A、B、C、D、E或F座(視情況而定)的花園複式1號單位。
- 住宅大樓中住宅物業的描述中，字首「P」指頂層三複式單位，而編號指A、B、D、E或F座(視情況而定)的頂層三複式單位的編號。例如「P1」指A、B、D、E或F座(視情況而定)的頂層三複式1號單位。
- "1, 2,"表示提供於該住宅物業的裝置數目。
- " - " 代表 "不適用"。

裝置、裝修物料及設備

Schedule of Mechanical & Electrical Provisions of Residential Properties 住宅物業機電裝置數量說明表

Block C 座

Location 位置	Floor 樓層	LG/F & G/F (Garden Duplex) 地下低層和地下 (花園複式)						I/F - 2/F (Penthouse Duplex) 1樓至2樓 (頂層複式)					
	Residential Unit 單位	G1	G2	G3	G5	G6	G7	P1	P2	P3	P5	P6	P7
Living / Dining Room 客 / 飯廳	TV/FM Outlet 電視及電台接收插座	2	2	2	2	2	2	2	2	2	2	2	2
	Telephone Outlet 電話插座	2	2	2	2	2	2	2	2	2	2	2	2
	I3A Single Socket Outlet 13A單位電插座	2	2	2	2	2	2	2	2	2	2	2	2
	I3A Twin Socket Outlet 13A雙位電插座	7	7	7	7	7	7	7	7	7	7	7	7
	Switch for Indoor Air-Conditioner 室內空調機接線位	3	3	3	3	3	3	3	3	3	3	3	3
	Power Bar 拖板	1	1	1	1	1	1	1	1	1	1	1	1
Kitchen 廚房	I3A Single Socket Outlet 13A單位電插座	4	4	4	4	4	4	4	4	4	4	4	4
	I3A Twin Socket Outlet 13A雙位電插座	3	3	3	3	3	3	3	3	3	3	3	3
	Switch for Indoor Air-Conditioner 室內空調機接線位	1	1	1	1	1	1	1	1	1	1	1	1
Master Bedroom 主人睡房	TV/FM Outlet 電視及電台接收插座	1	1	1	1	1	1	1	1	1	1	1	1
	Telephone Outlet 電話插座	1	1	1	1	1	1	1	1	1	1	1	1
	I3A Single Socket Outlet 13A單位電插座	1	1	1	1	1	1	1	1	1	1	1	1
	I3A Twin Socket Outlet 13A雙位電插座	2	2	2	2	2	2	2	2	2	2	2	2
	Switch for Indoor Air-Conditioner 室內空調機接線位	1	1	1	1	1	1	1	1	1	1	1	1
Master Bathroom 主人浴室	I3A Twin Socket Outlet 13A雙位電插座	2	2	2	2	2	2	2	2	2	2	2	2
	Power Bar 拖板	1	1	1	1	1	1	1	1	1	1	1	1

Remarks :

- In the description of residential property in a residential block, the prefix "G" means Garden Duplex unit and the numbering means the numbering of Garden Duplex unit of Block A, B, C, D, E or F (as the case may be). e.g. "G1" refers to Garden Duplex 1 of Block A, B, C, D, E or F (as the case may be).
- In the description of residential property in a residential block, the prefix "P" means Penthouse Duplex unit and the numbering means the numbering of Penthouse Duplex unit of Block C. e.g. "P1" refers to Penthouse Duplex 1 of Block C.
- "1, 2," denotes the quantity of such provision(s) provided in the residential property.
- " - " denotes "not applicable".

Location 位置	Floor 樓層	LG/F & G/F (Garden Duplex) 地下低層和地下 (花園複式)						I/F - 2/F (Penthouse Duplex) 1樓至2樓 (頂層複式)					
	Residential Unit 單位	G1	G2	G3	G5	G6	G7	P1	P2	P3	P5	P6	P7
Bedroom 2 睡房 2	TV/FM Outlet 電視及電台接收插座	1	1	1	1	1	1	1	1	1	1	1	1
	Telephone Outlet 電話插座	1	1	1	1	1	1	1	1	1	1	1	1
	I3A Single Socket Outlet 13A單位電插座	1	1	1	1	1	1	1	1	1	1	1	1
	I3A Twin Socket Outlet 13A雙位電插座	2	2	2	2	2	2	2	2	2	2	2	2
	Switch for Indoor Air-Conditioner 室內空調機接線位	1	1	1	1	1	1	1	1	1	1	1	1
Bedroom 3 睡房 3	TV/FM Outlet 電視及電台接收插座	1	1	1	1	1	1	1	1	1	1	1	1
	Telephone Outlet 電話插座	1	1	1	1	1	1	1	1	1	1	1	1
	I3A Single Socket Outlet 13A單位電插座	1	1	1	1	1	1	-	-	-	-	-	-
	I3A Twin Socket Outlet 13A雙位電插座	2	2	2	2	2	2	2	2	2	2	2	2
	Switch for Indoor Air-Conditioner 室內空調機接線位	1	1	1	1	1	1	1	1	1	1	1	1
Bedroom 4 睡房 4	TV/FM Outlet 電視及電台接收插座	1	1	1	1	1	1	1	1	1	1	1	1
	Telephone Outlet 電話插座	1	1	1	1	1	1	1	1	1	1	1	1
	I3A Single Socket Outlet 13A單位電插座	1	1	1	1	1	1	-	-	-	-	-	-
	I3A Twin Socket Outlet 13A雙位電插座	2	2	2	2	2	2	2	2	2	2	2	2
	Switch for Indoor Air-Conditioner 室內空調機接線位	1	1	1	1	1	1	1	1	1	1	1	1

備註 :

- 住宅大樓的住宅物業的描述中，字首「G」指花園複式單位，而編號指A、B、C、D、E或F座(視情況而定)的花園複式單位的編號。例如「G1」指A、B、C、D、E或F座(視情況而定)的花園複式1號單位。
- 住宅大樓中住宅物業的描述中，字首「P」指頂層複式單位，而編號指C座的頂層複式單位的編號。例如「P1」指C座的頂層複式1號單位。
- "1, 2,"表示提供於該住宅物業的裝置數目。
- " - " 代表 "不適用"。

裝置、裝修物料及設備

Schedule of Mechanical & Electrical Provisions of Residential Properties 住宅物業機電裝置數量說明表

Block C 座

Location 位置	Floor 樓層	LG/F & G/F (Garden Duplex) 地下低層和地下 (花園複式)						I/F - 2/F (Penthouse Duplex) 1樓至2樓 (頂層複式)					
	Residential Unit 單位	G1	G2	G3	G5	G6	G7	P1	P2	P3	P5	P6	P7
Bathroom 2 浴室 2	I3A Twin Socket Outlet 13A雙位電插座												
	Power Bar 拖板												
Bathroom 3 浴室 3	I3A Twin Socket Outlet 13A雙位電插座												
	Power Bar 拖板												
Bathroom 4 浴室 4	I3A Twin Socket Outlet 13A雙位電插座							-	-	-	-	-	-
	Power Bar 拖板							-	-	-	-	-	-
Family Room 家庭廳	TV/FM Outlet 電視及電台接收插座												
	Telephone Outlet 電話插座												
	I3A Single Socket Outlet 13A單位電插座												
	I3A Twin Socket Outlet 13A雙位電插座	2	2	2	2	2	2	2	2	2	2	2	2
	Switch for Indoor Air-Conditioner 室內空調機接線位	2	2	2	2	2	2						

Location 位置	Floor 樓層	LG/F & G/F (Garden Duplex) 地下低層和地下 (花園複式)						I/F - 2/F (Penthouse Duplex) 1樓至2樓 (頂層複式)					
	Residential Unit 單位	G1	G2	G3	G5	G6	G7	P1	P2	P3	P5	P6	P7
Lavatory 洗手間	I3A Single Socket Outlet 13A單位電插座	-	-	-	-	-	-						
	I3A Twin Socket Outlet 13A雙位電插座							-	-	-	-	-	-
Store at LG/F 地下低層 儲物房	I3A Twin Socket Outlet 13A雙位電插座							-	-	-	-	-	-
	Switch for Indoor Air-Conditioner 室內空調機接線位							-	-	-	-	-	-
Store at G/F 地下儲物房	I3A Single Socket Outlet 13A單位電插座							-	-	-	-	-	-
Store at I/F 1樓儲物房	I3A Twin Socket Outlet 13A雙位電插座	-	-	-	-	-	-						
	Switch for Indoor Air-Conditioner 室內空調機接線位	-	-	-	-	-	-						
Flat Roof 平台	I3A Single Watertight Socket Outlet 13A單位防水電插座	-	-	-	-	-	-						
Roof 天台	I3A Single Watertight Socket Outlet 13A單位防水電插座	-	-	-	-	-	-	2	2	2	2	2	2
Garden at LG/F 地下低層花園	I3A Single Watertight Socket Outlet 13A單位防水電插座							-	-	-	-	-	-
Garden at G/F 地下花園	I3A Single Watertight Socket Outlet 13A單位防水電插座							-	-	-	-	-	-

Remarks :

- In the description of residential property in a residential block, the prefix "G" means Garden Duplex unit and the numbering means the numbering of Garden Duplex unit of Block A, B, C, D, E or F (as the case may be). e.g. "G1" refers to Garden Duplex 1 of Block A, B, C, D, E or F (as the case may be).
- In the description of residential property in a residential block, the prefix "P" means Penthouse Duplex unit and the numbering means the numbering of Penthouse Duplex unit of Block C. e.g. "P1" refers to Penthouse Duplex 1 of Block C.
- "1, 2," denotes the quantity of such provision(s) provided in the residential property.
- " - " denotes "not applicable".

備註 :

- 住宅大樓的住宅物業的描述中，字首「G」指花園複式單位，而編號指A、B、C、D、E或F座(視情況而定)的花園複式單位的編號。例如「G1」指A、B、C、D、E或F座(視情況而定)的花園複式1號單位。
- 住宅大樓中住宅物業的描述中，字首「P」指頂層複式單位，而編號指C座的頂層複式單位的編號。例如「P1」指C座的頂層複式1號單位。
- "1, 2,"表示提供於該住宅物業的裝置數目。
- " - " 代表 "不適用"。

裝置、裝修物料及設備

Schedule of Mechanical & Electrical Provisions of Residential Properties 住宅物業機電裝置數量說明表

Block D 座

Location 位置	Floor 樓層	LG/F & G/F (Garden Duplex) 地下低層和地下(花園複式)														I/F - 3/F (Penthouse Triplex) 1樓至3樓(頂層三複式)													
	Residential Unit 單位	G1	G2	G3	G5	G6	G7	G8	G9	G10	G11	G12	G15	G16	G17	P1	P2	P3	P5	P6	P7	P8	P9	P10	P11	P12	P15	P16	P17
Entrance hall 入口大堂	13A Single Socket Outlet 13A單位電插座	-	-	-	-	-	-	-	-	-	-	-	-	-	-	1	1	1	1	1	1	1	1	1	1	1	1	1	1
Living Room & Dining Room 客廳及飯廳	TV/FM Outlet 電視及電台接收插座	2	2	2	2	2	2	2	2	2	2	2	2	2	2	2	2	2	2	2	2	2	2	2	2	2	2	2	2
	Telephone Outlet 電話插座	2	2	2	2	2	2	2	2	2	2	2	2	2	2	2	2	2	2	2	2	2	2	2	2	2	2	2	2
	13A Single Socket Outlet 13A單位電插座	-	-	-	-	-	-	-	-	-	-	-	-	-	-	1	1	1	1	1	1	1	1	1	1	1	1	1	1
	13A Twin Socket Outlet 13A雙位電插座	5	5	5	5	5	5	5	5	5	5	5	5	5	5	5	5	5	5	5	5	5	5	5	5	5	5	5	5
	Switch for Indoor Air-Conditioner 室內空調機接線位	2	2	2	2	2	2	2	2	2	2	2	2	2	2	2	3	3	3	3	3	3	3	3	3	3	3	3	3
Kitchen 廚房	13A Single Socket Outlet 13A單位電插座	4	4	4	4	4	4	4	4	4	4	4	4	4	4	4	4	4	4	4	4	4	4	4	4	4	4	4	4
	13A Twin Socket Outlet 13A雙位電插座	3	3	3	3	3	3	3	3	3	3	3	3	3	3	2	2	2	2	2	2	2	2	2	2	2	2	2	2
	Switch for Indoor Air-Conditioner 室內空調機接線位	1	1	1	1	1	1	1	1	1	1	1	1	1	1	1	1	1	1	1	1	1	1	1	1	1	1	1	1
Pantry 備餐間	13A Single Socket Outlet 13A單位電插座	2	2	2	2	2	2	2	2	2	2	2	2	2	2	2	2	2	2	2	2	2	2	2	2	2	2	2	2
	13A Twin Socket Outlet 13A雙位電插座	2	2	2	2	2	2	2	2	2	2	2	2	2	2	2	2	2	2	2	2	2	2	2	2	2	2	2	2
	Power Bar 拖板	1	1	1	1	1	1	1	1	1	1	1	1	1	1	1	1	1	1	1	1	1	1	1	1	1	1	1	1
Master Bedroom 主人睡房	TV/FM Outlet 電視及電台接收插座	1	1	1	1	1	1	1	1	1	1	1	1	1	1	1	1	1	1	1	1	1	1	1	1	1	1	1	1
	Telephone Outlet 電話插座	1	1	1	1	1	1	1	1	1	1	1	1	1	1	1	1	1	1	1	1	1	1	1	1	1	1	1	1
	13A Single Socket Outlet 13A單位電插座	2	2	2	2	2	2	2	2	2	2	2	2	2	2	3	3	3	3	3	3	3	3	3	3	3	3	3	3
	13A Twin Socket Outlet 13A雙位電插座	2	2	2	2	2	2	2	2	2	2	2	2	2	2	2	2	2	2	2	2	2	2	2	2	2	2	2	2
	Switch for Indoor Air-Conditioner 室內空調機接線位	1	1	1	1	1	1	1	1	1	1	1	1	1	1	2	2	2	2	2	2	2	2	2	2	2	2	2	2
Master Bathroom 主人浴室	13A Twin Socket Outlet 13A雙位電插座	2	2	2	2	2	2	2	2	2	2	2	2	2	2	2	2	2	2	2	2	2	2	2	2	2	2	2	2
	Power Bar 拖板	1	1	1	1	1	1	1	1	1	1	1	1	1	1	1	1	1	1	1	1	1	1	1	1	1	1	1	1

- Remarks :
 - In the description of residential property in a residential block, the prefix "G" means Garden Duplex unit and the numbering means the numbering of Garden Duplex unit of Block A, B, C, D, E or F (as the case may be). e.g. "G1" refers to Garden Duplex 1 of Block A, B, C, D, E or F (as the case may be).
 - In the description of residential property in a residential block, the prefix "P" means Penthouse Triplex unit and the numbering means the numbering of Penthouse Triplex unit of Block A, B, D, E or F (as the case may be). e.g. "P1" refers to Penthouse Triplex 1 of Block A, B, D, E or F (as the case may be).
 - "1, 2," denotes the quantity of such provision(s) provided in the residential property.
 - " - " denotes "not applicable".
- 備註 :
 - 住宅大樓的住宅物業的描述中，字首「G」指花園複式單位，而編號指A、B、C、D、E或F座(視情況而定)的花園複式單位的編號。例如「G1」指A、B、C、D、E或F座(視情況而定)的花園複式1號單位。
 - 住宅大樓中住宅物業的描述中，字首「P」指頂層三複式單位，而編號指A、B、D、E或F座(視情況而定)的頂層三複式單位的編號。例如「P1」指A、B、D、E或F座(視情況而定)的頂層三複式1號單位。
 - "1, 2,"表示提供於該住宅物業的裝置數目。
 - " - " 代表 "不適用"。

裝置、裝修物料及設備

Schedule of Mechanical & Electrical Provisions of Residential Properties 住宅物業機電裝置數量說明表

Block D 座

Location 位置	Floor 樓層	LG/F & G/F (Garden Duplex) 地下低層和地下(花園複式)														I/F - 3/F (Penthouse Triplex) 1樓至3樓(頂層三複式)													
	Residential Unit 單位	G1	G2	G3	G5	G6	G7	G8	G9	G10	G11	G12	G15	G16	G17	P1	P2	P3	P5	P6	P7	P8	P9	P10	P11	P12	P15	P16	P17
Bedroom 2 睡房 2	TV/FM Outlet 電視及電台接收插座	1	1	1	1	1	1	1	1	1	1	1	1	1	1	1	1	1	1	1	1	1	1	1	1	1	1	1	1
	Telephone Outlet 電話插座	1	1	1	1	1	1	1	1	1	1	1	1	1	1	1	1	1	1	1	1	1	1	1	1	1	1	1	1
	13A Single Socket Outlet 13A單位電插座	-	-	-	-	-	-	-	-	-	-	-	-	-	-	1	1	1	1	1	1	1	1	1	1	1	1	1	1
	13A Twin Socket Outlet 13A雙位電插座	2	2	2	2	2	2	2	2	2	2	2	2	2	2	2	2	2	2	2	2	2	2	2	2	2	2	2	2
	Switch for Indoor Air-Conditioner 室內空調機接線位	1	1	1	1	1	1	1	1	1	1	1	1	1	1	1	1	1	1	1	1	1	1	1	1	1	1	1	1
Bedroom 3 睡房 3	TV/FM Outlet 電視及電台接收插座	1	1	1	1	1	1	1	1	1	1	1	1	1	1	1	1	1	1	1	1	1	1	1	1	1	1	1	1
	Telephone Outlet 電話插座	1	1	1	1	1	1	1	1	1	1	1	1	1	1	1	1	1	1	1	1	1	1	1	1	1	1	1	1
	13A Single Socket Outlet 13A單位電插座	-	-	-	-	-	-	-	-	-	-	-	-	-	-	1	1	1	1	1	1	1	1	1	1	1	1	1	1
	13A Twin Socket Outlet 13A雙位電插座	2	2	2	2	2	2	2	2	2	2	2	2	2	2	2	2	2	2	2	2	2	2	2	2	2	2	2	2
	Switch for Indoor Air-Conditioner 室內空調機接線位	1	1	1	1	1	1	1	1	1	1	1	1	1	1	1	1	1	1	1	1	1	1	1	1	1	1	1	1
Bedroom 4 睡房 4	TV/FM Outlet 電視及電台接收插座	1	1	1	1	1	1	1	1	1	1	1	1	1	1	1	1	1	1	1	1	1	1	1	1	1	1	1	1
	Telephone Outlet 電話插座	1	1	1	1	1	1	1	1	1	1	1	1	1	1	1	1	1	1	1	1	1	1	1	1	1	1	1	1
	13A Single Socket Outlet 13A單位電插座	1	1	1	1	1	1	1	1	1	1	1	1	1	1	1	1	1	1	1	1	1	1	1	1	1	1	1	1
	13A Twin Socket Outlet 13A雙位電插座	2	2	2	2	2	2	2	2	2	2	2	2	2	2	2	2	2	2	2	2	2	2	2	2	2	2	2	2
	Switch for Indoor Air-Conditioner 室內空調機接線位	1	1	1	1	1	1	1	1	1	1	1	1	1	1	1	1	1	1	1	1	1	1	1	1	1	1	1	1

Remarks :

1.

In the description of residential property in a residential block, the prefix "G" means Garden Duplex unit and the numbering means the numbering of Garden Duplex unit of Block A, B, C, D, E or F (as the case may be). e.g. "G1" refers to Garden Duplex 1 of Block A, B, C, D, E or F (as the case may be).
2.

In the description of residential property in a residential block, the prefix "P" means Penthouse Triplex unit and the numbering means the numbering of Penthouse Triplex unit of Block A, B, D, E or F (as the case may be). e.g. "P1" refers to Penthouse Triplex 1 of Block A, B, D, E or F (as the case may be).
3.

"1, 2," denotes the quantity of such provision(s) provided in the residential property.
4.

" - " denotes "not applicable".

備註 :

1.

住宅大樓的住宅物業的描述中，字首「G」指花園複式單位，而編號指A、B、C、D、E或F座(視情況而定)的花園複式單位的編號。例如「G1」指A、B、C、D、E或F座(視情況而定)的花園複式1號單位。
2.

住宅大樓中住宅物業的描述中，字首「P」指頂層三複式單位，而編號指A、B、D、E或F座(視情況而定)的頂層三複式單位的編號。例如「P1」指A、B、D、E或F座(視情況而定)的頂層三複式1號單位。
3.

"1, 2,"表示提供於該住宅物業的裝置數目。
4.

" - " 代表 "不適用"。

裝置、裝修物料及設備

Schedule of Mechanical & Electrical Provisions of Residential Properties 住宅物業機電裝置數量說明表

Block D 座

Location 位置	Floor 樓層	LG/F & G/F (Garden Duplex) 地下低層和地下(花園複式)														I/F - 3/F (Penthouse Triplex) 1樓至3樓(頂層三複式)													
	Residential Unit 單位	G1	G2	G3	G5	G6	G7	G8	G9	G10	G11	G12	G15	G16	G17	P1	P2	P3	P5	P6	P7	P8	P9	P10	P11	P12	P15	P16	P17
Bathroom 2 浴室 2	I3A Twin Socket Outlet 13A雙位電插座																												
	Power Bar 拖板																												
Bathroom 3 浴室 3	I3A Twin Socket Outlet 13A雙位電插座																												
	Power Bar 拖板																												
Bathroom 4 浴室 4	I3A Twin Socket Outlet 13A雙位電插座	-	-	-	-	-	-	-	-	-	-	-	-	-	-														
	Power Bar 拖板	-	-	-	-	-	-	-	-	-	-	-	-	-	-														
Family Room 家庭廳	TV/FM Outlet 電視及電台接收插座	-	-	-	-	-	-	-	-	-	-	-	-	-	-														
	Telephone Outlet 電話插座	-	-	-	-	-	-	-	-	-	-	-	-	-	-														
	I3A Twin Socket Outlet 13A雙位電插座	-	-	-	-	-	-	-	-	-	-	-	-	-	-	2	2	2	2	2	2	2	2	2	2	2	2	2	
	Switch for Indoor Air-Conditioner 室內空調機接線位	-	-	-	-	-	-	-	-	-	-	-	-	-	-														

- Remarks :
1. In the description of residential property in a residential block, the prefix “G” means Garden Duplex unit and the numbering means the numbering of Garden Duplex unit of Block A, B, C, D, E or F (as the case may be). e.g. “G1” refers to Garden Duplex 1 of Block A, B, C, D, E or F (as the case may be).

2. In the description of residential property in a residential block, the prefix “P” means Penthouse Triplex unit and the numbering means the numbering of Penthouse Triplex unit of Block A, B, D, E or F (as the case may be). e.g. “P1” refers to Penthouse Triplex 1 of Block A, B, D, E or F (as the case may be).

3. "1, 2," denotes the quantity of such provision(s) provided in the residential property.

4. " - " denotes "not applicable".

備註 :

1. 住宅大樓的住宅物業的描述中，字首「G」指花園複式單位，而編號指A、B、C、D、E或F座(視情況而定)的花園複式單位的編號。例如「G1」指A、B、C、D、E或F座(視情況而定)的花園複式1號單位。

2. 住宅大樓中住宅物業的描述中，字首「P」指頂層三複式單位，而編號指A、B、D、E或F座(視情況而定)的頂層三複式單位的編號。例如「P1」指A、B、D、E或F座(視情況而定)的頂層三複式1號單位。

3. "1, 2,"表示提供於該住宅物業的裝置數目。

4. " - " 代表 "不適用"。
- 340

裝置、裝修物料及設備

Schedule of Mechanical & Electrical Provisions of Residential Properties 住宅物業機電裝置數量說明表

Block D 座

Location 位置	Floor 樓層	LG/F & G/F (Garden Duplex) 地下低層和地下(花園複式)														I/F - 3/F (Penthouse Triplex) 1樓至3樓(頂層三複式)													
	Residential Unit 單位	G1	G2	G3	G5	G6	G7	G8	G9	G10	G11	G12	G15	G16	G17	P1	P2	P3	P5	P6	P7	P8	P9	P10	P11	P12	P15	P16	P17
Lavatory at LG/F 地下低層 洗手間	I3A Single Socket Outlet 13A單位電插座															-	-	-	-	-	-	-	-	-	-	-	-	-	-
Lavatory at I/F 1樓洗手間	I3A Single Socket Outlet 13A單位電插座	-	-	-	-	-	-	-	-	-	-	-	-	-	-														
Store at LG/F 地下低層 儲物房	I3A Twin Socket Outlet 13A雙位電插座															-	-	-	-	-	-	-	-	-	-	-	-	-	-
	Switch for Indoor Air-Conditioner 室內空調機接線位															-	-	-	-	-	-	-	-	-	-	-	-	-	-
Store at G/F 地下儲物房	I3A Twin Socket Outlet 13A雙位電插座															-	-	-	-	-	-	-	-	-	-	-	-	-	-
Store at I/F 1樓儲物房	I3A Twin Socket Outlet 13A雙位電插座	-	-	-	-	-	-	-	-	-	-	-	-	-	-														
	Switch for Indoor Air-Conditioner 室內空調機接線位	-	-	-	-	-	-	-	-	-	-	-	-	-	-														
Flat Roof at I/F 1樓平台	I3A Single Watertight Socket Outlet 13A單位防水電插座	-	-	-	-	-	-	-	-	-	-	-	-	-	-														
Flat Roof at 3/F 3樓平台	I3A Single Watertight Socket Outlet 13A單位防水電插座	-	-	-	-	-	-	-	-	-	-	-	-	-	-														
Roof 天台	I3A Single Watertight Socket Outlet 13A單位防水電插座	-	-	-	-	-	-	-	-	-	-	-	-	-	-	3	3	3	3	3	3	3	3	3	3	3	3	3	3
Garden at LG/F 地下低層花園	I3A Single Watertight Socket Outlet 13A單位防水電插座															-	-	-	-	-	-	-	-	-	-	-	-	-	-
Garden at G/F 地下花園	I3A Single Watertight Socket Outlet 13A單位防水電插座															-	-	-	-	-	-	-	-	-	-	-	-	-	-

Remarks :

1. In the description of residential property in a residential block, the prefix “G” means Garden Duplex unit and the numbering means the numbering of Garden Duplex unit of Block A, B, C, D, E or F (as the case may be). e.g. “G1” refers to Garden Duplex 1 of Block A, B, C, D, E or F (as the case may be).
2. In the description of residential property in a residential block, the prefix “P” means Penthouse Triplex unit and the numbering means the numbering of Penthouse Triplex unit of Block A, B, D, E or F (as the case may be). e.g. “P1” refers to Penthouse Triplex 1 of Block A, B, D, E or F (as the case may be).
3. "1, 2," denotes the quantity of such provision(s) provided in the residential property.
4. " - " denotes "not applicable".

備註：

1. 住宅大樓的住宅物業的描述中，字首「G」指花園複式單位，而編號指A、B、C、D、E或F座(視情況而定)的花園複式單位的編號。例如「G1」指A、B、C、D、E或F座(視情況而定)的花園複式1號單位。
2. 住宅大樓中住宅物業的描述中，字首「P」指頂層三複式單位，而編號指A、B、D、E或F座(視情況而定)的頂層三複式單位的編號。例如「P1」指A、B、D、E或F座(視情況而定)的頂層三複式1號單位。
3. "1, 2,"表示提供於該住宅物業的裝置數目。
4. " - " 代表 "不適用"。

裝置、裝修物料及設備

Schedule of Mechanical & Electrical Provisions of Residential Properties 住宅物業機電裝置數量說明表

Block E 座

Location 位置	Floor 樓層	LG/F & G/F (Garden Duplex) 地下低層和地下 (花園複式)						I/F - 3/F (Penthouse Triplex) 1樓至3樓 (頂層三複式)					
	Residential Unit 單位	G1	G2	G3	G5	G6	G7	P1	P2	P3	P5	P6	P7
Entrance hall 入口大堂	13A Single Socket Outlet 13A單位電插座	1	1	1	1	1	1	1	1	1	1	1	1
Living Room & Dining Room 客廳及飯廳	TV/FM Outlet 電視及電台接收插座	2	2	2	2	2	2	2	2	2	2	2	2
	Telephone Outlet 電話插座	2	2	2	2	2	2	2	2	2	2	2	2
	13A Single Socket Outlet 13A單位電插座	-	-	-	-	-	-	1	1	1	1	1	1
	13A Twin Socket Outlet 13A雙位電插座	5	5	5	5	5	5	5	5	5	5	5	5
	Switch for Indoor Air-Conditioner 室內空調機接線位	2	2	2	2	2	2	3	3	3	3	3	3
Kitchen 廚房	13A Single Socket Outlet 13A單位電插座	4	4	4	4	4	4	4	4	4	4	4	4
	13A Twin Socket Outlet 13A雙位電插座	3	3	3	3	3	3	2	2	2	2	2	2
	Switch for Indoor Air-Conditioner 室內空調機接線位	1	1	1	1	1	1	1	1	1	1	1	1
Pantry 備餐間	13A Single Socket Outlet 13A單位電插座	2	2	2	2	2	2	2	2	2	2	2	2
	13A Twin Socket Outlet 13A雙位電插座	2	2	2	2	2	2	2	2	2	2	2	2
	Power Bar 拖板	1	1	1	1	1	1	1	1	1	1	1	1
Master Bedroom 主人睡房	TV/FM Outlet 電視及電台接收插座	1	1	1	1	1	1	1	1	1	1	1	1
	Telephone Outlet 電話插座	1	1	1	1	1	1	1	1	1	1	1	1
	13A Single Socket Outlet 13A單位電插座	2	2	2	2	2	2	3	3	3	3	3	3
	13A Twin Socket Outlet 13A雙位電插座	2	2	2	2	2	2	2	2	2	2	2	2
	Switch for Indoor Air-Conditioner 室內空調機接線位	1	1	1	1	1	1	2	2	2	2	2	2

Remarks :

- In the description of residential property in a residential block, the prefix "G" means Garden Duplex unit and the numbering means the numbering of Garden Duplex unit of Block A, B, C, D, E or F (as the case may be). e.g. "G1" refers to Garden Duplex 1 of Block A, B, C, D, E or F (as the case may be).
- In the description of residential property in a residential block, the prefix "P" means Penthouse Triplex unit and the numbering means the numbering of Penthouse Triplex unit of Block A, B, D, E or F (as the case may be). e.g. "P1" refers to Penthouse Triplex 1 of Block A, B, D, E or F (as the case may be).
- "1, 2," denotes the quantity of such provision(s) provided in the residential property.
- " - " denotes "not applicable".

Location 位置	Floor 樓層	LG/F & G/F (Garden Duplex) 地下低層和地下 (花園複式)						I/F - 3/F (Penthouse Triplex) 1樓至3樓 (頂層三複式)					
	Residential Unit 單位	G1	G2	G3	G5	G6	G7	P1	P2	P3	P5	P6	P7
Master Bathroom 主人浴室	13A Twin Socket Outlet 13A雙位電插座	2	2	2	2	2	2	2	2	2	2	2	2
	Power Bar 拖板	1	1	1	1	1	1	1	1	1	1	1	1
Bedroom 2 睡房 2	TV/FM Outlet 電視及電台接收插座	1	1	1	1	1	1	1	1	1	1	1	1
	Telephone Outlet 電話插座	1	1	1	1	1	1	1	1	1	1	1	1
	13A Single Socket Outlet 13A單位電插座	-	-	-	-	-	-	1	1	1	1	1	1
	13A Twin Socket Outlet 13A雙位電插座	2	2	2	2	2	2	2	2	2	2	2	2
	Switch for Indoor Air-Conditioner 室內空調機接線位	1	1	1	1	1	1	1	1	1	1	1	1
Bedroom 3 睡房 3	TV/FM Outlet 電視及電台接收插座	1	1	1	1	1	1	1	1	1	1	1	1
	Telephone Outlet 電話插座	1	1	1	1	1	1	1	1	1	1	1	1
	13A Single Socket Outlet 13A單位電插座	-	-	-	-	-	-	1	1	1	1	1	1
	13A Twin Socket Outlet 13A雙位電插座	2	2	2	2	2	2	2	2	2	2	2	2
Bedroom 4 睡房 4	Switch for Indoor Air-Conditioner 室內空調機接線位	1	1	1	1	1	1	1	1	1	1	1	1
	TV/FM Outlet 電視及電台接收插座	1	1	1	1	1	1	1	1	1	1	1	1
	Telephone Outlet 電話插座	1	1	1	1	1	1	1	1	1	1	1	1
	13A Single Socket Outlet 13A單位電插座	1	1	1	1	1	1	1	1	1	1	1	1
	13A Twin Socket Outlet 13A雙位電插座	2	2	2	2	2	2	2	2	2	2	2	2
	Switch for Indoor Air-Conditioner 室內空調機接線位	1	1	1	1	1	1	1	1	1	1	1	1

備註 :

- 住宅大樓的住宅物業的描述中，字首「G」指花園複式單位，而編號指A、B、C、D、E或F座(視情況而定)的花園複式單位的編號。例如「G1」指A、B、C、D、E或F座(視情況而定)的花園複式1號單位。
- 住宅大樓中住宅物業的描述中，字首「P」指頂層三複式單位，而編號指A、B、D、E或F座(視情況而定)的頂層三複式單位的編號。例如「P1」指A、B、D、E或F座(視情況而定)的頂層三複式1號單位。
- "1, 2,"表示提供於該住宅物業的裝置數目。
- " - " 代表 "不適用"。

裝置、裝修物料及設備

Schedule of Mechanical & Electrical Provisions of Residential Properties 住宅物業機電裝置數量說明表

Block E 座

Location 位置	Floor 樓層	LG/F & G/F (Garden Duplex) 地下低層和地下 (花園複式)						I/F - 3/F (Penthouse Triplex) 1樓至3樓 (頂層三複式)					
	Residential Unit 單位	G1	G2	G3	G5	G6	G7	P1	P2	P3	P5	P6	P7
Bathroom 2 浴室 2	I 3A Twin Socket Outlet 13A雙位電插座												
	Power Bar 拖板												
Bathroom 3 浴室 3	I 3A Twin Socket Outlet 13A雙位電插座												
	Power Bar 拖板												
Bathroom 4 浴室 4	I 3A Twin Socket Outlet 13A雙位電插座	-	-	-	-	-	-						
	Power Bar 拖板	-	-	-	-	-	-						
Family Room 家庭廳	TV/FM Outlet 電視及電台接收插座	-	-	-	-	-							
	Telephone Outlet 電話插座	-	-	-	-	-							
	I 3A Twin Socket Outlet 13A雙位電插座	-	-	-	-	-	3	2	2	2	2	2	2
	Switch for Indoor Air-Conditioner 室內空調機接線位	-	-	-	-	-							
Lavatory at I/F 1樓洗手間	I 3A Single Socket Outlet 13A單位電插座	-	-	-	-	-	-						

Location 位置	Floor 樓層	LG/F & G/F (Garden Duplex) 地下低層和地下 (花園複式)						I/F - 3/F (Penthouse Triplex) 1樓至3樓 (頂層三複式)					
	Residential Unit 單位	G1	G2	G3	G5	G6	G7	P1	P2	P3	P5	P6	P7
Lavatory at LG/F 地下低層 洗手間	I 3A Single Socket Outlet 13A單位電插座							-	-	-	-	-	-
Store at LG/F 地下低層 儲物房	I 3A Twin Socket Outlet 13A雙位電插座							-	-	-	-	-	-
	Switch for Indoor Air-Conditioner 室內空調機接線位							-	-	-	-	-	-
Store at G/F 地下儲物房	I 3A Twin Socket Outlet 13A雙位電插座						-	-	-	-	-	-	-
Store at I/F 1樓儲物房	I 3A Twin Socket Outlet 13A雙位電插座	-	-	-	-	-	-						
	Switch for Indoor Air-Conditioner 室內空調機接線位	-	-	-	-	-	-						
Area outside store at G/F 地下儲物房外 空間	Switch for Indoor Air-Conditioner 室內空調機接線位						-	-	-	-	-	-	-
Flat Roof at I/F 1樓平台	I 3A Single Watertight Socket Outlet 13A單位防水電插座	-	-	-	-	-	-						
Flat Roof at 3/F 3樓平台	I 3A Single Watertight Socket Outlet 13A單位防水電插座	-	-	-	-	-	-						
Roof 天台	I 3A Single Watertight Socket Outlet 13A單位防水電插座	-	-	-	-	-	-	3	3	3	3	3	3
Garden at LG/F 地下低層花園	I 3A Single Watertight Socket Outlet 13A單位防水電插座							-	-	-	-	-	-
Garden at G/F 地下花園	I 3A Single Watertight Socket Outlet 13A單位防水電插座							-	-	-	-	-	-

Remarks :

- In the description of residential property in a residential block, the prefix "G" means Garden Duplex unit and the numbering means the numbering of Garden Duplex unit of Block A, B, C, D, E or F (as the case may be). e.g. "G1" refers to Garden Duplex 1 of Block A, B, C, D, E or F (as the case may be).
- In the description of residential property in a residential block, the prefix "P" means Penthouse Triplex unit and the numbering means the numbering of Penthouse Triplex unit of Block A, B, D, E or F (as the case may be). e.g. "P1" refers to Penthouse Triplex 1 of Block A, B, D, E or F (as the case may be).
- "1, 2," denotes the quantity of such provision(s) provided in the residential property.
- " - " denotes "not applicable".

備註：

- 住宅大樓的住宅物業的描述中，字首「G」指花園複式單位，而編號指A、B、C、D、E或F座(視情況而定)的花園複式單位的編號。例如「G1」指A、B、C、D、E或F座(視情況而定)的花園複式1號單位。
- 住宅大樓中住宅物業的描述中，字首「P」指頂層三複式單位，而編號指A、B、D、E或F座(視情況而定)的頂層三複式單位的編號。例如「P1」指A、B、D、E或F座(視情況而定)的頂層三複式1號單位。
- "1, 2,"表示提供於該住宅物業的裝置數目。
- " - " 代表 "不適用"。

裝置、裝修物料及設備

Schedule of Mechanical & Electrical Provisions of Residential Properties 住宅物業機電裝置數量說明表

Block F 座

Location 位置	Floor 樓層	LG/F & G/F (Garden Duplex) 地下低層和地下 (花園複式)				I/F - 3/F (Penthouse Triplex) 1樓至3樓 (頂層三複式)			
	Residential Unit 單位	G1	G2	G3	G5	P1	P2	P3	P5
Entrance hall 入口大堂	13A Single Socket Outlet 13A單位電插座	1	1	1	1	1	1	1	1
Living Room & Dining Room 客廳及飯廳	TV/FM Outlet 電視及電台接收插座	2	2	2	2	2	2	2	2
	Telephone Outlet 電話插座	2	2	2	2	2	2	2	2
	13A Single Socket Outlet 13A單位電插座	-	-	-	-	1	1	1	1
	13A Twin Socket Outlet 13A雙位電插座	5	5	5	5	5	5	5	5
	Switch for Indoor Air-Conditioner 室內空調機接線位	2	2	2	2	3	3	3	3
Kitchen 廚房	13A Single Socket Outlet 13A單位電插座	4	4	4	4	4	4	4	4
	13A Twin Socket Outlet 13A雙位電插座	3	3	3	3	2	2	2	2
	Switch for Indoor Air-Conditioner 室內空調機接線位	1	1	1	1	1	1	1	1
Pantry 備餐間	13A Single Socket Outlet 13A單位電插座	2	2	2	2	2	2	2	2
	13A Twin Socket Outlet 13A雙位電插座	2	2	2	2	2	2	2	2
	Power Bar 拖板	1	1	1	1	1	1	1	1
Master Bedroom 主人睡房	TV/FM Outlet 電視及電台接收插座	1	1	1	1	1	1	1	1
	Telephone Outlet 電話插座	1	1	1	1	1	1	1	1
	13A Single Socket Outlet 13A單位電插座	2	2	2	2	3	3	3	3
	13A Twin Socket Outlet 13A雙位電插座	2	2	2	2	2	2	2	2
	Switch for Indoor Air-Conditioner 室內空調機接線位	1	1	1	1	2	2	2	2

Remarks :

- In the description of residential property in a residential block, the prefix "G" means Garden Duplex unit and the numbering means the numbering of Garden Duplex unit of Block A, B, C, D, E or F (as the case may be). e.g. "G1" refers to Garden Duplex 1 of Block A, B, C, D, E or F (as the case may be).
- In the description of residential property in a residential block, the prefix "P" means Penthouse Triplex unit and the numbering means the numbering of Penthouse Triplex unit of Block A, B, D, E or F (as the case may be). e.g. "P1" refers to Penthouse Triplex 1 of Block A, B, D, E or F (as the case may be).
- "1, 2," denotes the quantity of such provision(s) provided in the residential property.
- " - " denotes "not applicable".

Location 位置	Floor 樓層	LG/F & G/F (Garden Duplex) 地下低層和地下 (花園複式)				I/F - 3/F (Penthouse Triplex) 1樓至3樓 (頂層三複式)			
	Residential Unit 單位	G1	G2	G3	G5	P1	P2	P3	P5
Master Bathroom 主人浴室	13A Twin Socket Outlet 13A雙位電插座	2	2	2	2	2	2	2	2
	Power Bar 拖板	1	1	1	1	1	1	1	1
Bedroom 2 睡房 2	TV/FM Outlet 電視及電台接收插座	1	1	1	1	1	1	1	1
	Telephone Outlet 電話插座	1	1	1	1	1	1	1	1
	13A Single Socket Outlet 13A單位電插座	-	-	-	-	1	1	1	1
	13A Twin Socket Outlet 13A雙位電插座	2	2	2	2	2	2	2	2
	Switch for Indoor Air-Conditioner 室內空調機接線位	1	1	1	1	1	1	1	1
Bedroom 3 睡房 3	TV/FM Outlet 電視及電台接收插座	1	1	1	1	1	1	1	1
	Telephone Outlet 電話插座	1	1	1	1	1	1	1	1
	13A Single Socket Outlet 13A單位電插座	-	-	-	-	1	1	1	1
	13A Twin Socket Outlet 13A雙位電插座	2	2	2	2	2	2	2	2
Bedroom 4 睡房 4	Switch for Indoor Air-Conditioner 室內空調機接線位	1	1	1	1	1	1	1	1
	TV/FM Outlet 電視及電台接收插座	1	1	1	1	1	1	1	1
	Telephone Outlet 電話插座	1	1	1	1	1	1	1	1
	13A Single Socket Outlet 13A單位電插座	1	1	1	1	1	1	1	1
	13A Twin Socket Outlet 13A雙位電插座	2	2	2	2	2	2	2	2
	Switch for Indoor Air-Conditioner 室內空調機接線位	1	1	1	1	1	1	1	1

備註 :

- 住宅大樓的住宅物業的描述中，字首「G」指花園複式單位，而編號指A、B、C、D、E或F座(視情況而定)的花園複式單位的編號。例如「G1」指A、B、C、D、E或F座(視情況而定)的花園複式1號單位。
- 住宅大樓中住宅物業的描述中，字首「P」指頂層三複式單位，而編號指A、B、D、E或F座(視情況而定)的頂層三複式單位的編號。例如「P1」指A、B、D、E或F座(視情況而定)的頂層三複式1號單位。
- "1, 2,"表示提供於該住宅物業的裝置數目。
- " - " 代表 "不適用"。

裝置、裝修物料及設備

Schedule of Mechanical & Electrical Provisions of Residential Properties 住宅物業機電裝置數量說明表

Block F 座

Location 位置	Floor 樓層	LG/F & G/F (Garden Duplex) 地下低層和地下 (花園複式)				I/F - 3/F (Penthouse Triplex) 1樓至3樓 (頂層三複式)			
	Residential Unit 單位	G1	G2	G3	G5	P1	P2	P3	P5
Bathroom 2 浴室 2	I3A Twin Socket Outlet 13A雙位電插座								
	Power Bar 拖板								
Bathroom 3 浴室 3	I3A Twin Socket Outlet 13A雙位電插座								
	Power Bar 拖板								
Bathroom 4 浴室 4	I3A Twin Socket Outlet 13A雙位電插座	-	-	-	-				
	Power Bar 拖板	-	-	-	-				
Family Room 家庭廳	TV/FM Outlet 電視及電台接收插座	-	-	-	-				
	Telephone Outlet 電話插座	-	-	-	-				
	I3A Twin Socket Outlet 13A雙位電插座	-	-	-	-	2	2	2	2
	Switch for Indoor Air-Conditioner 室內空調機接線位	-	-	-	-				

Location 位置	Floor 樓層	LG/F & G/F (Garden Duplex) 地下低層和地下 (花園複式)				I/F - 3/F (Penthouse Triplex) 1樓至3樓 (頂層三複式)			
	Residential Unit 單位	G1	G2	G3	G5	P1	P2	P3	P5
Lavatory at LG/F 地下低層 洗手間	I3A Twin Socket Outlet 13A雙位電插座					-	-	-	-
Lavatory at I/F 1樓洗手間	I3A Twin Socket Outlet 13A雙位電插座	-	-	-	-				
Store at LG/F 地下低層 儲物房	I3A Twin Socket Outlet 13A雙位電插座					-	-	-	-
Store at G/F 地下儲物房	I3A Twin Socket Outlet 13A雙位電插座					-	-	-	-
	Switch for Indoor Air-Conditioner 室內空調機接線位					-	-	-	-
Store at I/F 1樓儲物房	I3A Twin Socket Outlet 13A雙位電插座	-	-	-	-				
	Switch for Indoor Air-Conditioner 室內空調機接線位	-	-	-	-				
Flat Roof at I/F 1樓平台	I3A Single Watertight Socket Outlet 13A單位防水電插座	-	-	-	-				
Flat Roof at 3/F 3樓平台	I3A Single Watertight Socket Outlet 13A單位防水電插座	-	-	-	-				
Roof 天台	I3A Single Watertight Socket Outlet 13A單位防水電插座	-	-	-	-	3	3	3	3
Garden at LG/F 地下低層花園	I3A Single Watertight Socket Outlet 13A單位防水電插座					-	-	-	-
Garden at G/F 地下花園	I3A Single Watertight Socket Outlet 13A單位防水電插座					-	-	-	-

Remarks :

- In the description of residential property in a residential block, the prefix "G" means Garden Duplex unit and the numbering means the numbering of Garden Duplex unit of Block A, B, C, D, E or F (as the case may be). e.g. "G1" refers to Garden Duplex 1 of Block A, B, C, D, E or F (as the case may be).
- In the description of residential property in a residential block, the prefix "P" means Penthouse Triplex unit and the numbering means the numbering of Penthouse Triplex unit of Block A, B, D, E or F (as the case may be). e.g. "P1" refers to Penthouse Triplex 1 of Block A, B, D, E or F (as the case may be).
- "1, 2," denotes the quantity of such provision(s) provided in the residential property.
- " - " denotes "not applicable".

備註：

- 住宅大樓的住宅物業的描述中，字首「G」指花園複式單位，而編號指A、B、C、D、E或F座(視情況而定)的花園複式單位的編號。例如「G1」指A、B、C、D、E或F座(視情況而定)的花園複式1號單位。
- 住宅大樓中住宅物業的描述中，字首「P」指頂層三複式單位，而編號指A、B、D、E或F座(視情況而定)的頂層三複式單位的編號。例如「P1」指A、B、D、E或F座(視情況而定)的頂層三複式1號單位。
- "1, 2,"表示提供於該住宅物業的裝置數目。
- " - " 代表 "不適用"。

裝置、裝修物料及設備

Mechanical & Electrical Provisions Plan 機電裝置平面圖

Tower I 座 G/F 地下



Legend 圖例


- 1-gang 1-way Lighting Switch 單位燈掣
- 2-gang 1-way Lighting Switch 雙位燈掣
- 3-gang 1-way Lighting Switch 三位燈掣
- 1-gang 2-way Lighting Switch 單位二路燈掣
- 2-gang 2-way Lighting Switch 雙位二路燈掣
- 3-gang 2-way Lighting Switch 三位二路燈掣
- 1-gang 1-way Watertight Lighting Switch 單位防水燈掣
- 1-gang 2-way Watertight Lighting Switch 單位二路防水燈掣
- Switch for Exhaust Fan 抽氣扇開關掣
- Switch for Water Heater 熱水爐開關掣
- Switch for Oven 焗爐開關掣
- Switch for Indoor Air-Conditioner 室內空調機接線位
- Isolator for Outdoor Air-Conditioner 室外空調機開關掣
- Town Gas Water Heater Remote Controller 煤氣熱水爐溫度控制掣
- 13A Single Socket Outlet 13A單位電插座
- 13A Twin Socket Outlet 13A雙位電插座
- 13A Single Floor Socket Outlet 13A藏地單位電插座
- 13A Single Watertight Socket Outlet 13A單位防水電插座
- TV/FM Outlet 電視及電台接收插座
- Telephone Outlet 電話插座
- Floor TV/FM Outlet 藏地電視及電台接收插座
- Floor Telephone Outlet 藏地電話插座
- Door Bell Push Button 門鈴按鈕
- Door Bell 門鈴
- Door Phone 對講機
- M.C.B. Board 總電掣箱
- Lamp Holder 燈位
- Downlight 天花燈
- Garden Lamp 花園燈
- Wall Mounted Lamp for Garden 花園牆身燈
- Roof Floor Lamp 天台地燈
- Wall Lamp 牆燈
- Strip Light 燈帶
- Light Trough 燈槽
- Town Gas Water Heater 煤氣熱水爐
- Town Gas Meter 煤氣錶
- Indoor Air-Conditioner 室內空調機
- Washing Machine Connection Point (Water Outlet) 洗衣機接駁點(去水位)
- Washing Machine Connection Point (Water Inlet) 洗衣機接駁點(來水位)
- Door Release Sensor 開燈感應器
- Power Bar 拖板

Mechanical & Electrical Provisions Plan 機電裝置平面圖

Tower I 座 I/F 1樓


Legend 圖例

- 1-gang 1-way Lighting Switch 單位燈掣
- 2-gang 1-way Lighting Switch 雙位燈掣
- 3-gang 1-way Lighting Switch 三位燈掣
- 1-gang 2-way Lighting Switch 單位二路燈掣
- 2-gang 2-way Lighting Switch 雙位二路燈掣
- 3-gang 2-way Lighting Switch 三位二路燈掣
- 1-gang 1-way Watertight Lighting Switch 單位防水燈掣
- 1-gang 2-way Watertight Lighting Switch 單位二路防水燈掣
- Switch for Exhaust Fan 抽氣扇開關掣
- Switch for Water Heater 熱水爐開關掣
- Switch for Oven 焗爐開關掣
- Switch for Indoor Air-Conditioner 室內空調機接線位
- Isolator for Outdoor Air-Conditioner 室外空調機開關掣
- Town Gas Water Heater Remote Controller 煤氣熱水爐溫度控制掣
- 13A Single Socket Outlet 13A單位電插座
- 13A Twin Socket Outlet 13A雙位電插座
- 13A Single Floor Socket Outlet 13A藏地單位電插座
- 13A Single Watertight Socket Outlet 13A單位防水電插座
- TV/FM Outlet 電視及電台接收插座
- Telephone Outlet 電話插座
- Floor TV/FM Outlet 藏地電視及電台接收插座
- Floor Telephone Outlet 藏地電話插座
- Door Bell Push Button 門鈴按鈕
- Door Bell 門鈴
- Door Phone 對講機
- M.C.B. Board 總電掣箱
- Lamp Holder 燈位
- Downlight 天花燈
- Garden Lamp 花園燈
- Wall Mounted Lamp for Garden 花園牆身燈
- Roof Floor Lamp 天台地燈
- Wall Lamp 牆燈
- Strip Light 燈帶
- Light Trough 燈槽
- Town Gas Water Heater 煤氣熱水爐
- Town Gas Meter 煤氣錶
- Indoor Air-Conditioner 室內空調機
- Washing Machine Connection Point (Water Outlet) 洗衣機接駁點(去水位)
- Washing Machine Connection Point (Water Inlet) 洗衣機接駁點(來水位)
- Door Release Sensor 開燈感應器
- Power Bar 拖板

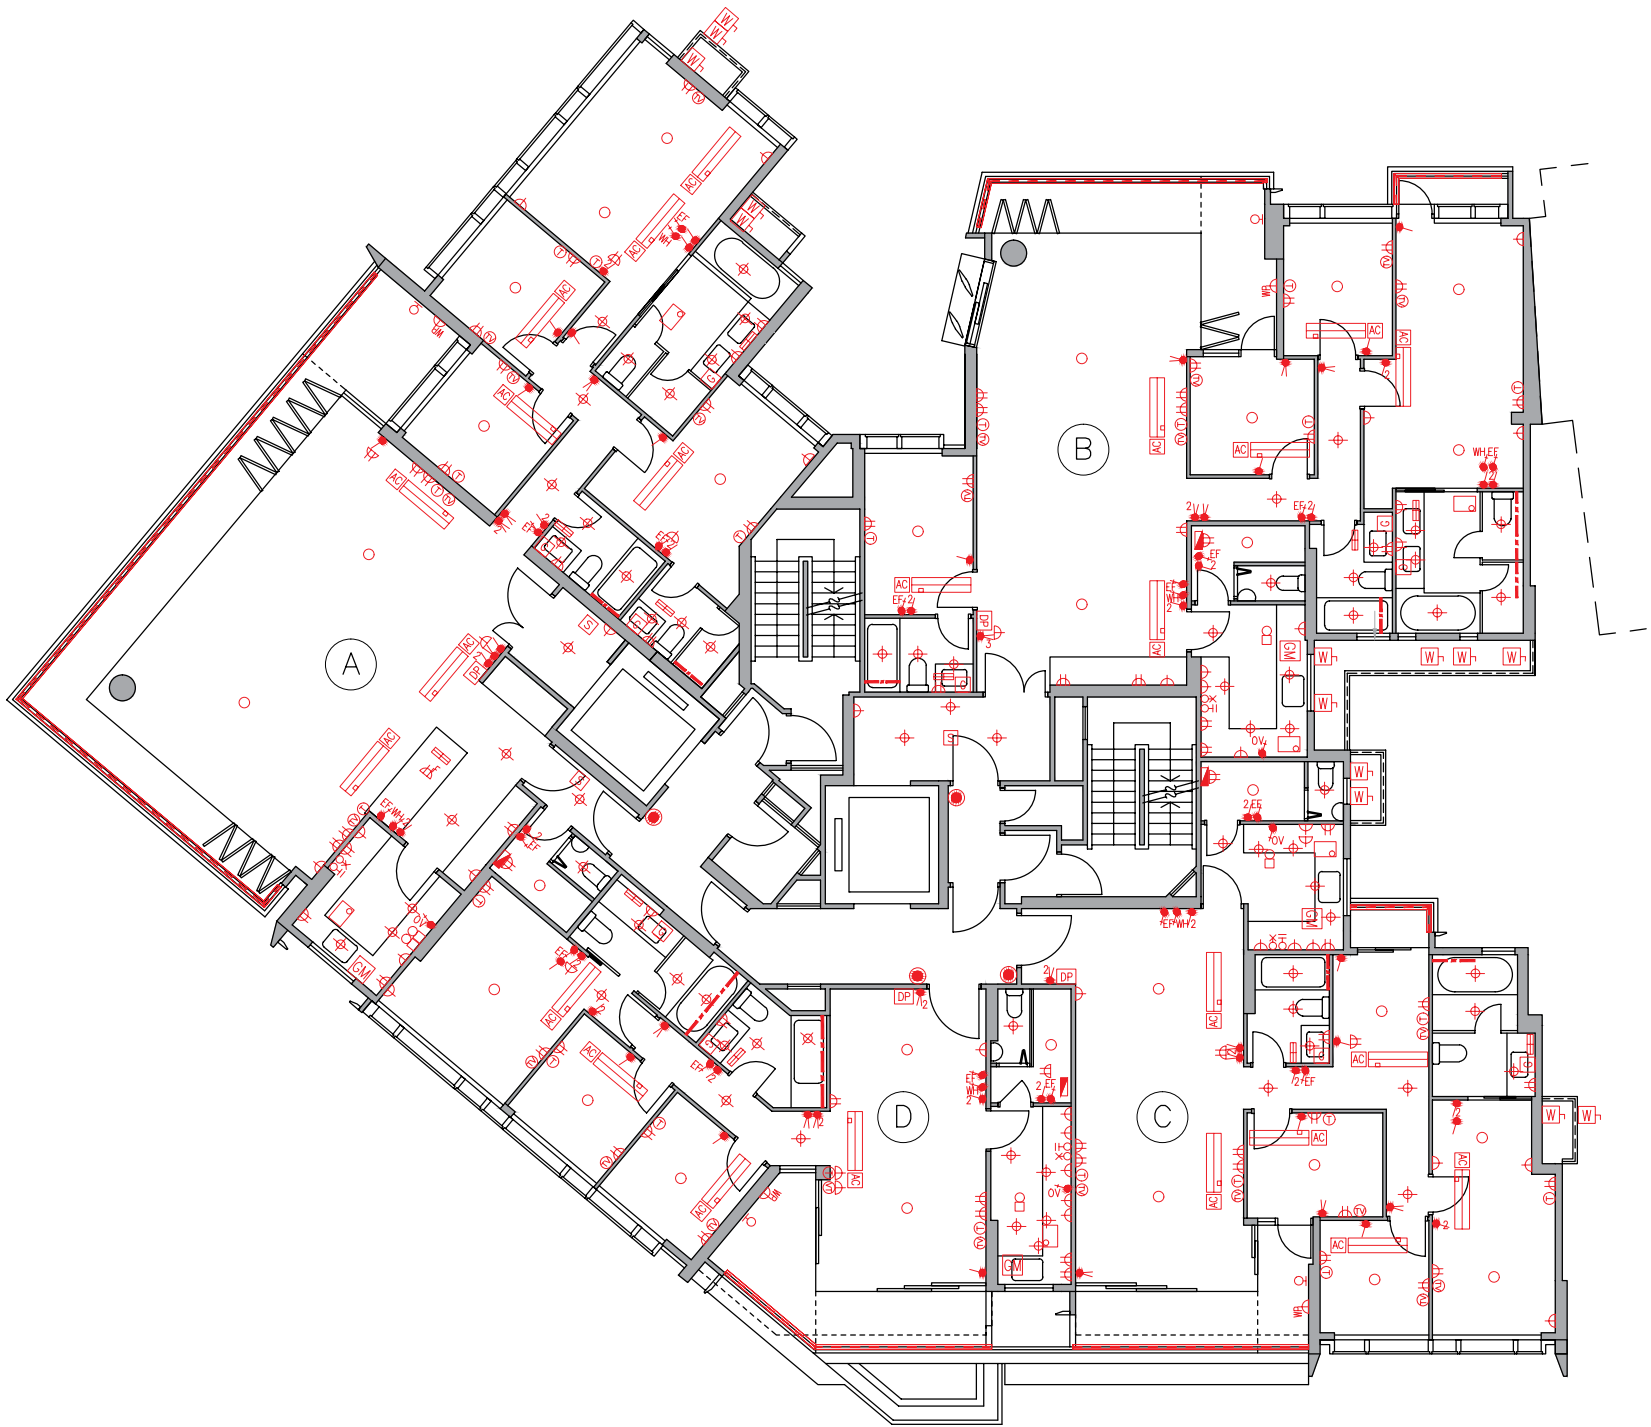

Fittings, finishes and appliances
裝置、裝修物料及設備

Mechanical & Electrical Provisions Plan 機電裝置平面圖
Tower I 座 2/F-6/F (4/F is omitted) 2樓-6樓(不設4樓)

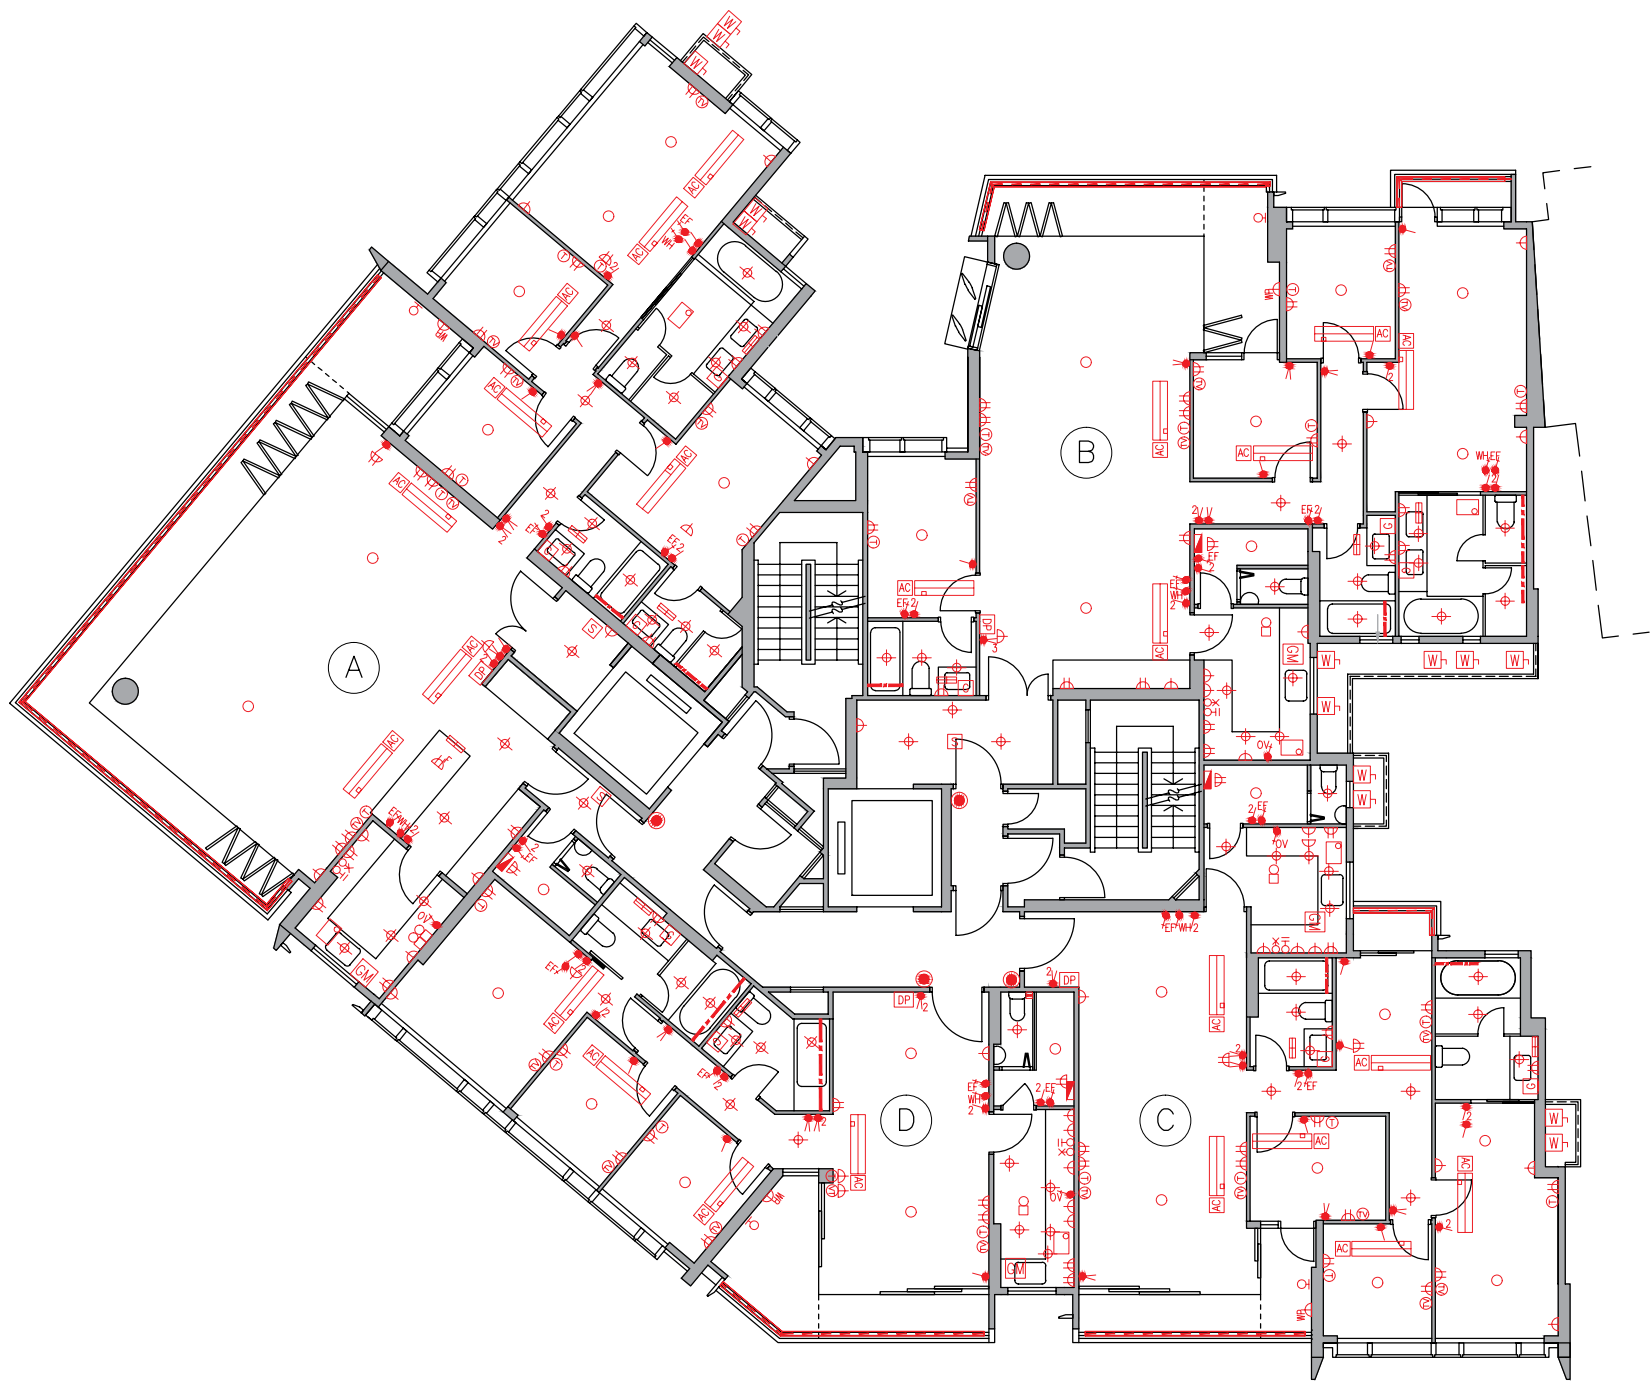

Legend 圖例


- 1-gang 1-way Lighting Switch 單位燈掣
- 2-gang 1-way Lighting Switch 雙位燈掣
- 3-gang 1-way Lighting Switch 三位燈掣
- 1-gang 2-way Lighting Switch 單位二路燈掣
- 2-gang 2-way Lighting Switch 雙位二路燈掣
- 3-gang 2-way Lighting Switch 三位二路燈掣
- 1-gang 1-way Watertight Lighting Switch 單位防水燈掣
- 1-gang 2-way Watertight Lighting Switch 單位二路防水燈掣
- EF Switch for Exhaust Fan 抽氣扇開關掣
- WH Switch for Water Heater 熱水爐開關掣
- OV Switch for Oven 焗爐開關掣
- AC Switch for Indoor Air-Conditioner 室內空調機接線位
- W Isolator for Outdoor Air-Conditioner 室外空調機開關掣
- G Town Gas Water Heater Remote Controller 煤氣熱水爐溫度控制掣
- 13A Single Socket Outlet 13A單位電插座
- 13A Twin Socket Outlet 13A雙位電插座
- F 13A Single Floor Socket Outlet 13A藏地單位電插座
- WP 13A Single Watertight Socket Outlet 13A單位防水電插座
- TV TV/FM Outlet 電視及電台接收插座
- T Telephone Outlet 電話插座
- F TV Floor TV/FM Outlet 藏地電視及電台接收插座
- F T Floor Telephone Outlet 藏地電話插座
- DB Door Bell Push Button 門鈴按鈕
- DB Door Bell 門鈴
- DP Door Phone 對講機
- M.C.B. Board 總電掣箱
- Lamp Holder 燈位
- Downlight 天花燈
- Garden Lamp 花園燈
- Wall Mounted Lamp for Garden 花園牆身燈
- Roof Floor Lamp 天台地燈
- Wall Lamp 牆燈
- Strip Light 燈帶
- Light Trough 燈槽
- Town Gas Water Heater 煤氣熱水爐
- Town Gas Meter 煤氣錶
- Indoor Air-Conditioner 室內空調機
- Washing Machine Connection Point (Water Outlet) 洗衣機接駁點(去水位)
- Washing Machine Connection Point (Water Inlet) 洗衣機接駁點(來水位)
- Door Release Sensor 開燈感應器
- Power Bar 拖板

Mechanical & Electrical Provisions Plan 機電裝置平面圖

Tower I 座 7/F 7樓


Legend 圖例

- 1-gang 1-way Lighting Switch 單位燈掣
- 2-gang 1-way Lighting Switch 雙位燈掣
- 3-gang 1-way Lighting Switch 三位燈掣
- 1-gang 2-way Lighting Switch 單位二路燈掣
- 2-gang 2-way Lighting Switch 雙位二路燈掣
- 3-gang 2-way Lighting Switch 三位二路燈掣
- 1-gang 1-way Watertight Lighting Switch 單位防水燈掣
- 1-gang 2-way Watertight Lighting Switch 單位二路防水燈掣
- Switch for Exhaust Fan 抽氣扇開關掣
- Switch for Water Heater 熱水爐開關掣
- Switch for Oven 焗爐開關掣
- Switch for Indoor Air-Conditioner 室內空調機接線位
- Isolator for Outdoor Air-Conditioner 室外空調機開關掣
- Town Gas Water Heater Remote Controller 煤氣熱水爐溫度控制掣
- 13A Single Socket Outlet 13A單位電插座
- 13A Twin Socket Outlet 13A雙位電插座
- 13A Single Floor Socket Outlet 13A藏地單位電插座
- 13A Single Watertight Socket Outlet 13A單位防水電插座
- TV/FM Outlet 電視及電台接收插座
- Telephone Outlet 電話插座
- Floor TV/FM Outlet 藏地電視及電台接收插座
- Floor Telephone Outlet 藏地電話插座
- Door Bell Push Button 門鈴按鈕
- Door Bell 門鈴
- Door Phone 對講機
- M.C.B. Board 總電掣箱
- Lamp Holder 燈位
- Downlight 天花燈
- Garden Lamp 花園燈
- Wall Mounted Lamp for Garden 花園牆身燈
- Roof Floor Lamp 天台地燈
- Wall Lamp 牆燈
- Strip Light 燈帶
- Light Trough 燈槽
- Town Gas Water Heater 煤氣熱水爐
- Town Gas Meter 煤氣錶
- Indoor Air-Conditioner 室內空調機
- Washing Machine Connection Point (Water Outlet) 洗衣機接駁點(去水位)
- Washing Machine Connection Point (Water Inlet) 洗衣機接駁點(來水位)
- Door Release Sensor 開燈感應器
- Power Bar 拖板

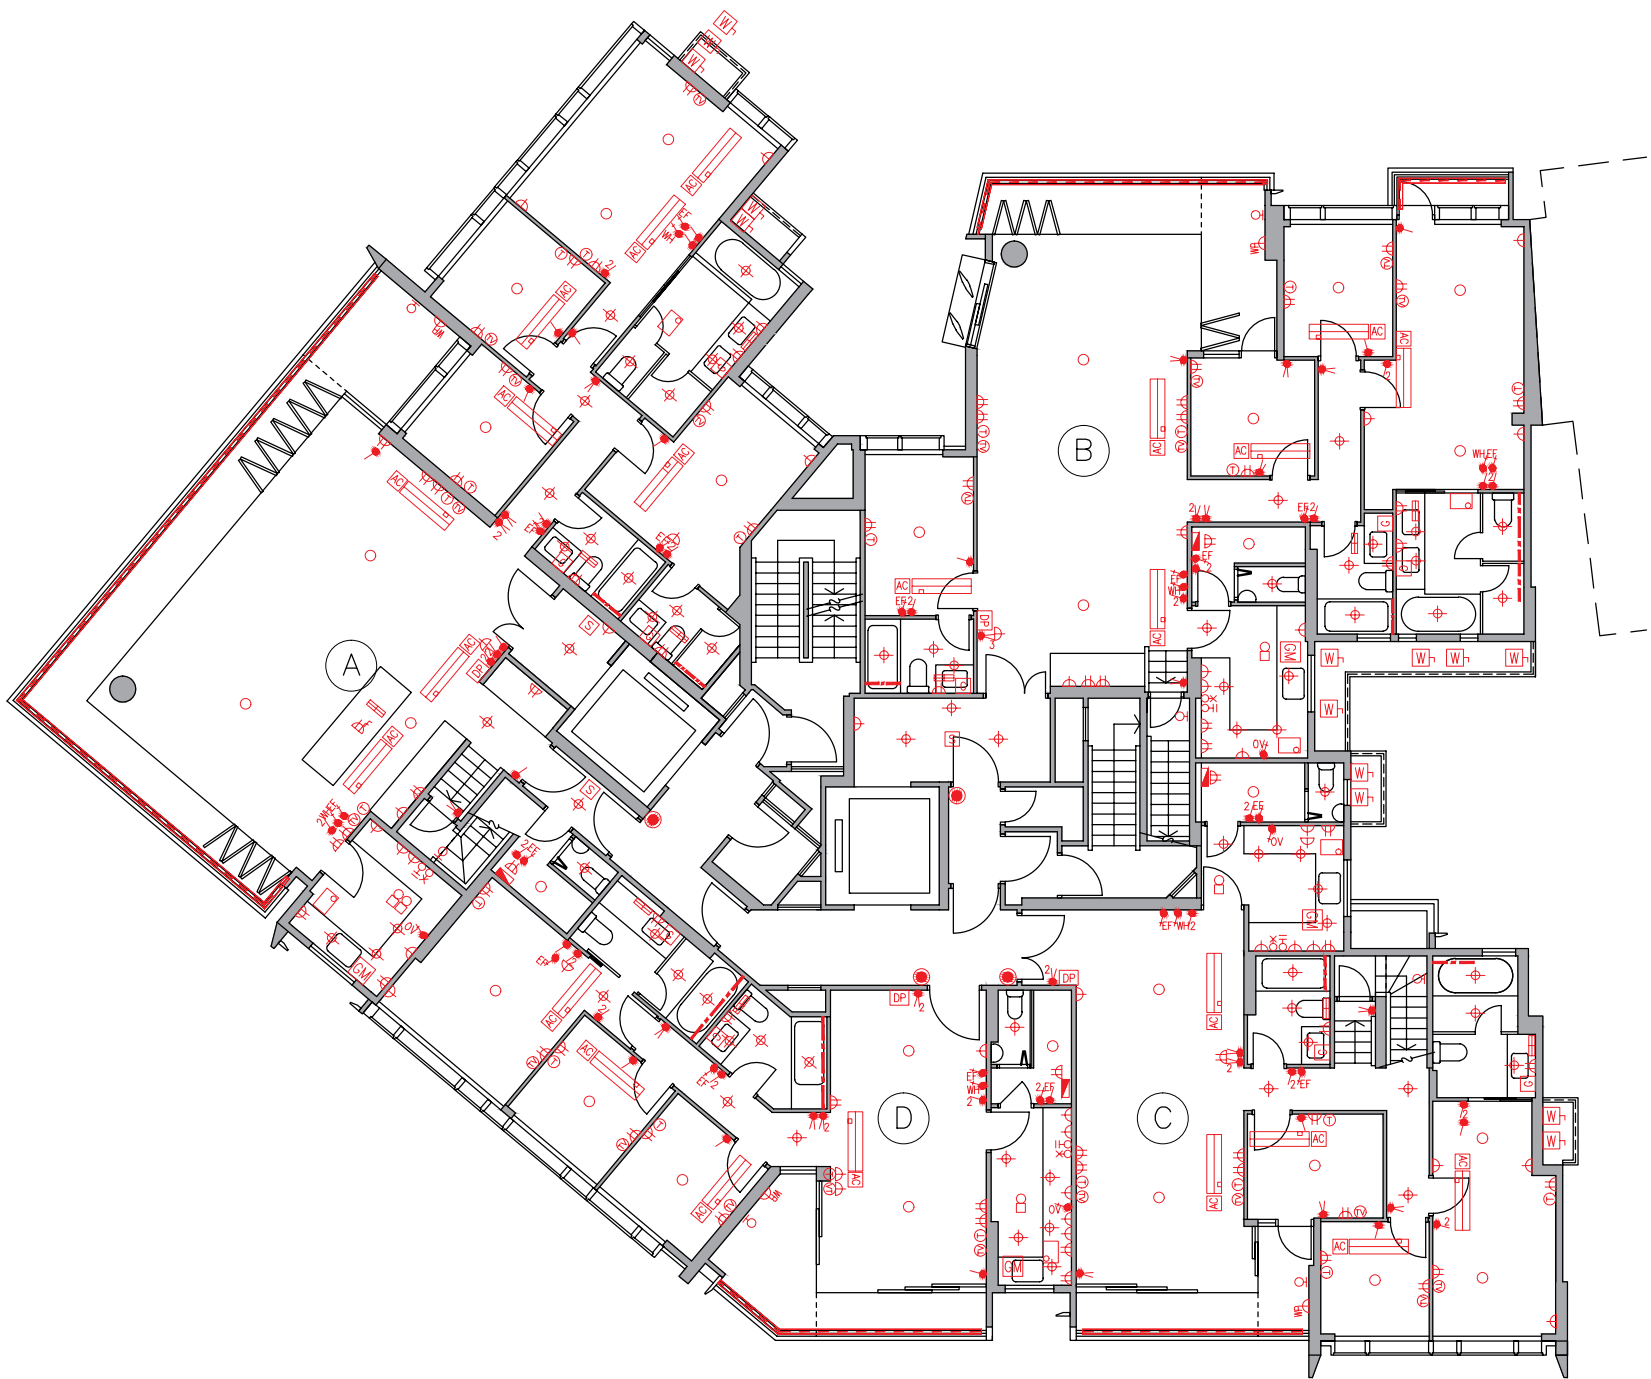

Mechanical & Electrical Provisions Plan 機電裝置平面圖

Tower I 座 Roof 天台

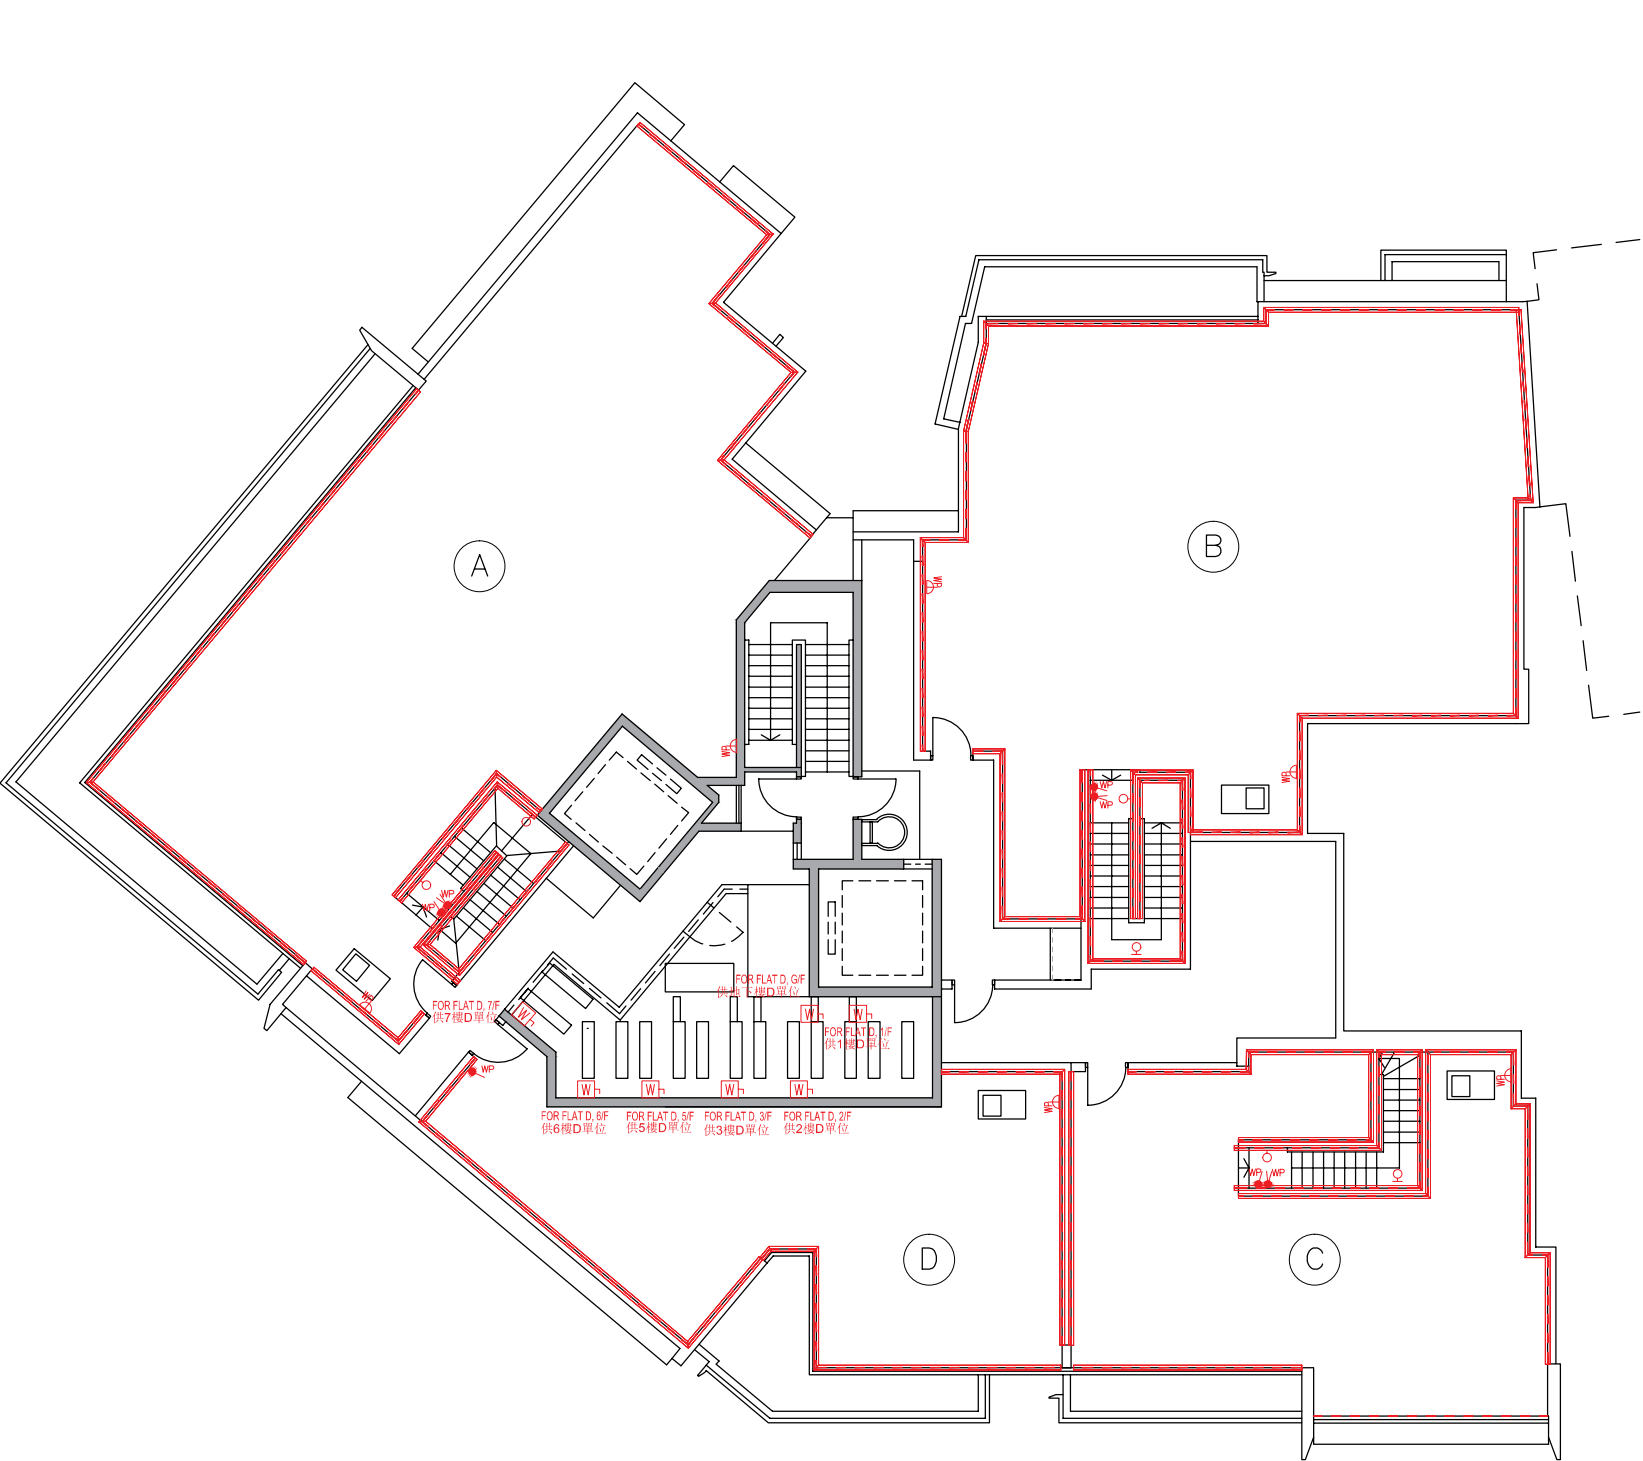

Legend 圖例


- 1-gang 1-way Lighting Switch 單位燈掣
- 2-gang 1-way Lighting Switch 雙位燈掣
- 3-gang 1-way Lighting Switch 三位燈掣
- 1-gang 2-way Lighting Switch 單位二路燈掣
- 2-gang 2-way Lighting Switch 雙位二路燈掣
- 3-gang 2-way Lighting Switch 三位二路燈掣
- 1-gang 1-way Watertight Lighting Switch 單位防水燈掣
- 1-gang 2-way Watertight Lighting Switch 單位二路防水燈掣
- Switch for Exhaust Fan 抽氣扇開關掣
- Switch for Water Heater 熱水爐開關掣
- Switch for Oven 焗爐開關掣
- Switch for Indoor Air-Conditioner 室內空調機接線位
- Isolator for Outdoor Air-Conditioner 室外空調機開關掣
- Town Gas Water Heater Remote Controller 煤氣熱水爐溫度控制掣
- 13A Single Socket Outlet 13A單位電插座
- 13A Twin Socket Outlet 13A雙位電插座
- 13A Single Floor Socket Outlet 13A藏地單位電插座
- 13A Single Watertight Socket Outlet 13A單位防水電插座
- TV/FM Outlet 電視及電台接收插座
- Telephone Outlet 電話插座
- Floor TV/FM Outlet 藏地電視及電台接收插座
- Floor Telephone Outlet 藏地電話插座
- Door Bell Push Button 門鈴按鈕
- Door Bell 門鈴
- Door Phone 對講機
- M.C.B. Board 總電掣箱
- Lamp Holder 燈位
- Downlight 天花燈
- Garden Lamp 花園燈
- Wall Mounted Lamp for Garden 花園牆身燈
- Roof Floor Lamp 天台地燈
- Wall Lamp 牆燈
- Strip Light 燈帶
- Light Trough 燈槽
- Town Gas Water Heater 煤氣熱水爐
- Town Gas Meter 煤氣錶
- Indoor Air-Conditioner 室內空調機
- Washing Machine Connection Point (Water Outlet) 洗衣機接駁點(去水位)
- Washing Machine Connection Point (Water Inlet) 洗衣機接駁點(來水位)
- Door Release Sensor 開燈感應器
- Power Bar 拖板

Mechanical & Electrical Provisions Plan 機電裝置平面圖

Tower 2 座 G/F 地下


Legend 圖例

- 1-gang 1-way Lighting Switch 單位燈掣
- 2-gang 1-way Lighting Switch 雙位燈掣
- 3-gang 1-way Lighting Switch 三位燈掣
- 1-gang 2-way Lighting Switch 單位二路燈掣
- 2-gang 2-way Lighting Switch 雙位二路燈掣
- 3-gang 2-way Lighting Switch 三位二路燈掣
- 1-gang 1-way Watertight Lighting Switch 單位防水燈掣
- 1-gang 2-way Watertight Lighting Switch 單位二路防水燈掣
- Switch for Exhaust Fan 抽氣扇開關掣
- Switch for Water Heater 熱水爐開關掣
- Switch for Oven 焗爐開關掣
- Switch for Indoor Air-Conditioner 室內空調機接線位
- Isolator for Outdoor Air-Conditioner 室外空調機開關掣
- Town Gas Water Heater Remote Controller 煤氣熱水爐溫度控制掣
- 13A Single Socket Outlet 13A單位電插座
- 13A Twin Socket Outlet 13A雙位電插座
- 13A Single Floor Socket Outlet 13A藏地單位電插座
- 13A Single Watertight Socket Outlet 13A單位防水電插座
- TV/FM Outlet 電視及電台接收插座
- Telephone Outlet 電話插座
- Floor TV/FM Outlet 藏地電視及電台接收插座
- Floor Telephone Outlet 藏地電話插座
- Door Bell Push Button 門鈴按鈕
- Door Bell 門鈴
- Door Phone 對講機
- M.C.B. Board 總電掣箱
- Lamp Holder 燈位
- Downlight 天花燈
- Garden Lamp 花園燈
- Wall Mounted Lamp for Garden 花園牆身燈
- Roof Floor Lamp 天台地燈
- Wall Lamp 牆燈
- Strip Light 燈帶
- Light Trough 燈槽
- Town Gas Water Heater 煤氣熱水爐
- Town Gas Meter 煤氣錶
- Indoor Air-Conditioner 室內空調機
- Washing Machine Connection Point (Water Outlet) 洗衣機接駁點(去水位)
- Washing Machine Connection Point (Water Inlet) 洗衣機接駁點(來水位)
- Door Release Sensor 開燈感應器
- Power Bar 拖板

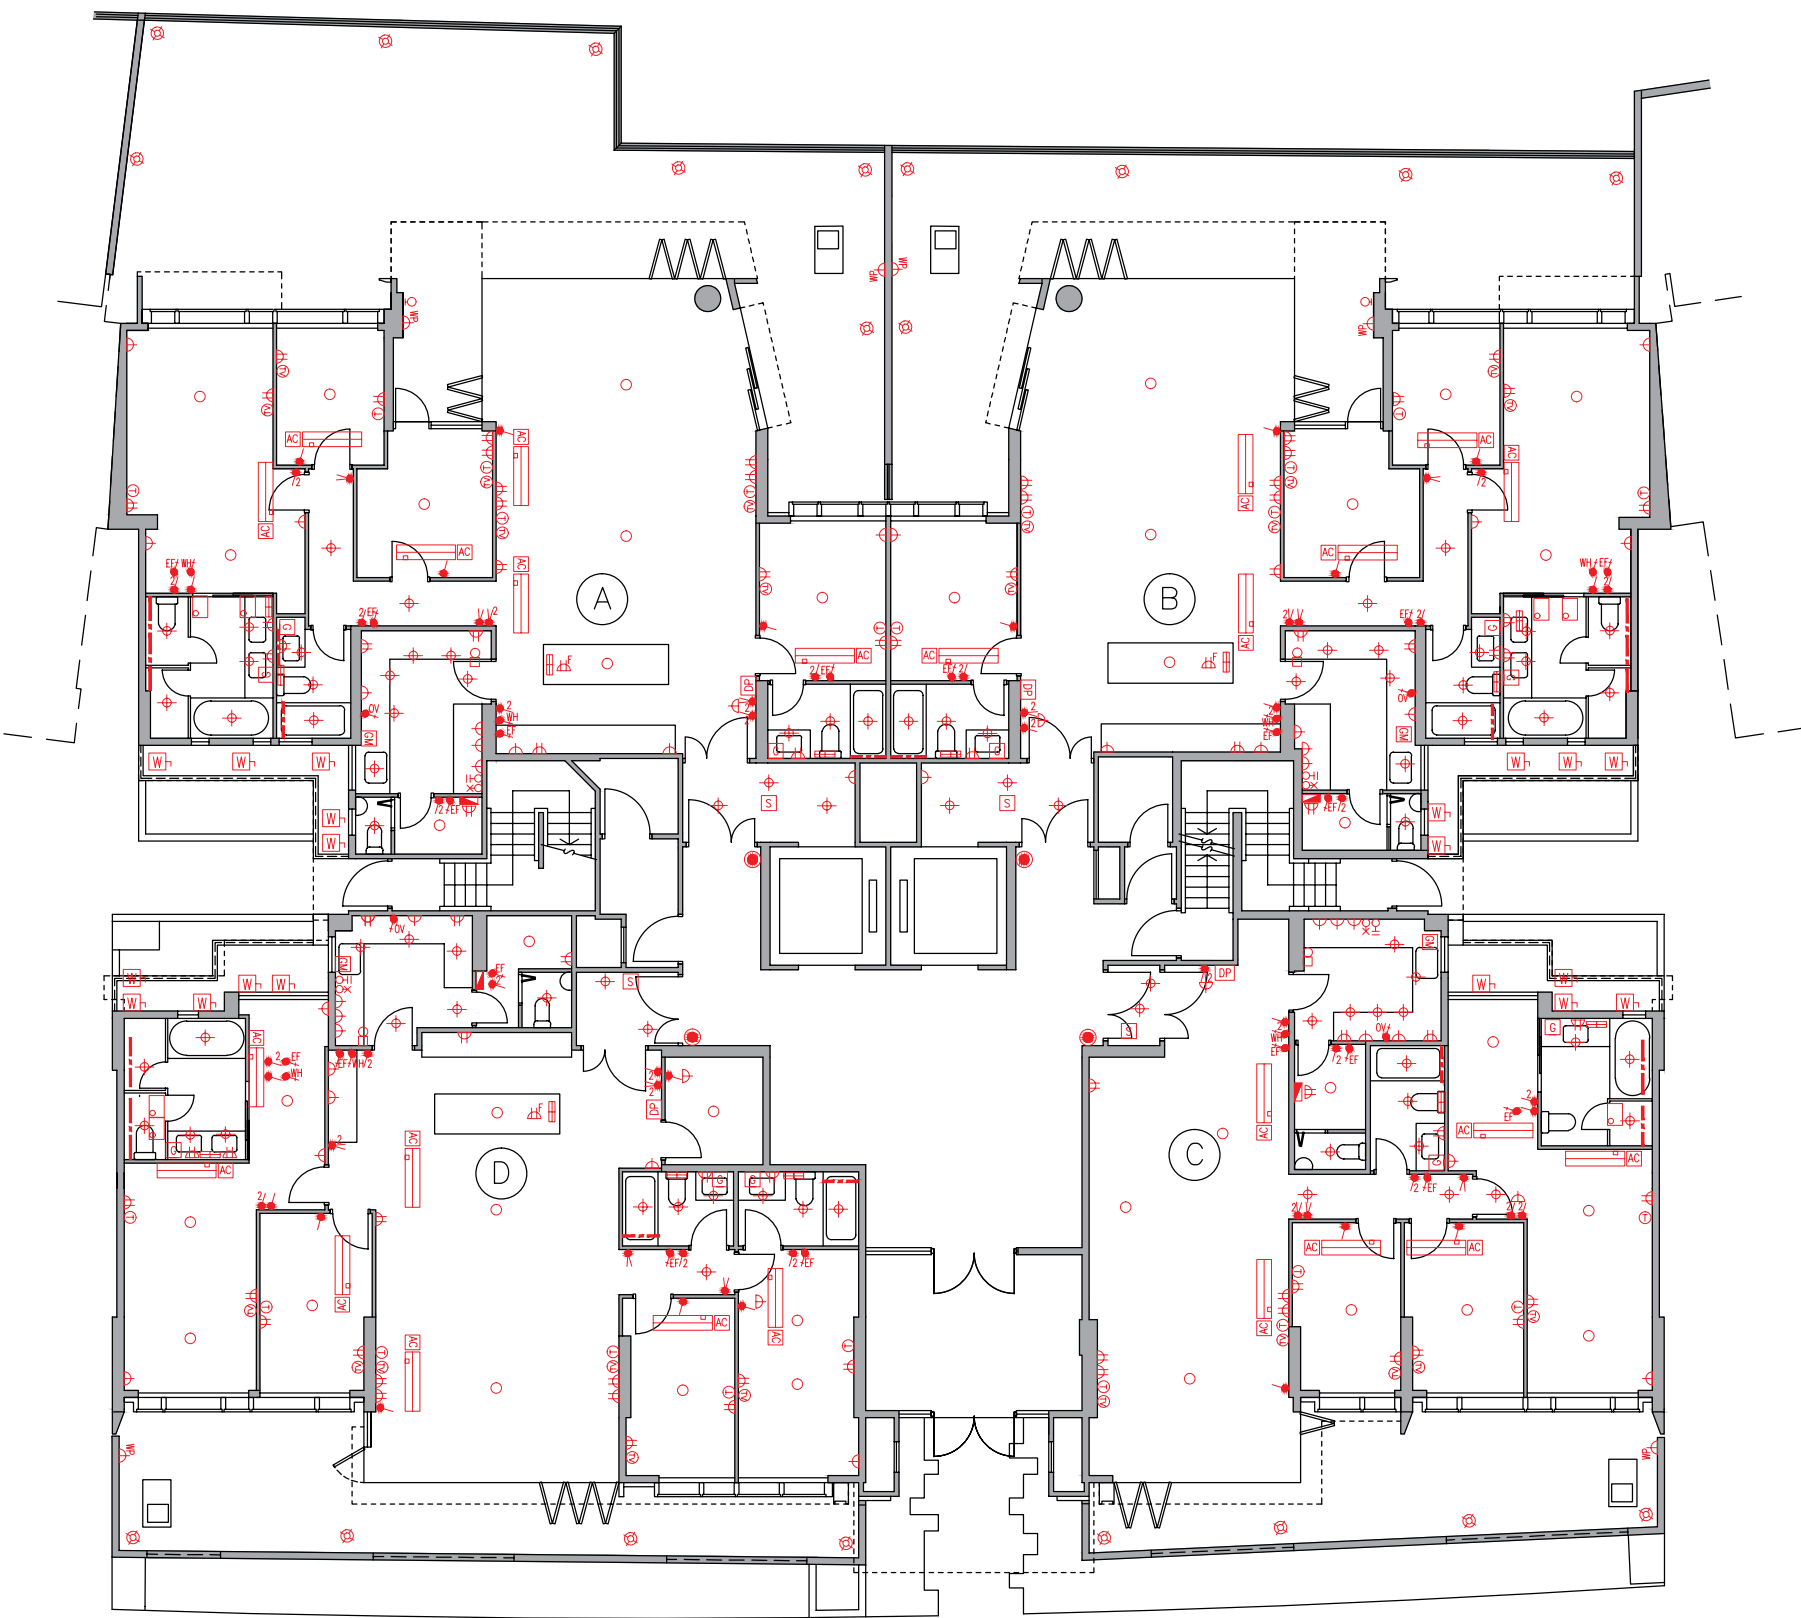

Mechanical & Electrical Provisions Plan 機電裝置平面圖

Tower 2 座 I/F 1樓

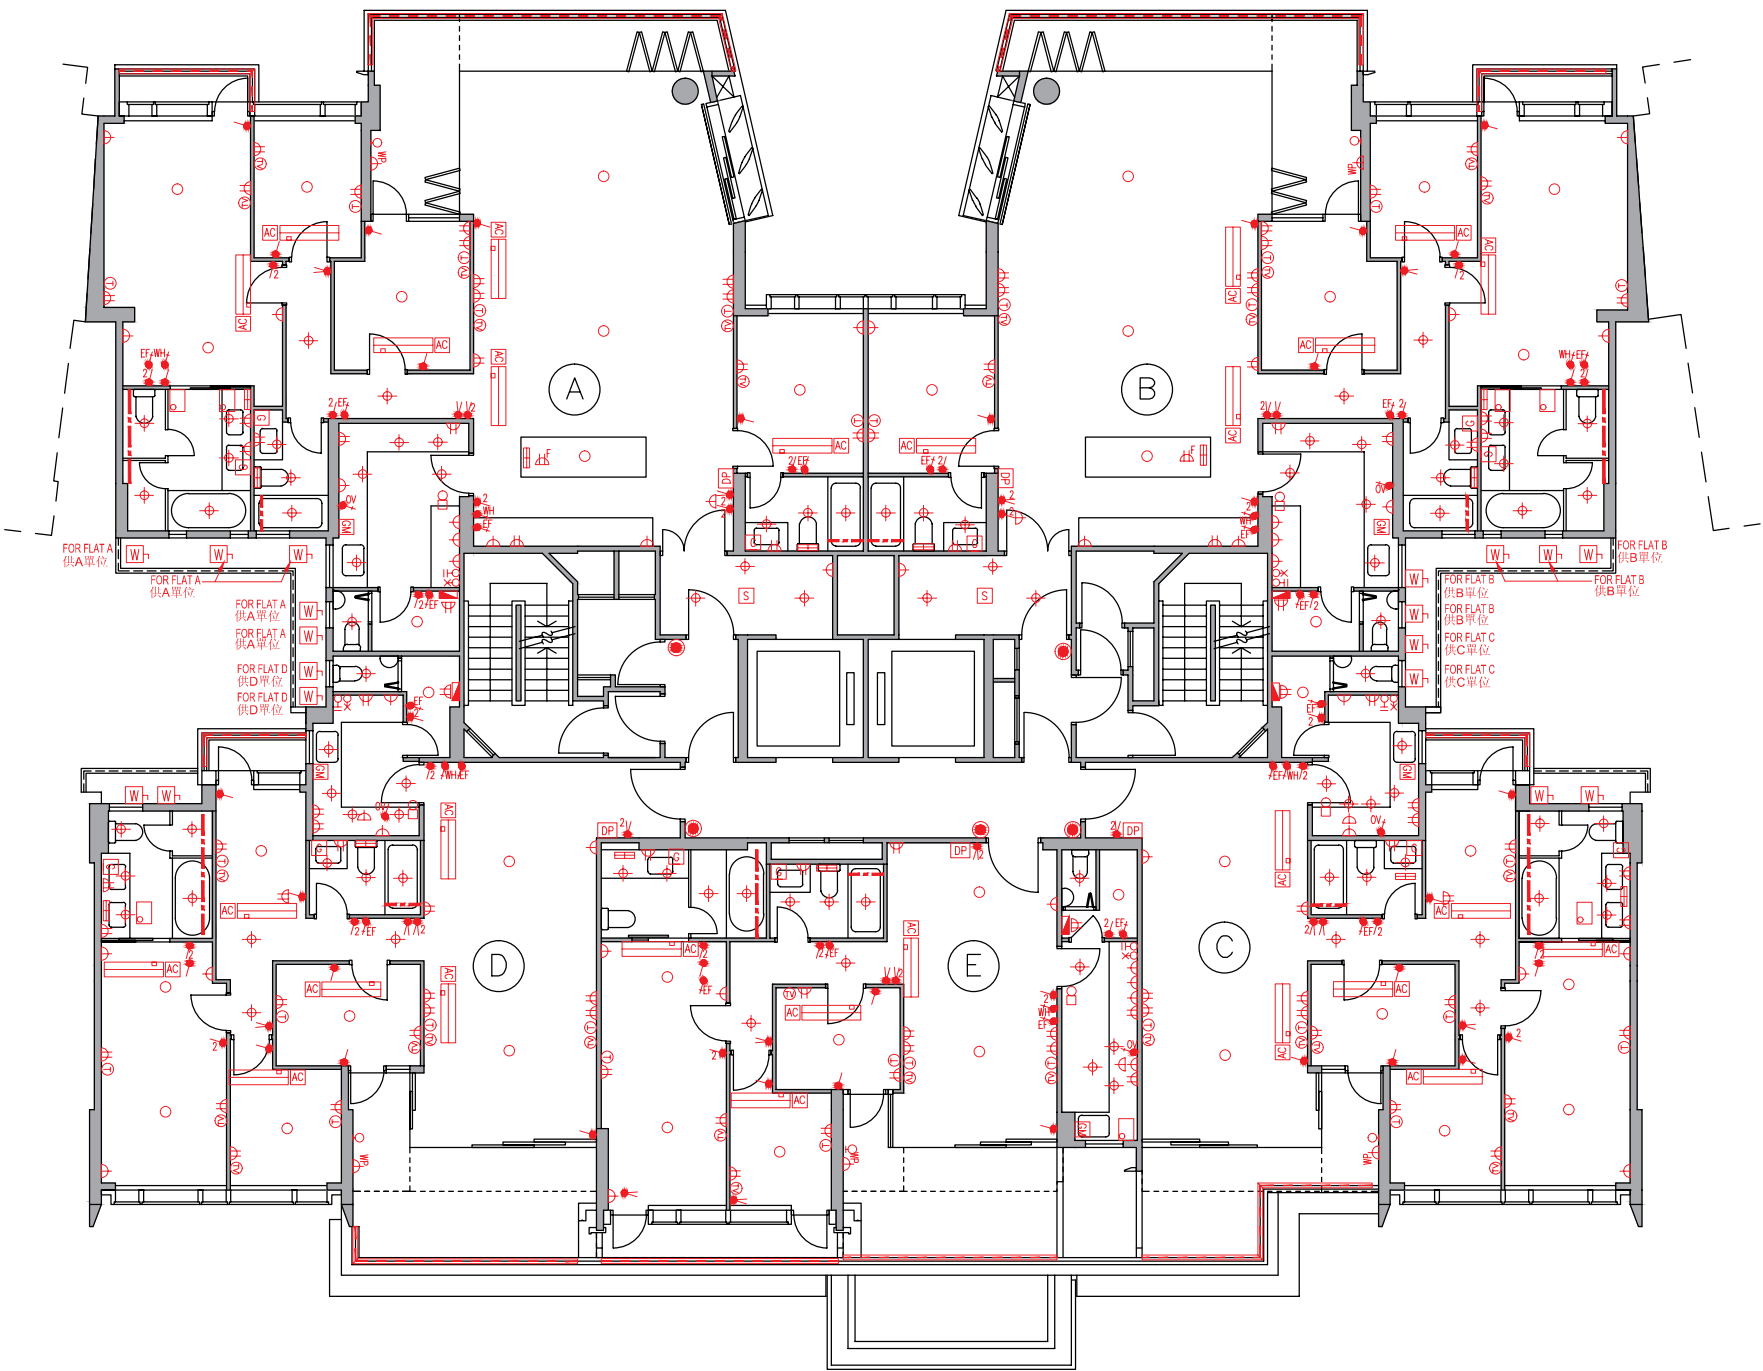

Legend 圖例

- 1-gang 1-way Lighting Switch 單位燈掣
- 2-gang 1-way Lighting Switch 雙位燈掣
- 3-gang 1-way Lighting Switch 三位燈掣
- 1-gang 2-way Lighting Switch 單位二路燈掣
- 2-gang 2-way Lighting Switch 雙位二路燈掣
- 3-gang 2-way Lighting Switch 三位二路燈掣
- 1-gang 1-way Watertight Lighting Switch 單位防水燈掣
- 1-gang 2-way Watertight Lighting Switch 單位二路防水燈掣
- Switch for Exhaust Fan 抽氣扇開關掣
- Switch for Water Heater 熱水爐開關掣
- Switch for Oven 焗爐開關掣
- Switch for Indoor Air-Conditioner 室內空調機接線位
- Isolator for Outdoor Air-Conditioner 室外空調機開關掣
- Town Gas Water Heater Remote Controller 煤氣熱水爐溫度控制掣
- 13A Single Socket Outlet 13A單位電插座
- 13A Twin Socket Outlet 13A雙位電插座
- 13A Single Floor Socket Outlet 13A藏地單位電插座
- 13A Single Watertight Socket Outlet 13A單位防水電插座
- TV/FM Outlet 電視及電台接收插座
- Telephone Outlet 電話插座
- Floor TV/FM Outlet 藏地電視及電台接收插座
- Floor Telephone Outlet 藏地電話插座
- Door Bell Push Button 門鈴按鈕
- Door Bell 門鈴
- Door Phone 對講機
- M.C.B. Board 總電掣箱
- Lamp Holder 燈位
- Downlight 天花燈
- Garden Lamp 花園燈
- Wall Mounted Lamp for Garden 花園牆身燈
- Roof Floor Lamp 天台地燈
- Wall Lamp 牆燈
- Strip Light 燈帶
- Light Trough 燈槽
- Town Gas Water Heater 煤氣熱水爐
- Town Gas Meter 煤氣錶
- Indoor Air-Conditioner 室內空調機
- Washing Machine Connection Point (Water Outlet) 洗衣機接駁點(去水位)
- Washing Machine Connection Point (Water Inlet) 洗衣機接駁點(來水位)
- Door Release Sensor 開燈感應器
- Power Bar 拖板


裝置、裝修物料及設備

Mechanical & Electrical Provisions Plan 機電裝置平面圖

Tower 2 座 2/F - 6/F (4/F is omitted) 2樓-6樓(不設4樓)


Legend 圖例

- 1-gang 1-way Lighting Switch 單位燈掣
- 2-gang 1-way Lighting Switch 雙位燈掣
- 3-gang 1-way Lighting Switch 三位燈掣
- 1-gang 2-way Lighting Switch 單位二路燈掣
- 2-gang 2-way Lighting Switch 雙位二路燈掣
- 3-gang 2-way Lighting Switch 三位二路燈掣
- 1-gang 1-way Watertight Lighting Switch 單位防水燈掣
- 1-gang 2-way Watertight Lighting Switch 單位二路防水燈掣
- Switch for Exhaust Fan 抽氣扇開關掣
- Switch for Water Heater 熱水爐開關掣
- Switch for Oven 焗爐開關掣
- Switch for Indoor Air-Conditioner 室內空調機接線位
- Isolator for Outdoor Air-Conditioner 室外空調機開關掣
- Town Gas Water Heater Remote Controller 煤氣熱水爐溫度控制掣
- 13A Single Socket Outlet 13A單位電插座
- 13A Twin Socket Outlet 13A雙位電插座
- 13A Single Floor Socket Outlet 13A藏地單位電插座
- 13A Single Watertight Socket Outlet 13A單位防水電插座
- TV/FM Outlet 電視及電台接收插座
- Telephone Outlet 電話插座
- Floor TV/FM Outlet 藏地電視及電台接收插座
- Floor Telephone Outlet 藏地電話插座
- Door Bell Push Button 門鈴按鈕
- Door Bell 門鈴
- Door Phone 對講機
- M.C.B. Board 總電掣箱
- Lamp Holder 燈位
- Downlight 天花燈
- Garden Lamp 花園燈
- Wall Mounted Lamp for Garden 花園牆身燈
- Roof Floor Lamp 天台地燈
- Wall Lamp 牆燈
- Strip Light 燈帶
- Light Trough 燈槽
- Town Gas Water Heater 煤氣熱水爐
- Town Gas Meter 煤氣錶
- Indoor Air-Conditioner 室內空調機
- Washing Machine Connection Point (Water Outlet) 洗衣機接駁點(去水位)
- Washing Machine Connection Point (Water Inlet) 洗衣機接駁點(來水位)
- Door Release Sensor 開燈感應器
- Power Bar 拖板

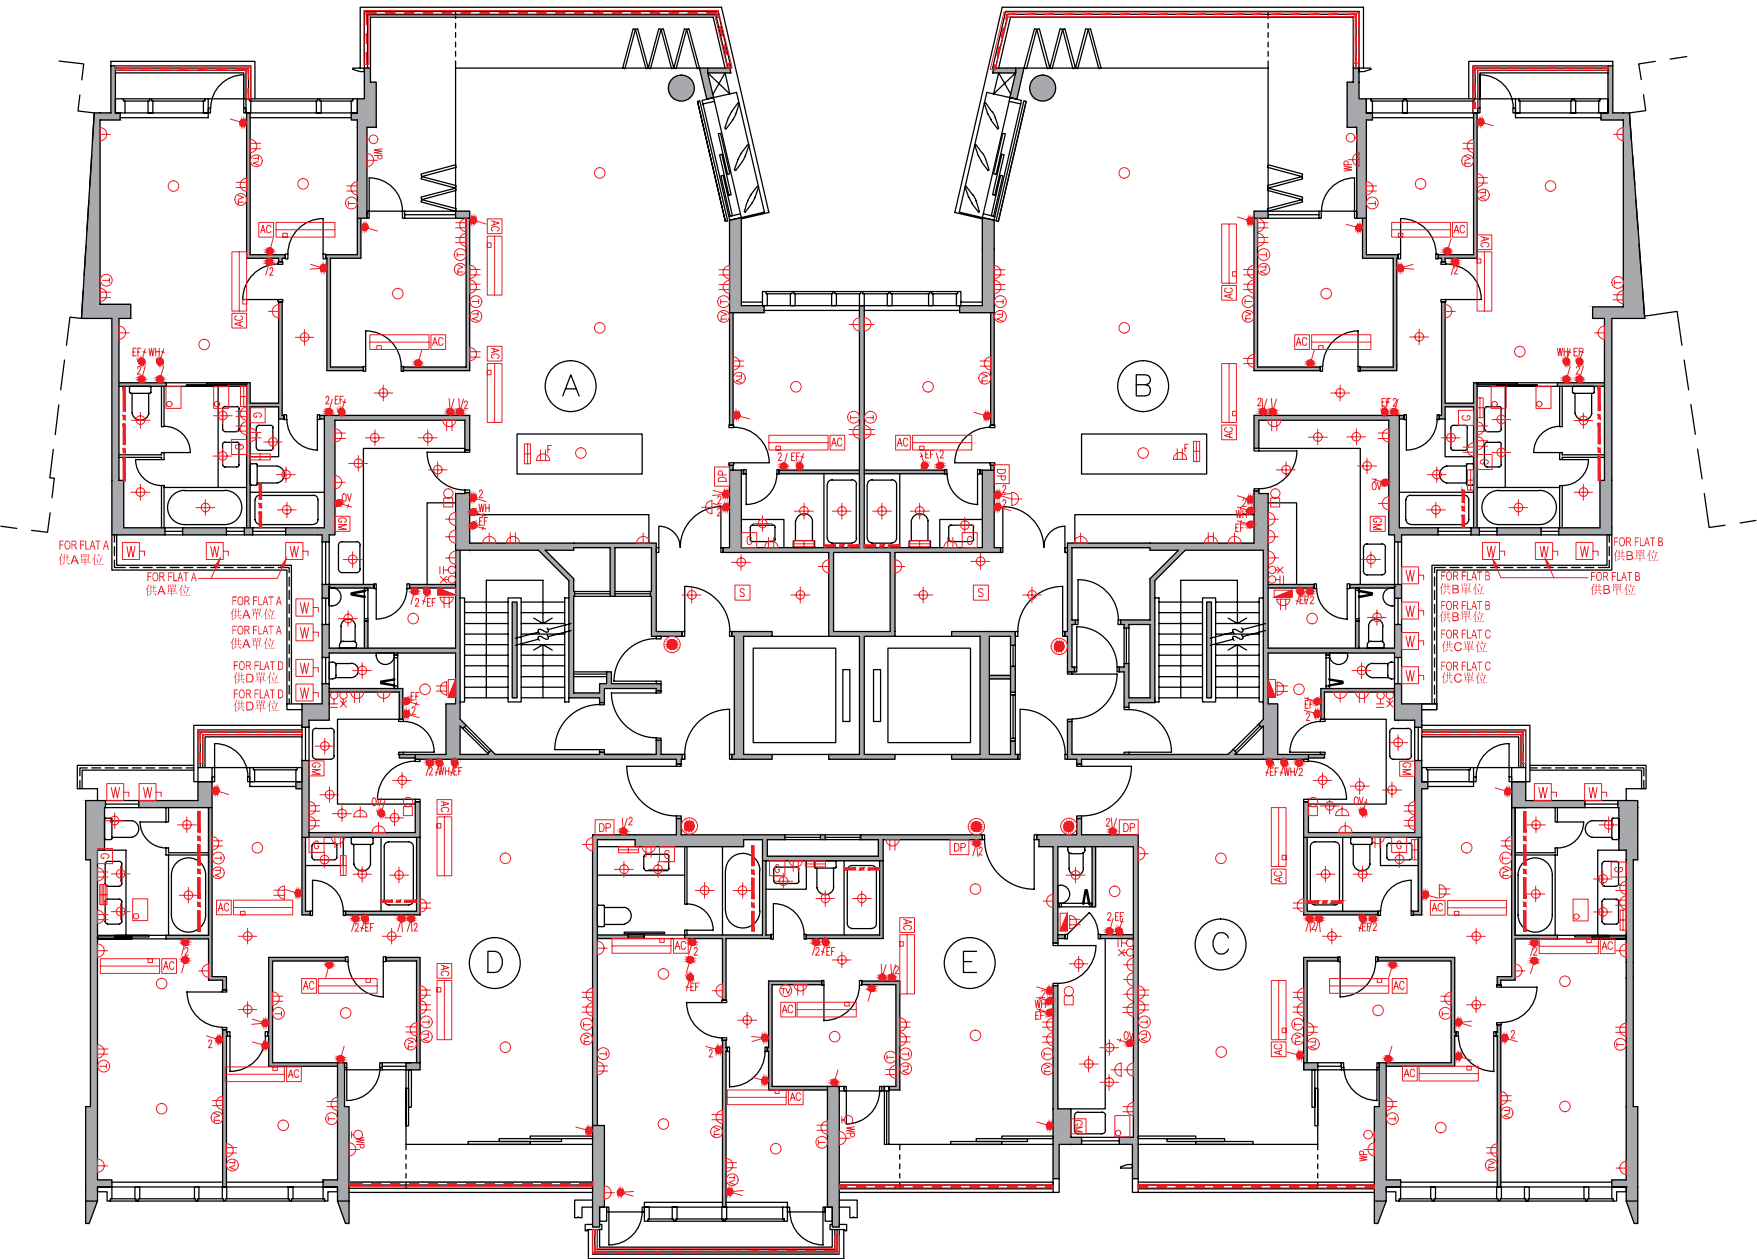

Mechanical & Electrical Provisions Plan 機電裝置平面圖

Tower 2 座 7/F 7樓

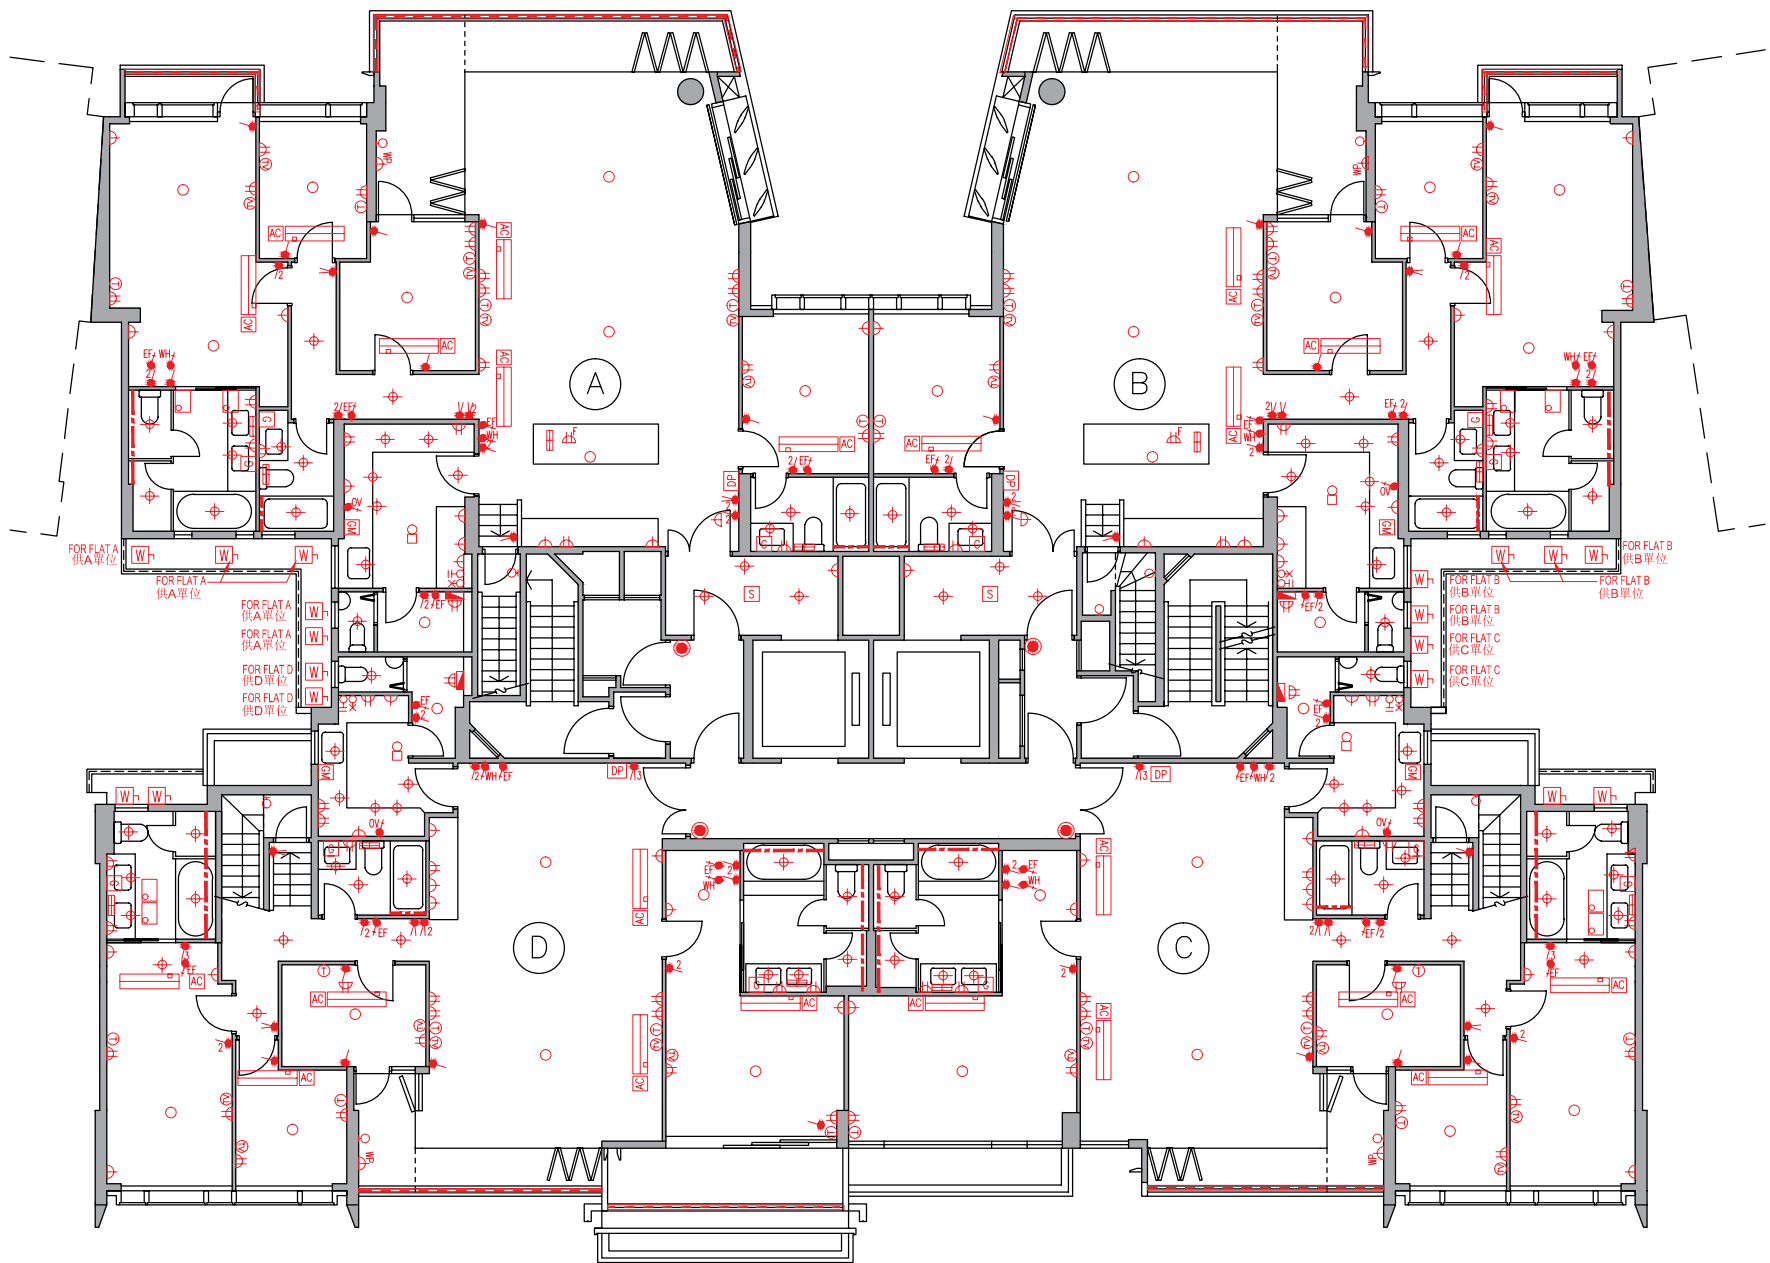

Legend 圖例


- 1-gang 1-way Lighting Switch 單位燈掣
- 2-gang 1-way Lighting Switch 雙位燈掣
- 3-gang 1-way Lighting Switch 三位燈掣
- 1-gang 2-way Lighting Switch 單位二路燈掣
- 2-gang 2-way Lighting Switch 雙位二路燈掣
- 3-gang 2-way Lighting Switch 三位二路燈掣
- 1-gang 1-way Watertight Lighting Switch 單位防水燈掣
- 1-gang 2-way Watertight Lighting Switch 單位二路防水燈掣
- Switch for Exhaust Fan 抽氣扇開關掣
- Switch for Water Heater 熱水爐開關掣
- Switch for Oven 焗爐開關掣
- Switch for Indoor Air-Conditioner 室內空調機接線位
- Isolator for Outdoor Air-Conditioner 室外空調機開關掣
- Town Gas Water Heater Remote Controller 煤氣熱水爐溫度控制掣
- 13A Single Socket Outlet 13A單位電插座
- 13A Twin Socket Outlet 13A雙位電插座
- 13A Single Floor Socket Outlet 13A藏地單位電插座
- 13A Single Watertight Socket Outlet 13A單位防水電插座
- TV/FM Outlet 電視及電台接收插座
- Telephone Outlet 電話插座
- Floor TV/FM Outlet 藏地電視及電台接收插座
- Floor Telephone Outlet 藏地電話插座
- Door Bell Push Button 門鈴按鈕
- Door Bell 門鈴
- Door Phone 對講機
- M.C.B. Board 總電掣箱
- Lamp Holder 燈位
- Downlight 天花燈
- Garden Lamp 花園燈
- Wall Mounted Lamp for Garden 花園牆身燈
- Roof Floor Lamp 天台地燈
- Wall Lamp 牆燈
- Strip Light 燈帶
- Light Trough 燈槽
- Town Gas Water Heater 煤氣熱水爐
- Town Gas Meter 煤氣錶
- Indoor Air-Conditioner 室內空調機
- Washing Machine Connection Point (Water Outlet) 洗衣機接駁點(去水位)
- Washing Machine Connection Point (Water Inlet) 洗衣機接駁點(來水位)
- Door Release Sensor 開燈感應器
- Power Bar 拖板

Mechanical & Electrical Provisions Plan 機電裝置平面圖

Tower 2 座 Roof 天台


Legend 圖例

- 1-gang 1-way Lighting Switch 單位燈掣
- 2-gang 1-way Lighting Switch 雙位燈掣
- 3-gang 1-way Lighting Switch 三位燈掣
- 1-gang 2-way Lighting Switch 單位二路燈掣
- 2-gang 2-way Lighting Switch 雙位二路燈掣
- 3-gang 2-way Lighting Switch 三位二路燈掣
- 1-gang 1-way Watertight Lighting Switch 單位防水燈掣
- 1-gang 2-way Watertight Lighting Switch 單位二路防水燈掣
- Switch for Exhaust Fan 抽氣扇開關掣
- Switch for Water Heater 熱水爐開關掣
- Switch for Oven 焗爐開關掣
- Switch for Indoor Air-Conditioner 室內空調機接線位
- Isolator for Outdoor Air-Conditioner 室外空調機開關掣
- Town Gas Water Heater Remote Controller 煤氣熱水爐溫度控制掣
- 13A Single Socket Outlet 13A單位電插座
- 13A Twin Socket Outlet 13A雙位電插座
- 13A Single Floor Socket Outlet 13A藏地單位電插座
- 13A Single Watertight Socket Outlet 13A單位防水電插座
- TV/FM Outlet 電視及電台接收插座
- Telephone Outlet 電話插座
- Floor TV/FM Outlet 藏地電視及電台接收插座
- Floor Telephone Outlet 藏地電話插座
- Door Bell Push Button 門鈴按鈕
- Door Bell 門鈴
- Door Phone 對講機
- M.C.B. Board 總電掣箱
- Lamp Holder 燈位
- Downlight 天花燈
- Garden Lamp 花園燈
- Wall Mounted Lamp for Garden 花園牆身燈
- Roof Floor Lamp 天台地燈
- Wall Lamp 牆燈
- Strip Light 燈帶
- Light Trough 燈槽
- Town Gas Water Heater 煤氣熱水爐
- Town Gas Meter 煤氣錶
- Indoor Air-Conditioner 室內空調機
- Washing Machine Connection Point (Water Outlet) 洗衣機接駁點(去水位)
- Washing Machine Connection Point (Water Inlet) 洗衣機接駁點(來水位)
- Door Release Sensor 開燈感應器
- Power Bar 拖板

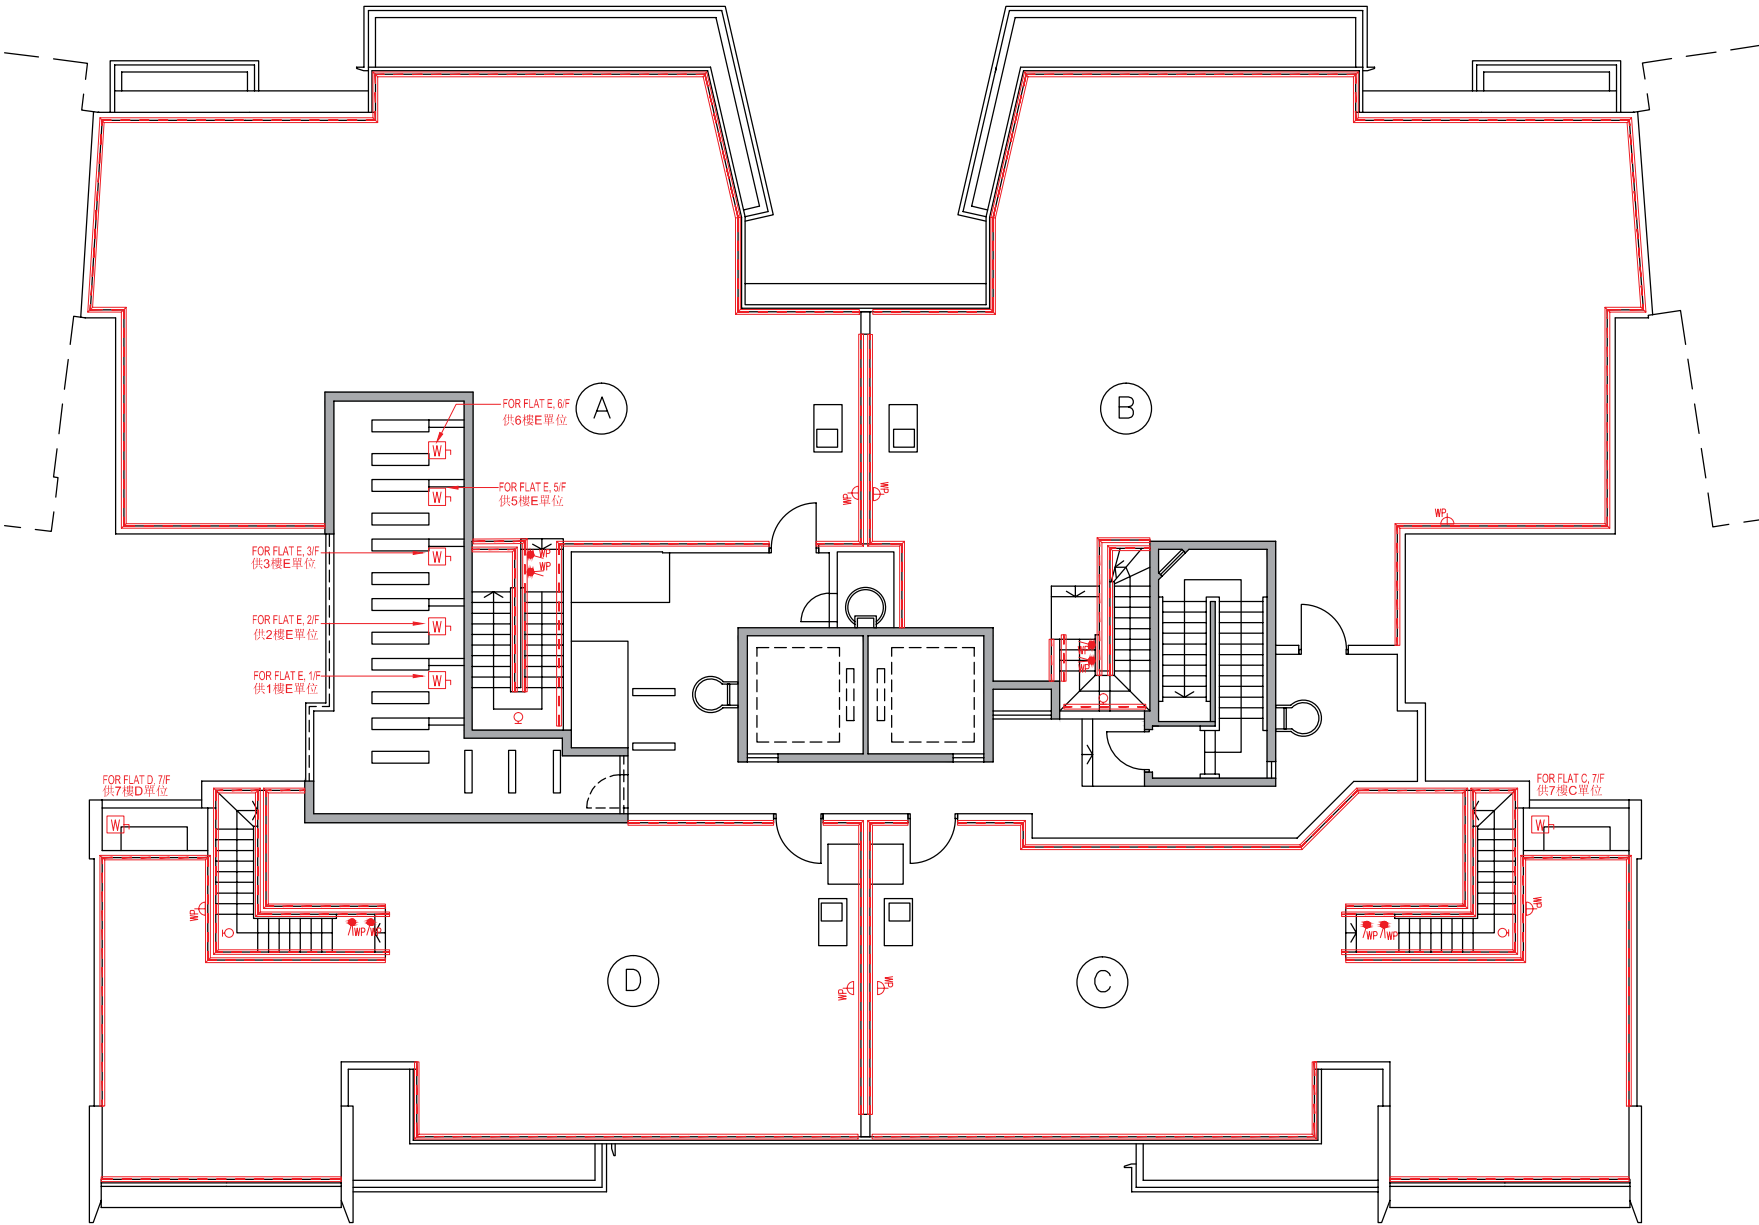

Mechanical & Electrical Provisions Plan 機電裝置平面圖

Tower 3 座 G/F 地下

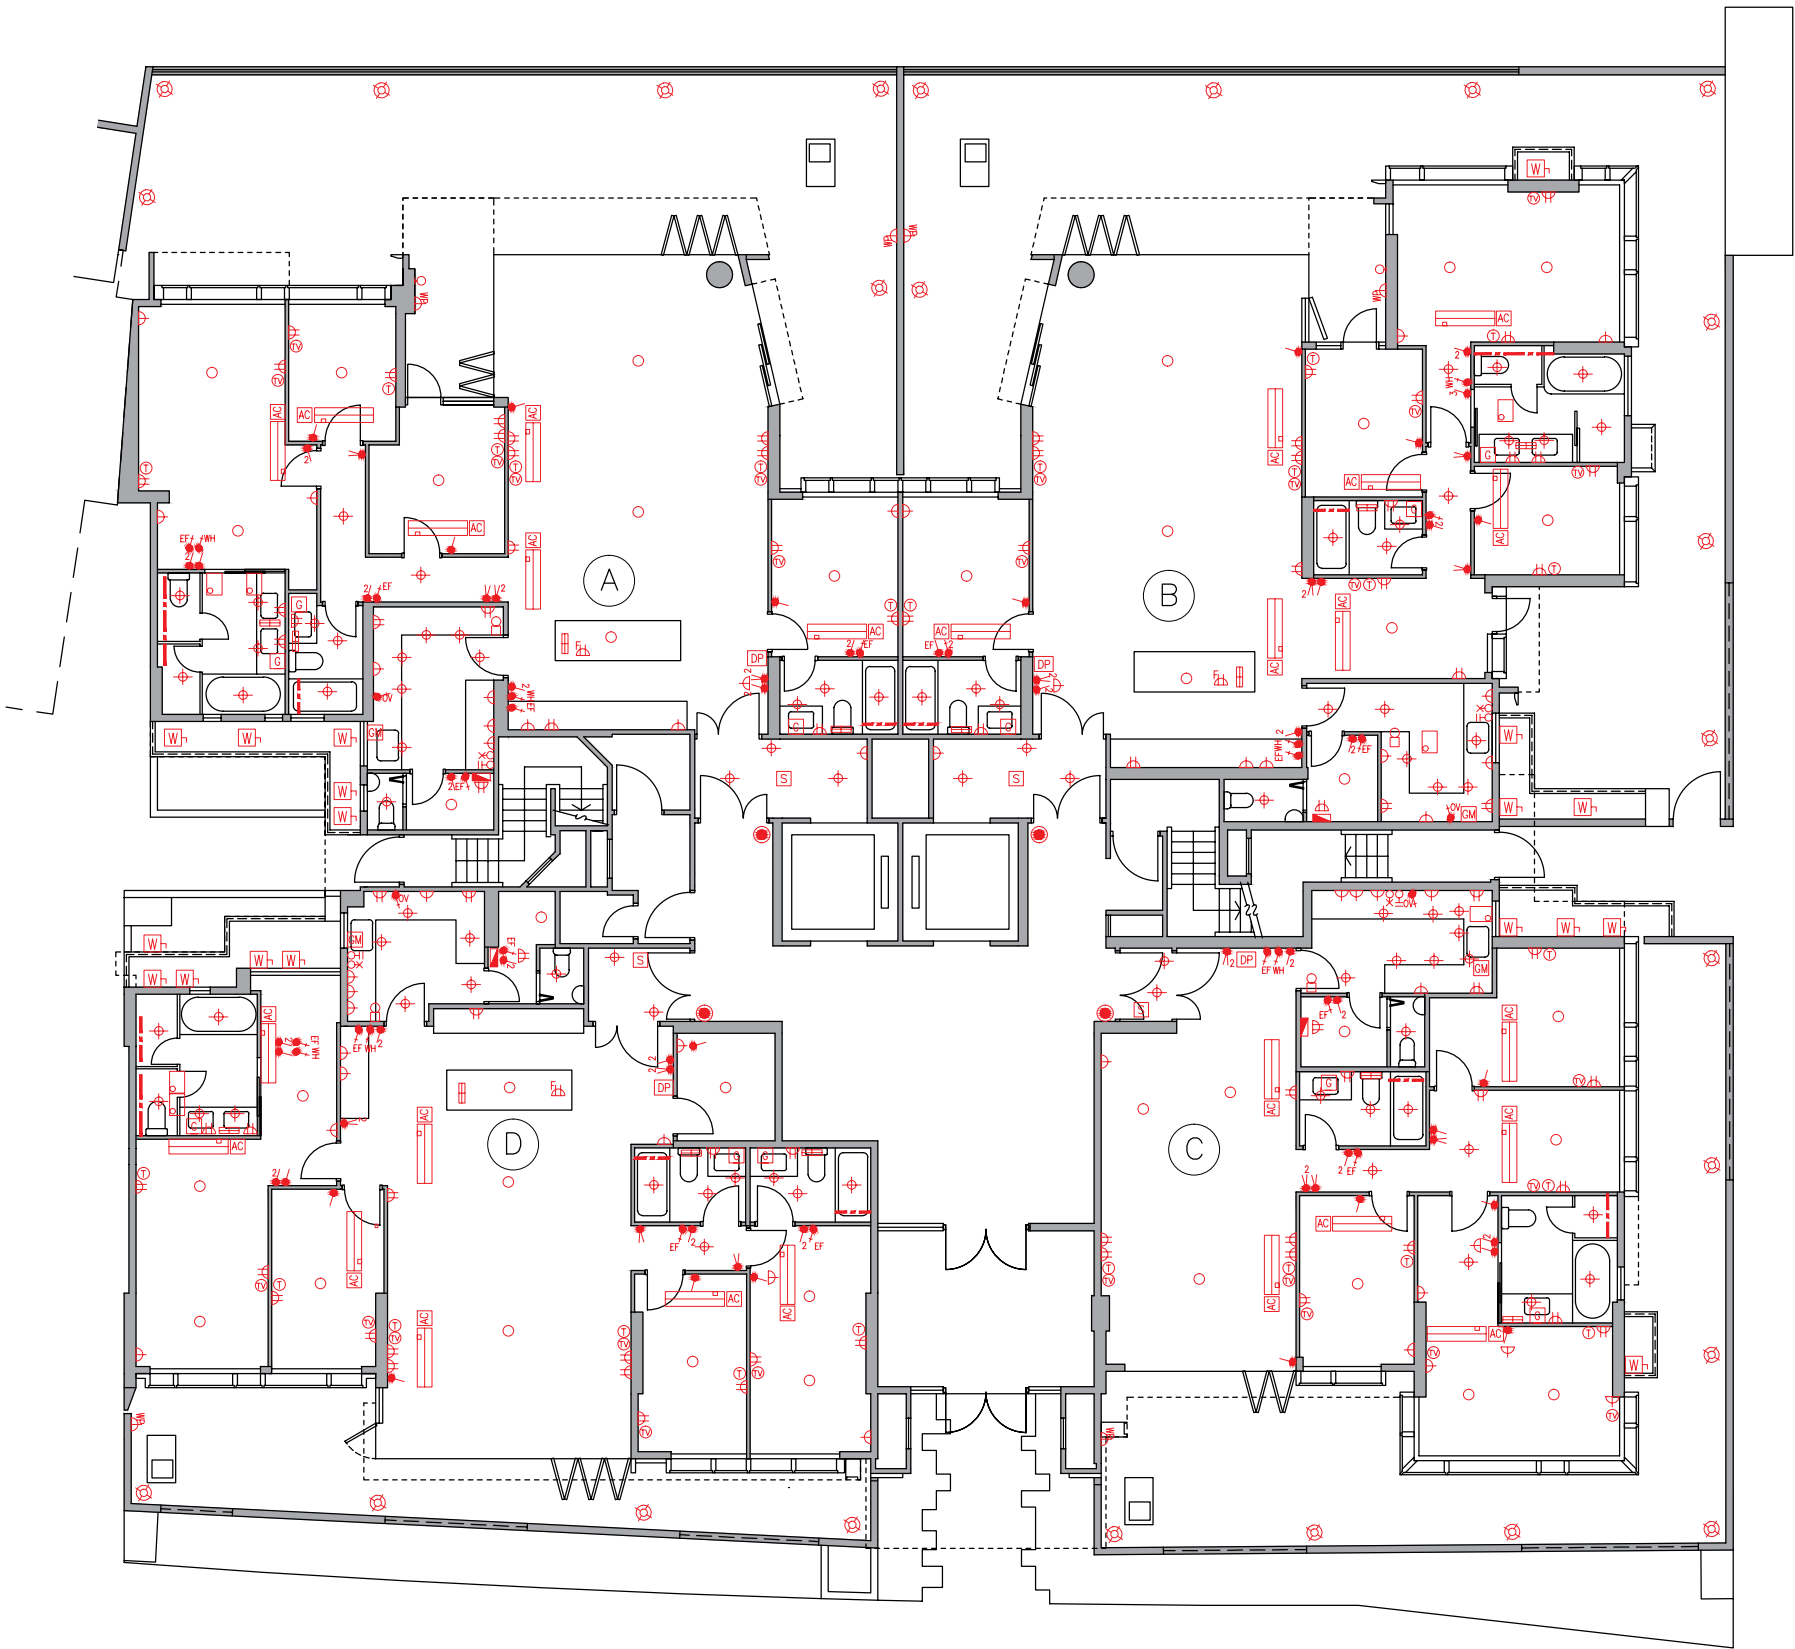

Legend 圖例


- 1-gang 1-way Lighting Switch 單位燈掣
- 2-gang 1-way Lighting Switch 雙位燈掣
- 3-gang 1-way Lighting Switch 三位燈掣
- 1-gang 2-way Lighting Switch 單位二路燈掣
- 2-gang 2-way Lighting Switch 雙位二路燈掣
- 3-gang 2-way Lighting Switch 三位二路燈掣
- 1-gang 1-way Watertight Lighting Switch 單位防水燈掣
- 1-gang 2-way Watertight Lighting Switch 單位二路防水燈掣
- Switch for Exhaust Fan 抽氣扇開關掣
- Switch for Water Heater 熱水爐開關掣
- Switch for Oven 焗爐開關掣
- Switch for Indoor Air-Conditioner 室內空調機接線位
- Isolator for Outdoor Air-Conditioner 室外空調機開關掣
- Town Gas Water Heater Remote Controller 煤氣熱水爐溫度控制掣
- 13A Single Socket Outlet 13A單位電插座
- 13A Twin Socket Outlet 13A雙位電插座
- 13A Single Floor Socket Outlet 13A藏地單位電插座
- 13A Single Watertight Socket Outlet 13A單位防水電插座
- TV/FM Outlet 電視及電台接收插座
- Telephone Outlet 電話插座
- Floor TV/FM Outlet 藏地電視及電台接收插座
- Floor Telephone Outlet 藏地電話插座
- Door Bell Push Button 門鈴按鈕
- Door Bell 門鈴
- Door Phone 對講機
- M.C.B. Board 總電掣箱
- Lamp Holder 燈位
- Downlight 天花燈
- Garden Lamp 花園燈
- Wall Mounted Lamp for Garden 花園牆身燈
- Roof Floor Lamp 天台地燈
- Wall Lamp 牆燈
- Strip Light 燈帶
- Light Trough 燈槽
- Town Gas Water Heater 煤氣熱水爐
- Town Gas Meter 煤氣錶
- Indoor Air-Conditioner 室內空調機
- Washing Machine Connection Point (Water Outlet) 洗衣機接駁點(去水位)
- Washing Machine Connection Point (Water Inlet) 洗衣機接駁點(來水位)
- Door Release Sensor 開燈感應器
- Power Bar 拖板

Mechanical & Electrical Provisions Plan 機電裝置平面圖

Tower 3 座 I/F 1樓

Legend 圖例


- 1-gang 1-way Lighting Switch 單位燈掣
- 2-gang 1-way Lighting Switch 雙位燈掣
- 3-gang 1-way Lighting Switch 三位燈掣
- 1-gang 2-way Lighting Switch 單位二路燈掣
- 2-gang 2-way Lighting Switch 雙位二路燈掣
- 3-gang 2-way Lighting Switch 三位二路燈掣
- 1-gang 1-way Watertight Lighting Switch 單位防水燈掣
- 1-gang 2-way Watertight Lighting Switch 單位二路防水燈掣
- EF 1-gang 1-way Exhaust Fan Switch 抽氣扇開關掣
- WH 1-gang 1-way Water Heater Switch 熱水爐開關掣
- OV 1-gang 1-way Oven Switch 焗爐開關掣
- AC 1-gang 1-way Indoor Air-Conditioner Switch 室內空調機接線位
- W 1-gang 1-way Isolator for Outdoor Air-Conditioner 室外空調機開關掣
- G 1-gang 1-way Town Gas Water Heater Remote Controller 煤氣熱水爐溫度控制掣
- 13A Single Socket Outlet 13A單位電插座
- 13A Twin Socket Outlet 13A雙位電插座
- 13A Single Floor Socket Outlet 13A藏地單位電插座
- WP 13A Single Watertight Socket Outlet 13A單位防水電插座
- TV/FM 13A TV/FM Outlet 電視及電台接收插座
- Telephone 13A Telephone Outlet 電話插座
- Floor TV/FM 13A Floor TV/FM Outlet 藏地電視及電台接收插座
- Floor Telephone 13A Floor Telephone Outlet 藏地電話插座
- Door Bell Push Button 門鈴按鈕
- Door Bell 門鈴
- DP 13A Door Phone 對講機
- M.C.B. Board 總電掣箱
- Lamp Holder 燈位
- Downlight 天花燈
- Garden Lamp 花園燈
- Wall Mounted Lamp for Garden 花園牆身燈
- Roof Floor Lamp 天台地燈
- Wall Lamp 牆燈
- Strip Light 燈帶
- Light Trough 燈槽
- Town Gas Water Heater 煤氣熱水爐
- Town Gas Meter 煤氣錶
- Indoor Air-Conditioner 室內空調機
- Washing Machine Connection Point (Water Outlet) 洗衣機接駁點(去水位)
- Washing Machine Connection Point (Water Inlet) 洗衣機接駁點(來水位)
- Door Release Sensor 開燈感應器
- Power Bar 拖板

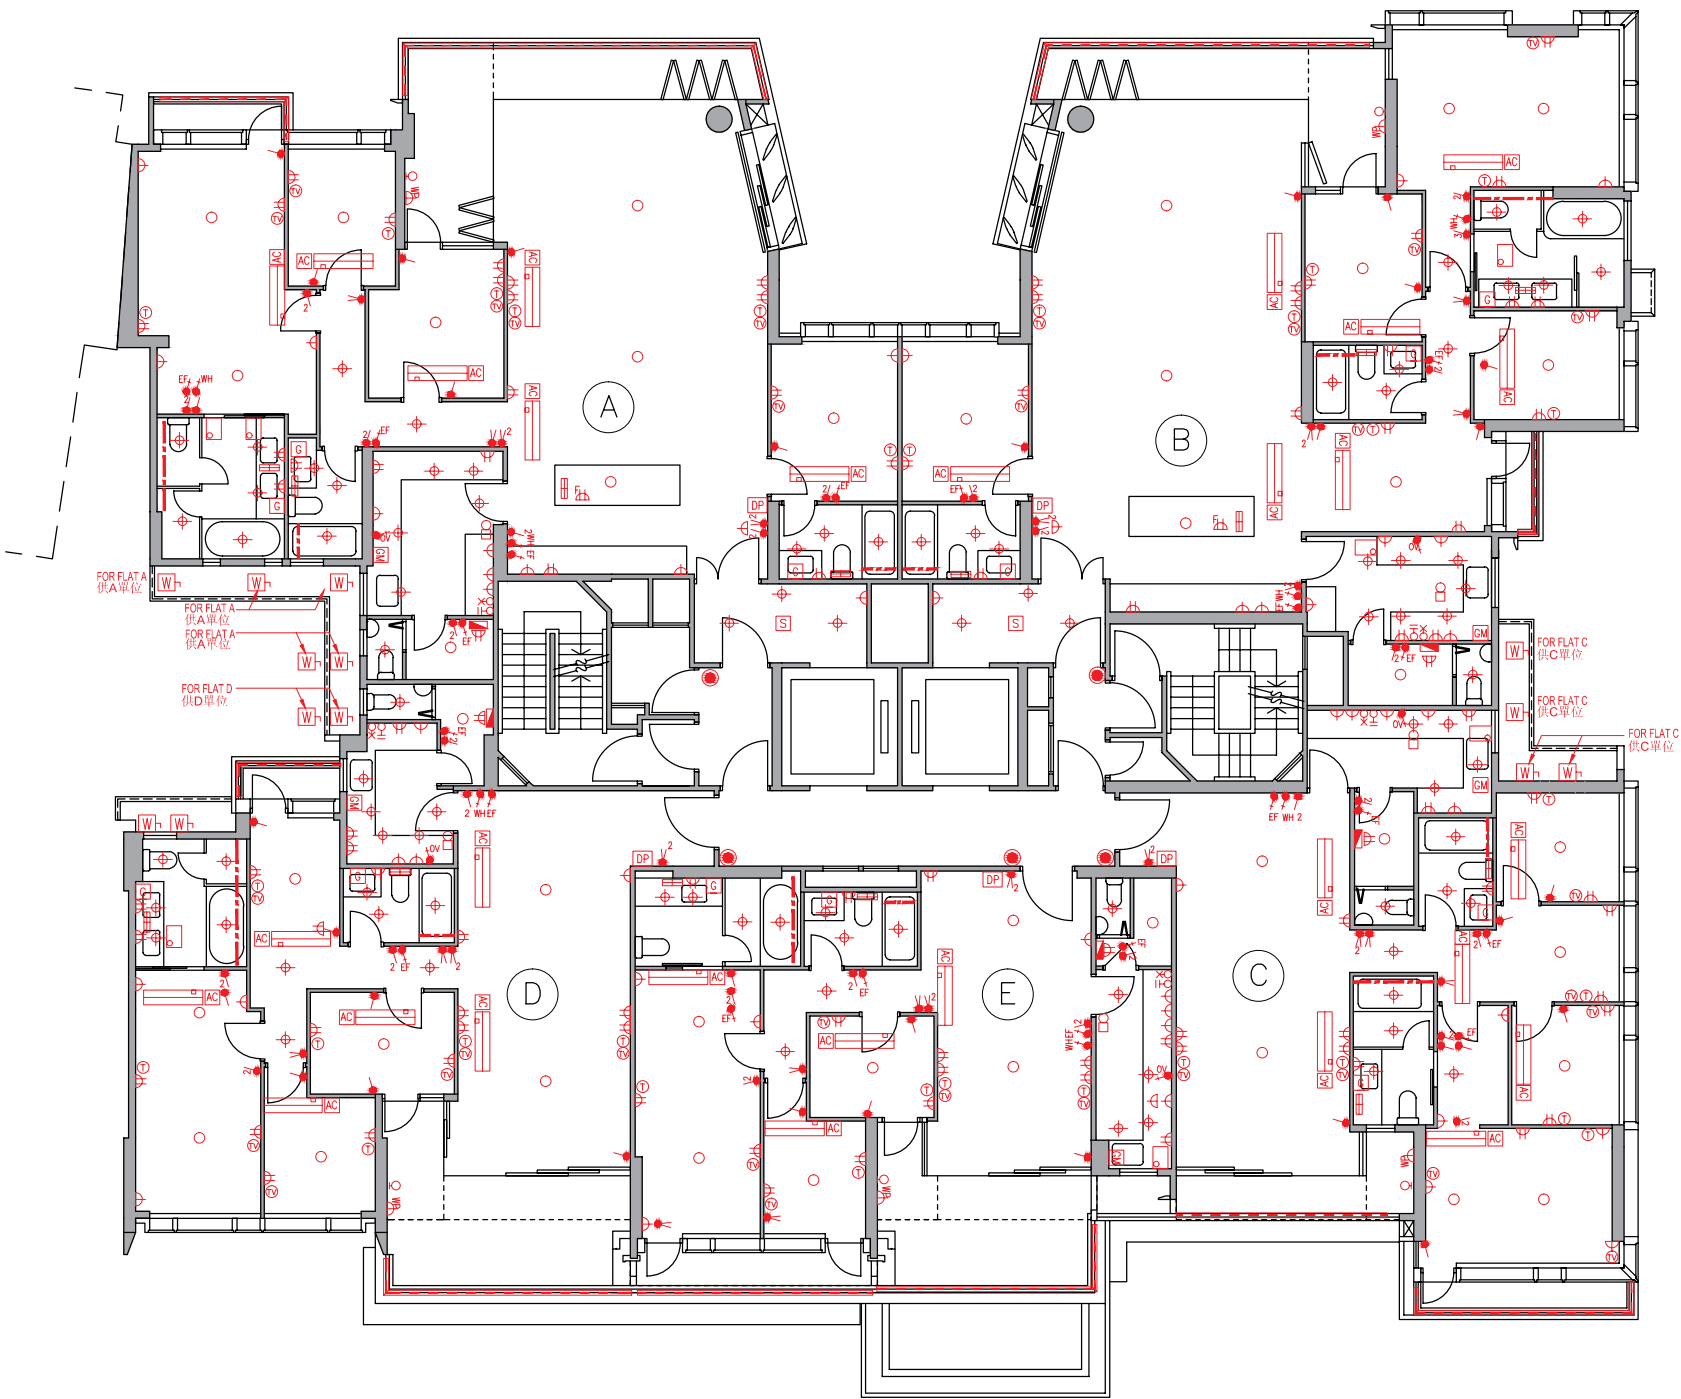

裝置、裝修物料及設備

Mechanical & Electrical Provisions Plan 機電裝置平面圖

Tower 3 座 2/F - 6/F (4/F is omitted) 2樓-6樓(不設4樓)

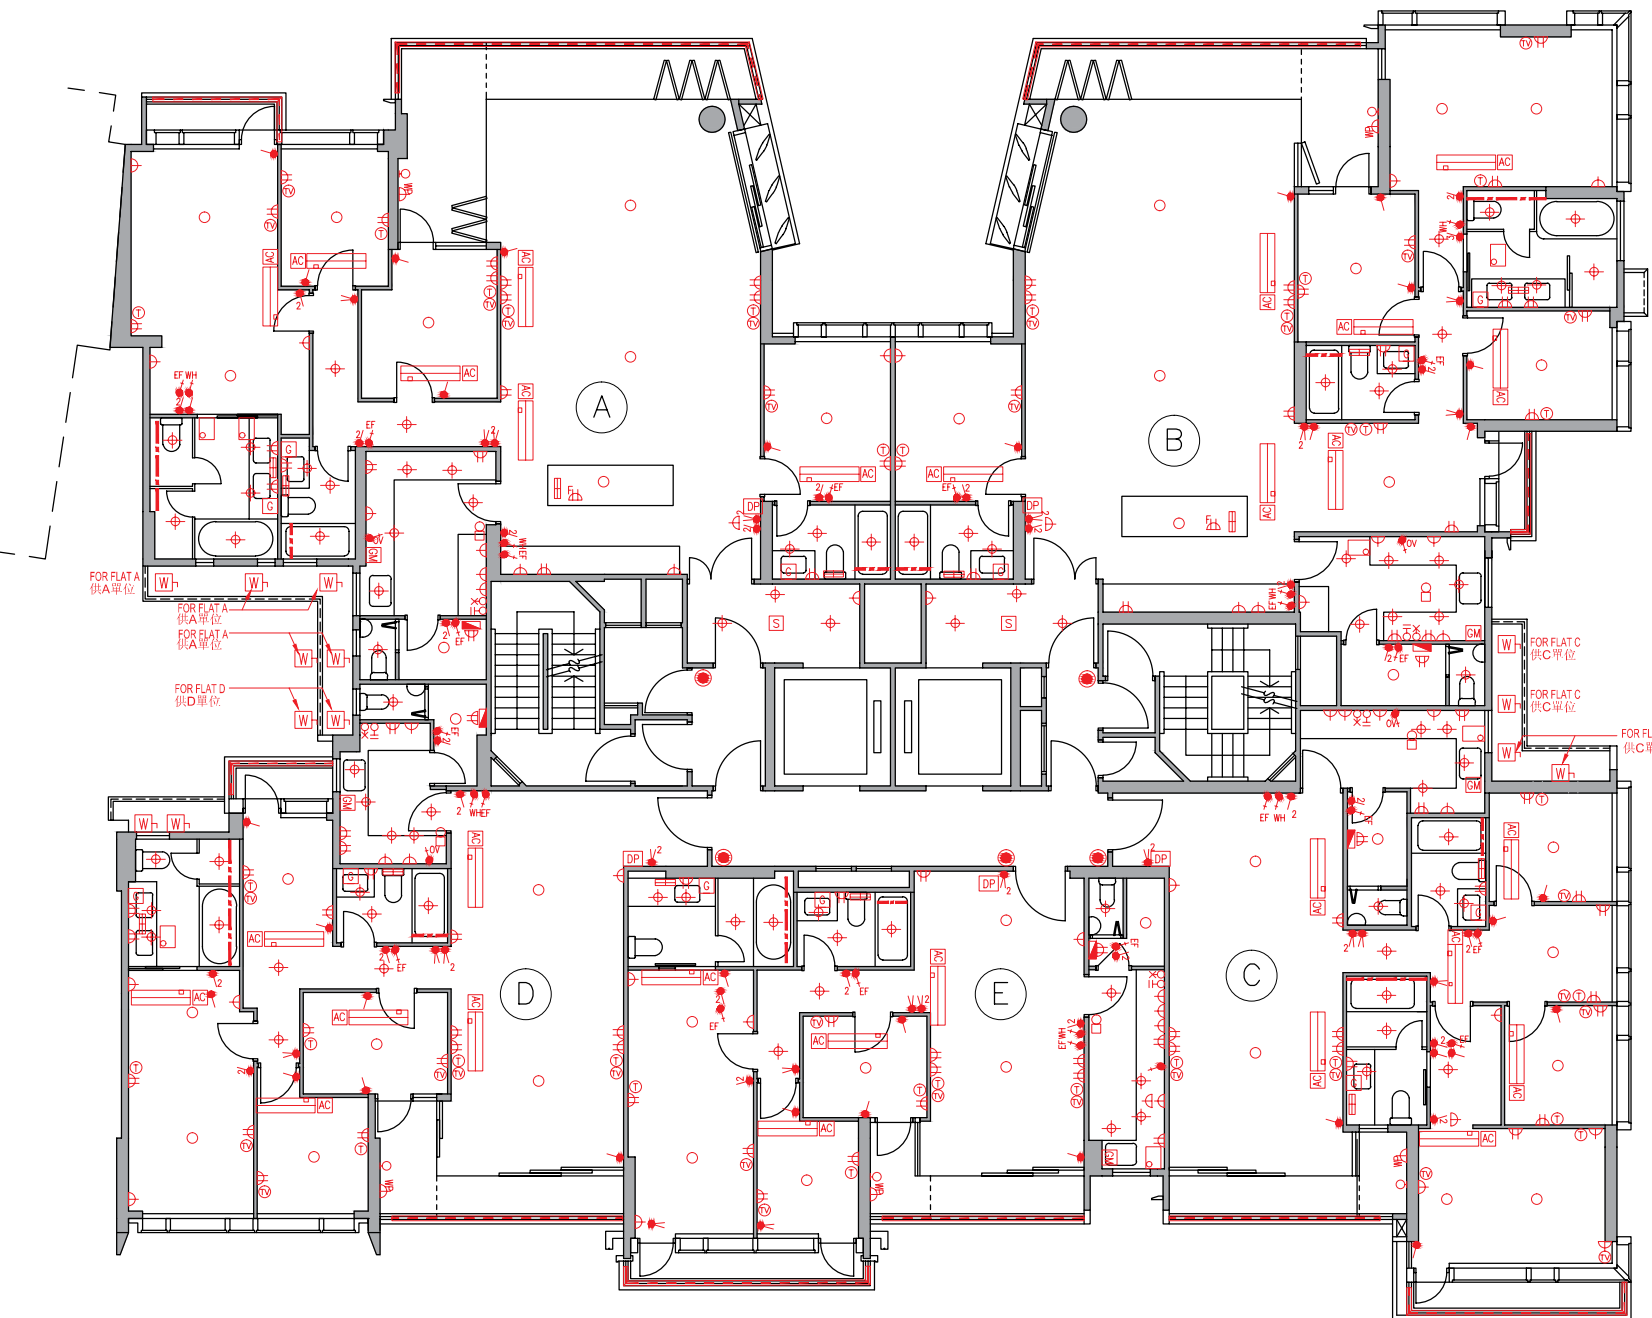

Legend 圖例


- 1-gang 1-way Lighting Switch 單位燈掣
- 2-gang 1-way Lighting Switch 雙位燈掣
- 3-gang 1-way Lighting Switch 三位燈掣
- 1-gang 2-way Lighting Switch 單位二路燈掣
- 2-gang 2-way Lighting Switch 雙位二路燈掣
- 3-gang 2-way Lighting Switch 三位二路燈掣
- 1-gang 1-way Watertight Lighting Switch 單位防水燈掣
- 1-gang 2-way Watertight Lighting Switch 單位二路防水燈掣
- Switch for Exhaust Fan 抽氣扇開關掣
- Switch for Water Heater 熱水爐開關掣
- Switch for Oven 焗爐開關掣
- Switch for Indoor Air-Conditioner 室內空調機接線位
- Isolator for Outdoor Air-Conditioner 室外空調機開關掣
- Town Gas Water Heater Remote Controller 煤氣熱水爐溫度控制掣
- 13A Single Socket Outlet 13A單位電插座
- 13A Twin Socket Outlet 13A雙位電插座
- 13A Single Floor Socket Outlet 13A藏地單位電插座
- 13A Single Watertight Socket Outlet 13A單位防水電插座
- TV/FM Outlet 電視及電台接收插座
- Telephone Outlet 電話插座
- Floor TV/FM Outlet 藏地電視及電台接收插座
- Floor Telephone Outlet 藏地電話插座
- Door Bell Push Button 門鈴按鈕
- Door Bell 門鈴
- Door Phone 對講機
- M.C.B. Board 總電掣箱
- Lamp Holder 燈位
- Downlight 天花燈
- Garden Lamp 花園燈
- Wall Mounted Lamp for Garden 花園牆身燈
- Roof Floor Lamp 天台地燈
- Wall Lamp 牆燈
- Strip Light 燈帶
- Light Trough 燈槽
- Town Gas Water Heater 煤氣熱水爐
- Town Gas Meter 煤氣錶
- Indoor Air-Conditioner 室內空調機
- Washing Machine Connection Point (Water Outlet) 洗衣機接駁點(去水位)
- Washing Machine Connection Point (Water Inlet) 洗衣機接駁點(來水位)
- Door Release Sensor 開燈感應器
- Power Bar 拖板

Mechanical & Electrical Provisions Plan 機電裝置平面圖

Tower 3 座 7/F 7樓


Legend 圖例

- 1-gang 1-way Lighting Switch 單位燈掣
- 2-gang 1-way Lighting Switch 雙位燈掣
- 3-gang 1-way Lighting Switch 三位燈掣
- 1-gang 2-way Lighting Switch 單位二路燈掣
- 2-gang 2-way Lighting Switch 雙位二路燈掣
- 3-gang 2-way Lighting Switch 三位二路燈掣
- 1-gang 1-way Watertight Lighting Switch 單位防水燈掣
- 1-gang 2-way Watertight Lighting Switch 單位二路防水燈掣
- Switch for Exhaust Fan 抽氣扇開關掣
- Switch for Water Heater 熱水爐開關掣
- Switch for Oven 焗爐開關掣
- Switch for Indoor Air-Conditioner 室內空調機接線位
- Isolator for Outdoor Air-Conditioner 室外空調機開關掣
- Town Gas Water Heater Remote Controller 煤氣熱水爐溫度控制掣
- 13A Single Socket Outlet 13A單位電插座
- 13A Twin Socket Outlet 13A雙位電插座
- 13A Single Floor Socket Outlet 13A藏地單位電插座
- 13A Single Watertight Socket Outlet 13A單位防水電插座
- TV/FM Outlet 電視及電台接收插座
- Telephone Outlet 電話插座
- Floor TV/FM Outlet 藏地電視及電台接收插座
- Floor Telephone Outlet 藏地電話插座
- Door Bell Push Button 門鈴按鈕
- Door Bell 門鈴
- Door Phone 對講機
- M.C.B. Board 總電掣箱
- Lamp Holder 燈位
- Downlight 天花燈
- Garden Lamp 花園燈
- Wall Mounted Lamp for Garden 花園牆身燈
- Roof Floor Lamp 天台地燈
- Wall Lamp 牆燈
- Strip Light 燈帶
- Light Trough 燈槽
- Town Gas Water Heater 煤氣熱水爐
- Town Gas Meter 煤氣錶
- Indoor Air-Conditioner 室內空調機
- Washing Machine Connection Point (Water Outlet) 洗衣機接駁點(去水位)
- Washing Machine Connection Point (Water Inlet) 洗衣機接駁點(來水位)
- Door Release Sensor 開燈感應器
- Power Bar 拖板

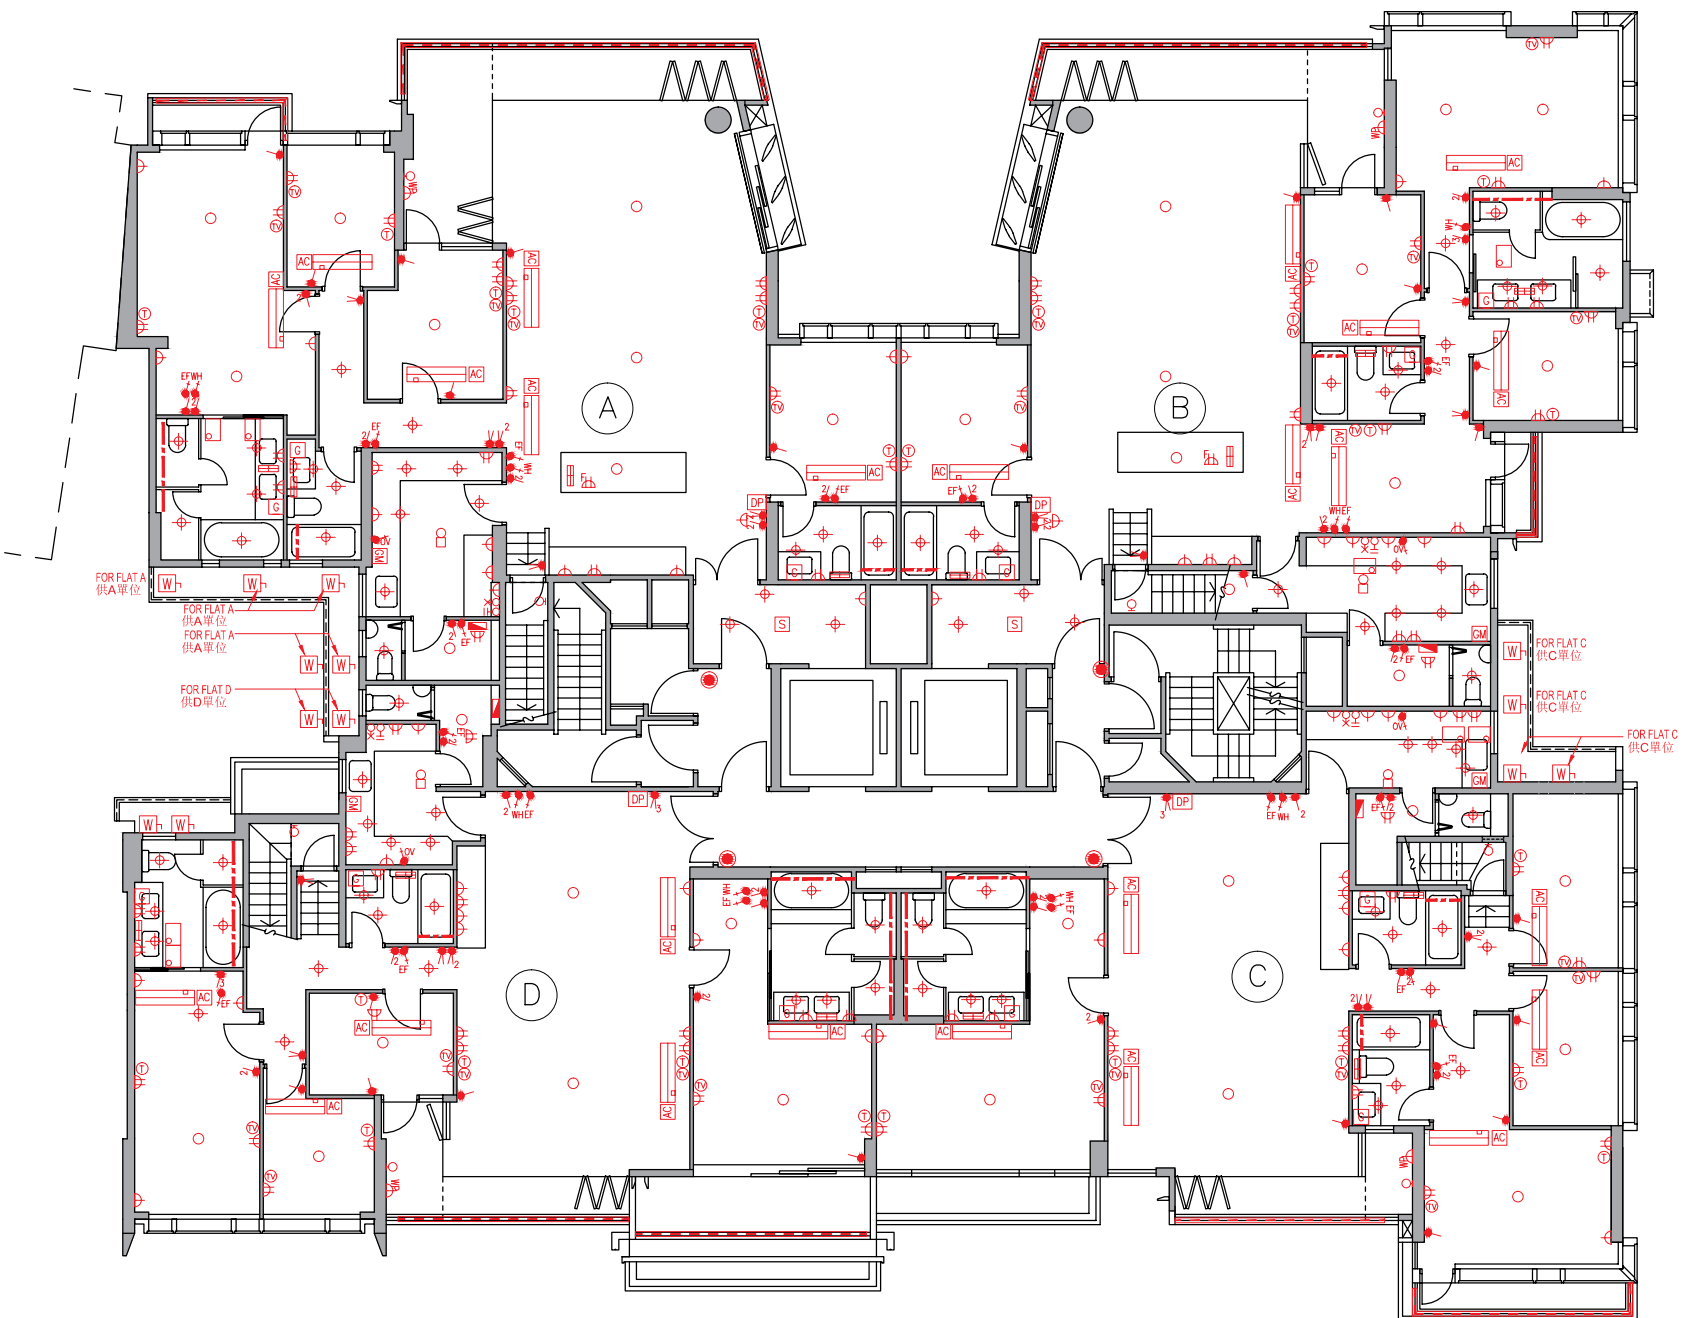

Mechanical & Electrical Provisions Plan 機電裝置平面圖

Tower 3 座 Roof 天台

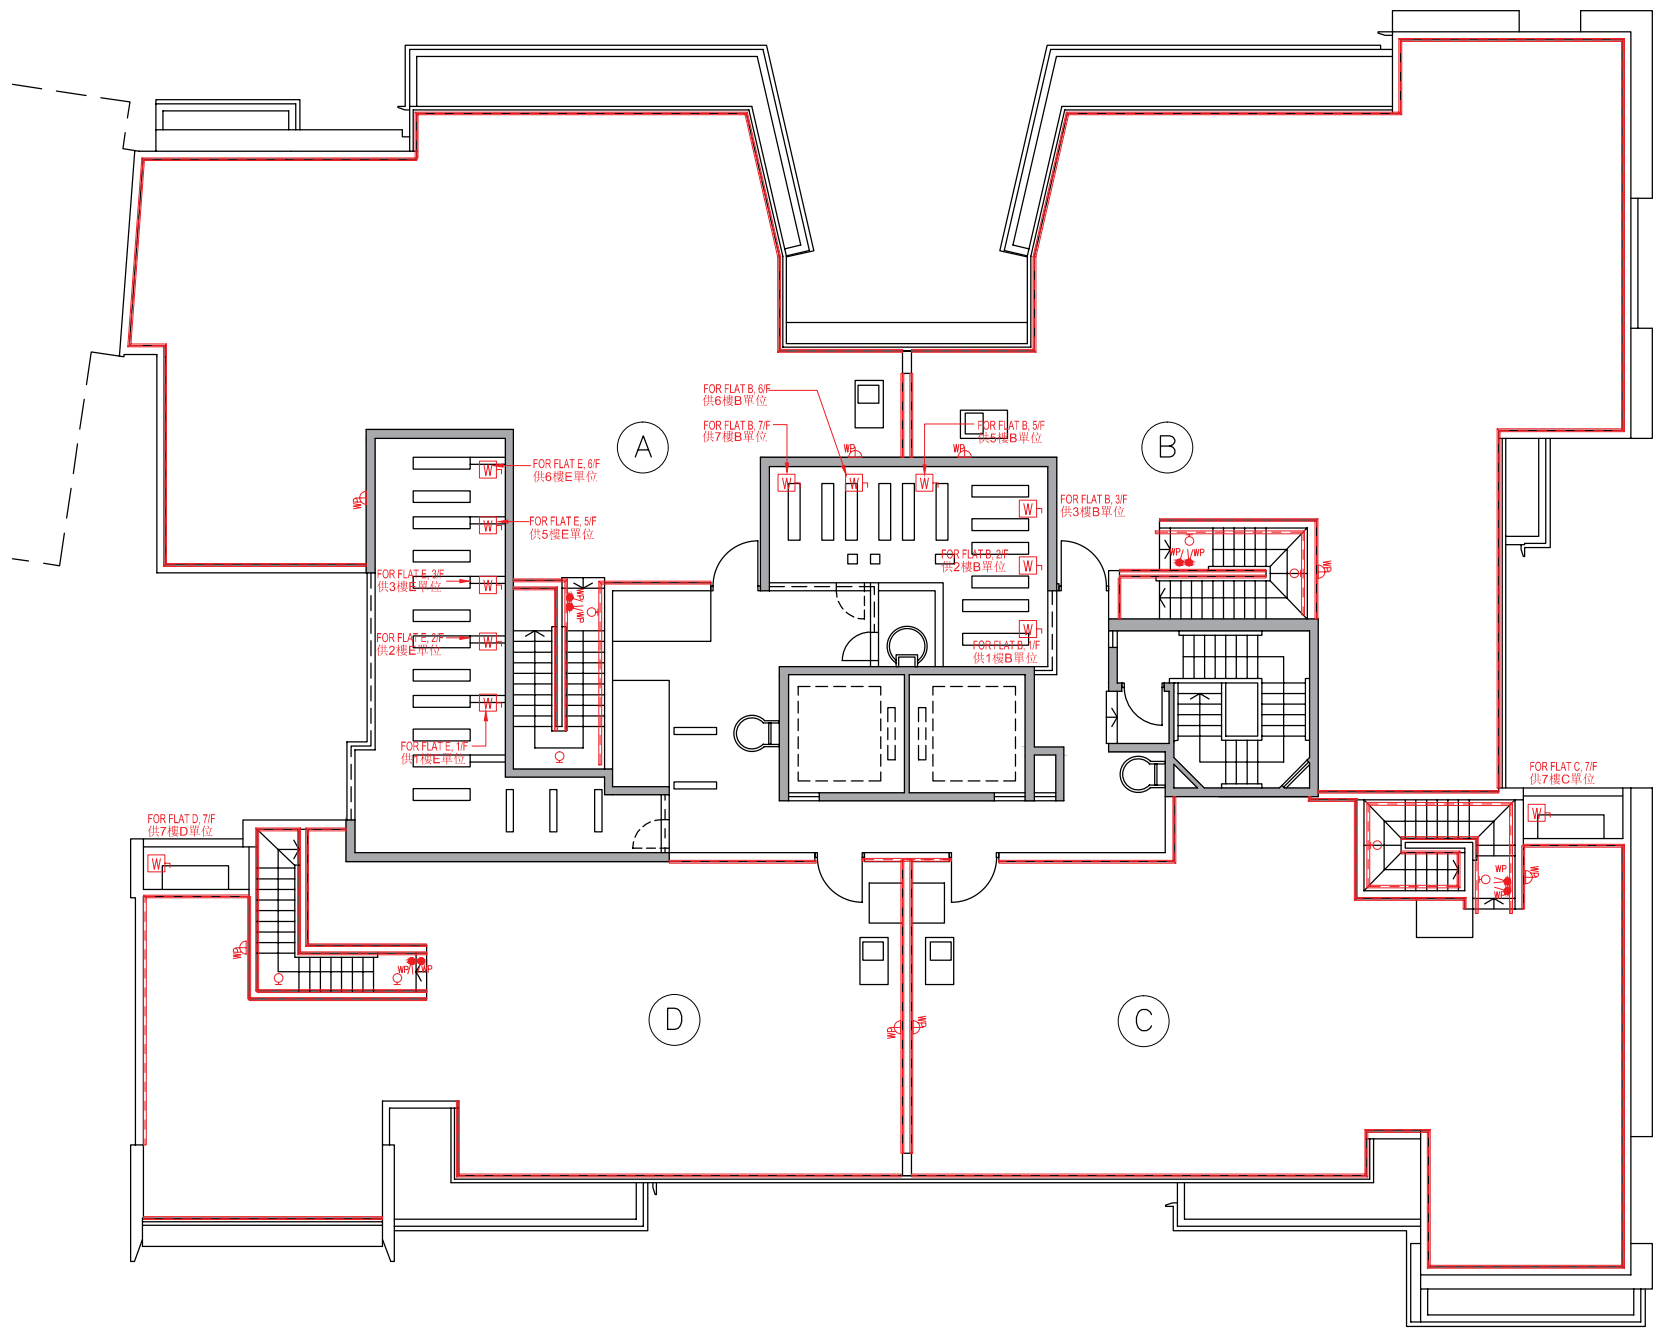

Legend 圖例


- 1-gang 1-way Lighting Switch 單位燈掣
- 2-gang 1-way Lighting Switch 雙位燈掣
- 3-gang 1-way Lighting Switch 三位燈掣
- 1-gang 2-way Lighting Switch 單位二路燈掣
- 2-gang 2-way Lighting Switch 雙位二路燈掣
- 3-gang 2-way Lighting Switch 三位二路燈掣
- 1-gang 1-way Watertight Lighting Switch 單位防水燈掣
- 1-gang 2-way Watertight Lighting Switch 單位二路防水燈掣
- Switch for Exhaust Fan 抽氣扇開關掣
- Switch for Water Heater 熱水爐開關掣
- Switch for Oven 焗爐開關掣
- Switch for Indoor Air-Conditioner 室內空調機接線位
- Isolator for Outdoor Air-Conditioner 室外空調機開關掣
- Town Gas Water Heater Remote Controller 煤氣熱水爐溫度控制掣
- 13A Single Socket Outlet 13A單位電插座
- 13A Twin Socket Outlet 13A雙位電插座
- 13A Single Floor Socket Outlet 13A藏地單位電插座
- 13A Single Watertight Socket Outlet 13A單位防水電插座
- TV/FM Outlet 電視及電台接收插座
- Telephone Outlet 電話插座
- Floor TV/FM Outlet 藏地電視及電台接收插座
- Floor Telephone Outlet 藏地電話插座
- Door Bell Push Button 門鈴按鈕
- Door Bell 門鈴
- Door Phone 對講機
- M.C.B. Board 總電掣箱
- Lamp Holder 燈位
- Downlight 天花燈
- Garden Lamp 花園燈
- Wall Mounted Lamp for Garden 花園牆身燈
- Roof Floor Lamp 天台地燈
- Wall Lamp 牆燈
- Strip Light 燈帶
- Light Trough 燈槽
- Town Gas Water Heater 煤氣熱水爐
- Town Gas Meter 煤氣錶
- Indoor Air-Conditioner 室內空調機
- Washing Machine Connection Point (Water Outlet) 洗衣機接駁點(去水位)
- Washing Machine Connection Point (Water Inlet) 洗衣機接駁點(來水位)
- Door Release Sensor 開燈感應器
- Power Bar 拖板

Mechanical & Electrical Provisions Plan 機電裝置平面圖

Tower 5 座 G/F 地下


Legend 圖例

- 1-gang 1-way Lighting Switch 單位燈掣
- 2-gang 1-way Lighting Switch 雙位燈掣
- 3-gang 1-way Lighting Switch 三位燈掣
- 1-gang 2-way Lighting Switch 單位二路燈掣
- 2-gang 2-way Lighting Switch 雙位二路燈掣
- 3-gang 2-way Lighting Switch 三位二路燈掣
- 1-gang 1-way Watertight Lighting Switch 單位防水燈掣
- 1-gang 2-way Watertight Lighting Switch 單位二路防水燈掣
- Switch for Exhaust Fan 抽氣扇開關掣
- Switch for Water Heater 熱水爐開關掣
- Switch for Oven 焗爐開關掣
- Switch for Indoor Air-Conditioner 室內空調機接線位
- Isolator for Outdoor Air-Conditioner 室外空調機開關掣
- Town Gas Water Heater Remote Controller 煤氣熱水爐溫度控制掣
- 13A Single Socket Outlet 13A單位電插座
- 13A Twin Socket Outlet 13A雙位電插座
- 13A Single Floor Socket Outlet 13A藏地單位電插座
- 13A Single Watertight Socket Outlet 13A單位防水電插座
- TV/FM Outlet 電視及電台接收插座
- Telephone Outlet 電話插座
- Floor TV/FM Outlet 藏地電視及電台接收插座
- Floor Telephone Outlet 藏地電話插座
- Door Bell Push Button 門鈴按鈕
- Door Bell 門鈴
- Door Phone 對講機
- M.C.B. Board 總電掣箱
- Lamp Holder 燈位
- Downlight 天花燈
- Garden Lamp 花園燈
- Wall Mounted Lamp for Garden 花園牆身燈
- Roof Floor Lamp 天台地燈
- Wall Lamp 牆燈
- Strip Light 燈帶
- Light Trough 燈槽
- Town Gas Water Heater 煤氣熱水爐
- Town Gas Meter 煤氣錶
- Indoor Air-Conditioner 室內空調機
- Washing Machine Connection Point (Water Outlet) 洗衣機接駁點(去水位)
- Washing Machine Connection Point (Water Inlet) 洗衣機接駁點(來水位)
- Door Release Sensor 開燈感應器
- Power Bar 拖板

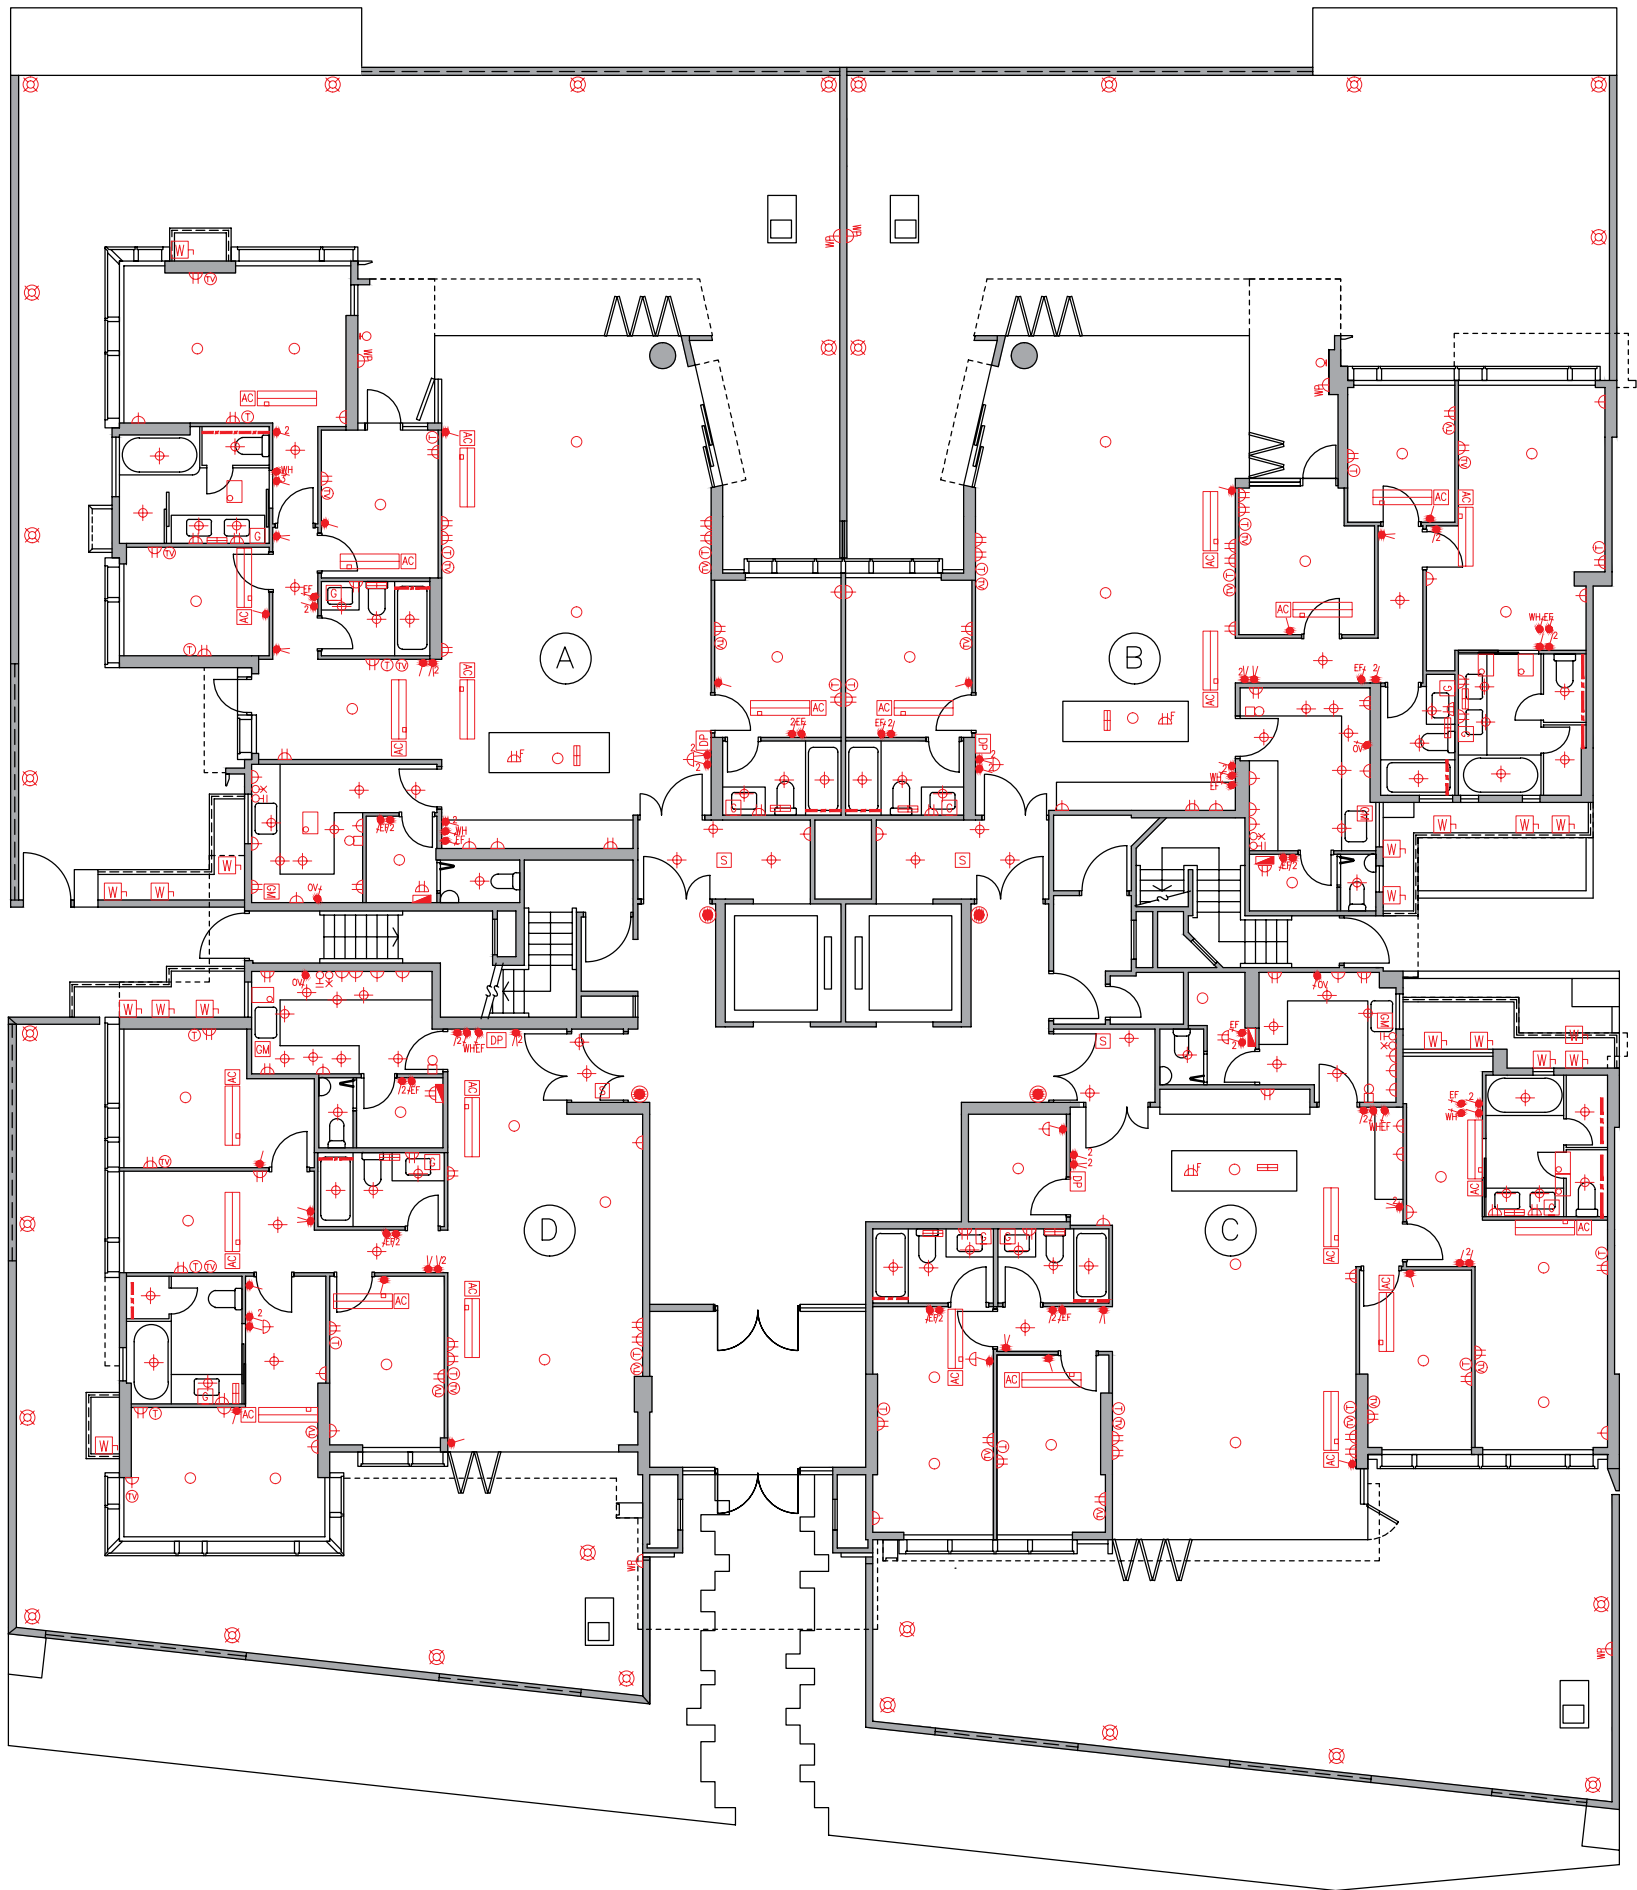

Mechanical & Electrical Provisions Plan 機電裝置平面圖

Tower 5 座 I/F 1樓

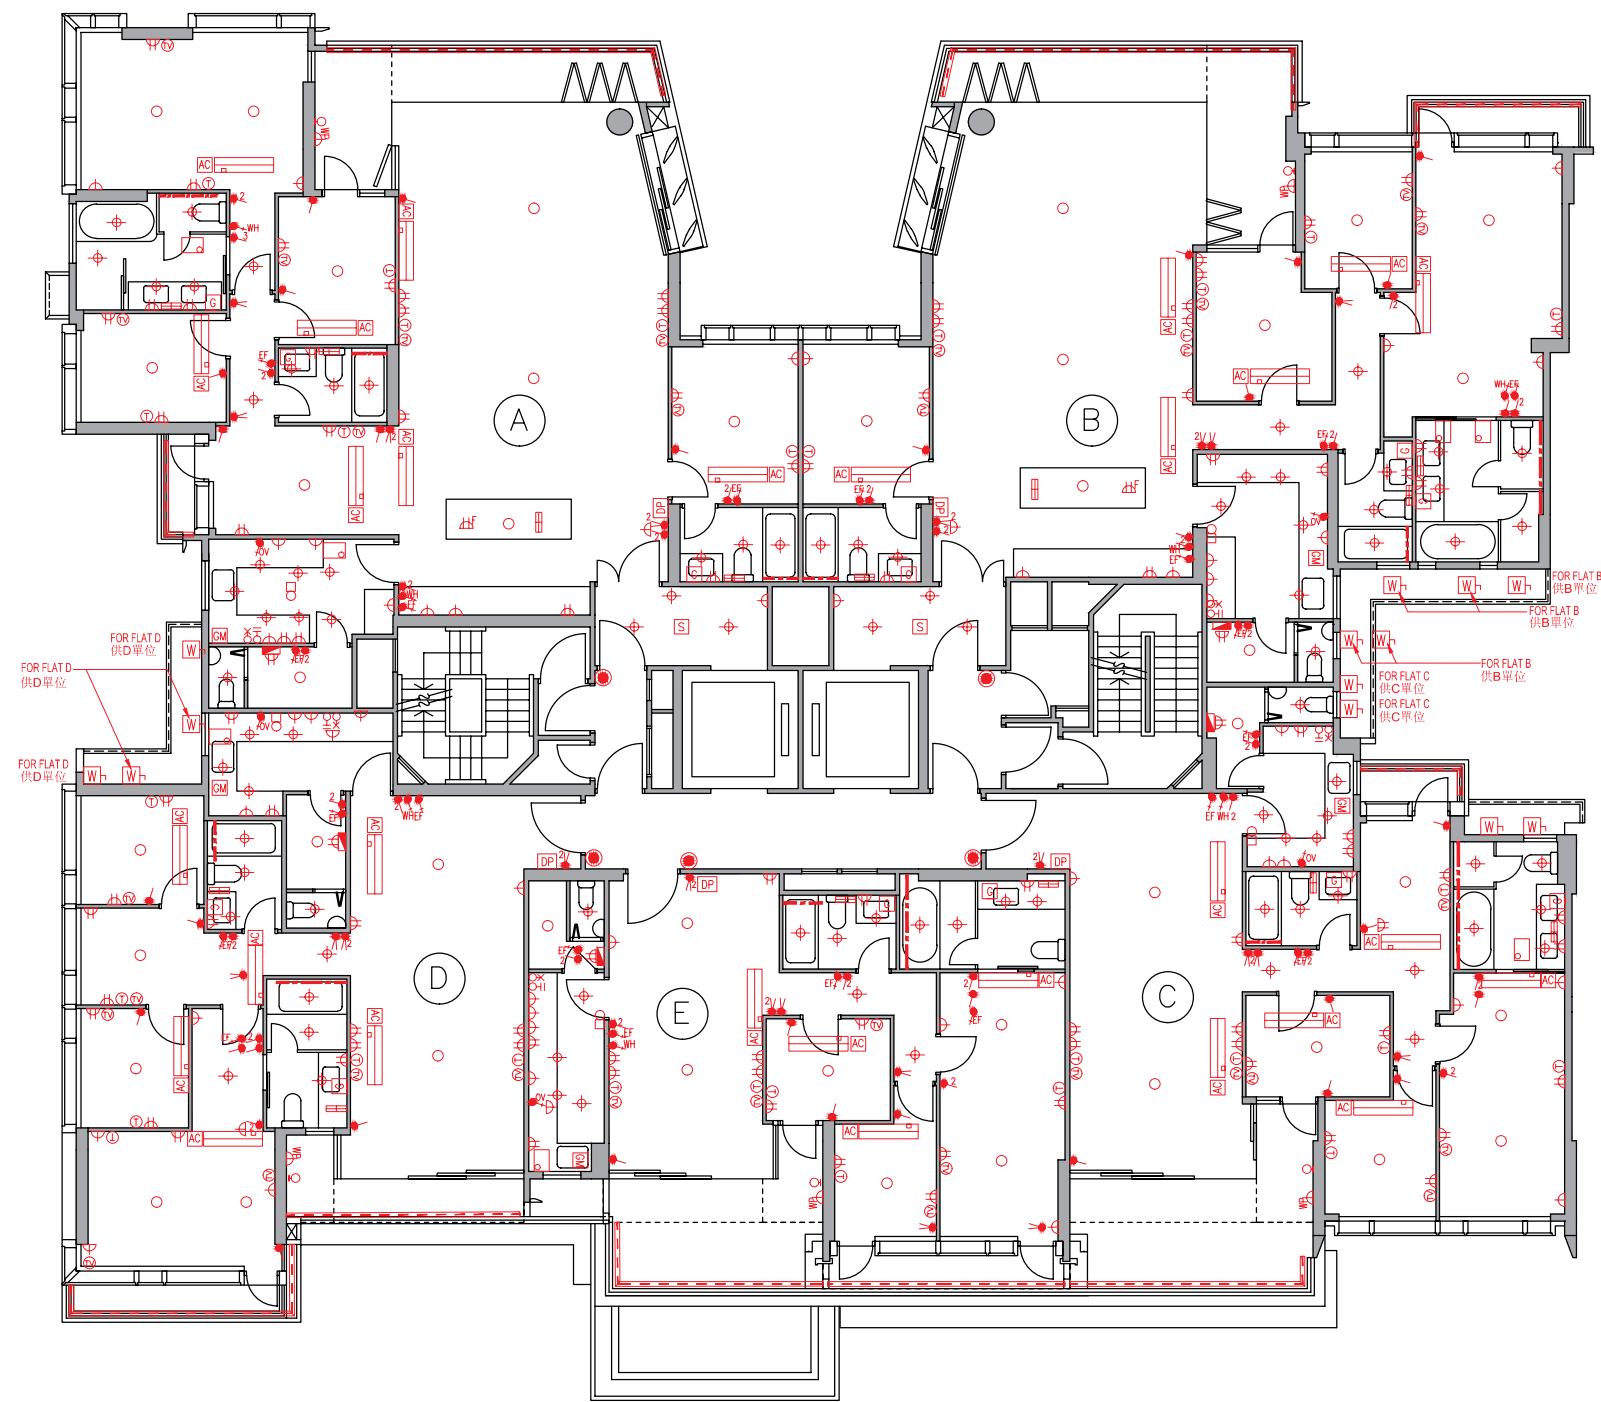

Legend 圖例

- 1-gang 1-way Lighting Switch 單位燈掣
- 2-gang 1-way Lighting Switch 雙位燈掣
- 3-gang 1-way Lighting Switch 三位燈掣
- 1-gang 2-way Lighting Switch 單位二路燈掣
- 2-gang 2-way Lighting Switch 雙位二路燈掣
- 3-gang 2-way Lighting Switch 三位二路燈掣
- 1-gang 1-way Watertight Lighting Switch 單位防水燈掣
- 1-gang 2-way Watertight Lighting Switch 單位二路防水燈掣
- Switch for Exhaust Fan 抽氣扇開關掣
- Switch for Water Heater 熱水爐開關掣
- Switch for Oven 焗爐開關掣
- Switch for Indoor Air-Conditioner 室內空調機接線位
- Isolator for Outdoor Air-Conditioner 室外空調機開關掣
- Town Gas Water Heater Remote Controller 煤氣熱水爐溫度控制掣
- 13A Single Socket Outlet 13A單位電插座
- 13A Twin Socket Outlet 13A雙位電插座
- 13A Single Floor Socket Outlet 13A藏地單位電插座
- 13A Single Watertight Socket Outlet 13A單位防水電插座
- TV/FM Outlet 電視及電台接收插座
- Telephone Outlet 電話插座
- Floor TV/FM Outlet 藏地電視及電台接收插座
- Floor Telephone Outlet 藏地電話插座
- Door Bell Push Button 門鈴按鈕
- Door Bell 門鈴
- Door Phone 對講機
- M.C.B. Board 總電掣箱
- Lamp Holder 燈位
- Downlight 天花燈
- Garden Lamp 花園燈
- Wall Mounted Lamp for Garden 花園牆身燈
- Roof Floor Lamp 天台地燈
- Wall Lamp 牆燈
- Strip Light 燈帶
- Light Trough 燈槽
- Town Gas Water Heater 煤氣熱水爐
- Town Gas Meter 煤氣錶
- Indoor Air-Conditioner 室內空調機
- Washing Machine Connection Point (Water Outlet) 洗衣機接駁點(去水位)
- Washing Machine Connection Point (Water Inlet) 洗衣機接駁點(來水位)
- Door Release Sensor 開燈感應器
- Power Bar 拖板


裝置、裝修物料及設備

Mechanical & Electrical Provisions Plan 機電裝置平面圖

Tower 5 座 2/F - 6/F (4/F is omitted) 2樓-6樓(不設4樓)


Legend 圖例

- 1-gang 1-way Lighting Switch 單位燈掣
- 2-gang 1-way Lighting Switch 雙位燈掣
- 3-gang 1-way Lighting Switch 三位燈掣
- 1-gang 2-way Lighting Switch 單位二路燈掣
- 2-gang 2-way Lighting Switch 雙位二路燈掣
- 3-gang 2-way Lighting Switch 三位二路燈掣
- 1-gang 1-way Watertight Lighting Switch 單位防水燈掣
- 1-gang 2-way Watertight Lighting Switch 單位二路防水燈掣
- Switch for Exhaust Fan 抽氣扇開關掣
- Switch for Water Heater 熱水爐開關掣
- Switch for Oven 焗爐開關掣
- Switch for Indoor Air-Conditioner 室內空調機接線位
- Isolator for Outdoor Air-Conditioner 室外空調機開關掣
- Town Gas Water Heater Remote Controller 煤氣熱水爐溫度控制掣
- 13A Single Socket Outlet 13A單位電插座
- 13A Twin Socket Outlet 13A雙位電插座
- 13A Single Floor Socket Outlet 13A藏地單位電插座
- 13A Single Watertight Socket Outlet 13A單位防水電插座
- TV/FM Outlet 電視及電台接收插座
- Telephone Outlet 電話插座
- Floor TV/FM Outlet 藏地電視及電台接收插座
- Floor Telephone Outlet 藏地電話插座
- Door Bell Push Button 門鈴按鈕
- Door Bell 門鈴
- Door Phone 對講機
- M.C.B. Board 總電掣箱
- Lamp Holder 燈位
- Downlight 天花燈
- Garden Lamp 花園燈
- Wall Mounted Lamp for Garden 花園牆身燈
- Roof Floor Lamp 天台地燈
- Wall Lamp 牆燈
- Strip Light 燈帶
- Light Trough 燈槽
- Town Gas Water Heater 煤氣熱水爐
- Town Gas Meter 煤氣錶
- Indoor Air-Conditioner 室內空調機
- Washing Machine Connection Point (Water Outlet) 洗衣機接駁點(去水位)
- Washing Machine Connection Point (Water Inlet) 洗衣機接駁點(來水位)
- Door Release Sensor 開燈感應器
- Power Bar 拖板

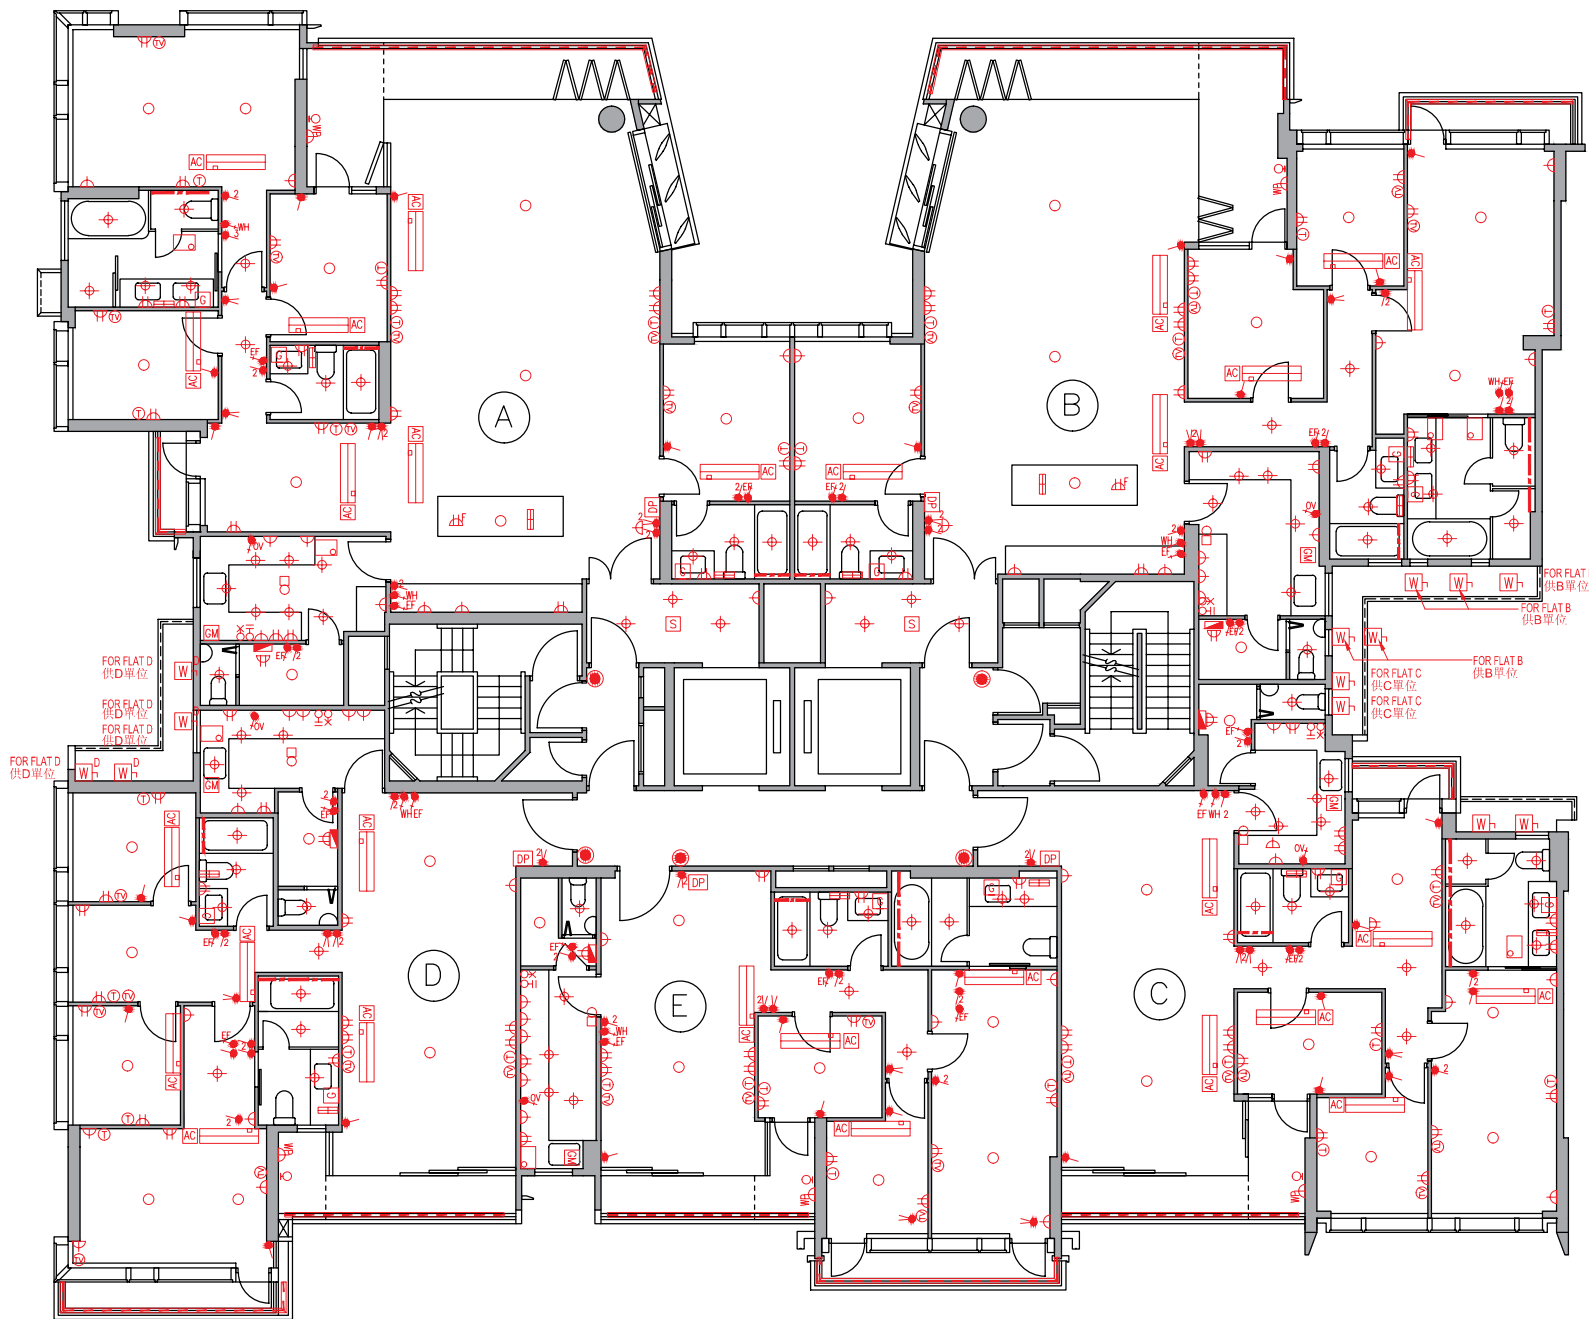

Mechanical & Electrical Provisions Plan 機電裝置平面圖

Tower 5 座 7/F 7樓

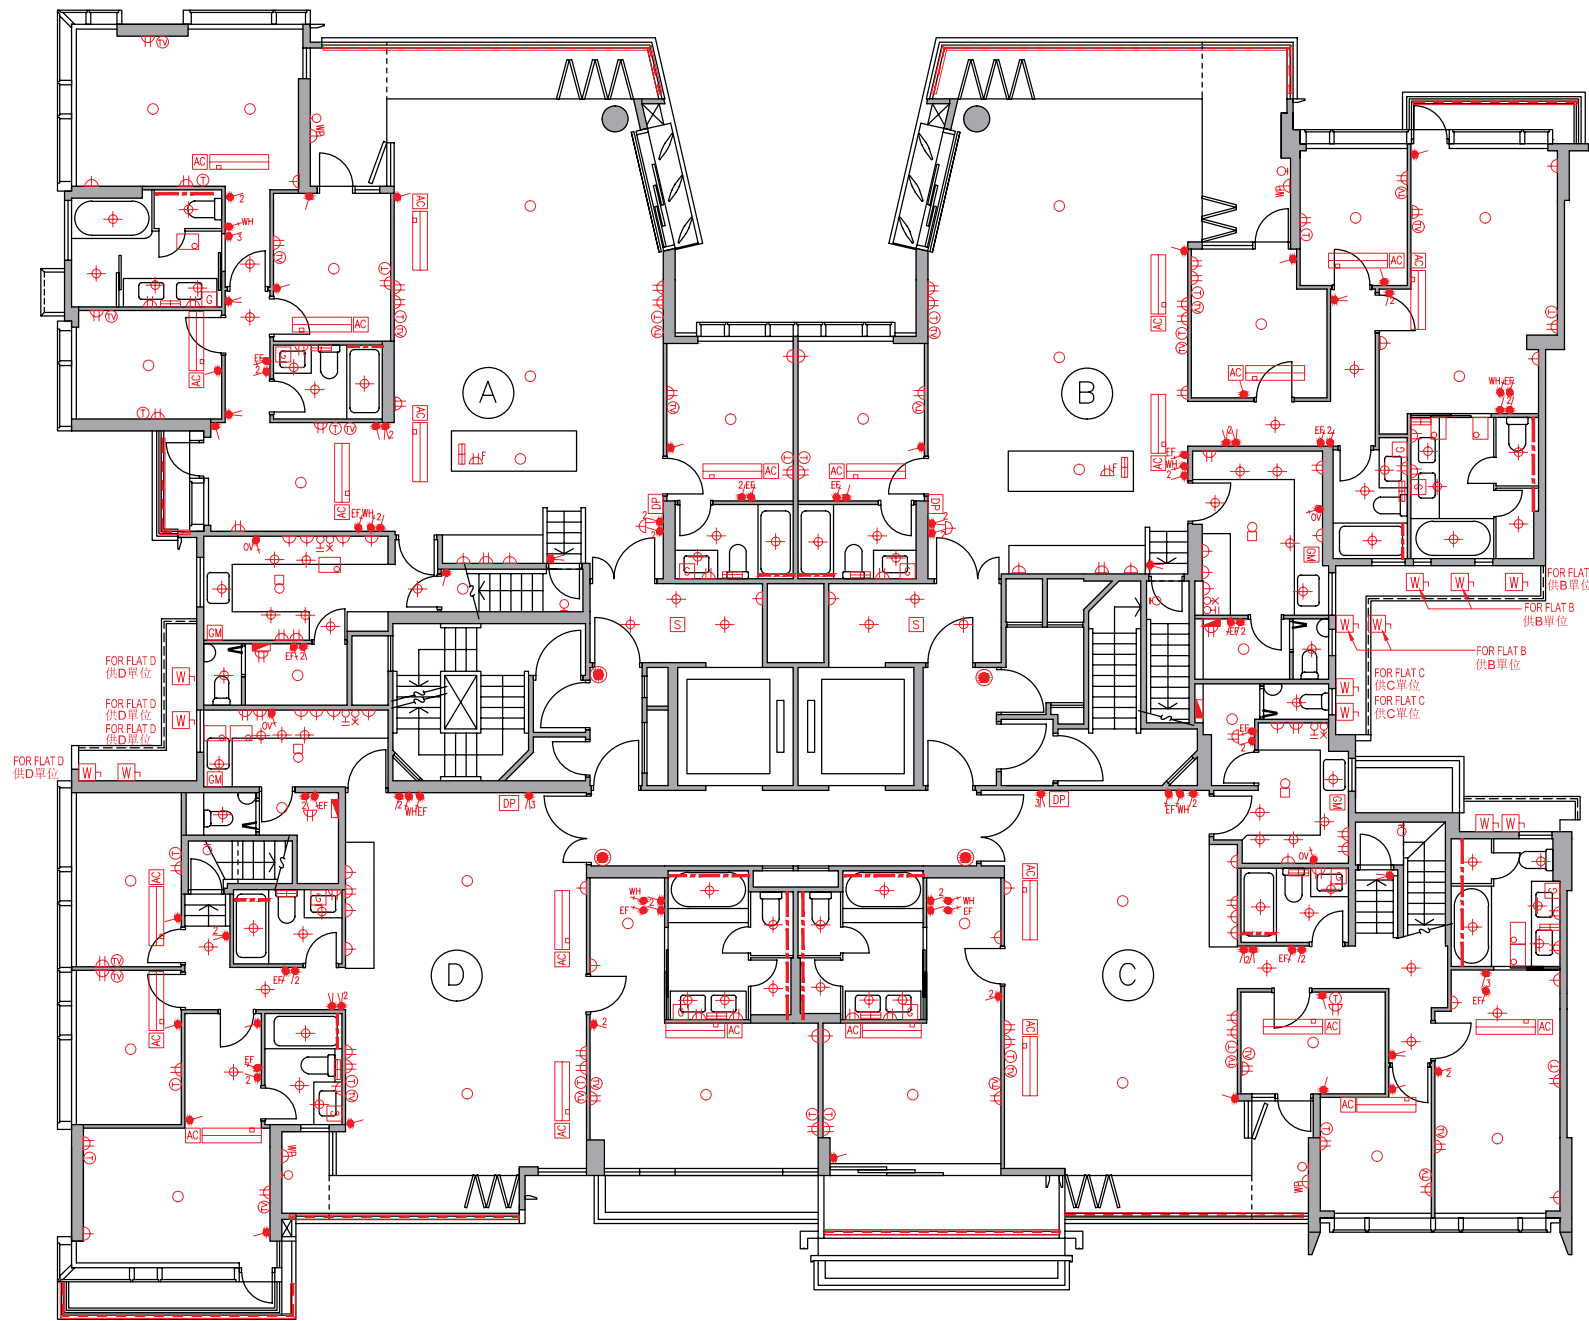

Legend 圖例


- 1-gang 1-way Lighting Switch 單位燈掣
- 2-gang 1-way Lighting Switch 雙位燈掣
- 3-gang 1-way Lighting Switch 三位燈掣
- 1-gang 2-way Lighting Switch 單位二路燈掣
- 2-gang 2-way Lighting Switch 雙位二路燈掣
- 3-gang 2-way Lighting Switch 三位二路燈掣
- 1-gang 1-way Watertight Lighting Switch 單位防水燈掣
- 1-gang 2-way Watertight Lighting Switch 單位二路防水燈掣
- Switch for Exhaust Fan 抽氣扇開關掣
- Switch for Water Heater 熱水爐開關掣
- Switch for Oven 焗爐開關掣
- Switch for Indoor Air-Conditioner 室內空調機接線位
- Isolator for Outdoor Air-Conditioner 室外空調機開關掣
- Town Gas Water Heater Remote Controller 煤氣熱水爐溫度控制掣
- 13A Single Socket Outlet 13A單位電插座
- 13A Twin Socket Outlet 13A雙位電插座
- 13A Single Floor Socket Outlet 13A藏地單位電插座
- 13A Single Watertight Socket Outlet 13A單位防水電插座
- TV/FM Outlet 電視及電台接收插座
- Telephone Outlet 電話插座
- Floor TV/FM Outlet 藏地電視及電台接收插座
- Floor Telephone Outlet 藏地電話插座
- Door Bell Push Button 門鈴按鈕
- Door Bell 門鈴
- Door Phone 對講機
- M.C.B. Board 總電掣箱
- Lamp Holder 燈位
- Downlight 天花燈
- Garden Lamp 花園燈
- Wall Mounted Lamp for Garden 花園牆身燈
- Roof Floor Lamp 天台地燈
- Wall Lamp 牆燈
- Strip Light 燈帶
- Light Trough 燈槽
- Town Gas Water Heater 煤氣熱水爐
- Town Gas Meter 煤氣錶
- Indoor Air-Conditioner 室內空調機
- Washing Machine Connection Point (Water Outlet) 洗衣機接駁點(去水位)
- Washing Machine Connection Point (Water Inlet) 洗衣機接駁點(來水位)
- Door Release Sensor 開燈感應器
- Power Bar 拖板

Mechanical & Electrical Provisions Plan 機電裝置平面圖

Tower 5 座 Roof 天台


Legend 圖例

- 1-gang 1-way Lighting Switch 單位燈掣
- 2-gang 1-way Lighting Switch 雙位燈掣
- 3-gang 1-way Lighting Switch 三位燈掣
- 1-gang 2-way Lighting Switch 單位二路燈掣
- 2-gang 2-way Lighting Switch 雙位二路燈掣
- 3-gang 2-way Lighting Switch 三位二路燈掣
- 1-gang 1-way Watertight Lighting Switch 單位防水燈掣
- 1-gang 2-way Watertight Lighting Switch 單位二路防水燈掣
- Switch for Exhaust Fan 抽氣扇開關掣
- Switch for Water Heater 熱水爐開關掣
- Switch for Oven 焗爐開關掣
- Switch for Indoor Air-Conditioner 室內空調機接線位
- Isolator for Outdoor Air-Conditioner 室外空調機開關掣
- Town Gas Water Heater Remote Controller 煤氣熱水爐溫度控制掣
- 13A Single Socket Outlet 13A單位電插座
- 13A Twin Socket Outlet 13A雙位電插座
- 13A Single Floor Socket Outlet 13A藏地單位電插座
- 13A Single Watertight Socket Outlet 13A單位防水電插座
- TV/FM Outlet 電視及電台接收插座
- Telephone Outlet 電話插座
- Floor TV/FM Outlet 藏地電視及電台接收插座
- Floor Telephone Outlet 藏地電話插座
- Door Bell Push Button 門鈴按鈕
- Door Bell 門鈴
- Door Phone 對講機
- M.C.B. Board 總電掣箱
- Lamp Holder 燈位
- Downlight 天花燈
- Garden Lamp 花園燈
- Wall Mounted Lamp for Garden 花園牆身燈
- Roof Floor Lamp 天台地燈
- Wall Lamp 牆燈
- Strip Light 燈帶
- Light Trough 燈槽
- Town Gas Water Heater 煤氣熱水爐
- Town Gas Meter 煤氣錶
- Indoor Air-Conditioner 室內空調機
- Washing Machine Connection Point (Water Outlet) 洗衣機接駁點(去水位)
- Washing Machine Connection Point (Water Inlet) 洗衣機接駁點(來水位)
- Door Release Sensor 開燈感應器
- Power Bar 拖板

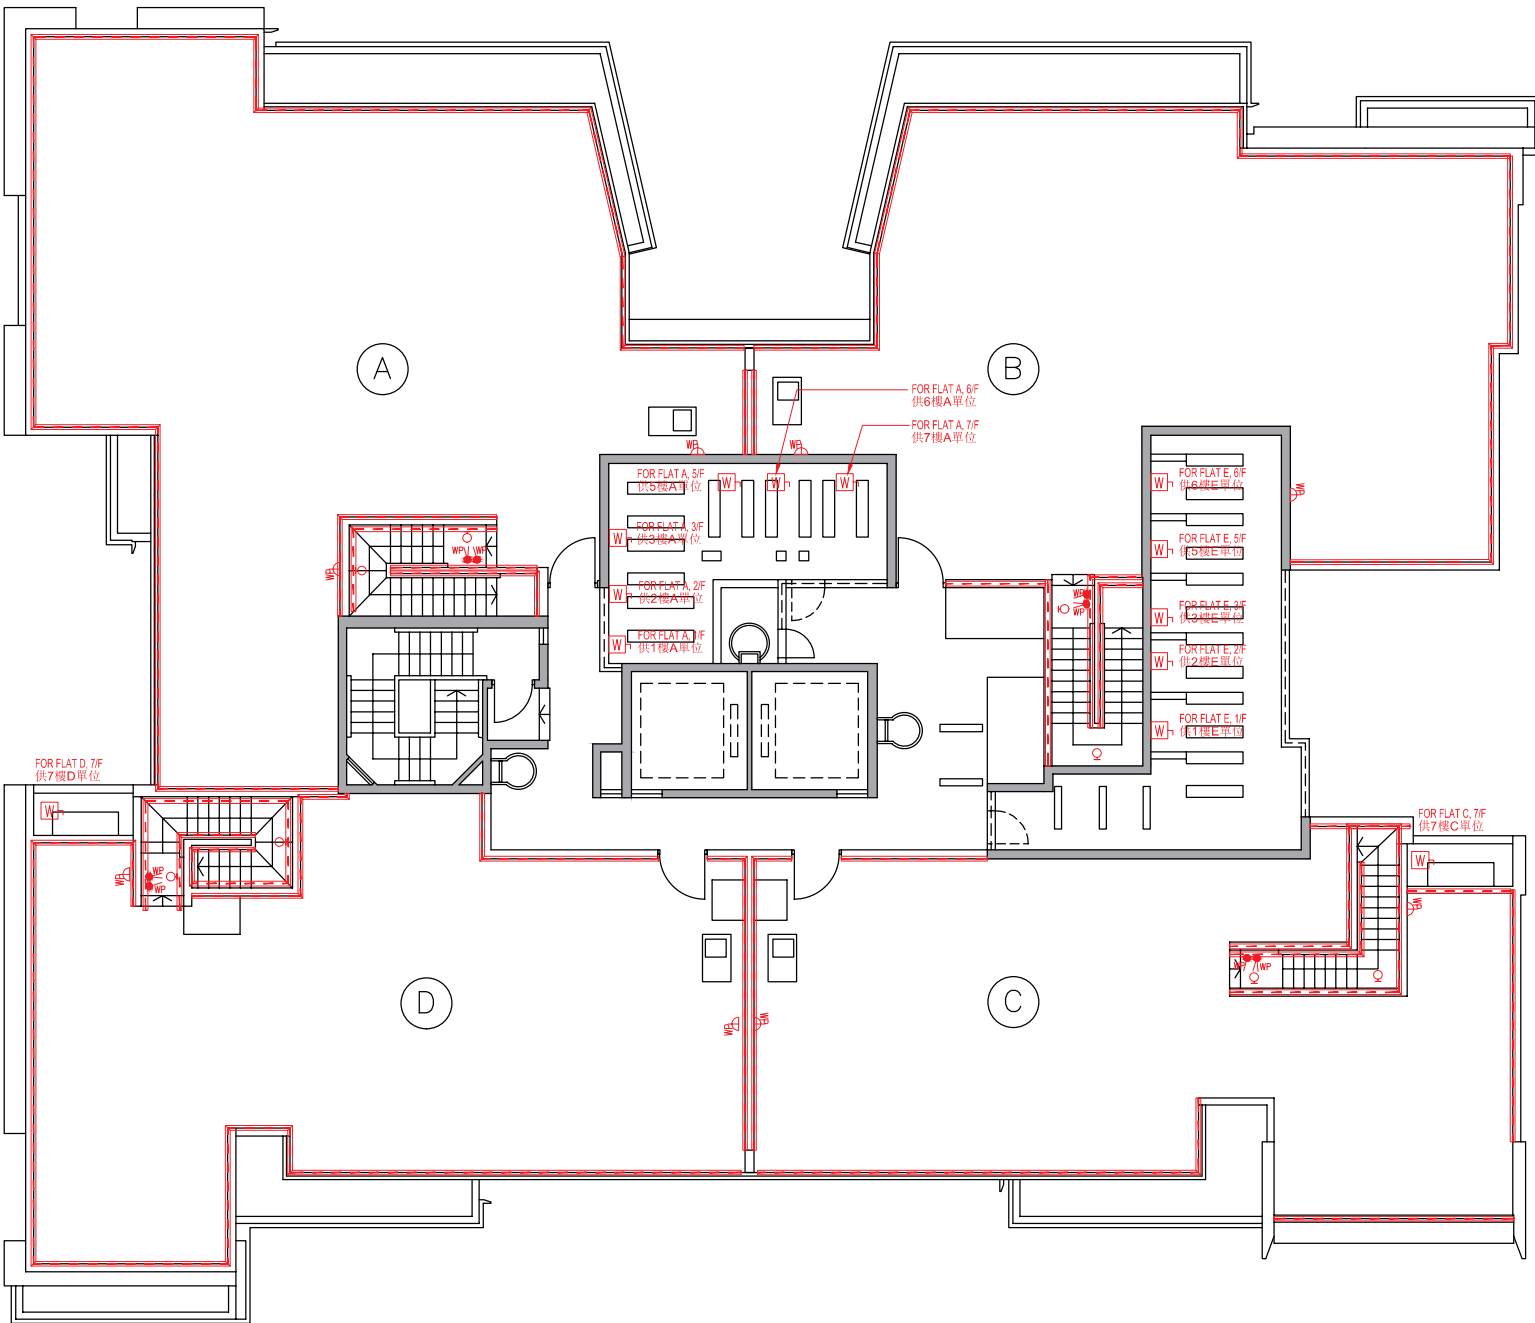

Mechanical & Electrical Provisions Plan 機電裝置平面圖

Tower 6 座 G/F 地下

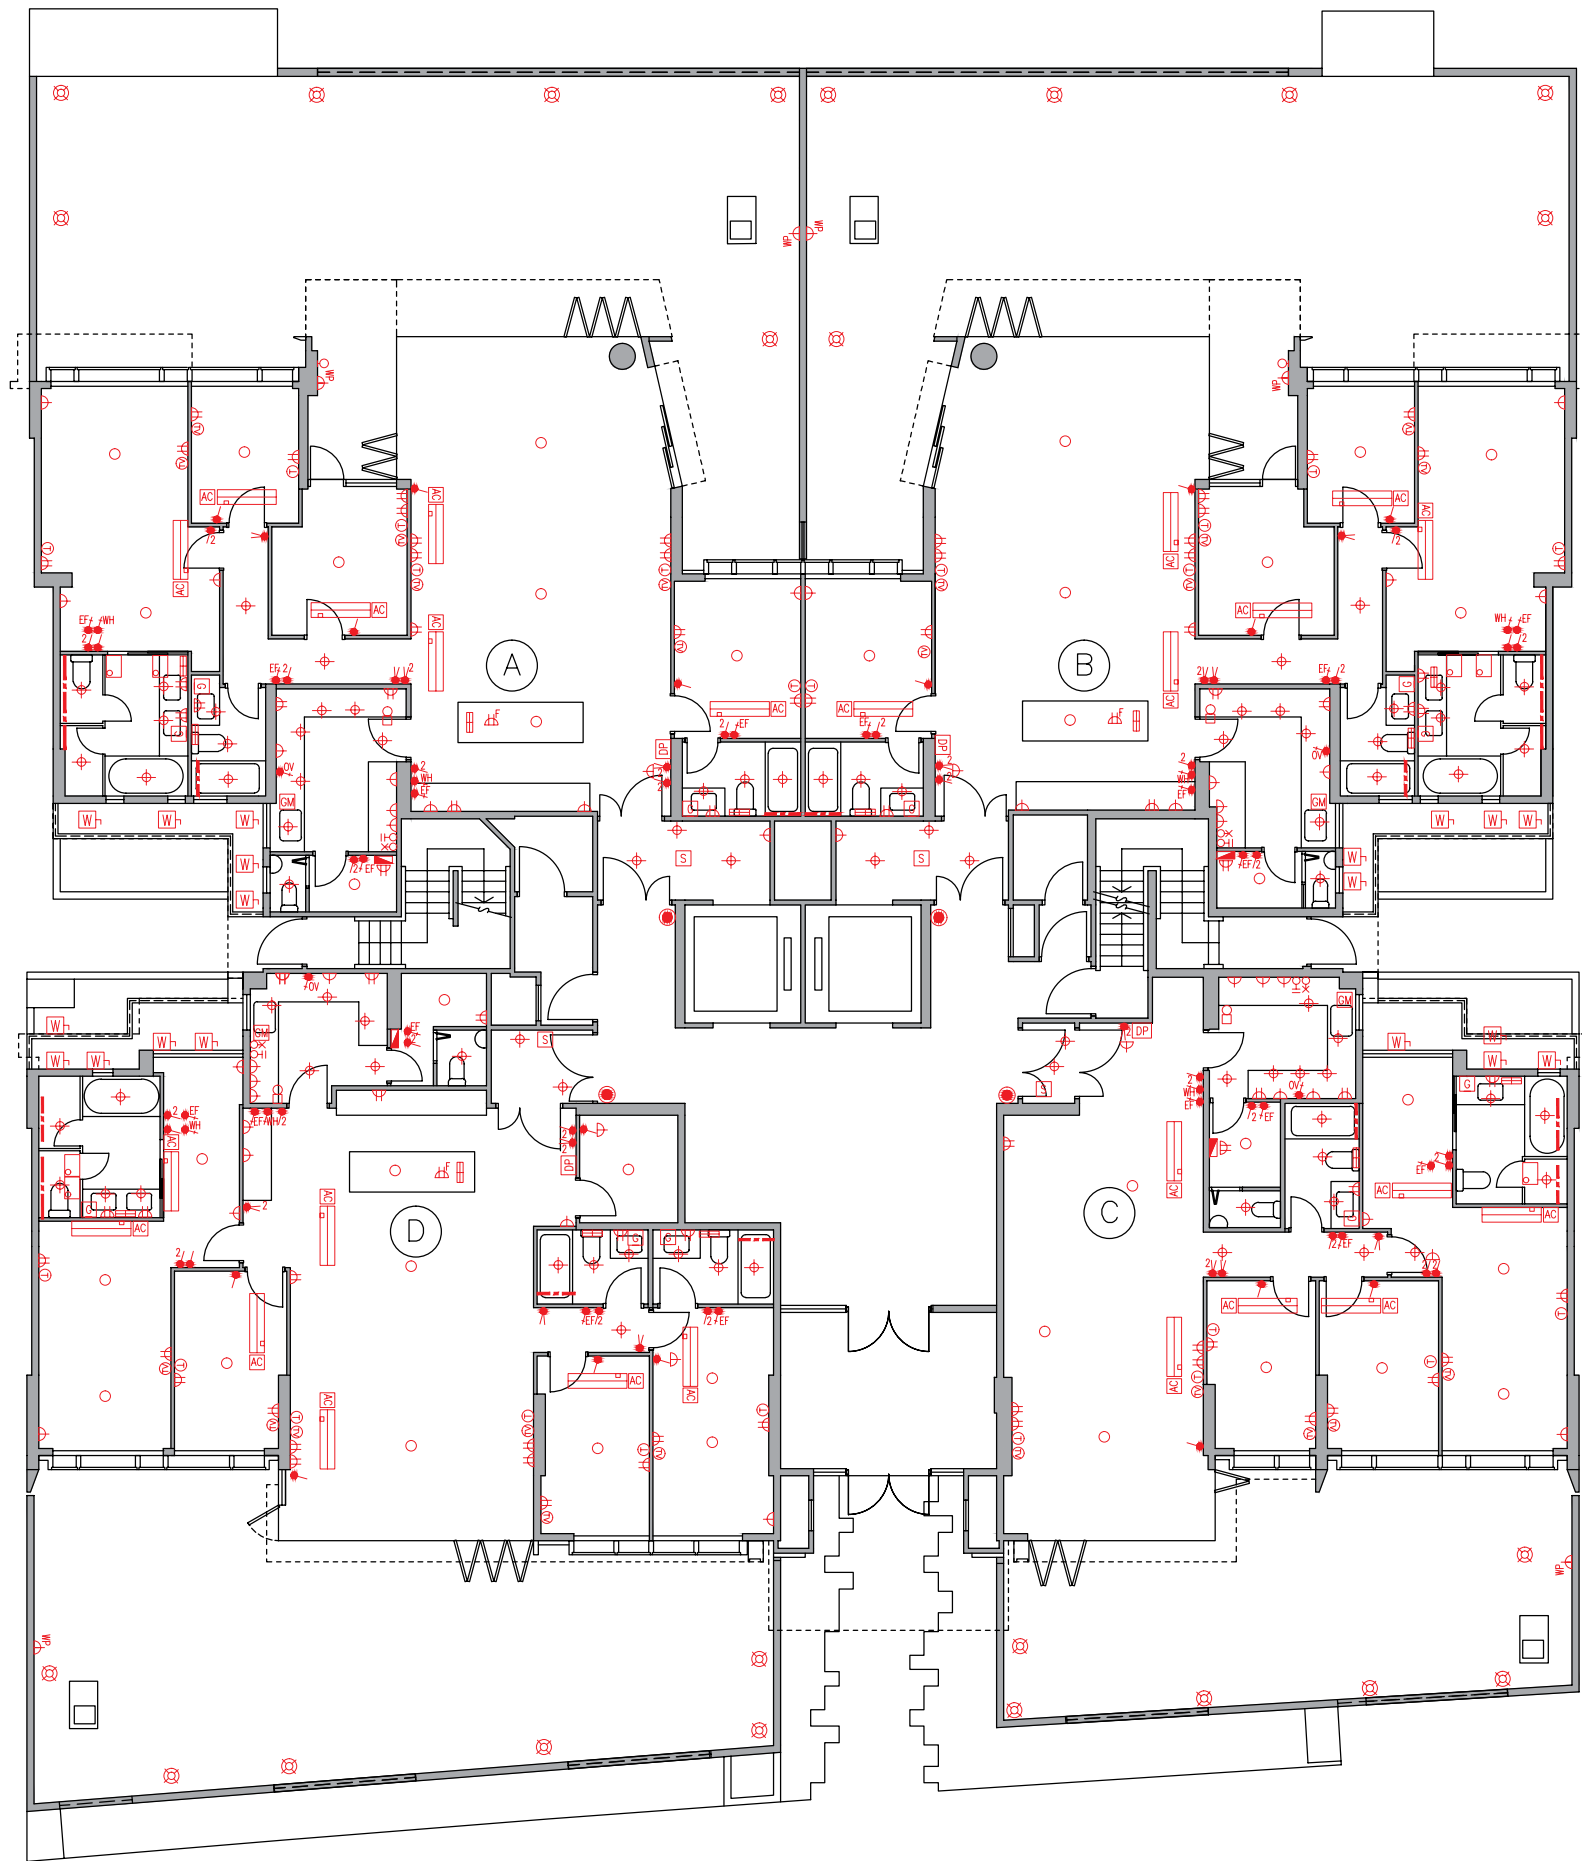

Legend 圖例

- 1-gang 1-way Lighting Switch 單位燈掣
- 2-gang 1-way Lighting Switch 雙位燈掣
- 3-gang 1-way Lighting Switch 三位燈掣
- 1-gang 2-way Lighting Switch 單位二路燈掣
- 2-gang 2-way Lighting Switch 雙位二路燈掣
- 3-gang 2-way Lighting Switch 三位二路燈掣
- 1-gang 1-way Watertight Lighting Switch 單位防水燈掣
- 1-gang 2-way Watertight Lighting Switch 單位二路防水燈掣
- Switch for Exhaust Fan 抽氣扇開關掣
- Switch for Water Heater 熱水爐開關掣
- Switch for Oven 焗爐開關掣
- Switch for Indoor Air-Conditioner 室內空調機接線位
- Isolator for Outdoor Air-Conditioner 室外空調機開關掣
- Town Gas Water Heater Remote Controller 煤氣熱水爐溫度控制掣
- 13A Single Socket Outlet 13A單位電插座
- 13A Twin Socket Outlet 13A雙位電插座
- 13A Single Floor Socket Outlet 13A藏地單位電插座
- 13A Single Watertight Socket Outlet 13A單位防水電插座
- TV/FM Outlet 電視及電台接收插座
- Telephone Outlet 電話插座
- Floor TV/FM Outlet 藏地電視及電台接收插座
- Floor Telephone Outlet 藏地電話插座
- Door Bell Push Button 門鈴按鈕
- Door Bell 門鈴
- Door Phone 對講機
- M.C.B. Board 總電掣箱
- Lamp Holder 燈位
- Downlight 天花燈
- Garden Lamp 花園燈
- Wall Mounted Lamp for Garden 花園牆身燈
- Roof Floor Lamp 天台地燈
- Wall Lamp 牆燈
- Strip Light 燈帶
- Light Trough 燈槽
- Town Gas Water Heater 煤氣熱水爐
- Town Gas Meter 煤氣錶
- Indoor Air-Conditioner 室內空調機
- Washing Machine Connection Point (Water Outlet) 洗衣機接駁點(去水位)
- Washing Machine Connection Point (Water Inlet) 洗衣機接駁點(來水位)
- Door Release Sensor 開燈感應器
- Power Bar 拖板


裝置、裝修物料及設備

Mechanical & Electrical Provisions Plan 機電裝置平面圖

Tower 6 座 I/F 1樓

Legend 圖例


- 1-gang 1-way Lighting Switch 單位燈掣
- 2-gang 1-way Lighting Switch 雙位燈掣
- 3-gang 1-way Lighting Switch 三位燈掣
- 1-gang 2-way Lighting Switch 單位二路燈掣
- 2-gang 2-way Lighting Switch 雙位二路燈掣
- 3-gang 2-way Lighting Switch 三位二路燈掣
- 1-gang 1-way Watertight Lighting Switch 單位防水燈掣
- 1-gang 2-way Watertight Lighting Switch 單位二路防水燈掣
- EF Switch for Exhaust Fan 抽氣扇開關掣
- WH Switch for Water Heater 熱水爐開關掣
- OV Switch for Oven 焗爐開關掣
- AC Switch for Indoor Air-Conditioner 室內空調機接線位
- W Isolator for Outdoor Air-Conditioner 室外空調機開關掣
- G Town Gas Water Heater Remote Controller 煤氣熱水爐溫度控制掣
- I3A Single Socket Outlet I3A單位電插座
- I3A Twin Socket Outlet I3A雙位電插座
- I3A Single Floor Socket Outlet I3A藏地單位電插座
- WP I3A Single Watertight Socket Outlet I3A單位防水電插座
- TV/FM TV/FM Outlet 電視及電台接收插座
- T Telephone Outlet 電話插座
- F TV/FM Floor TV/FM Outlet 藏地電視及電台接收插座
- F T Floor Telephone Outlet 藏地電話插座
- DB Door Bell Push Button 門鈴按鈕
- DB Door Bell 門鈴
- DP Door Phone 對講機
- M.C.B. Board 總電掣箱
- Lamp Holder 燈位
- Downlight 天花燈
- Garden Lamp 花園燈
- W Wall Mounted Lamp for Garden 花園牆身燈
- R Roof Floor Lamp 天台地燈
- W Wall Lamp 牆燈
- Strip Light 燈帶
- Light Trough 燈槽
- Town Gas Water Heater 煤氣熱水爐
- Town Gas Meter 煤氣錶
- Indoor Air-Conditioner 室內空調機
- Washing Machine Connection Point (Water Outlet) 洗衣機接駁點(去水位)
- Washing Machine Connection Point (Water Inlet) 洗衣機接駁點(來水位)
- S Door Release Sensor 開燈感應器
- PB Power Bar 拖板

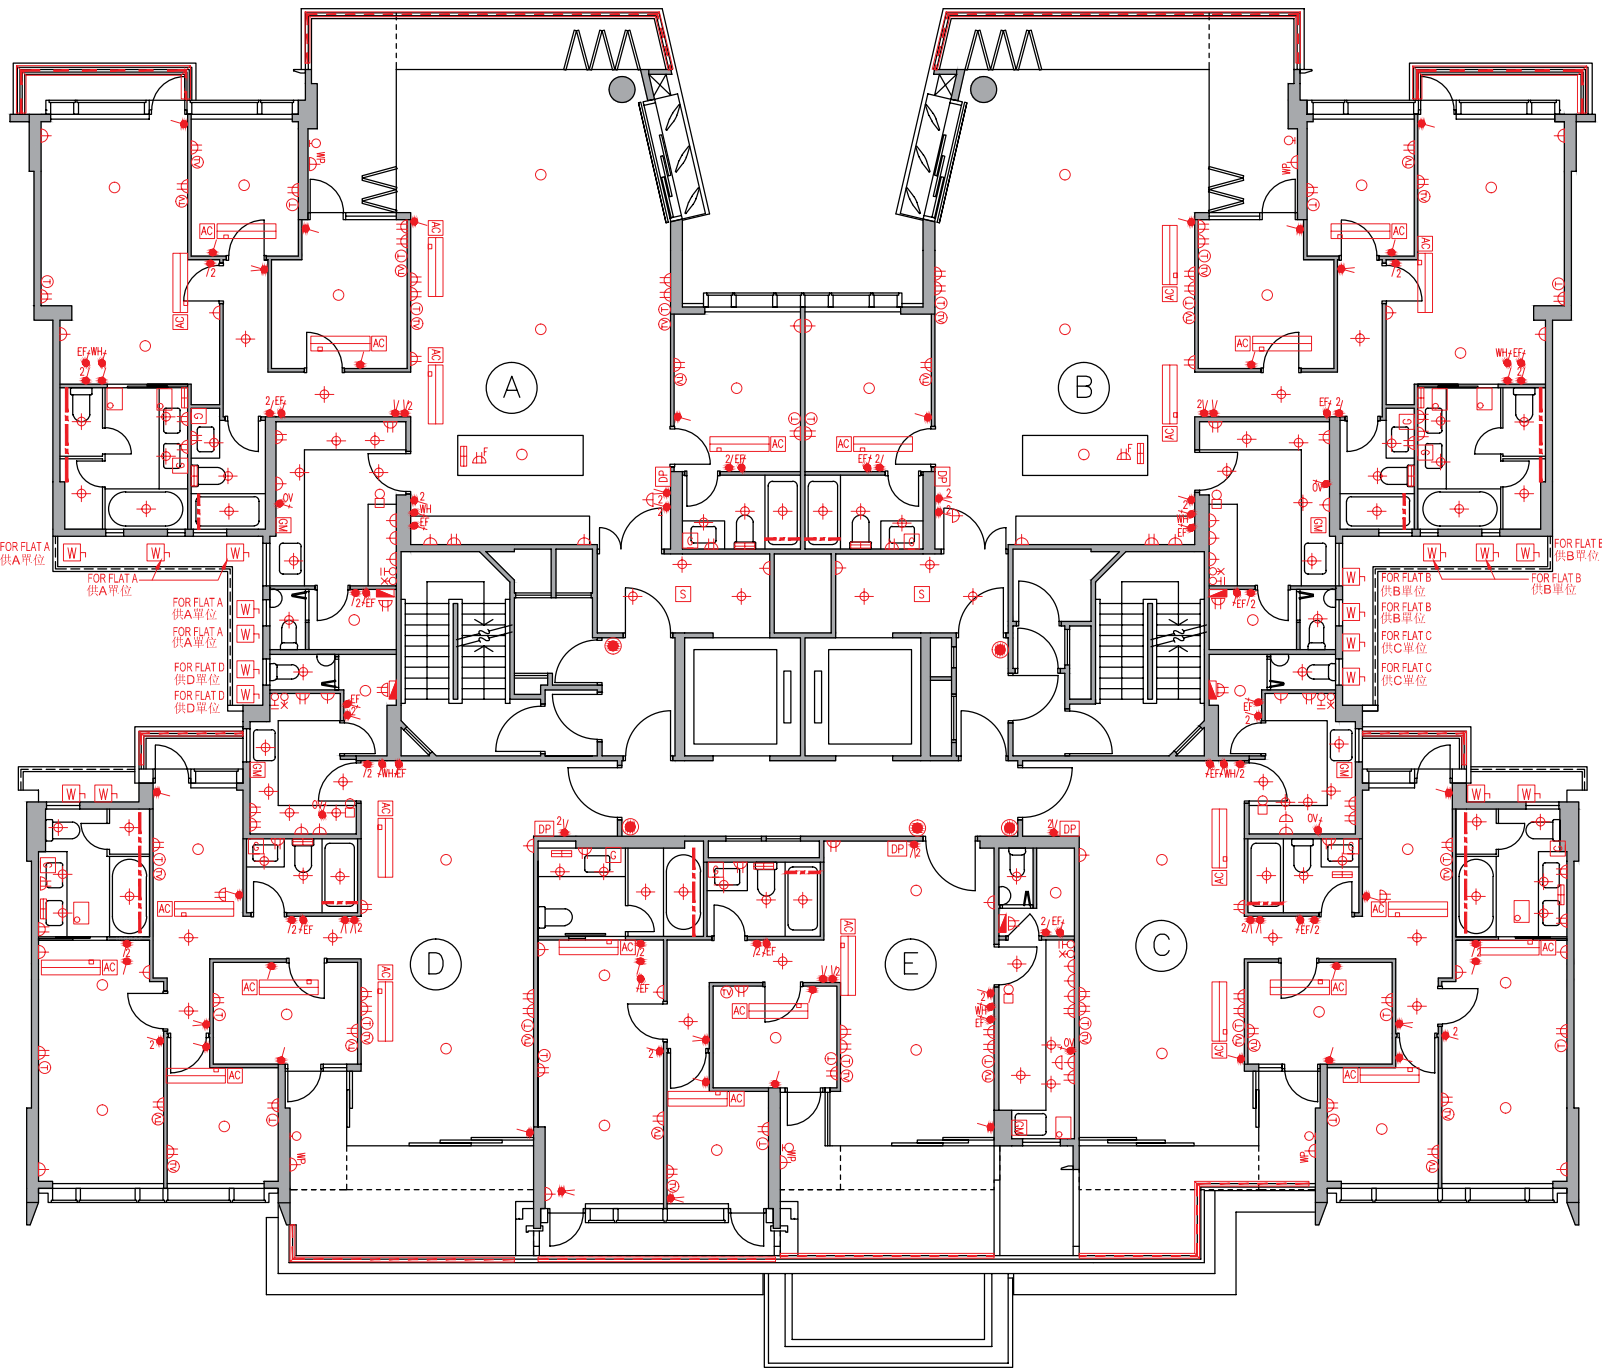

裝置、裝修物料及設備

Mechanical & Electrical Provisions Plan 機電裝置平面圖

Tower 6 座 2/F - 6/F (4/F is omitted) 2樓-6樓(不設4樓)

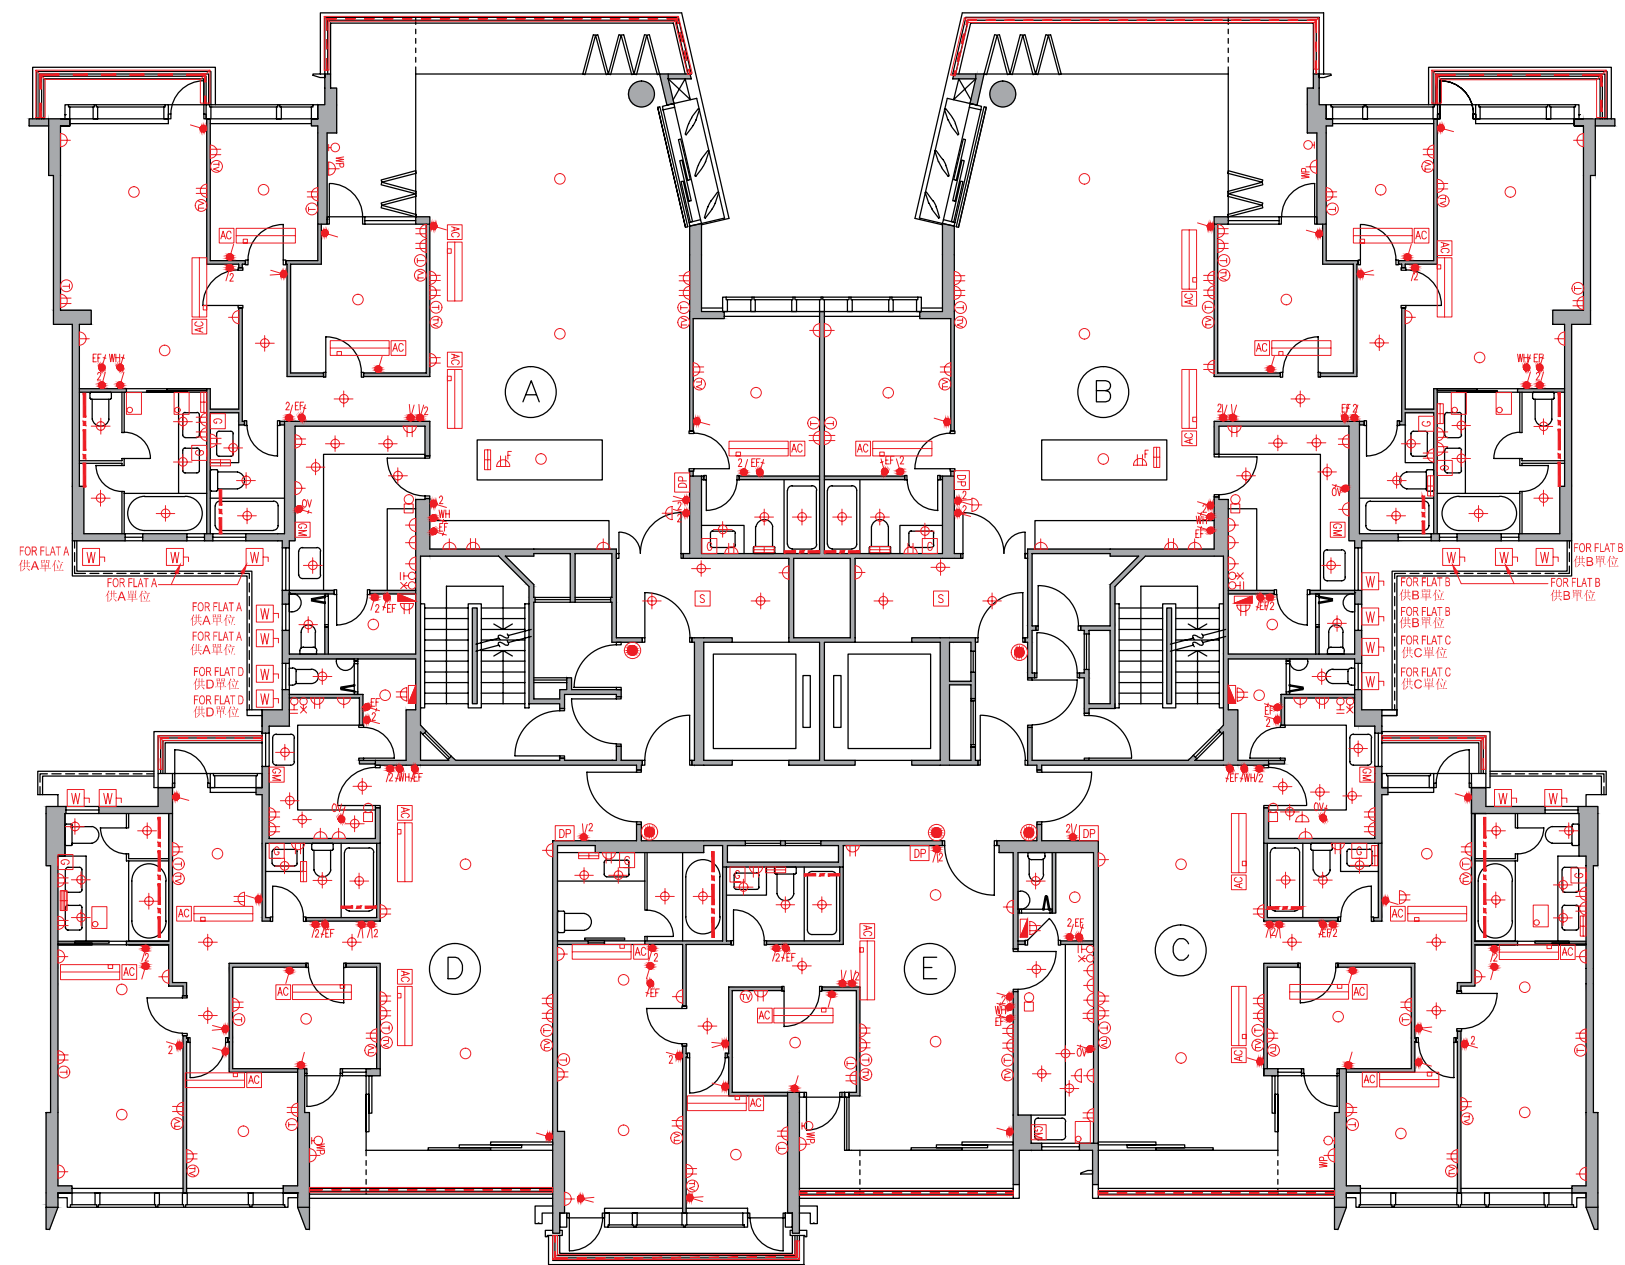

Legend 圖例


- 1-gang 1-way Lighting Switch 單位燈掣
- 2-gang 1-way Lighting Switch 雙位燈掣
- 3-gang 1-way Lighting Switch 三位燈掣
- 1-gang 2-way Lighting Switch 單位二路燈掣
- 2-gang 2-way Lighting Switch 雙位二路燈掣
- 3-gang 2-way Lighting Switch 三位二路燈掣
- 1-gang 1-way Watertight Lighting Switch 單位防水燈掣
- 1-gang 2-way Watertight Lighting Switch 單位二路防水燈掣
- Switch for Exhaust Fan 抽氣扇開關掣
- Switch for Water Heater 熱水爐開關掣
- Switch for Oven 焗爐開關掣
- Switch for Indoor Air-Conditioner 室內空調機接線位
- Isolator for Outdoor Air-Conditioner 室外空調機開關掣
- Town Gas Water Heater Remote Controller 煤氣熱水爐溫度控制掣
- 13A Single Socket Outlet 13A單位電插座
- 13A Twin Socket Outlet 13A雙位電插座
- 13A Single Floor Socket Outlet 13A藏地單位電插座
- 13A Single Watertight Socket Outlet 13A單位防水電插座
- TV/FM Outlet 電視及電台接收插座
- Telephone Outlet 電話插座
- Floor TV/FM Outlet 藏地電視及電台接收插座
- Floor Telephone Outlet 藏地電話插座
- Door Bell Push Button 門鈴按鈕
- Door Bell 門鈴
- Door Phone 對講機
- M.C.B. Board 總電掣箱
- Lamp Holder 燈位
- Downlight 天花燈
- Garden Lamp 花園燈
- Wall Mounted Lamp for Garden 花園牆身燈
- Roof Floor Lamp 天台地燈
- Wall Lamp 牆燈
- Strip Light 燈帶
- Light Trough 燈槽
- Town Gas Water Heater 煤氣熱水爐
- Town Gas Meter 煤氣錶
- Indoor Air-Conditioner 室內空調機
- Washing Machine Connection Point (Water Outlet) 洗衣機接駁點(去水位)
- Washing Machine Connection Point (Water Inlet) 洗衣機接駁點(來水位)
- Door Release Sensor 開燈感應器
- Power Bar 拖板

Mechanical & Electrical Provisions Plan 機電裝置平面圖

Tower 6 座 7/F 7樓


Legend 圖例

- 1-gang 1-way Lighting Switch 單位燈掣
- 2-gang 1-way Lighting Switch 雙位燈掣
- 3-gang 1-way Lighting Switch 三位燈掣
- 1-gang 2-way Lighting Switch 單位二路燈掣
- 2-gang 2-way Lighting Switch 雙位二路燈掣
- 3-gang 2-way Lighting Switch 三位二路燈掣
- 1-gang 1-way Watertight Lighting Switch 單位防水燈掣
- 1-gang 2-way Watertight Lighting Switch 單位二路防水燈掣
- EF Switch for Exhaust Fan 抽氣扇開關掣
- WH Switch for Water Heater 熱水爐開關掣
- OV Switch for Oven 焗爐開關掣
- AC Switch for Indoor Air-Conditioner 室內空調機接線位
- W Isolator for Outdoor Air-Conditioner 室外空調機開關掣
- G Town Gas Water Heater Remote Controller 煤氣熱水爐溫度控制掣
- I3A Single Socket Outlet I3A單位電插座
- I3A Twin Socket Outlet I3A雙位電插座
- I3A Single Floor Socket Outlet I3A藏地單位電插座
- WP I3A Single Watertight Socket Outlet I3A單位防水電插座
- TV TV/FM Outlet 電視及電台接收插座
- T Telephone Outlet 電話插座
- F TV Floor TV/FM Outlet 藏地電視及電台接收插座
- F T Floor Telephone Outlet 藏地電話插座
- DB Door Bell Push Button 門鈴按鈕
- DB Door Bell 門鈴
- DP Door Phone 對講機
- M.C.B. Board 總電掣箱
- Lamp Holder 燈位
- Downlight 天花燈
- Garden Lamp 花園燈
- W Wall Mounted Lamp for Garden 花園牆身燈
- R Roof Floor Lamp 天台地燈
- W Wall Lamp 牆燈
- Strip Light 燈帶
- Light Trough 燈槽
- Town Gas Water Heater 煤氣熱水爐
- Town Gas Meter 煤氣錶
- Indoor Air-Conditioner 室內空調機
- Washing Machine Connection Point (Water Outlet) 洗衣機接駁點(去水位)
- Washing Machine Connection Point (Water Inlet) 洗衣機接駁點(來水位)
- S Door Release Sensor 開燈感應器
- PB Power Bar 拖板

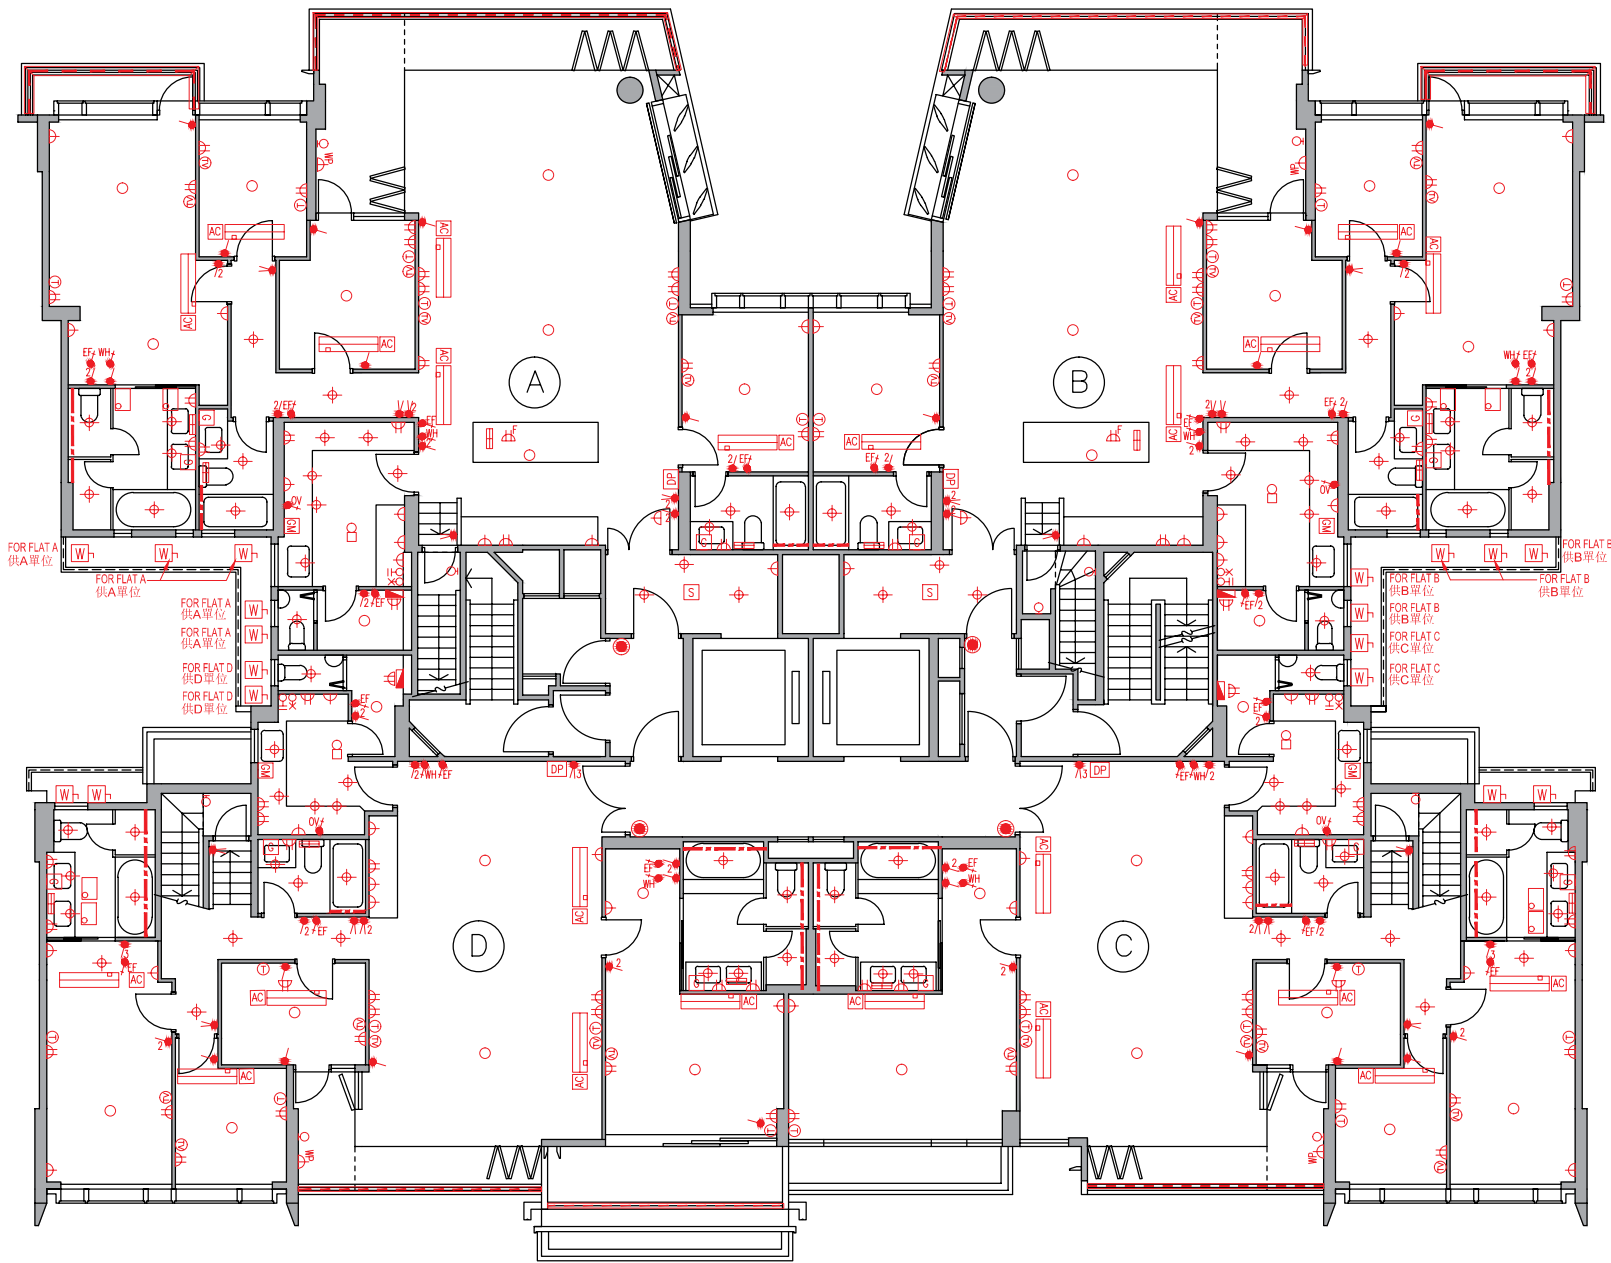

Mechanical & Electrical Provisions Plan 機電裝置平面圖

Tower 6 座 Roof 天台

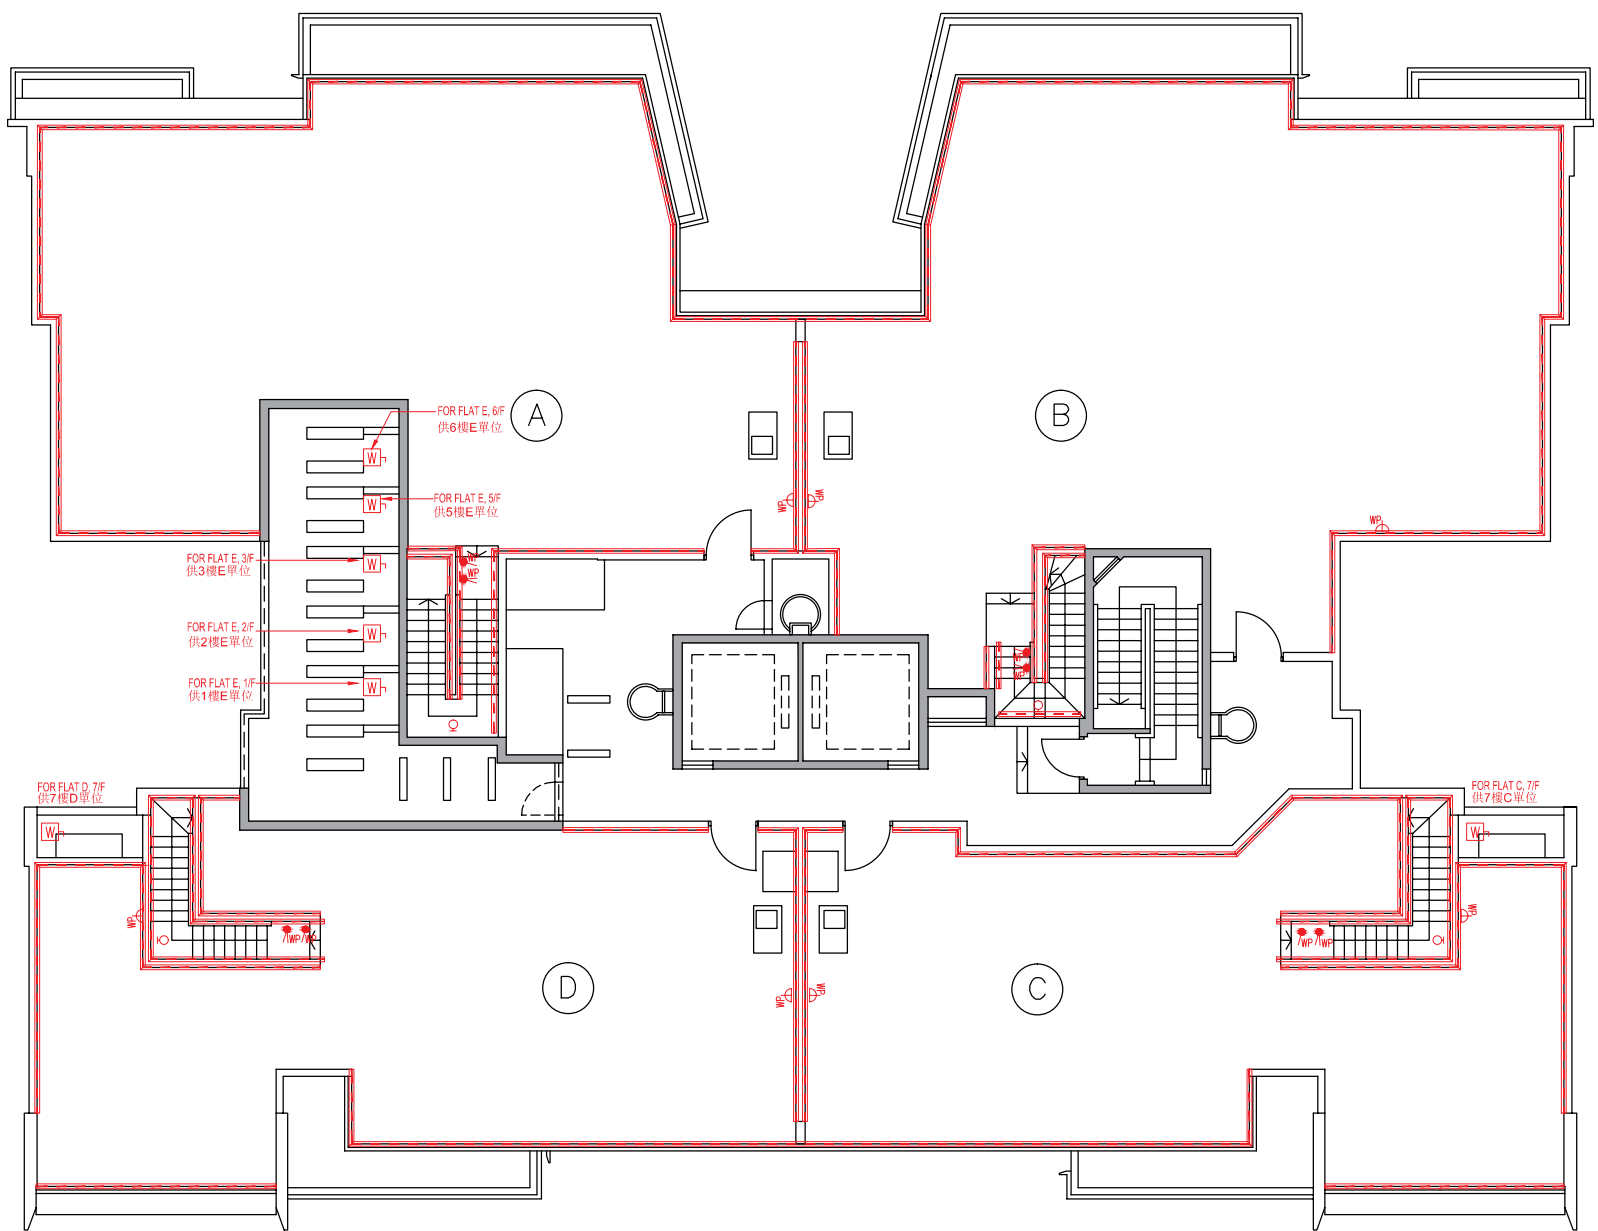

Legend 圖例

- 1-gang 1-way Lighting Switch 單位燈掣
- 2-gang 1-way Lighting Switch 雙位燈掣
- 3-gang 1-way Lighting Switch 三位燈掣
- 1-gang 2-way Lighting Switch 單位二路燈掣
- 2-gang 2-way Lighting Switch 雙位二路燈掣
- 3-gang 2-way Lighting Switch 三位二路燈掣
- 1-gang 1-way Watertight Lighting Switch 單位防水燈掣
- 1-gang 2-way Watertight Lighting Switch 單位二路防水燈掣
- Switch for Exhaust Fan 抽氣扇開關掣
- Switch for Water Heater 熱水爐開關掣
- Switch for Oven 焗爐開關掣
- Switch for Indoor Air-Conditioner 室內空調機接線位
- Isolator for Outdoor Air-Conditioner 室外空調機開關掣
- Town Gas Water Heater Remote Controller 煤氣熱水爐溫度控制掣
- 13A Single Socket Outlet 13A單位電插座
- 13A Twin Socket Outlet 13A雙位電插座
- 13A Single Floor Socket Outlet 13A藏地單位電插座
- 13A Single Watertight Socket Outlet 13A單位防水電插座
- TV/FM Outlet 電視及電台接收插座
- Telephone Outlet 電話插座
- Floor TV/FM Outlet 藏地電視及電台接收插座
- Floor Telephone Outlet 藏地電話插座
- Door Bell Push Button 門鈴按鈕
- Door Bell 門鈴
- Door Phone 對講機
- M.C.B. Board 總電掣箱
- Lamp Holder 燈位
- Downlight 天花燈
- Garden Lamp 花園燈
- Wall Mounted Lamp for Garden 花園牆身燈
- Roof Floor Lamp 天台地燈
- Wall Lamp 牆燈
- Strip Light 燈帶
- Light Trough 燈槽
- Town Gas Water Heater 煤氣熱水爐
- Town Gas Meter 煤氣錶
- Indoor Air-Conditioner 室內空調機
- Washing Machine Connection Point (Water Outlet) 洗衣機接駁點(去水位)
- Washing Machine Connection Point (Water Inlet) 洗衣機接駁點(來水位)
- Door Release Sensor 開燈感應器
- Power Bar 拖板


裝置、裝修物料及設備

Mechanical & Electrical Provisions Plan 機電裝置平面圖

Tower 7 座 G/F 地下


Legend 圖例

- 1-gang 1-way Lighting Switch 單位燈掣
- 2-gang 1-way Lighting Switch 雙位燈掣
- 3-gang 1-way Lighting Switch 三位燈掣
- 1-gang 2-way Lighting Switch 單位二路燈掣
- 2-gang 2-way Lighting Switch 雙位二路燈掣
- 3-gang 2-way Lighting Switch 三位二路燈掣
- 1-gang 1-way Watertight Lighting Switch 單位防水燈掣
- 1-gang 2-way Watertight Lighting Switch 單位二路防水燈掣
- Switch for Exhaust Fan 抽氣扇開關掣
- Switch for Water Heater 熱水爐開關掣
- Switch for Oven 焗爐開關掣
- Switch for Indoor Air-Conditioner 室內空調機接線位
- Isolator for Outdoor Air-Conditioner 室外空調機開關掣
- Town Gas Water Heater Remote Controller 煤氣熱水爐溫度控制掣
- 13A Single Socket Outlet 13A單位電插座
- 13A Twin Socket Outlet 13A雙位電插座
- 13A Single Floor Socket Outlet 13A藏地單位電插座
- 13A Single Watertight Socket Outlet 13A單位防水電插座
- TV/FM Outlet 電視及電台接收插座
- Telephone Outlet 電話插座
- Floor TV/FM Outlet 藏地電視及電台接收插座
- Floor Telephone Outlet 藏地電話插座
- Door Bell Push Button 門鈴按鈕
- Door Bell 門鈴
- Door Phone 對講機
- M.C.B. Board 總電掣箱
- Lamp Holder 燈位
- Downlight 天花燈
- Garden Lamp 花園燈
- Wall Mounted Lamp for Garden 花園牆身燈
- Roof Floor Lamp 天台地燈
- Wall Lamp 牆燈
- Strip Light 燈帶
- Light Trough 燈槽
- Town Gas Water Heater 煤氣熱水爐
- Town Gas Meter 煤氣錶
- Indoor Air-Conditioner 室內空調機
- Washing Machine Connection Point (Water Outlet) 洗衣機接駁點(去水位)
- Washing Machine Connection Point (Water Inlet) 洗衣機接駁點(來水位)
- Door Release Sensor 開燈感應器
- Power Bar 拖板

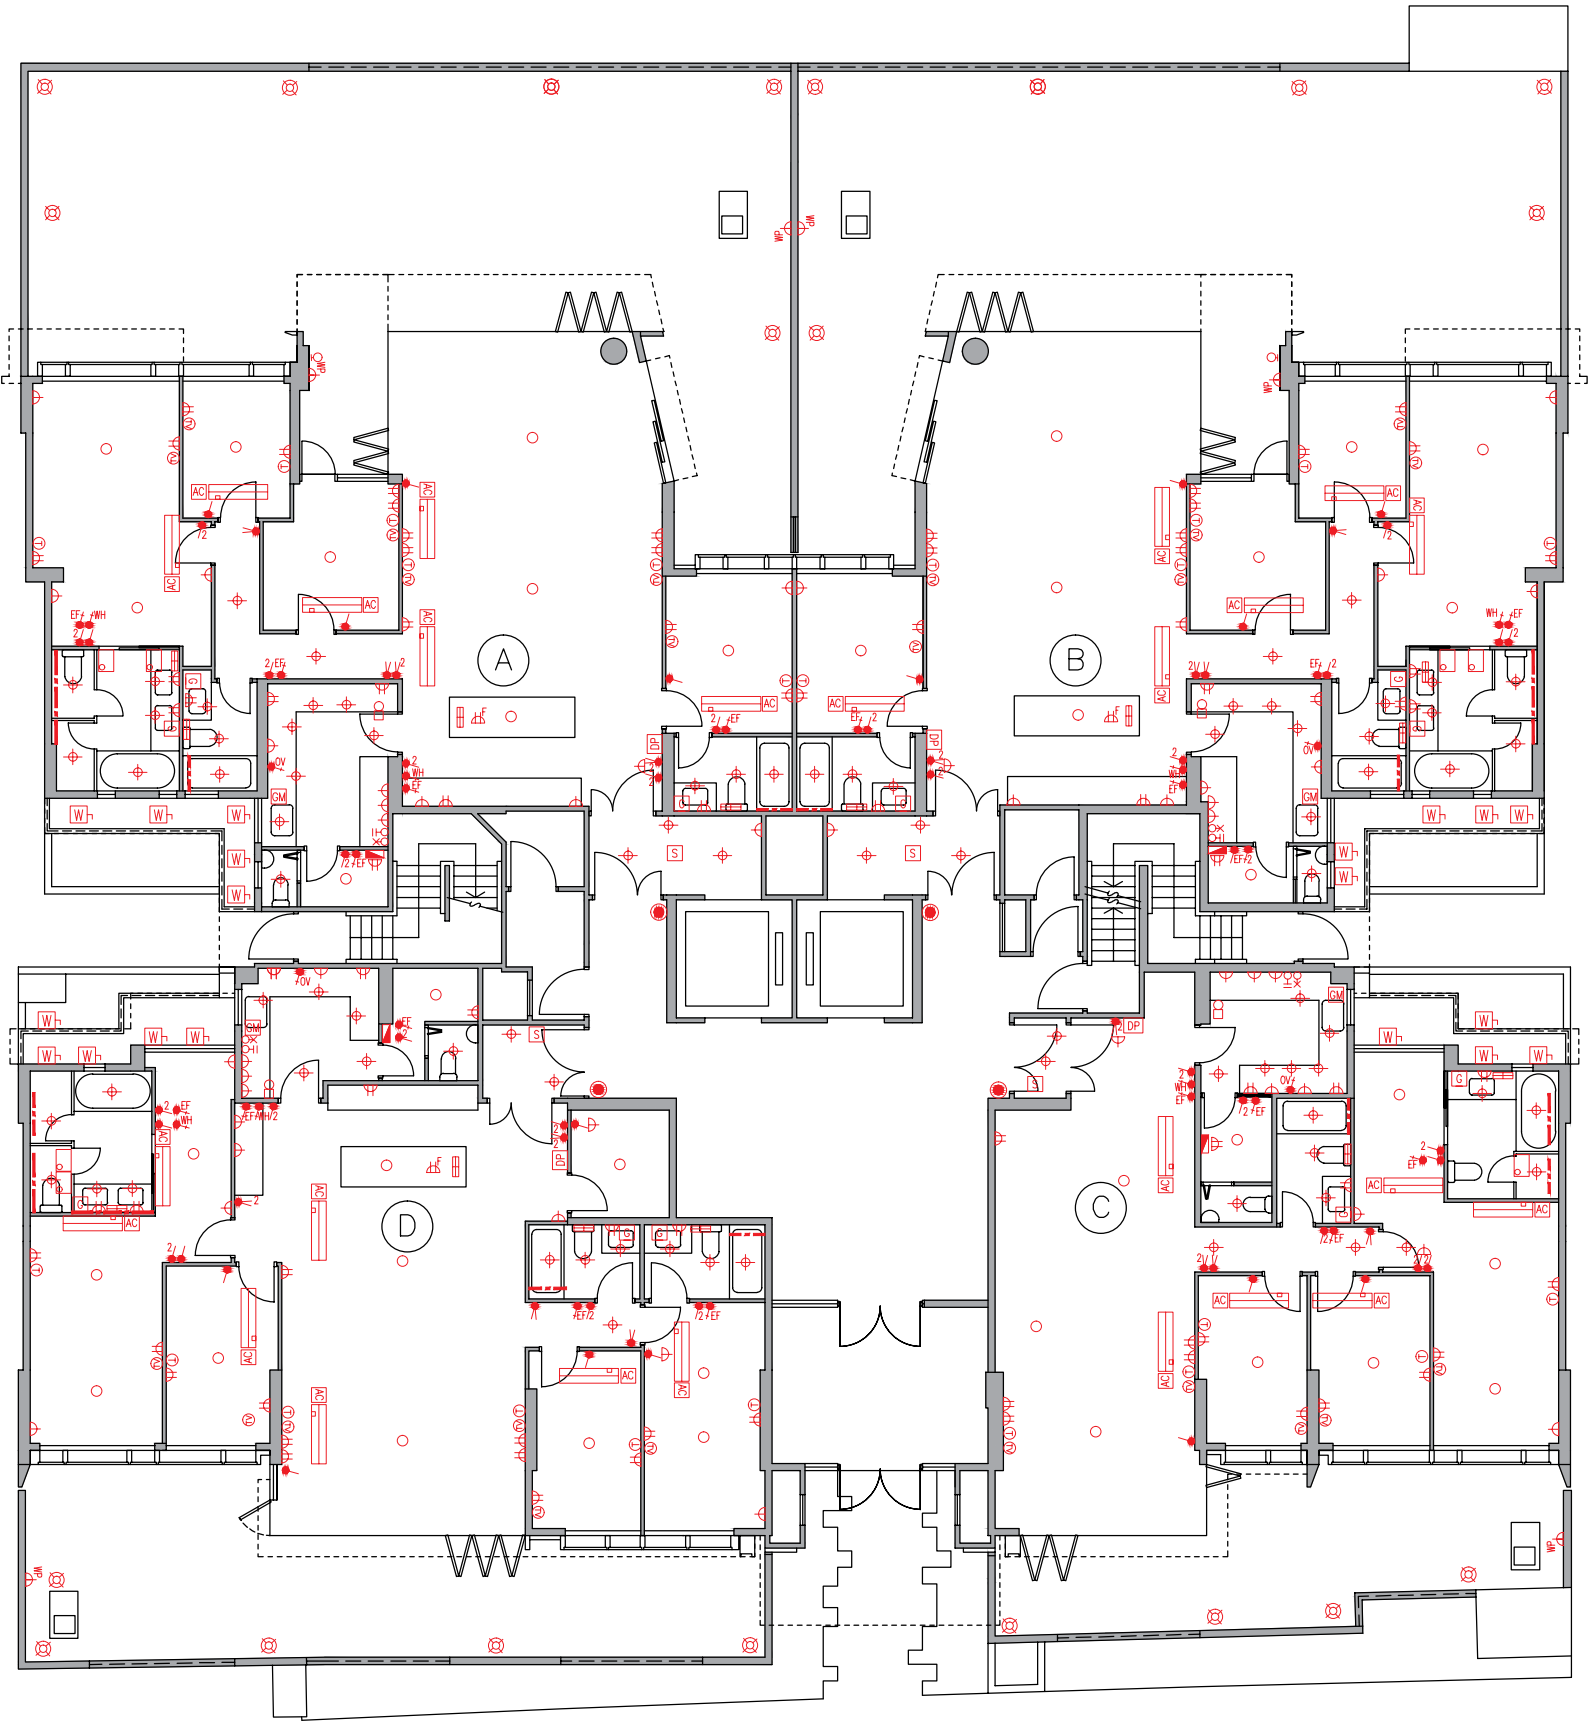

Mechanical & Electrical Provisions Plan 機電裝置平面圖

Tower 7 座 1/F 1樓

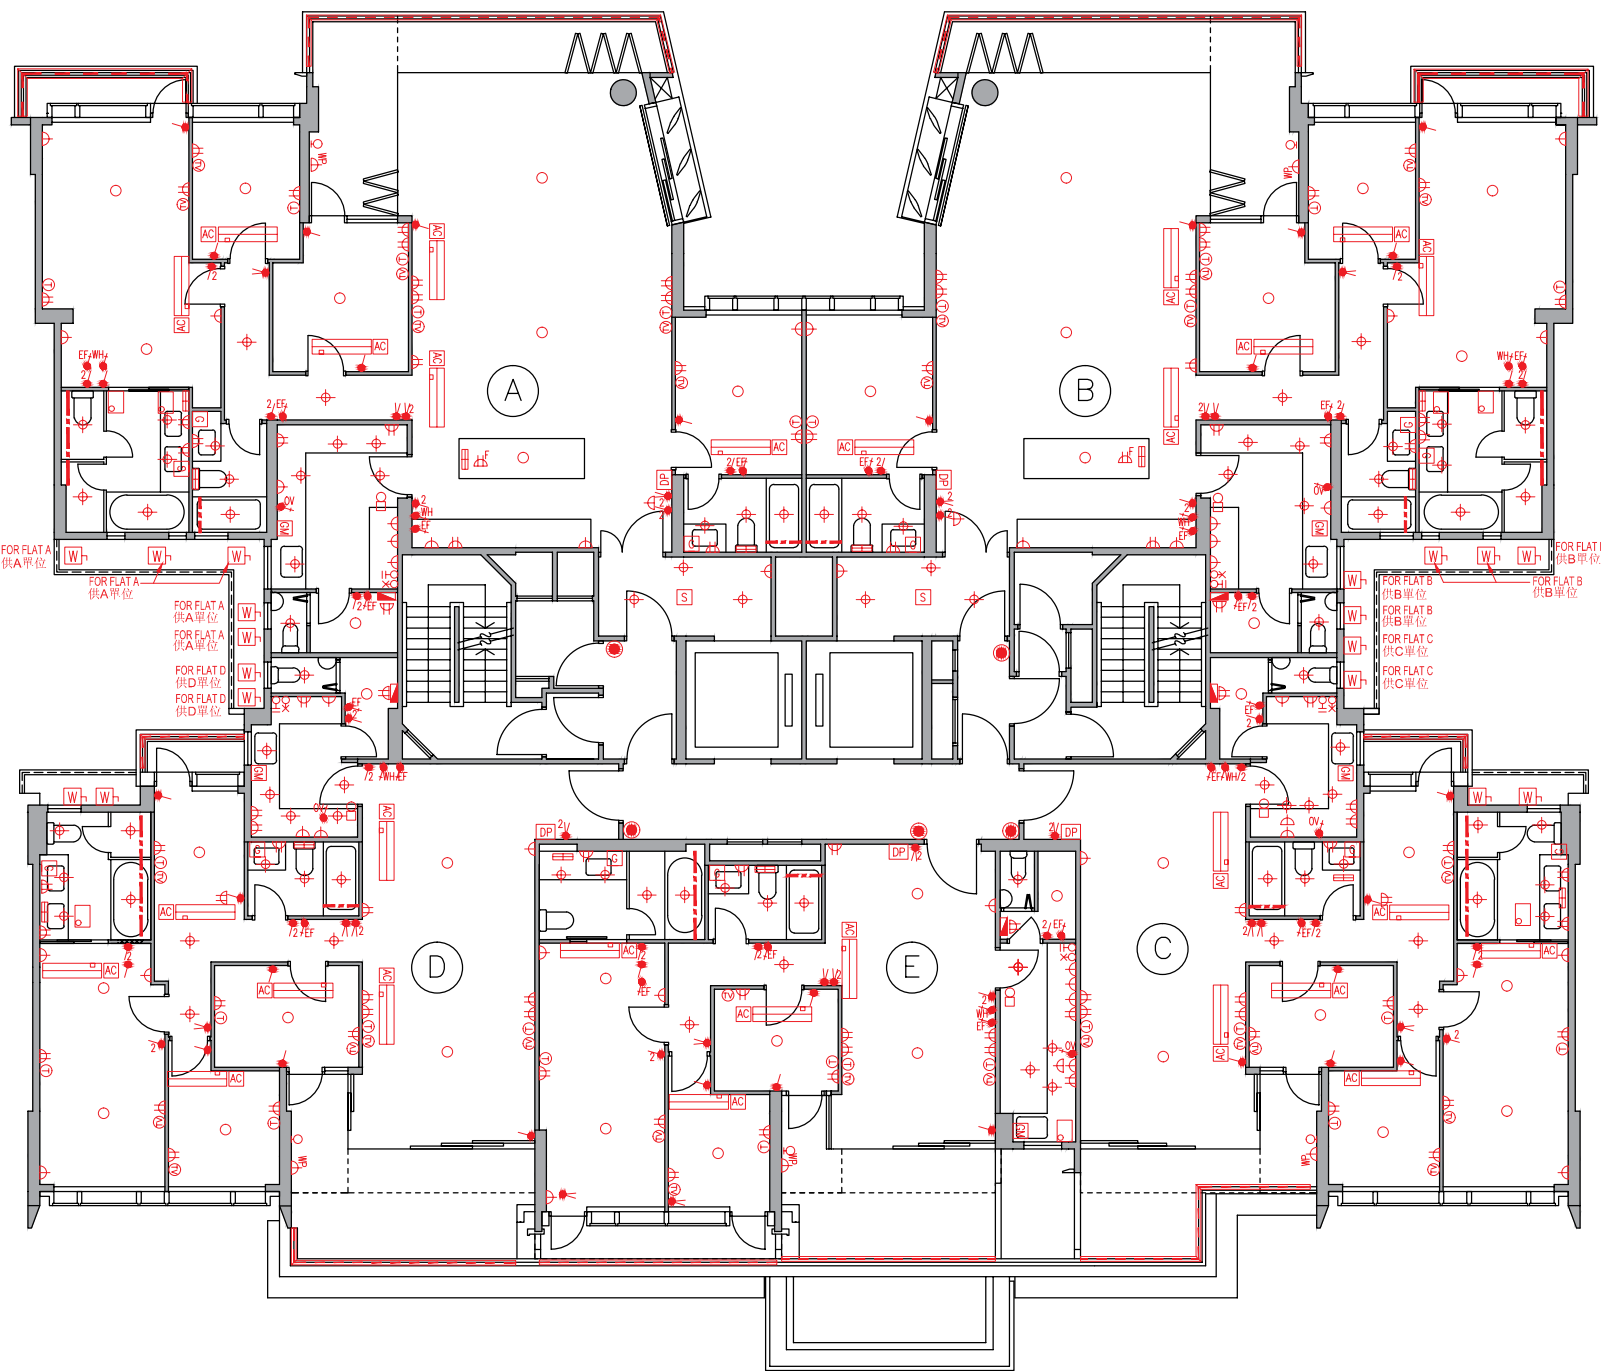

Legend 圖例


- 1-gang 1-way Lighting Switch 單位燈掣
- 2-gang 1-way Lighting Switch 雙位燈掣
- 3-gang 1-way Lighting Switch 三位燈掣
- 1-gang 2-way Lighting Switch 單位二路燈掣
- 2-gang 2-way Lighting Switch 雙位二路燈掣
- 3-gang 2-way Lighting Switch 三位二路燈掣
- 1-gang 1-way Watertight Lighting Switch 單位防水燈掣
- 1-gang 2-way Watertight Lighting Switch 單位二路防水燈掣
- Switch for Exhaust Fan 抽氣扇開關掣
- Switch for Water Heater 熱水爐開關掣
- Switch for Oven 焗爐開關掣
- Switch for Indoor Air-Conditioner 室內空調機接線位
- Isolator for Outdoor Air-Conditioner 室外空調機開關掣
- Town Gas Water Heater Remote Controller 煤氣熱水爐溫度控制掣
- 13A Single Socket Outlet 13A單位電插座
- 13A Twin Socket Outlet 13A雙位電插座
- 13A Single Floor Socket Outlet 13A藏地單位電插座
- 13A Single Watertight Socket Outlet 13A單位防水電插座
- TV/FM Outlet 電視及電台接收插座
- Telephone Outlet 電話插座
- Floor TV/FM Outlet 藏地電視及電台接收插座
- Floor Telephone Outlet 藏地電話插座
- Door Bell Push Button 門鈴按鈕
- Door Bell 門鈴
- Door Phone 對講機
- M.C.B. Board 總電掣箱
- Lamp Holder 燈位
- Downlight 天花燈
- Garden Lamp 花園燈
- Wall Mounted Lamp for Garden 花園牆身燈
- Roof Floor Lamp 天台地燈
- Wall Lamp 牆燈
- Strip Light 燈帶
- Light Trough 燈槽
- Town Gas Water Heater 煤氣熱水爐
- Town Gas Meter 煤氣錶
- Indoor Air-Conditioner 室內空調機
- Washing Machine Connection Point (Water Outlet) 洗衣機接駁點(去水位)
- Washing Machine Connection Point (Water Inlet) 洗衣機接駁點(來水位)
- Door Release Sensor 開燈感應器
- Power Bar 拖板

Mechanical & Electrical Provisions Plan 機電裝置平面圖

Tower 7 座 2/F - 6/F (4/F is omitted) 2樓-6樓(不設4樓)


Legend 圖例

- 1-gang 1-way Lighting Switch 單位燈掣
- 2-gang 1-way Lighting Switch 雙位燈掣
- 3-gang 1-way Lighting Switch 三位燈掣
- 1-gang 2-way Lighting Switch 單位二路燈掣
- 2-gang 2-way Lighting Switch 雙位二路燈掣
- 3-gang 2-way Lighting Switch 三位二路燈掣
- 1-gang 1-way Watertight Lighting Switch 單位防水燈掣
- 1-gang 2-way Watertight Lighting Switch 單位二路防水燈掣
- Switch for Exhaust Fan 抽氣扇開關掣
- Switch for Water Heater 熱水爐開關掣
- Switch for Oven 焗爐開關掣
- Switch for Indoor Air-Conditioner 室內空調機接線位
- Isolator for Outdoor Air-Conditioner 室外空調機開關掣
- Town Gas Water Heater Remote Controller 煤氣熱水爐溫度控制掣
- 13A Single Socket Outlet 13A單位電插座
- 13A Twin Socket Outlet 13A雙位電插座
- 13A Single Floor Socket Outlet 13A藏地單位電插座
- 13A Single Watertight Socket Outlet 13A單位防水電插座
- TV/FM Outlet 電視及電台接收插座
- Telephone Outlet 電話插座
- Floor TV/FM Outlet 藏地電視及電台接收插座
- Floor Telephone Outlet 藏地電話插座
- Door Bell Push Button 門鈴按鈕
- Door Bell 門鈴
- Door Phone 對講機
- M.C.B. Board 總電掣箱
- Lamp Holder 燈位
- Downlight 天花燈
- Garden Lamp 花園燈
- Wall Mounted Lamp for Garden 花園牆身燈
- Roof Floor Lamp 天台地燈
- Wall Lamp 牆燈
- Strip Light 燈帶
- Light Trough 燈槽
- Town Gas Water Heater 煤氣熱水爐
- Town Gas Meter 煤氣錶
- Indoor Air-Conditioner 室內空調機
- Washing Machine Connection Point (Water Outlet) 洗衣機接駁點(去水位)
- Washing Machine Connection Point (Water Inlet) 洗衣機接駁點(來水位)
- Door Release Sensor 開燈感應器
- Power Bar 拖板

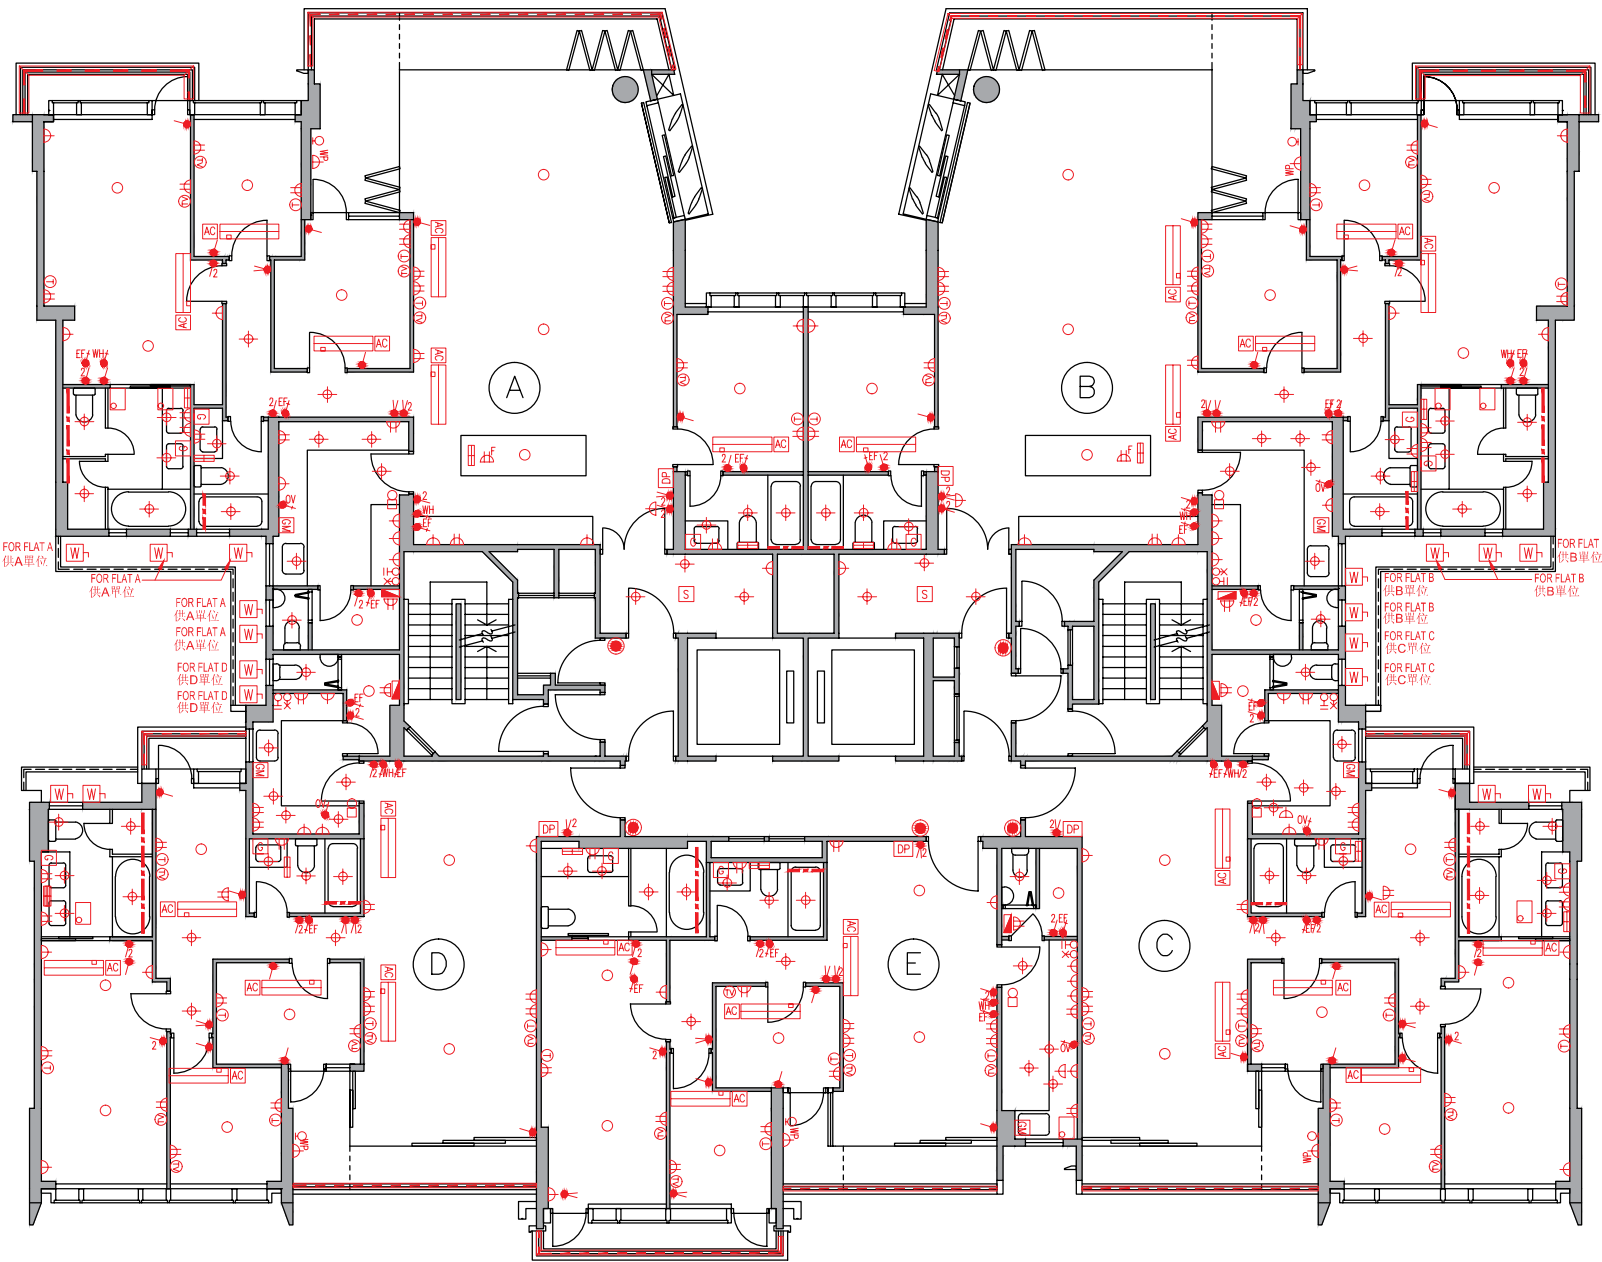

Mechanical & Electrical Provisions Plan 機電裝置平面圖

Tower 7 座 7/F 7樓

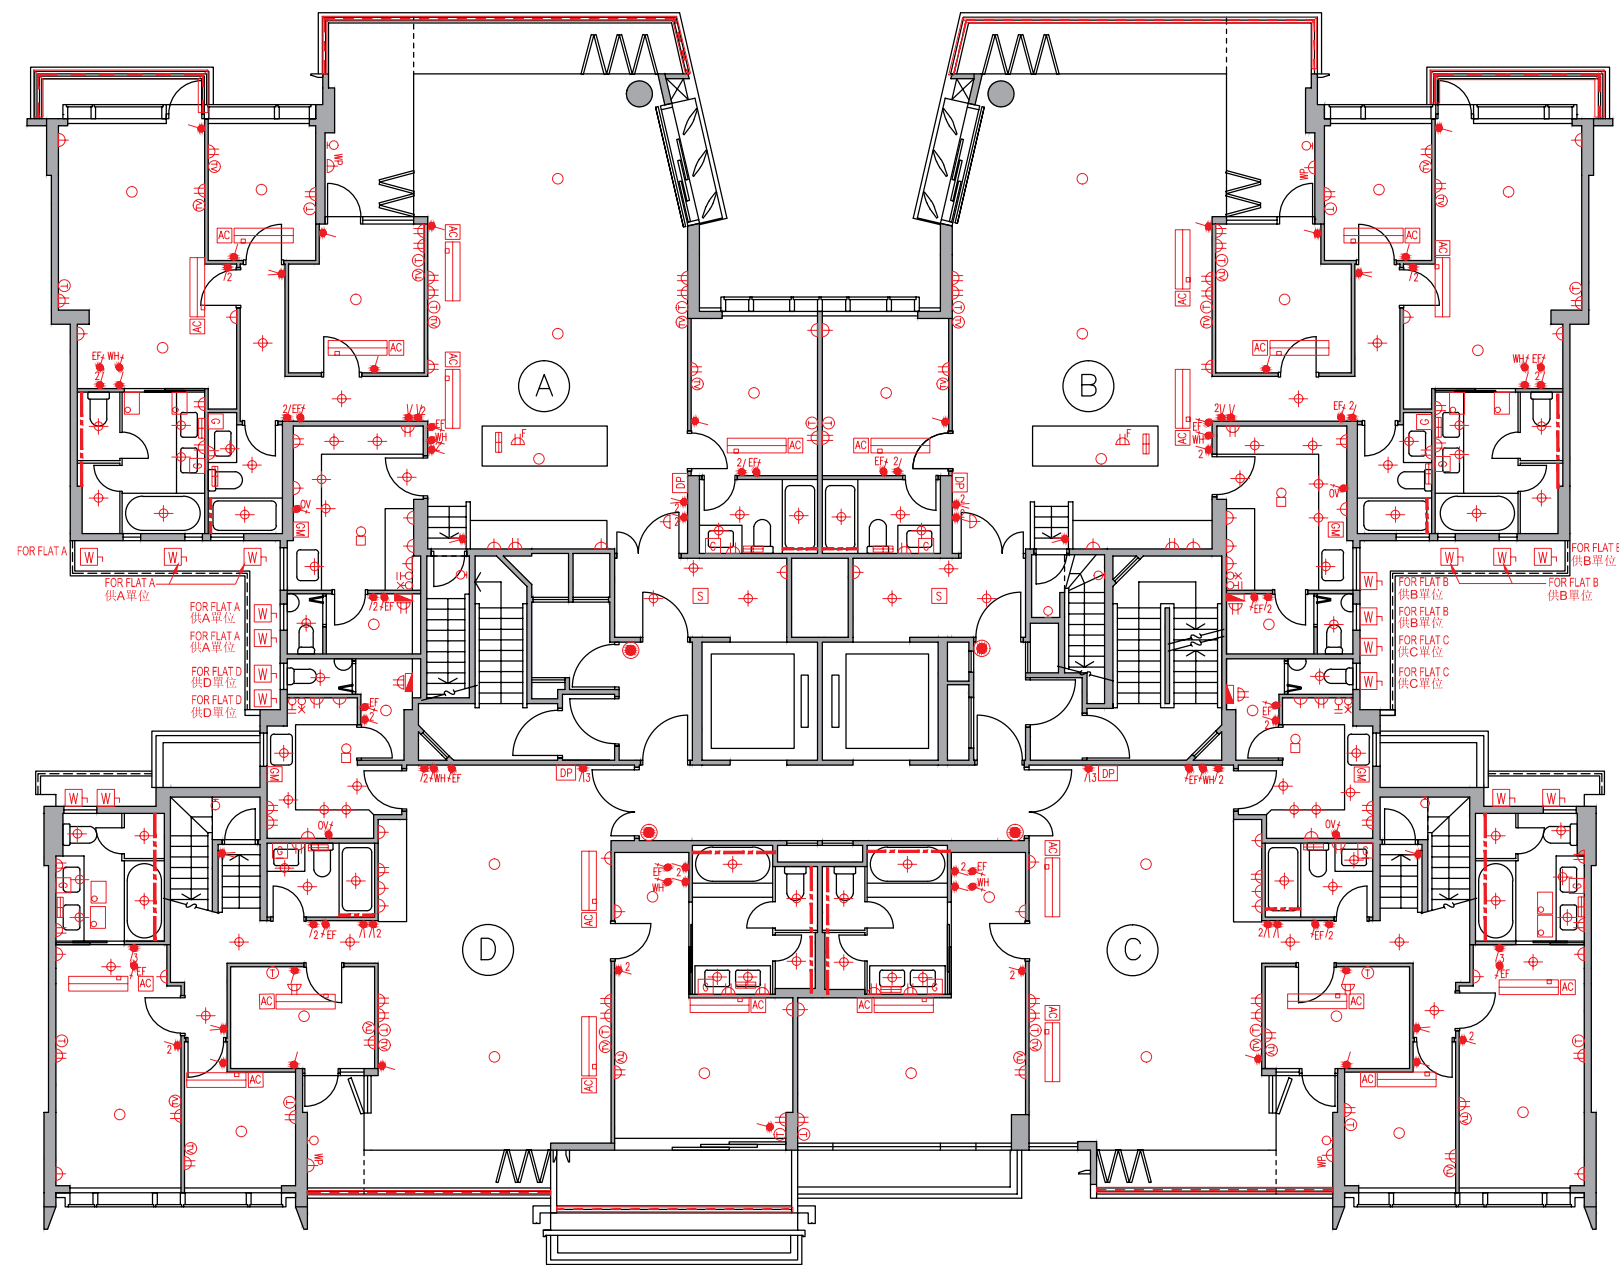

Legend 圖例


- 1-gang 1-way Lighting Switch 單位燈掣
- 2-gang 1-way Lighting Switch 雙位燈掣
- 3-gang 1-way Lighting Switch 三位燈掣
- 1-gang 2-way Lighting Switch 單位二路燈掣
- 2-gang 2-way Lighting Switch 雙位二路燈掣
- 3-gang 2-way Lighting Switch 三位二路燈掣
- 1-gang 1-way Watertight Lighting Switch 單位防水燈掣
- 1-gang 2-way Watertight Lighting Switch 單位二路防水燈掣
- Switch for Exhaust Fan 抽氣扇開關掣
- Switch for Water Heater 熱水爐開關掣
- Switch for Oven 焗爐開關掣
- Switch for Indoor Air-Conditioner 室內空調機接線位
- Isolator for Outdoor Air-Conditioner 室外空調機開關掣
- Town Gas Water Heater Remote Controller 煤氣熱水爐溫度控制掣
- 13A Single Socket Outlet 13A單位電插座
- 13A Twin Socket Outlet 13A雙位電插座
- 13A Single Floor Socket Outlet 13A藏地單位電插座
- 13A Single Watertight Socket Outlet 13A單位防水電插座
- TV/FM Outlet 電視及電台接收插座
- Telephone Outlet 電話插座
- Floor TV/FM Outlet 藏地電視及電台接收插座
- Floor Telephone Outlet 藏地電話插座
- Door Bell Push Button 門鈴按鈕
- Door Bell 門鈴
- Door Phone 對講機
- M.C.B. Board 總電掣箱
- Lamp Holder 燈位
- Downlight 天花燈
- Garden Lamp 花園燈
- Wall Mounted Lamp for Garden 花園牆身燈
- Roof Floor Lamp 天台地燈
- Wall Lamp 牆燈
- Strip Light 燈帶
- Light Trough 燈槽
- Town Gas Water Heater 煤氣熱水爐
- Town Gas Meter 煤氣錶
- Indoor Air-Conditioner 室內空調機
- Washing Machine Connection Point (Water Outlet) 洗衣機接駁點(去水位)
- Washing Machine Connection Point (Water Inlet) 洗衣機接駁點(來水位)
- Door Release Sensor 開燈感應器
- Power Bar 拖板

Mechanical & Electrical Provisions Plan 機電裝置平面圖

Tower 7 座 Roof 天台


Legend 圖例

- 1-gang 1-way Lighting Switch 單位燈掣
- 2-gang 1-way Lighting Switch 雙位燈掣
- 3-gang 1-way Lighting Switch 三位燈掣
- 1-gang 2-way Lighting Switch 單位二路燈掣
- 2-gang 2-way Lighting Switch 雙位二路燈掣
- 3-gang 2-way Lighting Switch 三位二路燈掣
- 1-gang 1-way Watertight Lighting Switch 單位防水燈掣
- 1-gang 2-way Watertight Lighting Switch 單位二路防水燈掣
- Switch for Exhaust Fan 抽氣扇開關掣
- Switch for Water Heater 熱水爐開關掣
- Switch for Oven 焗爐開關掣
- Switch for Indoor Air-Conditioner 室內空調機接線位
- Isolator for Outdoor Air-Conditioner 室外空調機開關掣
- Town Gas Water Heater Remote Controller 煤氣熱水爐溫度控制掣
- 13A Single Socket Outlet 13A單位電插座
- 13A Twin Socket Outlet 13A雙位電插座
- 13A Single Floor Socket Outlet 13A藏地單位電插座
- 13A Single Watertight Socket Outlet 13A單位防水電插座
- TV/FM Outlet 電視及電台接收插座
- Telephone Outlet 電話插座
- Floor TV/FM Outlet 藏地電視及電台接收插座
- Floor Telephone Outlet 藏地電話插座
- Door Bell Push Button 門鈴按鈕
- Door Bell 門鈴
- Door Phone 對講機
- M.C.B. Board 總電掣箱
- Lamp Holder 燈位
- Downlight 天花燈
- Garden Lamp 花園燈
- Wall Mounted Lamp for Garden 花園牆身燈
- Roof Floor Lamp 天台地燈
- Wall Lamp 牆燈
- Strip Light 燈帶
- Light Trough 燈槽
- Town Gas Water Heater 煤氣熱水爐
- Town Gas Meter 煤氣錶
- Indoor Air-Conditioner 室內空調機
- Washing Machine Connection Point (Water Outlet) 洗衣機接駁點(去水位)
- Washing Machine Connection Point (Water Inlet) 洗衣機接駁點(來水位)
- Door Release Sensor 開燈感應器
- Power Bar 拖板

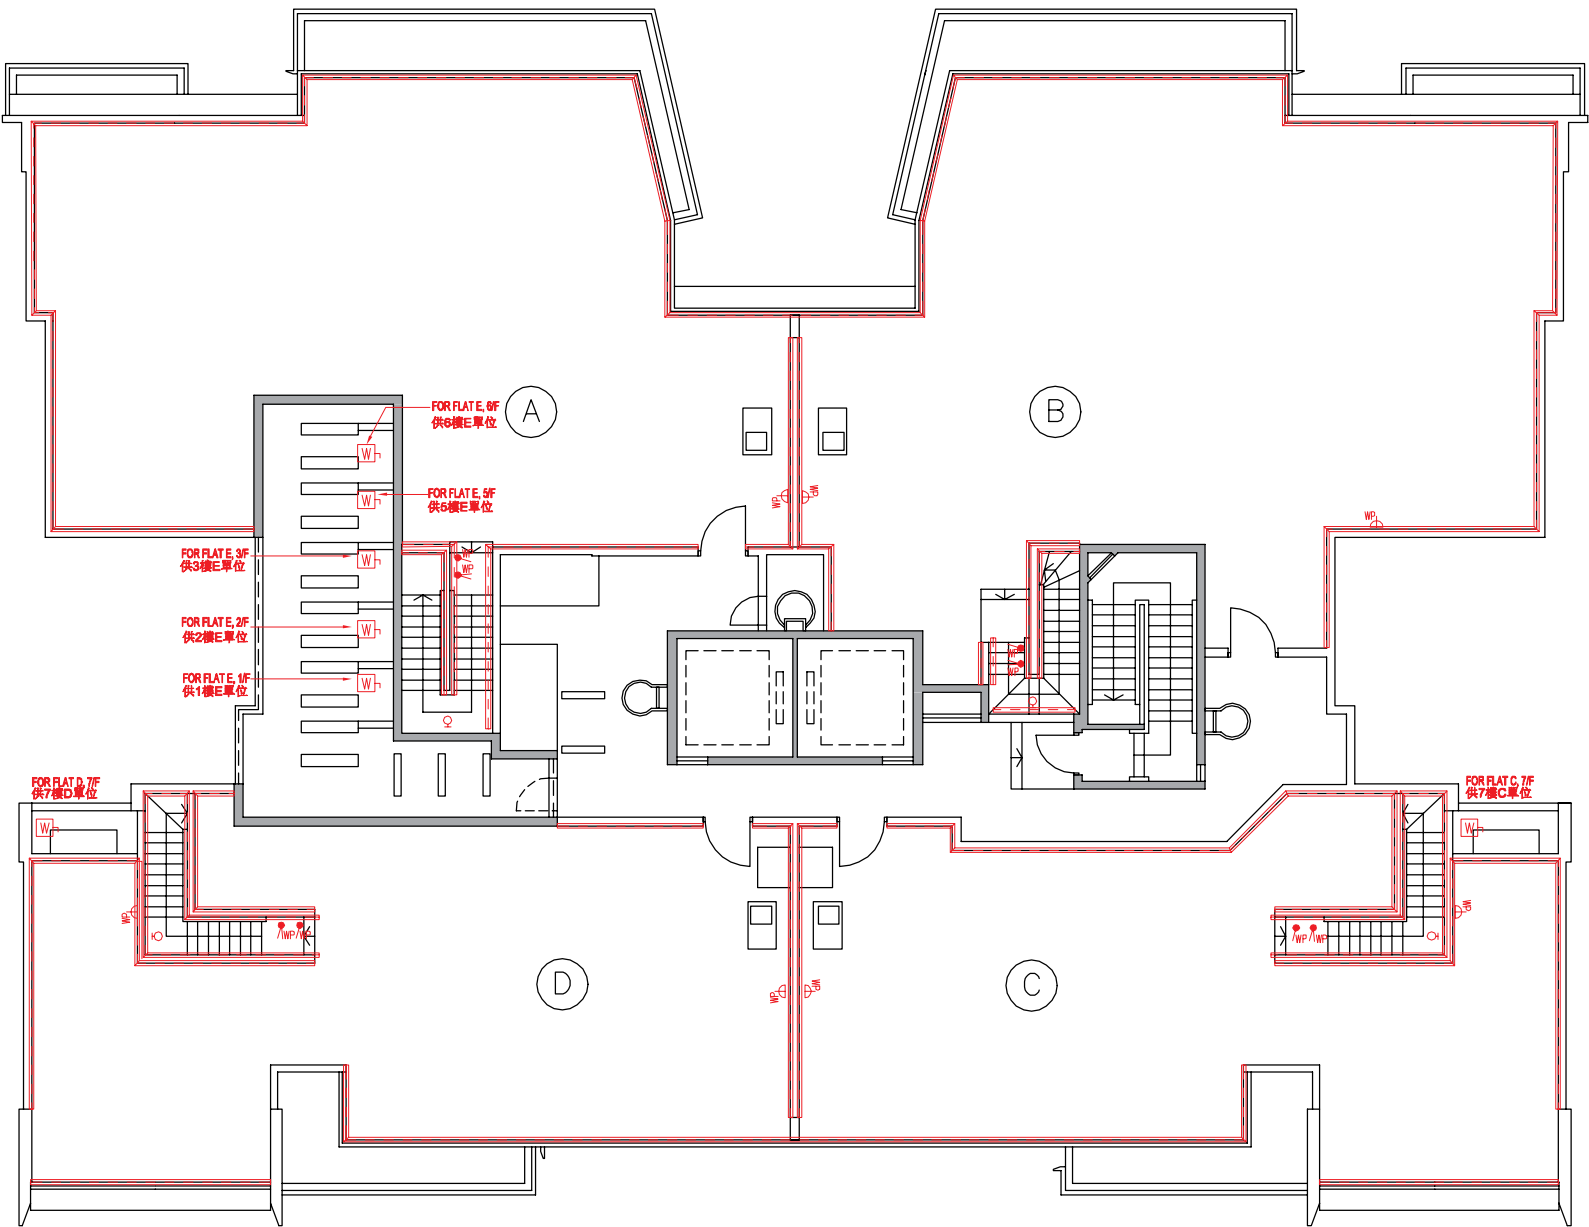

Mechanical & Electrical Provisions Plan 機電裝置平面圖

Tower 8 座 G/F 地下

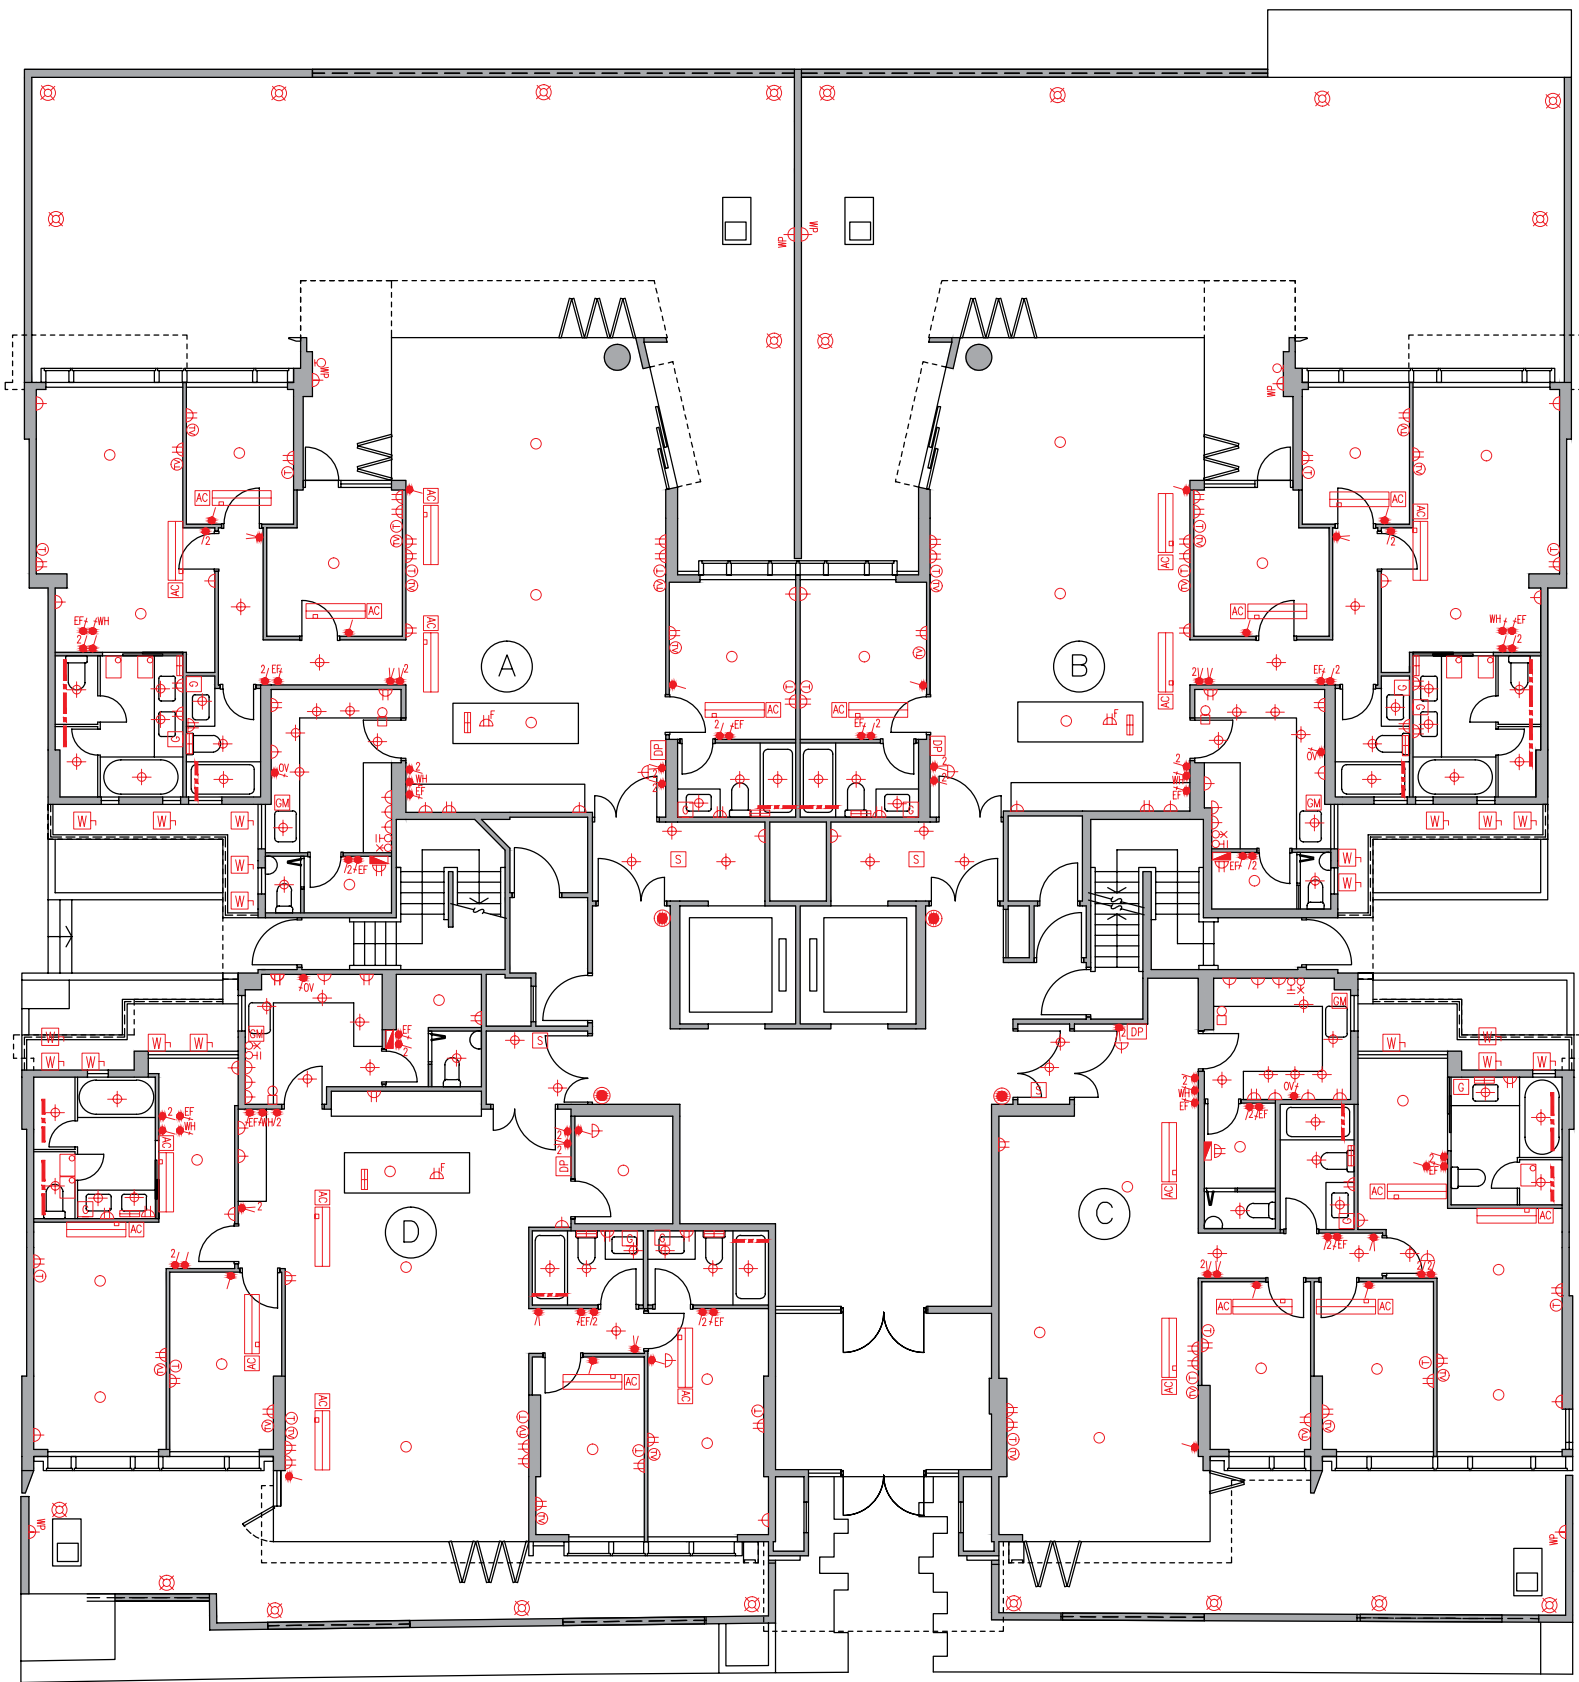

Legend 圖例


- 1-gang 1-way Lighting Switch 單位燈掣
- 2-gang 1-way Lighting Switch 雙位燈掣
- 3-gang 1-way Lighting Switch 三位燈掣
- 1-gang 2-way Lighting Switch 單位二路燈掣
- 2-gang 2-way Lighting Switch 雙位二路燈掣
- 3-gang 2-way Lighting Switch 三位二路燈掣
- 1-gang 1-way Watertight Lighting Switch 單位防水燈掣
- 1-gang 2-way Watertight Lighting Switch 單位二路防水燈掣
- Switch for Exhaust Fan 抽氣扇開關掣
- Switch for Water Heater 熱水爐開關掣
- Switch for Oven 焗爐開關掣
- Switch for Indoor Air-Conditioner 室內空調機接線位
- Isolator for Outdoor Air-Conditioner 室外空調機開關掣
- Town Gas Water Heater Remote Controller 煤氣熱水爐溫度控制掣
- 13A Single Socket Outlet 13A單位電插座
- 13A Twin Socket Outlet 13A雙位電插座
- 13A Single Floor Socket Outlet 13A藏地單位電插座
- 13A Single Watertight Socket Outlet 13A單位防水電插座
- TV/FM Outlet 電視及電台接收插座
- Telephone Outlet 電話插座
- Floor TV/FM Outlet 藏地電視及電台接收插座
- Floor Telephone Outlet 藏地電話插座
- Door Bell Push Button 門鈴按鈕
- Door Bell 門鈴
- Door Phone 對講機
- M.C.B. Board 總電掣箱
- Lamp Holder 燈位
- Downlight 天花燈
- Garden Lamp 花園燈
- Wall Mounted Lamp for Garden 花園牆身燈
- Roof Floor Lamp 天台地燈
- Wall Lamp 牆燈
- Strip Light 燈帶
- Light Trough 燈槽
- Town Gas Water Heater 煤氣熱水爐
- Town Gas Meter 煤氣錶
- Indoor Air-Conditioner 室內空調機
- Washing Machine Connection Point (Water Outlet) 洗衣機接駁點(去水位)
- Washing Machine Connection Point (Water Inlet) 洗衣機接駁點(來水位)
- Door Release Sensor 開燈感應器
- Power Bar 拖板

Mechanical & Electrical Provisions Plan 機電裝置平面圖

Tower 8 座 I/F 1樓

Legend 圖例


- 1-gang 1-way Lighting Switch 單位燈掣
- 2-gang 1-way Lighting Switch 雙位燈掣
- 3-gang 1-way Lighting Switch 三位燈掣
- 1-gang 2-way Lighting Switch 單位二路燈掣
- 2-gang 2-way Lighting Switch 雙位二路燈掣
- 3-gang 2-way Lighting Switch 三位二路燈掣
- 1-gang 1-way Watertight Lighting Switch 單位防水燈掣
- 1-gang 2-way Watertight Lighting Switch 單位二路防水燈掣
- EF Switch for Exhaust Fan 抽氣扇開關掣
- WH Switch for Water Heater 熱水爐開關掣
- OV Switch for Oven 焗爐開關掣
- AC Switch for Indoor Air-Conditioner 室內空調機接線位
- W Isolator for Outdoor Air-Conditioner 室外空調機開關掣
- G Town Gas Water Heater Remote Controller 煤氣熱水爐溫度控制掣
- 13A Single Socket Outlet 13A單位電插座
- 13A Twin Socket Outlet 13A雙位電插座
- 13A Single Floor Socket Outlet 13A藏地單位電插座
- WP 13A Single Watertight Socket Outlet 13A單位防水電插座
- TV/FM TV/FM Outlet 電視及電台接收插座
- Telephone Telephone Outlet 電話插座
- Floor TV/FM Floor TV/FM Outlet 藏地電視及電台接收插座
- Floor Telephone Floor Telephone Outlet 藏地電話插座
- Door Bell Door Bell Push Button 門鈴按鈕
- Door Bell 門鈴
- DP Door Phone 對講機
- M.C.B. Board M.C.B. Board 總電掣箱
- Lamp Holder 燈位
- Downlight 天花燈
- Garden Lamp 花園燈
- Wall Mounted Lamp for Garden 花園牆身燈
- Roof Floor Lamp 天台地燈
- Wall Lamp 牆燈
- Strip Light 燈帶
- Light Trough 燈槽
- Town Gas Water Heater 煤氣熱水爐
- Town Gas Meter 煤氣錶
- Indoor Air-Conditioner 室內空調機
- Washing Machine Connection Point (Water Outlet) 洗衣機接駁點(去水位)
- Washing Machine Connection Point (Water Inlet) 洗衣機接駁點(來水位)
- Door Release Sensor 開燈感應器
- Power Bar 拖板

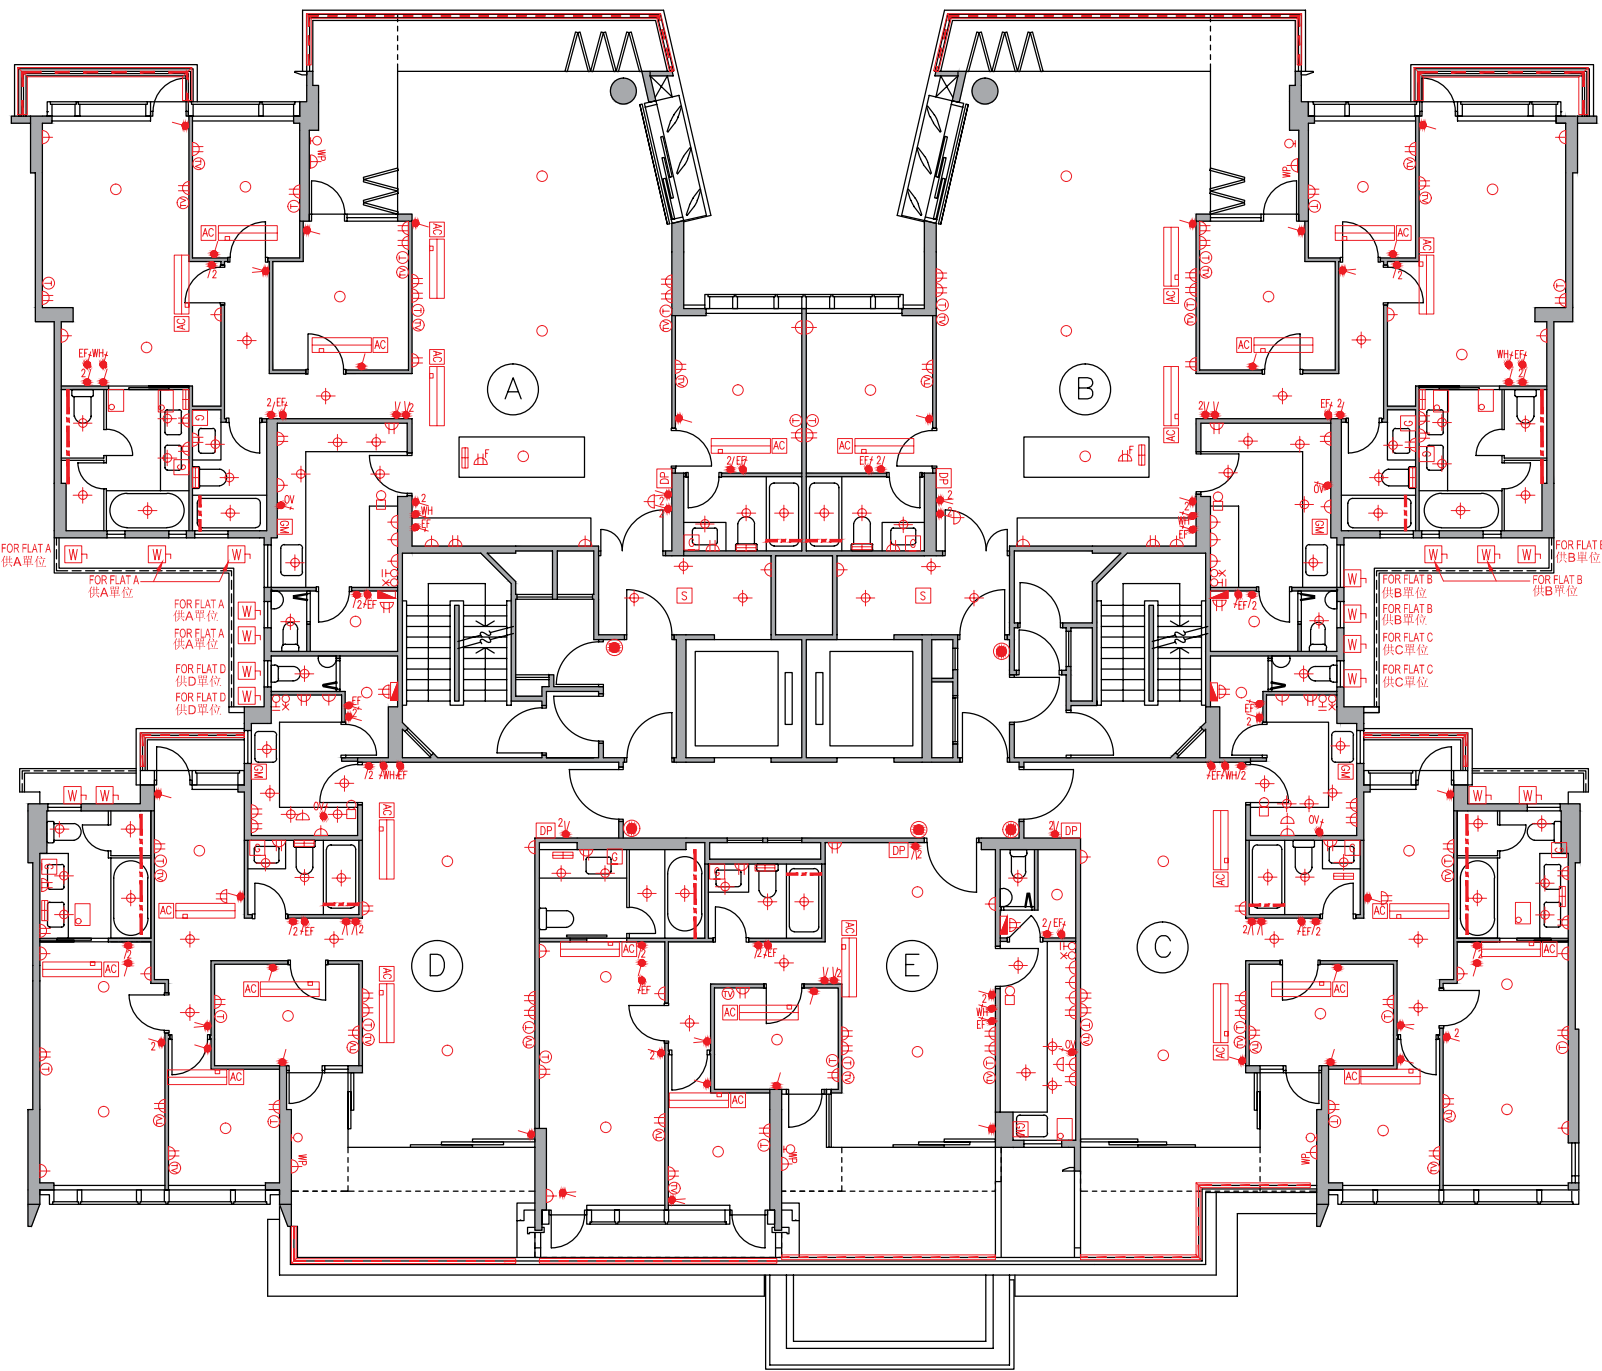

裝置、裝修物料及設備

Mechanical & Electrical Provisions Plan 機電裝置平面圖

Tower 8 座 2/F - 6/F (4/F is omitted) 2樓-6樓(不設4樓)

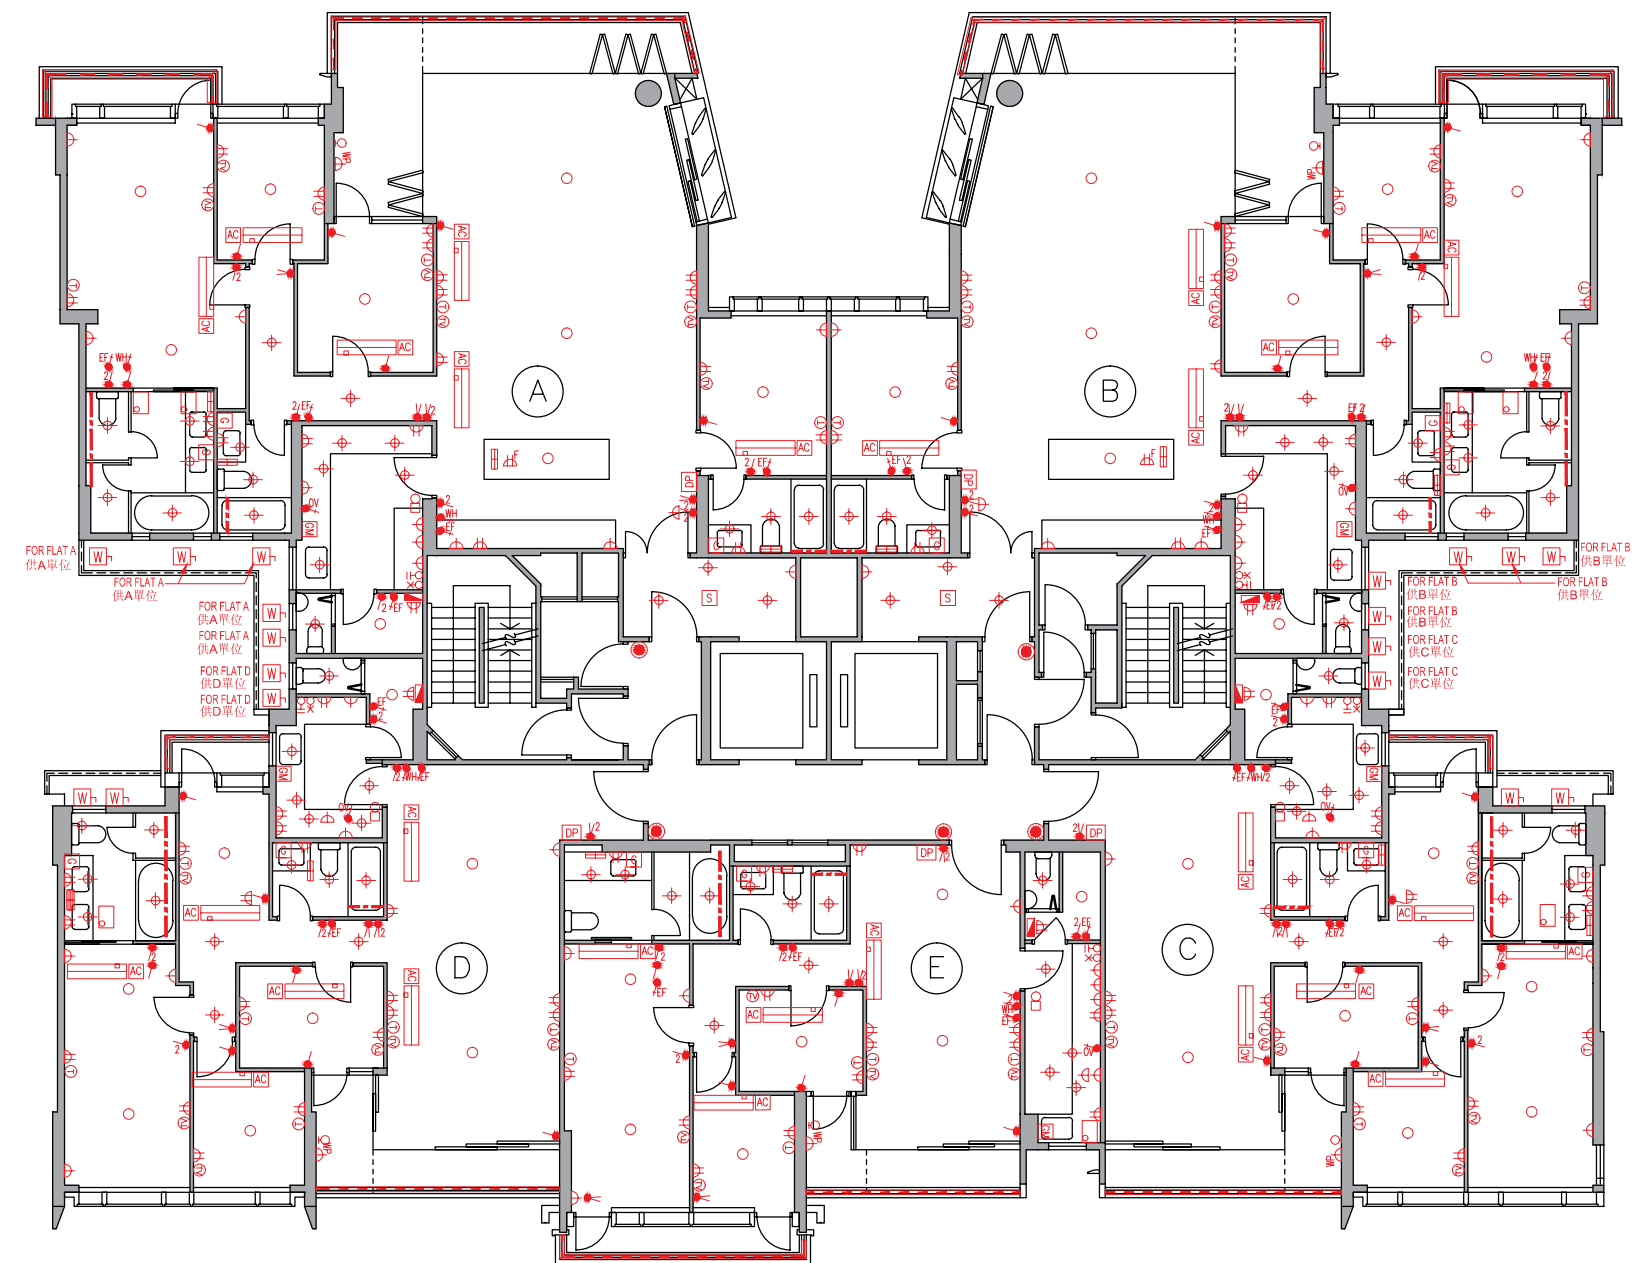

Legend 圖例


- 1-gang 1-way Lighting Switch 單位燈掣
- 2-gang 1-way Lighting Switch 雙位燈掣
- 3-gang 1-way Lighting Switch 三位燈掣
- 1-gang 2-way Lighting Switch 單位二路燈掣
- 2-gang 2-way Lighting Switch 雙位二路燈掣
- 3-gang 2-way Lighting Switch 三位二路燈掣
- 1-gang 1-way Watertight Lighting Switch 單位防水燈掣
- 1-gang 2-way Watertight Lighting Switch 單位二路防水燈掣
- Switch for Exhaust Fan 抽氣扇開關掣
- Switch for Water Heater 熱水爐開關掣
- Switch for Oven 焗爐開關掣
- Switch for Indoor Air-Conditioner 室內空調機接線位
- Isolator for Outdoor Air-Conditioner 室外空調機開關掣
- Town Gas Water Heater Remote Controller 煤氣熱水爐溫度控制掣
- 13A Single Socket Outlet 13A單位電插座
- 13A Twin Socket Outlet 13A雙位電插座
- 13A Single Floor Socket Outlet 13A藏地單位電插座
- 13A Single Watertight Socket Outlet 13A單位防水電插座
- TV/FM Outlet 電視及電台接收插座
- Telephone Outlet 電話插座
- Floor TV/FM Outlet 藏地電視及電台接收插座
- Floor Telephone Outlet 藏地電話插座
- Door Bell Push Button 門鈴按鈕
- Door Bell 門鈴
- Door Phone 對講機
- M.C.B. Board 總電掣箱
- Lamp Holder 燈位
- Downlight 天花燈
- Garden Lamp 花園燈
- Wall Mounted Lamp for Garden 花園牆身燈
- Roof Floor Lamp 天台地燈
- Wall Lamp 牆燈
- Strip Light 燈帶
- Light Trough 燈槽
- Town Gas Water Heater 煤氣熱水爐
- Town Gas Meter 煤氣錶
- Indoor Air-Conditioner 室內空調機
- Washing Machine Connection Point (Water Outlet) 洗衣機接駁點(去水位)
- Washing Machine Connection Point (Water Inlet) 洗衣機接駁點(來水位)
- Door Release Sensor 開燈感應器
- Power Bar 拖板

Mechanical & Electrical Provisions Plan 機電裝置平面圖

Tower 8 座 7/F 7樓

Legend 圖例


- 1-gang 1-way Lighting Switch 單位燈掣
- 2-gang 1-way Lighting Switch 雙位燈掣
- 3-gang 1-way Lighting Switch 三位燈掣
- 1-gang 2-way Lighting Switch 單位二路燈掣
- 2-gang 2-way Lighting Switch 雙位二路燈掣
- 3-gang 2-way Lighting Switch 三位二路燈掣
- 1-gang 1-way Watertight Lighting Switch 單位防水燈掣
- 1-gang 2-way Watertight Lighting Switch 單位二路防水燈掣
- Switch for Exhaust Fan 抽氣扇開關掣
- Switch for Water Heater 熱水爐開關掣
- Switch for Oven 焗爐開關掣
- Switch for Indoor Air-Conditioner 室內空調機接線位
- Isolator for Outdoor Air-Conditioner 室外空調機開關掣
- Town Gas Water Heater Remote Controller 煤氣熱水爐溫度控制掣
- 13A Single Socket Outlet 13A單位電插座
- 13A Twin Socket Outlet 13A雙位電插座
- 13A Single Floor Socket Outlet 13A藏地單位電插座
- 13A Single Watertight Socket Outlet 13A單位防水電插座
- TV/FM Outlet 電視及電台接收插座
- Telephone Outlet 電話插座
- Floor TV/FM Outlet 藏地電視及電台接收插座
- Floor Telephone Outlet 藏地電話插座
- Door Bell Push Button 門鈴按鈕
- Door Bell 門鈴
- Door Phone 對講機
- M.C.B. Board 總電掣箱
- Lamp Holder 燈位
- Downlight 天花燈
- Garden Lamp 花園燈
- Wall Mounted Lamp for Garden 花園牆身燈
- Roof Floor Lamp 天台地燈
- Wall Lamp 牆燈
- Strip Light 燈帶
- Light Trough 燈槽
- Town Gas Water Heater 煤氣熱水爐
- Town Gas Meter 煤氣錶
- Indoor Air-Conditioner 室內空調機
- Washing Machine Connection Point (Water Outlet) 洗衣機接駁點(去水位)
- Washing Machine Connection Point (Water Inlet) 洗衣機接駁點(來水位)
- Door Release Sensor 開燈感應器
- Power Bar 拖板

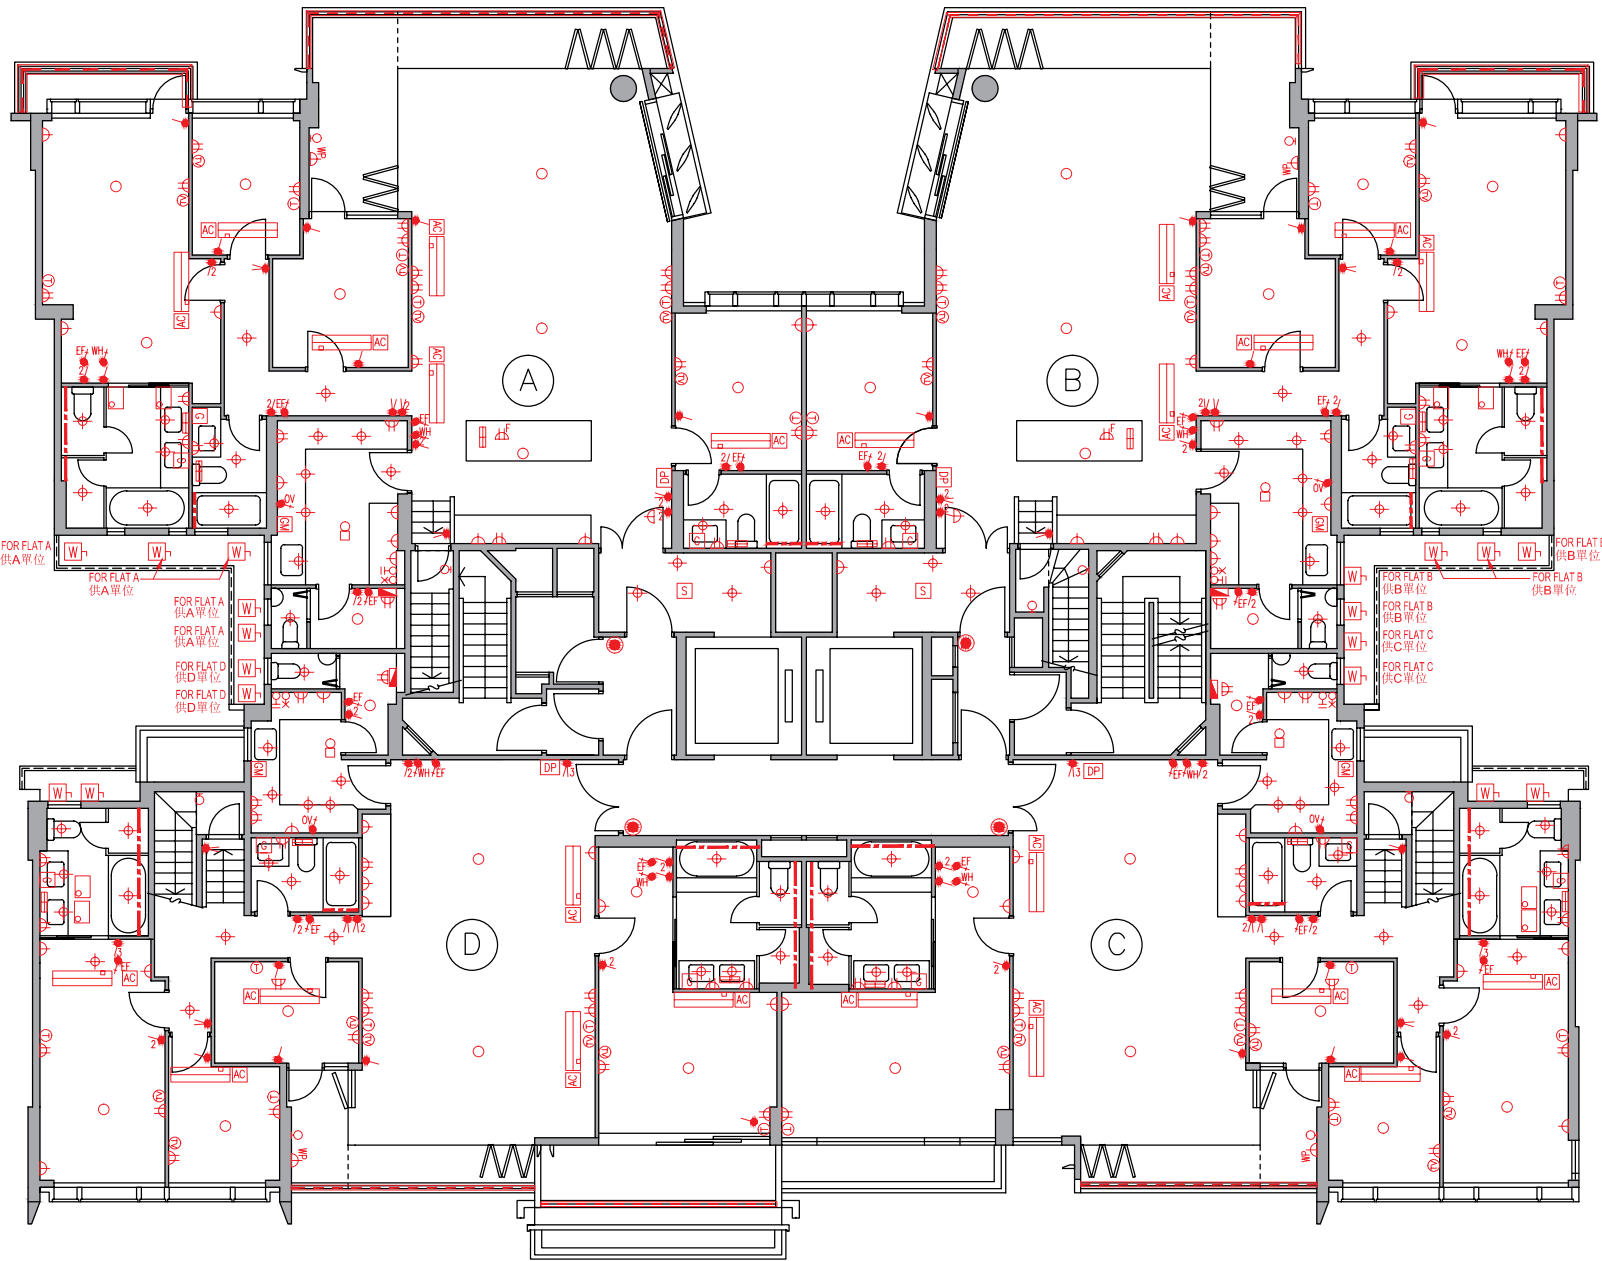

Fittings, finishes and appliances
裝置、裝修物料及設備

Mechanical & Electrical Provisions Plan 機電裝置平面圖

Tower 8 座 Roof 天台

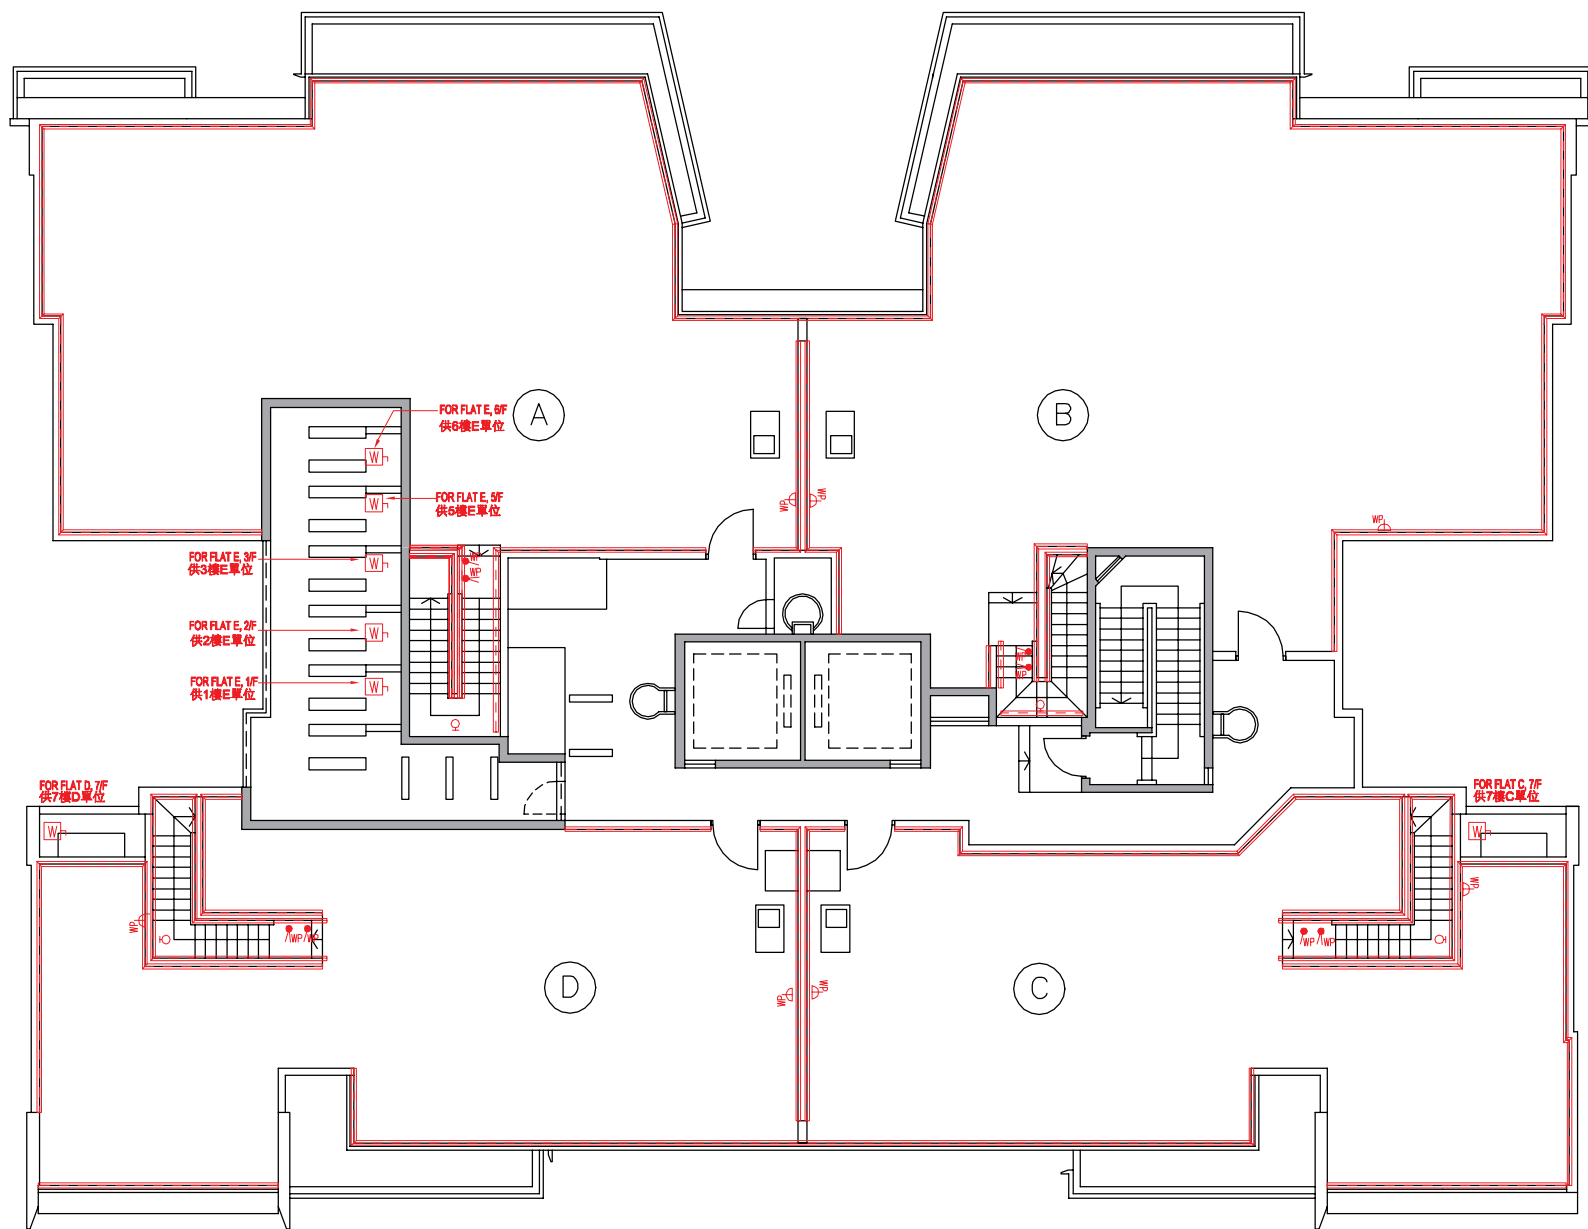

Legend 圖例


- 1-gang 1-way Lighting Switch 單位燈掣
- 2-gang 1-way Lighting Switch 雙位燈掣
- 3-gang 1-way Lighting Switch 三位燈掣
- 1-gang 2-way Lighting Switch 單位二路燈掣
- 2-gang 2-way Lighting Switch 雙位二路燈掣
- 3-gang 2-way Lighting Switch 三位二路燈掣
- 1-gang 1-way Watertight Lighting Switch 單位防水燈掣
- 1-gang 2-way Watertight Lighting Switch 單位二路防水燈掣
- Switch for Exhaust Fan 抽氣扇開關掣
- Switch for Water Heater 熱水爐開關掣
- Switch for Oven 焗爐開關掣
- Switch for Indoor Air-Conditioner 室內空調機接線位
- Isolator for Outdoor Air-Conditioner 室外空調機開關掣
- Town Gas Water Heater Remote Controller 煤氣熱水爐溫度控制掣
- 13A Single Socket Outlet 13A單位電插座
- 13A Twin Socket Outlet 13A雙位電插座
- 13A Single Floor Socket Outlet 13A藏地單位電插座
- 13A Single Watertight Socket Outlet 13A單位防水電插座
- TV/FM Outlet 電視及電台接收插座
- Telephone Outlet 電話插座
- Floor TV/FM Outlet 藏地電視及電台接收插座
- Floor Telephone Outlet 藏地電話插座
- Door Bell Push Button 門鈴按鈕
- Door Bell 門鈴
- Door Phone 對講機
- M.C.B. Board 總電掣箱
- Lamp Holder 燈位
- Downlight 天花燈
- Garden Lamp 花園燈
- Wall Mounted Lamp for Garden 花園牆身燈
- Roof Floor Lamp 天台地燈
- Wall Lamp 牆燈
- Strip Light 燈帶
- Light Trough 燈槽
- Town Gas Water Heater 煤氣熱水爐
- Town Gas Meter 煤氣錶
- Indoor Air-Conditioner 室內空調機
- Washing Machine Connection Point (Water Outlet) 洗衣機接駁點(去水位)
- Washing Machine Connection Point (Water Inlet) 洗衣機接駁點(來水位)
- Door Release Sensor 開燈感應器
- Power Bar 拖板

Mechanical & Electrical Provisions Plan 機電裝置平面圖

Tower 9 座 G/F 地下


Legend 圖例

- 1-gang 1-way Lighting Switch 單位燈掣
- 2-gang 1-way Lighting Switch 雙位燈掣
- 3-gang 1-way Lighting Switch 三位燈掣
- 1-gang 2-way Lighting Switch 單位二路燈掣
- 2-gang 2-way Lighting Switch 雙位二路燈掣
- 3-gang 2-way Lighting Switch 三位二路燈掣
- 1-gang 1-way Watertight Lighting Switch 單位防水燈掣
- 1-gang 2-way Watertight Lighting Switch 單位二路防水燈掣
- Switch for Exhaust Fan 抽氣扇開關掣
- Switch for Water Heater 熱水爐開關掣
- Switch for Oven 焗爐開關掣
- Switch for Indoor Air-Conditioner 室內空調機接線位
- Isolator for Outdoor Air-Conditioner 室外空調機開關掣
- Town Gas Water Heater Remote Controller 煤氣熱水爐溫度控制掣
- 13A Single Socket Outlet 13A單位電插座
- 13A Twin Socket Outlet 13A雙位電插座
- 13A Single Floor Socket Outlet 13A藏地單位電插座
- 13A Single Watertight Socket Outlet 13A單位防水電插座
- TV/FM Outlet 電視及電台接收插座
- Telephone Outlet 電話插座
- Floor TV/FM Outlet 藏地電視及電台接收插座
- Floor Telephone Outlet 藏地電話插座
- Door Bell Push Button 門鈴按鈕
- Door Bell 門鈴
- Door Phone 對講機
- M.C.B. Board 總電掣箱
- Lamp Holder 燈位
- Downlight 天花燈
- Garden Lamp 花園燈
- Wall Mounted Lamp for Garden 花園牆身燈
- Roof Floor Lamp 天台地燈
- Wall Lamp 牆燈
- Strip Light 燈帶
- Light Trough 燈槽
- Town Gas Water Heater 煤氣熱水爐
- Town Gas Meter 煤氣錶
- Indoor Air-Conditioner 室內空調機
- Washing Machine Connection Point (Water Outlet) 洗衣機接駁點(去水位)
- Washing Machine Connection Point (Water Inlet) 洗衣機接駁點(來水位)
- Door Release Sensor 開燈感應器
- Power Bar 拖板

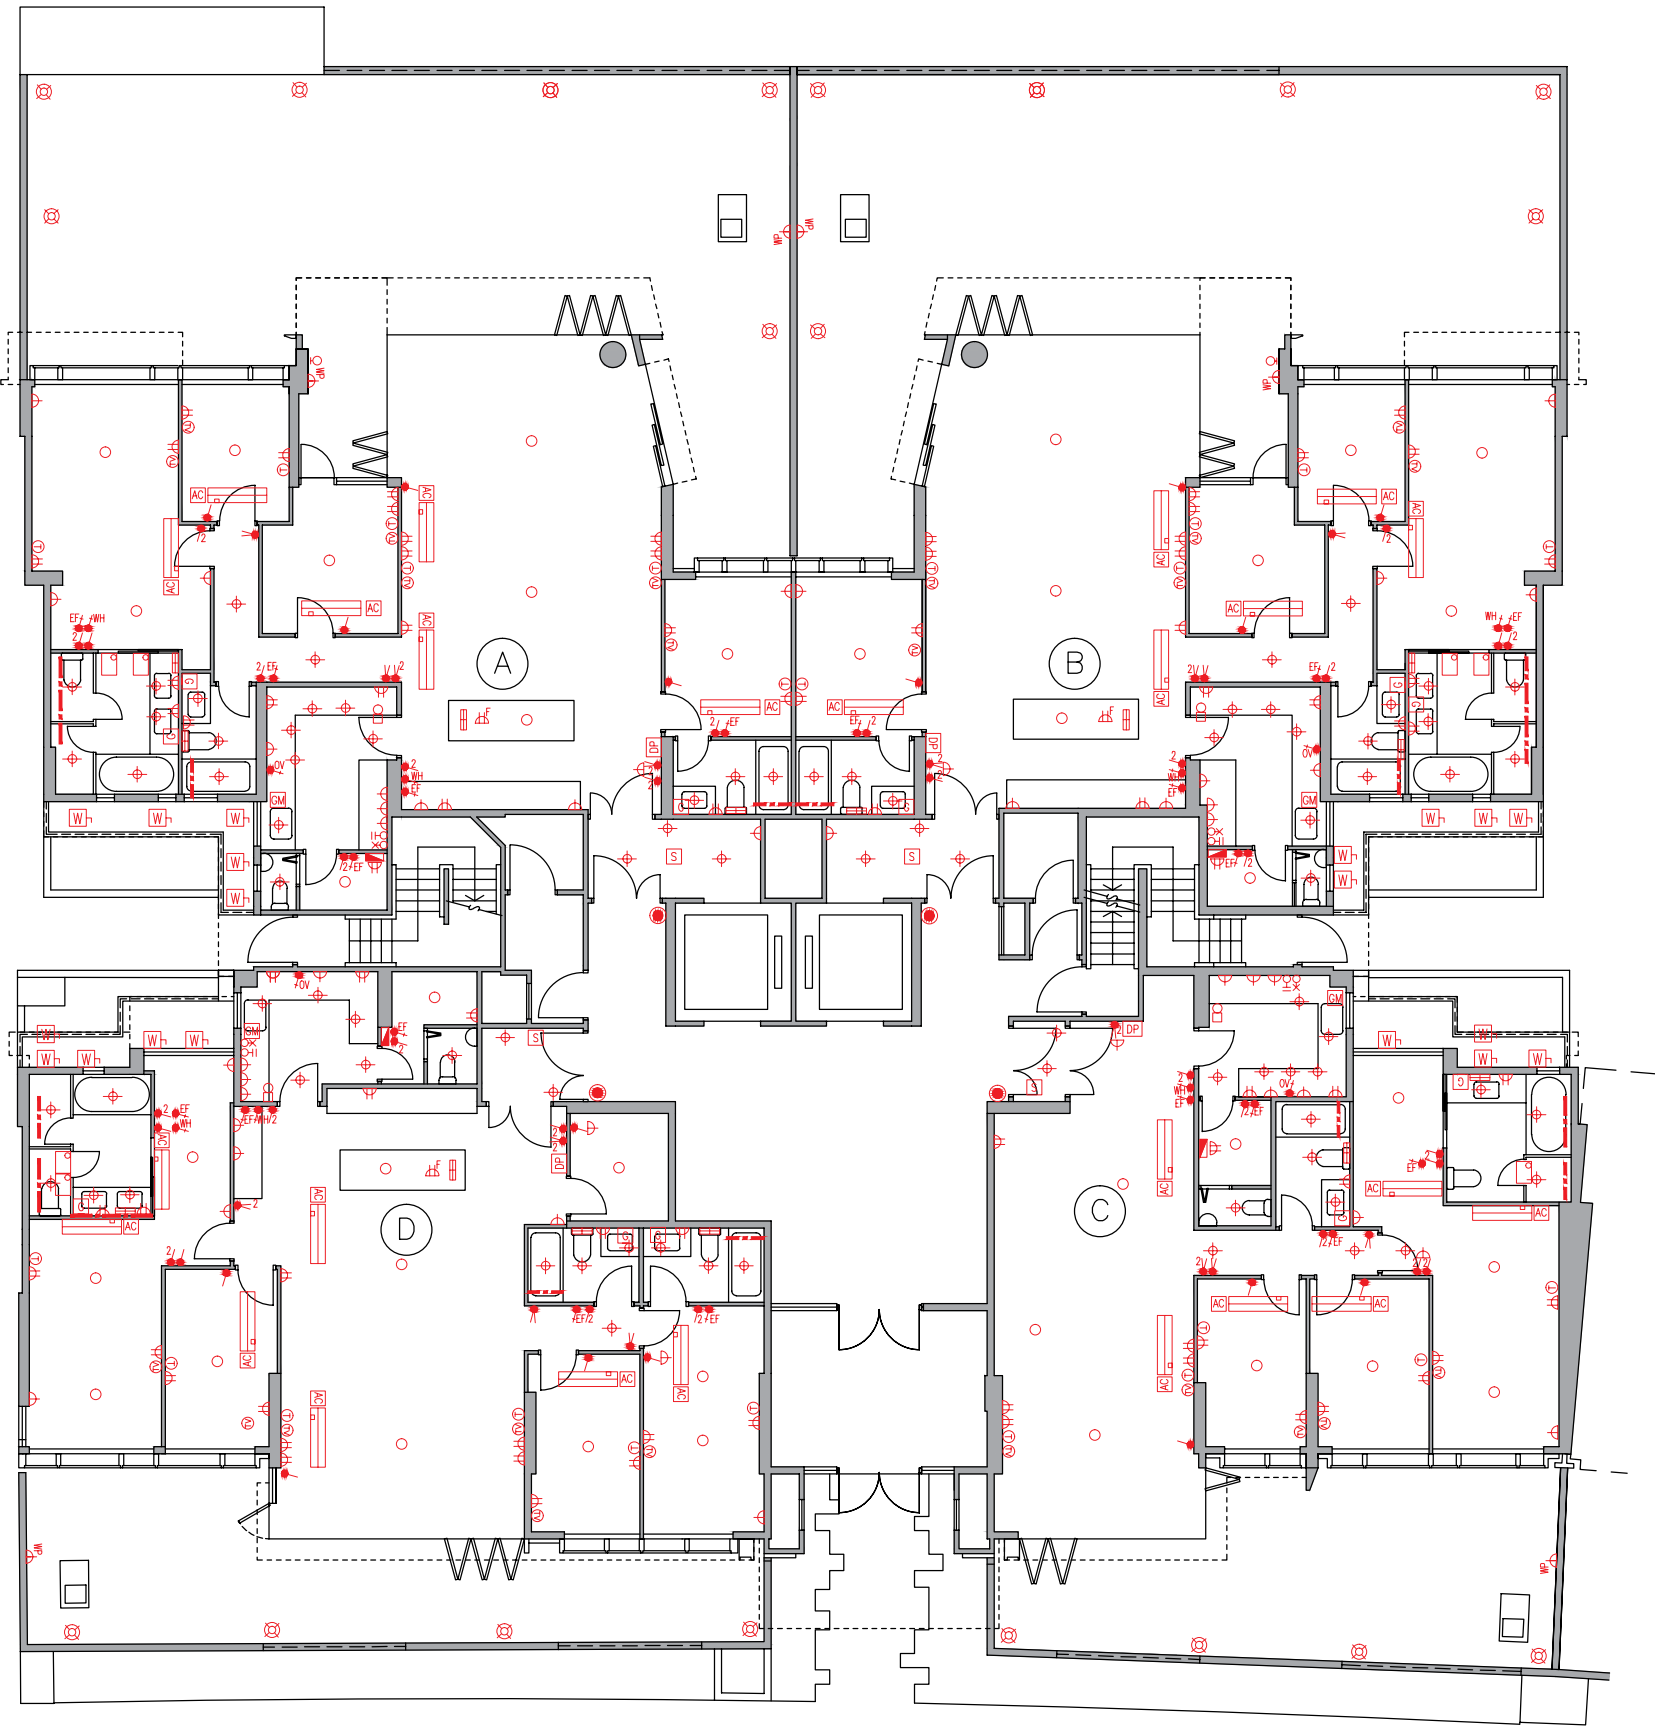

Mechanical & Electrical Provisions Plan 機電裝置平面圖

Tower 9 座 I/F 1樓

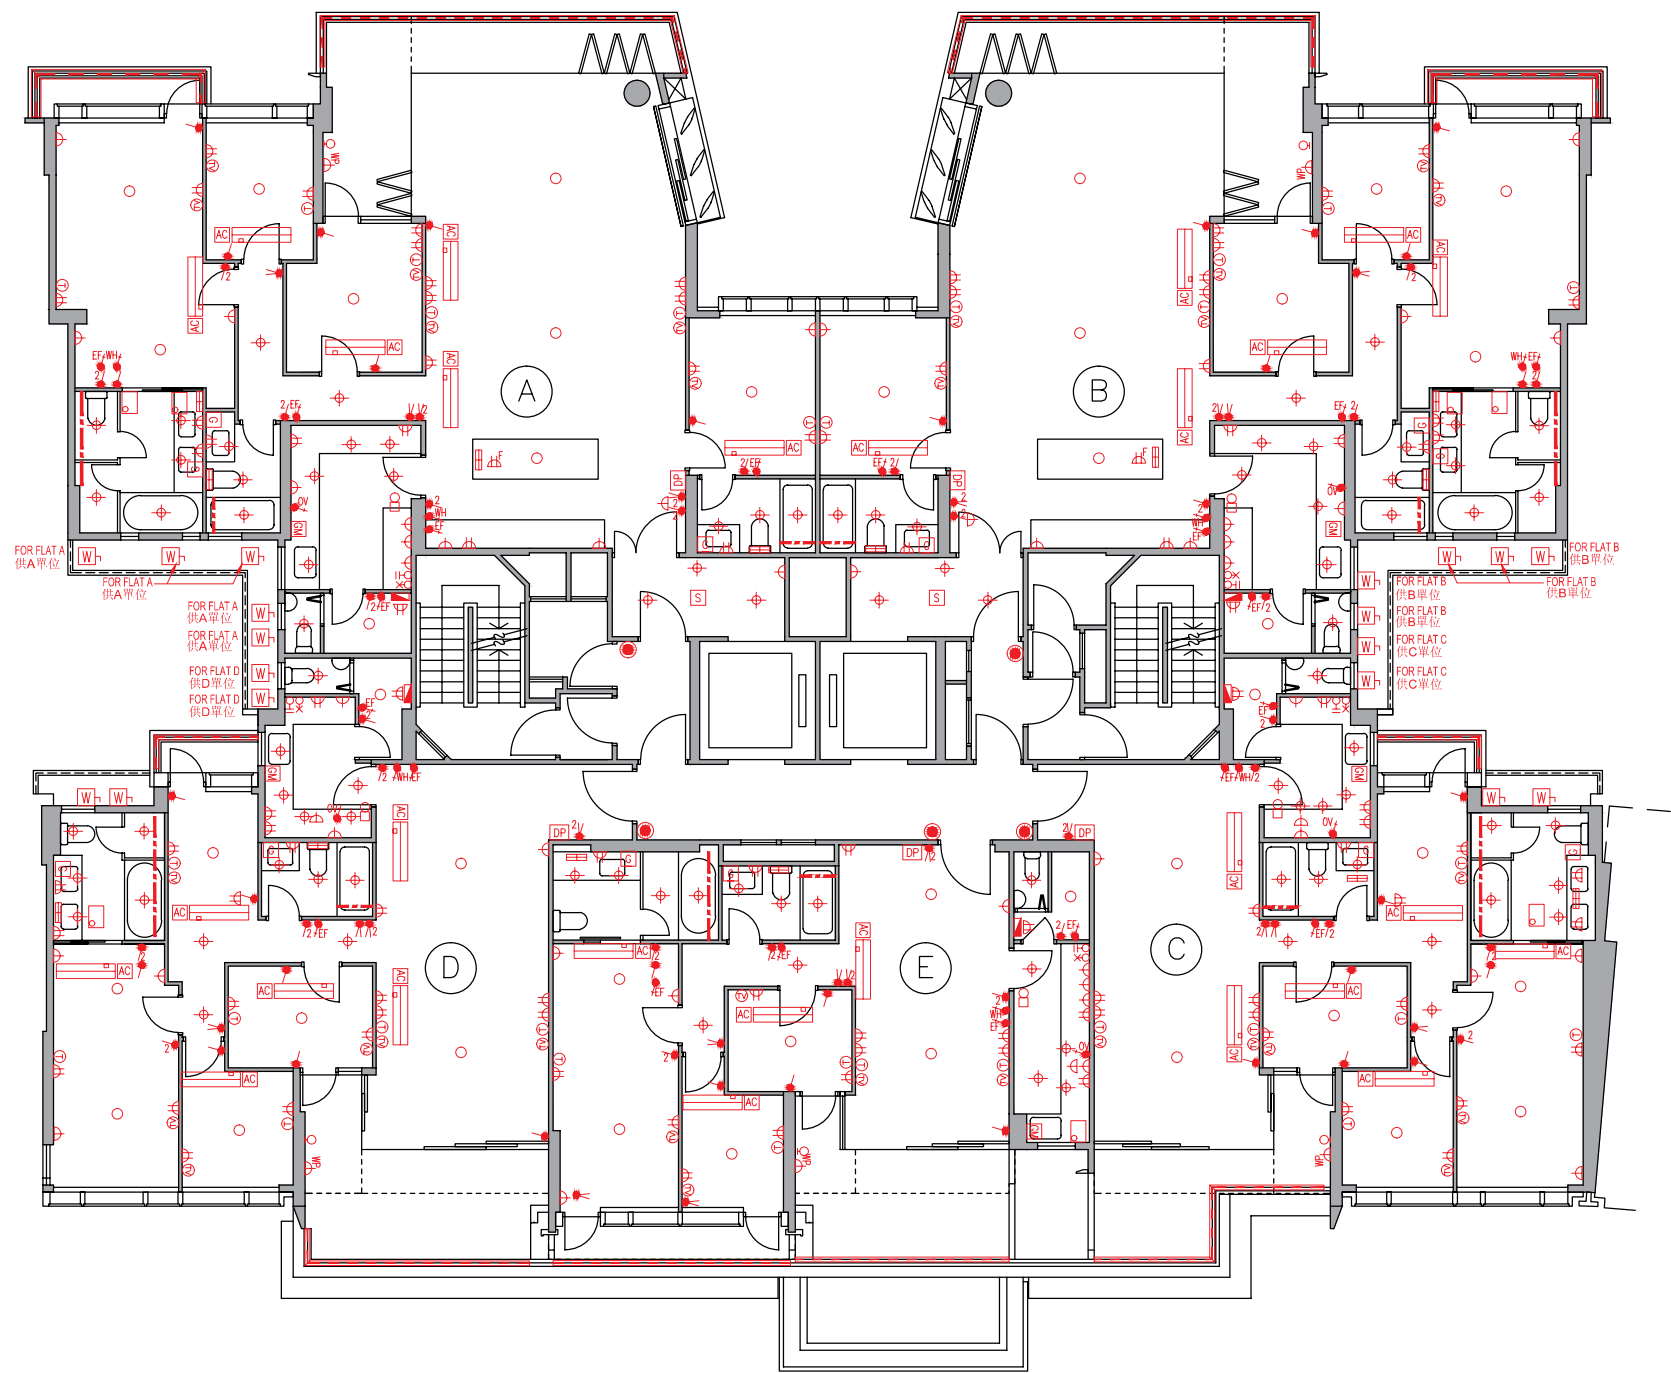


裝置、裝修物料及設備

Mechanical & Electrical Provisions Plan 機電裝置平面圖

Tower 9 座 2/F - 6/F (4/F is omitted) 2樓-6樓(不設4樓)


Legend 圖例

- 1-gang 1-way Lighting Switch 單位燈掣
- 2-gang 1-way Lighting Switch 雙位燈掣
- 3-gang 1-way Lighting Switch 三位燈掣
- 1-gang 2-way Lighting Switch 單位二路燈掣
- 2-gang 2-way Lighting Switch 雙位二路燈掣
- 3-gang 2-way Lighting Switch 三位二路燈掣
- 1-gang 1-way Watertight Lighting Switch 單位防水燈掣
- 1-gang 2-way Watertight Lighting Switch 單位二路防水燈掣
- EF Switch for Exhaust Fan 抽氣扇開關掣
- WH Switch for Water Heater 熱水爐開關掣
- OV Switch for Oven 焗爐開關掣
- AC Switch for Indoor Air-Conditioner 室內空調機接線位
- W Isolator for Outdoor Air-Conditioner 室外空調機開關掣
- G Town Gas Water Heater Remote Controller 煤氣熱水爐溫度控制掣
- I3A Single Socket Outlet I3A單位電插座
- I3A Twin Socket Outlet I3A雙位電插座
- I3A Single Floor Socket Outlet I3A藏地單位電插座
- WP I3A Single Watertight Socket Outlet I3A單位防水電插座
- TV/FM TV/FM Outlet 電視及電台接收插座
- T Telephone Outlet 電話插座
- F TV/FM Floor TV/FM Outlet 藏地電視及電台接收插座
- F T Floor Telephone Outlet 藏地電話插座
- DB Door Bell Push Button 門鈴按鈕
- DB Door Bell 門鈴
- DP Door Phone 對講機
- M.C.B. Board 總電掣箱
- Lamp Holder 燈位
- Downlight 天花燈
- Garden Lamp 花園燈
- WM Wall Mounted Lamp for Garden 花園牆身燈
- RF Roof Floor Lamp 天台地燈
- W Wall Lamp 牆燈
- SL Strip Light 燈帶
- LT Light Trough 燈槽
- TGH Town Gas Water Heater 煤氣熱水爐
- TGM Town Gas Meter 煤氣錶
- IAC Indoor Air-Conditioner 室內空調機
- WMC Washing Machine Connection Point (Water Outlet) 洗衣機接駁點(去水位)
- WMI Washing Machine Connection Point (Water Inlet) 洗衣機接駁點(來水位)
- DS Door Release Sensor 開燈感應器
- PB Power Bar 拖板

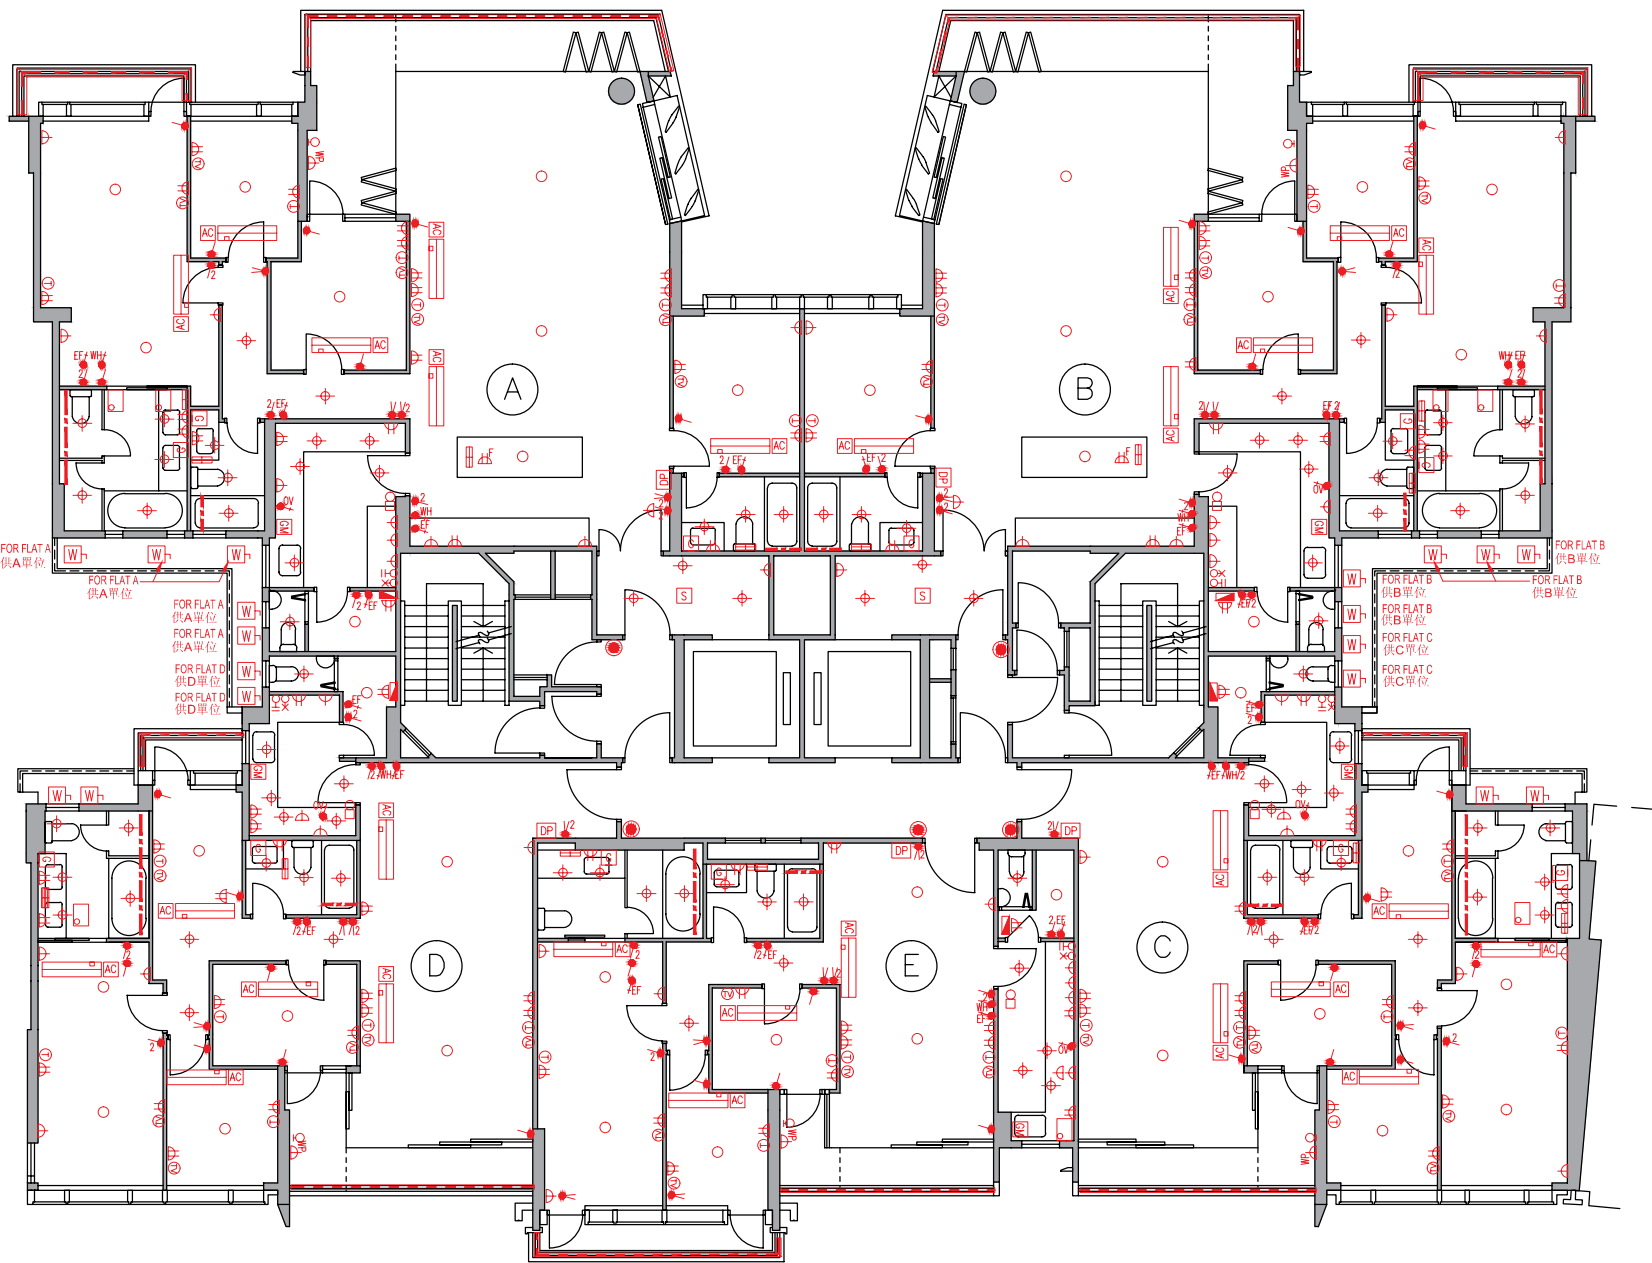

Mechanical & Electrical Provisions Plan 機電裝置平面圖

Tower 9 座 7/F 7樓

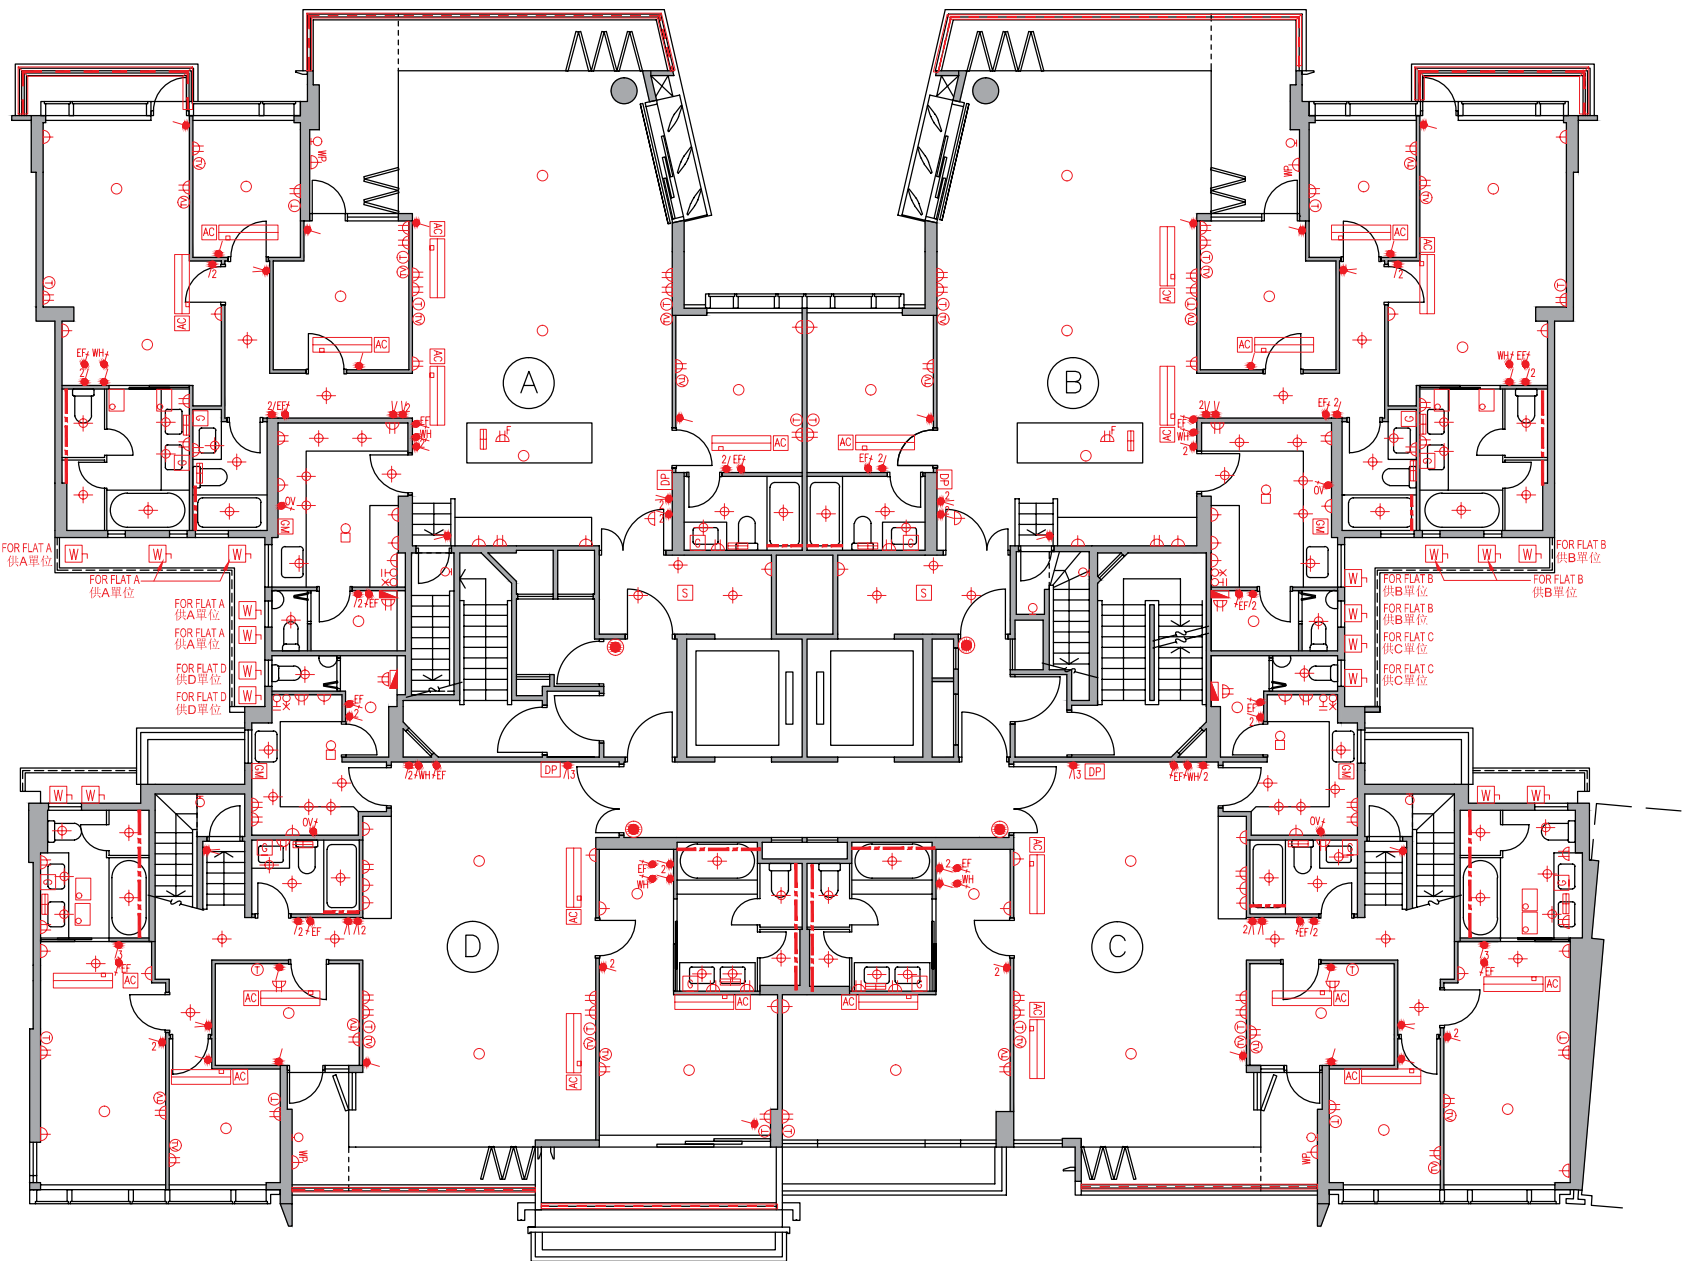

Legend 圖例


- 1-gang 1-way Lighting Switch 單位燈掣
- 2-gang 1-way Lighting Switch 雙位燈掣
- 3-gang 1-way Lighting Switch 三位燈掣
- 1-gang 2-way Lighting Switch 單位二路燈掣
- 2-gang 2-way Lighting Switch 雙位二路燈掣
- 3-gang 2-way Lighting Switch 三位二路燈掣
- 1-gang 1-way Watertight Lighting Switch 單位防水燈掣
- 1-gang 2-way Watertight Lighting Switch 單位二路防水燈掣
- Switch for Exhaust Fan 抽氣扇開關掣
- Switch for Water Heater 熱水爐開關掣
- Switch for Oven 焗爐開關掣
- Switch for Indoor Air-Conditioner 室內空調機接線位
- Isolator for Outdoor Air-Conditioner 室外空調機開關掣
- Town Gas Water Heater Remote Controller 煤氣熱水爐溫度控制掣
- 13A Single Socket Outlet 13A單位電插座
- 13A Twin Socket Outlet 13A雙位電插座
- 13A Single Floor Socket Outlet 13A藏地單位電插座
- 13A Single Watertight Socket Outlet 13A單位防水電插座
- TV/FM Outlet 電視及電台接收插座
- Telephone Outlet 電話插座
- Floor TV/FM Outlet 藏地電視及電台接收插座
- Floor Telephone Outlet 藏地電話插座
- Door Bell Push Button 門鈴按鈕
- Door Bell 門鈴
- Door Phone 對講機
- M.C.B. Board 總電掣箱
- Lamp Holder 燈位
- Downlight 天花燈
- Garden Lamp 花園燈
- Wall Mounted Lamp for Garden 花園牆身燈
- Roof Floor Lamp 天台地燈
- Wall Lamp 牆燈
- Strip Light 燈帶
- Light Trough 燈槽
- Town Gas Water Heater 煤氣熱水爐
- Town Gas Meter 煤氣錶
- Indoor Air-Conditioner 室內空調機
- Washing Machine Connection Point (Water Outlet) 洗衣機接駁點(去水位)
- Washing Machine Connection Point (Water Inlet) 洗衣機接駁點(來水位)
- Door Release Sensor 開燈感應器
- Power Bar 拖板

Mechanical & Electrical Provisions Plan 機電裝置平面圖

Tower 9 座 Roof 天台


Legend 圖例

- 1-gang 1-way Lighting Switch 單位燈掣
- 2-gang 1-way Lighting Switch 雙位燈掣
- 3-gang 1-way Lighting Switch 三位燈掣
- 1-gang 2-way Lighting Switch 單位二路燈掣
- 2-gang 2-way Lighting Switch 雙位二路燈掣
- 3-gang 2-way Lighting Switch 三位二路燈掣
- 1-gang 1-way Watertight Lighting Switch 單位防水燈掣
- 1-gang 2-way Watertight Lighting Switch 單位二路防水燈掣
- Switch for Exhaust Fan 抽氣扇開關掣
- Switch for Water Heater 熱水爐開關掣
- Switch for Oven 焗爐開關掣
- Switch for Indoor Air-Conditioner 室內空調機接線位
- Isolator for Outdoor Air-Conditioner 室外空調機開關掣
- Town Gas Water Heater Remote Controller 煤氣熱水爐溫度控制掣
- 13A Single Socket Outlet 13A單位電插座
- 13A Twin Socket Outlet 13A雙位電插座
- 13A Single Floor Socket Outlet 13A藏地單位電插座
- 13A Single Watertight Socket Outlet 13A單位防水電插座
- TV/FM Outlet 電視及電台接收插座
- Telephone Outlet 電話插座
- Floor TV/FM Outlet 藏地電視及電台接收插座
- Floor Telephone Outlet 藏地電話插座
- Door Bell Push Button 門鈴按鈕
- Door Bell 門鈴
- Door Phone 對講機
- M.C.B. Board 總電掣箱
- Lamp Holder 燈位
- Downlight 天花燈
- Garden Lamp 花園燈
- Wall Mounted Lamp for Garden 花園牆身燈
- Roof Floor Lamp 天台地燈
- Wall Lamp 牆燈
- Strip Light 燈帶
- Light Trough 燈槽
- Town Gas Water Heater 煤氣熱水爐
- Town Gas Meter 煤氣錶
- Indoor Air-Conditioner 室內空調機
- Washing Machine Connection Point (Water Outlet) 洗衣機接駁點(去水位)
- Washing Machine Connection Point (Water Inlet) 洗衣機接駁點(來水位)
- Door Release Sensor 開燈感應器
- Power Bar 拖板

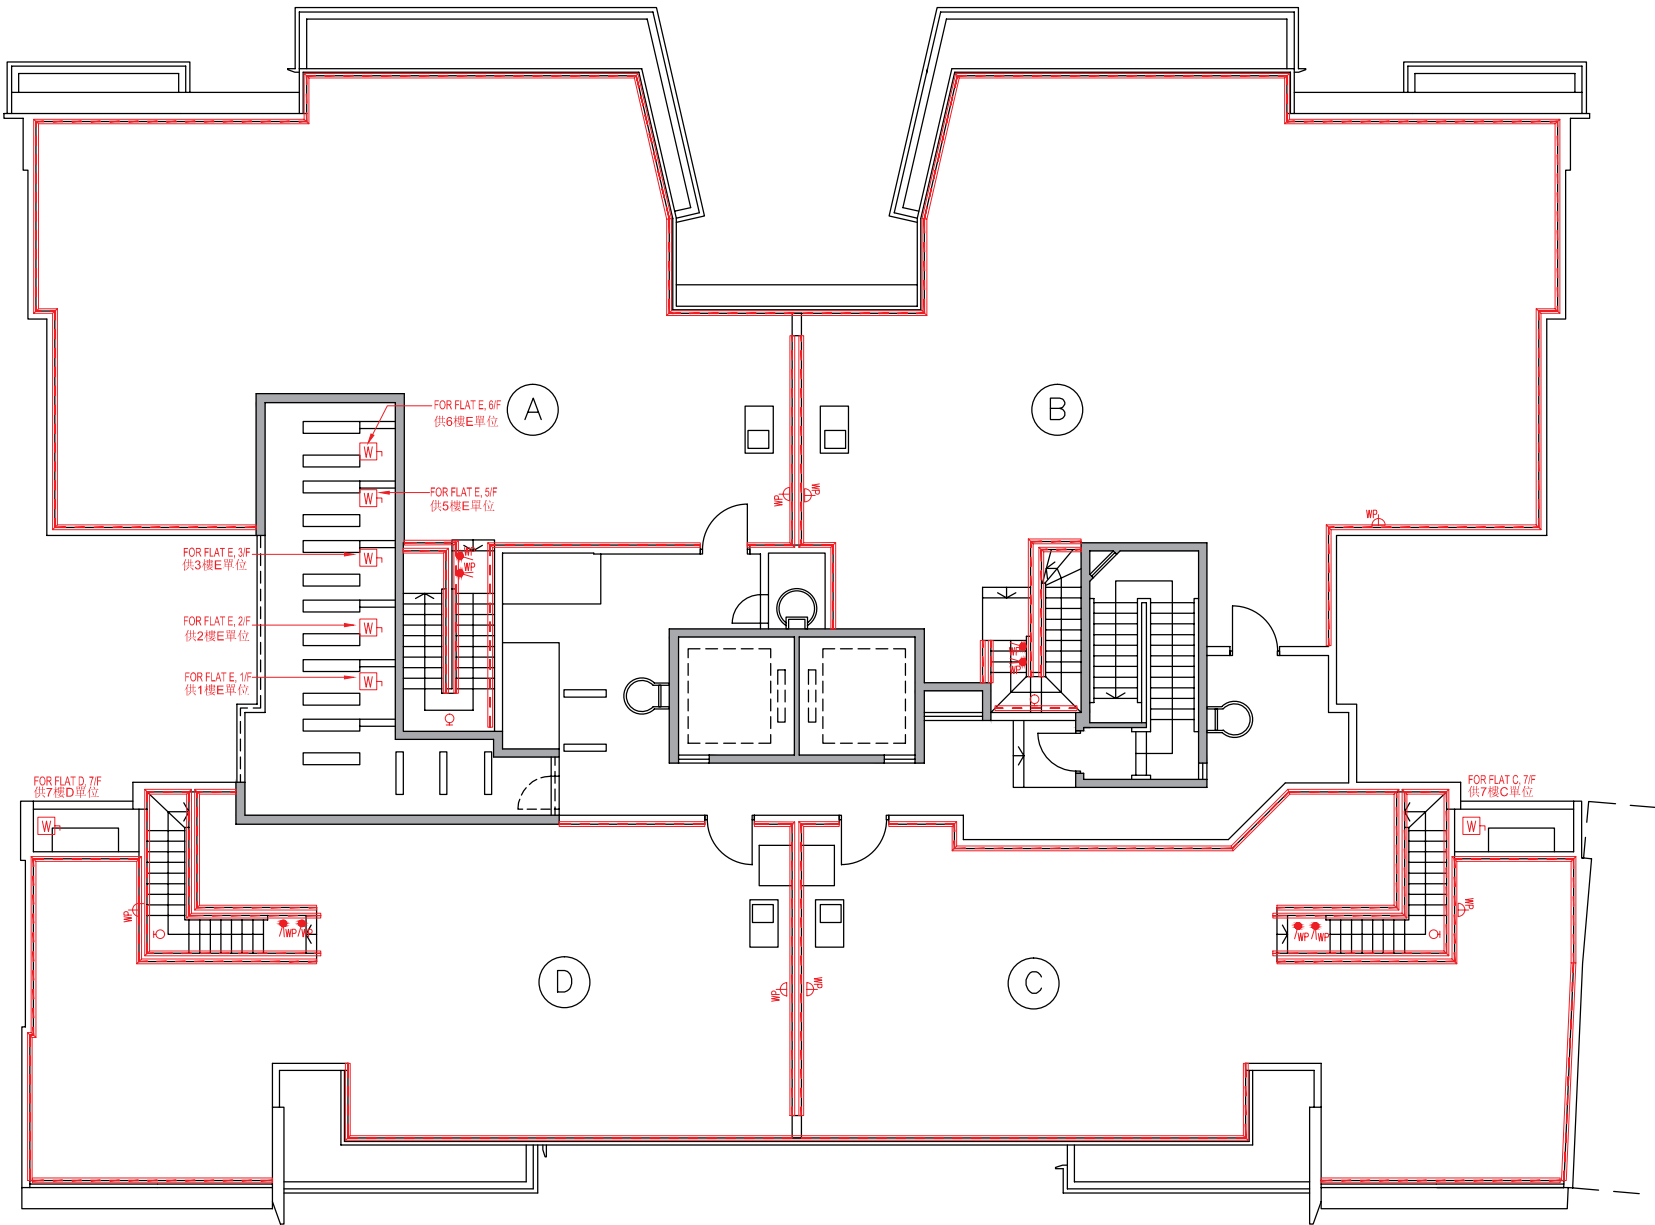

Mechanical & Electrical Provisions Plan 機電裝置平面圖

Tower 10 座 G/F 地下

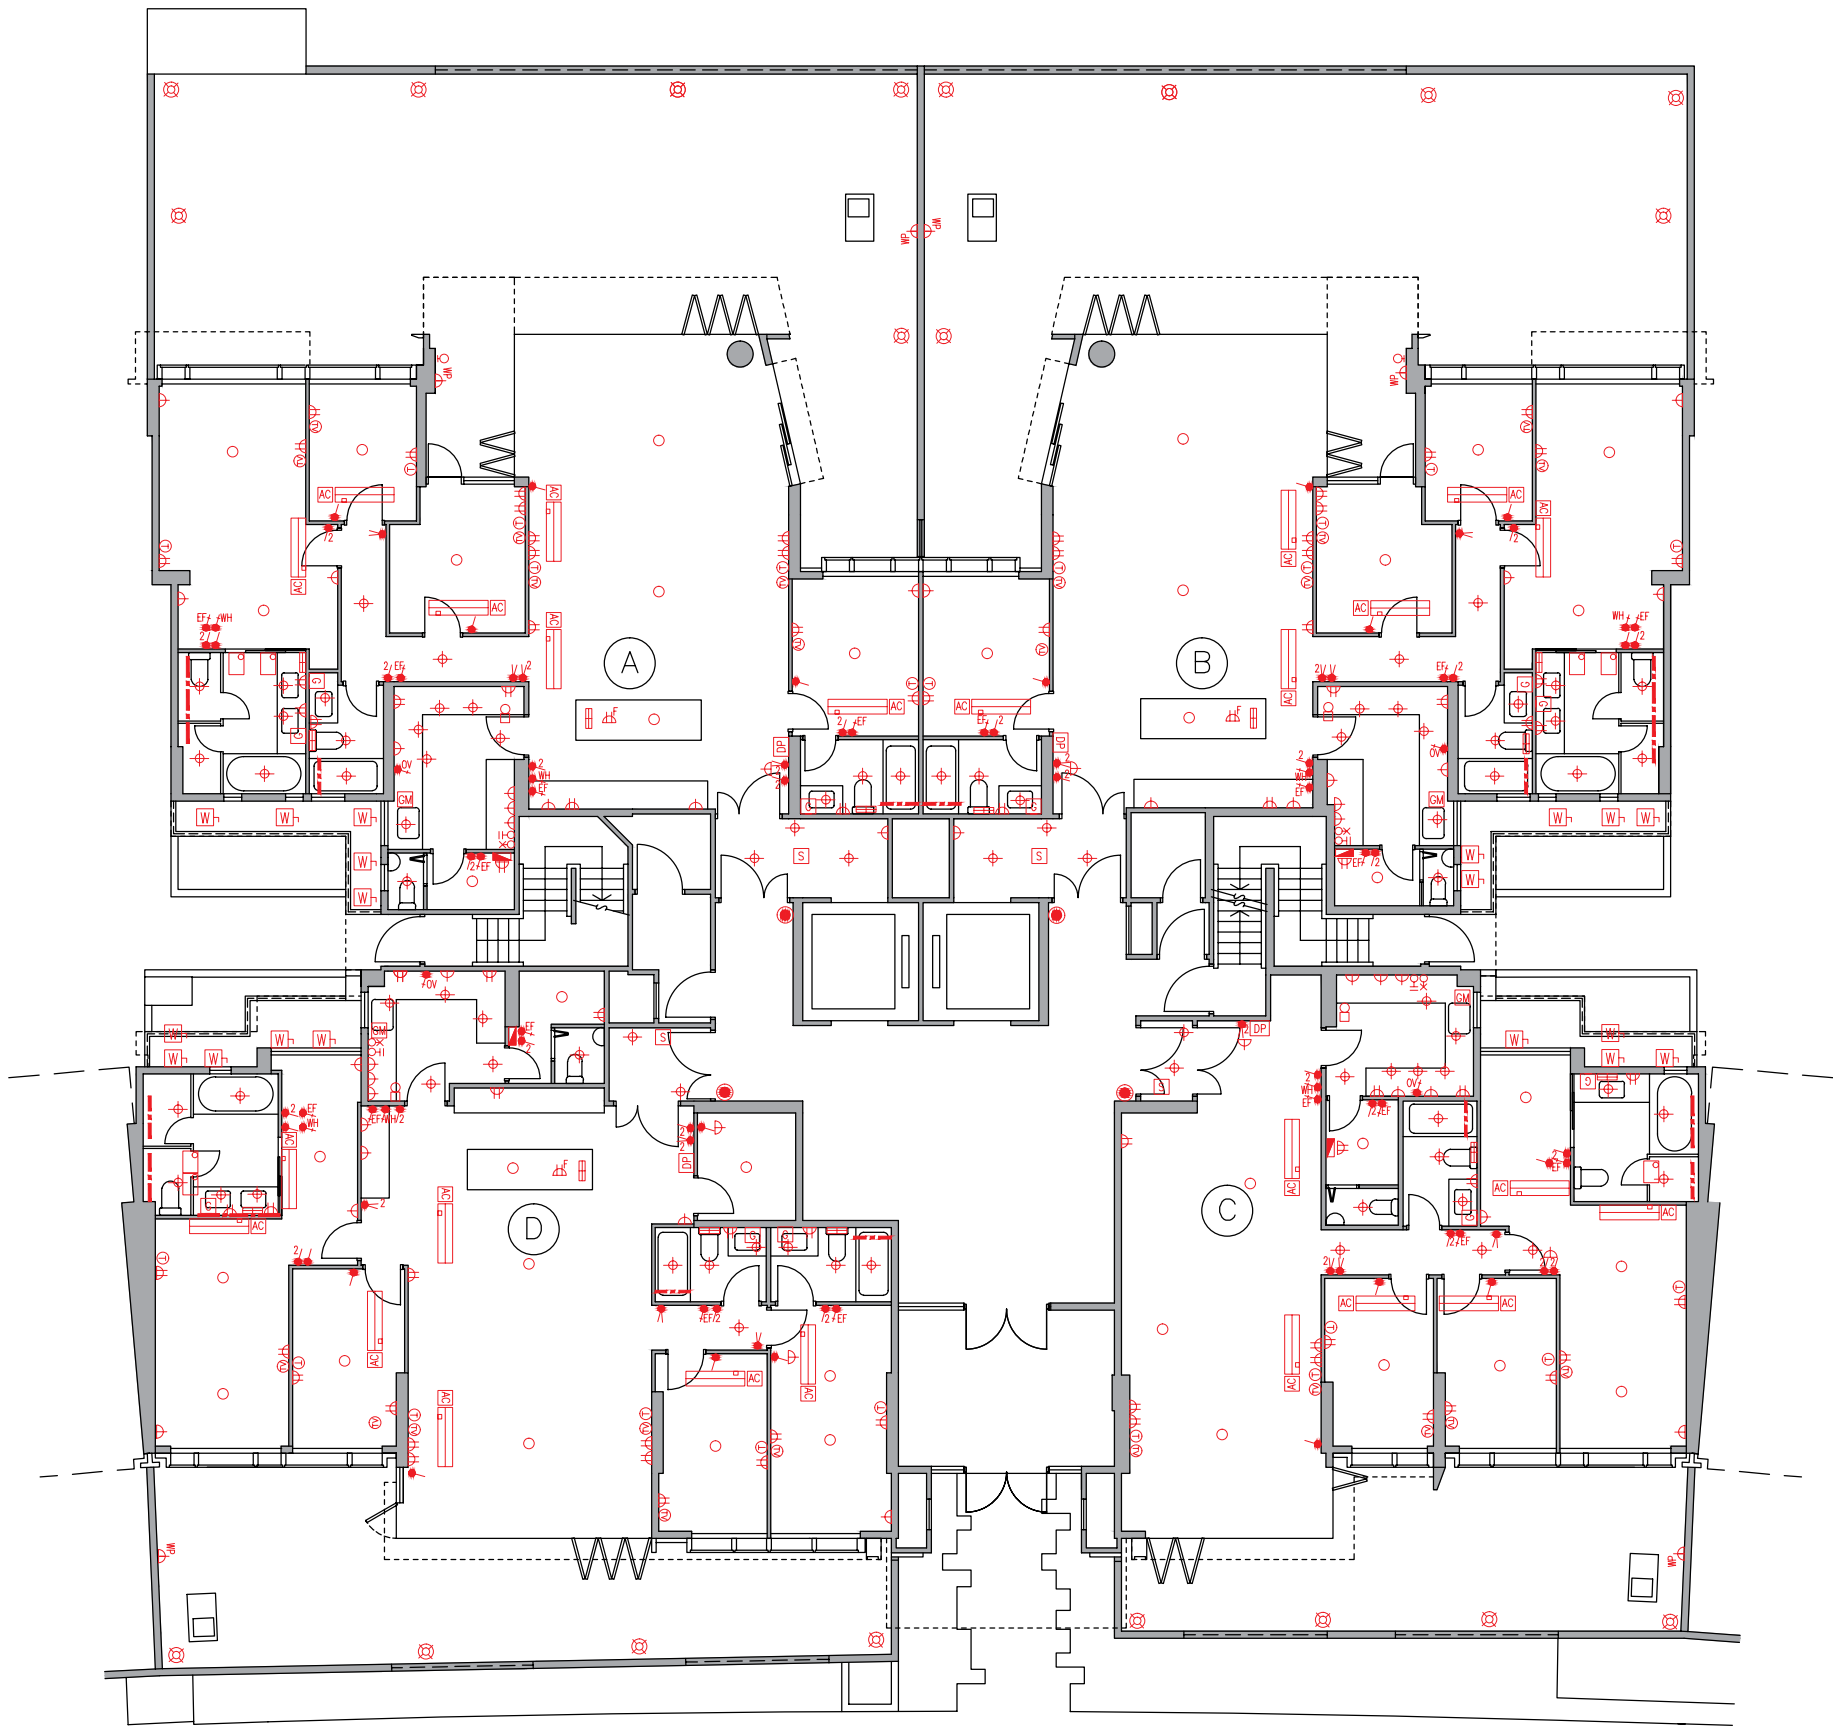

Legend 圖例

- 1-gang 1-way Lighting Switch 單位燈掣
- 2-gang 1-way Lighting Switch 雙位燈掣
- 3-gang 1-way Lighting Switch 三位燈掣
- 1-gang 2-way Lighting Switch 單位二路燈掣
- 2-gang 2-way Lighting Switch 雙位二路燈掣
- 3-gang 2-way Lighting Switch 三位二路燈掣
- 1-gang 1-way Watertight Lighting Switch 單位防水燈掣
- 1-gang 2-way Watertight Lighting Switch 單位二路防水燈掣
- Switch for Exhaust Fan 抽氣扇開關掣
- Switch for Water Heater 熱水爐開關掣
- Switch for Oven 焗爐開關掣
- Switch for Indoor Air-Conditioner 室內空調機接線位
- Isolator for Outdoor Air-Conditioner 室外空調機開關掣
- Town Gas Water Heater Remote Controller 煤氣熱水爐溫度控制掣
- 13A Single Socket Outlet 13A單位電插座
- 13A Twin Socket Outlet 13A雙位電插座
- 13A Single Floor Socket Outlet 13A藏地單位電插座
- 13A Single Watertight Socket Outlet 13A單位防水電插座
- TV/FM Outlet 電視及電台接收插座
- Telephone Outlet 電話插座
- Floor TV/FM Outlet 藏地電視及電台接收插座
- Floor Telephone Outlet 藏地電話插座
- Door Bell Push Button 門鈴按鈕
- Door Bell 門鈴
- Door Phone 對講機
- M.C.B. Board 總電掣箱
- Lamp Holder 燈位
- Downlight 天花燈
- Garden Lamp 花園燈
- Wall Mounted Lamp for Garden 花園牆身燈
- Roof Floor Lamp 天台地燈
- Wall Lamp 牆燈
- Strip Light 燈帶
- Light Trough 燈槽
- Town Gas Water Heater 煤氣熱水爐
- Town Gas Meter 煤氣錶
- Indoor Air-Conditioner 室內空調機
- Washing Machine Connection Point (Water Outlet) 洗衣機接駁點(去水位)
- Washing Machine Connection Point (Water Inlet) 洗衣機接駁點(來水位)
- Door Release Sensor 開燈感應器
- Power Bar 拖板


裝置、裝修物料及設備

Mechanical & Electrical Provisions Plan 機電裝置平面圖

Tower 10 座 I/F 1樓

Legend 圖例

- 1-gang 1-way Lighting Switch 單位燈掣
- 2-gang 1-way Lighting Switch 雙位燈掣
- 3-gang 1-way Lighting Switch 三位燈掣
- 1-gang 2-way Lighting Switch 單位二路燈掣
- 2-gang 2-way Lighting Switch 雙位二路燈掣
- 3-gang 2-way Lighting Switch 三位二路燈掣
- 1-gang 1-way Watertight Lighting Switch 單位防水燈掣
- 1-gang 2-way Watertight Lighting Switch 單位二路防水燈掣
- EF Switch for Exhaust Fan 抽氣扇開關掣
- WH Switch for Water Heater 熱水爐開關掣
- OV Switch for Oven 焗爐開關掣
- AC Switch for Indoor Air-Conditioner 室內空調機接線位
- W Isolator for Outdoor Air-Conditioner 室外空調機開關掣
- G Town Gas Water Heater Remote Controller 煤氣熱水爐溫度控制掣
- I3A Single Socket Outlet I3A單位電插座
- I3A Twin Socket Outlet I3A雙位電插座
- I3A Single Floor Socket Outlet I3A藏地單位電插座
- WP I3A Single Watertight Socket Outlet I3A單位防水電插座
- TV TV/FM Outlet 電視及電台接收插座
- T Telephone Outlet 電話插座
- F TV Floor TV/FM Outlet 藏地電視及電台接收插座
- F T Floor Telephone Outlet 藏地電話插座
- DB Door Bell Push Button 門鈴按鈕
- DB Door Bell 門鈴
- DP Door Phone 對講機
- M.C.B. Board 總電掣箱
- Lamp Holder 燈位
- Downlight 天花燈
- Garden Lamp 花園燈
- W Wall Mounted Lamp for Garden 花園牆身燈
- R Roof Floor Lamp 天台地燈
- W Wall Lamp 牆燈
- Strip Light 燈帶
- Light Trough 燈槽
- Town Gas Water Heater 煤氣熱水爐
- Town Gas Meter 煤氣錶
- Indoor Air-Conditioner 室內空調機
- Washing Machine Connection Point (Water Outlet) 洗衣機接駁點(去水位)
- Washing Machine Connection Point (Water Inlet) 洗衣機接駁點(來水位)
- Door Release Sensor 開燈感應器
- Power Bar 拖板

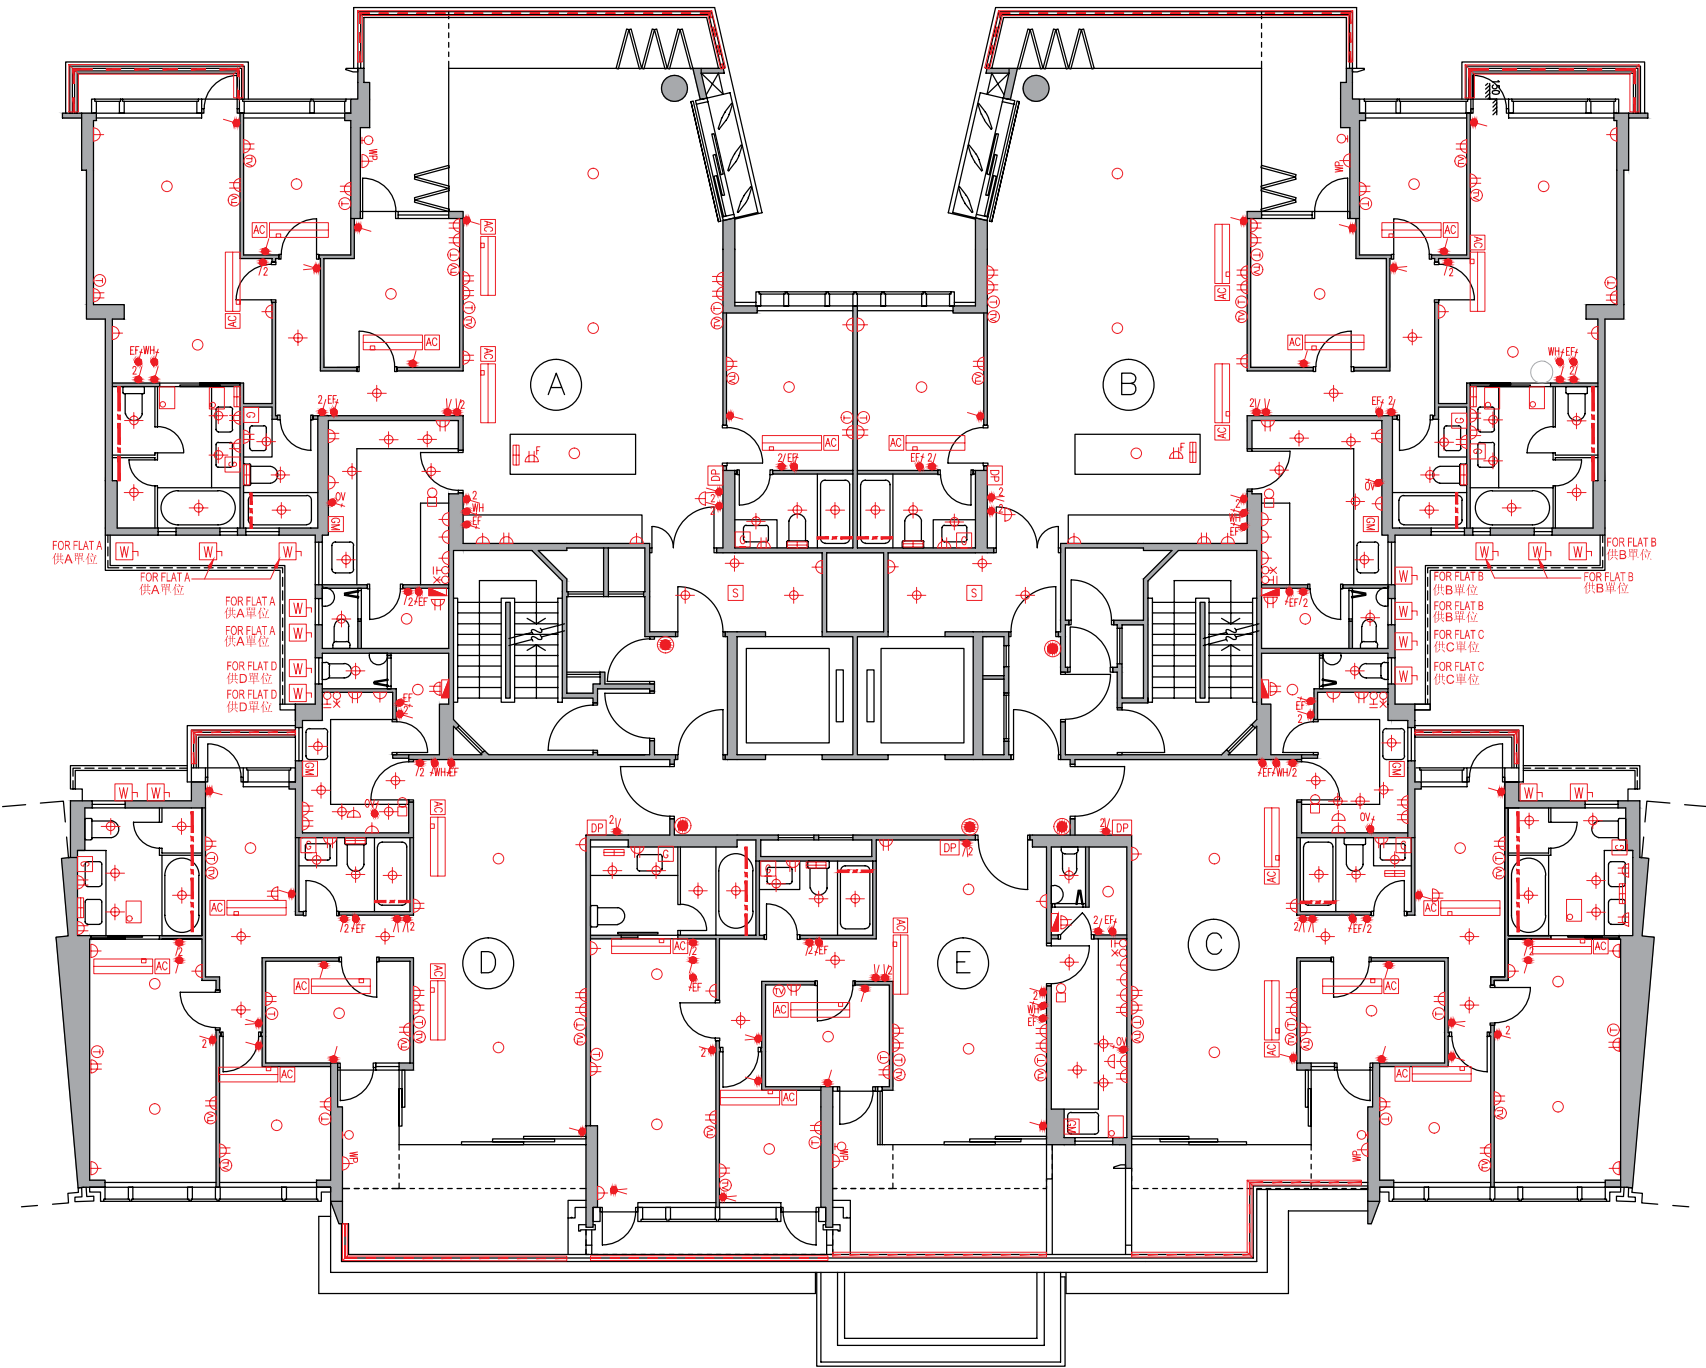

Tower 10 座 2/F - 6/F (4/F is omitted) 2樓-6樓(不設4樓)




- | | |
|---|--|
|  | 1-gang 1-way Lighting Switch 單位燈掣 |
|  | 2-gang 1-way Lighting Switch 雙位燈掣 |
|  | 3-gang 1-way Lighting Switch 三位燈掣 |
|  | 1-gang 2-way Lighting Switch 單位二路燈掣 |
|  | 2-gang 2-way Lighting Switch 雙位二路燈掣 |
|  | 3-gang 2-way Lighting Switch 三位二路燈掣 |
|  | 1-gang 1-way Watertight Lighting Switch 單位防水燈掣 |
|  | 1-gang 2-way Watertight Lighting Switch 單位二路防水燈掣 |
|  | Switch for Exhaust Fan 抽氣扇開關掣 |
|  | Switch for Water Heater 熱水爐開關掣 |
|  | Switch for Oven 焗爐開關掣 |
|  | Switch for Indoor Air-Conditioner 室內空調機接線位 |
|  | Isolator for Outdoor Air-Conditioner 室外空調機開關掣 |
|  | Town Gas Water Heater Remote Controller
煤氣熱水爐溫度控制掣 |
|  | 13A Single Socket Outlet 13A單位電插座 |
|  | 13A Twin Socket Outlet 13A雙位電插座 |
|  | 13A Single Floor Socket Outlet 13A藏地單位電插座 |
|  | 13A Single Watertight Socket Outlet 13A單位防水電插座 |
|  | TV/FM Outlet 電視及電台接收插座 |
|  | Telephone Outlet 電話插座 |
|  | Floor TV/FM Outlet 藏地電視及電台接收插座 |
|  | Floor Telephone Outlet 藏地電話插座 |
|  | Door Bell Push Button 門鈴按鈕 |
|  | Door Bell 門鈴 |
|  | Door Phone 對講機 |
|  | M.C.B. Board 總電掣箱 |
|  | Lamp Holder 燈位 |
|  | Downlight 天花燈 |
|  | Garden Lamp 花園燈 |
|  | Wall Mounted Lamp for Garden 花園牆身燈 |
|  | Roof Floor Lamp 天台地燈 |
|  | Wall Lamp 牆燈 |
|  | Strip Light 燈帶 |
|  | Light Trough 燈槽 |
|  | Town Gas Water Heater 煤氣熱水爐 |
|  | Town Gas Meter 煤氣錶 |
|  | Indoor Air-Conditioner 室內空調機 |
|  | Washing Machine Connection Point (Water Outlet)
洗衣機接駁點(去水位) |
|  | Washing Machine Connection Point (Water Inlet)
洗衣機接駁點(來水位) |
|  | Door Release Sensor 開燈感應器 |
|  | Power Bar 拖板 |

Mechanical & Electrical Provisions Plan 機電裝置平面圖

Tower 10 座 7/F 7樓

Legend 圖例

- 1-gang 1-way Lighting Switch 單位燈掣
- 2-gang 1-way Lighting Switch 雙位燈掣
- 3-gang 1-way Lighting Switch 三位燈掣
- 1-gang 2-way Lighting Switch 單位二路燈掣
- 2-gang 2-way Lighting Switch 雙位二路燈掣
- 3-gang 2-way Lighting Switch 三位二路燈掣
- 1-gang 1-way Watertight Lighting Switch 單位防水燈掣
- 1-gang 2-way Watertight Lighting Switch 單位二路防水燈掣
- Switch for Exhaust Fan 抽氣扇開關掣
- Switch for Water Heater 熱水爐開關掣
- Switch for Oven 焗爐開關掣
- Switch for Indoor Air-Conditioner 室內空調機接線位
- Isolator for Outdoor Air-Conditioner 室外空調機開關掣
- Town Gas Water Heater Remote Controller 煤氣熱水爐溫度控制掣
- 13A Single Socket Outlet 13A單位電插座
- 13A Twin Socket Outlet 13A雙位電插座
- 13A Single Floor Socket Outlet 13A藏地單位電插座
- 13A Single Watertight Socket Outlet 13A單位防水電插座
- TV/FM Outlet 電視及電台接收插座
- Telephone Outlet 電話插座
- Floor TV/FM Outlet 藏地電視及電台接收插座
- Floor Telephone Outlet 藏地電話插座
- Door Bell Push Button 門鈴按鈕
- Door Bell 門鈴
- Door Phone 對講機
- M.C.B. Board 總電掣箱
- Lamp Holder 燈位
- Downlight 天花燈
- Garden Lamp 花園燈
- Wall Mounted Lamp for Garden 花園牆身燈
- Roof Floor Lamp 天台地燈
- Wall Lamp 牆燈
- Strip Light 燈帶
- Light Trough 燈槽
- Town Gas Water Heater 煤氣熱水爐
- Town Gas Meter 煤氣錶
- Indoor Air-Conditioner 室內空調機
- Washing Machine Connection Point (Water Outlet) 洗衣機接駁點(去水位)
- Washing Machine Connection Point (Water Inlet) 洗衣機接駁點(來水位)
- Door Release Sensor 開燈感應器
- Power Bar 拖板

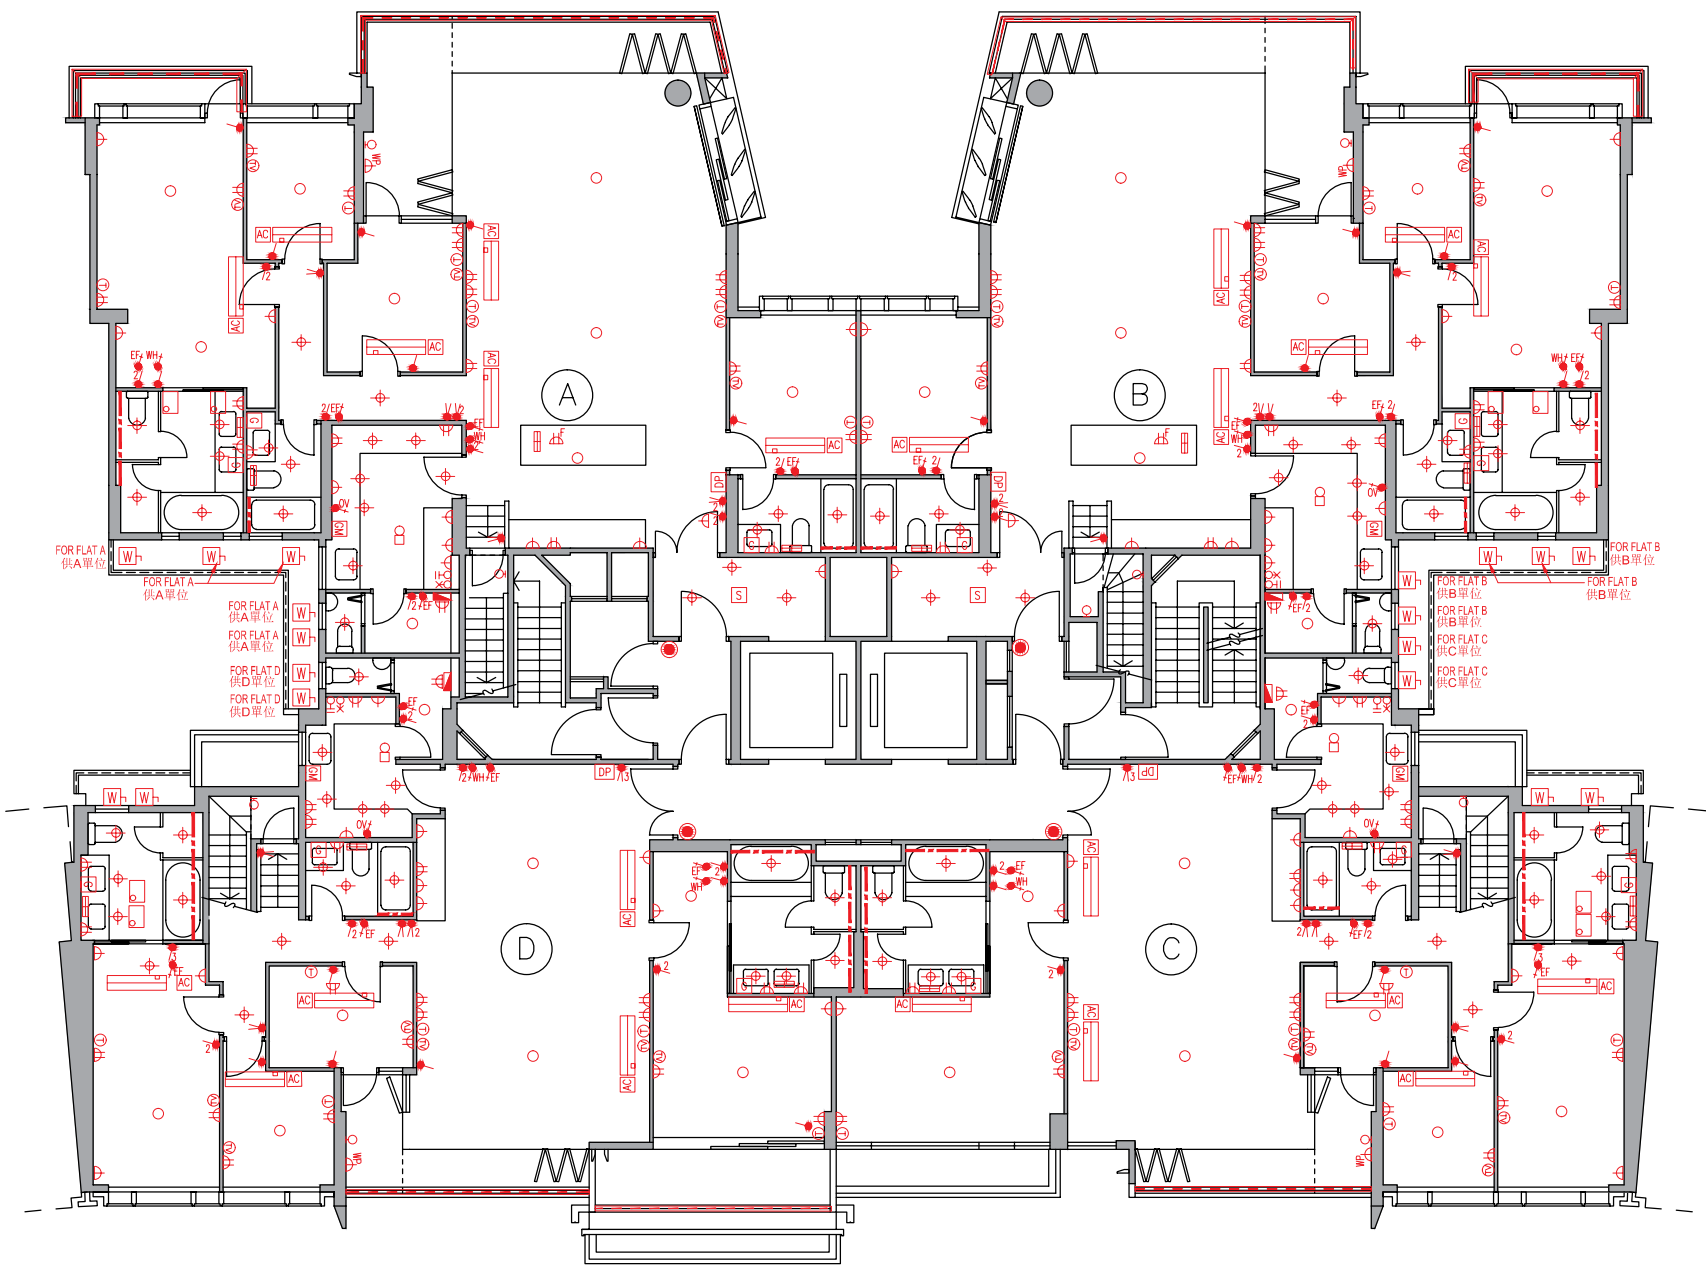

Mechanical & Electrical Provisions Plan 機電裝置平面圖

Tower 10 座 Roof 天台

Legend 圖例


- 1-gang 1-way Lighting Switch 單位燈掣
- 2-gang 1-way Lighting Switch 雙位燈掣
- 3-gang 1-way Lighting Switch 三位燈掣
- 1-gang 2-way Lighting Switch 單位二路燈掣
- 2-gang 2-way Lighting Switch 雙位二路燈掣
- 3-gang 2-way Lighting Switch 三位二路燈掣
- 1-gang 1-way Watertight Lighting Switch 單位防水燈掣
- 1-gang 2-way Watertight Lighting Switch 單位二路防水燈掣
- Switch for Exhaust Fan 抽氣扇開關掣
- Switch for Water Heater 熱水爐開關掣
- Switch for Oven 焗爐開關掣
- Switch for Indoor Air-Conditioner 室內空調機接線位
- Isolator for Outdoor Air-Conditioner 室外空調機開關掣
- Town Gas Water Heater Remote Controller 煤氣熱水爐溫度控制掣
- 13A Single Socket Outlet 13A單位電插座
- 13A Twin Socket Outlet 13A雙位電插座
- 13A Single Floor Socket Outlet 13A藏地單位電插座
- 13A Single Watertight Socket Outlet 13A單位防水電插座
- TV/FM Outlet 電視及電台接收插座
- Telephone Outlet 電話插座
- Floor TV/FM Outlet 藏地電視及電台接收插座
- Floor Telephone Outlet 藏地電話插座
- Door Bell Push Button 門鈴按鈕
- Door Bell 門鈴
- Door Phone 對講機
- M.C.B. Board 總電掣箱
- Lamp Holder 燈位
- Downlight 天花燈
- Garden Lamp 花園燈
- Wall Mounted Lamp for Garden 花園牆身燈
- Roof Floor Lamp 天台地燈
- Wall Lamp 牆燈
- Strip Light 燈帶
- Light Trough 燈槽
- Town Gas Water Heater 煤氣熱水爐
- Town Gas Meter 煤氣錶
- Indoor Air-Conditioner 室內空調機
- Washing Machine Connection Point (Water Outlet) 洗衣機接駁點(去水位)
- Washing Machine Connection Point (Water Inlet) 洗衣機接駁點(來水位)
- Door Release Sensor 開燈感應器
- Power Bar 拖板

Mechanical & Electrical Provisions Plan 機電裝置平面圖

Tower II 座 G/F 地下


Legend 圖例

- 1-gang 1-way Lighting Switch 單位燈掣
- 2-gang 1-way Lighting Switch 雙位燈掣
- 3-gang 1-way Lighting Switch 三位燈掣
- 1-gang 2-way Lighting Switch 單位二路燈掣
- 2-gang 2-way Lighting Switch 雙位二路燈掣
- 3-gang 2-way Lighting Switch 三位二路燈掣
- 1-gang 1-way Watertight Lighting Switch 單位防水燈掣
- 1-gang 2-way Watertight Lighting Switch 單位二路防水燈掣
- Switch for Exhaust Fan 抽氣扇開關掣
- Switch for Water Heater 熱水爐開關掣
- Switch for Oven 焗爐開關掣
- Switch for Indoor Air-Conditioner 室內空調機接線位
- Isolator for Outdoor Air-Conditioner 室外空調機開關掣
- Town Gas Water Heater Remote Controller 煤氣熱水爐溫度控制掣
- 13A Single Socket Outlet 13A單位電插座
- 13A Twin Socket Outlet 13A雙位電插座
- 13A Single Floor Socket Outlet 13A藏地單位電插座
- 13A Single Watertight Socket Outlet 13A單位防水電插座
- TV/FM Outlet 電視及電台接收插座
- Telephone Outlet 電話插座
- Floor TV/FM Outlet 藏地電視及電台接收插座
- Floor Telephone Outlet 藏地電話插座
- Door Bell Push Button 門鈴按鈕
- Door Bell 門鈴
- Door Phone 對講機
- M.C.B. Board 總電掣箱
- Lamp Holder 燈位
- Downlight 天花燈
- Garden Lamp 花園燈
- Wall Mounted Lamp for Garden 花園牆身燈
- Roof Floor Lamp 天台地燈
- Wall Lamp 牆燈
- Strip Light 燈帶
- Light Trough 燈槽
- Town Gas Water Heater 煤氣熱水爐
- Town Gas Meter 煤氣錶
- Indoor Air-Conditioner 室內空調機
- Washing Machine Connection Point (Water Outlet) 洗衣機接駁點(去水位)
- Washing Machine Connection Point (Water Inlet) 洗衣機接駁點(來水位)
- Door Release Sensor 開燈感應器
- Power Bar 拖板

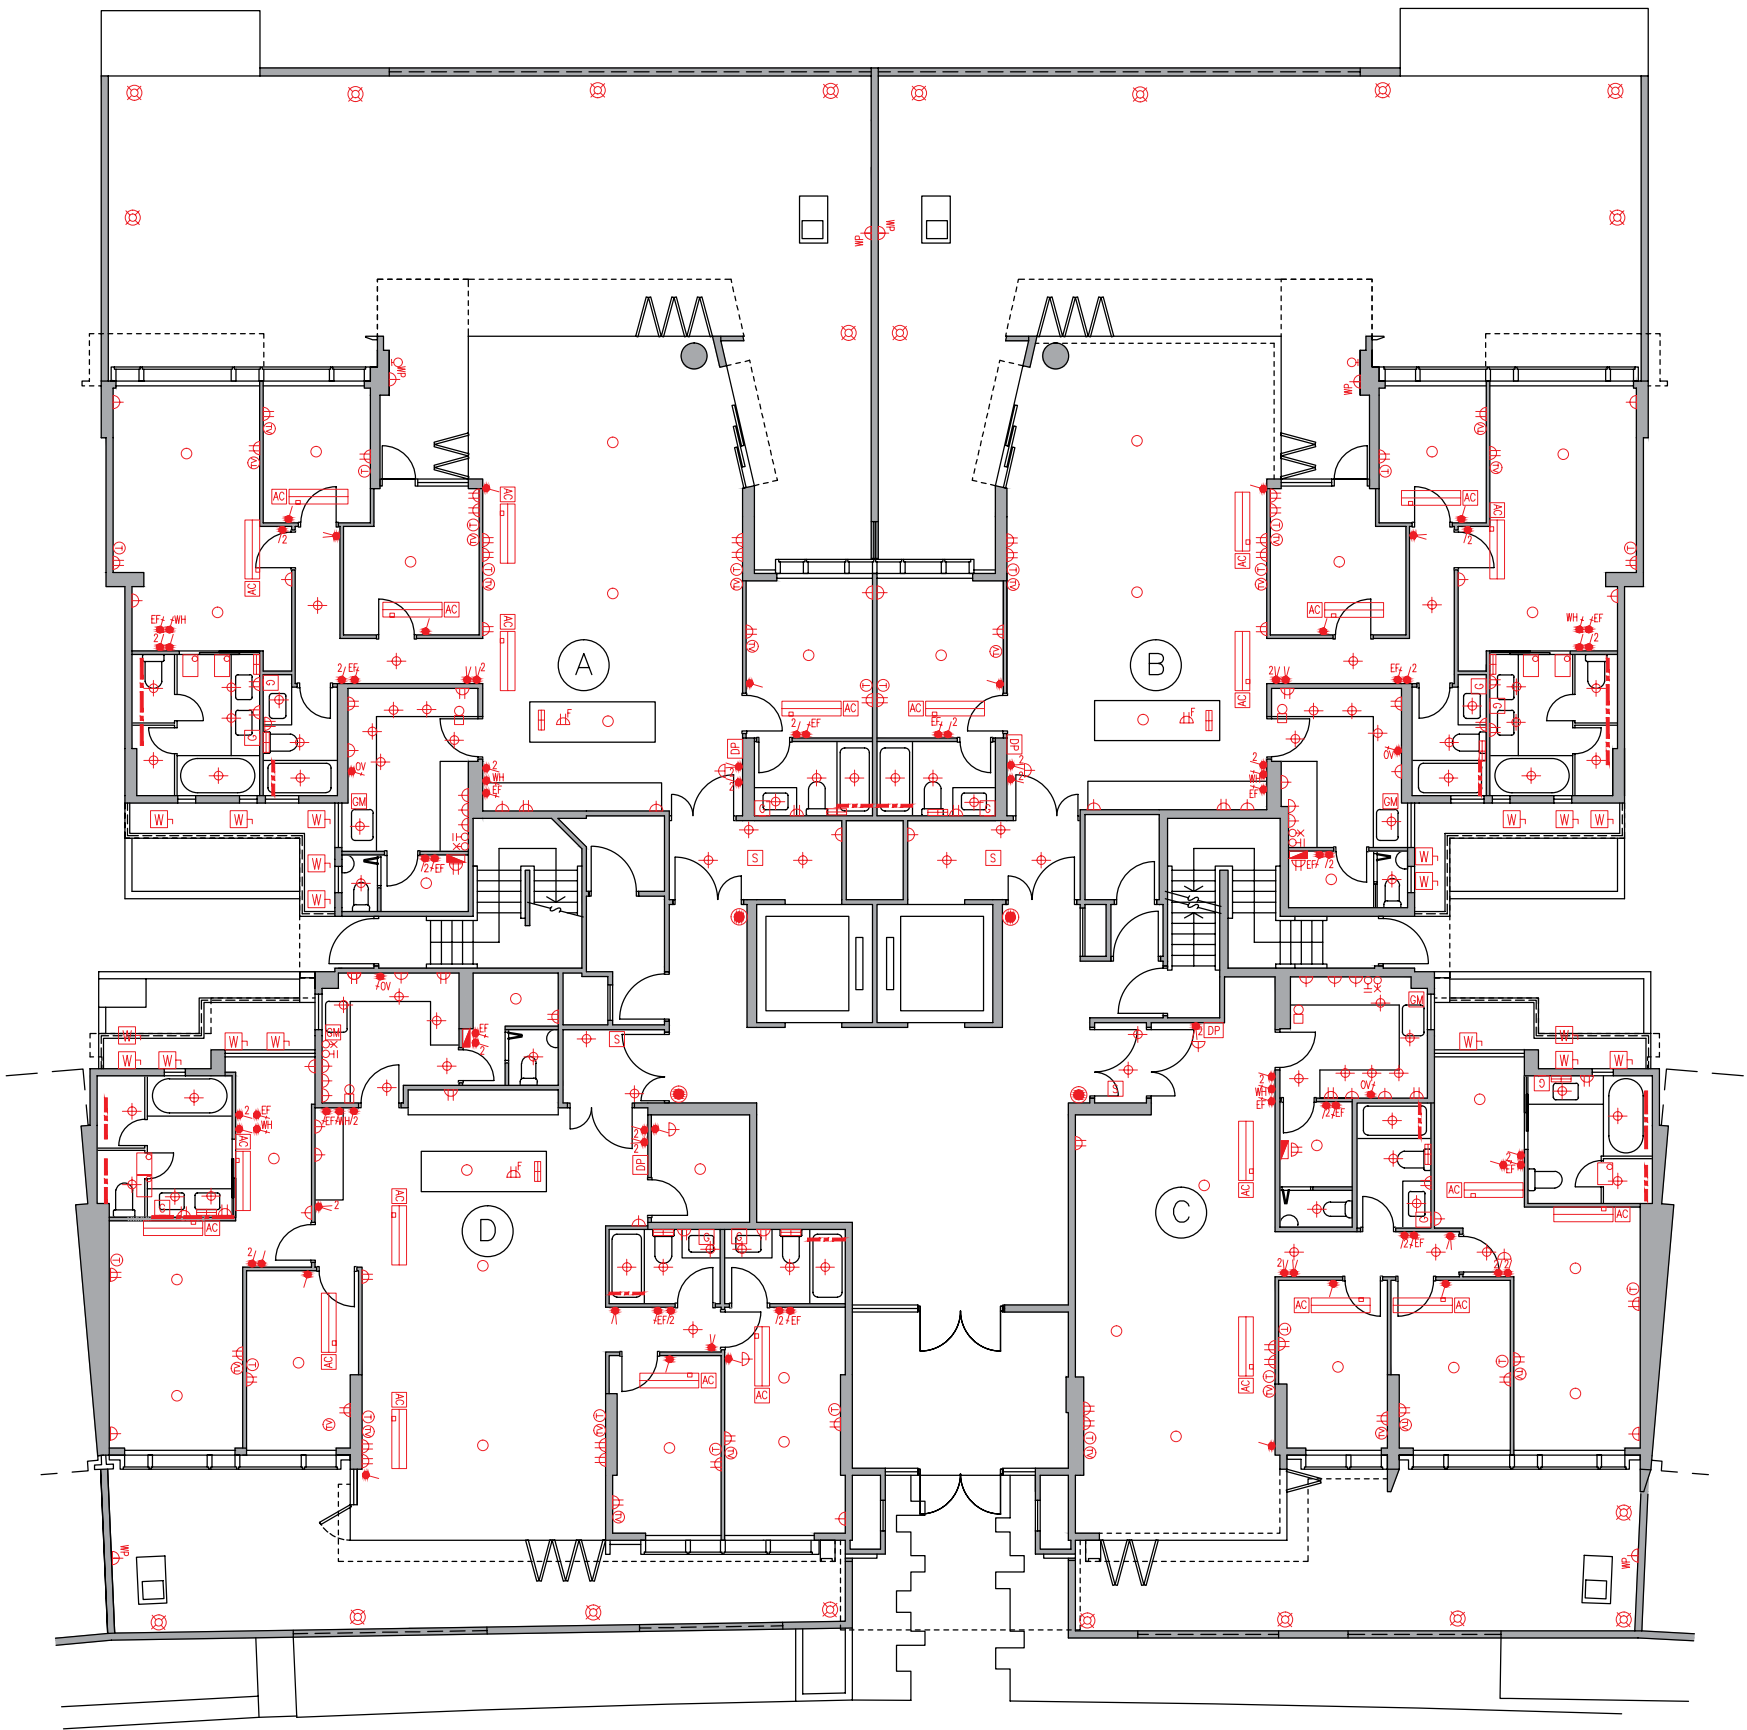

Mechanical & Electrical Provisions Plan 機電裝置平面圖

Tower II 座 I/F 1樓

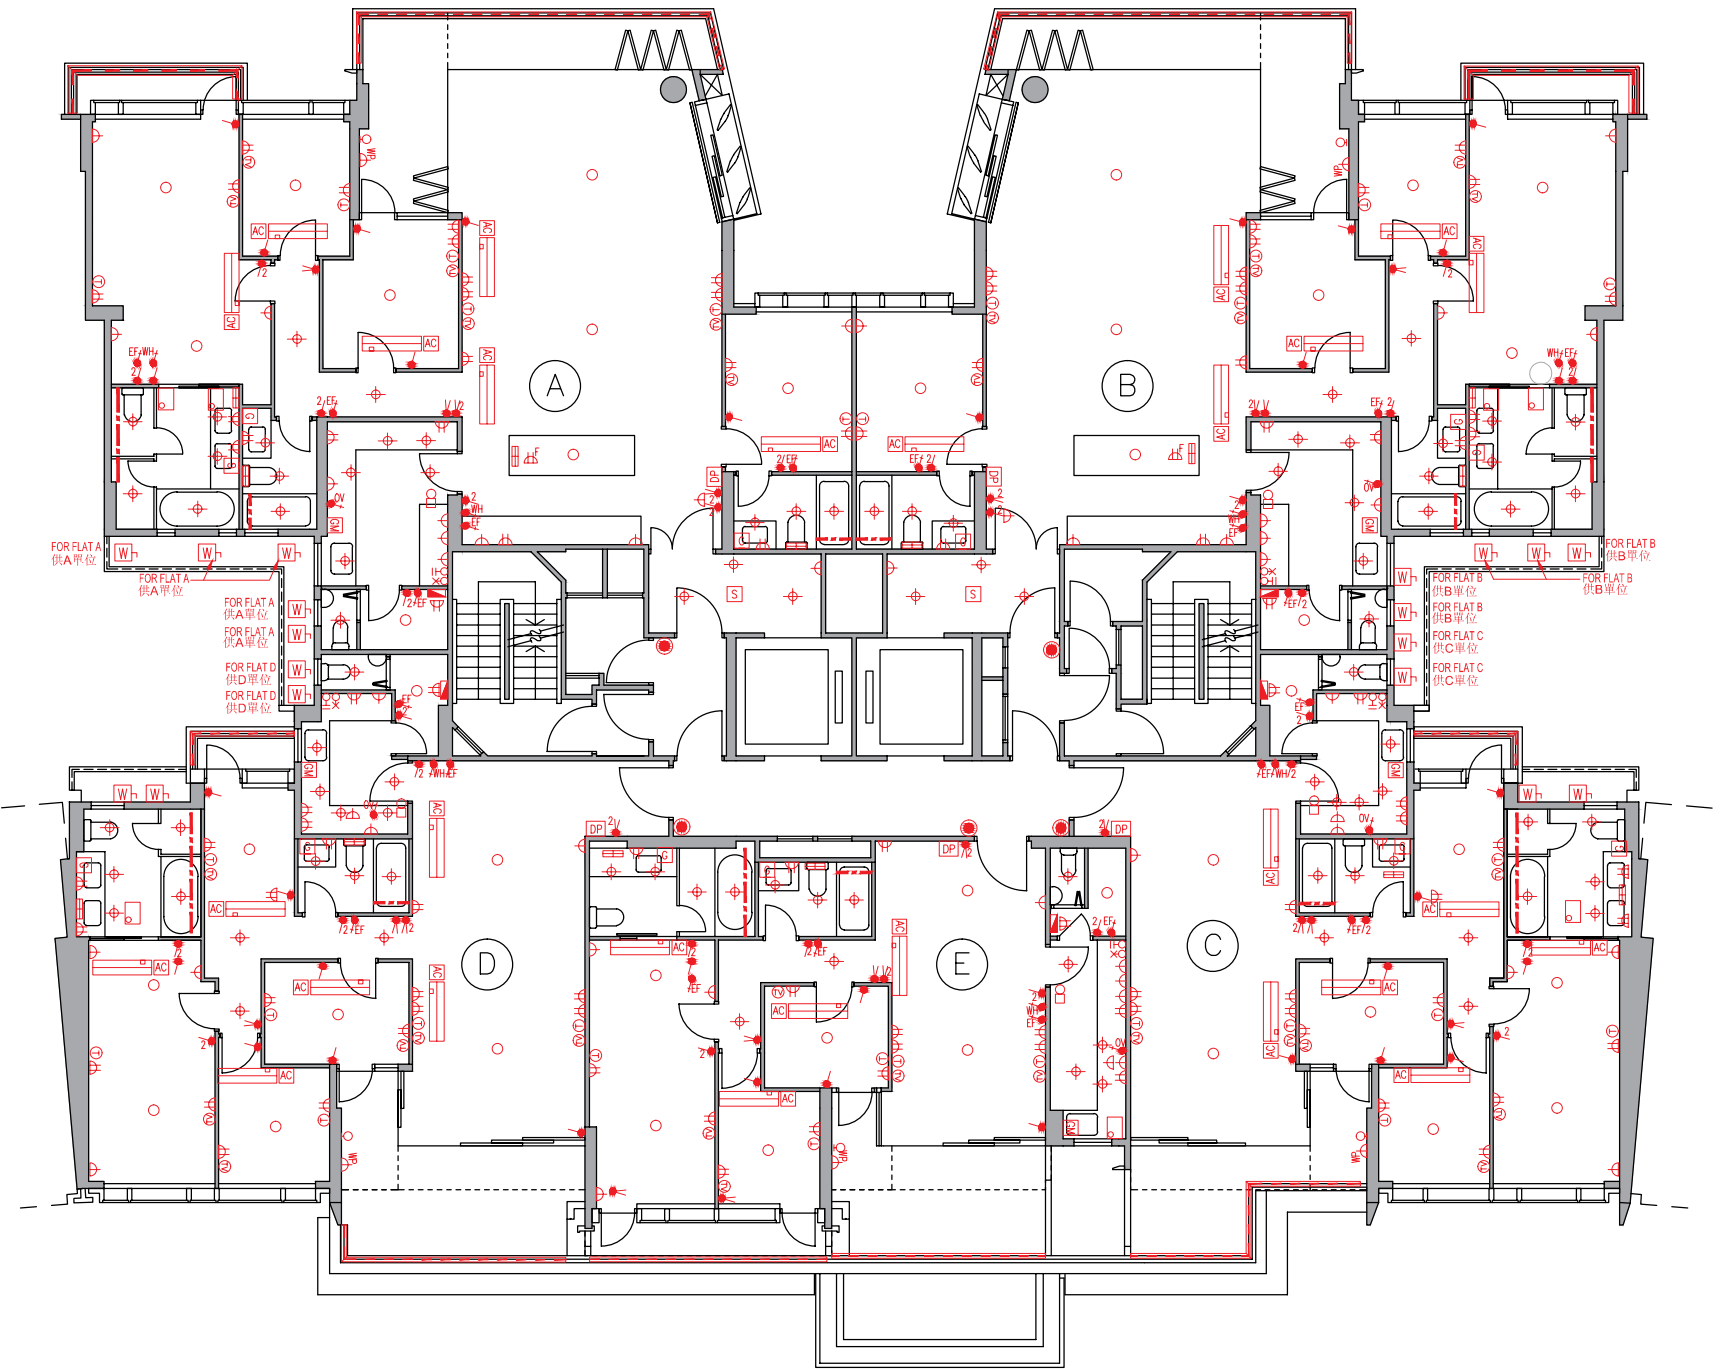

Legend 圖例

- 1-gang 1-way Lighting Switch 單位燈掣
- 2-gang 1-way Lighting Switch 雙位燈掣
- 3-gang 1-way Lighting Switch 三位燈掣
- 1-gang 2-way Lighting Switch 單位二路燈掣
- 2-gang 2-way Lighting Switch 雙位二路燈掣
- 3-gang 2-way Lighting Switch 三位二路燈掣
- 1-gang 1-way Watertight Lighting Switch 單位防水燈掣
- 1-gang 2-way Watertight Lighting Switch 單位二路防水燈掣
- Switch for Exhaust Fan 抽氣扇開關掣
- Switch for Water Heater 熱水爐開關掣
- Switch for Oven 焗爐開關掣
- Switch for Indoor Air-Conditioner 室內空調機接線位
- Isolator for Outdoor Air-Conditioner 室外空調機開關掣
- Town Gas Water Heater Remote Controller 煤氣熱水爐溫度控制掣
- 13A Single Socket Outlet 13A單位電插座
- 13A Twin Socket Outlet 13A雙位電插座
- 13A Single Floor Socket Outlet 13A藏地單位電插座
- 13A Single Watertight Socket Outlet 13A單位防水電插座
- TV/FM Outlet 電視及電台接收插座
- Telephone Outlet 電話插座
- Floor TV/FM Outlet 藏地電視及電台接收插座
- Floor Telephone Outlet 藏地電話插座
- Door Bell Push Button 門鈴按鈕
- Door Bell 門鈴
- Door Phone 對講機
- M.C.B. Board 總電掣箱
- Lamp Holder 燈位
- Downlight 天花燈
- Garden Lamp 花園燈
- Wall Mounted Lamp for Garden 花園牆身燈
- Roof Floor Lamp 天台地燈
- Wall Lamp 牆燈
- Strip Light 燈帶
- Light Trough 燈槽
- Town Gas Water Heater 煤氣熱水爐
- Town Gas Meter 煤氣錶
- Indoor Air-Conditioner 室內空調機
- Washing Machine Connection Point (Water Outlet) 洗衣機接駁點(去水位)
- Washing Machine Connection Point (Water Inlet) 洗衣機接駁點(來水位)
- Door Release Sensor 開燈感應器
- Power Bar 拖板


裝置、裝修物料及設備

Mechanical & Electrical Provisions Plan 機電裝置平面圖

Tower 11 座 2/F - 6/F (4/F is omitted) 2樓-6樓(不設4樓)


Legend 圖例

- 1-gang 1-way Lighting Switch 單位燈掣
- 2-gang 1-way Lighting Switch 雙位燈掣
- 3-gang 1-way Lighting Switch 三位燈掣
- 1-gang 2-way Lighting Switch 單位二路燈掣
- 2-gang 2-way Lighting Switch 雙位二路燈掣
- 3-gang 2-way Lighting Switch 三位二路燈掣
- 1-gang 1-way Watertight Lighting Switch 單位防水燈掣
- 1-gang 2-way Watertight Lighting Switch 單位二路防水燈掣
- Switch for Exhaust Fan 抽氣扇開關掣
- Switch for Water Heater 熱水爐開關掣
- Switch for Oven 焗爐開關掣
- Switch for Indoor Air-Conditioner 室內空調機接線位
- Isolator for Outdoor Air-Conditioner 室外空調機開關掣
- Town Gas Water Heater Remote Controller 煤氣熱水爐溫度控制掣
- 13A Single Socket Outlet 13A單位電插座
- 13A Twin Socket Outlet 13A雙位電插座
- 13A Single Floor Socket Outlet 13A藏地單位電插座
- 13A Single Watertight Socket Outlet 13A單位防水電插座
- TV/FM Outlet 電視及電台接收插座
- Telephone Outlet 電話插座
- Floor TV/FM Outlet 藏地電視及電台接收插座
- Floor Telephone Outlet 藏地電話插座
- Door Bell Push Button 門鈴按鈕
- Door Bell 門鈴
- Door Phone 對講機
- M.C.B. Board 總電掣箱
- Lamp Holder 燈位
- Downlight 天花燈
- Garden Lamp 花園燈
- Wall Mounted Lamp for Garden 花園牆身燈
- Roof Floor Lamp 天台地燈
- Wall Lamp 牆燈
- Strip Light 燈帶
- Light Trough 燈槽
- Town Gas Water Heater 煤氣熱水爐
- Town Gas Meter 煤氣錶
- Indoor Air-Conditioner 室內空調機
- Washing Machine Connection Point (Water Outlet) 洗衣機接駁點(去水位)
- Washing Machine Connection Point (Water Inlet) 洗衣機接駁點(來水位)
- Door Release Sensor 開燈感應器
- Power Bar 拖板

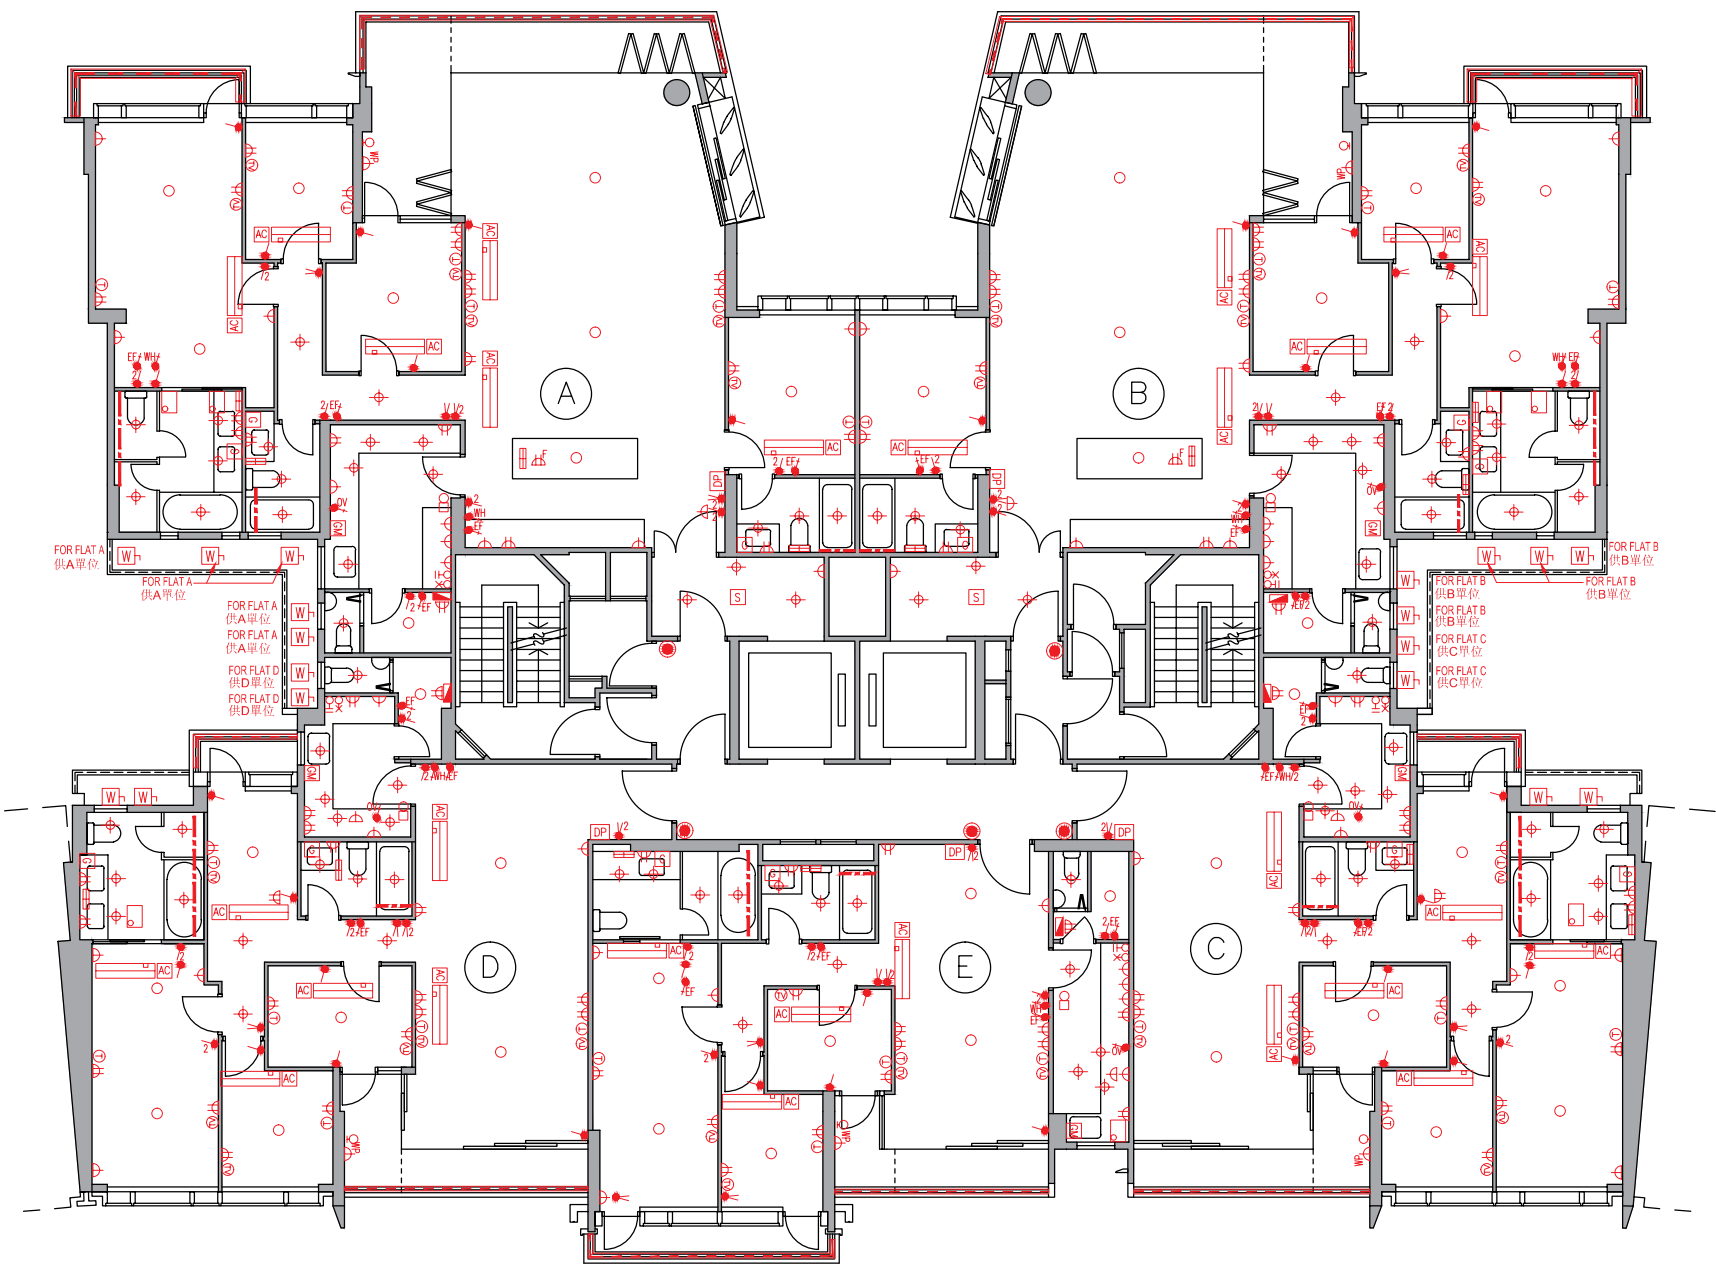

Mechanical & Electrical Provisions Plan 機電裝置平面圖

Tower 11 座 7/F 7樓

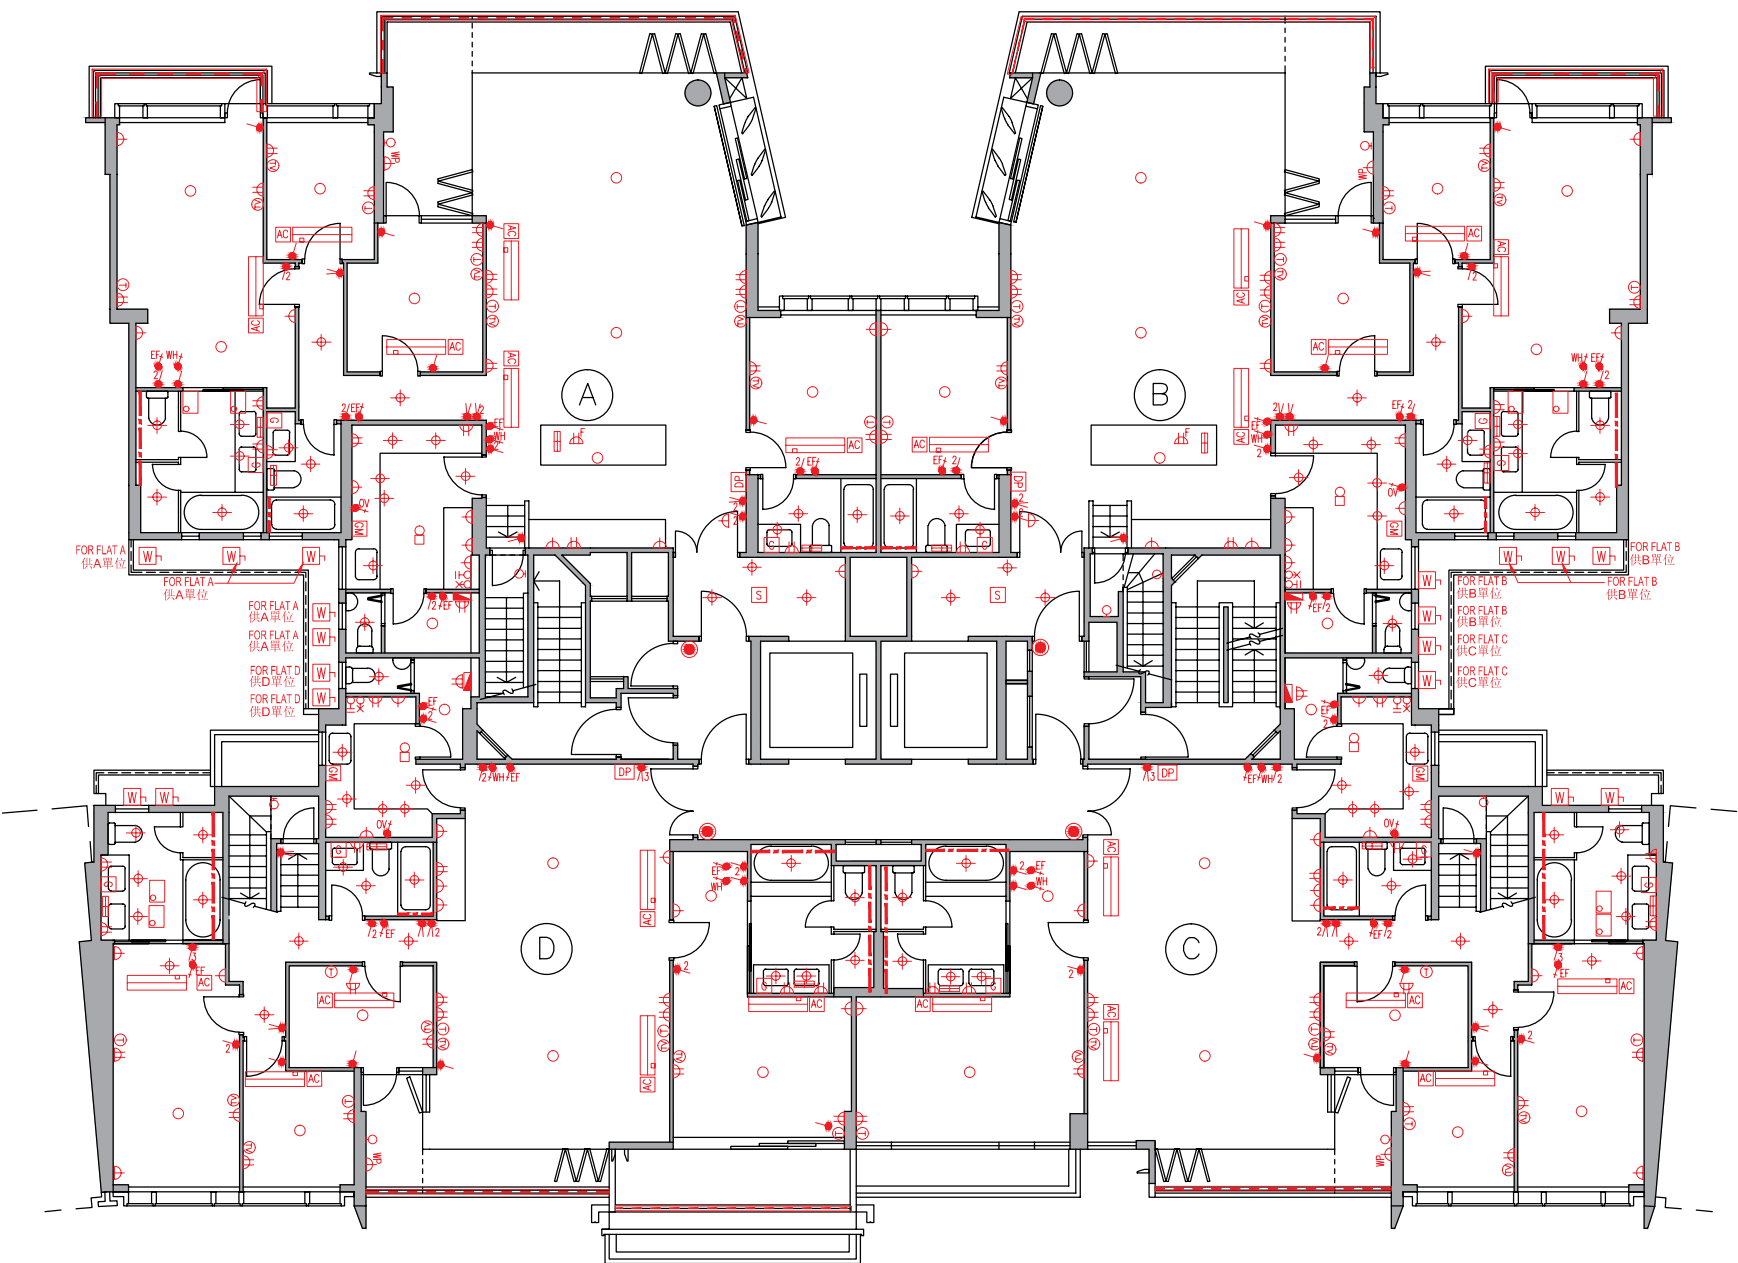

Legend 圖例


- 1-gang 1-way Lighting Switch 單位燈掣
- 2-gang 1-way Lighting Switch 雙位燈掣
- 3-gang 1-way Lighting Switch 三位燈掣
- 1-gang 2-way Lighting Switch 單位二路燈掣
- 2-gang 2-way Lighting Switch 雙位二路燈掣
- 3-gang 2-way Lighting Switch 三位二路燈掣
- 1-gang 1-way Watertight Lighting Switch 單位防水燈掣
- 1-gang 2-way Watertight Lighting Switch 單位二路防水燈掣
- EF Switch for Exhaust Fan 抽氣扇開關掣
- WH Switch for Water Heater 熱水爐開關掣
- OV Switch for Oven 焗爐開關掣
- AC Switch for Indoor Air-Conditioner 室內空調機接線位
- WH Isolator for Outdoor Air-Conditioner 室外空調機開關掣
- G Town Gas Water Heater Remote Controller 煤氣熱水爐溫度控制掣
- 13A Single Socket Outlet 13A單位電插座
- 13A Twin Socket Outlet 13A雙位電插座
- 13A Single Floor Socket Outlet 13A藏地單位電插座
- 13A Single Watertight Socket Outlet 13A單位防水電插座
- TV/FM Outlet 電視及電台接收插座
- T Telephone Outlet 電話插座
- FV Floor TV/FM Outlet 藏地電視及電台接收插座
- F T Floor Telephone Outlet 藏地電話插座
- DB Door Bell Push Button 門鈴按鈕
- DB Door Bell 門鈴
- DP Door Phone 對講機
- M.C.B. Board 總電掣箱
- Lamp Holder 燈位
- Downlight 天花燈
- Garden Lamp 花園燈
- Wall Mounted Lamp for Garden 花園牆身燈
- Roof Floor Lamp 天台地燈
- Wall Lamp 牆燈
- Strip Light 燈帶
- Light Trough 燈槽
- Town Gas Water Heater 煤氣熱水爐
- Town Gas Meter 煤氣錶
- Indoor Air-Conditioner 室內空調機
- Washing Machine Connection Point (Water Outlet) 洗衣機接駁點(去水位)
- Washing Machine Connection Point (Water Inlet) 洗衣機接駁點(來水位)
- DRS Door Release Sensor 開燈感應器
- Power Bar 拖板

Mechanical & Electrical Provisions Plan 機電裝置平面圖

Tower II 座 Roof 天台


Legend 圖例

- 1-gang 1-way Lighting Switch 單位燈掣
- 2-gang 1-way Lighting Switch 雙位燈掣
- 3-gang 1-way Lighting Switch 三位燈掣
- 1-gang 2-way Lighting Switch 單位二路燈掣
- 2-gang 2-way Lighting Switch 雙位二路燈掣
- 3-gang 2-way Lighting Switch 三位二路燈掣
- 1-gang 1-way Watertight Lighting Switch 單位防水燈掣
- 1-gang 2-way Watertight Lighting Switch 單位二路防水燈掣
- Switch for Exhaust Fan 抽氣扇開關掣
- Switch for Water Heater 熱水爐開關掣
- Switch for Oven 焗爐開關掣
- Switch for Indoor Air-Conditioner 室內空調機接線位
- Isolator for Outdoor Air-Conditioner 室外空調機開關掣
- Town Gas Water Heater Remote Controller 煤氣熱水爐溫度控制掣
- 13A Single Socket Outlet 13A單位電插座
- 13A Twin Socket Outlet 13A雙位電插座
- 13A Single Floor Socket Outlet 13A藏地單位電插座
- 13A Single Watertight Socket Outlet 13A單位防水電插座
- TV/FM Outlet 電視及電台接收插座
- Telephone Outlet 電話插座
- Floor TV/FM Outlet 藏地電視及電台接收插座
- Floor Telephone Outlet 藏地電話插座
- Door Bell Push Button 門鈴按鈕
- Door Bell 門鈴
- Door Phone 對講機
- M.C.B. Board 總電掣箱
- Lamp Holder 燈位
- Downlight 天花燈
- Garden Lamp 花園燈
- Wall Mounted Lamp for Garden 花園牆身燈
- Roof Floor Lamp 天台地燈
- Wall Lamp 牆燈
- Strip Light 燈帶
- Light Trough 燈槽
- Town Gas Water Heater 煤氣熱水爐
- Town Gas Meter 煤氣錶
- Indoor Air-Conditioner 室內空調機
- Washing Machine Connection Point (Water Outlet) 洗衣機接駁點(去水位)
- Washing Machine Connection Point (Water Inlet) 洗衣機接駁點(來水位)
- Door Release Sensor 開燈感應器
- Power Bar 拖板

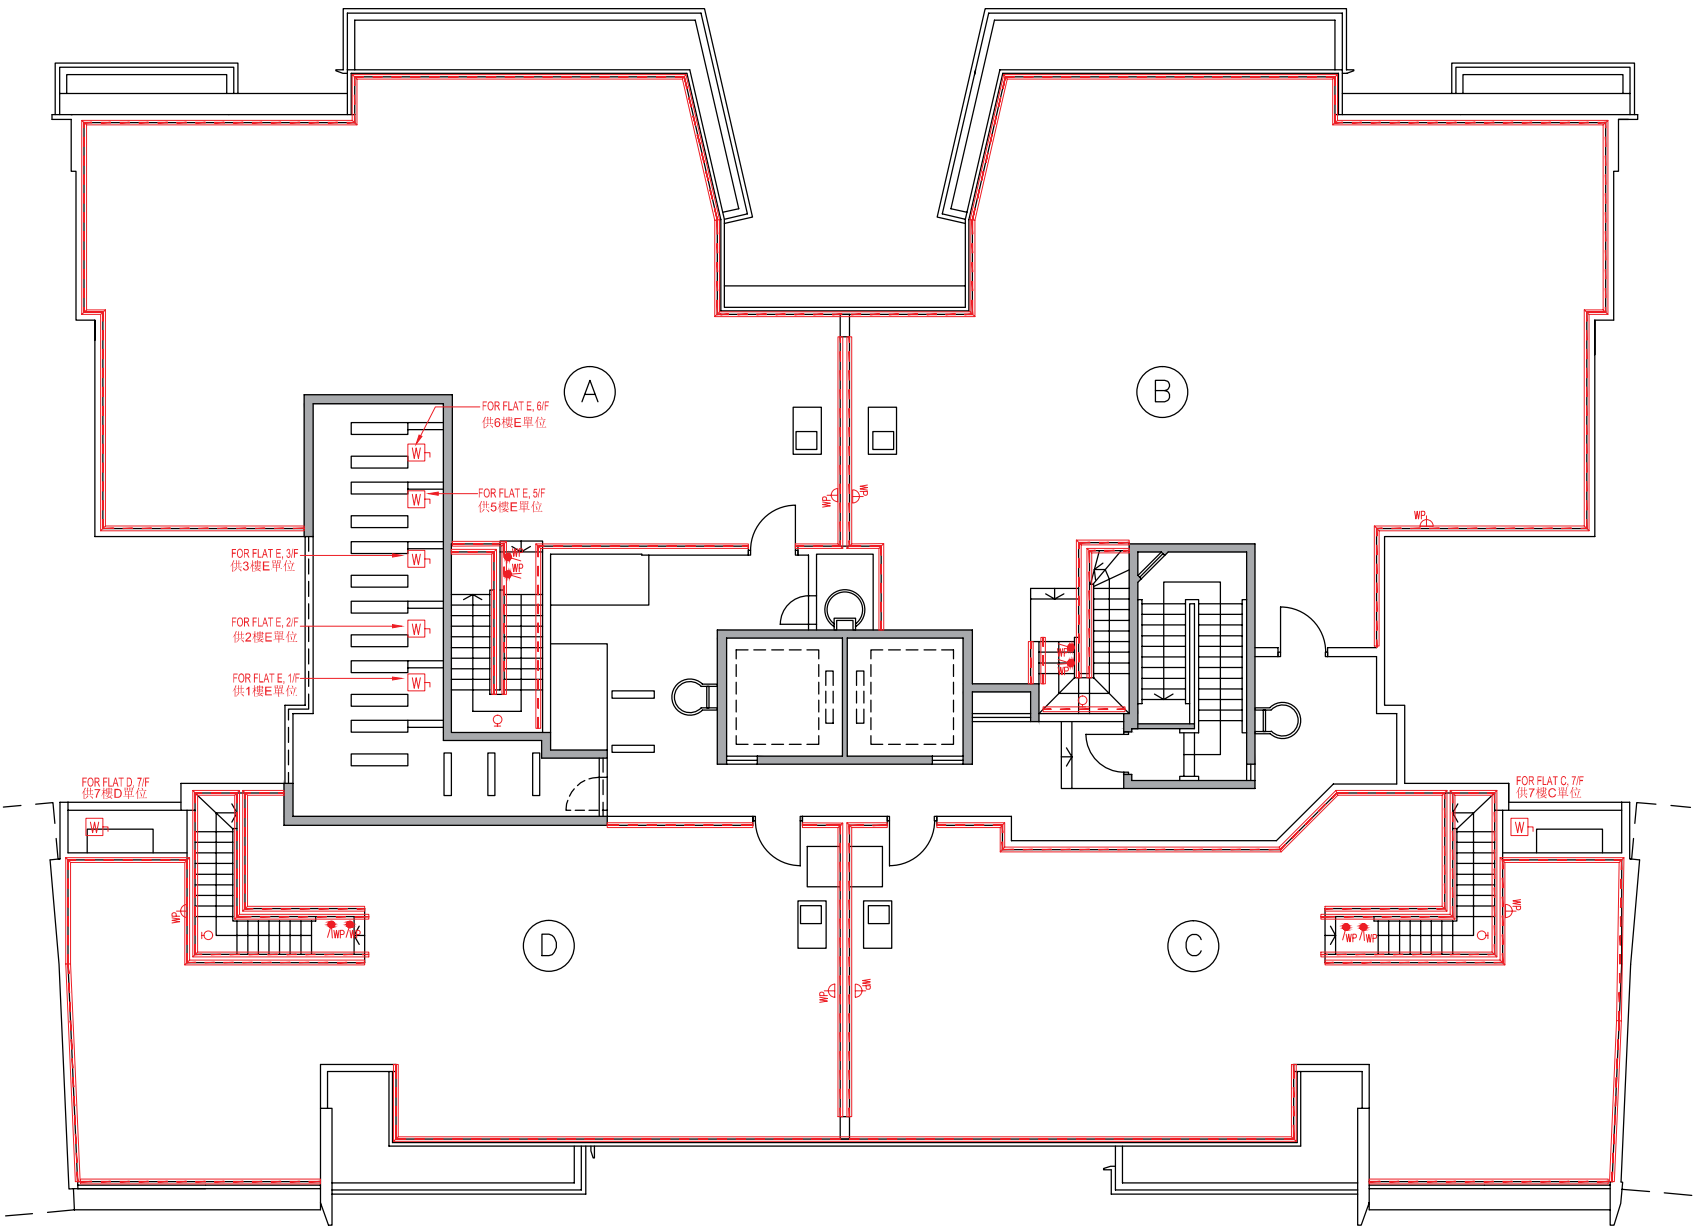

Mechanical & Electrical Provisions Plan 機電裝置平面圖

Tower 12 座 G/F 地下

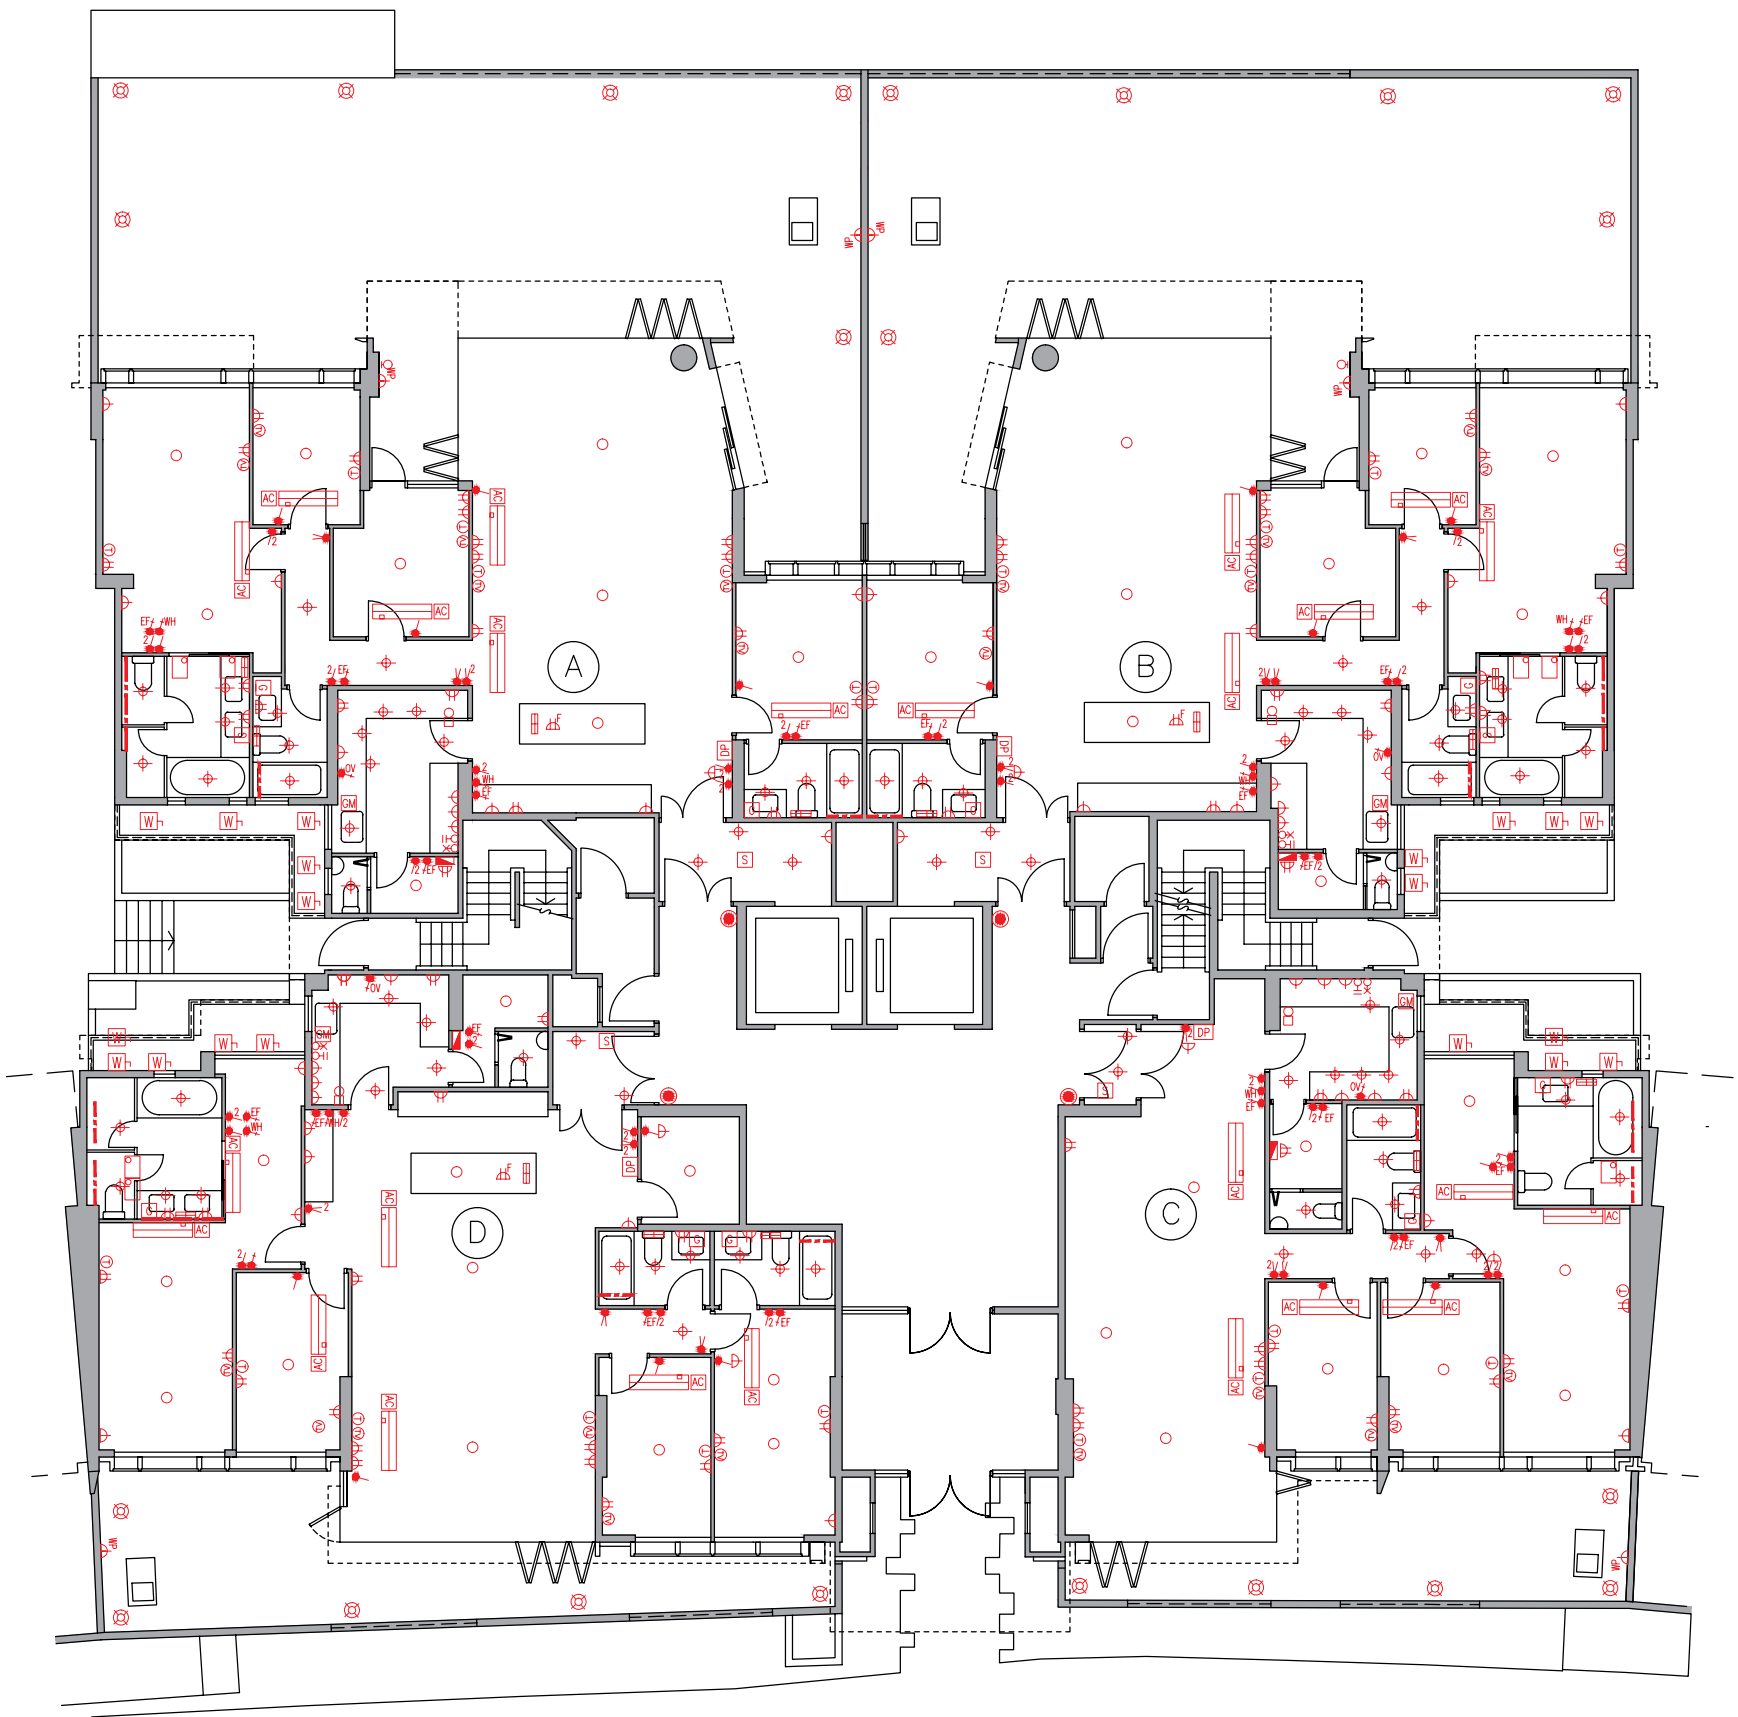

Legend 圖例

- 1-gang 1-way Lighting Switch 單位燈掣
- 2-gang 1-way Lighting Switch 雙位燈掣
- 3-gang 1-way Lighting Switch 三位燈掣
- 1-gang 2-way Lighting Switch 單位二路燈掣
- 2-gang 2-way Lighting Switch 雙位二路燈掣
- 3-gang 2-way Lighting Switch 三位二路燈掣
- 1-gang 1-way Watertight Lighting Switch 單位防水燈掣
- 1-gang 2-way Watertight Lighting Switch 單位二路防水燈掣
- Switch for Exhaust Fan 抽氣扇開關掣
- Switch for Water Heater 熱水爐開關掣
- Switch for Oven 焗爐開關掣
- Switch for Indoor Air-Conditioner 室內空調機接線位
- Isolator for Outdoor Air-Conditioner 室外空調機開關掣
- Town Gas Water Heater Remote Controller 煤氣熱水爐溫度控制掣
- 13A Single Socket Outlet 13A單位電插座
- 13A Twin Socket Outlet 13A雙位電插座
- 13A Single Floor Socket Outlet 13A藏地單位電插座
- 13A Single Watertight Socket Outlet 13A單位防水電插座
- TV/FM Outlet 電視及電台接收插座
- Telephone Outlet 電話插座
- Floor TV/FM Outlet 藏地電視及電台接收插座
- Floor Telephone Outlet 藏地電話插座
- Door Bell Push Button 門鈴按鈕
- Door Bell 門鈴
- Door Phone 對講機
- M.C.B. Board 總電掣箱
- Lamp Holder 燈位
- Downlight 天花燈
- Garden Lamp 花園燈
- Wall Mounted Lamp for Garden 花園牆身燈
- Roof Floor Lamp 天台地燈
- Wall Lamp 牆燈
- Strip Light 燈帶
- Light Trough 燈槽
- Town Gas Water Heater 煤氣熱水爐
- Town Gas Meter 煤氣錶
- Indoor Air-Conditioner 室內空調機
- Washing Machine Connection Point (Water Outlet) 洗衣機接駁點(去水位)
- Washing Machine Connection Point (Water Inlet) 洗衣機接駁點(來水位)
- Door Release Sensor 開燈感應器
- Power Bar 拖板


裝置、裝修物料及設備

Mechanical & Electrical Provisions Plan 機電裝置平面圖

Tower 12 座 I/F 1樓

Legend 圖例

- 1-gang 1-way Lighting Switch 單位燈掣
- 2-gang 1-way Lighting Switch 雙位燈掣
- 3-gang 1-way Lighting Switch 三位燈掣
- 1-gang 2-way Lighting Switch 單位二路燈掣
- 2-gang 2-way Lighting Switch 雙位二路燈掣
- 3-gang 2-way Lighting Switch 三位二路燈掣
- 1-gang 1-way Watertight Lighting Switch 單位防水燈掣
- 1-gang 2-way Watertight Lighting Switch 單位二路防水燈掣
- EF Switch for Exhaust Fan 抽氣扇開關掣
- WH Switch for Water Heater 熱水爐開關掣
- OV Switch for Oven 焗爐開關掣
- AC Switch for Indoor Air-Conditioner 室內空調機接線位
- W Isolator for Outdoor Air-Conditioner 室外空調機開關掣
- G Town Gas Water Heater Remote Controller 煤氣熱水爐溫度控制掣
- 13A Single Socket Outlet 13A單位電插座
- 13A Twin Socket Outlet 13A雙位電插座
- 13A Single Floor Socket Outlet 13A藏地單位電插座
- WP 13A Single Watertight Socket Outlet 13A單位防水電插座
- TV/FM TV/FM Outlet 電視及電台接收插座
- T Telephone Outlet 電話插座
- F TV/FM Floor TV/FM Outlet 藏地電視及電台接收插座
- F T Floor Telephone Outlet 藏地電話插座
- DB Door Bell Push Button 門鈴按鈕
- DB Door Bell 門鈴
- DP Door Phone 對講機
- M.C.B. Board 總電掣箱
- Lamp Holder 燈位
- Downlight 天花燈
- Garden Lamp 花園燈
- W Wall Mounted Lamp for Garden 花園牆身燈
- R Roof Floor Lamp 天台地燈
- W Wall Lamp 牆燈
- Strip Light 燈帶
- Light Trough 燈槽
- Town Gas Water Heater 煤氣熱水爐
- Town Gas Meter 煤氣錶
- Indoor Air-Conditioner 室內空調機
- Washing Machine Connection Point (Water Outlet) 洗衣機接駁點(去水位)
- Washing Machine Connection Point (Water Inlet) 洗衣機接駁點(來水位)
- Door Release Sensor 開燈感應器
- Power Bar 拖板

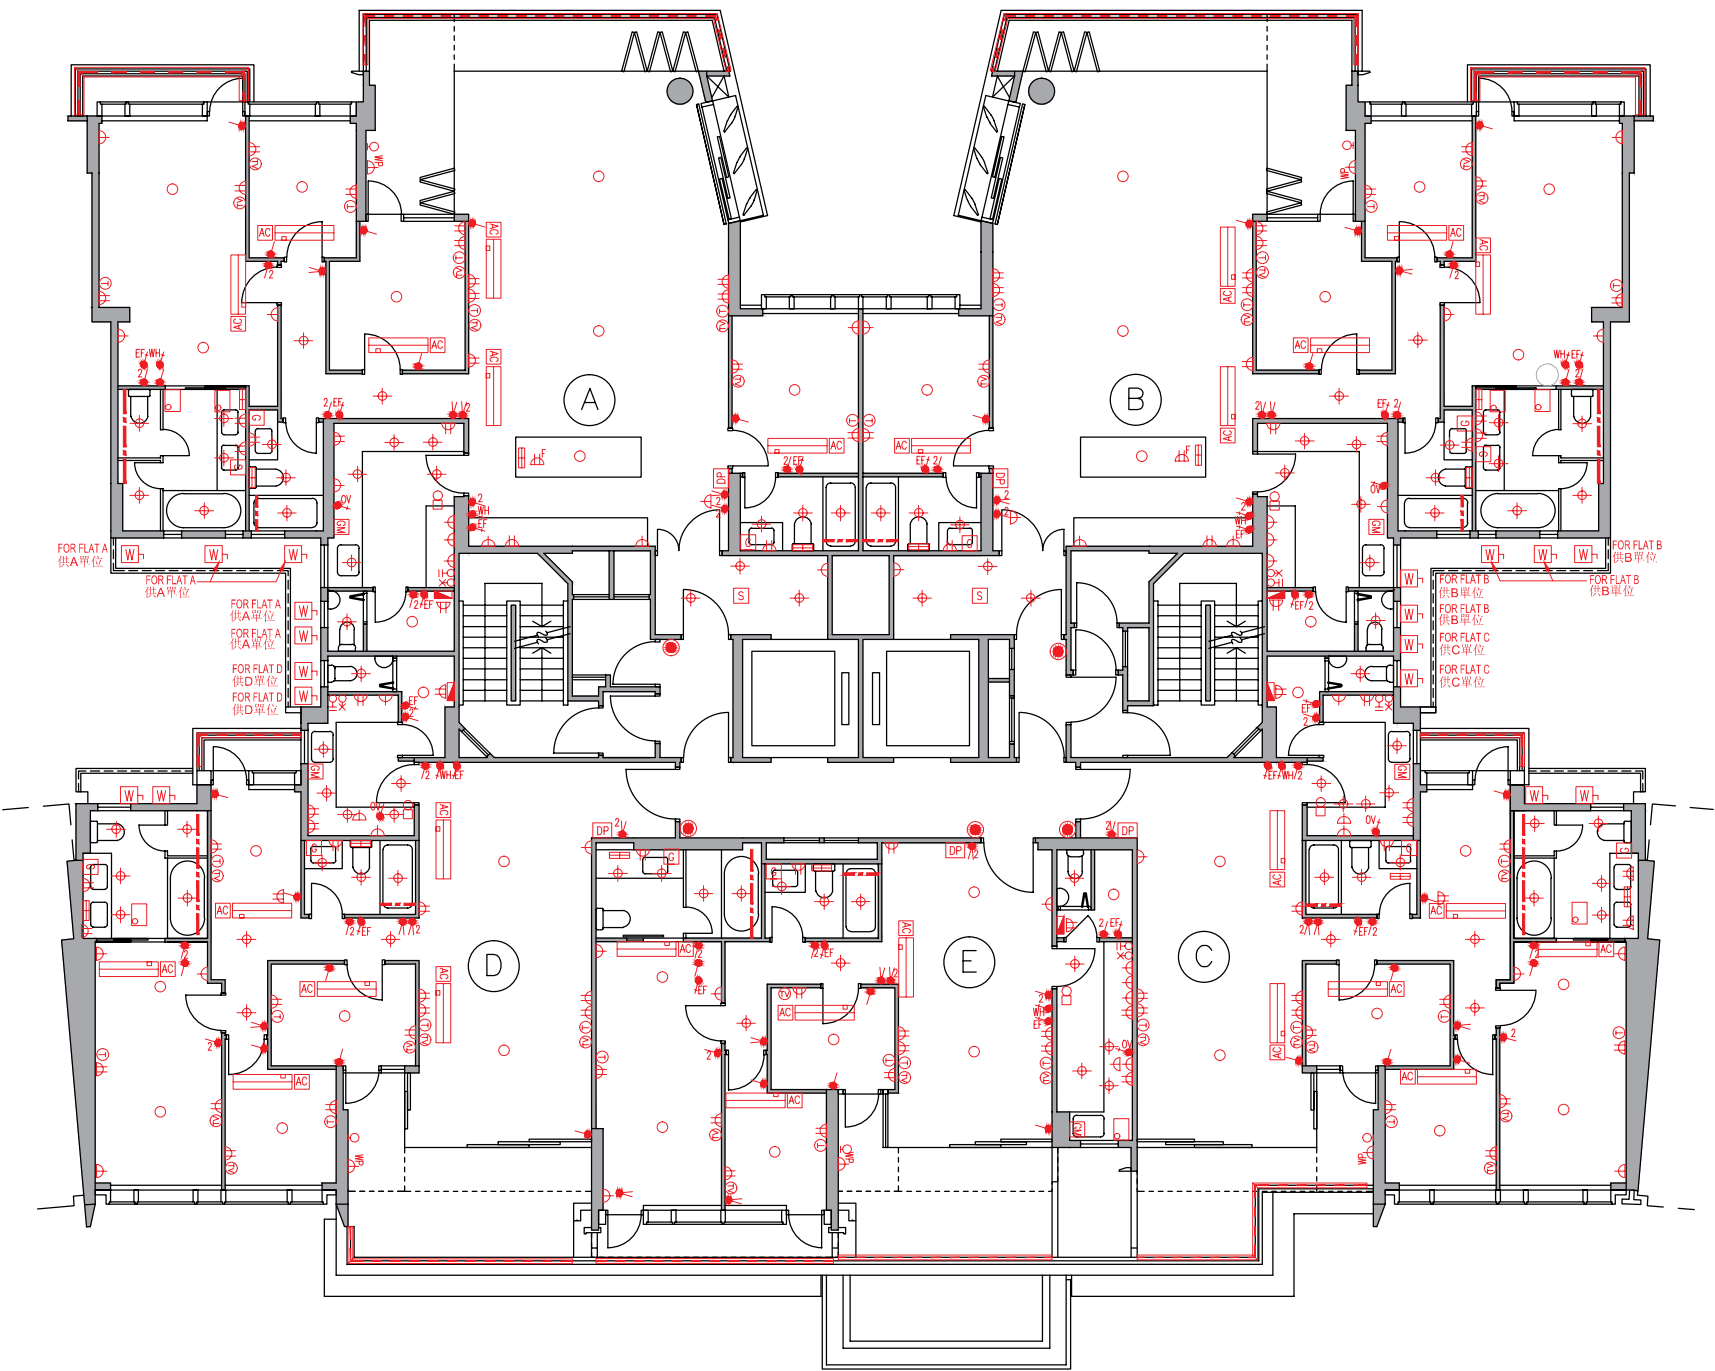

裝置、裝修物料及設備

Mechanical & Electrical Provisions Plan 機電裝置平面圖

Tower 12 座 2/F - 6/F (4/F is omitted) 2樓-6樓(不設4樓)

Legend 圖例


- 1-gang 1-way Lighting Switch 單位燈掣
- 2-gang 1-way Lighting Switch 雙位燈掣
- 3-gang 1-way Lighting Switch 三位燈掣
- 1-gang 2-way Lighting Switch 單位二路燈掣
- 2-gang 2-way Lighting Switch 雙位二路燈掣
- 3-gang 2-way Lighting Switch 三位二路燈掣
- 1-gang 1-way Watertight Lighting Switch 單位防水燈掣
- 1-gang 2-way Watertight Lighting Switch 單位二路防水燈掣
- EF Switch for Exhaust Fan 抽氣扇開關掣
- WH Switch for Water Heater 熱水爐開關掣
- OV Switch for Oven 焗爐開關掣
- AC Switch for Indoor Air-Conditioner 室內空調機接線位
- WH Isolator for Outdoor Air-Conditioner 室外空調機開關掣
- G Town Gas Water Heater Remote Controller 煤氣熱水爐溫度控制掣
- 13A Single Socket Outlet 13A單位電插座
- 13A Twin Socket Outlet 13A雙位電插座
- F 13A Single Floor Socket Outlet 13A藏地單位電插座
- WP 13A Single Watertight Socket Outlet 13A單位防水電插座
- TV TV/FM Outlet 電視及電台接收插座
- T Telephone Outlet 電話插座
- F TV Floor TV/FM Outlet 藏地電視及電台接收插座
- F T Floor Telephone Outlet 藏地電話插座
- DB Door Bell Push Button 門鈴按鈕
- B Door Bell 門鈴
- DP Door Phone 對講機
- M.C.B. Board 總電掣箱
- Lamp Holder 燈位
- Downlight 天花燈
- Garden Lamp 花園燈
- Wall Mounted Lamp for Garden 花園牆身燈
- Roof Floor Lamp 天台地燈
- Wall Lamp 牆燈
- Strip Light 燈帶
- Light Trough 燈槽
- Town Gas Water Heater 煤氣熱水爐
- Town Gas Meter 煤氣錶
- Indoor Air-Conditioner 室內空調機
- Washing Machine Connection Point (Water Outlet) 洗衣機接駁點(去水位)
- Washing Machine Connection Point (Water Inlet) 洗衣機接駁點(來水位)
- S Door Release Sensor 開燈感應器
- Power Bar 拖板

Mechanical & Electrical Provisions Plan 機電裝置平面圖

Tower 12 座 7/F 7樓

Legend 圖例

- 1-gang 1-way Lighting Switch 單位燈掣
- 2-gang 1-way Lighting Switch 雙位燈掣
- 3-gang 1-way Lighting Switch 三位燈掣
- 1-gang 2-way Lighting Switch 單位二路燈掣
- 2-gang 2-way Lighting Switch 雙位二路燈掣
- 3-gang 2-way Lighting Switch 三位二路燈掣
- 1-gang 1-way Watertight Lighting Switch 單位防水燈掣
- 1-gang 2-way Watertight Lighting Switch 單位二路防水燈掣
- Switch for Exhaust Fan 抽氣扇開關掣
- Switch for Water Heater 熱水爐開關掣
- Switch for Oven 焗爐開關掣
- Switch for Indoor Air-Conditioner 室內空調機接線位
- Isolator for Outdoor Air-Conditioner 室外空調機開關掣
- Town Gas Water Heater Remote Controller 煤氣熱水爐溫度控制掣
- 13A Single Socket Outlet 13A單位電插座
- 13A Twin Socket Outlet 13A雙位電插座
- 13A Single Floor Socket Outlet 13A藏地單位電插座
- 13A Single Watertight Socket Outlet 13A單位防水電插座
- TV/FM Outlet 電視及電台接收插座
- Telephone Outlet 電話插座
- Floor TV/FM Outlet 藏地電視及電台接收插座
- Floor Telephone Outlet 藏地電話插座
- Door Bell Push Button 門鈴按鈕
- Door Bell 門鈴
- Door Phone 對講機
- M.C.B. Board 總電掣箱
- Lamp Holder 燈位
- Downlight 天花燈
- Garden Lamp 花園燈
- Wall Mounted Lamp for Garden 花園牆身燈
- Roof Floor Lamp 天台地燈
- Wall Lamp 牆燈
- Strip Light 燈帶
- Light Trough 燈槽
- Town Gas Water Heater 煤氣熱水爐
- Town Gas Meter 煤氣錶
- Indoor Air-Conditioner 室內空調機
- Washing Machine Connection Point (Water Outlet) 洗衣機接駁點(去水位)
- Washing Machine Connection Point (Water Inlet) 洗衣機接駁點(來水位)
- Door Release Sensor 開燈感應器
- Power Bar 拖板

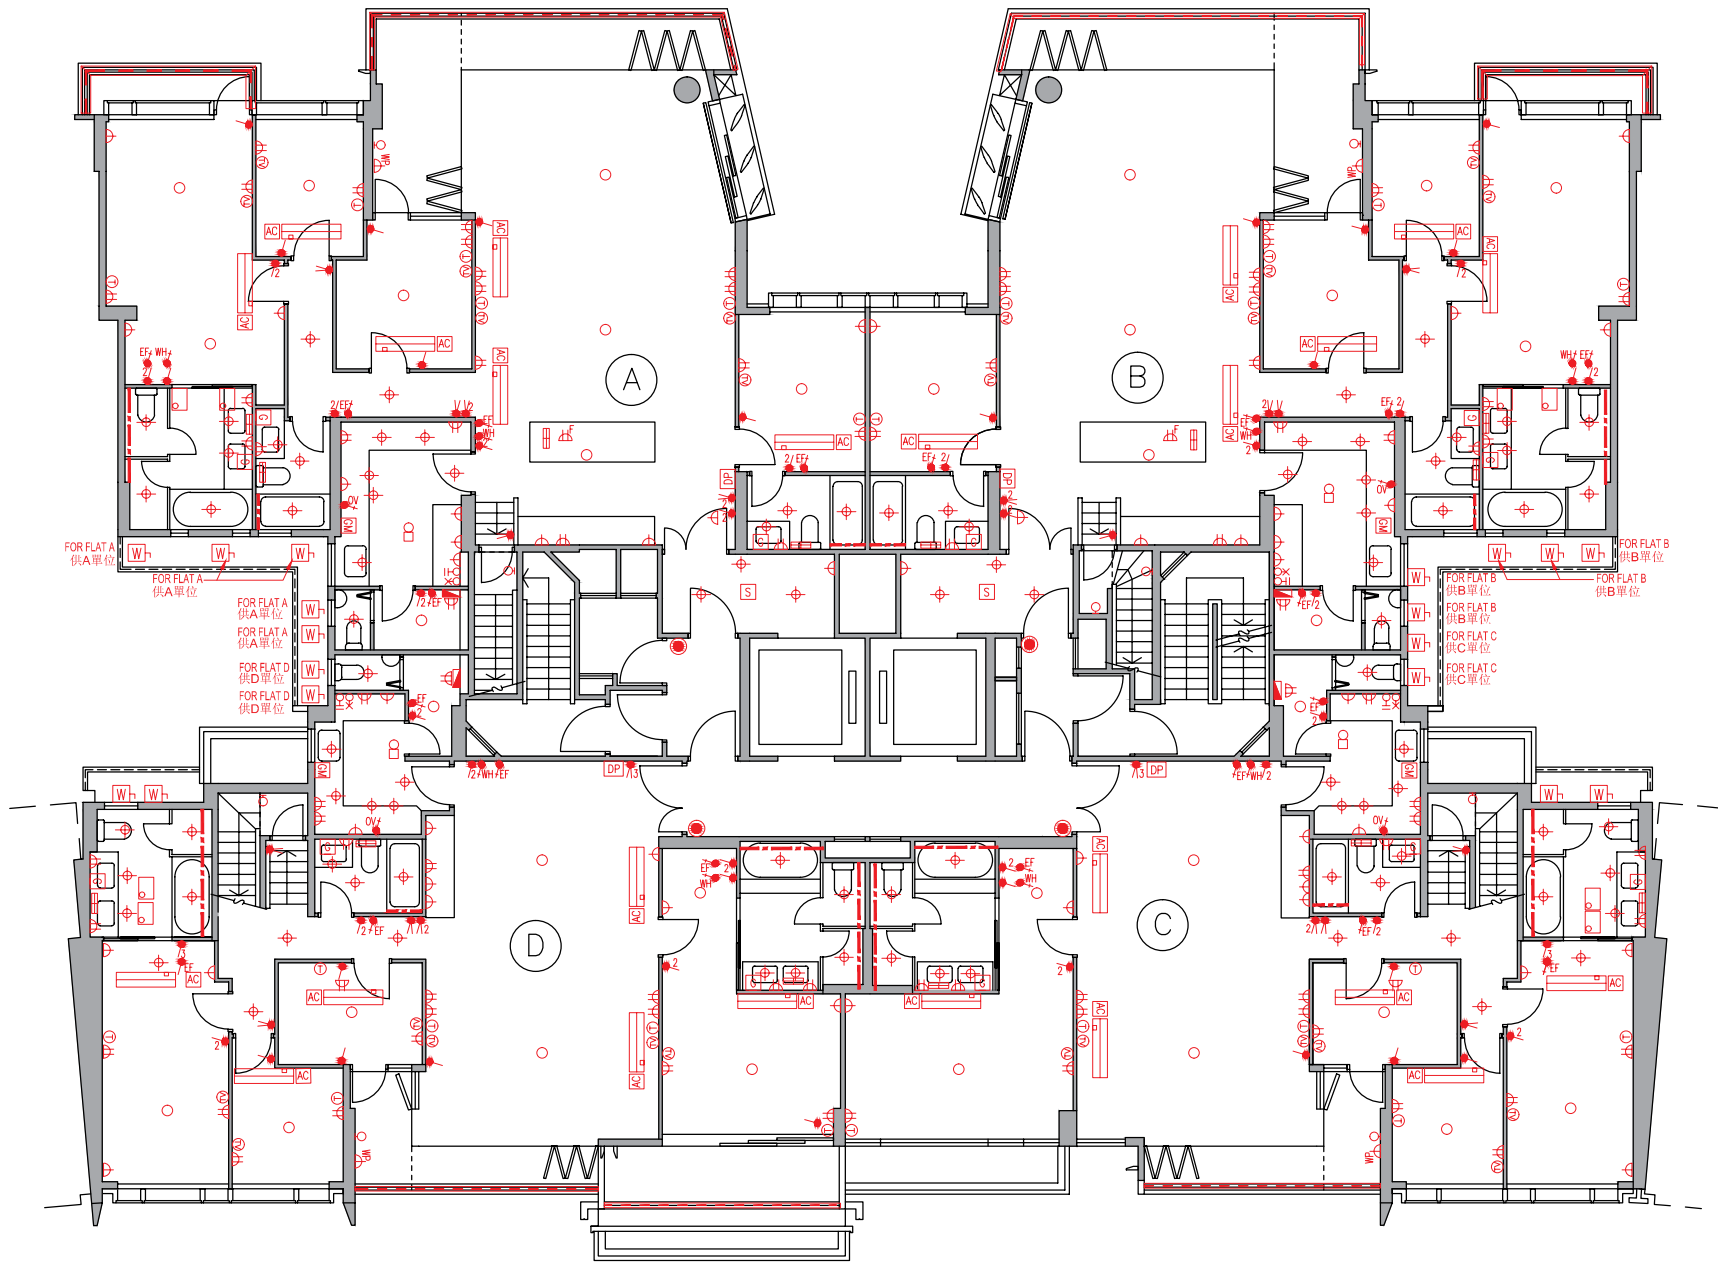

Mechanical & Electrical Provisions Plan 機電裝置平面圖

Tower 12 座 Roof 天台

Legend 圖例


- 1-gang 1-way Lighting Switch 單位燈掣
- 2-gang 1-way Lighting Switch 雙位燈掣
- 3-gang 1-way Lighting Switch 三位燈掣
- 1-gang 2-way Lighting Switch 單位二路燈掣
- 2-gang 2-way Lighting Switch 雙位二路燈掣
- 3-gang 2-way Lighting Switch 三位二路燈掣
- 1-gang 1-way Watertight Lighting Switch 單位防水燈掣
- 1-gang 2-way Watertight Lighting Switch 單位二路防水燈掣
- Switch for Exhaust Fan 抽氣扇開關掣
- Switch for Water Heater 熱水爐開關掣
- Switch for Oven 焗爐開關掣
- Switch for Indoor Air-Conditioner 室內空調機接線位
- Isolator for Outdoor Air-Conditioner 室外空調機開關掣
- Town Gas Water Heater Remote Controller 煤氣熱水爐溫度控制掣
- 13A Single Socket Outlet 13A單位電插座
- 13A Twin Socket Outlet 13A雙位電插座
- 13A Single Floor Socket Outlet 13A藏地單位電插座
- 13A Single Watertight Socket Outlet 13A單位防水電插座
- TV/FM Outlet 電視及電台接收插座
- Telephone Outlet 電話插座
- Floor TV/FM Outlet 藏地電視及電台接收插座
- Floor Telephone Outlet 藏地電話插座
- Door Bell Push Button 門鈴按鈕
- Door Bell 門鈴
- Door Phone 對講機
- M.C.B. Board 總電掣箱
- Lamp Holder 燈位
- Downlight 天花燈
- Garden Lamp 花園燈
- Wall Mounted Lamp for Garden 花園牆身燈
- Roof Floor Lamp 天台地燈
- Wall Lamp 牆燈
- Strip Light 燈帶
- Light Trough 燈槽
- Town Gas Water Heater 煤氣熱水爐
- Town Gas Meter 煤氣錶
- Indoor Air-Conditioner 室內空調機
- Washing Machine Connection Point (Water Outlet) 洗衣機接駁點(去水位)
- Washing Machine Connection Point (Water Inlet) 洗衣機接駁點(來水位)
- Door Release Sensor 開燈感應器
- Power Bar 拖板

Mechanical & Electrical Provisions Plan 機電裝置平面圖

Tower 15 座 G/F 地下


Legend 圖例

- 1-gang 1-way Lighting Switch 單位燈掣
- 2-gang 1-way Lighting Switch 雙位燈掣
- 3-gang 1-way Lighting Switch 三位燈掣
- 1-gang 2-way Lighting Switch 單位二路燈掣
- 2-gang 2-way Lighting Switch 雙位二路燈掣
- 3-gang 2-way Lighting Switch 三位二路燈掣
- 1-gang 1-way Watertight Lighting Switch 單位防水燈掣
- 1-gang 2-way Watertight Lighting Switch 單位二路防水燈掣
- Switch for Exhaust Fan 抽氣扇開關掣
- Switch for Water Heater 熱水爐開關掣
- Switch for Oven 焗爐開關掣
- Switch for Indoor Air-Conditioner 室內空調機接線位
- Isolator for Outdoor Air-Conditioner 室外空調機開關掣
- Town Gas Water Heater Remote Controller 煤氣熱水爐溫度控制掣
- 13A Single Socket Outlet 13A單位電插座
- 13A Twin Socket Outlet 13A雙位電插座
- 13A Single Floor Socket Outlet 13A藏地單位電插座
- 13A Single Watertight Socket Outlet 13A單位防水電插座
- TV/FM Outlet 電視及電台接收插座
- Telephone Outlet 電話插座
- Floor TV/FM Outlet 藏地電視及電台接收插座
- Floor Telephone Outlet 藏地電話插座
- Door Bell Push Button 門鈴按鈕
- Door Bell 門鈴
- Door Phone 對講機
- M.C.B. Board 總電掣箱
- Lamp Holder 燈位
- Downlight 天花燈
- Garden Lamp 花園燈
- Wall Mounted Lamp for Garden 花園牆身燈
- Roof Floor Lamp 天台地燈
- Wall Lamp 牆燈
- Strip Light 燈帶
- Light Trough 燈槽
- Town Gas Water Heater 煤氣熱水爐
- Town Gas Meter 煤氣錶
- Indoor Air-Conditioner 室內空調機
- Washing Machine Connection Point (Water Outlet) 洗衣機接駁點(去水位)
- Washing Machine Connection Point (Water Inlet) 洗衣機接駁點(來水位)
- Door Release Sensor 開燈感應器
- Power Bar 拖板

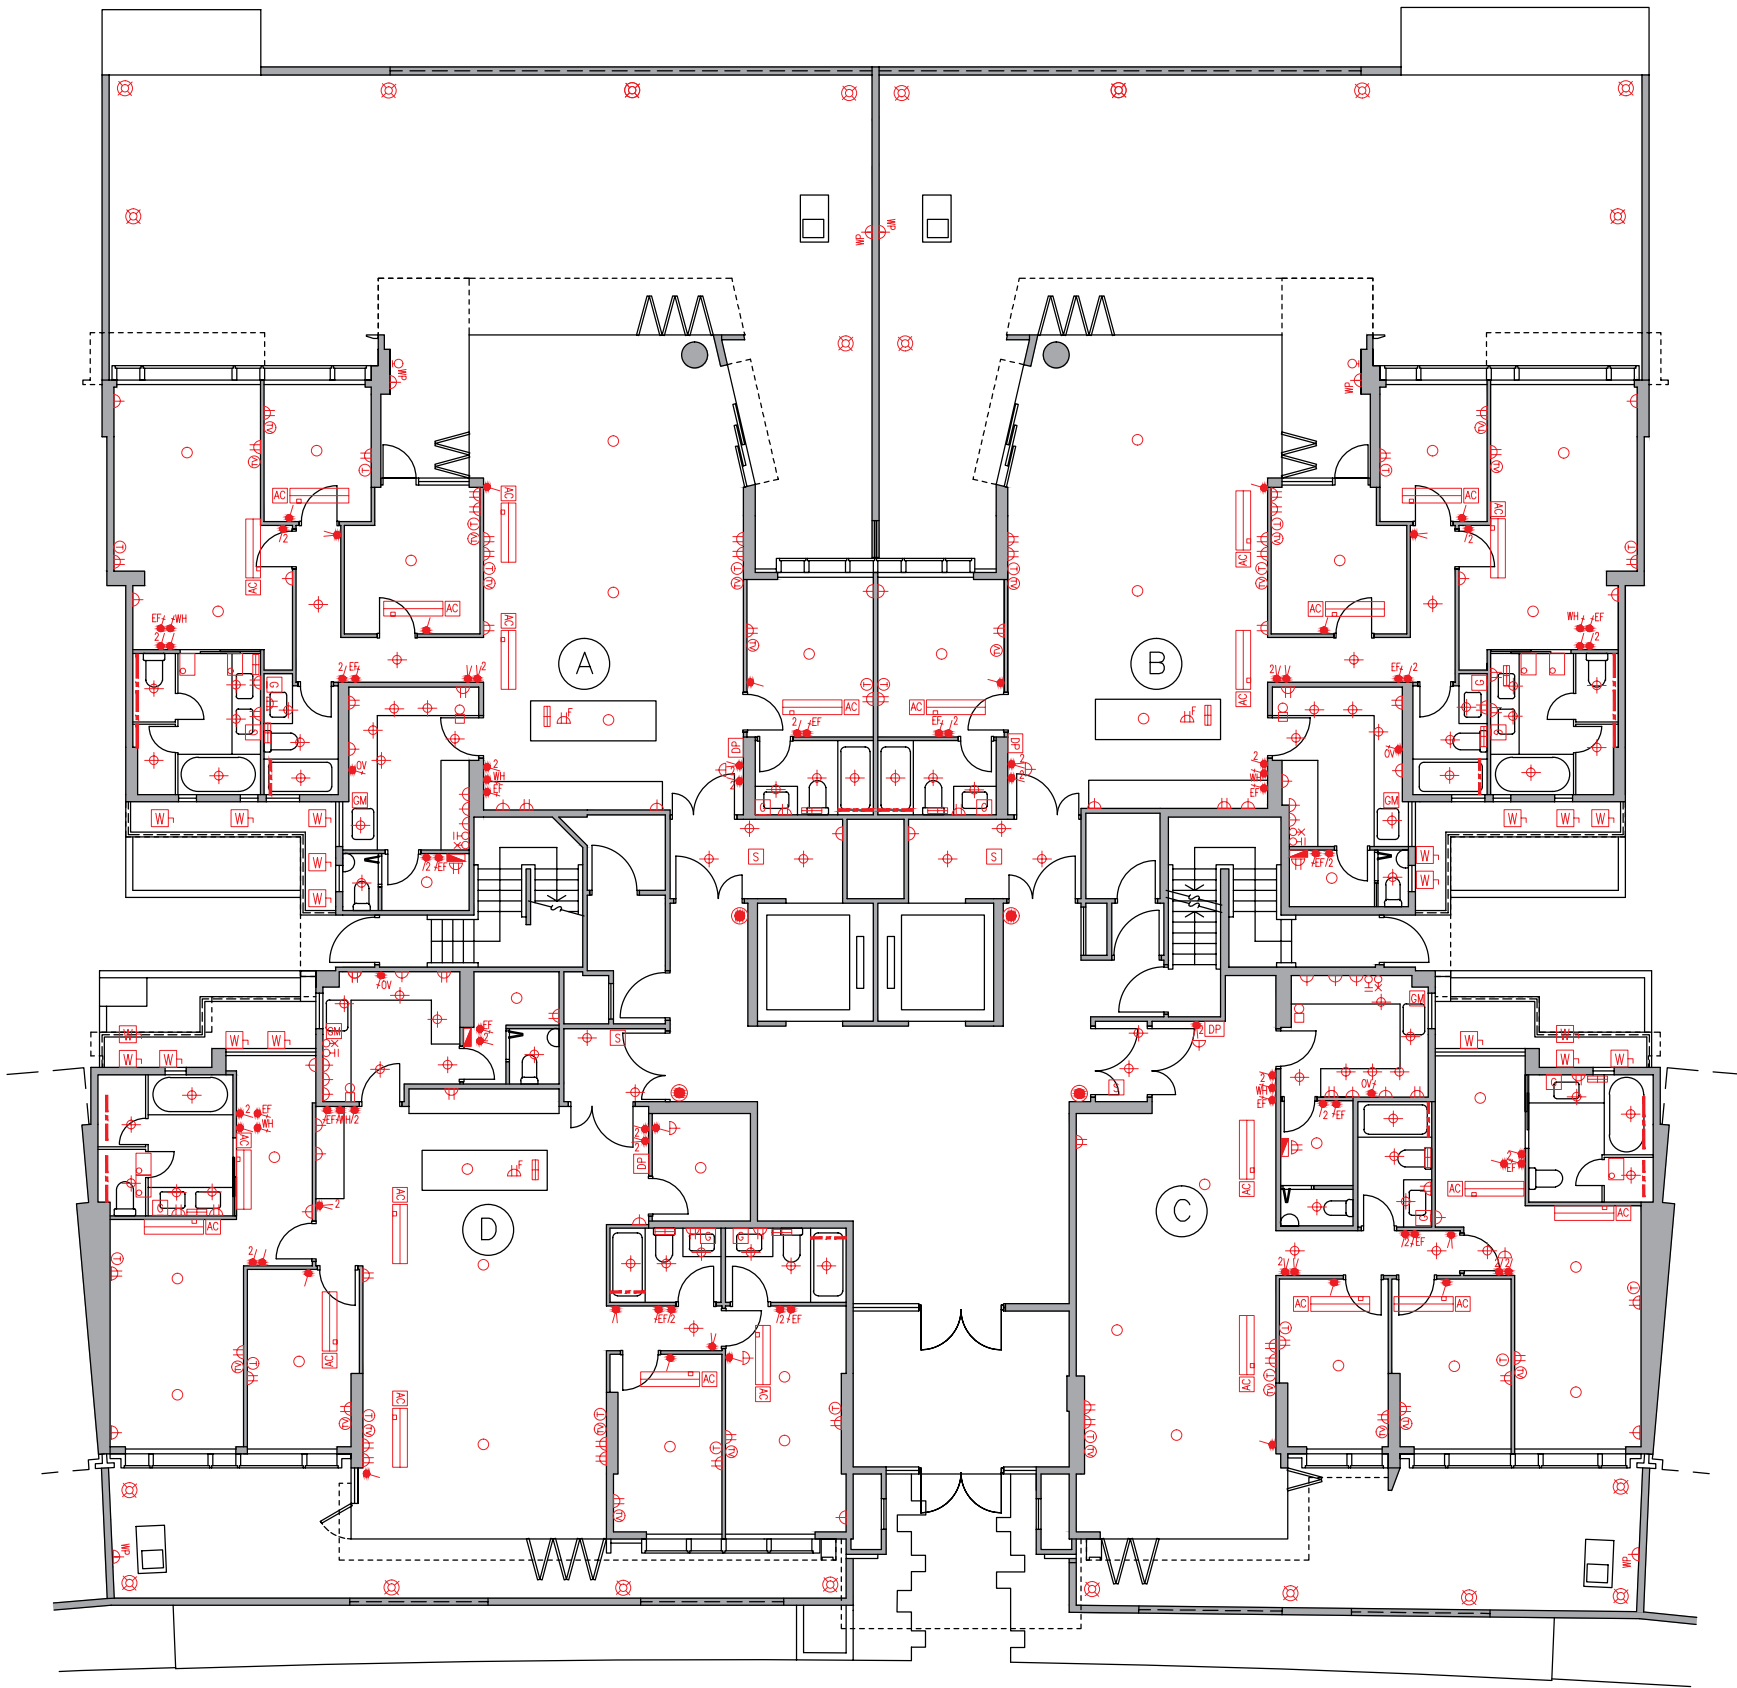

Mechanical & Electrical Provisions Plan 機電裝置平面圖

Tower 15 座 I/F 1樓

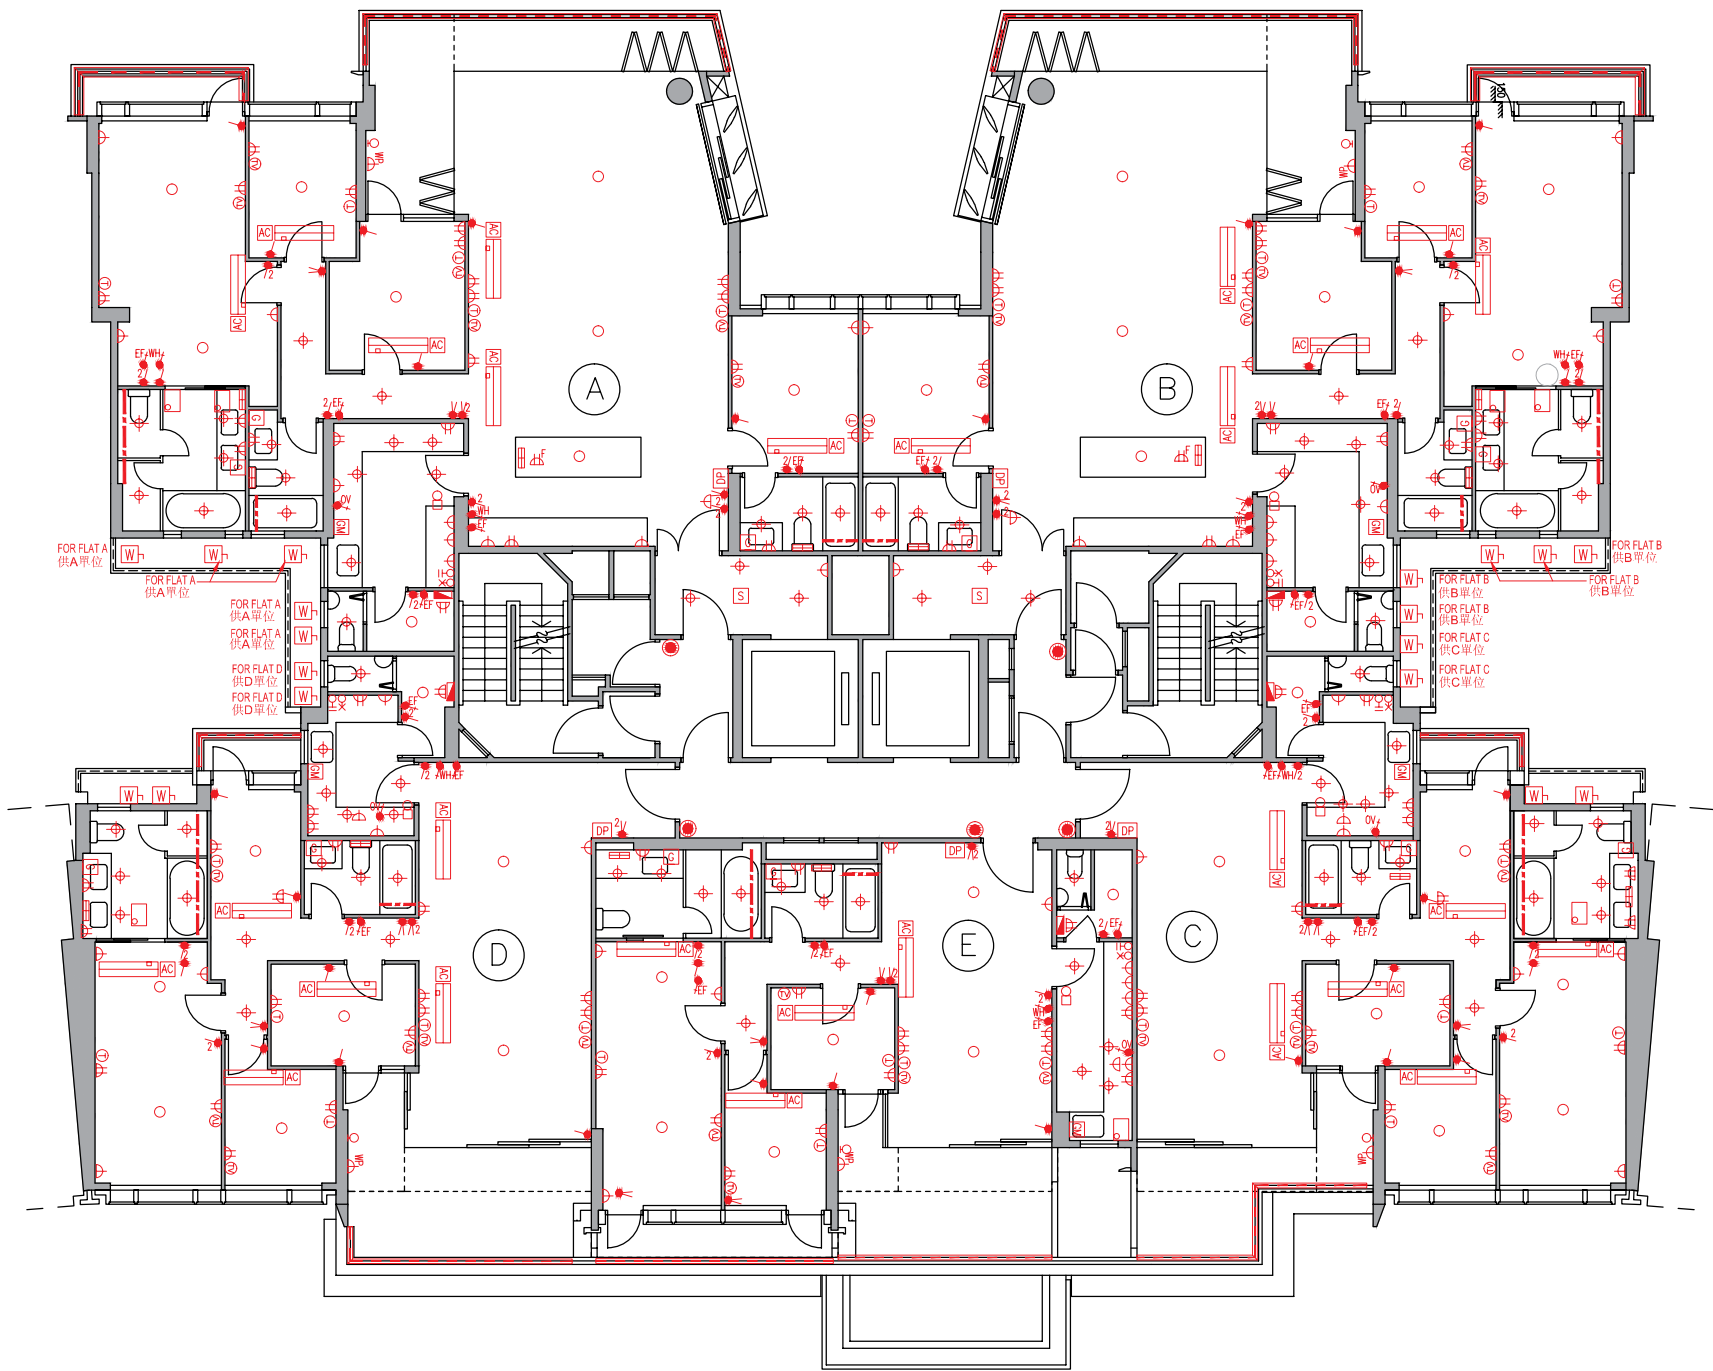

Legend 圖例

- 1-gang 1-way Lighting Switch 單位燈掣
- 2-gang 1-way Lighting Switch 雙位燈掣
- 3-gang 1-way Lighting Switch 三位燈掣
- 1-gang 2-way Lighting Switch 單位二路燈掣
- 2-gang 2-way Lighting Switch 雙位二路燈掣
- 3-gang 2-way Lighting Switch 三位二路燈掣
- 1-gang 1-way Watertight Lighting Switch 單位防水燈掣
- 1-gang 2-way Watertight Lighting Switch 單位二路防水燈掣
- Switch for Exhaust Fan 抽氣扇開關掣
- Switch for Water Heater 熱水爐開關掣
- Switch for Oven 焗爐開關掣
- Switch for Indoor Air-Conditioner 室內空調機接線位
- Isolator for Outdoor Air-Conditioner 室外空調機開關掣
- Town Gas Water Heater Remote Controller 煤氣熱水爐溫度控制掣
- 13A Single Socket Outlet 13A單位電插座
- 13A Twin Socket Outlet 13A雙位電插座
- 13A Single Floor Socket Outlet 13A藏地單位電插座
- 13A Single Watertight Socket Outlet 13A單位防水電插座
- TV/FM Outlet 電視及電台接收插座
- Telephone Outlet 電話插座
- Floor TV/FM Outlet 藏地電視及電台接收插座
- Floor Telephone Outlet 藏地電話插座
- Door Bell Push Button 門鈴按鈕
- Door Bell 門鈴
- Door Phone 對講機
- M.C.B. Board 總電掣箱
- Lamp Holder 燈位
- Downlight 天花燈
- Garden Lamp 花園燈
- Wall Mounted Lamp for Garden 花園牆身燈
- Roof Floor Lamp 天台地燈
- Wall Lamp 牆燈
- Strip Light 燈帶
- Light Trough 燈槽
- Town Gas Water Heater 煤氣熱水爐
- Town Gas Meter 煤氣錶
- Indoor Air-Conditioner 室內空調機
- Washing Machine Connection Point (Water Outlet) 洗衣機接駁點(去水位)
- Washing Machine Connection Point (Water Inlet) 洗衣機接駁點(來水位)
- Door Release Sensor 開燈感應器
- Power Bar 拖板


裝置、裝修物料及設備

Mechanical & Electrical Provisions Plan 機電裝置平面圖

Tower 15 座 2/F - 6/F (4/F is omitted) 2樓-6樓(不設4樓)

Legend 圖例

- 1-gang 1-way Lighting Switch 單位燈掣
- 2-gang 1-way Lighting Switch 雙位燈掣
- 3-gang 1-way Lighting Switch 三位燈掣
- 1-gang 2-way Lighting Switch 單位二路燈掣
- 2-gang 2-way Lighting Switch 雙位二路燈掣
- 3-gang 2-way Lighting Switch 三位二路燈掣
- 1-gang 1-way Watertight Lighting Switch 單位防水燈掣
- 1-gang 2-way Watertight Lighting Switch 單位二路防水燈掣
- Switch for Exhaust Fan 抽氣扇開關掣
- Switch for Water Heater 熱水爐開關掣
- Switch for Oven 焗爐開關掣
- Switch for Indoor Air-Conditioner 室內空調機接線位
- Isolator for Outdoor Air-Conditioner 室外空調機開關掣
- Town Gas Water Heater Remote Controller 煤氣熱水爐溫度控制掣
- 13A Single Socket Outlet 13A單位電插座
- 13A Twin Socket Outlet 13A雙位電插座
- 13A Single Floor Socket Outlet 13A藏地單位電插座
- 13A Single Watertight Socket Outlet 13A單位防水電插座
- TV/FM Outlet 電視及電台接收插座
- Telephone Outlet 電話插座
- Floor TV/FM Outlet 藏地電視及電台接收插座
- Floor Telephone Outlet 藏地電話插座
- Door Bell Push Button 門鈴按鈕
- Door Bell 門鈴
- Door Phone 對講機
- M.C.B. Board 總電掣箱
- Lamp Holder 燈位
- Downlight 天花燈
- Garden Lamp 花園燈
- Wall Mounted Lamp for Garden 花園牆身燈
- Roof Floor Lamp 天台地燈
- Wall Lamp 牆燈
- Strip Light 燈帶
- Light Trough 燈槽
- Town Gas Water Heater 煤氣熱水爐
- Town Gas Meter 煤氣錶
- Indoor Air-Conditioner 室內空調機
- Washing Machine Connection Point (Water Outlet) 洗衣機接駁點(去水位)
- Washing Machine Connection Point (Water Inlet) 洗衣機接駁點(來水位)
- Door Release Sensor 開燈感應器
- Power Bar 拖板

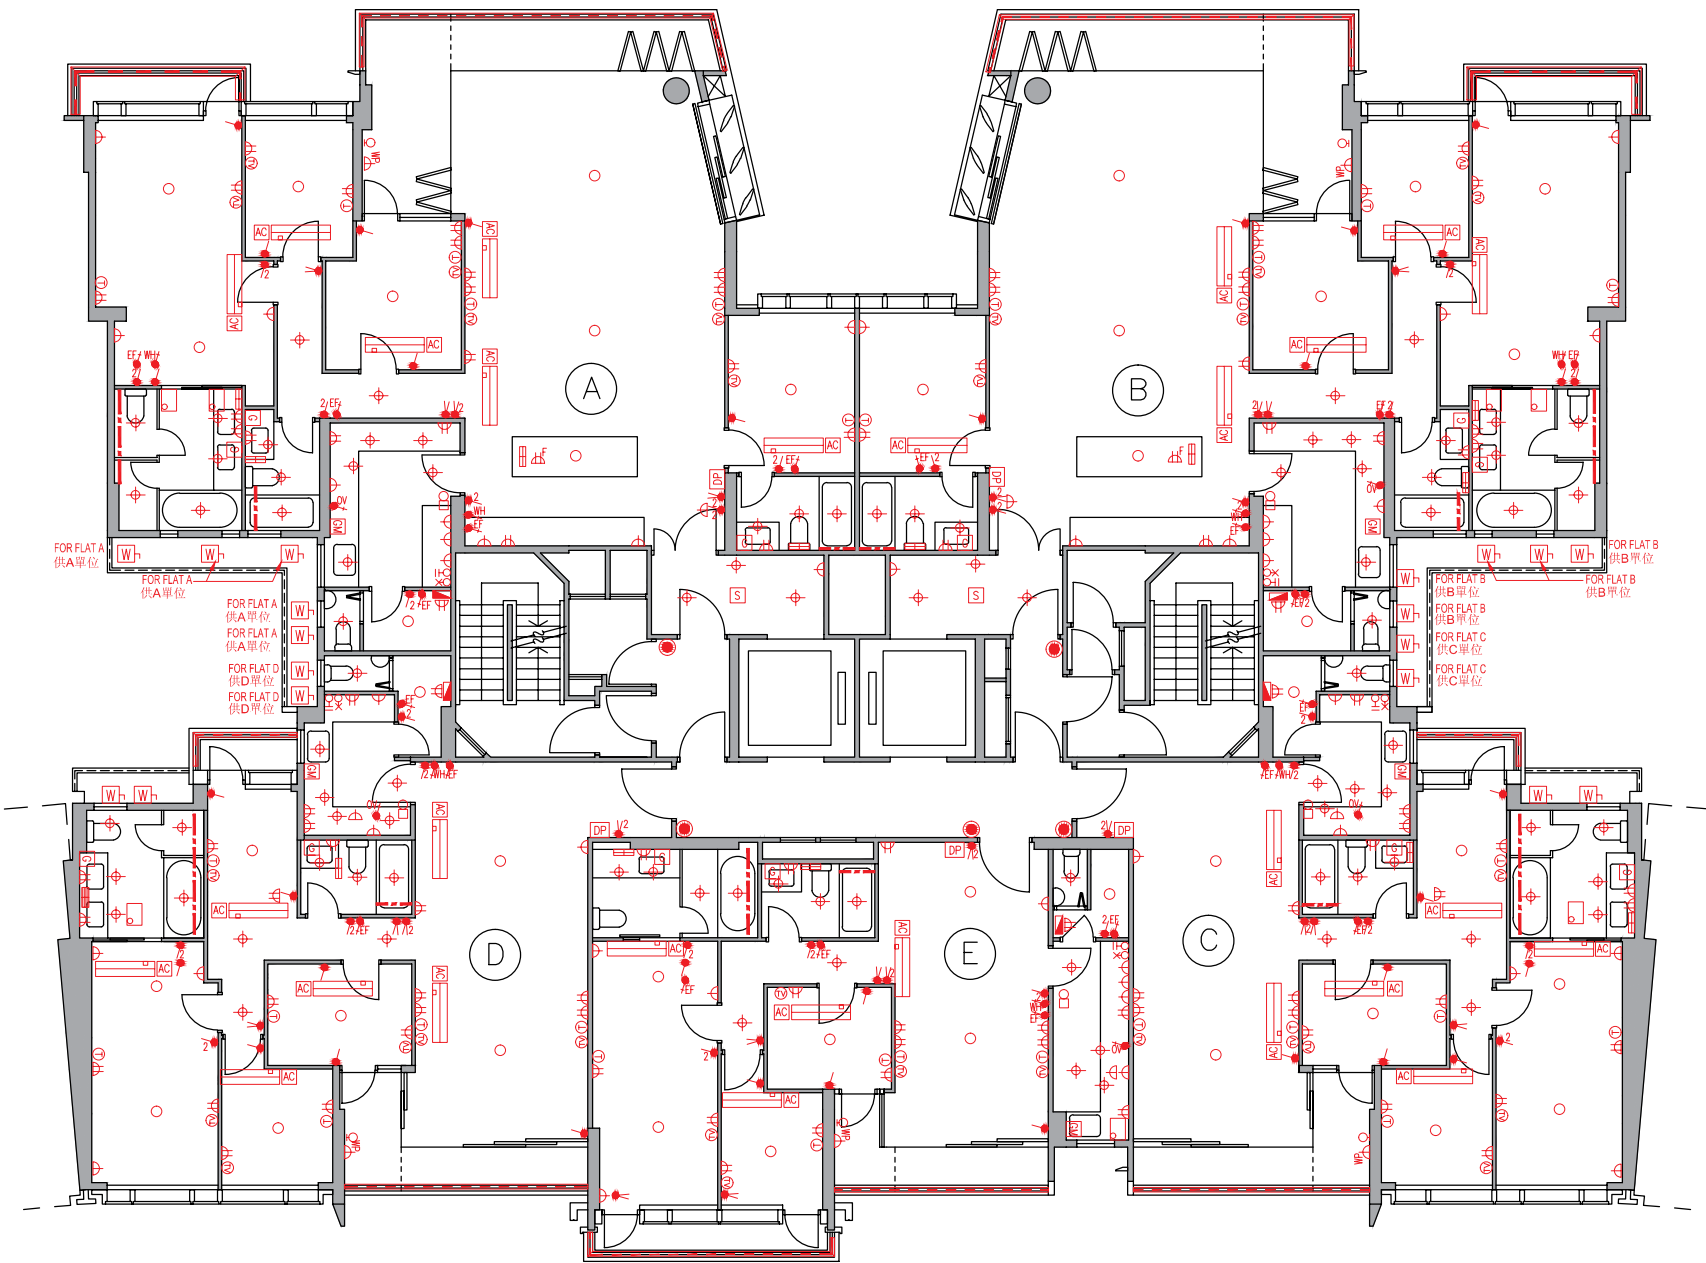

Mechanical & Electrical Provisions Plan 機電裝置平面圖

Tower 15 座 7/F 7樓

Legend 圖例


- 1-gang 1-way Lighting Switch 單位燈掣
- 2-gang 1-way Lighting Switch 雙位燈掣
- 3-gang 1-way Lighting Switch 三位燈掣
- 1-gang 2-way Lighting Switch 單位二路燈掣
- 2-gang 2-way Lighting Switch 雙位二路燈掣
- 3-gang 2-way Lighting Switch 三位二路燈掣
- 1-gang 1-way Watertight Lighting Switch 單位防水燈掣
- 1-gang 2-way Watertight Lighting Switch 單位二路防水燈掣
- Switch for Exhaust Fan 抽氣扇開關掣
- Switch for Water Heater 熱水爐開關掣
- Switch for Oven 焗爐開關掣
- Switch for Indoor Air-Conditioner 室內空調機接線位
- Isolator for Outdoor Air-Conditioner 室外空調機開關掣
- Town Gas Water Heater Remote Controller 煤氣熱水爐溫度控制掣
- 13A Single Socket Outlet 13A單位電插座
- 13A Twin Socket Outlet 13A雙位電插座
- 13A Single Floor Socket Outlet 13A藏地單位電插座
- 13A Single Watertight Socket Outlet 13A單位防水電插座
- TV/FM Outlet 電視及電台接收插座
- Telephone Outlet 電話插座
- Floor TV/FM Outlet 藏地電視及電台接收插座
- Floor Telephone Outlet 藏地電話插座
- Door Bell Push Button 門鈴按鈕
- Door Bell 門鈴
- Door Phone 對講機
- M.C.B. Board 總電掣箱
- Lamp Holder 燈位
- Downlight 天花燈
- Garden Lamp 花園燈
- Wall Mounted Lamp for Garden 花園牆身燈
- Roof Floor Lamp 天台地燈
- Wall Lamp 牆燈
- Strip Light 燈帶
- Light Trough 燈槽
- Town Gas Water Heater 煤氣熱水爐
- Town Gas Meter 煤氣錶
- Indoor Air-Conditioner 室內空調機
- Washing Machine Connection Point (Water Outlet) 洗衣機接駁點(去水位)
- Washing Machine Connection Point (Water Inlet) 洗衣機接駁點(來水位)
- Door Release Sensor 開燈感應器
- Power Bar 拖板

Mechanical & Electrical Provisions Plan 機電裝置平面圖

Tower 15 座 Roof 天台


Legend 圖例

- 1-gang 1-way Lighting Switch 單位燈掣
- 2-gang 1-way Lighting Switch 雙位燈掣
- 3-gang 1-way Lighting Switch 三位燈掣
- 1-gang 2-way Lighting Switch 單位二路燈掣
- 2-gang 2-way Lighting Switch 雙位二路燈掣
- 3-gang 2-way Lighting Switch 三位二路燈掣
- 1-gang 1-way Watertight Lighting Switch 單位防水燈掣
- 1-gang 2-way Watertight Lighting Switch 單位二路防水燈掣
- Switch for Exhaust Fan 抽氣扇開關掣
- Switch for Water Heater 熱水爐開關掣
- Switch for Oven 焗爐開關掣
- Switch for Indoor Air-Conditioner 室內空調機接線位
- Isolator for Outdoor Air-Conditioner 室外空調機開關掣
- Town Gas Water Heater Remote Controller 煤氣熱水爐溫度控制掣
- 13A Single Socket Outlet 13A單位電插座
- 13A Twin Socket Outlet 13A雙位電插座
- 13A Single Floor Socket Outlet 13A藏地單位電插座
- 13A Single Watertight Socket Outlet 13A單位防水電插座
- TV/FM Outlet 電視及電台接收插座
- Telephone Outlet 電話插座
- Floor TV/FM Outlet 藏地電視及電台接收插座
- Floor Telephone Outlet 藏地電話插座
- Door Bell Push Button 門鈴按鈕
- Door Bell 門鈴
- Door Phone 對講機
- M.C.B. Board 總電掣箱
- Lamp Holder 燈位
- Downlight 天花燈
- Garden Lamp 花園燈
- Wall Mounted Lamp for Garden 花園牆身燈
- Roof Floor Lamp 天台地燈
- Wall Lamp 牆燈
- Strip Light 燈帶
- Light Trough 燈槽
- Town Gas Water Heater 煤氣熱水爐
- Town Gas Meter 煤氣錶
- Indoor Air-Conditioner 室內空調機
- Washing Machine Connection Point (Water Outlet) 洗衣機接駁點(去水位)
- Washing Machine Connection Point (Water Inlet) 洗衣機接駁點(來水位)
- Door Release Sensor 開燈感應器
- Power Bar 拖板

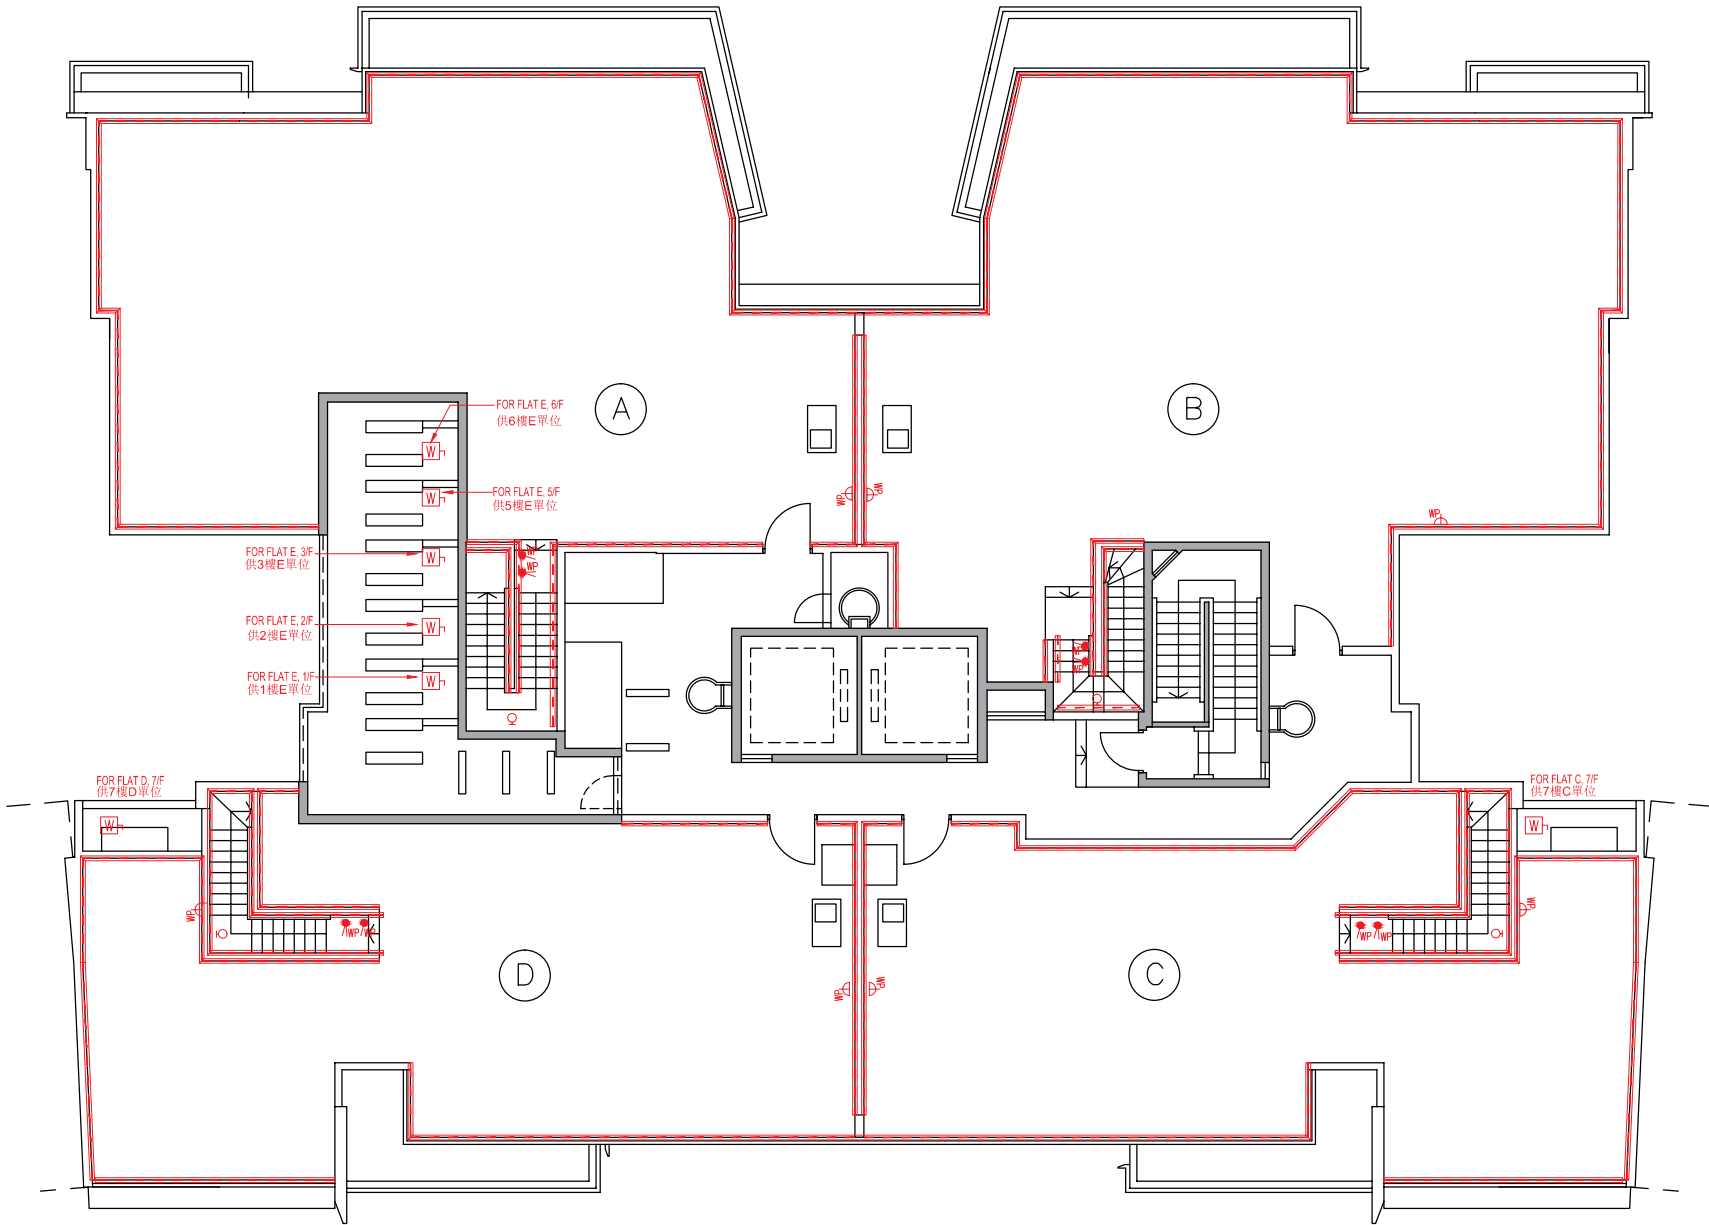

Mechanical & Electrical Provisions Plan 機電裝置平面圖

Tower 16 座 G/F 地下

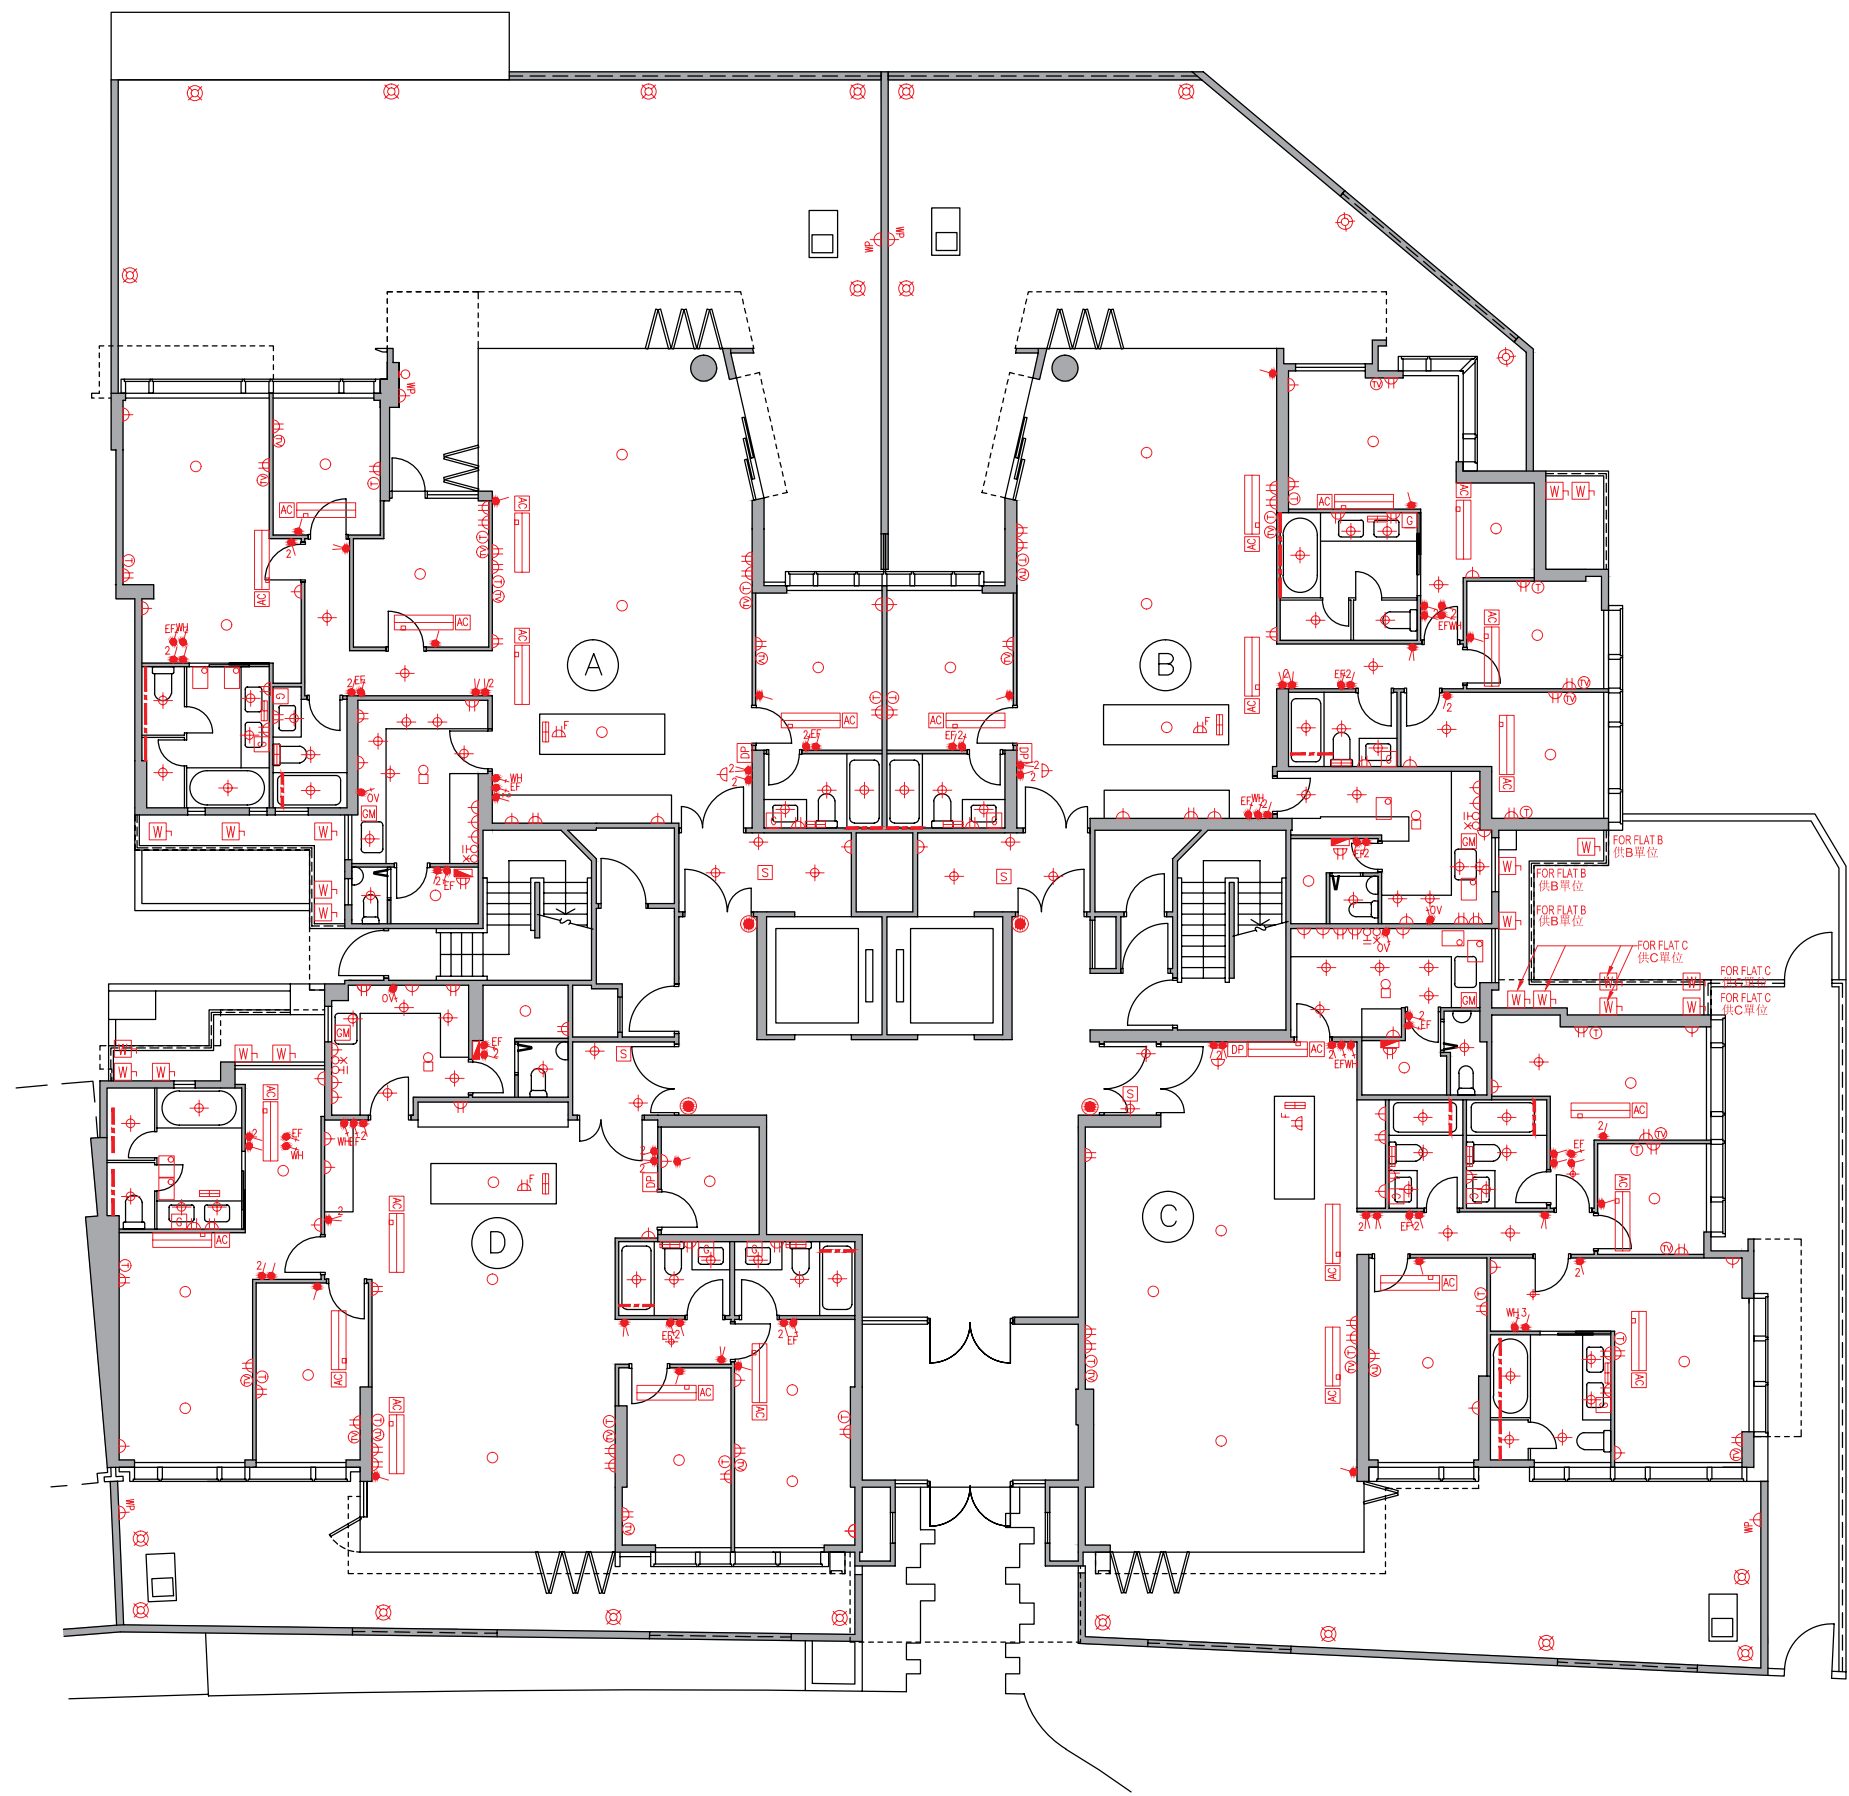

Legend 圖例


- 1-gang 1-way Lighting Switch 單位燈掣
- 2-gang 1-way Lighting Switch 雙位燈掣
- 3-gang 1-way Lighting Switch 三位燈掣
- 1-gang 2-way Lighting Switch 單位二路燈掣
- 2-gang 2-way Lighting Switch 雙位二路燈掣
- 3-gang 2-way Lighting Switch 三位二路燈掣
- 1-gang 1-way Watertight Lighting Switch 單位防水燈掣
- 1-gang 2-way Watertight Lighting Switch 單位二路防水燈掣
- Switch for Exhaust Fan 抽氣扇開關掣
- Switch for Water Heater 熱水爐開關掣
- Switch for Oven 焗爐開關掣
- Switch for Indoor Air-Conditioner 室內空調機接線位
- Isolator for Outdoor Air-Conditioner 室外空調機開關掣
- Town Gas Water Heater Remote Controller 煤氣熱水爐溫度控制掣
- 13A Single Socket Outlet 13A單位電插座
- 13A Twin Socket Outlet 13A雙位電插座
- 13A Single Floor Socket Outlet 13A藏地單位電插座
- 13A Single Watertight Socket Outlet 13A單位防水電插座
- TV/FM Outlet 電視及電台接收插座
- Telephone Outlet 電話插座
- Floor TV/FM Outlet 藏地電視及電台接收插座
- Floor Telephone Outlet 藏地電話插座
- Door Bell Push Button 門鈴按鈕
- Door Bell 門鈴
- Door Phone 對講機
- M.C.B. Board 總電掣箱
- Lamp Holder 燈位
- Downlight 天花燈
- Garden Lamp 花園燈
- Wall Mounted Lamp for Garden 花園牆身燈
- Roof Floor Lamp 天台地燈
- Wall Lamp 牆燈
- Strip Light 燈帶
- Light Trough 燈槽
- Town Gas Water Heater 煤氣熱水爐
- Town Gas Meter 煤氣錶
- Indoor Air-Conditioner 室內空調機
- Washing Machine Connection Point (Water Outlet) 洗衣機接駁點(去水位)
- Washing Machine Connection Point (Water Inlet) 洗衣機接駁點(來水位)
- Door Release Sensor 開燈感應器
- Power Bar 拖板

Mechanical & Electrical Provisions Plan 機電裝置平面圖

Tower 16 座 I/F 1樓

Legend 圖例

- 1-gang 1-way Lighting Switch 單位燈掣
- 2-gang 1-way Lighting Switch 雙位燈掣
- 3-gang 1-way Lighting Switch 三位燈掣
- 1-gang 2-way Lighting Switch 單位二路燈掣
- 2-gang 2-way Lighting Switch 雙位二路燈掣
- 3-gang 2-way Lighting Switch 三位二路燈掣
- 1-gang 1-way Watertight Lighting Switch 單位防水燈掣
- 1-gang 2-way Watertight Lighting Switch 單位二路防水燈掣
- Switch for Exhaust Fan 抽氣扇開關掣
- Switch for Water Heater 熱水爐開關掣
- Switch for Oven 焗爐開關掣
- Switch for Indoor Air-Conditioner 室內空調機接線位
- Isolator for Outdoor Air-Conditioner 室外空調機開關掣
- Town Gas Water Heater Remote Controller 煤氣熱水爐溫度控制掣
- 13A Single Socket Outlet 13A單位電插座
- 13A Twin Socket Outlet 13A雙位電插座
- 13A Single Floor Socket Outlet 13A藏地單位電插座
- 13A Single Watertight Socket Outlet 13A單位防水電插座
- TV/FM Outlet 電視及電台接收插座
- Telephone Outlet 電話插座
- Floor TV/FM Outlet 藏地電視及電台接收插座
- Floor Telephone Outlet 藏地電話插座
- Door Bell Push Button 門鈴按鈕
- Door Bell 門鈴
- Door Phone 對講機
- M.C.B. Board 總電掣箱
- Lamp Holder 燈位
- Downlight 天花燈
- Garden Lamp 花園燈
- Wall Mounted Lamp for Garden 花園牆身燈
- Roof Floor Lamp 天台地燈
- Wall Lamp 牆燈
- Strip Light 燈帶
- Light Trough 燈槽
- Town Gas Water Heater 煤氣熱水爐
- Town Gas Meter 煤氣錶
- Indoor Air-Conditioner 室內空調機
- Washing Machine Connection Point (Water Outlet) 洗衣機接駁點(去水位)
- Washing Machine Connection Point (Water Inlet) 洗衣機接駁點(來水位)
- Door Release Sensor 開燈感應器
- Power Bar 拖板

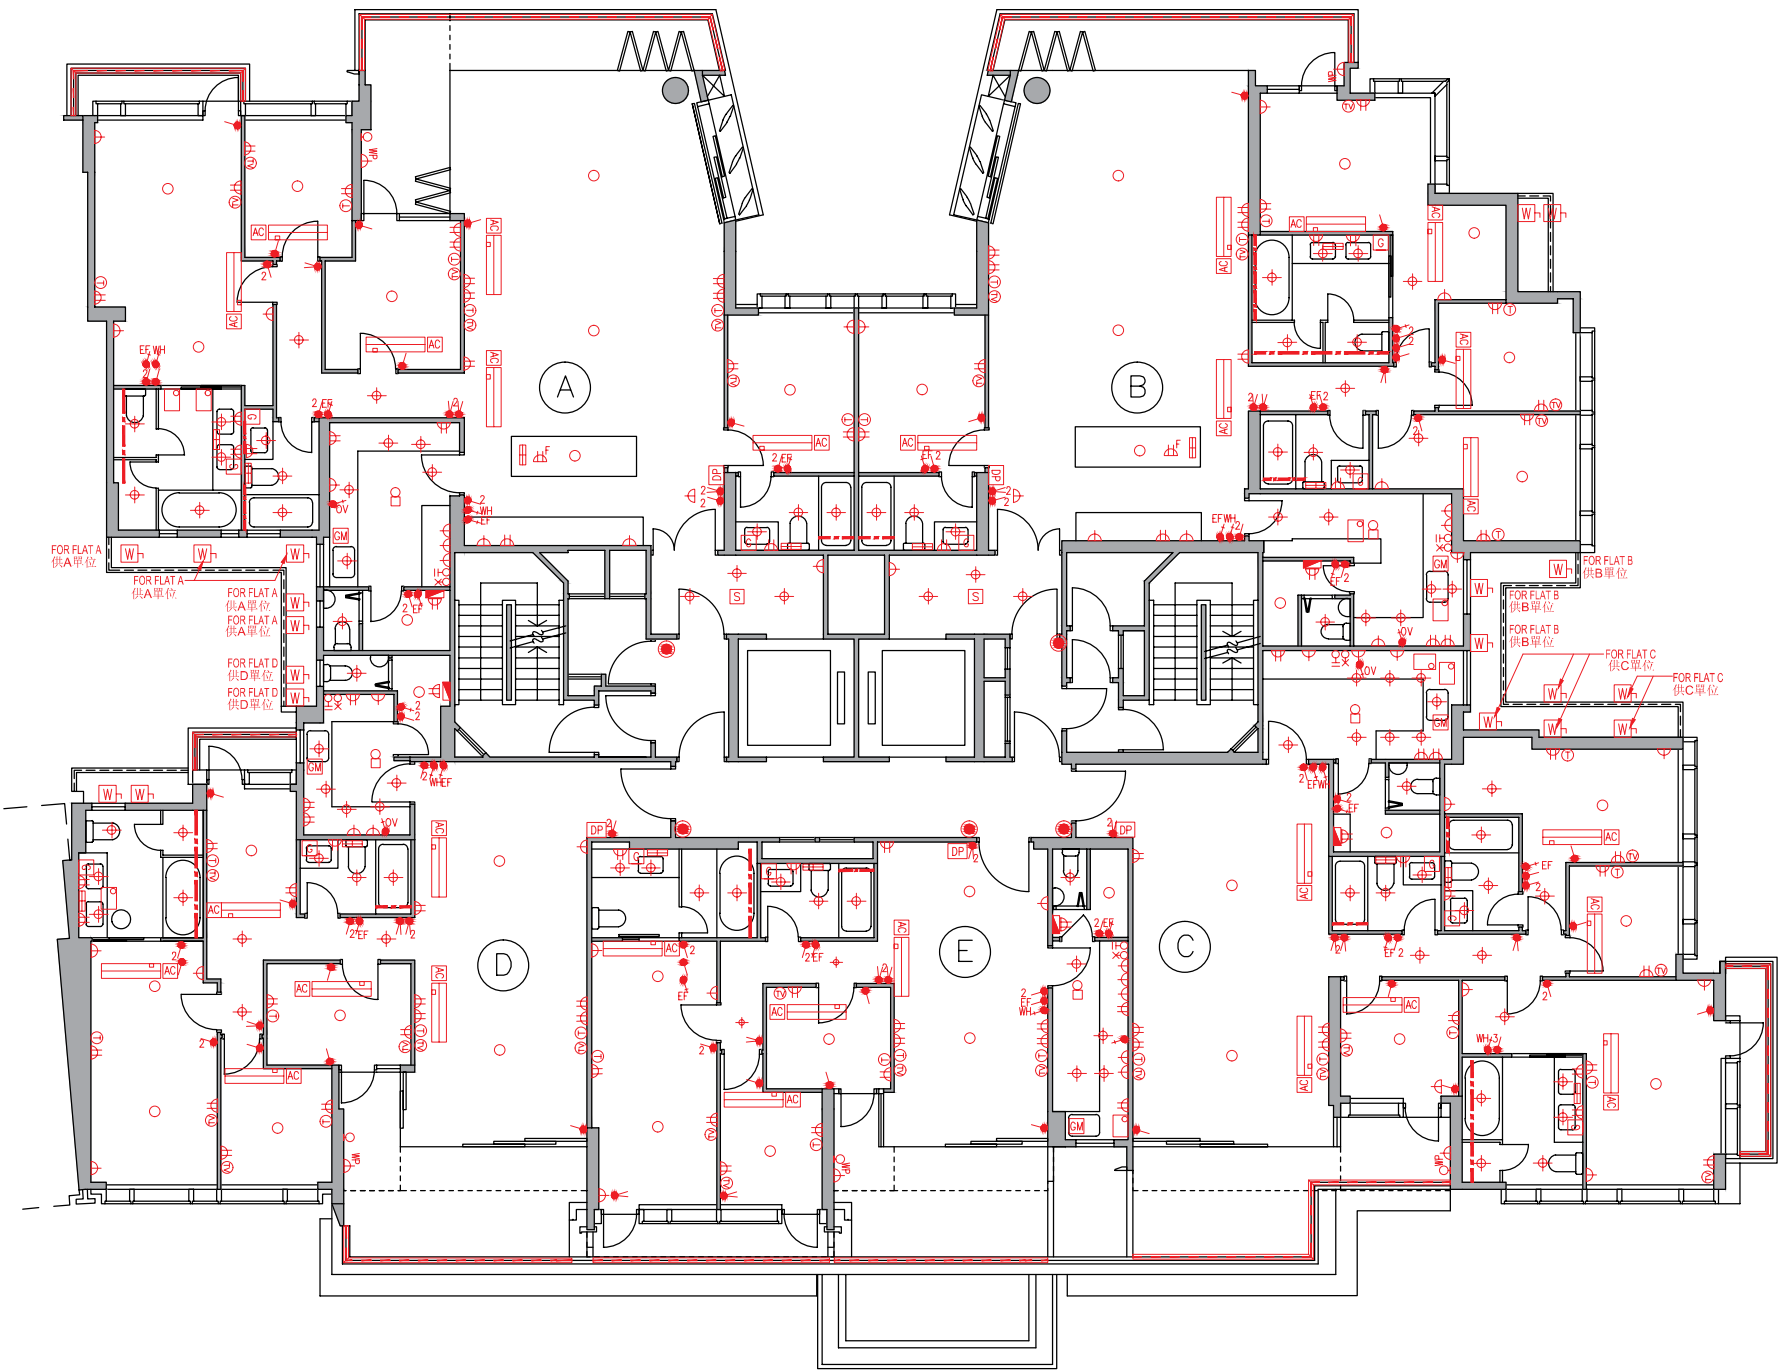


裝置、裝修物料及設備

Mechanical & Electrical Provisions Plan 機電裝置平面圖

Tower 16 座 2/F - 6/F (4/F is omitted) 2樓-6樓(不設4樓)

Legend 圖例

- 1-gang 1-way Lighting Switch 單位燈掣
- 2-gang 1-way Lighting Switch 雙位燈掣
- 3-gang 1-way Lighting Switch 三位燈掣
- 1-gang 2-way Lighting Switch 單位二路燈掣
- 2-gang 2-way Lighting Switch 雙位二路燈掣
- 3-gang 2-way Lighting Switch 三位二路燈掣
- 1-gang 1-way Watertight Lighting Switch 單位防水燈掣
- 1-gang 2-way Watertight Lighting Switch 單位二路防水燈掣
- EF Switch for Exhaust Fan 抽氣扇開關掣
- WH Switch for Water Heater 熱水爐開關掣
- OV Switch for Oven 焗爐開關掣
- AC Switch for Indoor Air-Conditioner 室內空調機接線位
- WH Isolator for Outdoor Air-Conditioner 室外空調機開關掣
- G Town Gas Water Heater Remote Controller 煤氣熱水爐溫度控制掣
- 13A Single Socket Outlet 13A單位電插座
- 13A Twin Socket Outlet 13A雙位電插座
- F 13A Single Floor Socket Outlet 13A藏地單位電插座
- WP 13A Single Watertight Socket Outlet 13A單位防水電插座
- TV TV/FM Outlet 電視及電台接收插座
- T Telephone Outlet 電話插座
- F TV Floor TV/FM Outlet 藏地電視及電台接收插座
- F T Floor Telephone Outlet 藏地電話插座
- DB Door Bell Push Button 門鈴按鈕
- B Door Bell 門鈴
- DP Door Phone 對講機
- M.C.B. Board 總電掣箱
- Lamp Holder 燈位
- Downlight 天花燈
- Garden Lamp 花園燈
- Wall Mounted Lamp for Garden 花園牆身燈
- Roof Floor Lamp 天台地燈
- Wall Lamp 牆燈
- Strip Light 燈帶
- Light Trough 燈槽
- Town Gas Water Heater 煤氣熱水爐
- Town Gas Meter 煤氣錶
- Indoor Air-Conditioner 室內空調機
- Washing Machine Connection Point (Water Outlet) 洗衣機接駁點(去水位)
- Washing Machine Connection Point (Water Inlet) 洗衣機接駁點(來水位)
- S Door Release Sensor 開燈感應器
- Power Bar 拖板

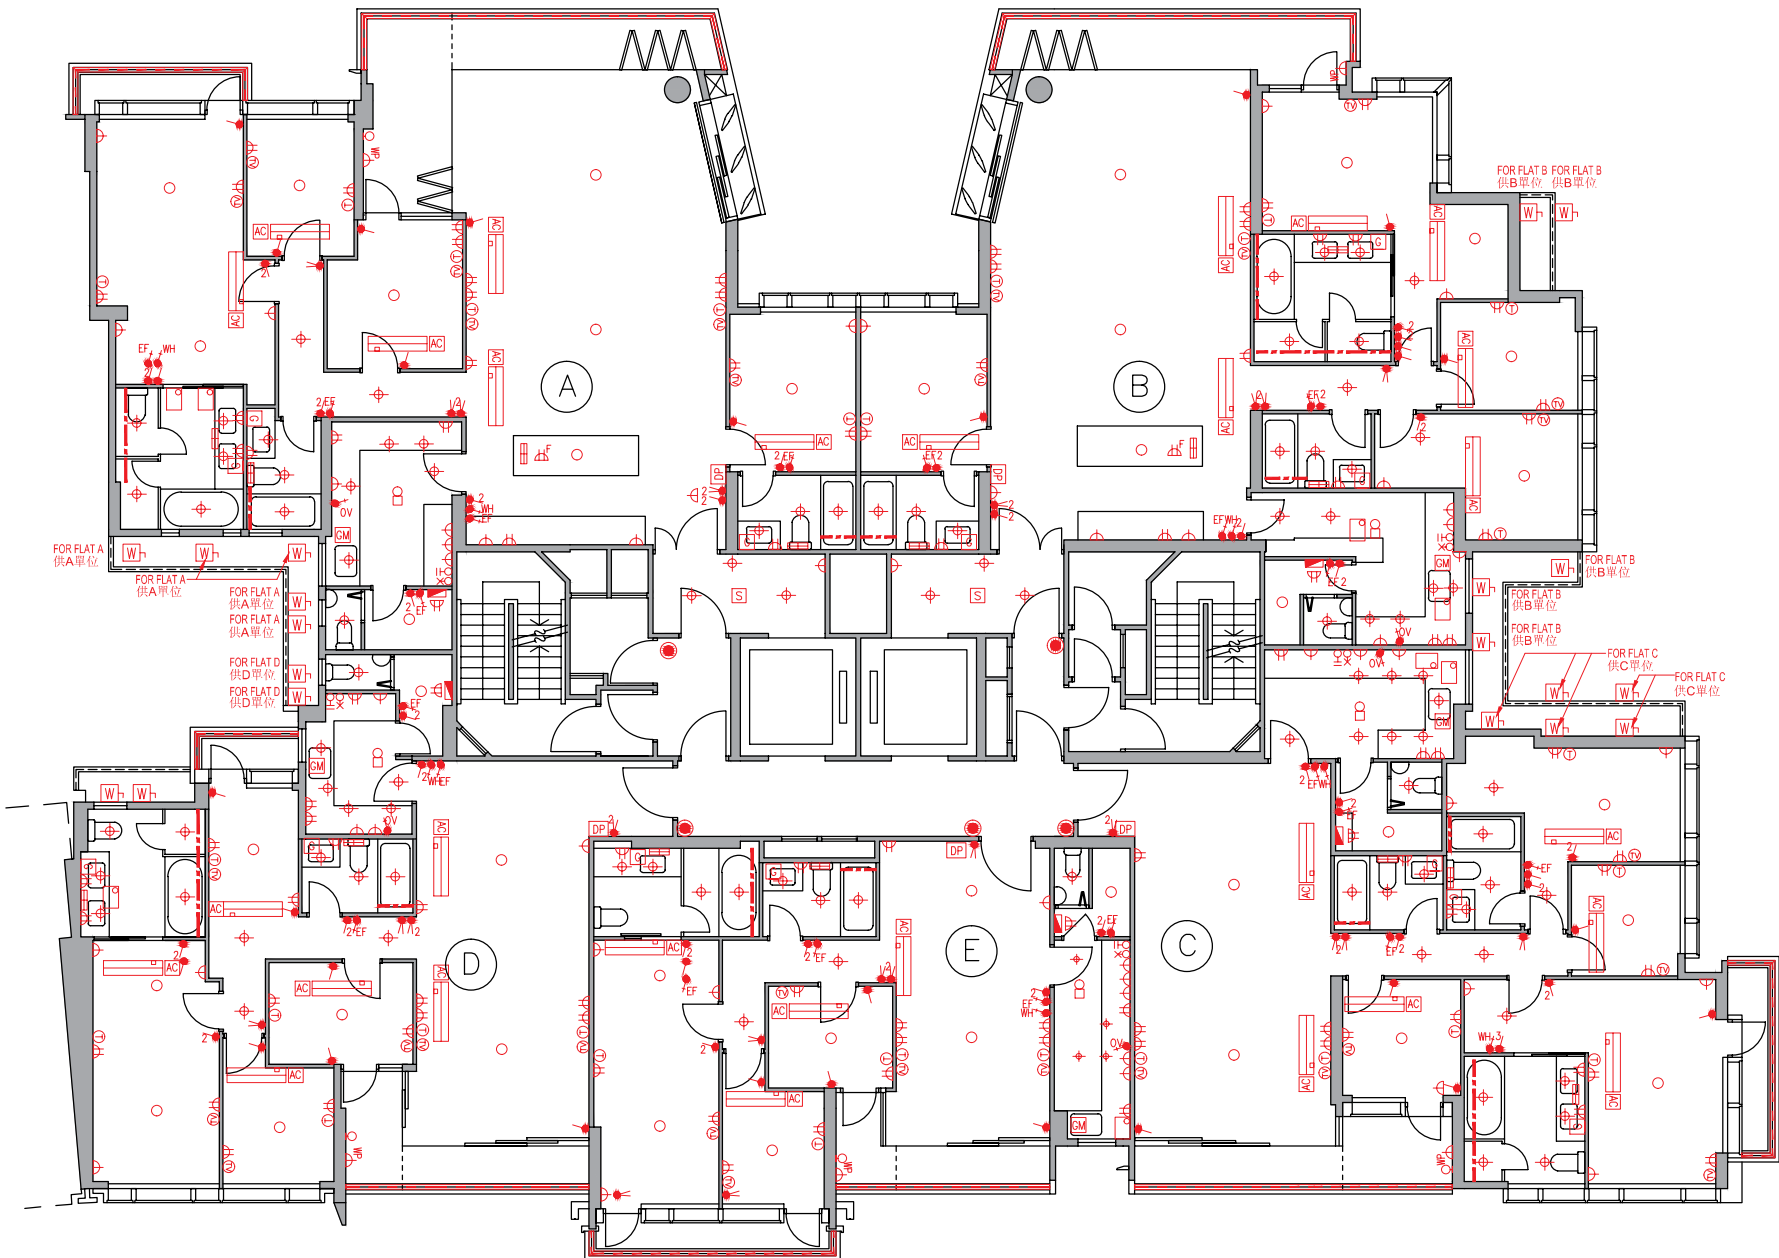


Mechanical & Electrical Provisions Plan 機電裝置平面圖

Tower 16 座 7/F 7樓

Legend 圖例

- 1-gang 1-way Lighting Switch 單位燈掣
- 2-gang 1-way Lighting Switch 雙位燈掣
- 3-gang 1-way Lighting Switch 三位燈掣
- 1-gang 2-way Lighting Switch 單位二路燈掣
- 2-gang 2-way Lighting Switch 雙位二路燈掣
- 3-gang 2-way Lighting Switch 三位二路燈掣
- 1-gang 1-way Watertight Lighting Switch 單位防水燈掣
- 1-gang 2-way Watertight Lighting Switch 單位二路防水燈掣
- Switch for Exhaust Fan 抽氣扇開關掣
- Switch for Water Heater 熱水爐開關掣
- Switch for Oven 焗爐開關掣
- Switch for Indoor Air-Conditioner 室內空調機接線位
- Isolator for Outdoor Air-Conditioner 室外空調機開關掣
- Town Gas Water Heater Remote Controller 煤氣熱水爐溫度控制掣
- 13A Single Socket Outlet 13A單位電插座
- 13A Twin Socket Outlet 13A雙位電插座
- 13A Single Floor Socket Outlet 13A藏地單位電插座
- 13A Single Watertight Socket Outlet 13A單位防水電插座
- TV/FM Outlet 電視及電台接收插座
- Telephone Outlet 電話插座
- Floor TV/FM Outlet 藏地電視及電台接收插座
- Floor Telephone Outlet 藏地電話插座
- Door Bell Push Button 門鈴按鈕
- Door Bell 門鈴
- Door Phone 對講機
- M.C.B. Board 總電掣箱
- Lamp Holder 燈位
- Downlight 天花燈
- Garden Lamp 花園燈
- Wall Mounted Lamp for Garden 花園牆身燈
- Roof Floor Lamp 天台地燈
- Wall Lamp 牆燈
- Strip Light 燈帶
- Light Trough 燈槽
- Town Gas Water Heater 煤氣熱水爐
- Town Gas Meter 煤氣錶
- Indoor Air-Conditioner 室內空調機
- Washing Machine Connection Point (Water Outlet) 洗衣機接駁點(去水位)
- Washing Machine Connection Point (Water Inlet) 洗衣機接駁點(來水位)
- Door Release Sensor 開燈感應器
- Power Bar 拖板

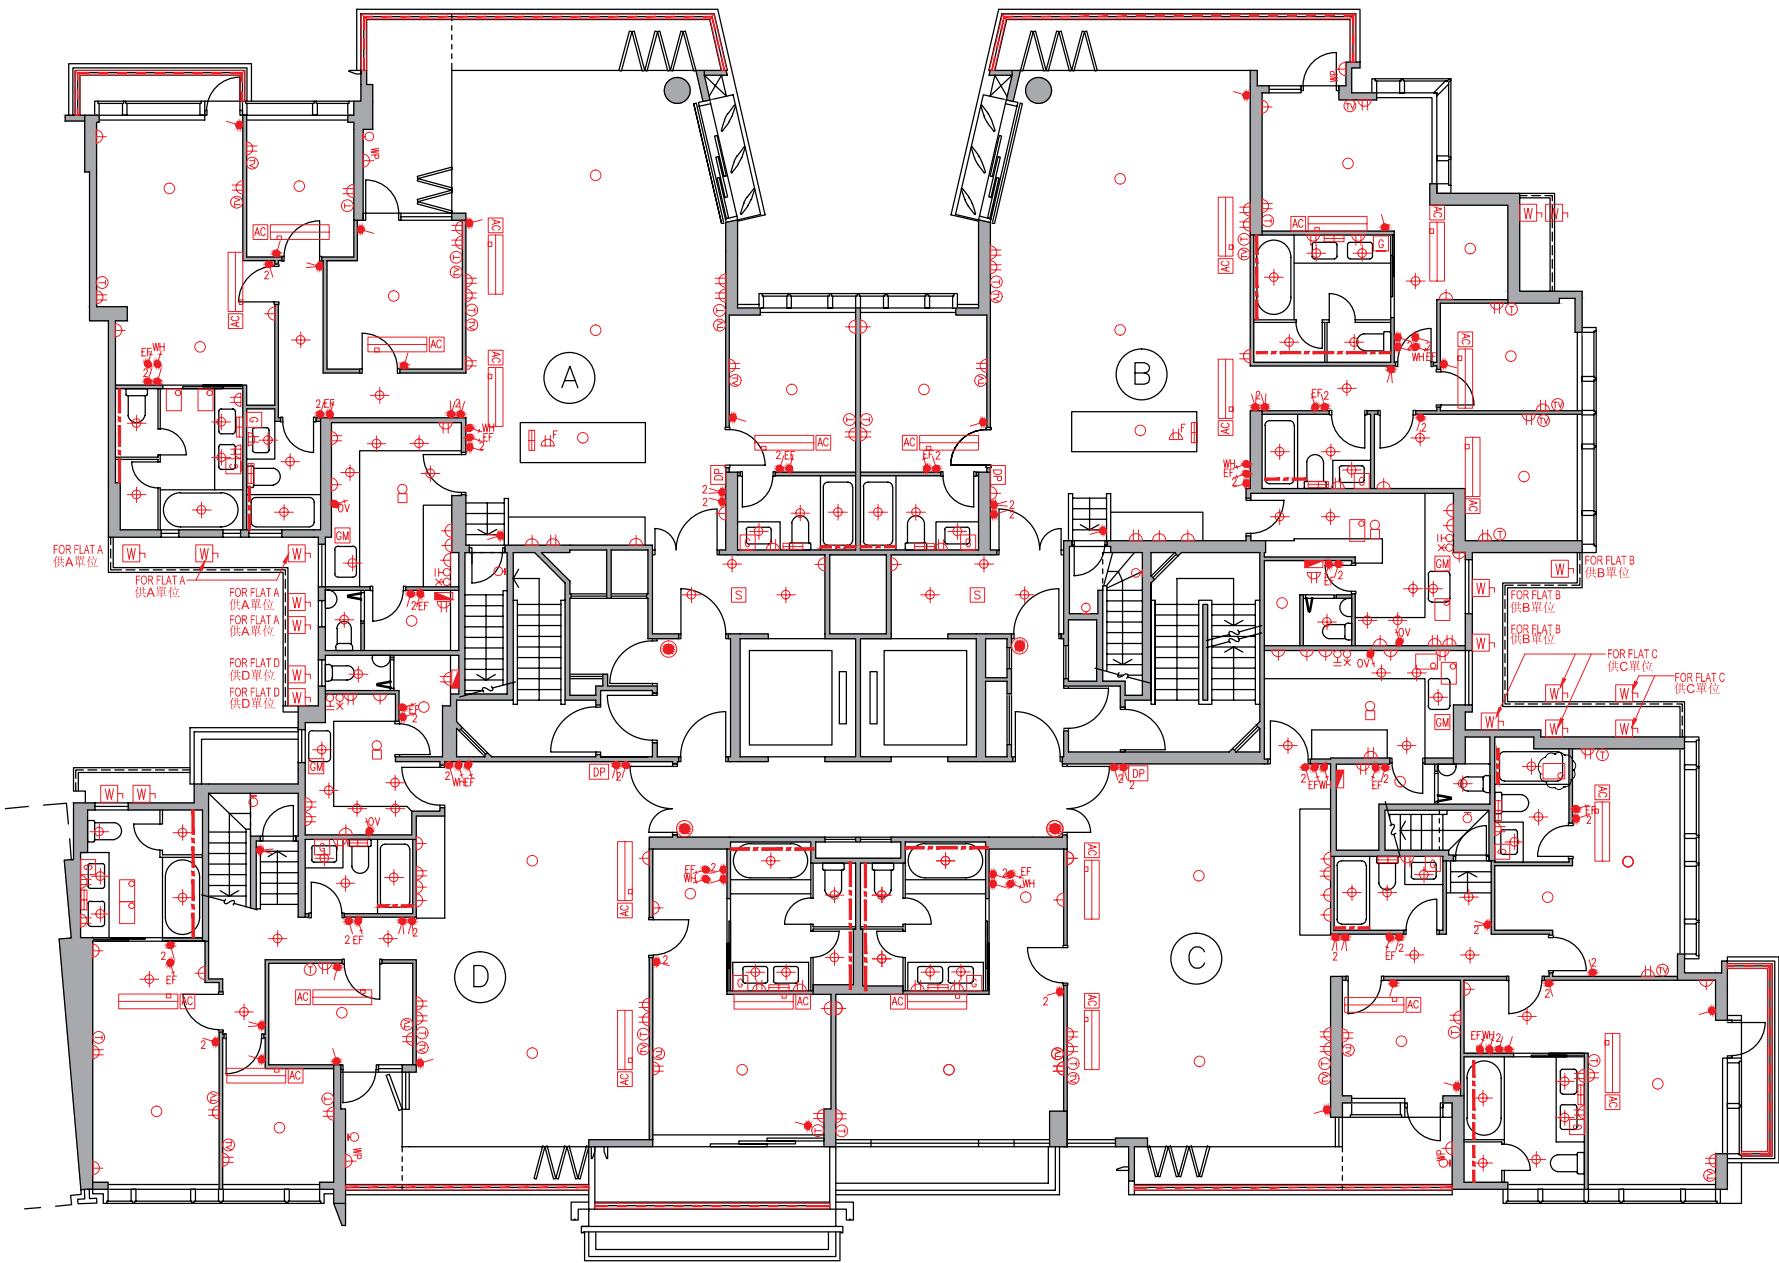

Mechanical & Electrical Provisions Plan 機電裝置平面圖

Tower 16 座 Roof 天台

Legend 圖例


- 1-gang 1-way Lighting Switch 單位燈掣
- 2-gang 1-way Lighting Switch 雙位燈掣
- 3-gang 1-way Lighting Switch 三位燈掣
- 1-gang 2-way Lighting Switch 單位二路燈掣
- 2-gang 2-way Lighting Switch 雙位二路燈掣
- 3-gang 2-way Lighting Switch 三位二路燈掣
- 1-gang 1-way Watertight Lighting Switch 單位防水燈掣
- 1-gang 2-way Watertight Lighting Switch 單位二路防水燈掣
- Switch for Exhaust Fan 抽氣扇開關掣
- Switch for Water Heater 熱水爐開關掣
- Switch for Oven 焗爐開關掣
- Switch for Indoor Air-Conditioner 室內空調機接線位
- Isolator for Outdoor Air-Conditioner 室外空調機開關掣
- Town Gas Water Heater Remote Controller 煤氣熱水爐溫度控制掣
- 13A Single Socket Outlet 13A單位電插座
- 13A Twin Socket Outlet 13A雙位電插座
- 13A Single Floor Socket Outlet 13A藏地單位電插座
- 13A Single Watertight Socket Outlet 13A單位防水電插座
- TV/FM Outlet 電視及電台接收插座
- Telephone Outlet 電話插座
- Floor TV/FM Outlet 藏地電視及電台接收插座
- Floor Telephone Outlet 藏地電話插座
- Door Bell Push Button 門鈴按鈕
- Door Bell 門鈴
- Door Phone 對講機
- M.C.B. Board 總電掣箱
- Lamp Holder 燈位
- Downlight 天花燈
- Garden Lamp 花園燈
- Wall Mounted Lamp for Garden 花園牆身燈
- Roof Floor Lamp 天台地燈
- Wall Lamp 牆燈
- Strip Light 燈帶
- Light Trough 燈槽
- Town Gas Water Heater 煤氣熱水爐
- Town Gas Meter 煤氣錶
- Indoor Air-Conditioner 室內空調機
- Washing Machine Connection Point (Water Outlet) 洗衣機接駁點(去水位)
- Washing Machine Connection Point (Water Inlet) 洗衣機接駁點(來水位)
- Door Release Sensor 開燈感應器
- Power Bar 拖板

Mechanical & Electrical Provisions Plan 機電裝置平面圖

Tower 17 座 G/F 地下


Legend 圖例

- 1-gang 1-way Lighting Switch 單位燈掣
- 2-gang 1-way Lighting Switch 雙位燈掣
- 3-gang 1-way Lighting Switch 三位燈掣
- 1-gang 2-way Lighting Switch 單位二路燈掣
- 2-gang 2-way Lighting Switch 雙位二路燈掣
- 3-gang 2-way Lighting Switch 三位二路燈掣
- 1-gang 1-way Watertight Lighting Switch 單位防水燈掣
- 1-gang 2-way Watertight Lighting Switch 單位二路防水燈掣
- Switch for Exhaust Fan 抽氣扇開關掣
- Switch for Water Heater 熱水爐開關掣
- Switch for Oven 焗爐開關掣
- Switch for Indoor Air-Conditioner 室內空調機接線位
- Isolator for Outdoor Air-Conditioner 室外空調機開關掣
- Town Gas Water Heater Remote Controller 煤氣熱水爐溫度控制掣
- 13A Single Socket Outlet 13A單位電插座
- 13A Twin Socket Outlet 13A雙位電插座
- 13A Single Floor Socket Outlet 13A藏地單位電插座
- 13A Single Watertight Socket Outlet 13A單位防水電插座
- TV/FM Outlet 電視及電台接收插座
- Telephone Outlet 電話插座
- Floor TV/FM Outlet 藏地電視及電台接收插座
- Floor Telephone Outlet 藏地電話插座
- Door Bell Push Button 門鈴按鈕
- Door Bell 門鈴
- Door Phone 對講機
- M.C.B. Board 總電掣箱
- Lamp Holder 燈位
- Downlight 天花燈
- Garden Lamp 花園燈
- Wall Mounted Lamp for Garden 花園牆身燈
- Roof Floor Lamp 天台地燈
- Wall Lamp 牆燈
- Strip Light 燈帶
- Light Trough 燈槽
- Town Gas Water Heater 煤氣熱水爐
- Town Gas Meter 煤氣錶
- Indoor Air-Conditioner 室內空調機
- Washing Machine Connection Point (Water Outlet) 洗衣機接駁點(去水位)
- Washing Machine Connection Point (Water Inlet) 洗衣機接駁點(來水位)
- Door Release Sensor 開燈感應器
- Power Bar 拖板

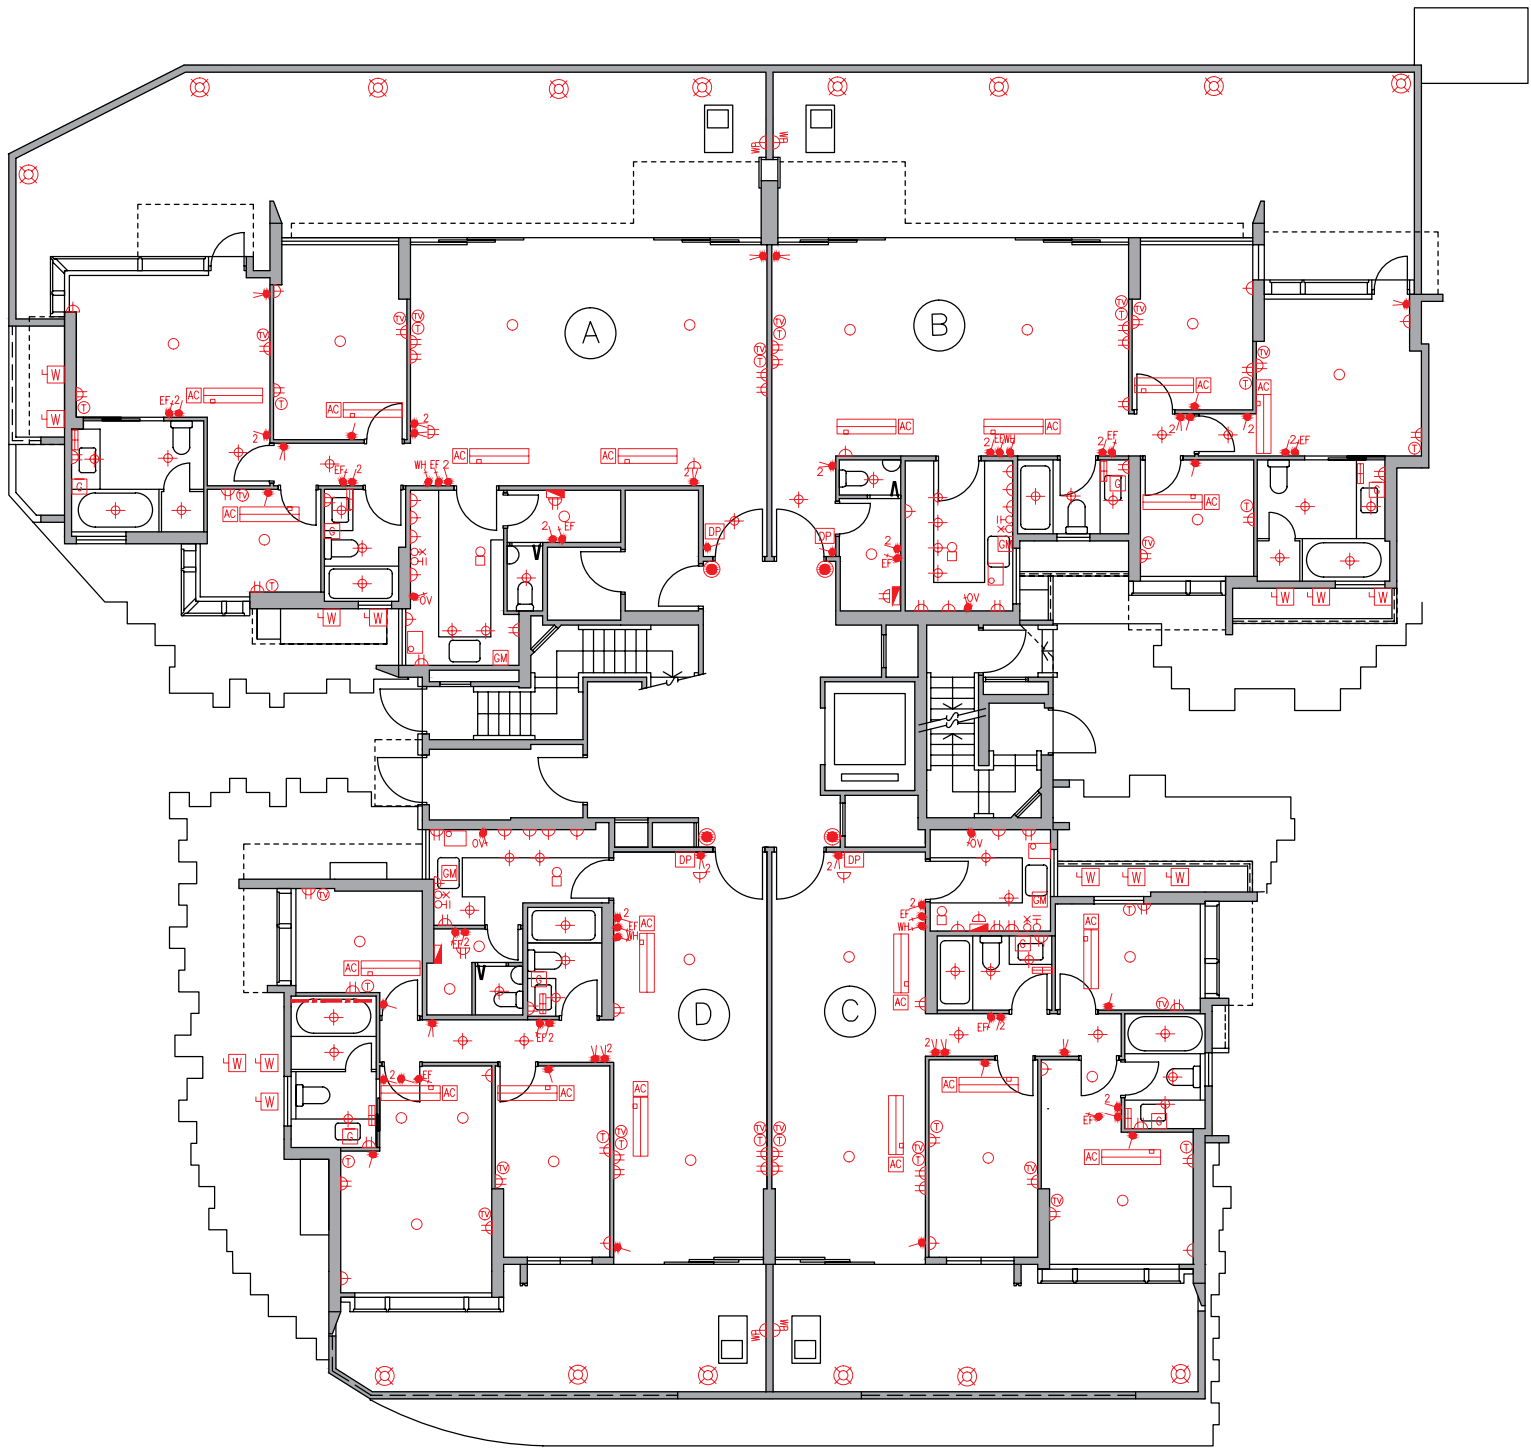

Mechanical & Electrical Provisions Plan 機電裝置平面圖

Tower 17 座 I/F 1樓

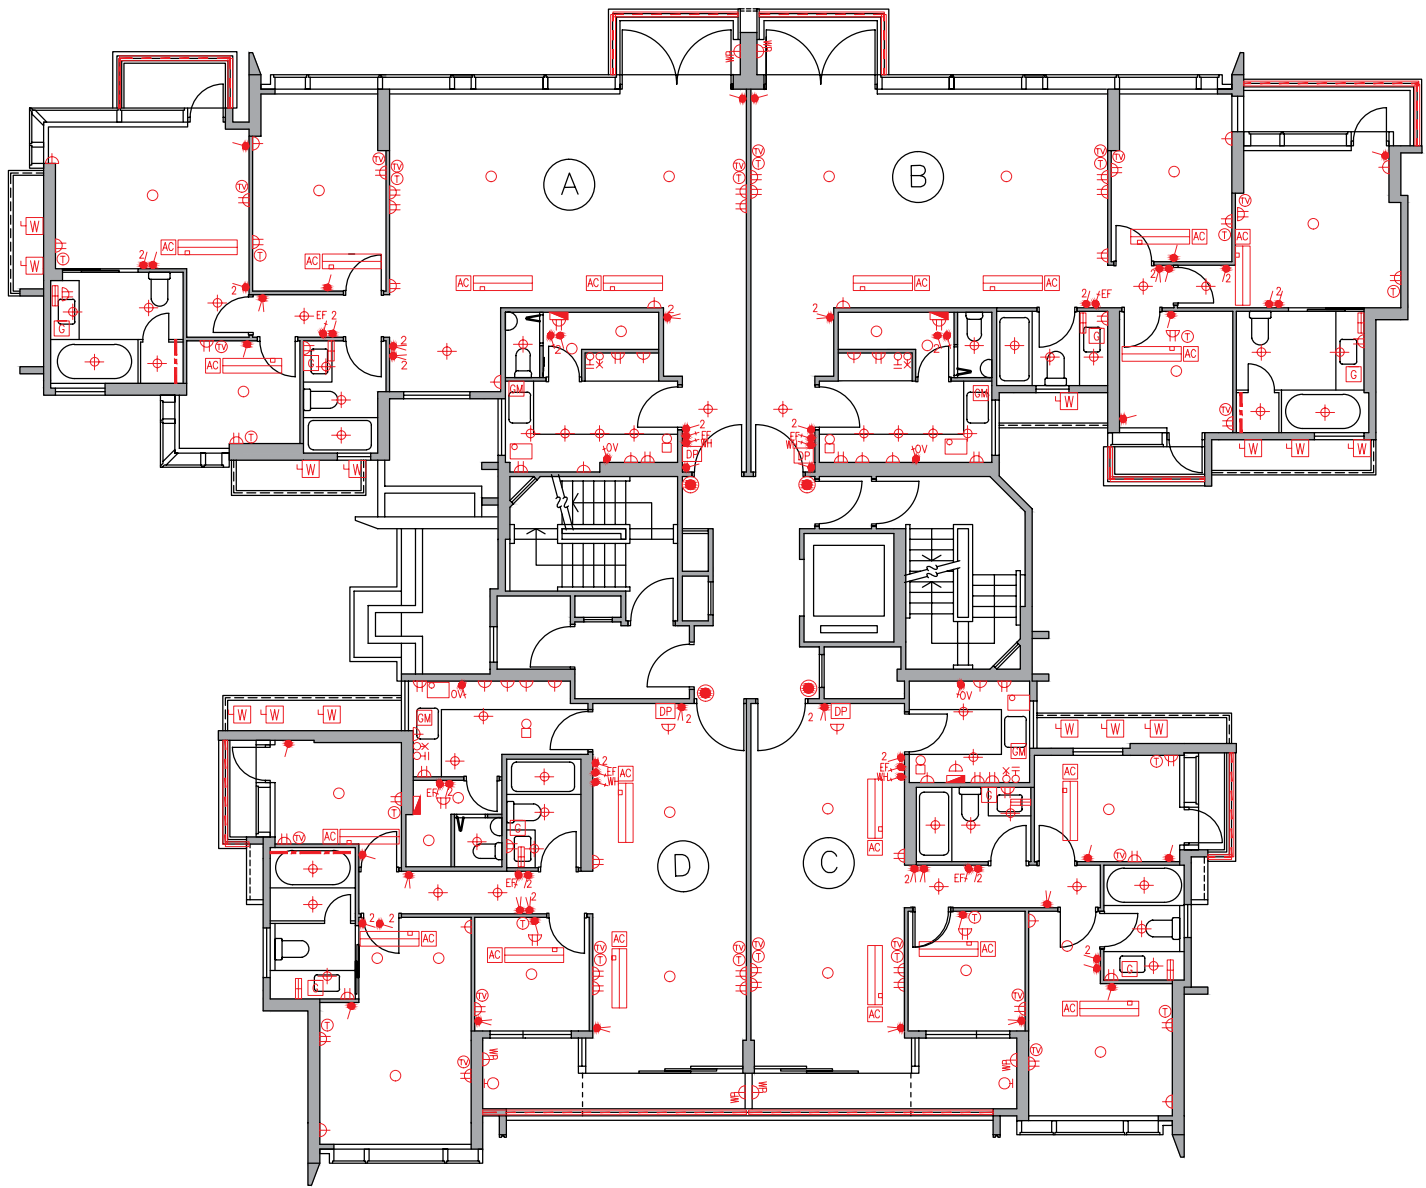

Legend 圖例


- 1-gang 1-way Lighting Switch 單位燈掣
- 2-gang 1-way Lighting Switch 雙位燈掣
- 3-gang 1-way Lighting Switch 三位燈掣
- 1-gang 2-way Lighting Switch 單位二路燈掣
- 2-gang 2-way Lighting Switch 雙位二路燈掣
- 3-gang 2-way Lighting Switch 三位二路燈掣
- 1-gang 1-way Watertight Lighting Switch 單位防水燈掣
- 1-gang 2-way Watertight Lighting Switch 單位二路防水燈掣
- Switch for Exhaust Fan 抽氣扇開關掣
- Switch for Water Heater 熱水爐開關掣
- Switch for Oven 焗爐開關掣
- Switch for Indoor Air-Conditioner 室內空調機接線位
- Isolator for Outdoor Air-Conditioner 室外空調機開關掣
- Town Gas Water Heater Remote Controller 煤氣熱水爐溫度控制掣
- 13A Single Socket Outlet 13A單位電插座
- 13A Twin Socket Outlet 13A雙位電插座
- 13A Single Floor Socket Outlet 13A藏地單位電插座
- 13A Single Watertight Socket Outlet 13A單位防水電插座
- TV/FM Outlet 電視及電台接收插座
- Telephone Outlet 電話插座
- Floor TV/FM Outlet 藏地電視及電台接收插座
- Floor Telephone Outlet 藏地電話插座
- Door Bell Push Button 門鈴按鈕
- Door Bell 門鈴
- Door Phone 對講機
- M.C.B. Board 總電掣箱
- Lamp Holder 燈位
- Downlight 天花燈
- Garden Lamp 花園燈
- Wall Mounted Lamp for Garden 花園牆身燈
- Roof Floor Lamp 天台地燈
- Wall Lamp 牆燈
- Strip Light 燈帶
- Light Trough 燈槽
- Town Gas Water Heater 煤氣熱水爐
- Town Gas Meter 煤氣錶
- Indoor Air-Conditioner 室內空調機
- Washing Machine Connection Point (Water Outlet) 洗衣機接駁點(去水位)
- Washing Machine Connection Point (Water Inlet) 洗衣機接駁點(來水位)
- Door Release Sensor 開燈感應器
- Power Bar 拖板

Mechanical & Electrical Provisions Plan 機電裝置平面圖

Tower 17 座 2/F - 5/F (4/F is omitted) 2樓-5樓(不設4樓)


Legend 圖例

- 1-gang 1-way Lighting Switch 單位燈掣
- 2-gang 1-way Lighting Switch 雙位燈掣
- 3-gang 1-way Lighting Switch 三位燈掣
- 1-gang 2-way Lighting Switch 單位二路燈掣
- 2-gang 2-way Lighting Switch 雙位二路燈掣
- 3-gang 2-way Lighting Switch 三位二路燈掣
- 1-gang 1-way Watertight Lighting Switch 單位防水燈掣
- 1-gang 2-way Watertight Lighting Switch 單位二路防水燈掣
- Switch for Exhaust Fan 抽氣扇開關掣
- Switch for Water Heater 熱水爐開關掣
- Switch for Oven 焗爐開關掣
- Switch for Indoor Air-Conditioner 室內空調機接線位
- Isolator for Outdoor Air-Conditioner 室外空調機開關掣
- Town Gas Water Heater Remote Controller 煤氣熱水爐溫度控制掣
- 13A Single Socket Outlet 13A單位電插座
- 13A Twin Socket Outlet 13A雙位電插座
- 13A Single Floor Socket Outlet 13A藏地單位電插座
- 13A Single Watertight Socket Outlet 13A單位防水電插座
- TV/FM Outlet 電視及電台接收插座
- Telephone Outlet 電話插座
- Floor TV/FM Outlet 藏地電視及電台接收插座
- Floor Telephone Outlet 藏地電話插座
- Door Bell Push Button 門鈴按鈕
- Door Bell 門鈴
- Door Phone 對講機
- M.C.B. Board 總電掣箱
- Lamp Holder 燈位
- Downlight 天花燈
- Garden Lamp 花園燈
- Wall Mounted Lamp for Garden 花園牆身燈
- Roof Floor Lamp 天台地燈
- Wall Lamp 牆燈
- Strip Light 燈帶
- Light Trough 燈槽
- Town Gas Water Heater 煤氣熱水爐
- Town Gas Meter 煤氣錶
- Indoor Air-Conditioner 室內空調機
- Washing Machine Connection Point (Water Outlet) 洗衣機接駁點(去水位)
- Washing Machine Connection Point (Water Inlet) 洗衣機接駁點(來水位)
- Door Release Sensor 開燈感應器
- Power Bar 拖板

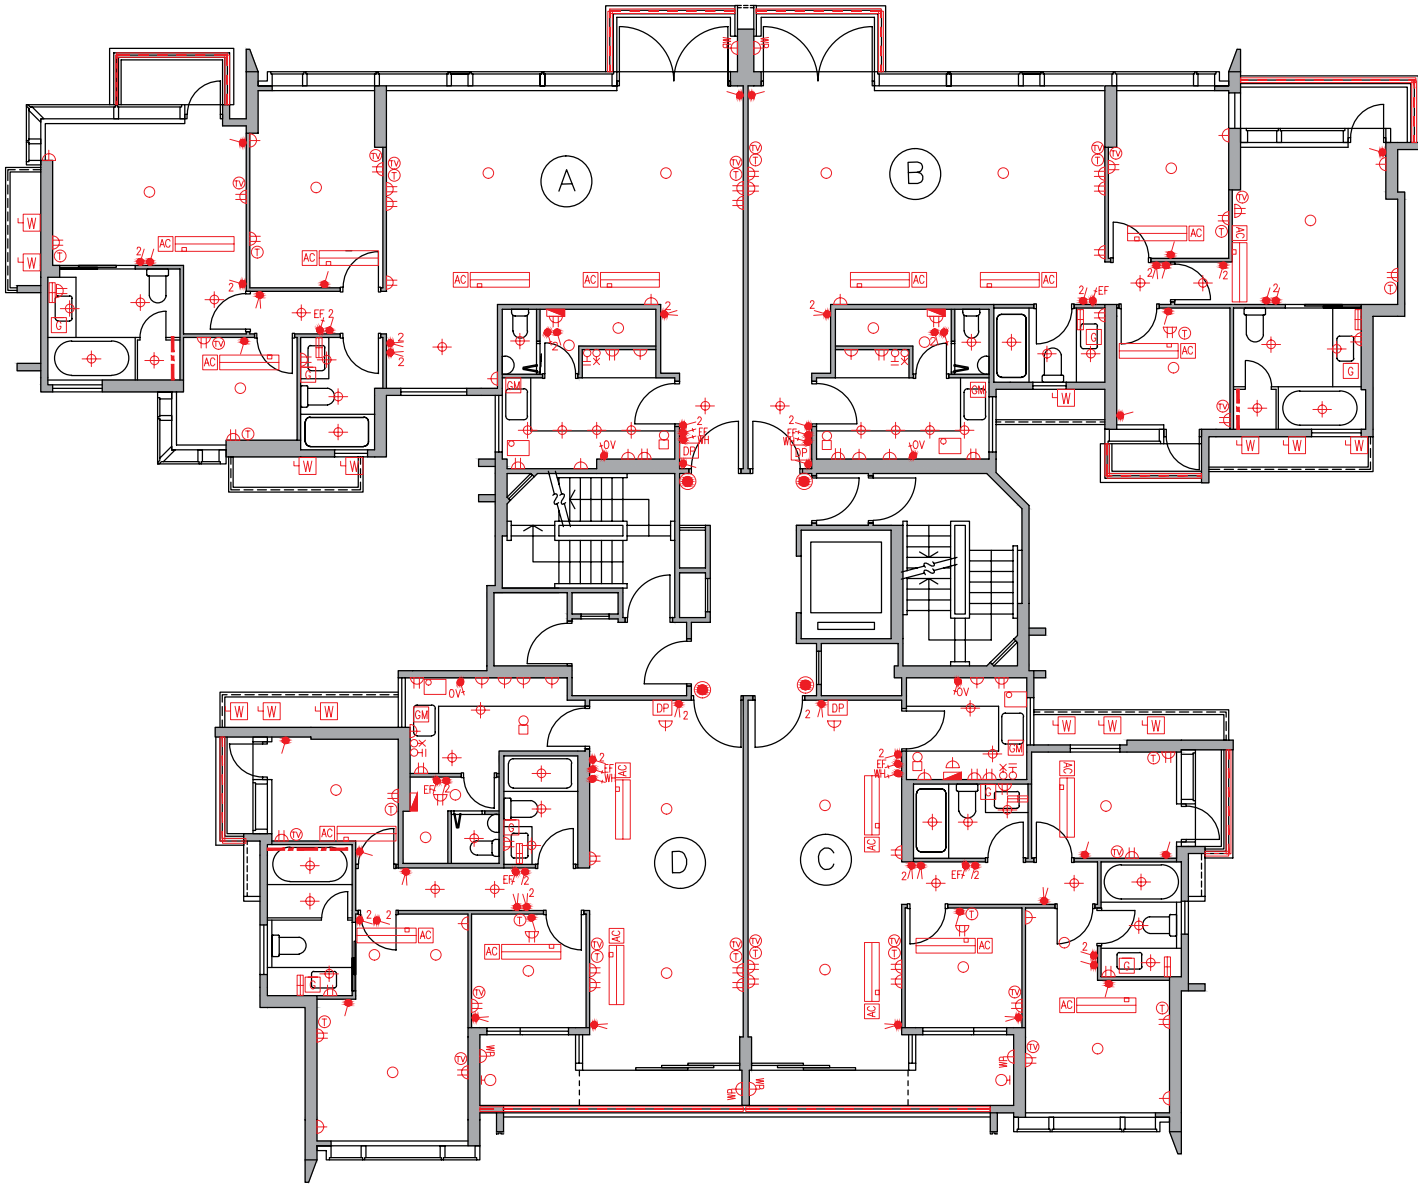

Mechanical & Electrical Provisions Plan 機電裝置平面圖

Tower 17 座 6/F 6樓

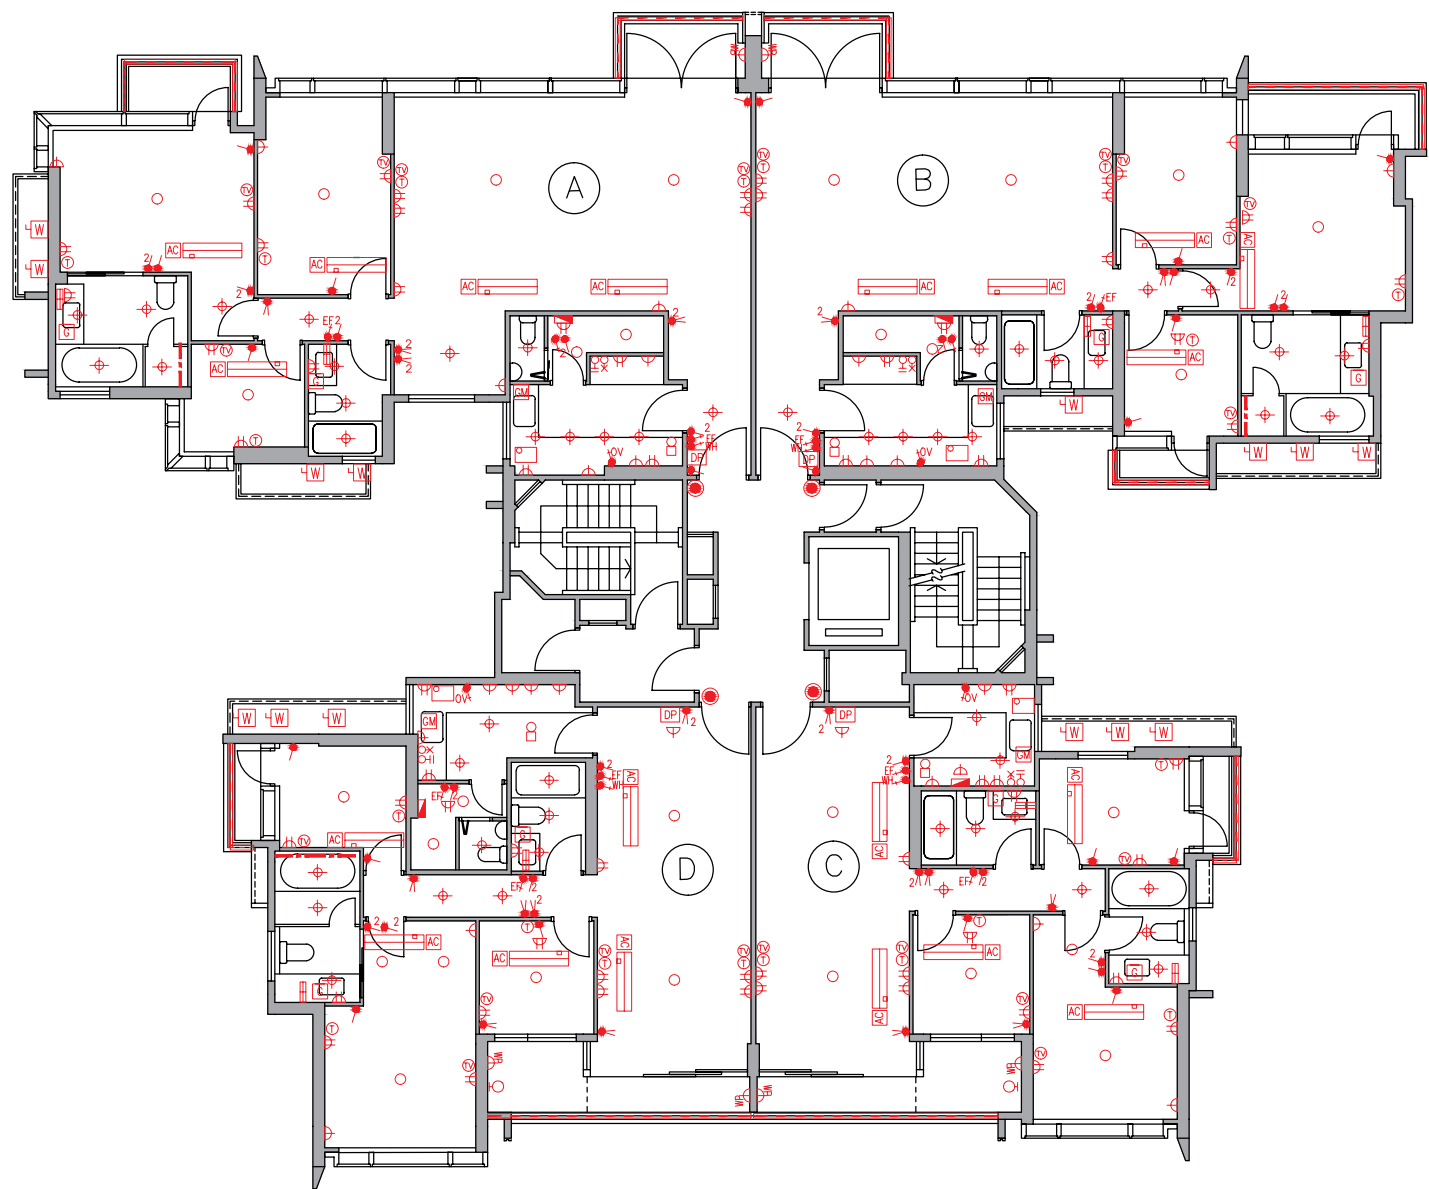

Legend 圖例


- 1-gang 1-way Lighting Switch 單位燈掣
- 2-gang 1-way Lighting Switch 雙位燈掣
- 3-gang 1-way Lighting Switch 三位燈掣
- 1-gang 2-way Lighting Switch 單位二路燈掣
- 2-gang 2-way Lighting Switch 雙位二路燈掣
- 3-gang 2-way Lighting Switch 三位二路燈掣
- 1-gang 1-way Watertight Lighting Switch 單位防水燈掣
- 1-gang 2-way Watertight Lighting Switch 單位二路防水燈掣
- Switch for Exhaust Fan 抽氣扇開關掣
- Switch for Water Heater 熱水爐開關掣
- Switch for Oven 焗爐開關掣
- Switch for Indoor Air-Conditioner 室內空調機接線位
- Isolator for Outdoor Air-Conditioner 室外空調機開關掣
- Town Gas Water Heater Remote Controller 煤氣熱水爐溫度控制掣
- 13A Single Socket Outlet 13A單位電插座
- 13A Twin Socket Outlet 13A雙位電插座
- 13A Single Floor Socket Outlet 13A藏地單位電插座
- 13A Single Watertight Socket Outlet 13A單位防水電插座
- TV/FM Outlet 電視及電台接收插座
- Telephone Outlet 電話插座
- Floor TV/FM Outlet 藏地電視及電台接收插座
- Floor Telephone Outlet 藏地電話插座
- Door Bell Push Button 門鈴按鈕
- Door Bell 門鈴
- Door Phone 對講機
- M.C.B. Board 總電掣箱
- Lamp Holder 燈位
- Downlight 天花燈
- Garden Lamp 花園燈
- Wall Mounted Lamp for Garden 花園牆身燈
- Roof Floor Lamp 天台地燈
- Wall Lamp 牆燈
- Strip Light 燈帶
- Light Trough 燈槽
- Town Gas Water Heater 煤氣熱水爐
- Town Gas Meter 煤氣錶
- Indoor Air-Conditioner 室內空調機
- Washing Machine Connection Point (Water Outlet) 洗衣機接駁點(去水位)
- Washing Machine Connection Point (Water Inlet) 洗衣機接駁點(來水位)
- Door Release Sensor 開燈感應器
- Power Bar 拖板

Mechanical & Electrical Provisions Plan 機電裝置平面圖

Tower 17 座 Roof 天台

Legend 圖例

- 1-gang 1-way Lighting Switch 單位燈掣
- 2-gang 1-way Lighting Switch 雙位燈掣
- 3-gang 1-way Lighting Switch 三位燈掣
- 1-gang 2-way Lighting Switch 單位二路燈掣
- 2-gang 2-way Lighting Switch 雙位二路燈掣
- 3-gang 2-way Lighting Switch 三位二路燈掣
- 1-gang 1-way Watertight Lighting Switch 單位防水燈掣
- 1-gang 2-way Watertight Lighting Switch 單位二路防水燈掣
- Switch for Exhaust Fan 抽氣扇開關掣
- Switch for Water Heater 熱水爐開關掣
- Switch for Oven 焗爐開關掣
- Switch for Indoor Air-Conditioner 室內空調機接線位
- Isolator for Outdoor Air-Conditioner 室外空調機開關掣
- Town Gas Water Heater Remote Controller 煤氣熱水爐溫度控制掣
- 13A Single Socket Outlet 13A單位電插座
- 13A Twin Socket Outlet 13A雙位電插座
- 13A Single Floor Socket Outlet 13A藏地單位電插座
- 13A Single Watertight Socket Outlet 13A單位防水電插座
- TV/FM Outlet 電視及電台接收插座
- Telephone Outlet 電話插座
- Floor TV/FM Outlet 藏地電視及電台接收插座
- Floor Telephone Outlet 藏地電話插座
- Door Bell Push Button 門鈴按鈕
- Door Bell 門鈴
- Door Phone 對講機
- M.C.B. Board 總電掣箱
- Lamp Holder 燈位
- Downlight 天花燈
- Garden Lamp 花園燈
- Wall Mounted Lamp for Garden 花園牆身燈
- Roof Floor Lamp 天台地燈
- Wall Lamp 牆燈
- Strip Light 燈帶
- Light Trough 燈槽
- Town Gas Water Heater 煤氣熱水爐
- Town Gas Meter 煤氣錶
- Indoor Air-Conditioner 室內空調機
- Washing Machine Connection Point (Water Outlet) 洗衣機接駁點(去水位)
- Washing Machine Connection Point (Water Inlet) 洗衣機接駁點(來水位)
- Door Release Sensor 開燈感應器
- Power Bar 拖板

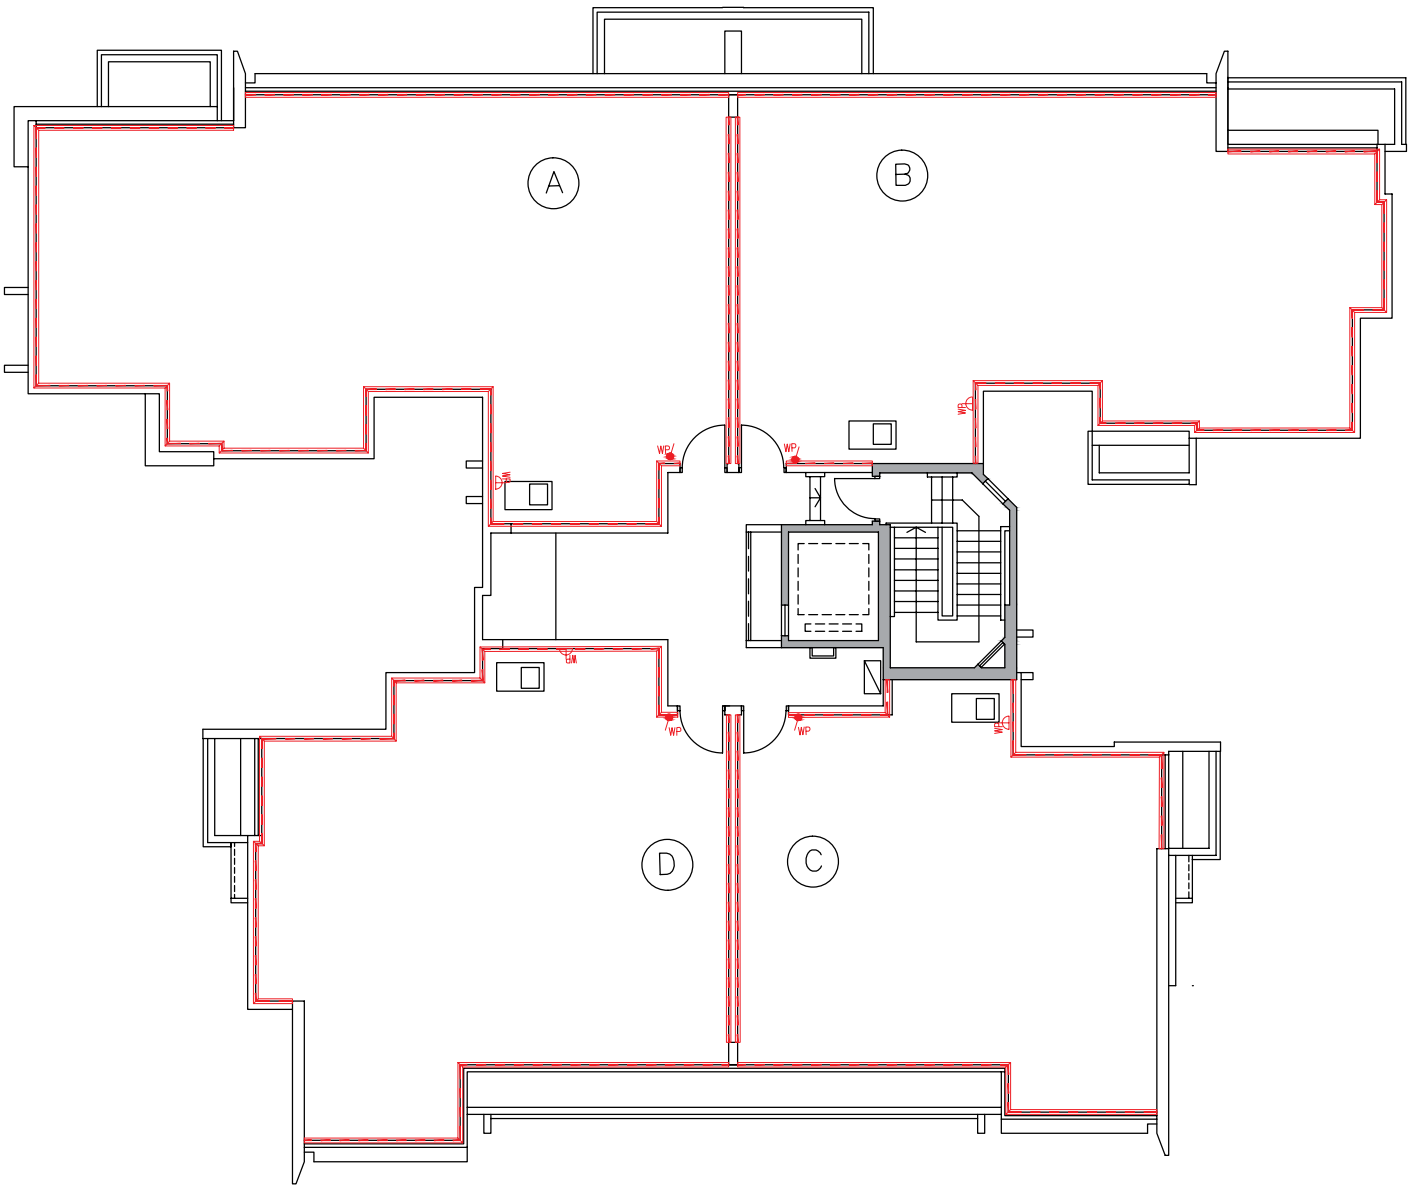

Mechanical & Electrical Provisions Plan 機電裝置平面圖

Tower 18 座 G/F 地下



Legend 圖例


- 1-gang 1-way Lighting Switch 單位燈掣
- 2-gang 1-way Lighting Switch 雙位燈掣
- 3-gang 1-way Lighting Switch 三位燈掣
- 1-gang 2-way Lighting Switch 單位二路燈掣
- 2-gang 2-way Lighting Switch 雙位二路燈掣
- 3-gang 2-way Lighting Switch 三位二路燈掣
- 1-gang 1-way Watertight Lighting Switch 單位防水燈掣
- 1-gang 2-way Watertight Lighting Switch 單位二路防水燈掣
- Switch for Exhaust Fan 抽氣扇開關掣
- Switch for Water Heater 熱水爐開關掣
- Switch for Oven 焗爐開關掣
- Switch for Indoor Air-Conditioner 室內空調機接線位
- Isolator for Outdoor Air-Conditioner 室外空調機開關掣
- Town Gas Water Heater Remote Controller 煤氣熱水爐溫度控制掣
- 13A Single Socket Outlet 13A單位電插座
- 13A Twin Socket Outlet 13A雙位電插座
- 13A Single Floor Socket Outlet 13A藏地單位電插座
- 13A Single Watertight Socket Outlet 13A單位防水電插座
- TV/FM Outlet 電視及電台接收插座
- Telephone Outlet 電話插座
- Floor TV/FM Outlet 藏地電視及電台接收插座
- Floor Telephone Outlet 藏地電話插座
- Door Bell Push Button 門鈴按鈕
- Door Bell 門鈴
- Door Phone 對講機
- M.C.B. Board 總電掣箱
- Lamp Holder 燈位
- Downlight 天花燈
- Garden Lamp 花園燈
- Wall Mounted Lamp for Garden 花園牆身燈
- Roof Floor Lamp 天台地燈
- Wall Lamp 牆燈
- Strip Light 燈帶
- Light Trough 燈槽
- Town Gas Water Heater 煤氣熱水爐
- Town Gas Meter 煤氣錶
- Indoor Air-Conditioner 室內空調機
- Washing Machine Connection Point (Water Outlet) 洗衣機接駁點(去水位)
- Washing Machine Connection Point (Water Inlet) 洗衣機接駁點(來水位)
- Door Release Sensor 開燈感應器
- Power Bar 拖板

Mechanical & Electrical Provisions Plan 機電裝置平面圖

Tower 18 座 I/F 1樓


Legend 圖例

- 1-gang 1-way Lighting Switch 單位燈掣
- 2-gang 1-way Lighting Switch 雙位燈掣
- 3-gang 1-way Lighting Switch 三位燈掣
- 1-gang 2-way Lighting Switch 單位二路燈掣
- 2-gang 2-way Lighting Switch 雙位二路燈掣
- 3-gang 2-way Lighting Switch 三位二路燈掣
- 1-gang 1-way Watertight Lighting Switch 單位防水燈掣
- 1-gang 2-way Watertight Lighting Switch 單位二路防水燈掣
- Switch for Exhaust Fan 抽氣扇開關掣
- Switch for Water Heater 熱水爐開關掣
- Switch for Oven 焗爐開關掣
- Switch for Indoor Air-Conditioner 室內空調機接線位
- Isolator for Outdoor Air-Conditioner 室外空調機開關掣
- Town Gas Water Heater Remote Controller 煤氣熱水爐溫度控制掣
- 13A Single Socket Outlet 13A單位電插座
- 13A Twin Socket Outlet 13A雙位電插座
- 13A Single Floor Socket Outlet 13A藏地單位電插座
- 13A Single Watertight Socket Outlet 13A單位防水電插座
- TV/FM Outlet 電視及電台接收插座
- Telephone Outlet 電話插座
- Floor TV/FM Outlet 藏地電視及電台接收插座
- Floor Telephone Outlet 藏地電話插座
- Door Bell Push Button 門鈴按鈕
- Door Bell 門鈴
- Door Phone 對講機
- M.C.B. Board 總電掣箱
- Lamp Holder 燈位
- Downlight 天花燈
- Garden Lamp 花園燈
- Wall Mounted Lamp for Garden 花園牆身燈
- Roof Floor Lamp 天台地燈
- Wall Lamp 牆燈
- Strip Light 燈帶
- Light Trough 燈槽
- Town Gas Water Heater 煤氣熱水爐
- Town Gas Meter 煤氣錶
- Indoor Air-Conditioner 室內空調機
- Washing Machine Connection Point (Water Outlet) 洗衣機接駁點(去水位)
- Washing Machine Connection Point (Water Inlet) 洗衣機接駁點(來水位)
- Door Release Sensor 開燈感應器
- Power Bar 拖板

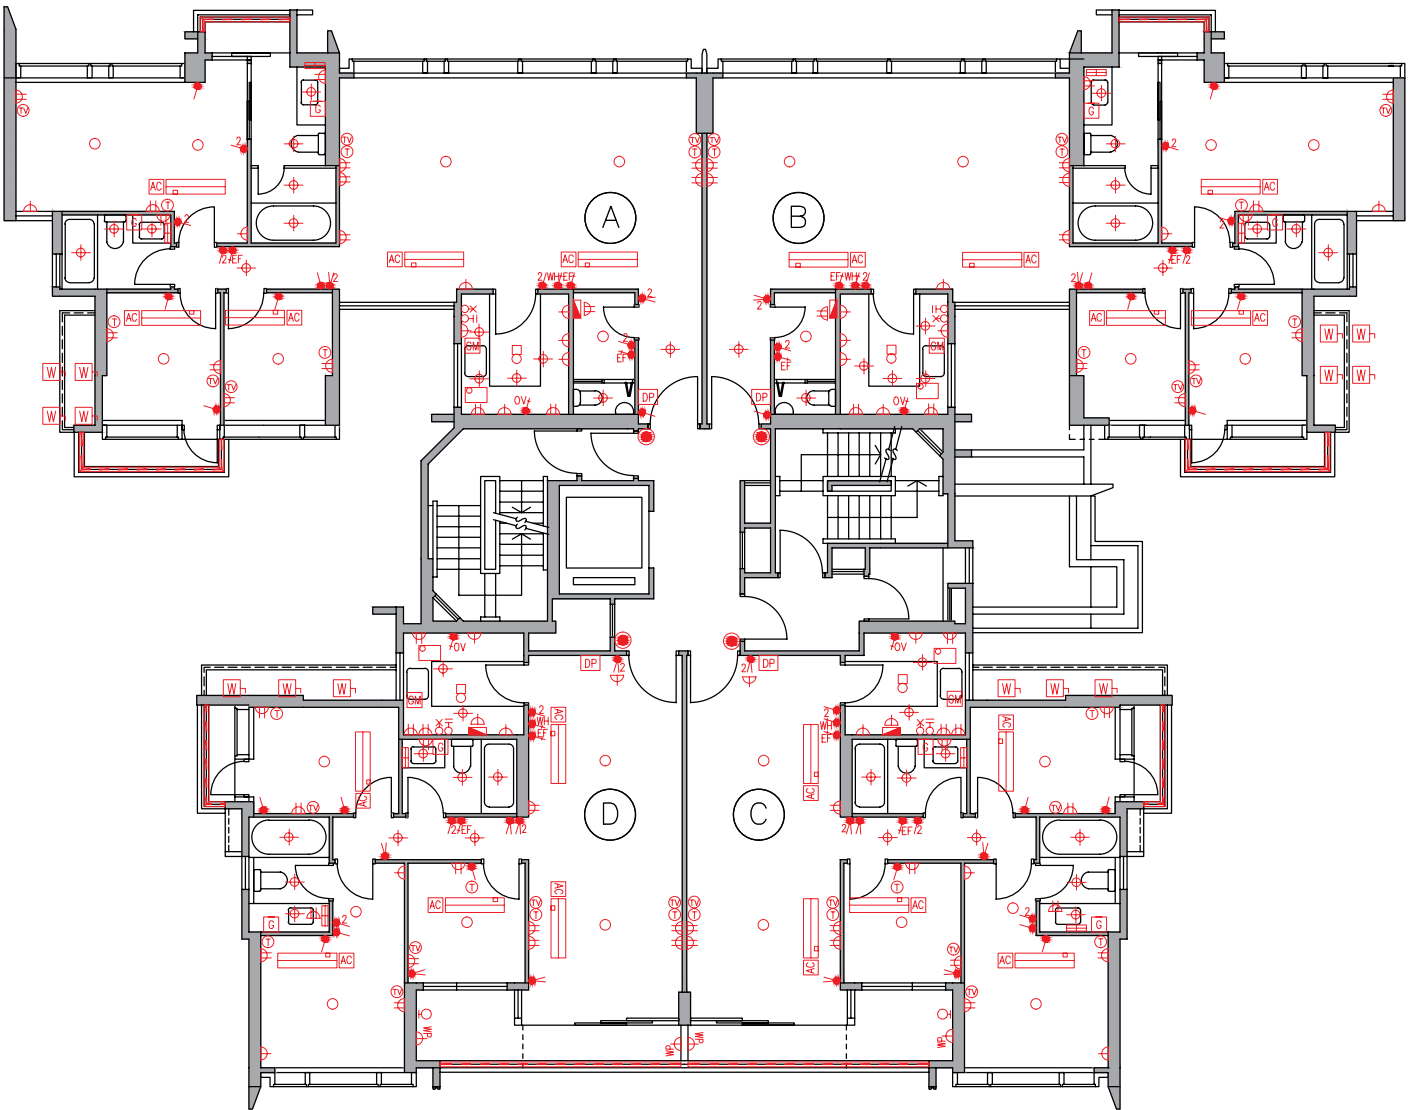

Mechanical & Electrical Provisions Plan 機電裝置平面圖

Tower 18 座 2/F - 5/F (4/F is omitted) 2樓-5樓(不設4樓)

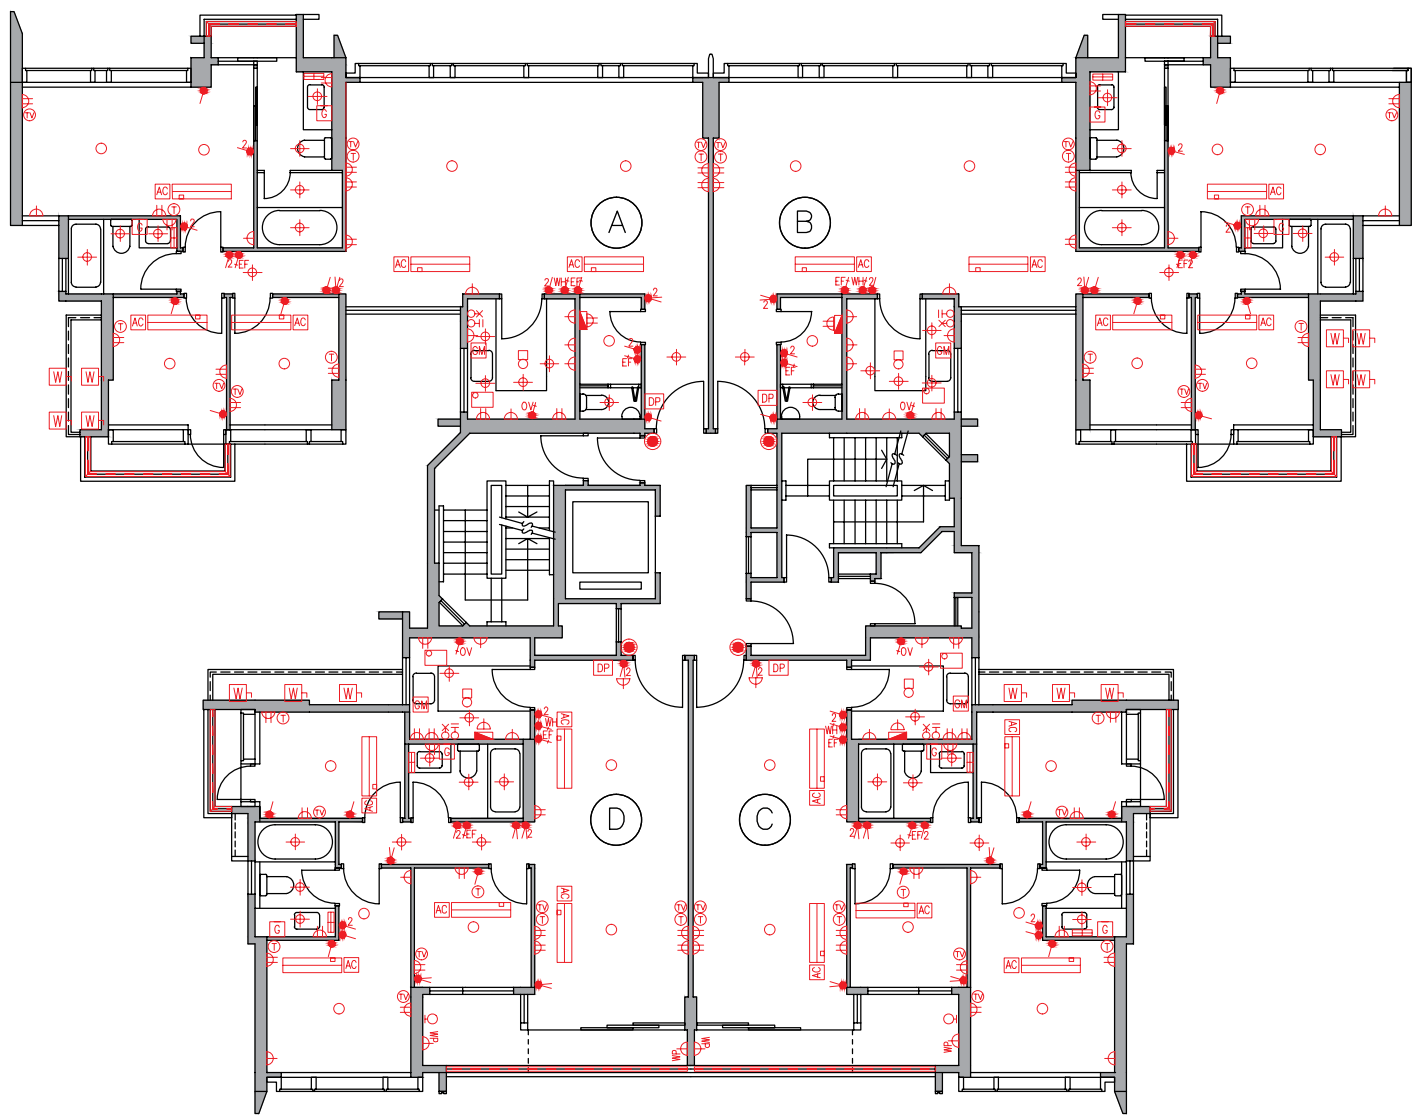

Legend 圖例


- 1-gang 1-way Lighting Switch 單位燈掣
- 2-gang 1-way Lighting Switch 雙位燈掣
- 3-gang 1-way Lighting Switch 三位燈掣
- 1-gang 2-way Lighting Switch 單位二路燈掣
- 2-gang 2-way Lighting Switch 雙位二路燈掣
- 3-gang 2-way Lighting Switch 三位二路燈掣
- 1-gang 1-way Watertight Lighting Switch 單位防水燈掣
- 1-gang 2-way Watertight Lighting Switch 單位二路防水燈掣
- Switch for Exhaust Fan 抽氣扇開關掣
- Switch for Water Heater 熱水爐開關掣
- Switch for Oven 焗爐開關掣
- Switch for Indoor Air-Conditioner 室內空調機接線位
- Isolator for Outdoor Air-Conditioner 室外空調機開關掣
- Town Gas Water Heater Remote Controller 煤氣熱水爐溫度控制掣
- 13A Single Socket Outlet 13A單位電插座
- 13A Twin Socket Outlet 13A雙位電插座
- 13A Single Floor Socket Outlet 13A藏地單位電插座
- 13A Single Watertight Socket Outlet 13A單位防水電插座
- TV/FM Outlet 電視及電台接收插座
- Telephone Outlet 電話插座
- Floor TV/FM Outlet 藏地電視及電台接收插座
- Floor Telephone Outlet 藏地電話插座
- Door Bell Push Button 門鈴按鈕
- Door Bell 門鈴
- Door Phone 對講機
- M.C.B. Board 總電掣箱
- Lamp Holder 燈位
- Downlight 天花燈
- Garden Lamp 花園燈
- Wall Mounted Lamp for Garden 花園牆身燈
- Roof Floor Lamp 天台地燈
- Wall Lamp 牆燈
- Strip Light 燈帶
- Light Trough 燈槽
- Town Gas Water Heater 煤氣熱水爐
- Town Gas Meter 煤氣錶
- Indoor Air-Conditioner 室內空調機
- Washing Machine Connection Point (Water Outlet) 洗衣機接駁點(去水位)
- Washing Machine Connection Point (Water Inlet) 洗衣機接駁點(來水位)
- Door Release Sensor 開燈感應器
- Power Bar 拖板

Mechanical & Electrical Provisions Plan 機電裝置平面圖

Tower 18 座 6/F 6樓


Legend 圖例

- 1-gang 1-way Lighting Switch 單位燈掣
- 2-gang 1-way Lighting Switch 雙位燈掣
- 3-gang 1-way Lighting Switch 三位燈掣
- 1-gang 2-way Lighting Switch 單位二路燈掣
- 2-gang 2-way Lighting Switch 雙位二路燈掣
- 3-gang 2-way Lighting Switch 三位二路燈掣
- 1-gang 1-way Watertight Lighting Switch 單位防水燈掣
- 1-gang 2-way Watertight Lighting Switch 單位二路防水燈掣
- Switch for Exhaust Fan 抽氣扇開關掣
- Switch for Water Heater 熱水爐開關掣
- Switch for Oven 焗爐開關掣
- Switch for Indoor Air-Conditioner 室內空調機接線位
- Isolator for Outdoor Air-Conditioner 室外空調機開關掣
- Town Gas Water Heater Remote Controller 煤氣熱水爐溫度控制掣
- 13A Single Socket Outlet 13A單位電插座
- 13A Twin Socket Outlet 13A雙位電插座
- 13A Single Floor Socket Outlet 13A藏地單位電插座
- 13A Single Watertight Socket Outlet 13A單位防水電插座
- TV/FM Outlet 電視及電台接收插座
- Telephone Outlet 電話插座
- Floor TV/FM Outlet 藏地電視及電台接收插座
- Floor Telephone Outlet 藏地電話插座
- Door Bell Push Button 門鈴按鈕
- Door Bell 門鈴
- Door Phone 對講機
- M.C.B. Board 總電掣箱
- Lamp Holder 燈位
- Downlight 天花燈
- Garden Lamp 花園燈
- Wall Mounted Lamp for Garden 花園牆身燈
- Roof Floor Lamp 天台地燈
- Wall Lamp 牆燈
- Strip Light 燈帶
- Light Trough 燈槽
- Town Gas Water Heater 煤氣熱水爐
- Town Gas Meter 煤氣錶
- Indoor Air-Conditioner 室內空調機
- Washing Machine Connection Point (Water Outlet) 洗衣機接駁點(去水位)
- Washing Machine Connection Point (Water Inlet) 洗衣機接駁點(來水位)
- Door Release Sensor 開燈感應器
- Power Bar 拖板

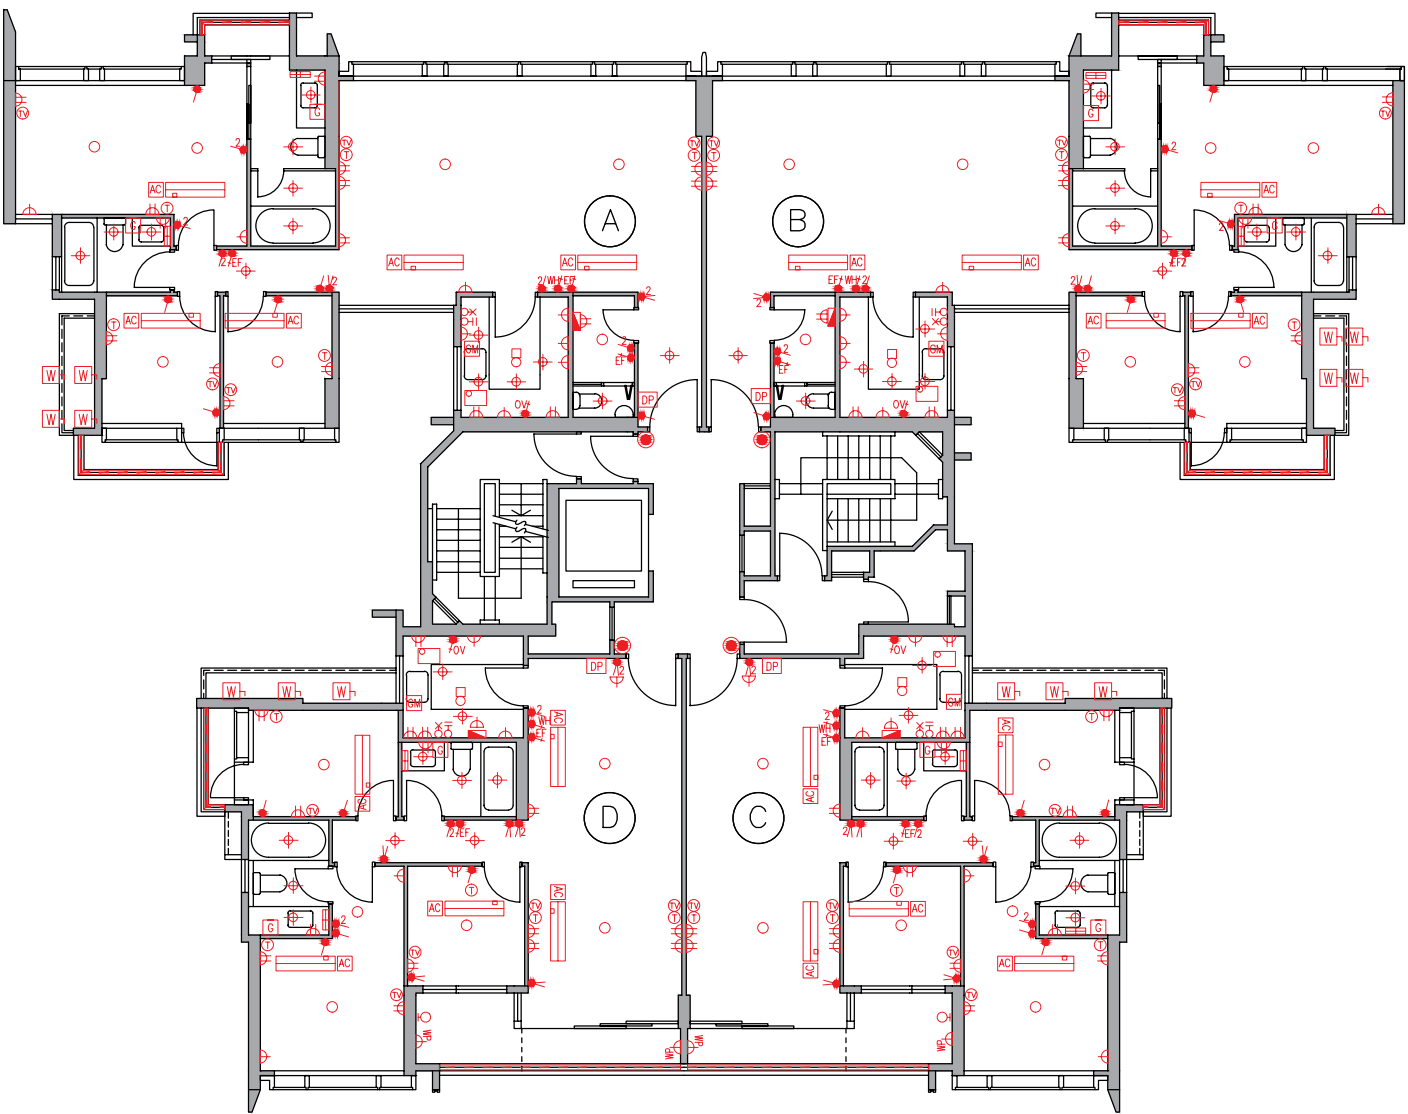

Mechanical & Electrical Provisions Plan 機電裝置平面圖

Tower 18 座 Roof 天台

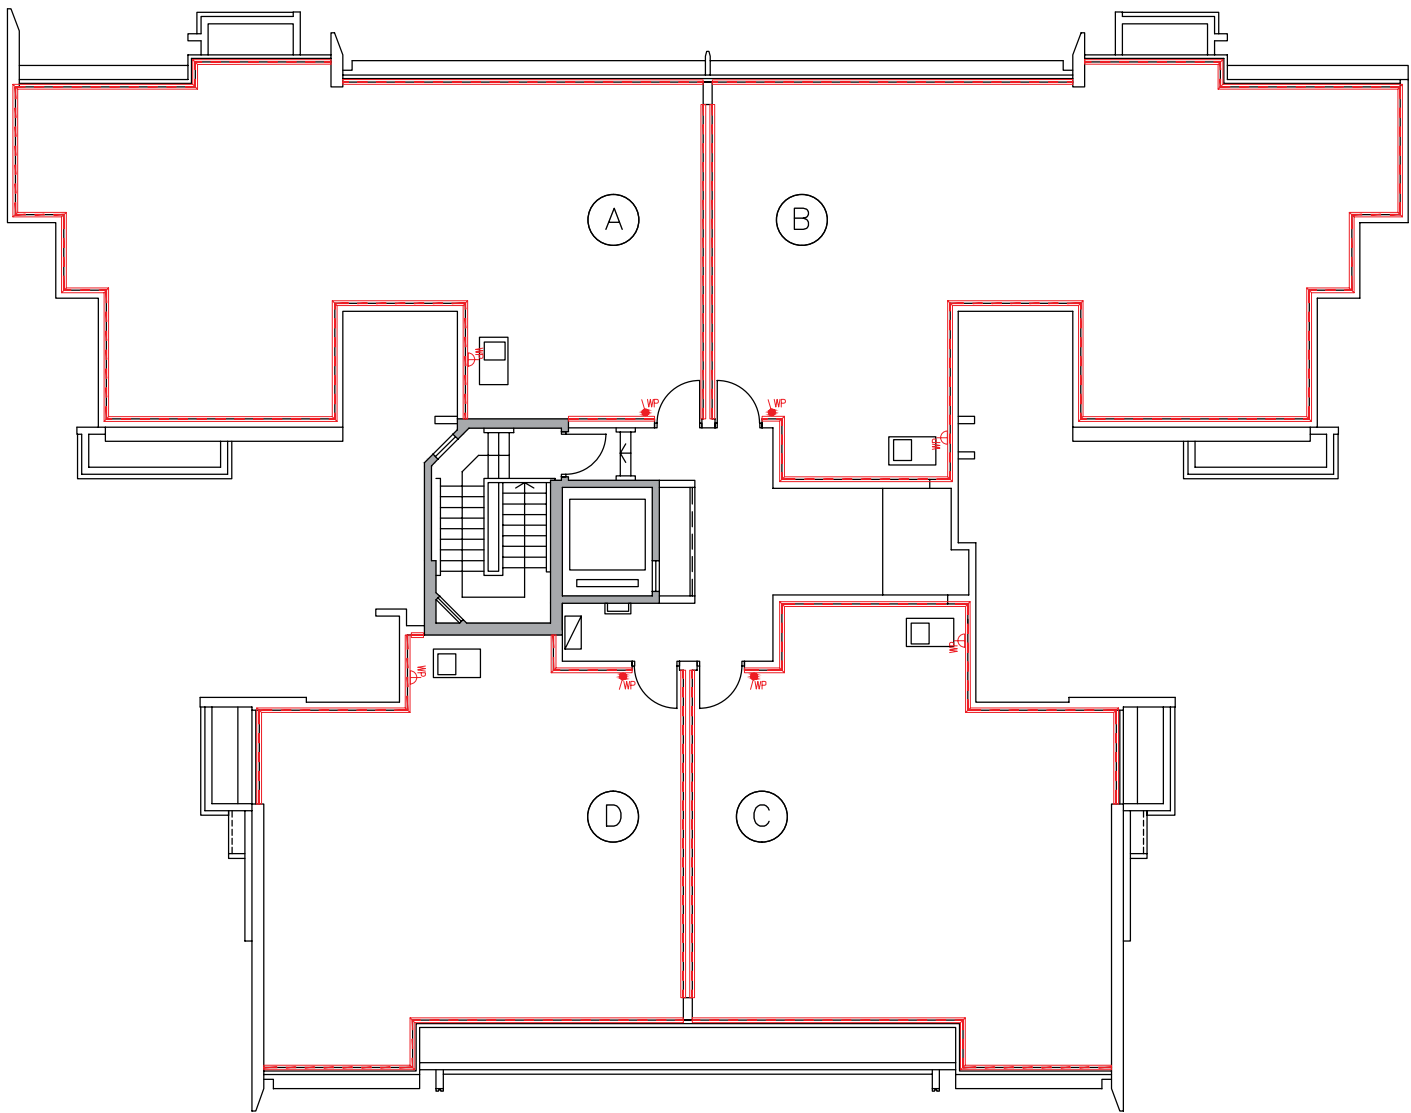

Legend 圖例


- 1-gang 1-way Lighting Switch 單位燈掣
- 2-gang 1-way Lighting Switch 雙位燈掣
- 3-gang 1-way Lighting Switch 三位燈掣
- 1-gang 2-way Lighting Switch 單位二路燈掣
- 2-gang 2-way Lighting Switch 雙位二路燈掣
- 3-gang 2-way Lighting Switch 三位二路燈掣
- 1-gang 1-way Watertight Lighting Switch 單位防水燈掣
- 1-gang 2-way Watertight Lighting Switch 單位二路防水燈掣
- Switch for Exhaust Fan 抽氣扇開關掣
- Switch for Water Heater 熱水爐開關掣
- Switch for Oven 焗爐開關掣
- Switch for Indoor Air-Conditioner 室內空調機接線位
- Isolator for Outdoor Air-Conditioner 室外空調機開關掣
- Town Gas Water Heater Remote Controller 煤氣熱水爐溫度控制掣
- 13A Single Socket Outlet 13A單位電插座
- 13A Twin Socket Outlet 13A雙位電插座
- 13A Single Floor Socket Outlet 13A藏地單位電插座
- 13A Single Watertight Socket Outlet 13A單位防水電插座
- TV/FM Outlet 電視及電台接收插座
- Telephone Outlet 電話插座
- Floor TV/FM Outlet 藏地電視及電台接收插座
- Floor Telephone Outlet 藏地電話插座
- Door Bell Push Button 門鈴按鈕
- Door Bell 門鈴
- Door Phone 對講機
- M.C.B. Board 總電掣箱
- Lamp Holder 燈位
- Downlight 天花燈
- Garden Lamp 花園燈
- Wall Mounted Lamp for Garden 花園牆身燈
- Roof Floor Lamp 天台地燈
- Wall Lamp 牆燈
- Strip Light 燈帶
- Light Trough 燈槽
- Town Gas Water Heater 煤氣熱水爐
- Town Gas Meter 煤氣錶
- Indoor Air-Conditioner 室內空調機
- Washing Machine Connection Point (Water Outlet) 洗衣機接駁點(去水位)
- Washing Machine Connection Point (Water Inlet) 洗衣機接駁點(來水位)
- Door Release Sensor 開燈感應器
- Power Bar 拖板

Mechanical & Electrical Provisions Plan 機電裝置平面圖

Tower 19 座 G/F 地下

Legend 圖例


- 1-gang 1-way Lighting Switch 單位燈掣
- 2-gang 1-way Lighting Switch 雙位燈掣
- 3-gang 1-way Lighting Switch 三位燈掣
- 1-gang 2-way Lighting Switch 單位二路燈掣
- 2-gang 2-way Lighting Switch 雙位二路燈掣
- 3-gang 2-way Lighting Switch 三位二路燈掣
- 1-gang 1-way Watertight Lighting Switch 單位防水燈掣
- 1-gang 2-way Watertight Lighting Switch 單位二路防水燈掣
- EF Switch for Exhaust Fan 抽氣扇開關掣
- WH Switch for Water Heater 熱水爐開關掣
- OV Switch for Oven 焗爐開關掣
- AC Switch for Indoor Air-Conditioner 室內空調機接線位
- W Isolator for Outdoor Air-Conditioner 室外空調機開關掣
- G Town Gas Water Heater Remote Controller 煤氣熱水爐溫度控制掣
- 13A Single Socket Outlet 13A單位電插座
- 13A Twin Socket Outlet 13A雙位電插座
- 13A Single Floor Socket Outlet 13A藏地單位電插座
- WP 13A Single Watertight Socket Outlet 13A單位防水電插座
- TV/FM Outlet 電視及電台接收插座
- Telephone Outlet 電話插座
- Floor TV/FM Outlet 藏地電視及電台接收插座
- Floor Telephone Outlet 藏地電話插座
- Door Bell Push Button 門鈴按鈕
- Door Bell 門鈴
- DP Door Phone 對講機
- M.C.B. Board 總電掣箱
- Lamp Holder 燈位
- Downlight 天花燈
- Garden Lamp 花園燈
- Wall Mounted Lamp for Garden 花園牆身燈
- Roof Floor Lamp 天台地燈
- Wall Lamp 牆燈
- Strip Light 燈帶
- Light Trough 燈槽
- Town Gas Water Heater 煤氣熱水爐
- Town Gas Meter 煤氣錶
- Indoor Air-Conditioner 室內空調機
- Washing Machine Connection Point (Water Outlet) 洗衣機接駁點(去水位)
- Washing Machine Connection Point (Water Inlet) 洗衣機接駁點(來水位)
- Door Release Sensor 開燈感應器
- Power Bar 拖板

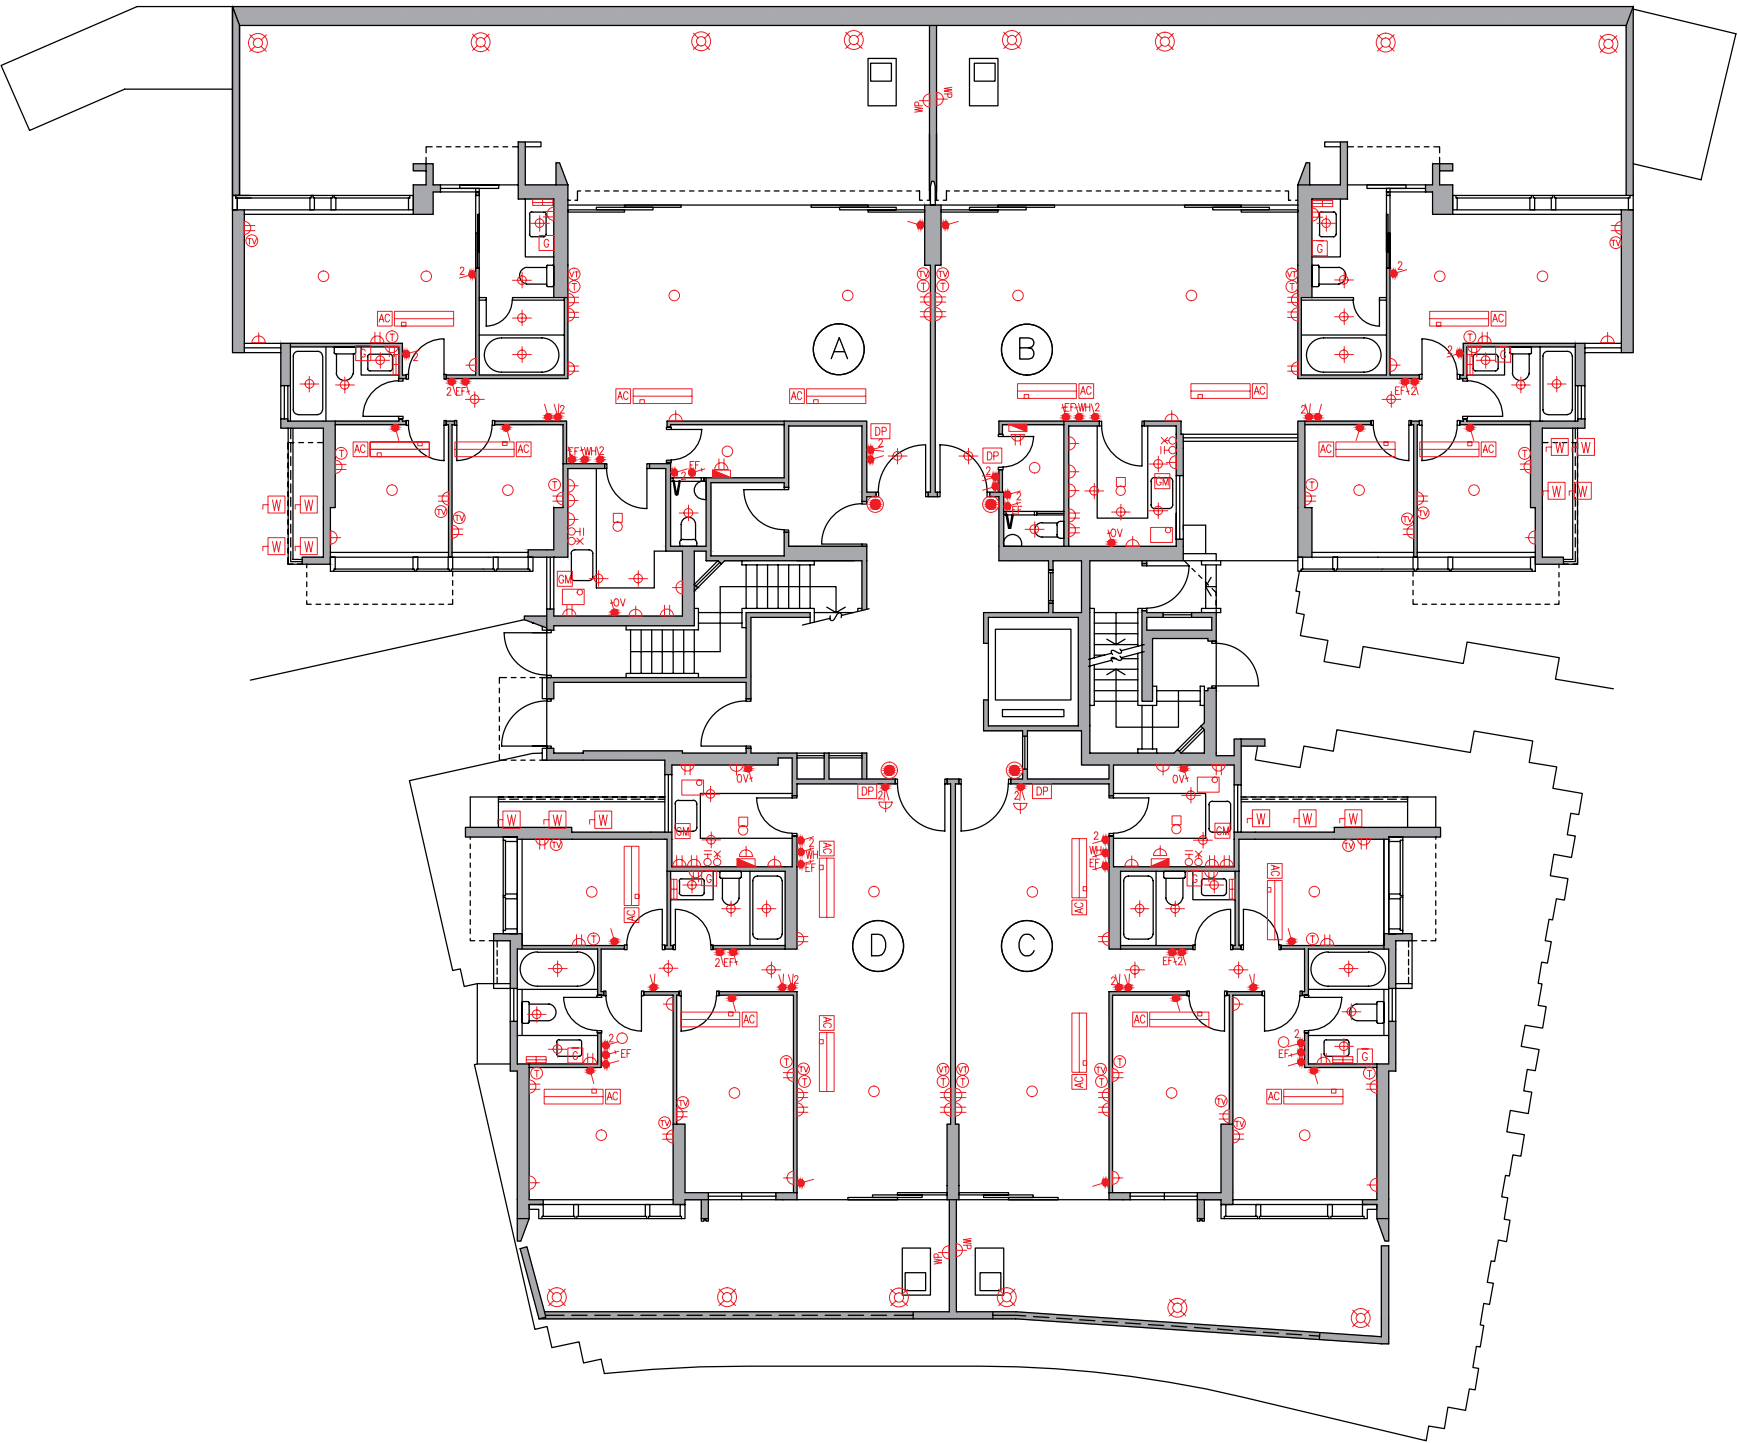

Fittings, finishes and appliances
裝置、裝修物料及設備

Mechanical & Electrical Provisions Plan 機電裝置平面圖

Tower 19 座 I/F 1樓

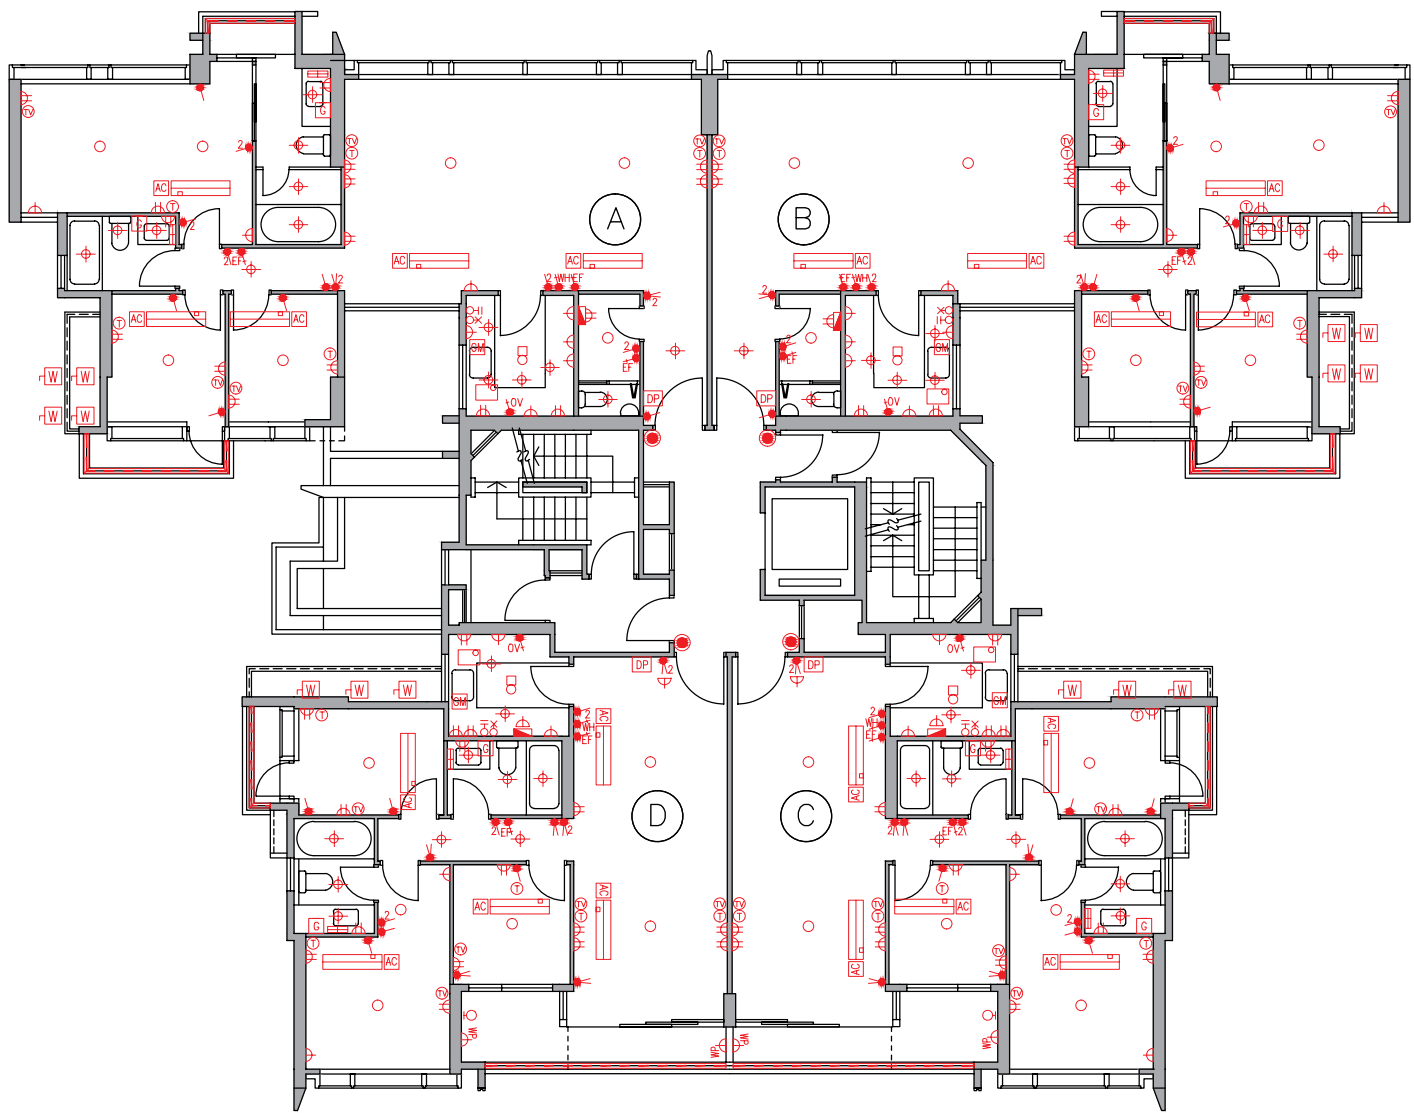

Legend 圖例


- 1-gang 1-way Lighting Switch 單位燈掣
- 2-gang 1-way Lighting Switch 雙位燈掣
- 3-gang 1-way Lighting Switch 三位燈掣
- 1-gang 2-way Lighting Switch 單位二路燈掣
- 2-gang 2-way Lighting Switch 雙位二路燈掣
- 3-gang 2-way Lighting Switch 三位二路燈掣
- 1-gang 1-way Watertight Lighting Switch 單位防水燈掣
- 1-gang 2-way Watertight Lighting Switch 單位二路防水燈掣
- Switch for Exhaust Fan 抽氣扇開關掣
- Switch for Water Heater 熱水爐開關掣
- Switch for Oven 焗爐開關掣
- Switch for Indoor Air-Conditioner 室內空調機接線位
- Isolator for Outdoor Air-Conditioner 室外空調機開關掣
- Town Gas Water Heater Remote Controller 煤氣熱水爐溫度控制掣
- 13A Single Socket Outlet 13A單位電插座
- 13A Twin Socket Outlet 13A雙位電插座
- 13A Single Floor Socket Outlet 13A藏地單位電插座
- 13A Single Watertight Socket Outlet 13A單位防水電插座
- TV/FM Outlet 電視及電台接收插座
- Telephone Outlet 電話插座
- Floor TV/FM Outlet 藏地電視及電台接收插座
- Floor Telephone Outlet 藏地電話插座
- Door Bell Push Button 門鈴按鈕
- Door Bell 門鈴
- Door Phone 對講機
- M.C.B. Board 總電掣箱
- Lamp Holder 燈位
- Downlight 天花燈
- Garden Lamp 花園燈
- Wall Mounted Lamp for Garden 花園牆身燈
- Roof Floor Lamp 天台地燈
- Wall Lamp 牆燈
- Strip Light 燈帶
- Light Trough 燈槽
- Town Gas Water Heater 煤氣熱水爐
- Town Gas Meter 煤氣錶
- Indoor Air-Conditioner 室內空調機
- Washing Machine Connection Point (Water Outlet) 洗衣機接駁點(去水位)
- Washing Machine Connection Point (Water Inlet) 洗衣機接駁點(來水位)
- Door Release Sensor 開燈感應器
- Power Bar 拖板

Mechanical & Electrical Provisions Plan 機電裝置平面圖

Tower 19 座 2/F - 5/F (4/F is omitted) 2樓-5樓(不設4樓)


Legend 圖例

- 1-gang 1-way Lighting Switch 單位燈掣
- 2-gang 1-way Lighting Switch 雙位燈掣
- 3-gang 1-way Lighting Switch 三位燈掣
- 1-gang 2-way Lighting Switch 單位二路燈掣
- 2-gang 2-way Lighting Switch 雙位二路燈掣
- 3-gang 2-way Lighting Switch 三位二路燈掣
- 1-gang 1-way Watertight Lighting Switch 單位防水燈掣
- 1-gang 2-way Watertight Lighting Switch 單位二路防水燈掣
- Switch for Exhaust Fan 抽氣扇開關掣
- Switch for Water Heater 熱水爐開關掣
- Switch for Oven 焗爐開關掣
- Switch for Indoor Air-Conditioner 室內空調機接線位
- Isolator for Outdoor Air-Conditioner 室外空調機開關掣
- Town Gas Water Heater Remote Controller 煤氣熱水爐溫度控制掣
- 13A Single Socket Outlet 13A單位電插座
- 13A Twin Socket Outlet 13A雙位電插座
- 13A Single Floor Socket Outlet 13A藏地單位電插座
- 13A Single Watertight Socket Outlet 13A單位防水電插座
- TV/FM Outlet 電視及電台接收插座
- Telephone Outlet 電話插座
- Floor TV/FM Outlet 藏地電視及電台接收插座
- Floor Telephone Outlet 藏地電話插座
- Door Bell Push Button 門鈴按鈕
- Door Bell 門鈴
- Door Phone 對講機
- M.C.B. Board 總電掣箱
- Lamp Holder 燈位
- Downlight 天花燈
- Garden Lamp 花園燈
- Wall Mounted Lamp for Garden 花園牆身燈
- Roof Floor Lamp 天台地燈
- Wall Lamp 牆燈
- Strip Light 燈帶
- Light Trough 燈槽
- Town Gas Water Heater 煤氣熱水爐
- Town Gas Meter 煤氣錶
- Indoor Air-Conditioner 室內空調機
- Washing Machine Connection Point (Water Outlet) 洗衣機接駁點(去水位)
- Washing Machine Connection Point (Water Inlet) 洗衣機接駁點(來水位)
- Door Release Sensor 開燈感應器
- Power Bar 拖板

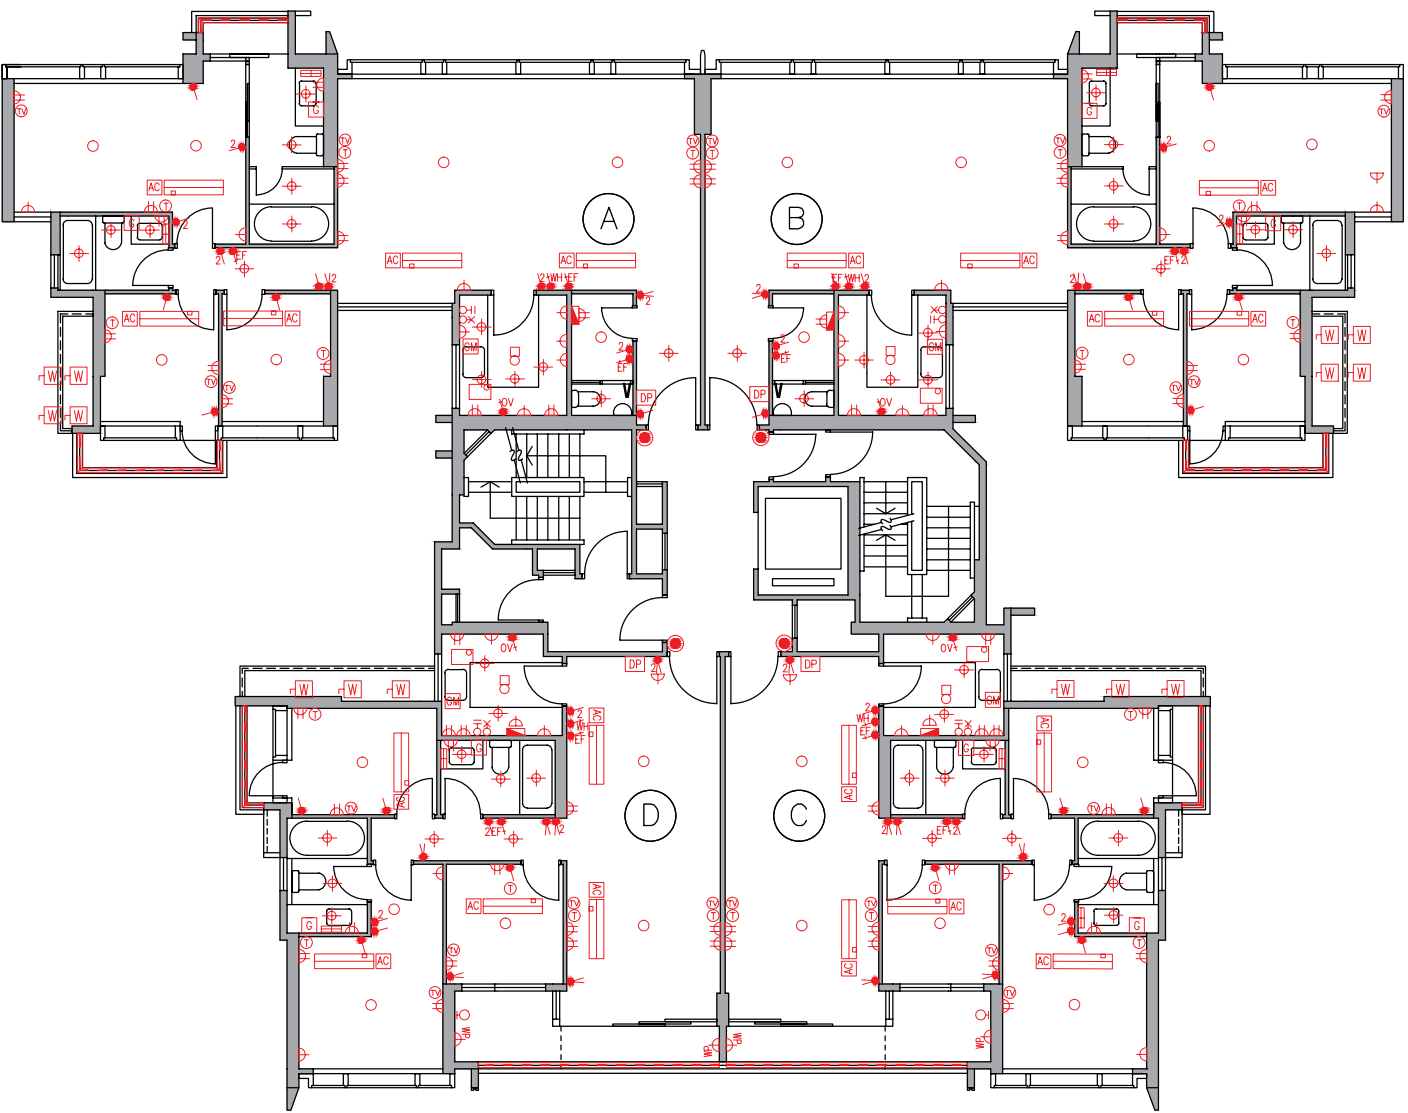

Mechanical & Electrical Provisions Plan 機電裝置平面圖

Tower 19 座 6/F 6樓

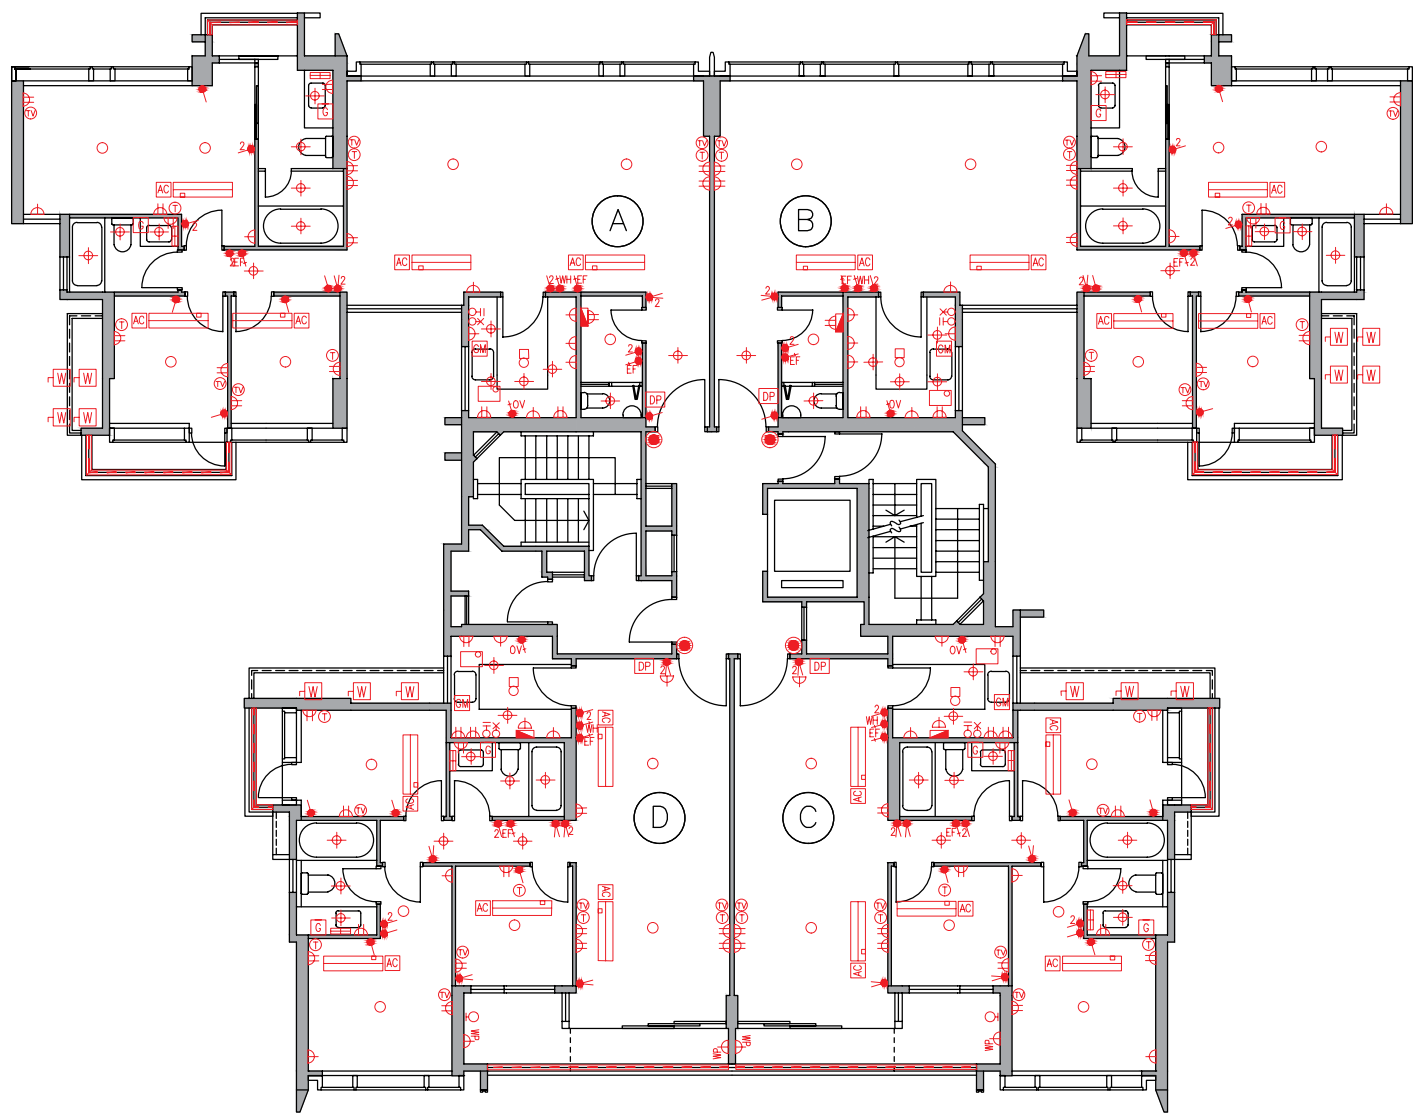

Legend 圖例


- 1-gang 1-way Lighting Switch 單位燈掣
- 2-gang 1-way Lighting Switch 雙位燈掣
- 3-gang 1-way Lighting Switch 三位燈掣
- 1-gang 2-way Lighting Switch 單位二路燈掣
- 2-gang 2-way Lighting Switch 雙位二路燈掣
- 3-gang 2-way Lighting Switch 三位二路燈掣
- 1-gang 1-way Watertight Lighting Switch 單位防水燈掣
- 1-gang 2-way Watertight Lighting Switch 單位二路防水燈掣
- Switch for Exhaust Fan 抽氣扇開關掣
- Switch for Water Heater 熱水爐開關掣
- Switch for Oven 焗爐開關掣
- Switch for Indoor Air-Conditioner 室內空調機接線位
- Isolator for Outdoor Air-Conditioner 室外空調機開關掣
- Town Gas Water Heater Remote Controller 煤氣熱水爐溫度控制掣
- 13A Single Socket Outlet 13A單位電插座
- 13A Twin Socket Outlet 13A雙位電插座
- 13A Single Floor Socket Outlet 13A藏地單位電插座
- 13A Single Watertight Socket Outlet 13A單位防水電插座
- TV/FM Outlet 電視及電台接收插座
- Telephone Outlet 電話插座
- Floor TV/FM Outlet 藏地電視及電台接收插座
- Floor Telephone Outlet 藏地電話插座
- Door Bell Push Button 門鈴按鈕
- Door Bell 門鈴
- Door Phone 對講機
- M.C.B. Board 總電掣箱
- Lamp Holder 燈位
- Downlight 天花燈
- Garden Lamp 花園燈
- Wall Mounted Lamp for Garden 花園牆身燈
- Roof Floor Lamp 天台地燈
- Wall Lamp 牆燈
- Strip Light 燈帶
- Light Trough 燈槽
- Town Gas Water Heater 煤氣熱水爐
- Town Gas Meter 煤氣錶
- Indoor Air-Conditioner 室內空調機
- Washing Machine Connection Point (Water Outlet) 洗衣機接駁點(去水位)
- Washing Machine Connection Point (Water Inlet) 洗衣機接駁點(來水位)
- Door Release Sensor 開燈感應器
- Power Bar 拖板

Mechanical & Electrical Provisions Plan 機電裝置平面圖

Tower 19 座 Roof 天台


Legend 圖例

- 1-gang 1-way Lighting Switch 單位燈掣
- 2-gang 1-way Lighting Switch 雙位燈掣
- 3-gang 1-way Lighting Switch 三位燈掣
- 1-gang 2-way Lighting Switch 單位二路燈掣
- 2-gang 2-way Lighting Switch 雙位二路燈掣
- 3-gang 2-way Lighting Switch 三位二路燈掣
- 1-gang 1-way Watertight Lighting Switch 單位防水燈掣
- 1-gang 2-way Watertight Lighting Switch 單位二路防水燈掣
- Switch for Exhaust Fan 抽氣扇開關掣
- Switch for Water Heater 熱水爐開關掣
- Switch for Oven 焗爐開關掣
- Switch for Indoor Air-Conditioner 室內空調機接線位
- Isolator for Outdoor Air-Conditioner 室外空調機開關掣
- Town Gas Water Heater Remote Controller 煤氣熱水爐溫度控制掣
- 13A Single Socket Outlet 13A單位電插座
- 13A Twin Socket Outlet 13A雙位電插座
- 13A Single Floor Socket Outlet 13A藏地單位電插座
- 13A Single Watertight Socket Outlet 13A單位防水電插座
- TV/FM Outlet 電視及電台接收插座
- Telephone Outlet 電話插座
- Floor TV/FM Outlet 藏地電視及電台接收插座
- Floor Telephone Outlet 藏地電話插座
- Door Bell Push Button 門鈴按鈕
- Door Bell 門鈴
- Door Phone 對講機
- M.C.B. Board 總電掣箱
- Lamp Holder 燈位
- Downlight 天花燈
- Garden Lamp 花園燈
- Wall Mounted Lamp for Garden 花園牆身燈
- Roof Floor Lamp 天台地燈
- Wall Lamp 牆燈
- Strip Light 燈帶
- Light Trough 燈槽
- Town Gas Water Heater 煤氣熱水爐
- Town Gas Meter 煤氣錶
- Indoor Air-Conditioner 室內空調機
- Washing Machine Connection Point (Water Outlet) 洗衣機接駁點(去水位)
- Washing Machine Connection Point (Water Inlet) 洗衣機接駁點(來水位)
- Door Release Sensor 開燈感應器
- Power Bar 拖板

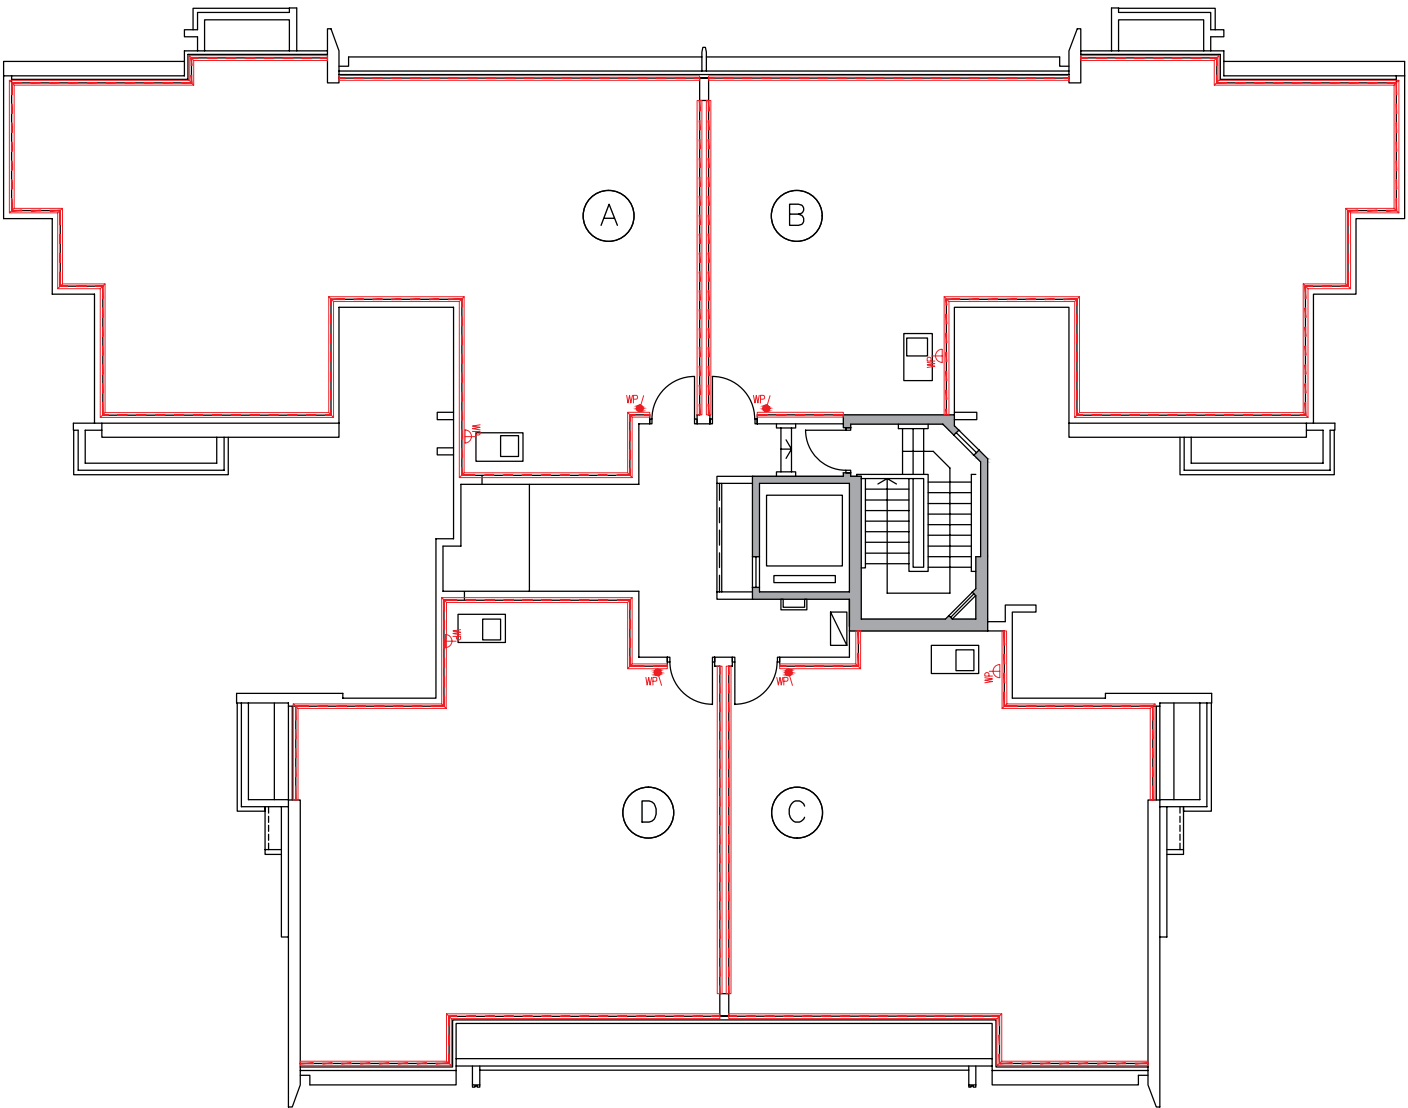

Mechanical & Electrical Provisions Plan 機電裝置平面圖

Tower 20 座 G/F 地下

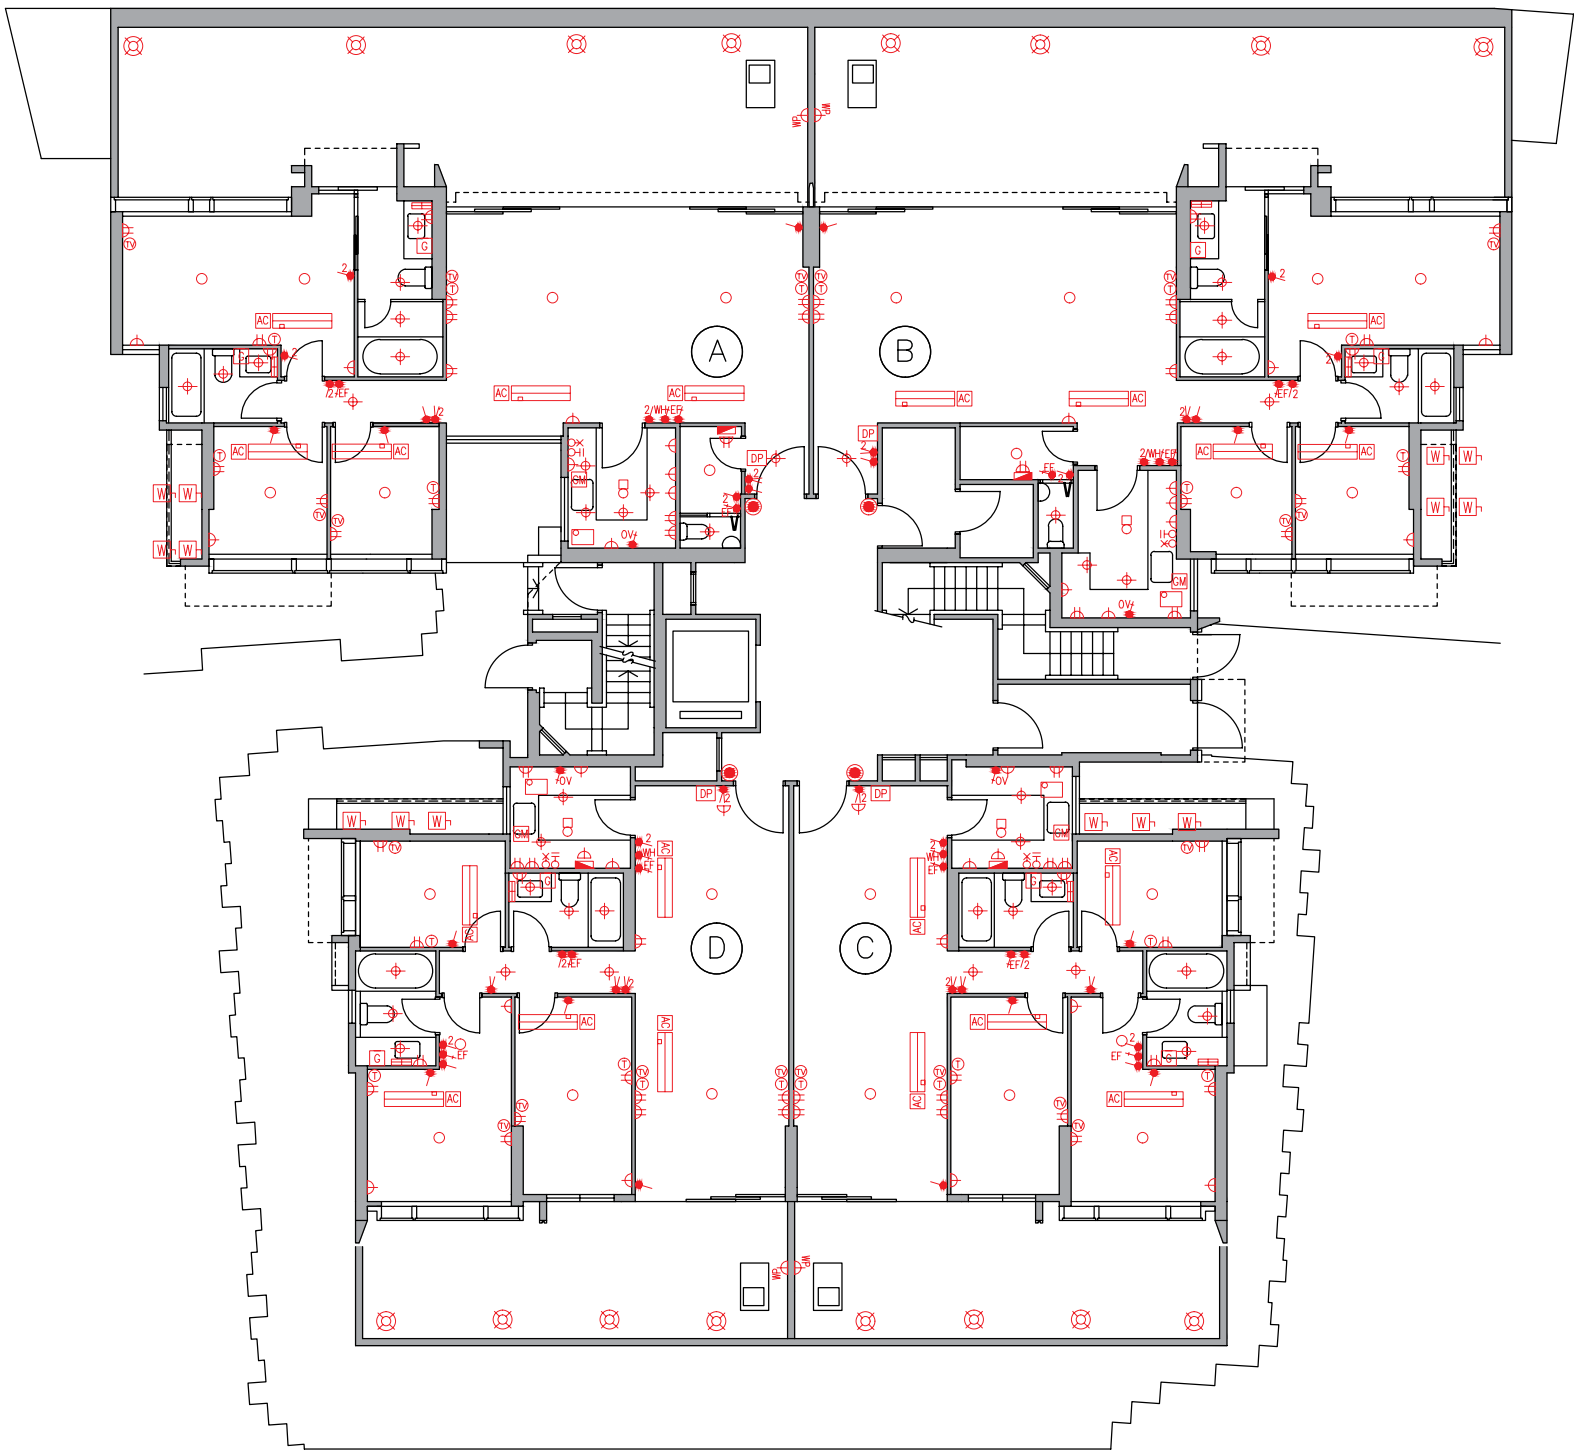

Legend 圖例


- 1-gang 1-way Lighting Switch 單位燈掣
- 2-gang 1-way Lighting Switch 雙位燈掣
- 3-gang 1-way Lighting Switch 三位燈掣
- 1-gang 2-way Lighting Switch 單位二路燈掣
- 2-gang 2-way Lighting Switch 雙位二路燈掣
- 3-gang 2-way Lighting Switch 三位二路燈掣
- 1-gang 1-way Watertight Lighting Switch 單位防水燈掣
- 1-gang 2-way Watertight Lighting Switch 單位二路防水燈掣
- Switch for Exhaust Fan 抽氣扇開關掣
- Switch for Water Heater 熱水爐開關掣
- Switch for Oven 焗爐開關掣
- Switch for Indoor Air-Conditioner 室內空調機接線位
- Isolator for Outdoor Air-Conditioner 室外空調機開關掣
- Town Gas Water Heater Remote Controller 煤氣熱水爐溫度控制掣
- 13A Single Socket Outlet 13A單位電插座
- 13A Twin Socket Outlet 13A雙位電插座
- 13A Single Floor Socket Outlet 13A藏地單位電插座
- 13A Single Watertight Socket Outlet 13A單位防水電插座
- TV/FM Outlet 電視及電台接收插座
- Telephone Outlet 電話插座
- Floor TV/FM Outlet 藏地電視及電台接收插座
- Floor Telephone Outlet 藏地電話插座
- Door Bell Push Button 門鈴按鈕
- Door Bell 門鈴
- Door Phone 對講機
- M.C.B. Board 總電掣箱
- Lamp Holder 燈位
- Downlight 天花燈
- Garden Lamp 花園燈
- Wall Mounted Lamp for Garden 花園牆身燈
- Roof Floor Lamp 天台地燈
- Wall Lamp 牆燈
- Strip Light 燈帶
- Light Trough 燈槽
- Town Gas Water Heater 煤氣熱水爐
- Town Gas Meter 煤氣錶
- Indoor Air-Conditioner 室內空調機
- Washing Machine Connection Point (Water Outlet) 洗衣機接駁點(去水位)
- Washing Machine Connection Point (Water Inlet) 洗衣機接駁點(來水位)
- Door Release Sensor 開燈感應器
- Power Bar 拖板

Mechanical & Electrical Provisions Plan 機電裝置平面圖

Tower 20 座 I/F 1樓

Legend 圖例


- 1-gang 1-way Lighting Switch 單位燈掣
- 2-gang 1-way Lighting Switch 雙位燈掣
- 3-gang 1-way Lighting Switch 三位燈掣
- 1-gang 2-way Lighting Switch 單位二路燈掣
- 2-gang 2-way Lighting Switch 雙位二路燈掣
- 3-gang 2-way Lighting Switch 三位二路燈掣
- 1-gang 1-way Watertight Lighting Switch 單位防水燈掣
- 1-gang 2-way Watertight Lighting Switch 單位二路防水燈掣
- Switch for Exhaust Fan 抽氣扇開關掣
- Switch for Water Heater 熱水爐開關掣
- Switch for Oven 焗爐開關掣
- Switch for Indoor Air-Conditioner 室內空調機接線位
- Isolator for Outdoor Air-Conditioner 室外空調機開關掣
- Town Gas Water Heater Remote Controller 煤氣熱水爐溫度控制掣
- 13A Single Socket Outlet 13A單位電插座
- 13A Twin Socket Outlet 13A雙位電插座
- 13A Single Floor Socket Outlet 13A藏地單位電插座
- 13A Single Watertight Socket Outlet 13A單位防水電插座
- TV/FM Outlet 電視及電台接收插座
- Telephone Outlet 電話插座
- Floor TV/FM Outlet 藏地電視及電台接收插座
- Floor Telephone Outlet 藏地電話插座
- Door Bell Push Button 門鈴按鈕
- Door Bell 門鈴
- Door Phone 對講機
- M.C.B. Board 總電掣箱
- Lamp Holder 燈位
- Downlight 天花燈
- Garden Lamp 花園燈
- Wall Mounted Lamp for Garden 花園牆身燈
- Roof Floor Lamp 天台地燈
- Wall Lamp 牆燈
- Strip Light 燈帶
- Light Trough 燈槽
- Town Gas Water Heater 煤氣熱水爐
- Town Gas Meter 煤氣錶
- Indoor Air-Conditioner 室內空調機
- Washing Machine Connection Point (Water Outlet) 洗衣機接駁點(去水位)
- Washing Machine Connection Point (Water Inlet) 洗衣機接駁點(來水位)
- Door Release Sensor 開燈感應器
- Power Bar 拖板

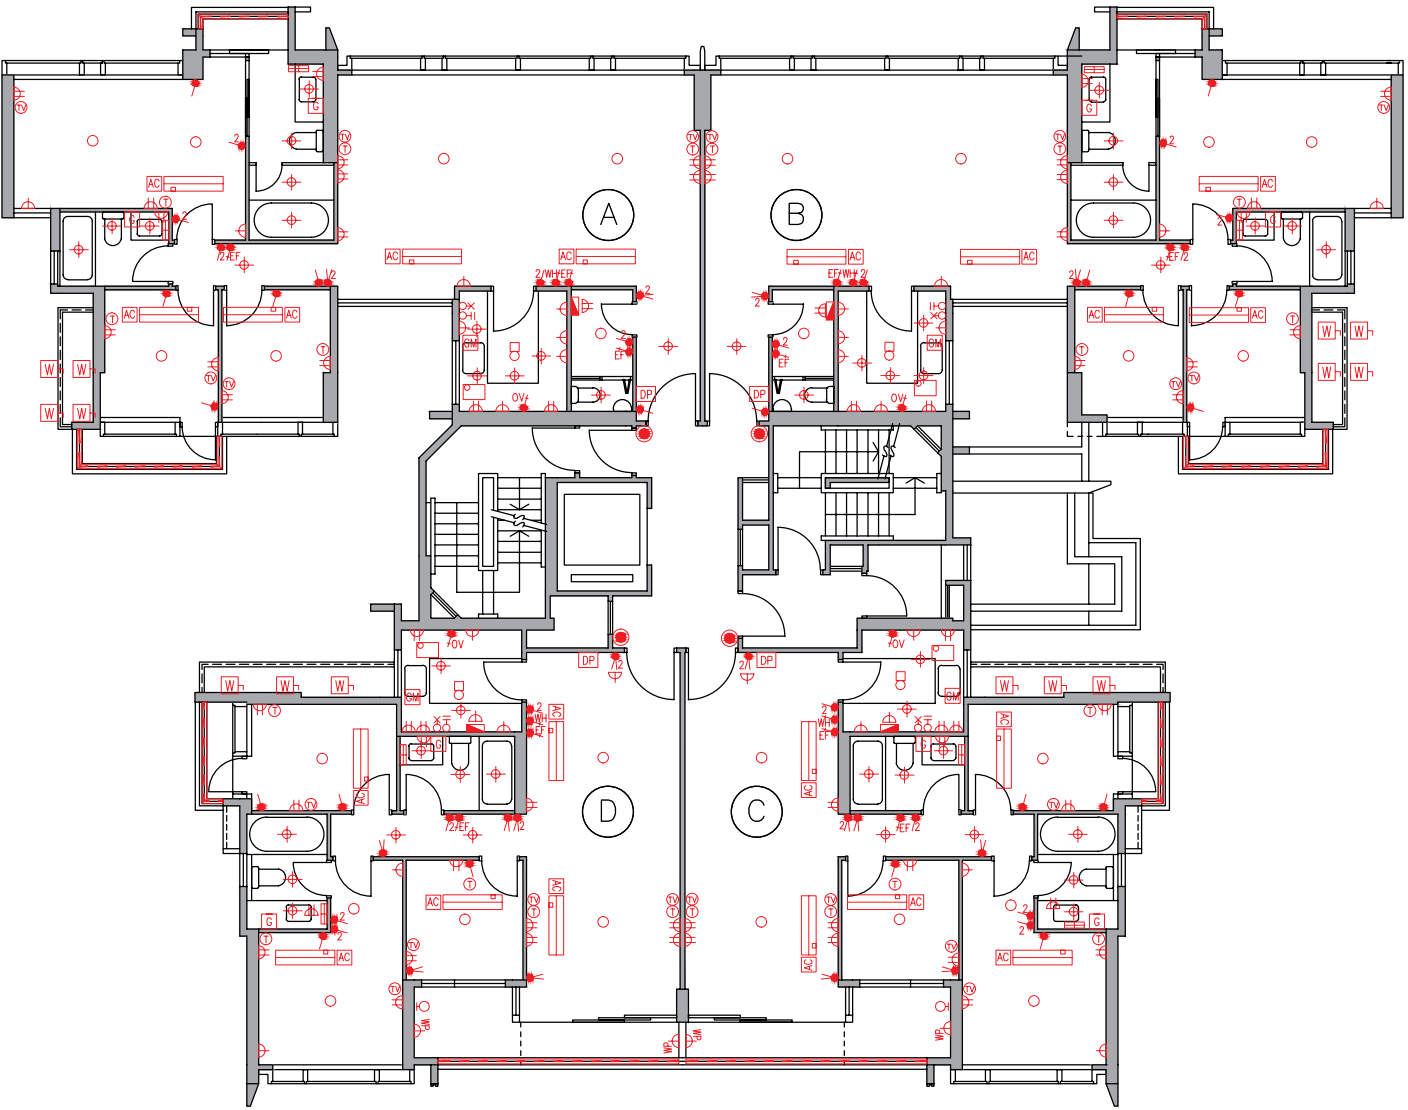

裝置、裝修物料及設備

Mechanical & Electrical Provisions Plan 機電裝置平面圖

Tower 20 座 2/F - 5/F (4/F is omitted) 2樓-5樓(不設4樓)

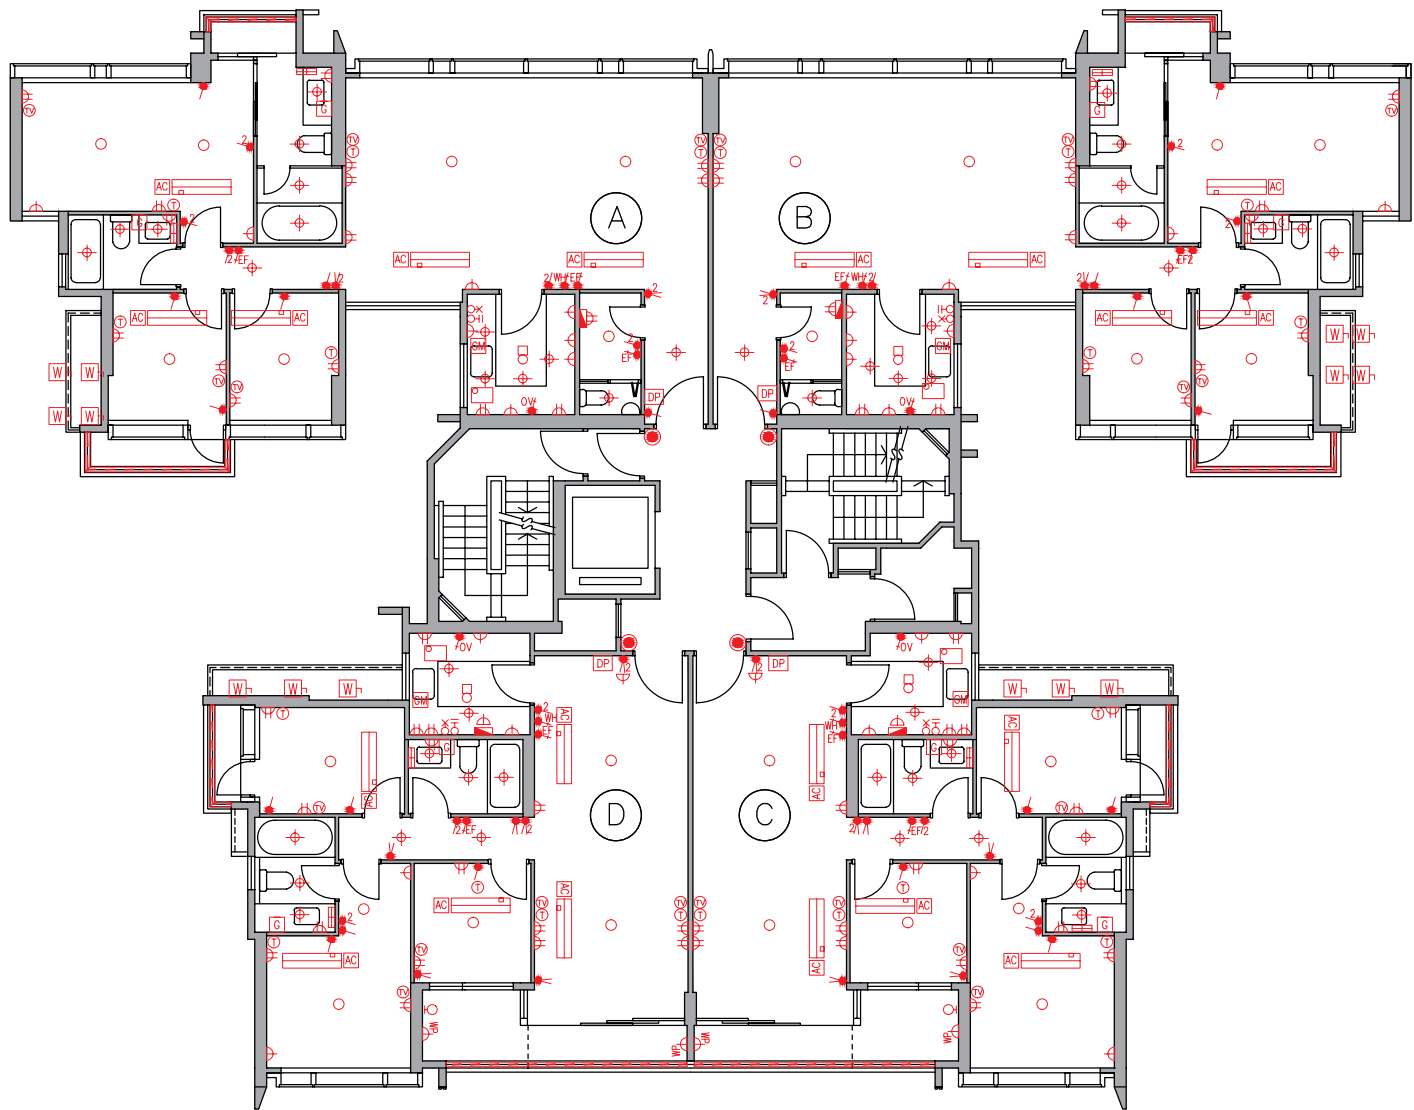

Legend 圖例


- 1-gang 1-way Lighting Switch 單位燈掣
- 2-gang 1-way Lighting Switch 雙位燈掣
- 3-gang 1-way Lighting Switch 三位燈掣
- 1-gang 2-way Lighting Switch 單位二路燈掣
- 2-gang 2-way Lighting Switch 雙位二路燈掣
- 3-gang 2-way Lighting Switch 三位二路燈掣
- 1-gang 1-way Watertight Lighting Switch 單位防水燈掣
- 1-gang 2-way Watertight Lighting Switch 單位二路防水燈掣
- Switch for Exhaust Fan 抽氣扇開關掣
- Switch for Water Heater 熱水爐開關掣
- Switch for Oven 焗爐開關掣
- Switch for Indoor Air-Conditioner 室內空調機接線位
- Isolator for Outdoor Air-Conditioner 室外空調機開關掣
- Town Gas Water Heater Remote Controller 煤氣熱水爐溫度控制掣
- 13A Single Socket Outlet 13A單位電插座
- 13A Twin Socket Outlet 13A雙位電插座
- 13A Single Floor Socket Outlet 13A藏地單位電插座
- 13A Single Watertight Socket Outlet 13A單位防水電插座
- TV/FM Outlet 電視及電台接收插座
- Telephone Outlet 電話插座
- Floor TV/FM Outlet 藏地電視及電台接收插座
- Floor Telephone Outlet 藏地電話插座
- Door Bell Push Button 門鈴按鈕
- Door Bell 門鈴
- Door Phone 對講機
- M.C.B. Board 總電掣箱
- Lamp Holder 燈位
- Downlight 天花燈
- Garden Lamp 花園燈
- Wall Mounted Lamp for Garden 花園牆身燈
- Roof Floor Lamp 天台地燈
- Wall Lamp 牆燈
- Strip Light 燈帶
- Light Trough 燈槽
- Town Gas Water Heater 煤氣熱水爐
- Town Gas Meter 煤氣錶
- Indoor Air-Conditioner 室內空調機
- Washing Machine Connection Point (Water Outlet) 洗衣機接駁點(去水位)
- Washing Machine Connection Point (Water Inlet) 洗衣機接駁點(來水位)
- Door Release Sensor 開燈感應器
- Power Bar 拖板

Mechanical & Electrical Provisions Plan 機電裝置平面圖

Tower 20 座 6/F 6樓

Legend 圖例


- 1-gang 1-way Lighting Switch 單位燈掣
- 2-gang 1-way Lighting Switch 雙位燈掣
- 3-gang 1-way Lighting Switch 三位燈掣
- 1-gang 2-way Lighting Switch 單位二路燈掣
- 2-gang 2-way Lighting Switch 雙位二路燈掣
- 3-gang 2-way Lighting Switch 三位二路燈掣
- 1-gang 1-way Watertight Lighting Switch 單位防水燈掣
- 1-gang 2-way Watertight Lighting Switch 單位二路防水燈掣
- Switch for Exhaust Fan 抽氣扇開關掣
- Switch for Water Heater 熱水爐開關掣
- Switch for Oven 焗爐開關掣
- Switch for Indoor Air-Conditioner 室內空調機接線位
- Isolator for Outdoor Air-Conditioner 室外空調機開關掣
- Town Gas Water Heater Remote Controller 煤氣熱水爐溫度控制掣
- 13A Single Socket Outlet 13A單位電插座
- 13A Twin Socket Outlet 13A雙位電插座
- 13A Single Floor Socket Outlet 13A藏地單位電插座
- 13A Single Watertight Socket Outlet 13A單位防水電插座
- TV/FM Outlet 電視及電台接收插座
- Telephone Outlet 電話插座
- Floor TV/FM Outlet 藏地電視及電台接收插座
- Floor Telephone Outlet 藏地電話插座
- Door Bell Push Button 門鈴按鈕
- Door Bell 門鈴
- Door Phone 對講機
- M.C.B. Board 總電掣箱
- Lamp Holder 燈位
- Downlight 天花燈
- Garden Lamp 花園燈
- Wall Mounted Lamp for Garden 花園牆身燈
- Roof Floor Lamp 天台地燈
- Wall Lamp 牆燈
- Strip Light 燈帶
- Light Trough 燈槽
- Town Gas Water Heater 煤氣熱水爐
- Town Gas Meter 煤氣錶
- Indoor Air-Conditioner 室內空調機
- Washing Machine Connection Point (Water Outlet) 洗衣機接駁點(去水位)
- Washing Machine Connection Point (Water Inlet) 洗衣機接駁點(來水位)
- Door Release Sensor 開燈感應器
- Power Bar 拖板

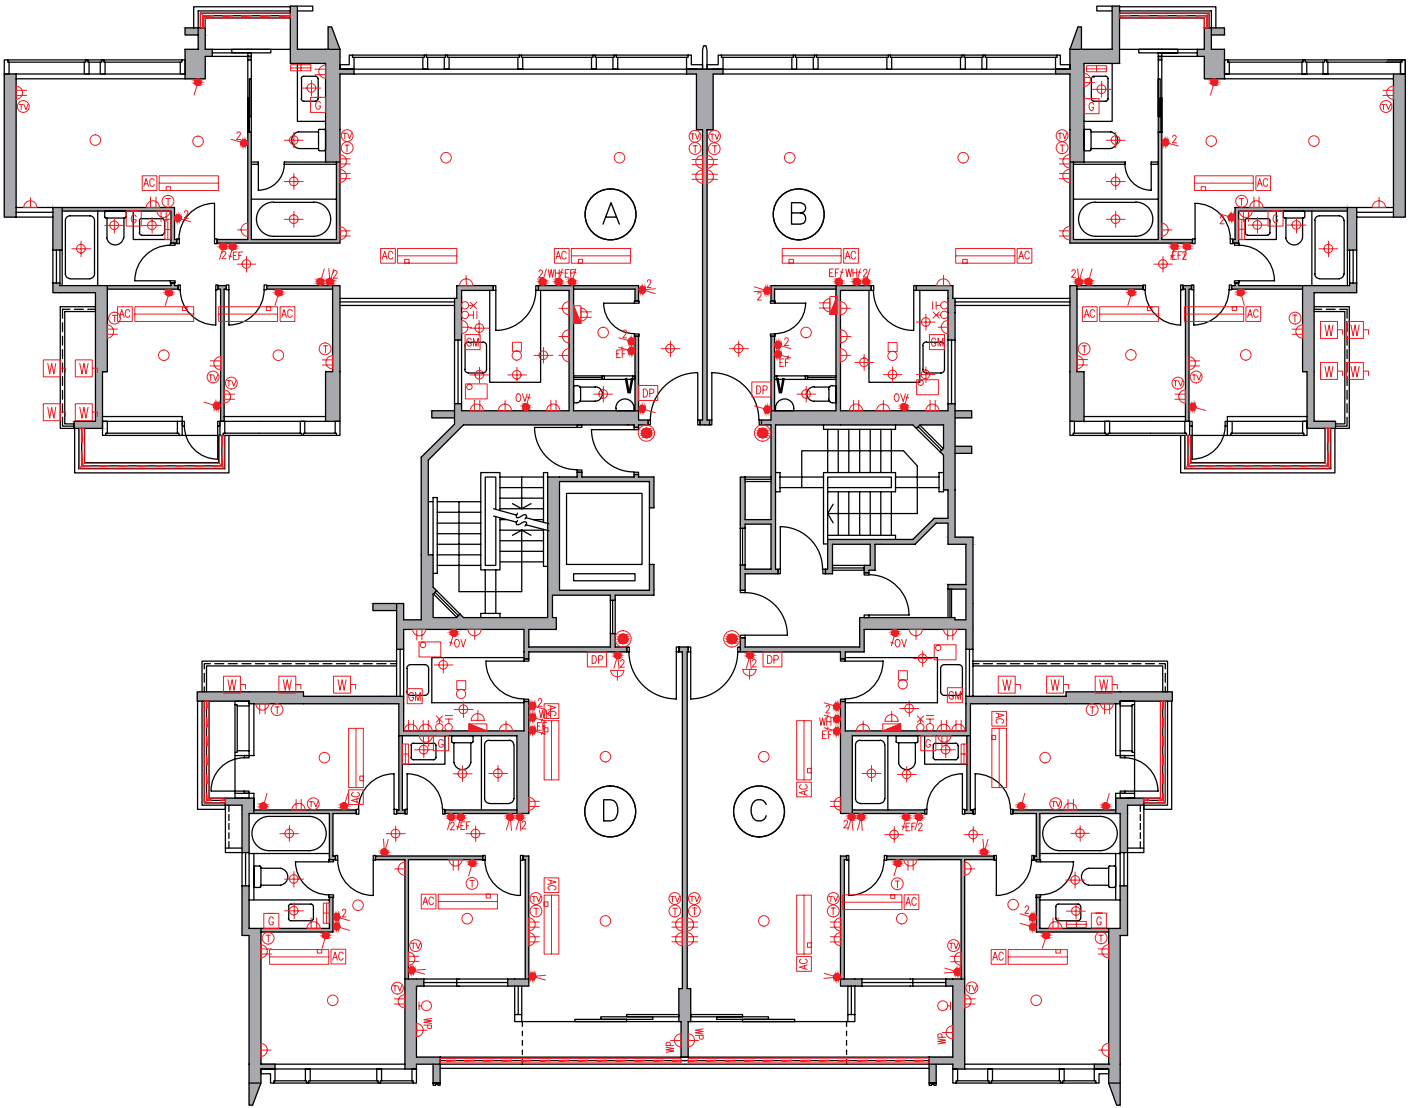

裝置、裝修物料及設備

Mechanical & Electrical Provisions Plan 機電裝置平面圖

Tower 20 座 Roof 天台

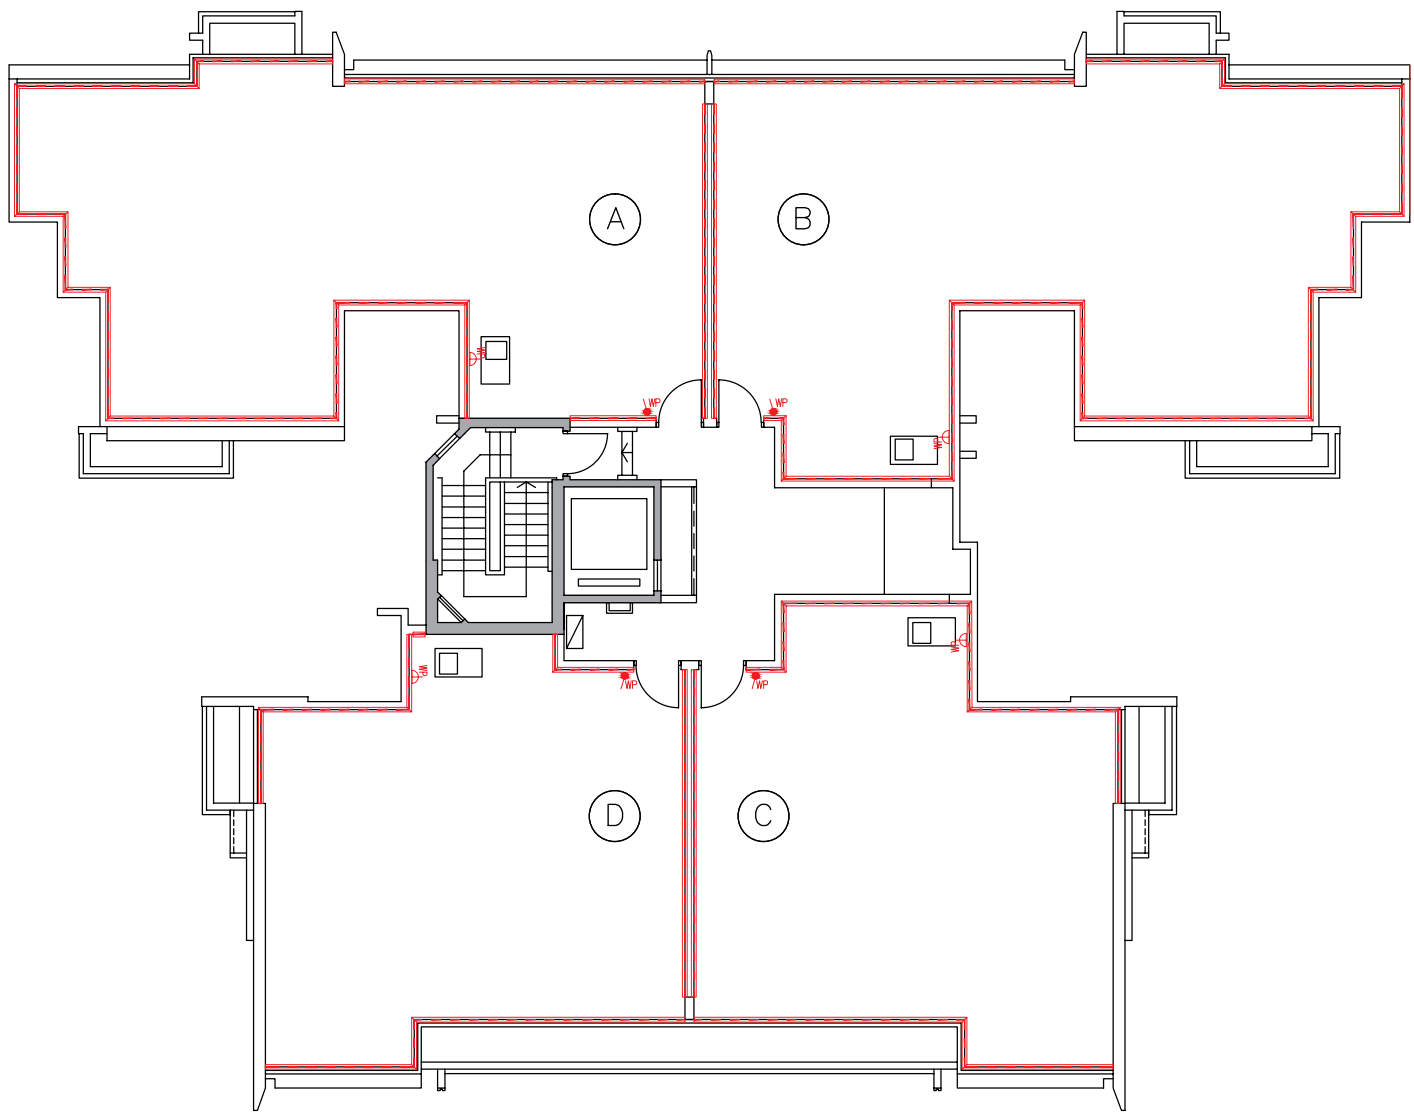

Legend 圖例


- 1-gang 1-way Lighting Switch 單位燈掣
- 2-gang 1-way Lighting Switch 雙位燈掣
- 3-gang 1-way Lighting Switch 三位燈掣
- 1-gang 2-way Lighting Switch 單位二路燈掣
- 2-gang 2-way Lighting Switch 雙位二路燈掣
- 3-gang 2-way Lighting Switch 三位二路燈掣
- 1-gang 1-way Watertight Lighting Switch 單位防水燈掣
- 1-gang 2-way Watertight Lighting Switch 單位二路防水燈掣
- Switch for Exhaust Fan 抽氣扇開關掣
- Switch for Water Heater 熱水爐開關掣
- Switch for Oven 焗爐開關掣
- Switch for Indoor Air-Conditioner 室內空調機接線位
- Isolator for Outdoor Air-Conditioner 室外空調機開關掣
- Town Gas Water Heater Remote Controller 煤氣熱水爐溫度控制掣
- 13A Single Socket Outlet 13A單位電插座
- 13A Twin Socket Outlet 13A雙位電插座
- 13A Single Floor Socket Outlet 13A藏地單位電插座
- 13A Single Watertight Socket Outlet 13A單位防水電插座
- TV/FM Outlet 電視及電台接收插座
- Telephone Outlet 電話插座
- Floor TV/FM Outlet 藏地電視及電台接收插座
- Floor Telephone Outlet 藏地電話插座
- Door Bell Push Button 門鈴按鈕
- Door Bell 門鈴
- Door Phone 對講機
- M.C.B. Board 總電掣箱
- Lamp Holder 燈位
- Downlight 天花燈
- Garden Lamp 花園燈
- Wall Mounted Lamp for Garden 花園牆身燈
- Roof Floor Lamp 天台地燈
- Wall Lamp 牆燈
- Strip Light 燈帶
- Light Trough 燈槽
- Town Gas Water Heater 煤氣熱水爐
- Town Gas Meter 煤氣錶
- Indoor Air-Conditioner 室內空調機
- Washing Machine Connection Point (Water Outlet) 洗衣機接駁點(去水位)
- Washing Machine Connection Point (Water Inlet) 洗衣機接駁點(來水位)
- Door Release Sensor 開燈感應器
- Power Bar 拖板

Mechanical & Electrical Provisions Plan 機電裝置平面圖

Tower 21 座 G/F 地下


Legend 圖例

- 1-gang 1-way Lighting Switch 單位燈掣
- 2-gang 1-way Lighting Switch 雙位燈掣
- 3-gang 1-way Lighting Switch 三位燈掣
- 1-gang 2-way Lighting Switch 單位二路燈掣
- 2-gang 2-way Lighting Switch 雙位二路燈掣
- 3-gang 2-way Lighting Switch 三位二路燈掣
- 1-gang 1-way Watertight Lighting Switch 單位防水燈掣
- 1-gang 2-way Watertight Lighting Switch 單位二路防水燈掣
- Switch for Exhaust Fan 抽氣扇開關掣
- Switch for Water Heater 熱水爐開關掣
- Switch for Oven 焗爐開關掣
- Switch for Indoor Air-Conditioner 室內空調機接線位
- Isolator for Outdoor Air-Conditioner 室外空調機開關掣
- Town Gas Water Heater Remote Controller 煤氣熱水爐溫度控制掣
- 13A Single Socket Outlet 13A單位電插座
- 13A Twin Socket Outlet 13A雙位電插座
- 13A Single Floor Socket Outlet 13A藏地單位電插座
- 13A Single Watertight Socket Outlet 13A單位防水電插座
- TV/FM Outlet 電視及電台接收插座
- Telephone Outlet 電話插座
- Floor TV/FM Outlet 藏地電視及電台接收插座
- Floor Telephone Outlet 藏地電話插座
- Door Bell Push Button 門鈴按鈕
- Door Bell 門鈴
- Door Phone 對講機
- M.C.B. Board 總電掣箱
- Lamp Holder 燈位
- Downlight 天花燈
- Garden Lamp 花園燈
- Wall Mounted Lamp for Garden 花園牆身燈
- Roof Floor Lamp 天台地燈
- Wall Lamp 牆燈
- Strip Light 燈帶
- Light Trough 燈槽
- Town Gas Water Heater 煤氣熱水爐
- Town Gas Meter 煤氣錶
- Indoor Air-Conditioner 室內空調機
- Washing Machine Connection Point (Water Outlet) 洗衣機接駁點(去水位)
- Washing Machine Connection Point (Water Inlet) 洗衣機接駁點(來水位)
- Door Release Sensor 開燈感應器
- Power Bar 拖板

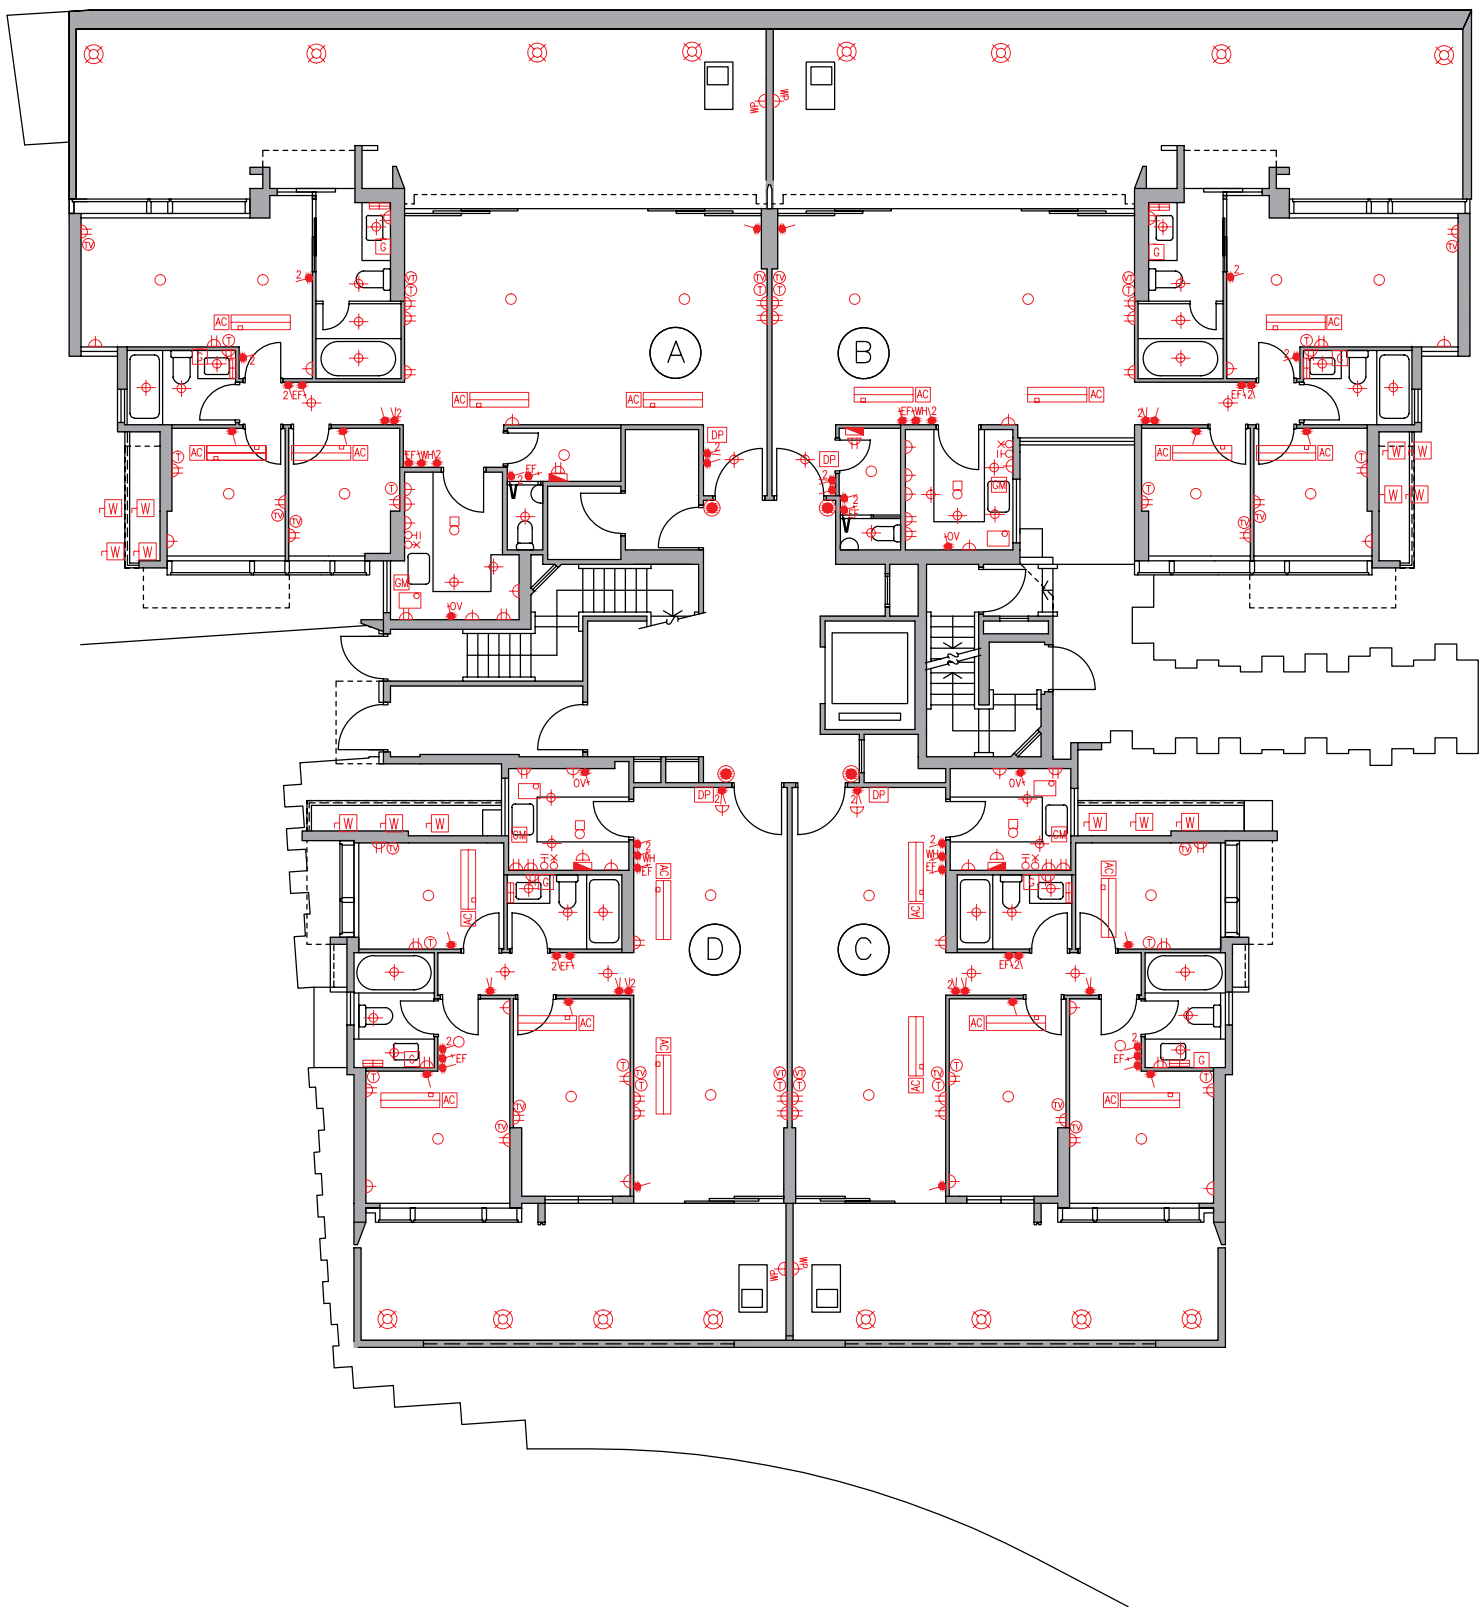

Mechanical & Electrical Provisions Plan 機電裝置平面圖

Tower 21 座 I/F 1樓

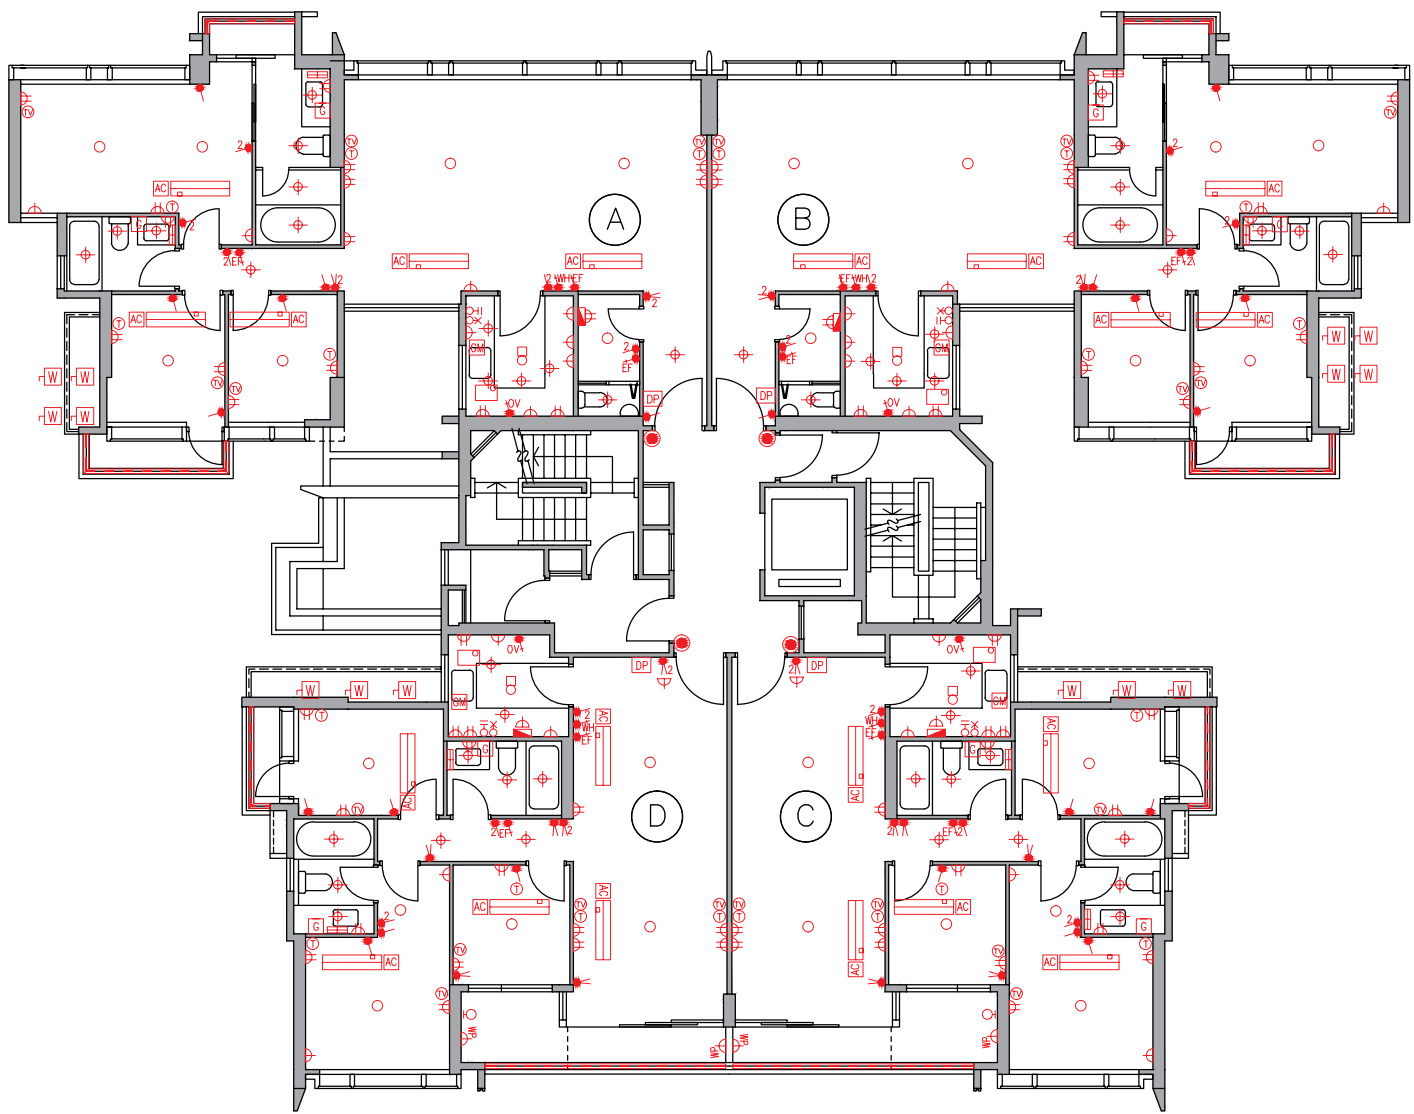

Legend 圖例

- 1-gang 1-way Lighting Switch 單位燈掣
- 2-gang 1-way Lighting Switch 雙位燈掣
- 3-gang 1-way Lighting Switch 三位燈掣
- 1-gang 2-way Lighting Switch 單位二路燈掣
- 2-gang 2-way Lighting Switch 雙位二路燈掣
- 3-gang 2-way Lighting Switch 三位二路燈掣
- 1-gang 1-way Watertight Lighting Switch 單位防水燈掣
- 1-gang 2-way Watertight Lighting Switch 單位二路防水燈掣
- Switch for Exhaust Fan 抽氣扇開關掣
- Switch for Water Heater 熱水爐開關掣
- Switch for Oven 焗爐開關掣
- Switch for Indoor Air-Conditioner 室內空調機接線位
- Isolator for Outdoor Air-Conditioner 室外空調機開關掣
- Town Gas Water Heater Remote Controller 煤氣熱水爐溫度控制掣
- 13A Single Socket Outlet 13A單位電插座
- 13A Twin Socket Outlet 13A雙位電插座
- 13A Single Floor Socket Outlet 13A藏地單位電插座
- 13A Single Watertight Socket Outlet 13A單位防水電插座
- TV/FM Outlet 電視及電台接收插座
- Telephone Outlet 電話插座
- Floor TV/FM Outlet 藏地電視及電台接收插座
- Floor Telephone Outlet 藏地電話插座
- Door Bell Push Button 門鈴按鈕
- Door Bell 門鈴
- Door Phone 對講機
- M.C.B. Board 總電掣箱
- Lamp Holder 燈位
- Downlight 天花燈
- Garden Lamp 花園燈
- Wall Mounted Lamp for Garden 花園牆身燈
- Roof Floor Lamp 天台地燈
- Wall Lamp 牆燈
- Strip Light 燈帶
- Light Trough 燈槽
- Town Gas Water Heater 煤氣熱水爐
- Town Gas Meter 煤氣錶
- Indoor Air-Conditioner 室內空調機
- Washing Machine Connection Point (Water Outlet) 洗衣機接駁點(去水位)
- Washing Machine Connection Point (Water Inlet) 洗衣機接駁點(來水位)
- Door Release Sensor 開燈感應器
- Power Bar 拖板


裝置、裝修物料及設備

Mechanical & Electrical Provisions Plan 機電裝置平面圖

Tower 21 座 2/F - 5/F (4/F is omitted) 2樓-5樓(不設4樓)


Legend 圖例

- 1-gang 1-way Lighting Switch 單位燈掣
- 2-gang 1-way Lighting Switch 雙位燈掣
- 3-gang 1-way Lighting Switch 三位燈掣
- 1-gang 2-way Lighting Switch 單位二路燈掣
- 2-gang 2-way Lighting Switch 雙位二路燈掣
- 3-gang 2-way Lighting Switch 三位二路燈掣
- 1-gang 1-way Watertight Lighting Switch 單位防水燈掣
- 1-gang 2-way Watertight Lighting Switch 單位二路防水燈掣
- Switch for Exhaust Fan 抽氣扇開關掣
- Switch for Water Heater 熱水爐開關掣
- Switch for Oven 焗爐開關掣
- Switch for Indoor Air-Conditioner 室內空調機接線位
- Isolator for Outdoor Air-Conditioner 室外空調機開關掣
- Town Gas Water Heater Remote Controller 煤氣熱水爐溫度控制掣
- 13A Single Socket Outlet 13A單位電插座
- 13A Twin Socket Outlet 13A雙位電插座
- 13A Single Floor Socket Outlet 13A藏地單位電插座
- 13A Single Watertight Socket Outlet 13A單位防水電插座
- TV/FM Outlet 電視及電台接收插座
- Telephone Outlet 電話插座
- Floor TV/FM Outlet 藏地電視及電台接收插座
- Floor Telephone Outlet 藏地電話插座
- Door Bell Push Button 門鈴按鈕
- Door Bell 門鈴
- Door Phone 對講機
- M.C.B. Board 總電掣箱
- Lamp Holder 燈位
- Downlight 天花燈
- Garden Lamp 花園燈
- Wall Mounted Lamp for Garden 花園牆身燈
- Roof Floor Lamp 天台地燈
- Wall Lamp 牆燈
- Strip Light 燈帶
- Light Trough 燈槽
- Town Gas Water Heater 煤氣熱水爐
- Town Gas Meter 煤氣錶
- Indoor Air-Conditioner 室內空調機
- Washing Machine Connection Point (Water Outlet) 洗衣機接駁點(去水位)
- Washing Machine Connection Point (Water Inlet) 洗衣機接駁點(來水位)
- Door Release Sensor 開燈感應器
- Power Bar 拖板

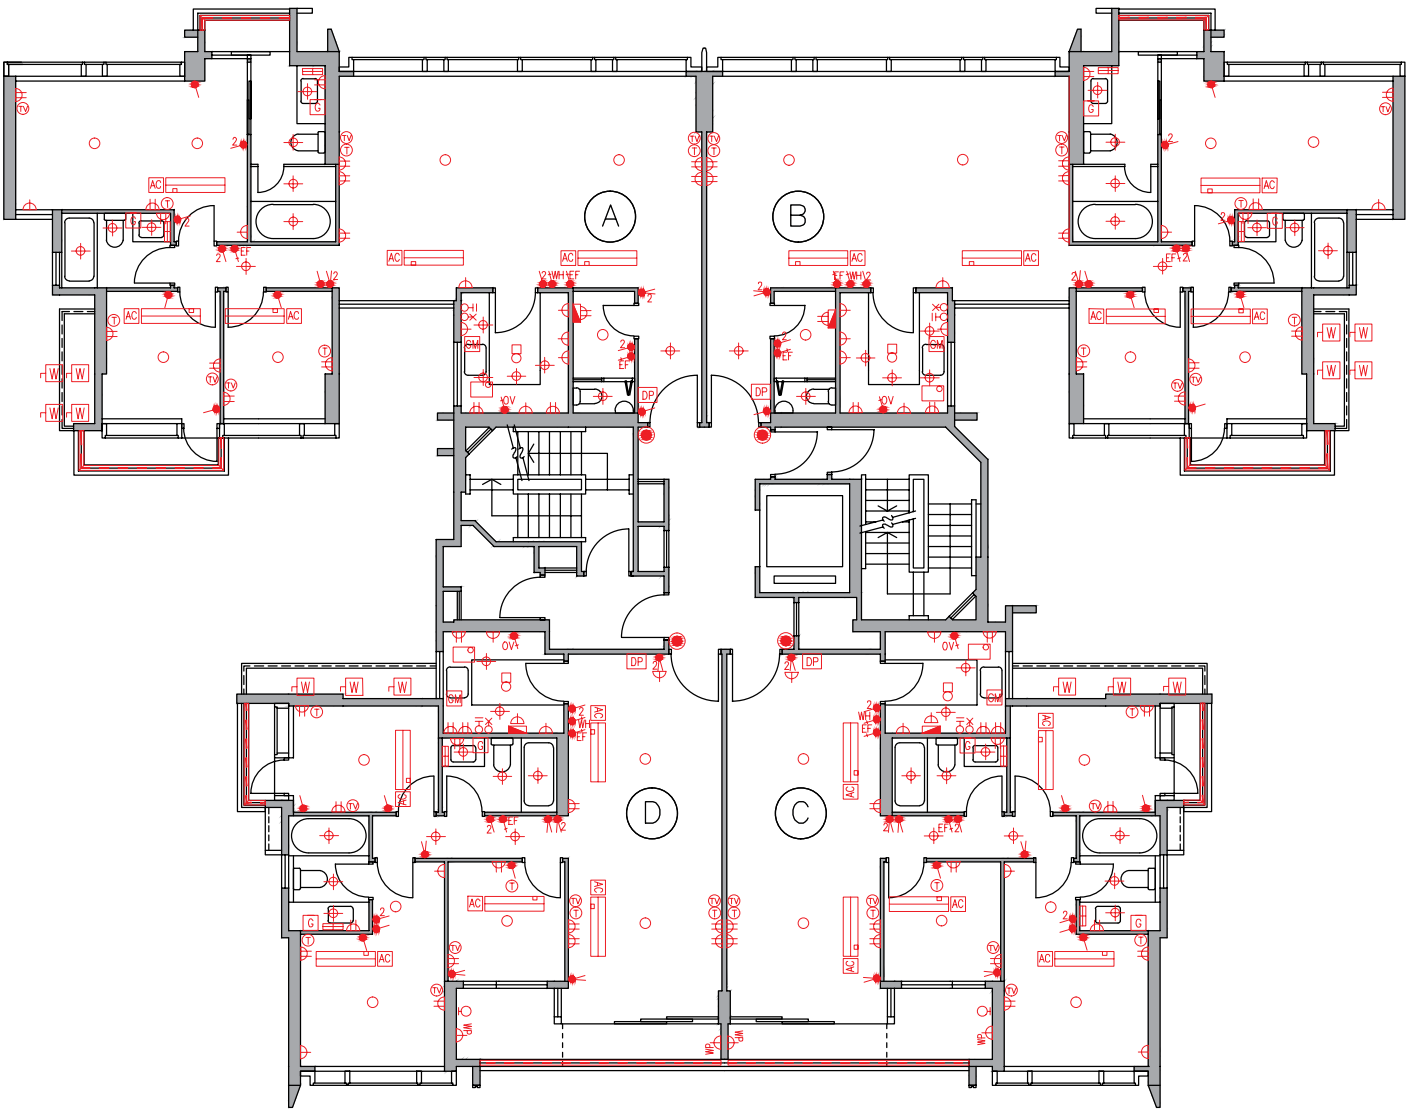

Mechanical & Electrical Provisions Plan 機電裝置平面圖

Tower 21 座 6/F 6樓

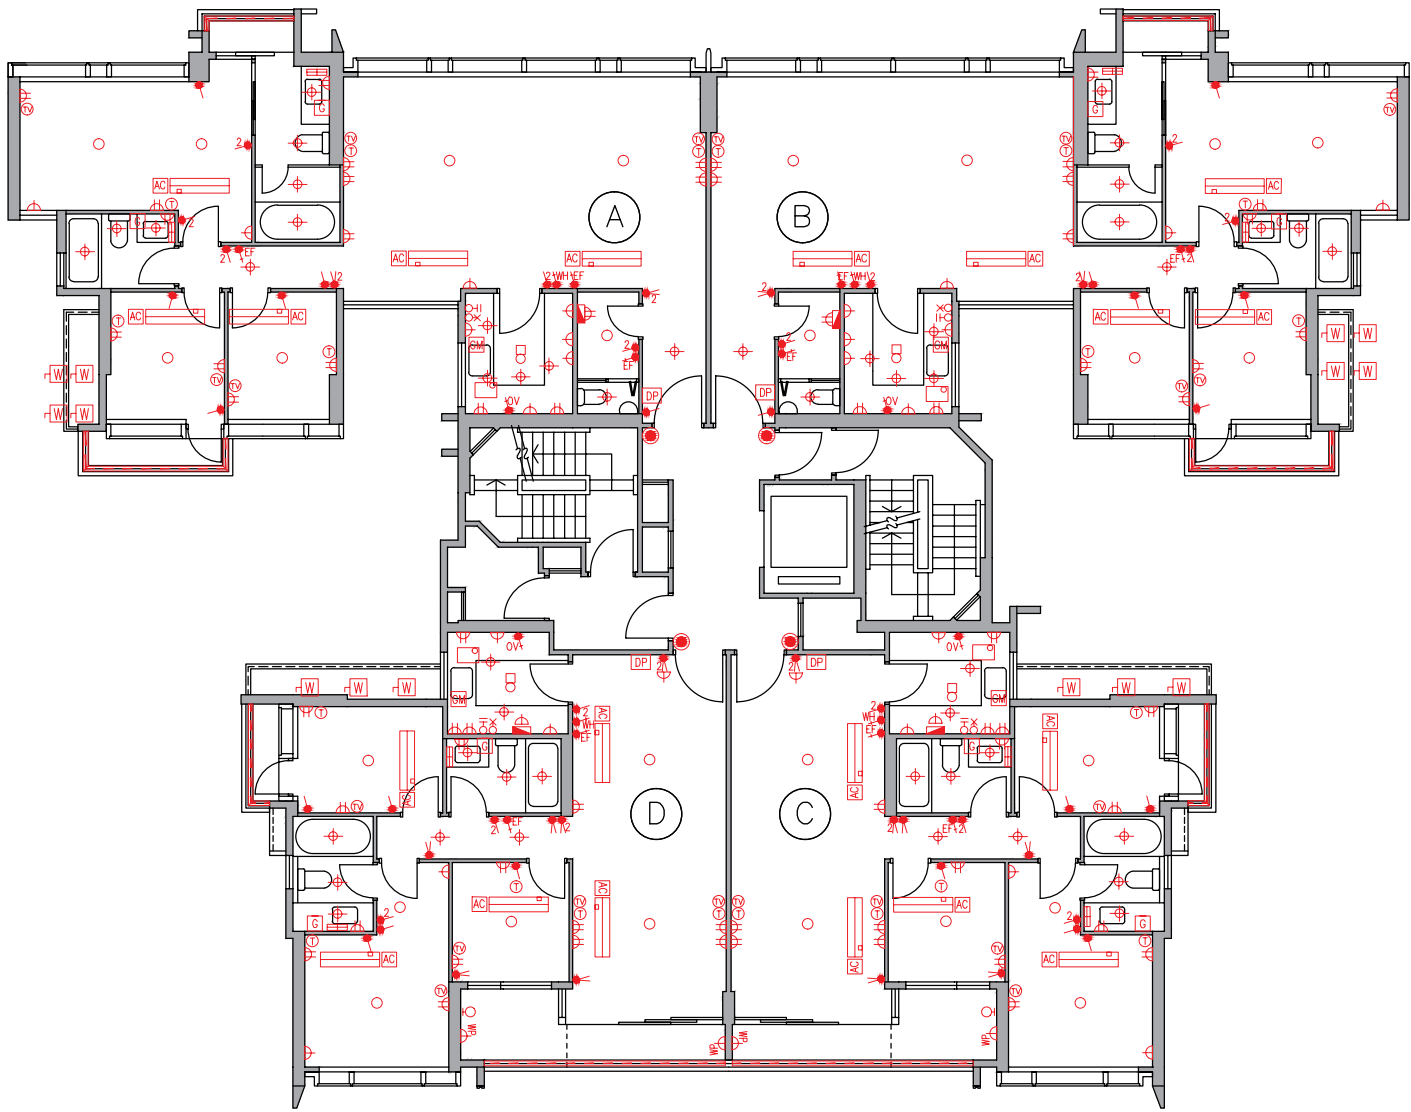

Legend 圖例


- 1-gang 1-way Lighting Switch 單位燈掣
- 2-gang 1-way Lighting Switch 雙位燈掣
- 3-gang 1-way Lighting Switch 三位燈掣
- 1-gang 2-way Lighting Switch 單位二路燈掣
- 2-gang 2-way Lighting Switch 雙位二路燈掣
- 3-gang 2-way Lighting Switch 三位二路燈掣
- 1-gang 1-way Watertight Lighting Switch 單位防水燈掣
- 1-gang 2-way Watertight Lighting Switch 單位二路防水燈掣
- Switch for Exhaust Fan 抽氣扇開關掣
- Switch for Water Heater 熱水爐開關掣
- Switch for Oven 焗爐開關掣
- Switch for Indoor Air-Conditioner 室內空調機接線位
- Isolator for Outdoor Air-Conditioner 室外空調機開關掣
- Town Gas Water Heater Remote Controller 煤氣熱水爐溫度控制掣
- 13A Single Socket Outlet 13A單位電插座
- 13A Twin Socket Outlet 13A雙位電插座
- 13A Single Floor Socket Outlet 13A藏地單位電插座
- 13A Single Watertight Socket Outlet 13A單位防水電插座
- TV/FM Outlet 電視及電台接收插座
- Telephone Outlet 電話插座
- Floor TV/FM Outlet 藏地電視及電台接收插座
- Floor Telephone Outlet 藏地電話插座
- Door Bell Push Button 門鈴按鈕
- Door Bell 門鈴
- Door Phone 對講機
- M.C.B. Board 總電掣箱
- Lamp Holder 燈位
- Downlight 天花燈
- Garden Lamp 花園燈
- Wall Mounted Lamp for Garden 花園牆身燈
- Roof Floor Lamp 天台地燈
- Wall Lamp 牆燈
- Strip Light 燈帶
- Light Trough 燈槽
- Town Gas Water Heater 煤氣熱水爐
- Town Gas Meter 煤氣錶
- Indoor Air-Conditioner 室內空調機
- Washing Machine Connection Point (Water Outlet) 洗衣機接駁點(去水位)
- Washing Machine Connection Point (Water Inlet) 洗衣機接駁點(來水位)
- Door Release Sensor 開燈感應器
- Power Bar 拖板

Mechanical & Electrical Provisions Plan 機電裝置平面圖

Tower 21 座 Roof 天台


Legend 圖例

- 1-gang 1-way Lighting Switch 單位燈掣
- 2-gang 1-way Lighting Switch 雙位燈掣
- 3-gang 1-way Lighting Switch 三位燈掣
- 1-gang 2-way Lighting Switch 單位二路燈掣
- 2-gang 2-way Lighting Switch 雙位二路燈掣
- 3-gang 2-way Lighting Switch 三位二路燈掣
- 1-gang 1-way Watertight Lighting Switch 單位防水燈掣
- 1-gang 2-way Watertight Lighting Switch 單位二路防水燈掣
- Switch for Exhaust Fan 抽氣扇開關掣
- Switch for Water Heater 熱水爐開關掣
- Switch for Oven 焗爐開關掣
- Switch for Indoor Air-Conditioner 室內空調機接線位
- Isolator for Outdoor Air-Conditioner 室外空調機開關掣
- Town Gas Water Heater Remote Controller 煤氣熱水爐溫度控制掣
- 13A Single Socket Outlet 13A單位電插座
- 13A Twin Socket Outlet 13A雙位電插座
- 13A Single Floor Socket Outlet 13A藏地單位電插座
- 13A Single Watertight Socket Outlet 13A單位防水電插座
- TV/FM Outlet 電視及電台接收插座
- Telephone Outlet 電話插座
- Floor TV/FM Outlet 藏地電視及電台接收插座
- Floor Telephone Outlet 藏地電話插座
- Door Bell Push Button 門鈴按鈕
- Door Bell 門鈴
- Door Phone 對講機
- M.C.B. Board 總電掣箱
- Lamp Holder 燈位
- Downlight 天花燈
- Garden Lamp 花園燈
- Wall Mounted Lamp for Garden 花園牆身燈
- Roof Floor Lamp 天台地燈
- Wall Lamp 牆燈
- Strip Light 燈帶
- Light Trough 燈槽
- Town Gas Water Heater 煤氣熱水爐
- Town Gas Meter 煤氣錶
- Indoor Air-Conditioner 室內空調機
- Washing Machine Connection Point (Water Outlet) 洗衣機接駁點(去水位)
- Washing Machine Connection Point (Water Inlet) 洗衣機接駁點(來水位)
- Door Release Sensor 開燈感應器
- Power Bar 拖板

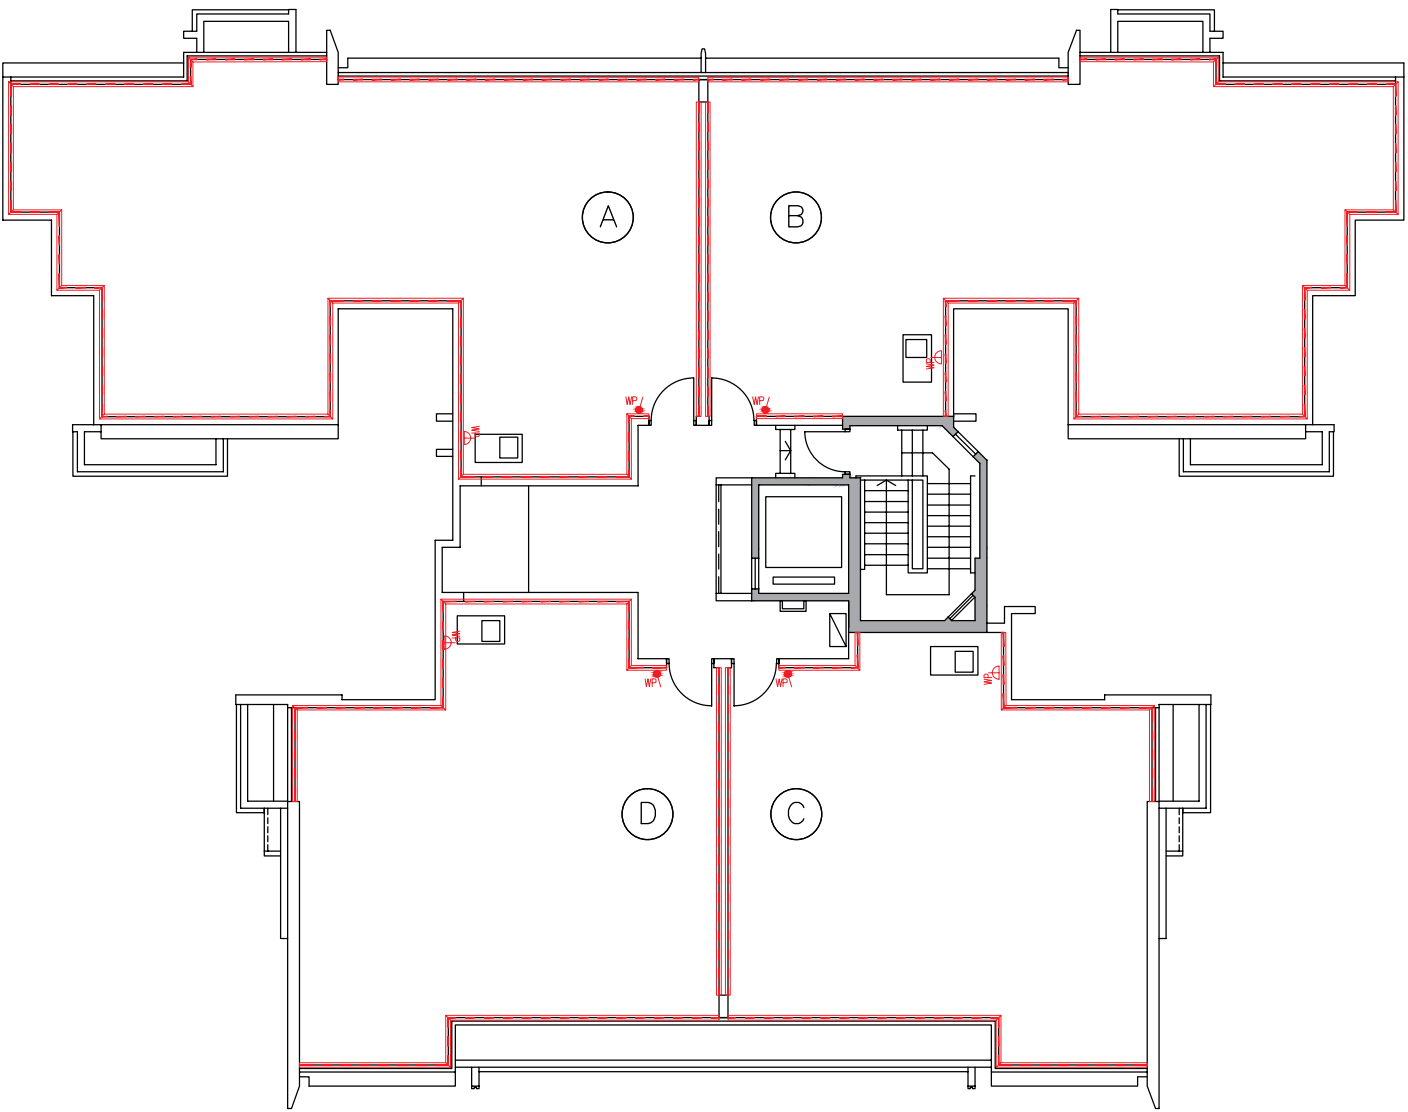

Mechanical & Electrical Provisions Plan 機電裝置平面圖

Tower 22 座 G/F 地下

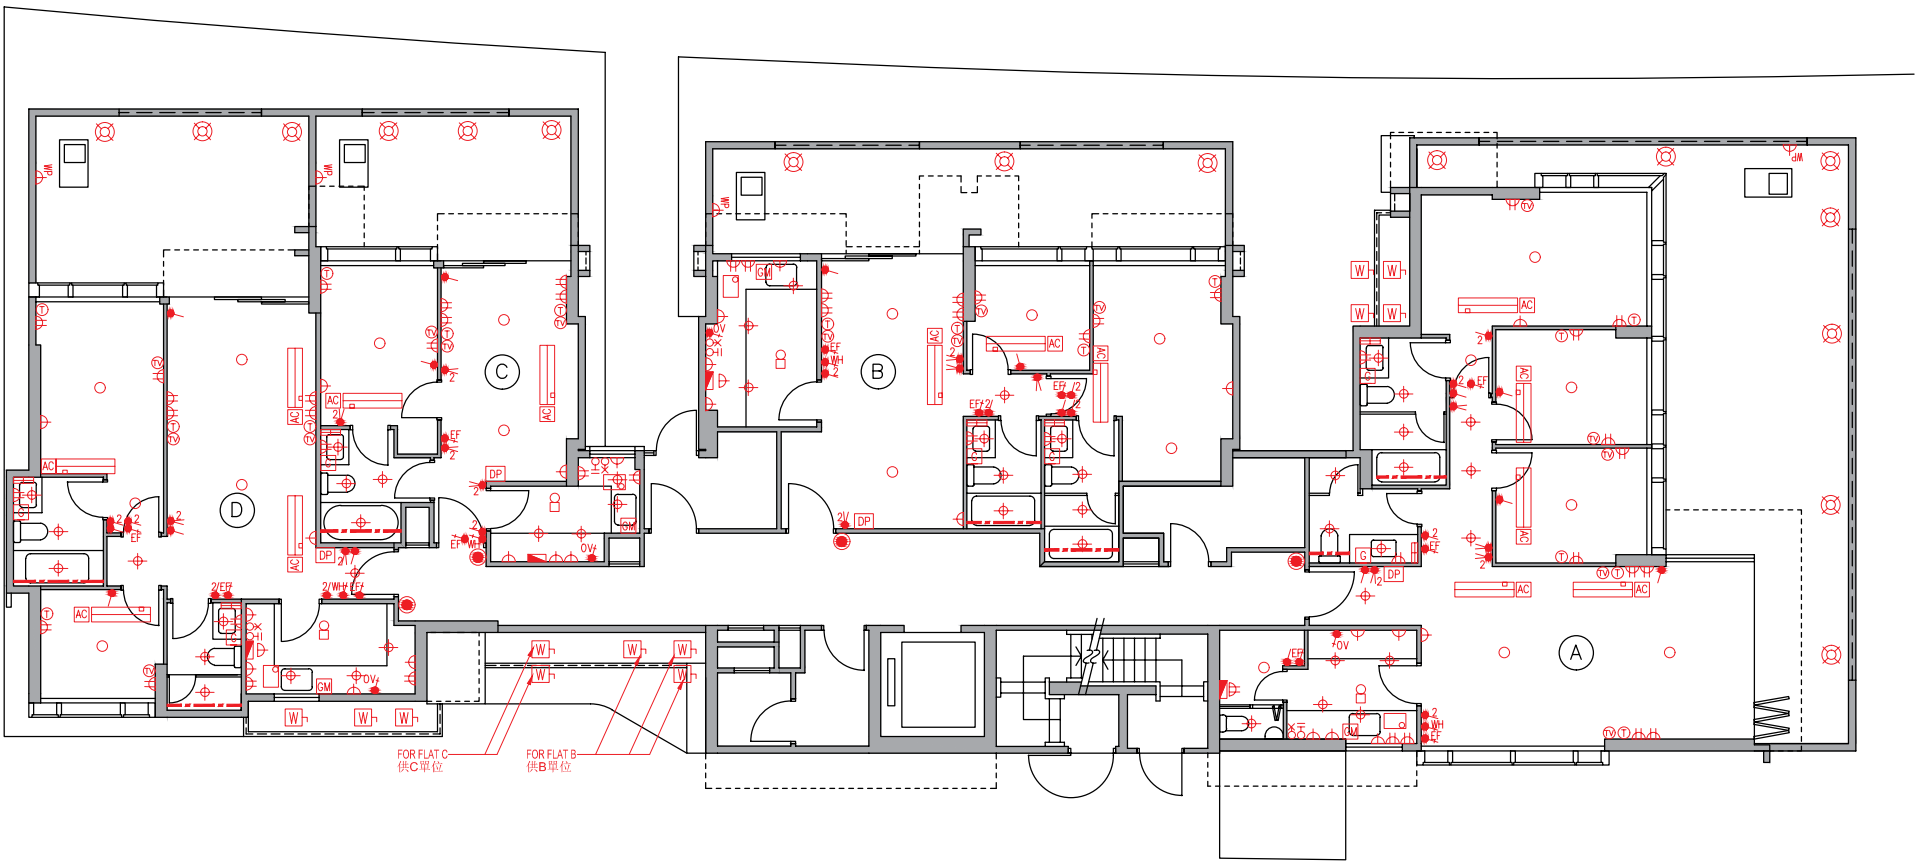


Legend 圖例

- | | | | |
|--|--|--------------------------------------|---|
| ● 1-gang 1-way Lighting Switch 單位燈掣 | AC Switch for Indoor Air-Conditioner 室內空調機接線位 | Ⓣ Floor Telephone Outlet 藏地電話插座 | Strip Light 燈帶 |
| 2/ ● 2-gang 1-way Lighting Switch 雙位燈掣 | W Isolator for Outdoor Air-Conditioner 室外空調機開關掣 | ● Door Bell Push Button 門鈴按鈕 | Light Trough 燈槽 |
| 3/ ● 3-gang 1-way Lighting Switch 三位燈掣 | G Town Gas Water Heater Remote Controller 煤氣熱水爐溫度控制掣 | Ⓛ Door Bell 門鈴 | Town Gas Water Heater 煤氣熱水爐 |
| V ● 1-gang 2-way Lighting Switch 單位二路燈掣 | 13A Single Socket Outlet 13A單位電插座 | DP Door Phone 對講機 | GM Town Gas Meter 煤氣錶 |
| 2/ ● 2-gang 2-way Lighting Switch 雙位二路燈掣 | 13A Twin Socket Outlet 13A雙位電插座 | M.C.B. Board 總電掣箱 | Indoor Air-Conditioner 室內空調機 |
| 3/ ● 3-gang 2-way Lighting Switch 三位二路燈掣 | 13A Single Floor Socket Outlet 13A藏地單位電插座 | ○ Lamp Holder 燈位 | Washing Machine Connection Point (Water Outlet) 洗衣機接駁點(去水位) |
| WP ● 1-gang 1-way Watertight Lighting Switch 單位防水燈掣 | 13A Single Watertight Socket Outlet 13A單位防水電插座 | ⊕ Downlight 天花燈 | Washing Machine Connection Point (Water Inlet) 洗衣機接駁點(來水位) |
| WPV ● 1-gang 2-way Watertight Lighting Switch 單位二路防水燈掣 | TV/FM Outlet 電視及電台接收插座 | ⊗ Garden Lamp 花園燈 | Door Release Sensor 開燈感應器 |
| EF ● Switch for Exhaust Fan 抽氣扇開關掣 | Ⓣ Telephone Outlet 電話插座 | ⊕ Wall Mounted Lamp for Garden 花園牆身燈 | Power Bar 拖板 |
| WH ● Switch for Water Heater 熱水爐開關掣 | Ⓣ Floor TV/FM Outlet 藏地電視及電台接收插座 | ● Roof Floor Lamp 天台地燈 | |
| OV ● Switch for Oven 焗爐開關掣 | | ○ Wall Lamp 牆燈 | |

Mechanical & Electrical Provisions Plan 機電裝置平面圖

Tower 22 座 I/F - 3/F 1樓-3樓

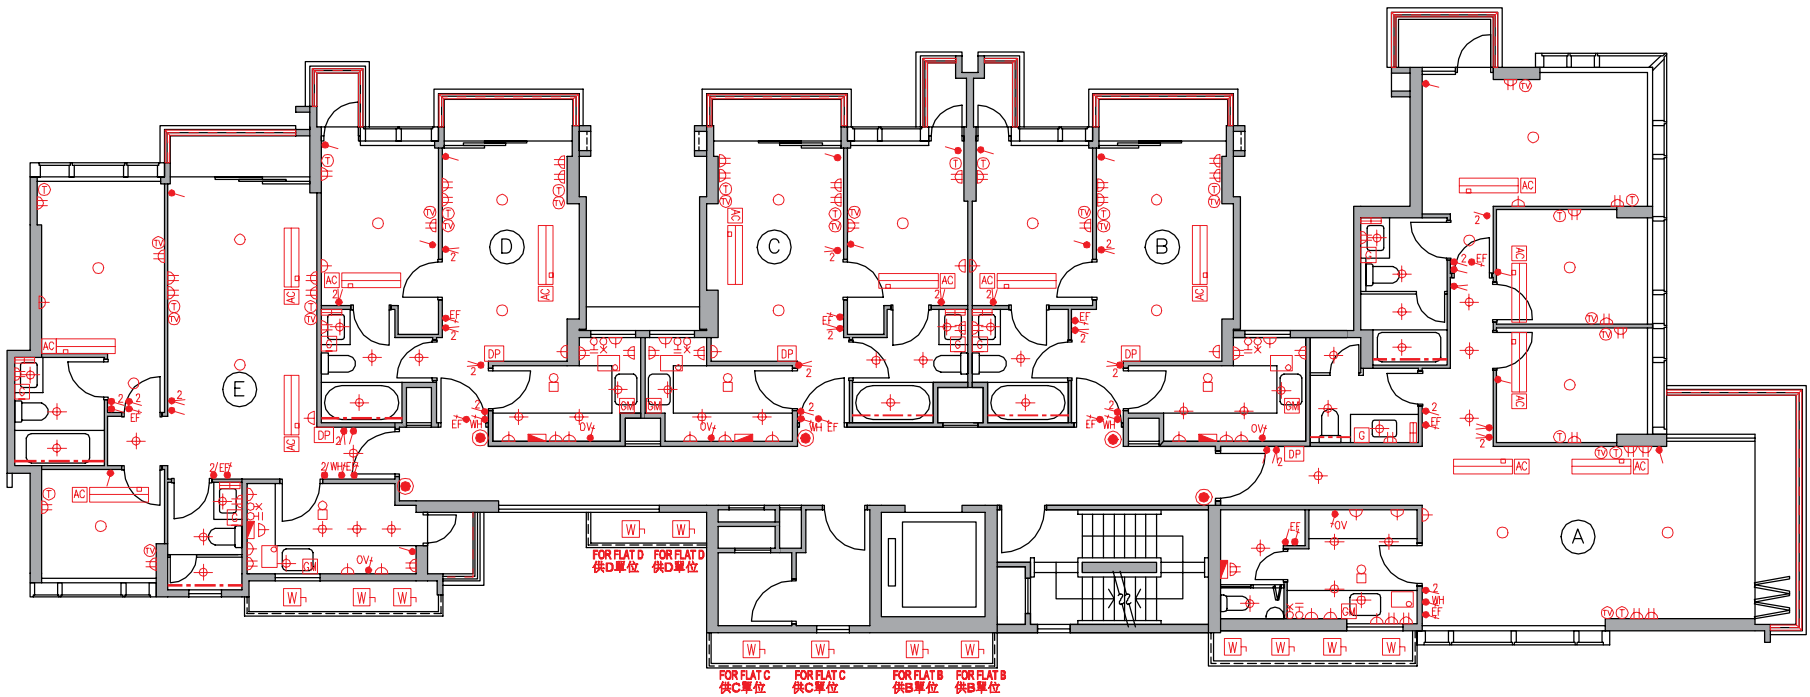


Legend 圖例

- | | | | |
|---|--|------------------------------------|---|
| ● 1-gang 1-way Lighting Switch 單位燈掣 | AC Switch for Indoor Air-Conditioner 室內空調機接線位 | FT Floor Telephone Outlet 藏地電話插座 | Strip Light 燈帶 |
| ● 2-gang 1-way Lighting Switch 雙位燈掣 | W Isolator for Outdoor Air-Conditioner 室外空調機開關掣 | DB Door Bell Push Button 門鈴按鈕 | Light Trough 燈槽 |
| ● 3-gang 1-way Lighting Switch 三位燈掣 | G Town Gas Water Heater Remote Controller 煤氣熱水爐溫度控制掣 | DB Door Bell 門鈴 | Town Gas Water Heater 煤氣熱水爐 |
| ● 1-gang 2-way Lighting Switch 單位二路燈掣 | 13A Single Socket Outlet 13A單位電插座 | DP Door Phone 對講機 | Town Gas Meter 煤氣錶 |
| ● 2-gang 2-way Lighting Switch 雙位二路燈掣 | 13A Twin Socket Outlet 13A雙位電插座 | M.C.B. Board 總電掣箱 | Indoor Air-Conditioner 室內空調機 |
| ● 3-gang 2-way Lighting Switch 三位二路燈掣 | 13A Single Floor Socket Outlet 13A藏地單位電插座 | Lamp Holder 燈位 | Washing Machine Connection Point (Water Outlet) 洗衣機接駁點(去水位) |
| WP 1-gang 1-way Watertight Lighting Switch 單位防水燈掣 | 13A Single Watertight Socket Outlet 13A單位防水電插座 | Downlight 天花燈 | Washing Machine Connection Point (Water Inlet) 洗衣機接駁點(來水位) |
| WP 1-gang 2-way Watertight Lighting Switch 單位二路防水燈掣 | TV/FM Outlet 電視及電台接收插座 | Garden Lamp 花園燈 | Door Release Sensor 開燈感應器 |
| EF Switch for Exhaust Fan 抽氣扇開關掣 | T Telephone Outlet 電話插座 | Wall Mounted Lamp for Garden 花園牆身燈 | Power Bar 拖板 |
| WH Switch for Water Heater 熱水爐開關掣 | FTV Floor TV/FM Outlet 藏地電視及電台接收插座 | RFL Roof Floor Lamp 天台地燈 | |
| OV Switch for Oven 焗爐開關掣 | | Wall Lamp 牆燈 | |

Mechanical & Electrical Provisions Plan 機電裝置平面圖

Tower 22 座 Roof 天台

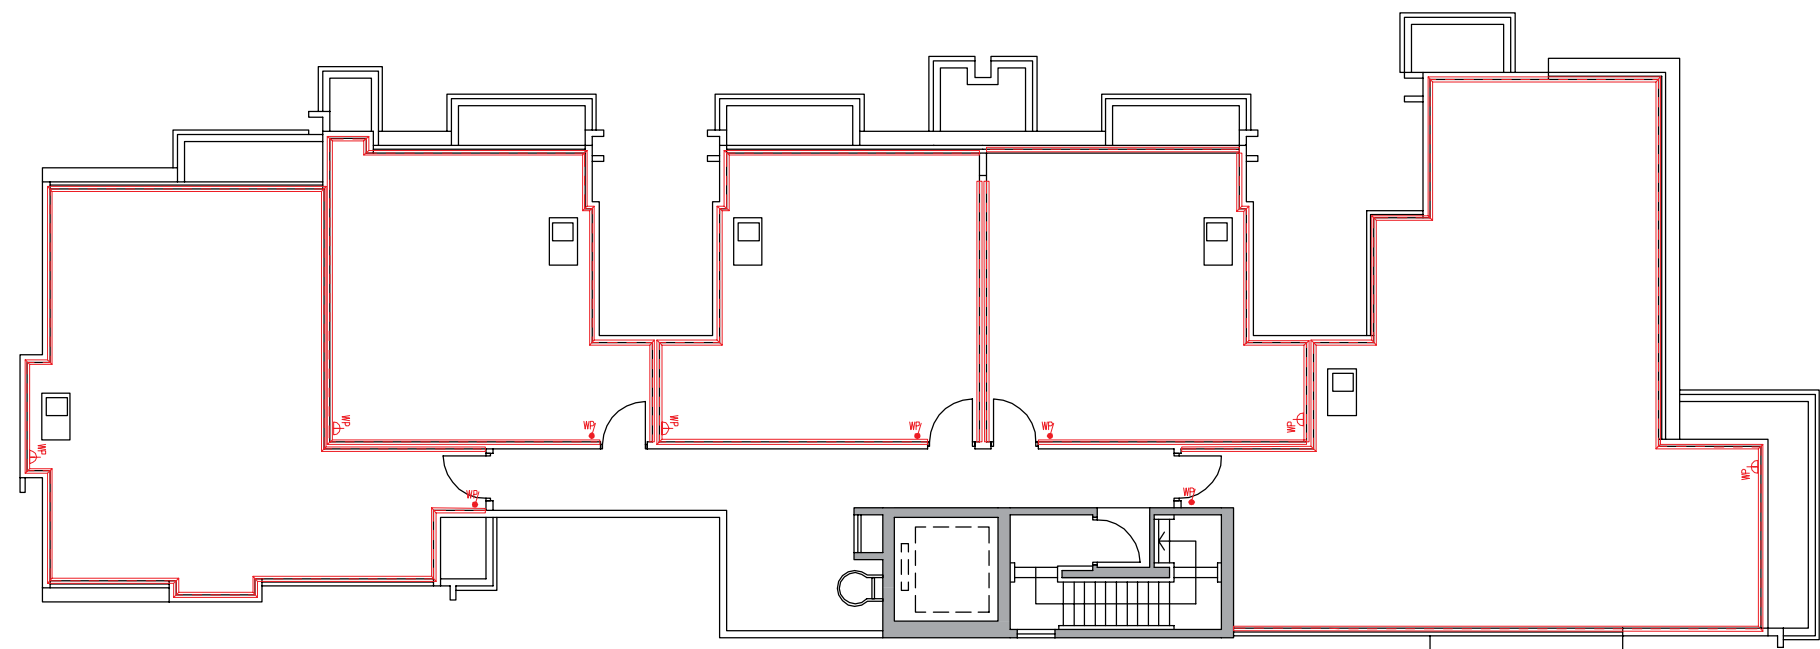

Legend 圖例

- 1-gang 1-way Lighting Switch 單位燈掣
- 2-gang 1-way Lighting Switch 雙位燈掣
- 3-gang 1-way Lighting Switch 三位燈掣
- 1-gang 2-way Lighting Switch 單位二路燈掣
- 2-gang 2-way Lighting Switch 雙位二路燈掣
- 3-gang 2-way Lighting Switch 三位二路燈掣
- 1-gang 1-way Watertight Lighting Switch 單位防水燈掣
- 1-gang 2-way Watertight Lighting Switch 單位二路防水燈掣
- Switch for Exhaust Fan 抽氣扇開關掣
- Switch for Water Heater 熱水爐開關掣
- Switch for Oven 焗爐開關掣


- Switch for Indoor Air-Conditioner 室內空調機接線位
- Isolator for Outdoor Air-Conditioner 室外空調機開關掣
- Town Gas Water Heater Remote Controller 煤氣熱水爐溫度控制掣
- 13A Single Socket Outlet 13A單位電插座
- 13A Twin Socket Outlet 13A雙位電插座
- 13A Single Floor Socket Outlet 13A藏地單位電插座
- 13A Single Watertight Socket Outlet 13A單位防水電插座
- TV/FM Outlet 電視及電台接收插座
- Telephone Outlet 電話插座
- Floor TV/FM Outlet 藏地電視及電台接收插座

- Floor Telephone Outlet 藏地電話插座
- Door Bell Push Button 門鈴按鈕
- Door Bell 門鈴
- Door Phone 對講機
- M.C.B. Board 總電掣箱
- Lamp Holder 燈位
- Downlight 天花燈
- Garden Lamp 花園燈
- Wall Mounted Lamp for Garden 花園牆身燈
- Roof Floor Lamp 天台地燈
- Wall Lamp 牆燈

- Strip Light 燈帶
- Light Trough 燈槽
- Town Gas Water Heater 煤氣熱水爐
- Town Gas Meter 煤氣錶
- Indoor Air-Conditioner 室內空調機
- Washing Machine Connection Point (Water Outlet) 洗衣機接駁點(去水位)
- Washing Machine Connection Point (Water Inlet) 洗衣機接駁點(來水位)
- Door Release Sensor 開燈感應器
- Power Bar 拖板

Mechanical & Electrical Provisions Plan 機電裝置平面圖

Tower 23 座 G/F 地下

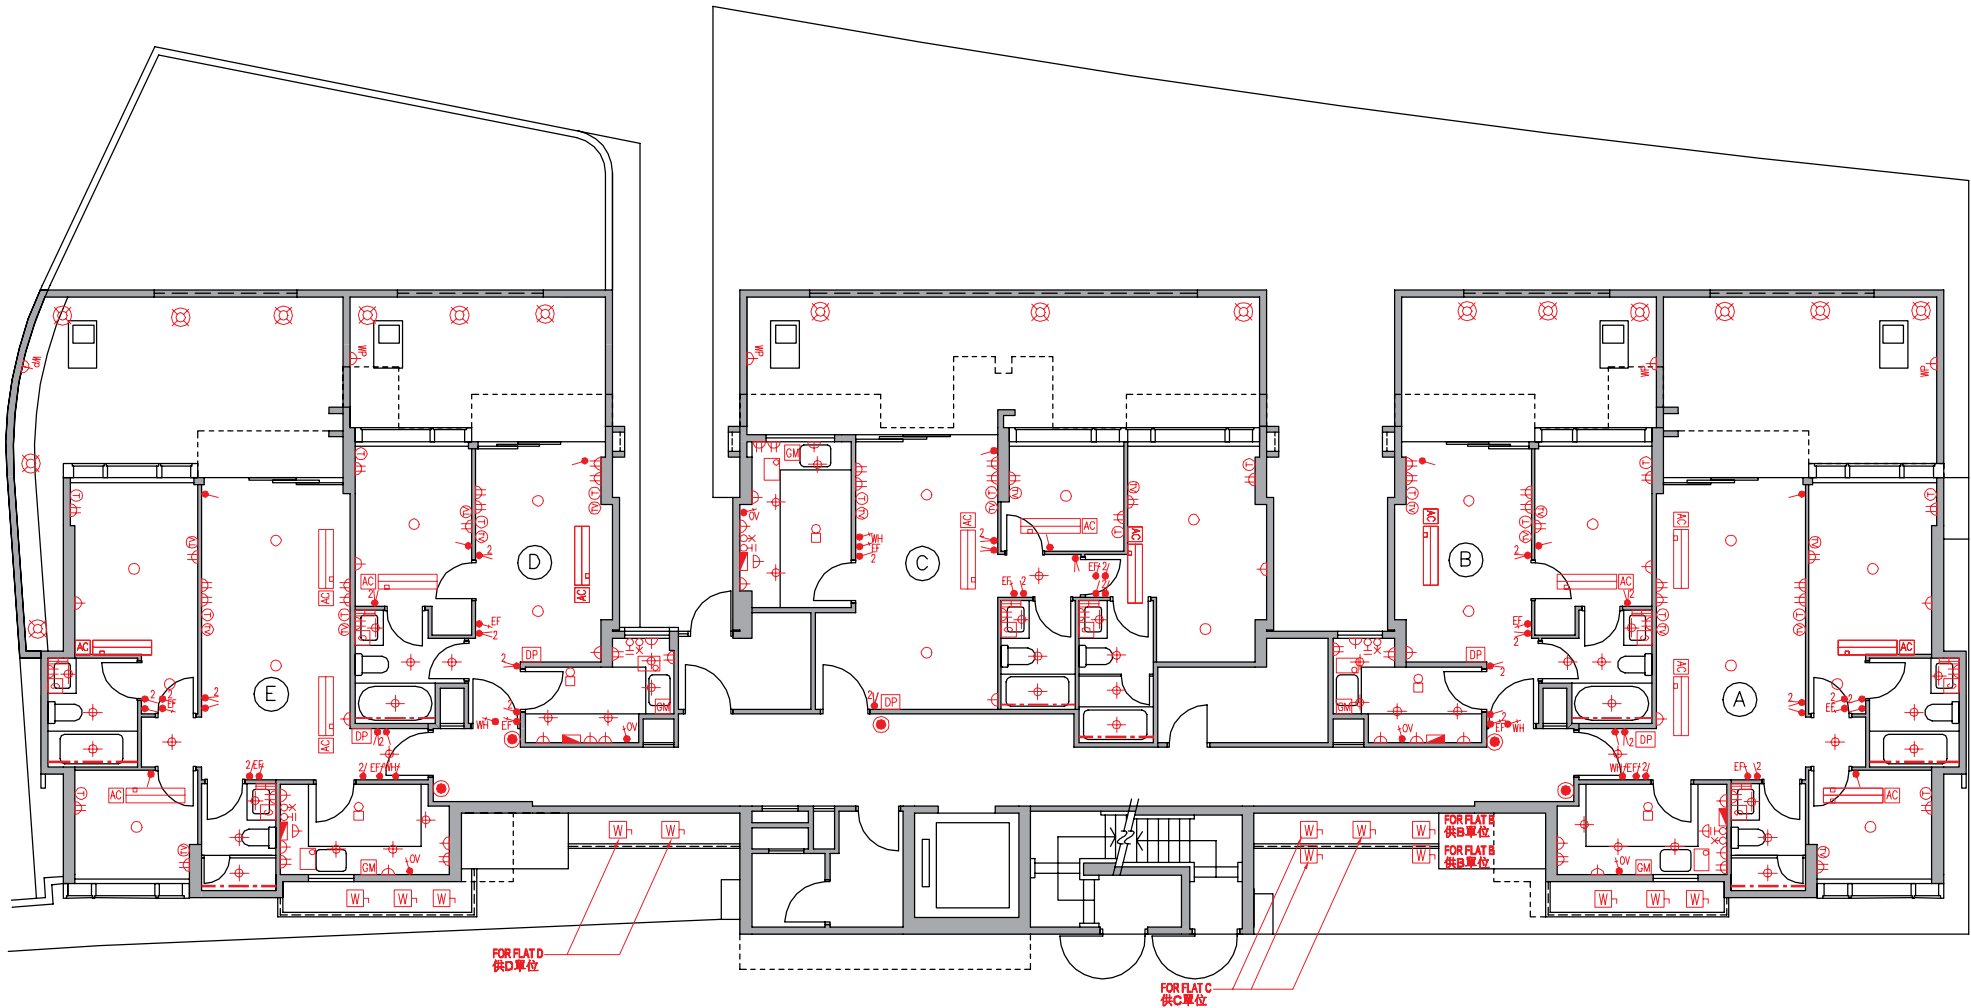


Legend 圖例

- | | | | |
|--|--|------------------------------------|---|
| ● 1-gang 1-way Lighting Switch 單位燈掣 | AC Switch for Indoor Air-Conditioner 室內空調機接線位 | FT Floor Telephone Outlet 藏地電話插座 | Strip Light 燈帶 |
| 2/ 2-gang 1-way Lighting Switch 雙位燈掣 | W Isolator for Outdoor Air-Conditioner 室外空調機開關掣 | ● Door Bell Push Button 門鈴按鈕 | Light Trough 燈槽 |
| 3/ 3-gang 1-way Lighting Switch 三位燈掣 | G Town Gas Water Heater Remote Controller 煤氣熱水爐溫度控制器 | Door Bell 門鈴 | Town Gas Water Heater 煤氣熱水爐 |
| V 1-gang 2-way Lighting Switch 單位二路燈掣 | 13A Single Socket Outlet 13A單位電插座 | DP Door Phone 對講機 | Town Gas Meter 煤氣錶 |
| 2/ 2-gang 2-way Lighting Switch 雙位二路燈掣 | 13A Twin Socket Outlet 13A雙位電插座 | M.C.B. Board 總電掣箱 | Indoor Air-Conditioner 室內空調機 |
| 3/ 3-gang 2-way Lighting Switch 三位二路燈掣 | 13A Single Floor Socket Outlet 13A藏地單位電插座 | ○ Lamp Holder 燈位 | Washing Machine Connection Point (Water Outlet) 洗衣機接駁點(去水位) |
| WP 1-gang 1-way Watertight Lighting Switch 單位防水燈掣 | 13A Single Floor Socket Outlet 13A藏地單位電插座 | ◆ Downlight 天花燈 | Washing Machine Connection Point (Water Inlet) 洗衣機接駁點(來水位) |
| WP/ 1-gang 2-way Watertight Lighting Switch 單位二路防水燈掣 | WP 13A Single Watertight Socket Outlet 13A單位防水電插座 | ⊗ Garden Lamp 花園燈 | Door Release Sensor 開燈感應器 |
| EF Switch for Exhaust Fan 抽氣扇開關掣 | TV/FM Outlet 電視及電台接收插座 | Wall Mounted Lamp for Garden 花園牆身燈 | Power Bar 拖板 |
| WH Switch for Water Heater 熱水爐開關掣 | T Telephone Outlet 電話插座 | ● Roof Floor Lamp 天台地燈 | |
| OV Switch for Oven 焗爐開關掣 | FTV Floor TV/FM Outlet 藏地電視及電台接收插座 | ○ Wall Lamp 牆燈 | |

Mechanical & Electrical Provisions Plan 機電裝置平面圖

Tower 23 座 I/F - 3/F 1樓-3樓

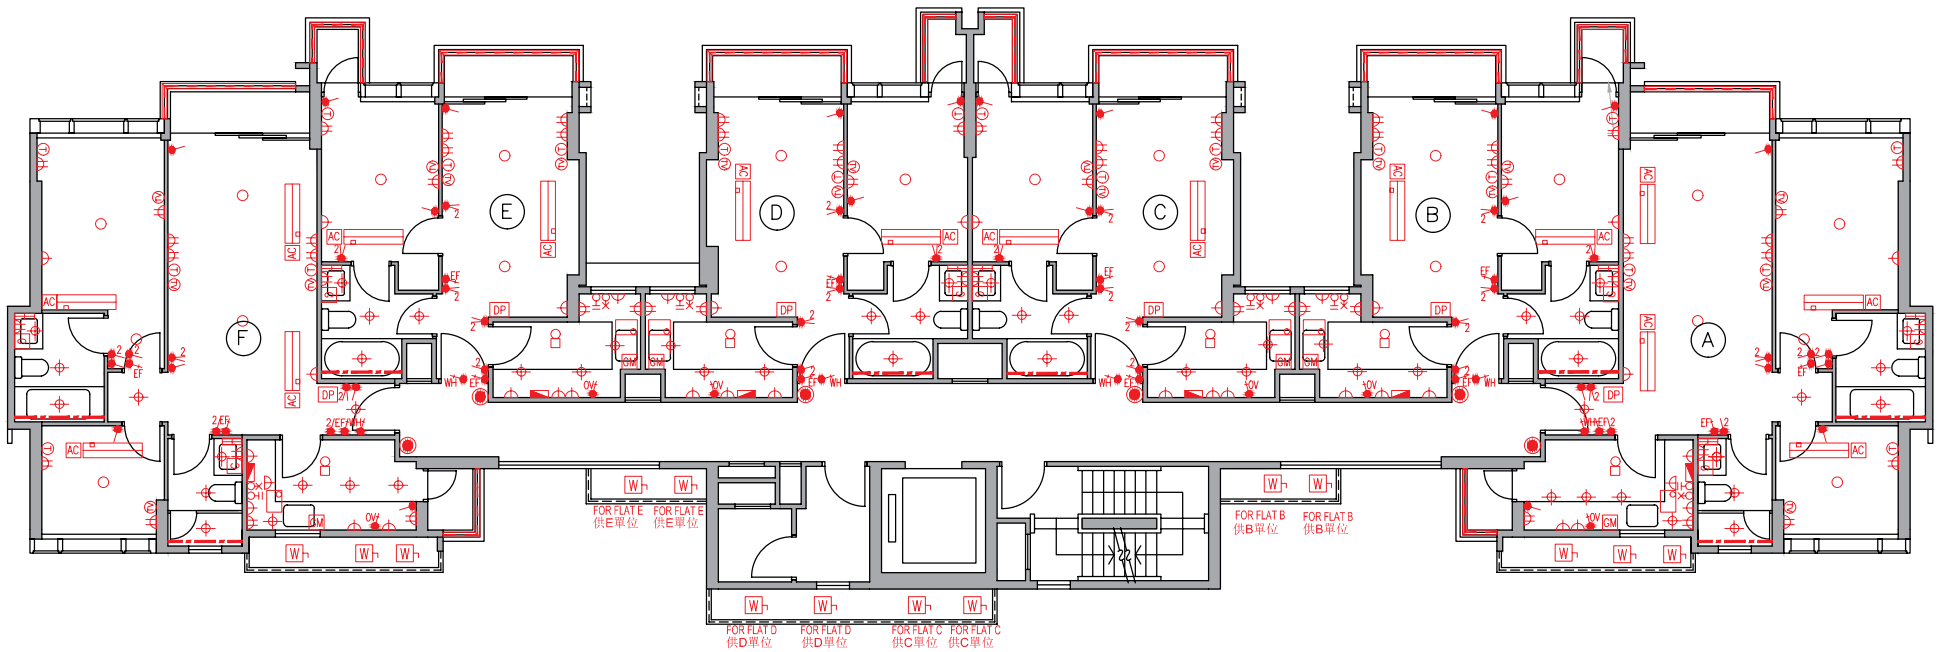


Legend 圖例

- | | | | |
|--|--|--------------------------------------|---|
| ● 1-gang 1-way Lighting Switch 單位燈掣 | AC Switch for Indoor Air-Conditioner 室內空調機接線位 | Ⓣ Floor Telephone Outlet 藏地電話插座 | Strip Light 燈帶 |
| 2/ ● 2-gang 1-way Lighting Switch 雙位燈掣 | W Isolator for Outdoor Air-Conditioner 室外空調機開關掣 | ● Door Bell Push Button 門鈴按鈕 | Light Trough 燈槽 |
| 3/ ● 3-gang 1-way Lighting Switch 三位燈掣 | G Town Gas Water Heater Remote Controller 煤氣熱水爐溫度控制掣 | Ⓛ Door Bell 門鈴 | Town Gas Water Heater 煤氣熱水爐 |
| V ● 1-gang 2-way Lighting Switch 單位二路燈掣 | Ⓛ I3A Single Socket Outlet I3A單位電插座 | DP Door Phone 對講機 | GM Town Gas Meter 煤氣錶 |
| 2/ ● 2-gang 2-way Lighting Switch 雙位二路燈掣 | Ⓛ I3A Twin Socket Outlet I3A雙位電插座 | MCB M.C.B. Board 總電掣箱 | Indoor Air-Conditioner 室內空調機 |
| 3/ ● 3-gang 2-way Lighting Switch 三位二路燈掣 | Ⓛ I3A Single Floor Socket Outlet I3A藏地單位電插座 | ○ Lamp Holder 燈位 | Washing Machine Connection Point (Water Outlet) 洗衣機接駁點(去水位) |
| WP ● 1-gang 1-way Watertight Lighting Switch 單位防水燈掣 | Ⓛ I3A Single Watertight Socket Outlet I3A單位防水電插座 | ◆ Downlight 天花燈 | Washing Machine Connection Point (Water Inlet) 洗衣機接駁點(來水位) |
| WPV ● 1-gang 2-way Watertight Lighting Switch 單位二路防水燈掣 | TV TV/FM Outlet 電視及電台接收插座 | Ⓛ Garden Lamp 花園燈 | Door Release Sensor 開燈感應器 |
| EF ● Switch for Exhaust Fan 抽氣扇開關掣 | Ⓣ Telephone Outlet 電話插座 | Ⓛ Wall Mounted Lamp for Garden 花園牆身燈 | Power Bar 拖板 |
| WH ● Switch for Water Heater 熱水爐開關掣 | Ⓣ Floor TV/FM Outlet 藏地電視及電台接收插座 | ● Roof Floor Lamp 天台地燈 | |
| OV ● Switch for Oven 焗爐開關掣 | | ○ Wall Lamp 牆燈 | |

Mechanical & Electrical Provisions Plan 機電裝置平面圖

Tower 23 座 Roof 天台

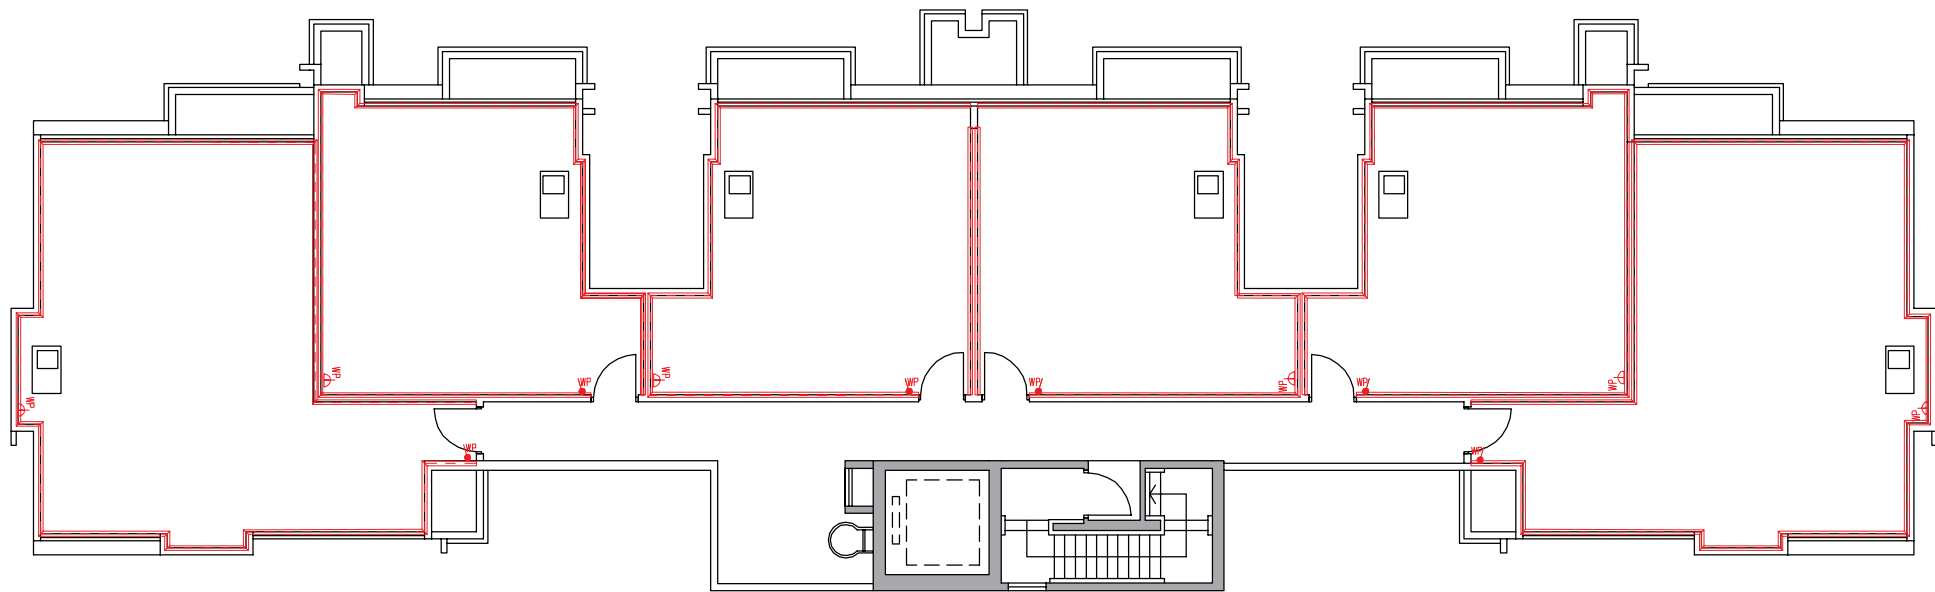


Legend 圖例

- | | | | |
|--|--|--|---|
| ● 1-gang 1-way Lighting Switch 單位燈掣 | AC Switch for Indoor Air-Conditioner 室內空調機接線位 | F _T Floor Telephone Outlet 藏地電話插座 | Strip Light 燈帶 |
| ● 2-gang 1-way Lighting Switch 雙位燈掣 | WA Isolator for Outdoor Air-Conditioner 室外空調機開關掣 | ● Door Bell Push Button 門鈴按鈕 | Light Trough 燈槽 |
| ● 3-gang 1-way Lighting Switch 三位燈掣 | G Town Gas Water Heater Remote Controller 煤氣熱水爐溫度控制掣 | ⌋ Door Bell 門鈴 | Town Gas Water Heater 煤氣熱水爐 |
| ● 1-gang 2-way Lighting Switch 單位二路燈掣 | 13A Single Socket Outlet 13A單位電插座 | DP Door Phone 對講機 | Town Gas Meter 煤氣錶 |
| ● 2-gang 2-way Lighting Switch 雙位二路燈掣 | 13A Twin Socket Outlet 13A雙位電插座 | M.C.B. Board 總電掣箱 | Indoor Air-Conditioner 室內空調機 |
| ● 3-gang 2-way Lighting Switch 三位二路燈掣 | F _{13A} 13A Single Floor Socket Outlet 13A藏地單位電插座 | ○ Lamp Holder 燈位 | Washing Machine Connection Point (Water Outlet) 洗衣機接駁點(去水位) |
| WP 1-gang 1-way Watertight Lighting Switch 單位防水燈掣 | F _{13A} 13A Single Floor Socket Outlet 13A藏地單位電插座 | ⬇ Downlight 天花燈 | Washing Machine Connection Point (Water Inlet) 洗衣機接駁點(來水位) |
| WP/ 1-gang 2-way Watertight Lighting Switch 單位二路防水燈掣 | WP 13A Single Watertight Socket Outlet 13A單位防水電插座 | ⊗ Garden Lamp 花園燈 | Door Release Sensor 開燈感應器 |
| EF Switch for Exhaust Fan 抽氣扇開關掣 | TV/FM Outlet 電視及電台接收插座 | ⊕ Wall Mounted Lamp for Garden 花園牆身燈 | Power Bar 拖板 |
| WH Switch for Water Heater 熱水爐開關掣 | ① Telephone Outlet 電話插座 | ● Roof Floor Lamp 天台地燈 | |
| OV Switch for Oven 焗爐開關掣 | F _{TV} Floor TV/FM Outlet 藏地電視及電台接收插座 | ○ Wall Lamp 牆燈 | |

Mechanical & Electrical Provisions Plan 機電裝置平面圖

Tower 25 座 LG/F 地下低層

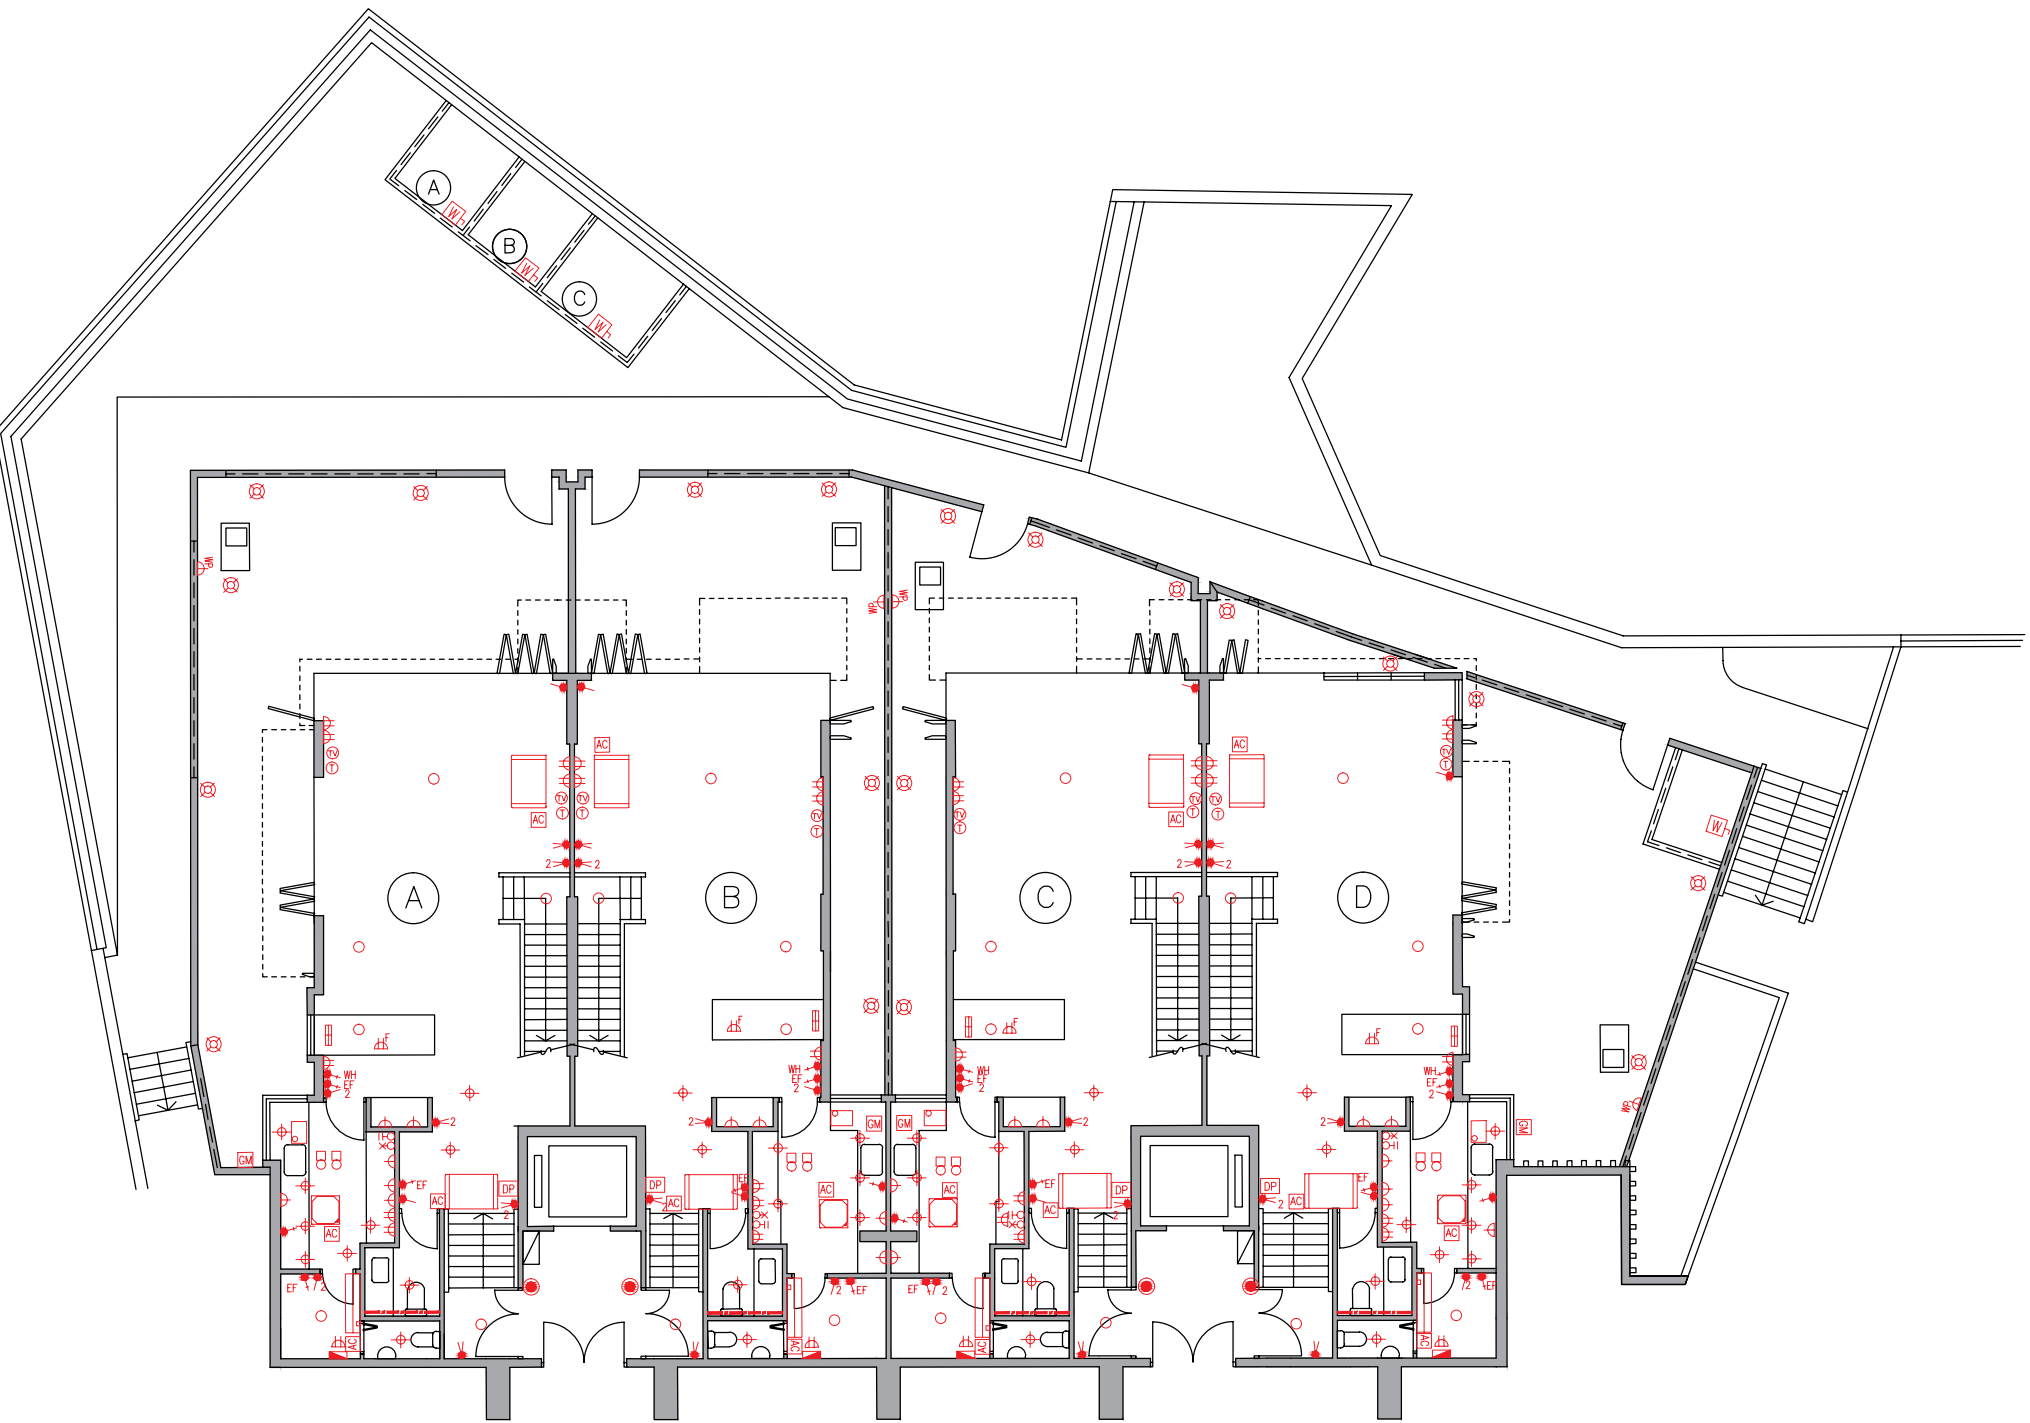

Legend 圖例

- 1-gang 1-way Lighting Switch 單位燈掣
- 2-gang 1-way Lighting Switch 雙位燈掣
- 3-gang 1-way Lighting Switch 三位燈掣
- 1-gang 2-way Lighting Switch 單位二路燈掣
- 2-gang 2-way Lighting Switch 雙位二路燈掣
- 3-gang 2-way Lighting Switch 三位二路燈掣
- 1-gang 1-way Watertight Lighting Switch 單位防水燈掣
- 1-gang 2-way Watertight Lighting Switch 單位二路防水燈掣
- Switch for Exhaust Fan 抽氣扇開關掣
- Switch for Water Heater 熱水爐開關掣
- Switch for Oven 焗爐開關掣
- Switch for Indoor Air-Conditioner 室內空調機接線位
- Isolator for Outdoor Air-Conditioner 室外空調機開關掣
- Town Gas Water Heater Remote Controller 煤氣熱水爐溫度控制掣
- 13A Single Socket Outlet 13A單位電插座
- 13A Twin Socket Outlet 13A雙位電插座
- 13A Single Floor Socket Outlet 13A藏地單位電插座
- 13A Single Watertight Socket Outlet 13A單位防水電插座
- TV/FM Outlet 電視及電台接收插座
- Telephone Outlet 電話插座
- Floor TV/FM Outlet 藏地電視及電台接收插座
- Floor Telephone Outlet 藏地電話插座
- Door Bell Push Button 門鈴按鈕
- Door Bell 門鈴
- Door Phone 對講機
- M.C.B. Board 總電掣箱
- Lamp Holder 燈位
- Downlight 天花燈
- Garden Lamp 花園燈
- Wall Mounted Lamp for Garden 花園牆身燈
- Roof Floor Lamp 天台地燈
- Wall Lamp 牆燈
- Strip Light 燈帶
- Light Trough 燈槽
- Town Gas Water Heater 煤氣熱水爐
- Town Gas Meter 煤氣錶
- Indoor Air-Conditioner 室內空調機
- Concealed Type Indoor Air-Conditioner 暗藏式室內空調機
- Cassette Type Indoor Air-Conditioner 卡式室內空調機
- Washing Machine Connection Point (Water Outlet) 洗衣機接駁點(去水位)
- Washing Machine Connection Point (Water Inlet) 洗衣機接駁點(來水位)
- Door Release Sensor 開燈感應器
- Power Bar 拖板


裝置、裝修物料及設備

Mechanical & Electrical Provisions Plan 機電裝置平面圖

Tower 25 座 G/F 地下


Legend 圖例

- 1-gang 1-way Lighting Switch 單位燈掣
- 2-gang 1-way Lighting Switch 雙位燈掣
- 3-gang 1-way Lighting Switch 三位燈掣
- 1-gang 2-way Lighting Switch 單位二路燈掣
- 2-gang 2-way Lighting Switch 雙位二路燈掣
- 3-gang 2-way Lighting Switch 三位二路燈掣
- 1-gang 1-way Watertight Lighting Switch 單位防水燈掣
- 1-gang 2-way Watertight Lighting Switch 單位二路防水燈掣
- EF Switch for Exhaust Fan 抽氣扇開關掣
- WH Switch for Water Heater 熱水爐開關掣
- OV Switch for Oven 焗爐開關掣
- AC Switch for Indoor Air-Conditioner 室內空調機接線位
- WH Isolator for Outdoor Air-Conditioner 室外空調機開關掣
- G Town Gas Water Heater Remote Controller 煤氣熱水爐溫度控制掣
- I3A Single Socket Outlet I3A單位電插座
- I3A Twin Socket Outlet I3A雙位電插座
- F I3A Single Floor Socket Outlet I3A藏地單位電插座
- WP I3A Single Watertight Socket Outlet I3A單位防水電插座
- TV TV/FM Outlet 電視及電台接收插座
- T Telephone Outlet 電話插座
- F TV Floor TV/FM Outlet 藏地電視及電台接收插座
- F T Floor Telephone Outlet 藏地電話插座
- DB Door Bell Push Button 門鈴按鈕
- DB Door Bell 門鈴
- DP Door Phone 對講機
- M.C.B. Board 總電掣箱
- Lamp Holder 燈位
- Downlight 天花燈
- Garden Lamp 花園燈
- WM Wall Mounted Lamp for Garden 花園牆身燈
- RF Roof Floor Lamp 天台地燈
- W Wall Lamp 牆燈
- Strip Light 燈帶
- Light Trough 燈槽
- Town Gas Water Heater 煤氣熱水爐
- GM Town Gas Meter 煤氣錶
- Indoor Air-Conditioner 室內空調機
- Concealed Type Indoor Air-Conditioner 暗藏式室內空調機
- Cassette Type Indoor Air-Conditioner 卡式室內空調機
- Washing Machine Connection Point (Water Outlet) 洗衣機接駁點(去水位)
- Washing Machine Connection Point (Water Inlet) 洗衣機接駁點(來水位)
- Door Release Sensor 開燈感應器
- Power Bar 拖板

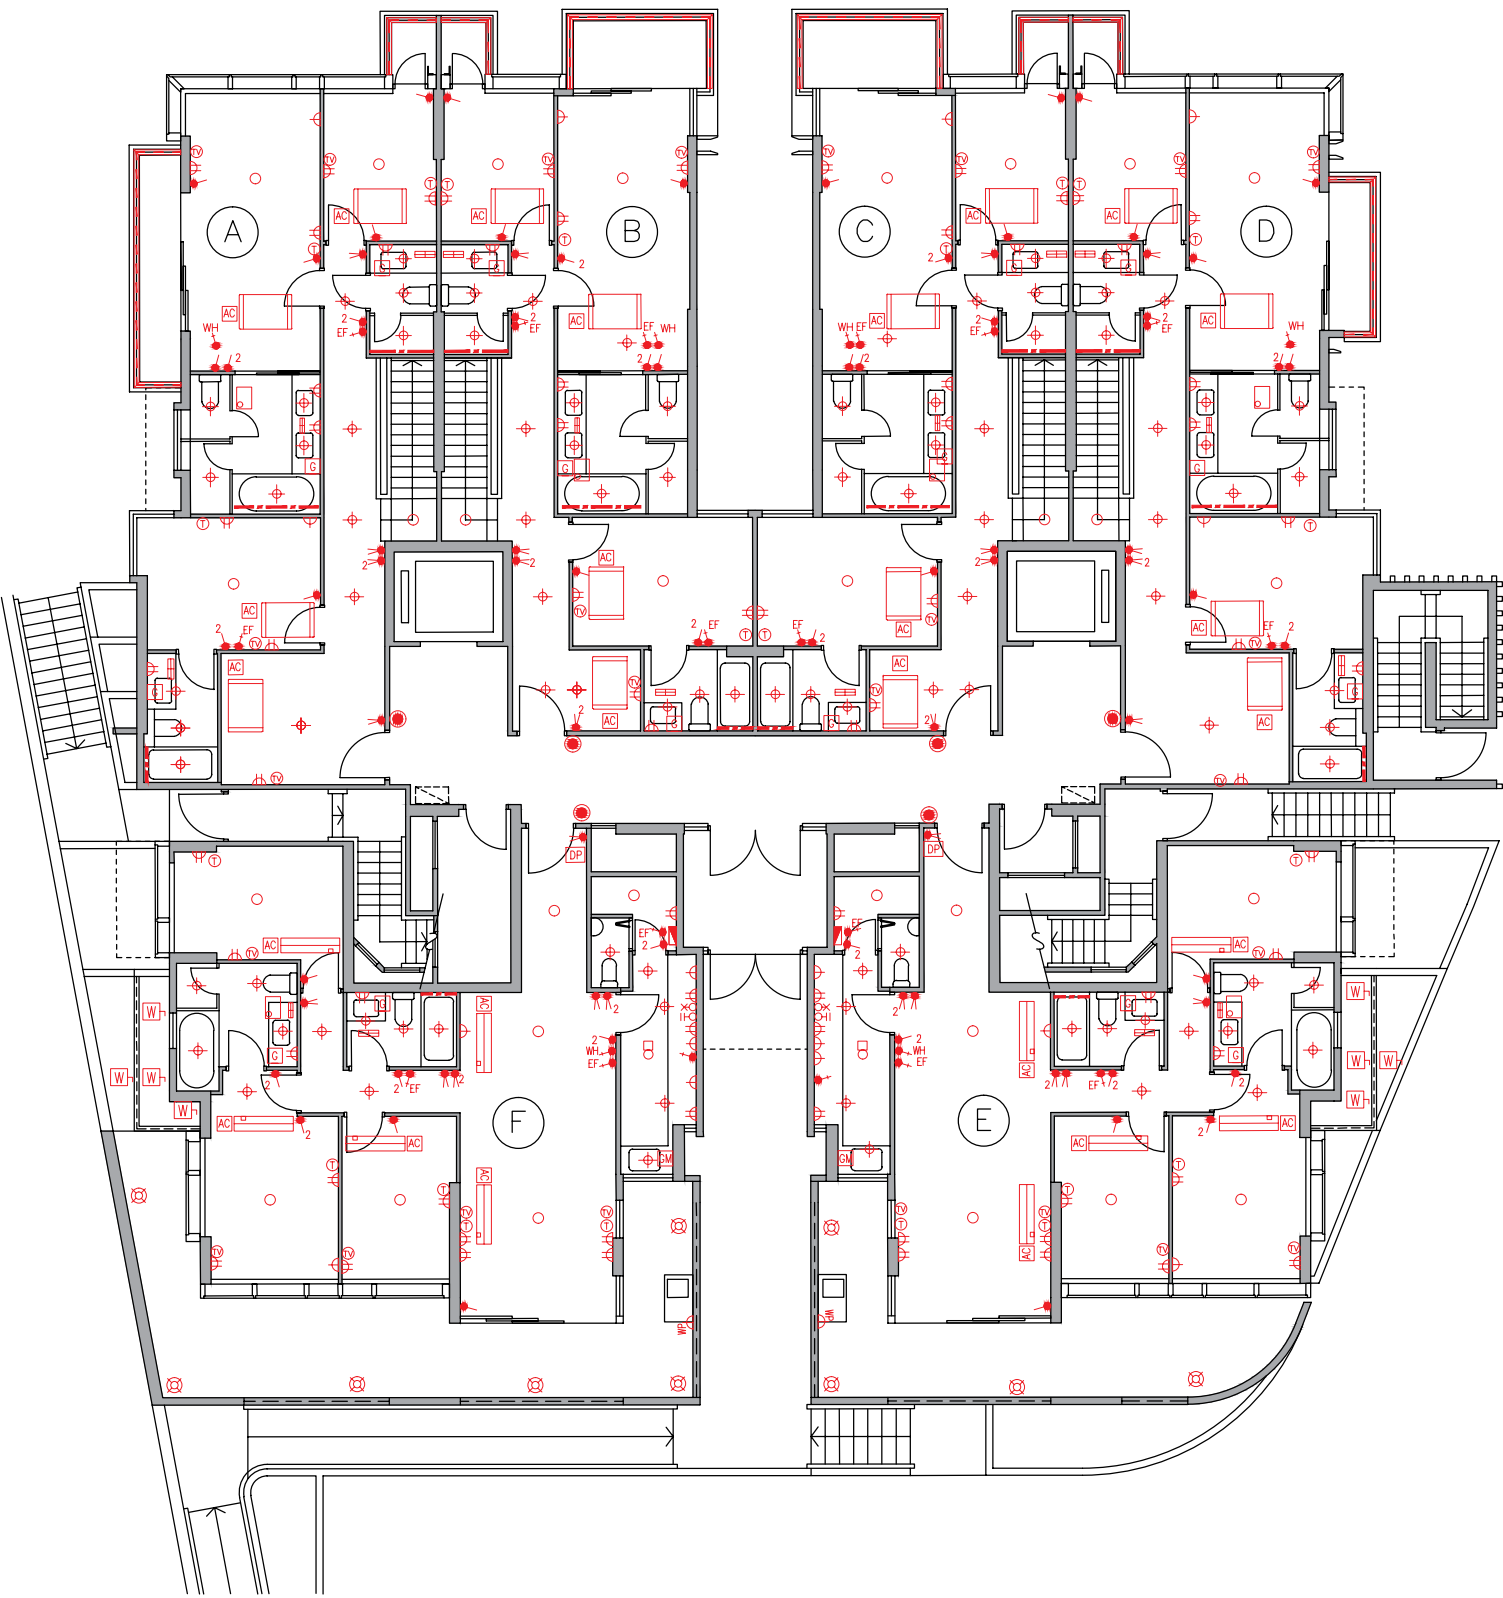

Mechanical & Electrical Provisions Plan 機電裝置平面圖

Tower 25 座 I/F 1樓

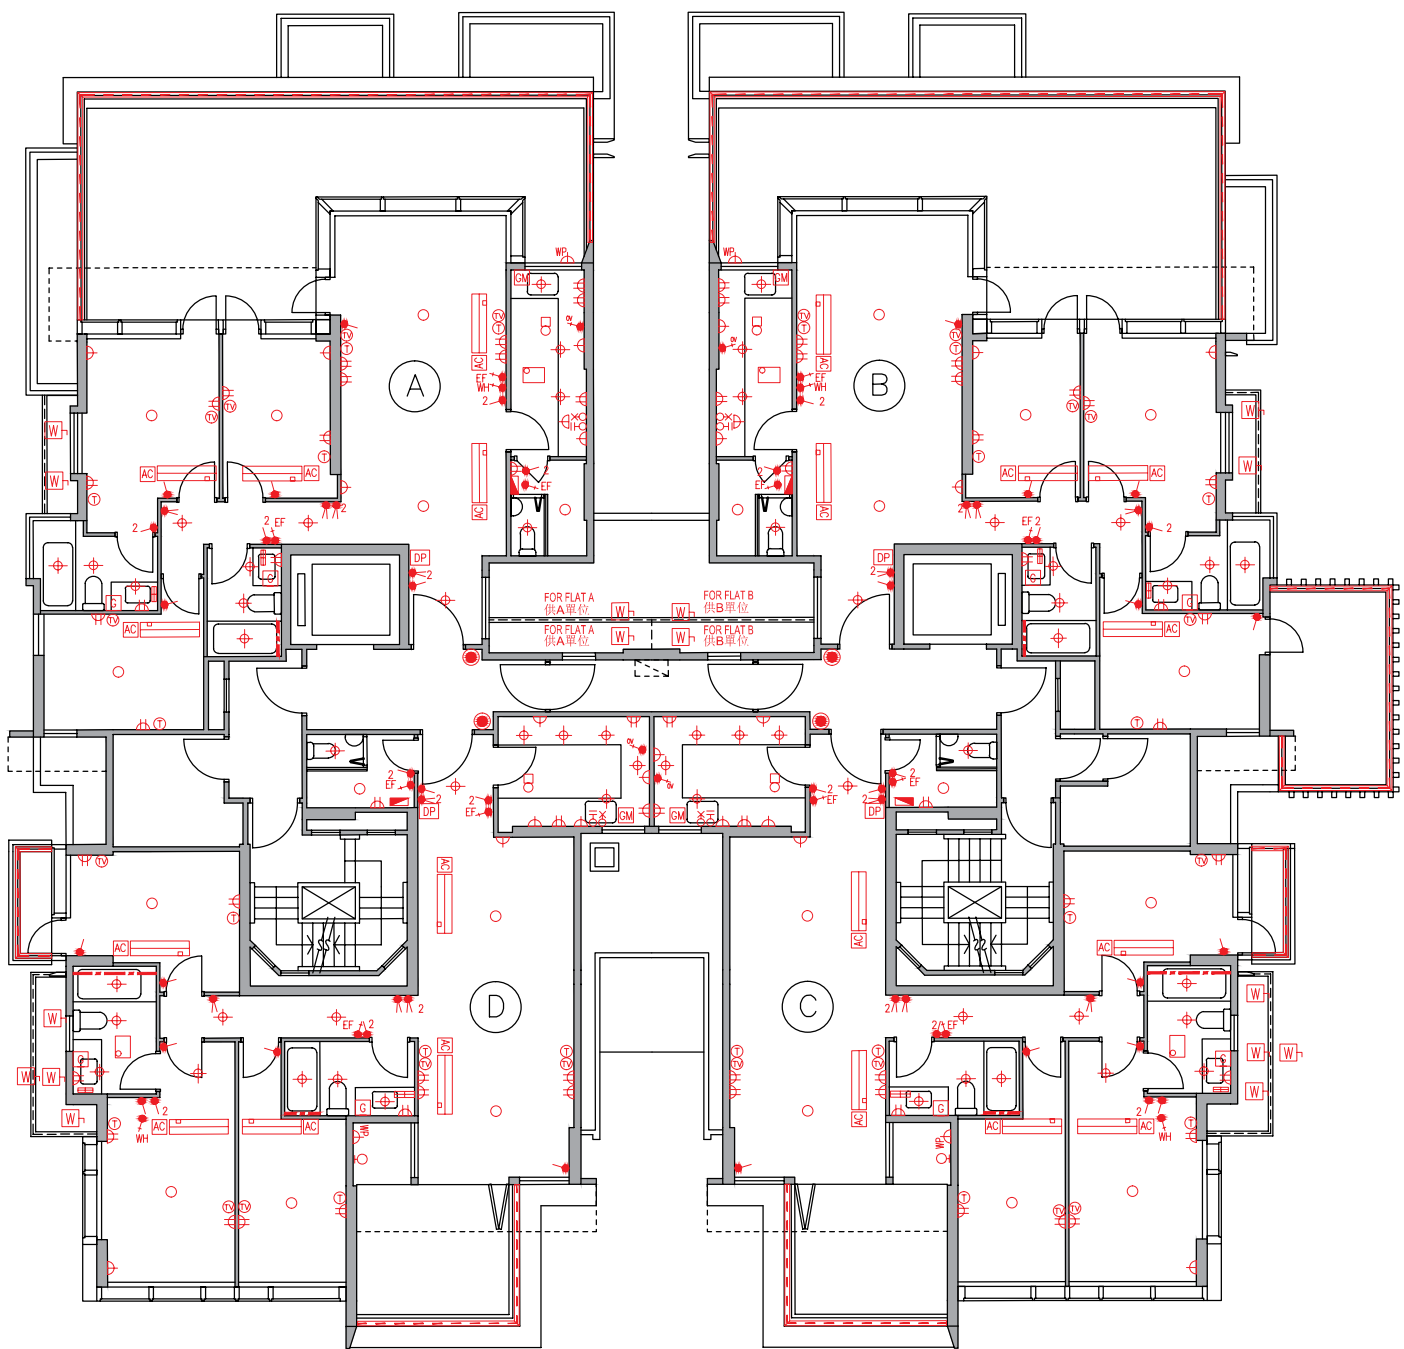

Legend 圖例


- 1-gang 1-way Lighting Switch 單位燈掣
- 2-gang 1-way Lighting Switch 雙位燈掣
- 3-gang 1-way Lighting Switch 三位燈掣
- 1-gang 2-way Lighting Switch 單位二路燈掣
- 2-gang 2-way Lighting Switch 雙位二路燈掣
- 3-gang 2-way Lighting Switch 三位二路燈掣
- 1-gang 1-way Watertight Lighting Switch 單位防水燈掣
- 1-gang 2-way Watertight Lighting Switch 單位二路防水燈掣
- Switch for Exhaust Fan 抽氣扇開關掣
- Switch for Water Heater 熱水爐開關掣
- Switch for Oven 焗爐開關掣
- Switch for Indoor Air-Conditioner 室內空調機接線位
- Isolator for Outdoor Air-Conditioner 室外空調機開關掣
- Town Gas Water Heater Remote Controller 煤氣熱水爐溫度控制掣
- 13A Single Socket Outlet 13A單位電插座
- 13A Twin Socket Outlet 13A雙位電插座
- 13A Single Floor Socket Outlet 13A藏地單位電插座
- 13A Single Watertight Socket Outlet 13A單位防水電插座
- TV/FM Outlet 電視及電台接收插座
- Telephone Outlet 電話插座
- Floor TV/FM Outlet 藏地電視及電台接收插座
- Floor Telephone Outlet 藏地電話插座
- Door Bell Push Button 門鈴按鈕
- Door Bell 門鈴
- Door Phone 對講機
- M.C.B. Board 總電掣箱
- Lamp Holder 燈位
- Downlight 天花燈
- Garden Lamp 花園燈
- Wall Mounted Lamp for Garden 花園牆身燈
- Roof Floor Lamp 天台地燈
- Wall Lamp 牆燈
- Strip Light 燈帶
- Light Trough 燈槽
- Town Gas Water Heater 煤氣熱水爐
- Town Gas Meter 煤氣錶
- Indoor Air-Conditioner 室內空調機
- Concealed Type Indoor Air-Conditioner 暗藏式室內空調機
- Cassette Type Indoor Air-Conditioner 卡式室內空調機
- Washing Machine Connection Point (Water Outlet) 洗衣機接駁點(去水位)
- Washing Machine Connection Point (Water Inlet) 洗衣機接駁點(來水位)
- Door Release Sensor 開燈感應器
- Power Bar 拖板

Mechanical & Electrical Provisions Plan 機電裝置平面圖

Tower 25 座 2/F - 3/F 2樓-3樓

Legend 圖例


- 1-gang 1-way Lighting Switch 單位燈掣
- 2-gang 1-way Lighting Switch 雙位燈掣
- 3-gang 1-way Lighting Switch 三位燈掣
- 1-gang 2-way Lighting Switch 單位二路燈掣
- 2-gang 2-way Lighting Switch 雙位二路燈掣
- 3-gang 2-way Lighting Switch 三位二路燈掣
- 1-gang 1-way Watertight Lighting Switch 單位防水燈掣
- 1-gang 2-way Watertight Lighting Switch 單位二路防水燈掣
- EF Switch for Exhaust Fan 抽氣扇開關掣
- WH Switch for Water Heater 熱水爐開關掣
- OV Switch for Oven 焗爐開關掣
- AC Switch for Indoor Air-Conditioner 室內空調機接線位
- WH Isolator for Outdoor Air-Conditioner 室外空調機開關掣
- G Town Gas Water Heater Remote Controller 煤氣熱水爐溫度控制掣
- I3A Single Socket Outlet I3A單位電插座
- I3A Twin Socket Outlet I3A雙位電插座
- F I3A Single Floor Socket Outlet I3A藏地單位電插座
- WP I3A Single Watertight Socket Outlet I3A單位防水電插座
- TV TV/FM Outlet 電視及電台接收插座
- T Telephone Outlet 電話插座
- F TV Floor TV/FM Outlet 藏地電視及電台接收插座
- F T Floor Telephone Outlet 藏地電話插座
- DB Door Bell Push Button 門鈴按鈕
- DB Door Bell 門鈴
- DP Door Phone 對講機
- M.C.B. Board 總電掣箱
- Lamp Holder 燈位
- Downlight 天花燈
- Garden Lamp 花園燈
- Wall Mounted Lamp for Garden 花園牆身燈
- Roof Floor Lamp 天台地燈
- Wall Lamp 牆燈
- Strip Light 燈帶
- Light Trough 燈槽
- Town Gas Water Heater 煤氣熱水爐
- GM Town Gas Meter 煤氣錶
- Indoor Air-Conditioner 室內空調機
- Concealed Type Indoor Air-Conditioner 暗藏式室內空調機
- Cassette Type Indoor Air-Conditioner 卡式室內空調機
- Washing Machine Connection Point (Water Outlet) 洗衣機接駁點(去水位)
- Washing Machine Connection Point (Water Inlet) 洗衣機接駁點(來水位)
- Door Release Sensor 開燈感應器
- Power Bar 拖板

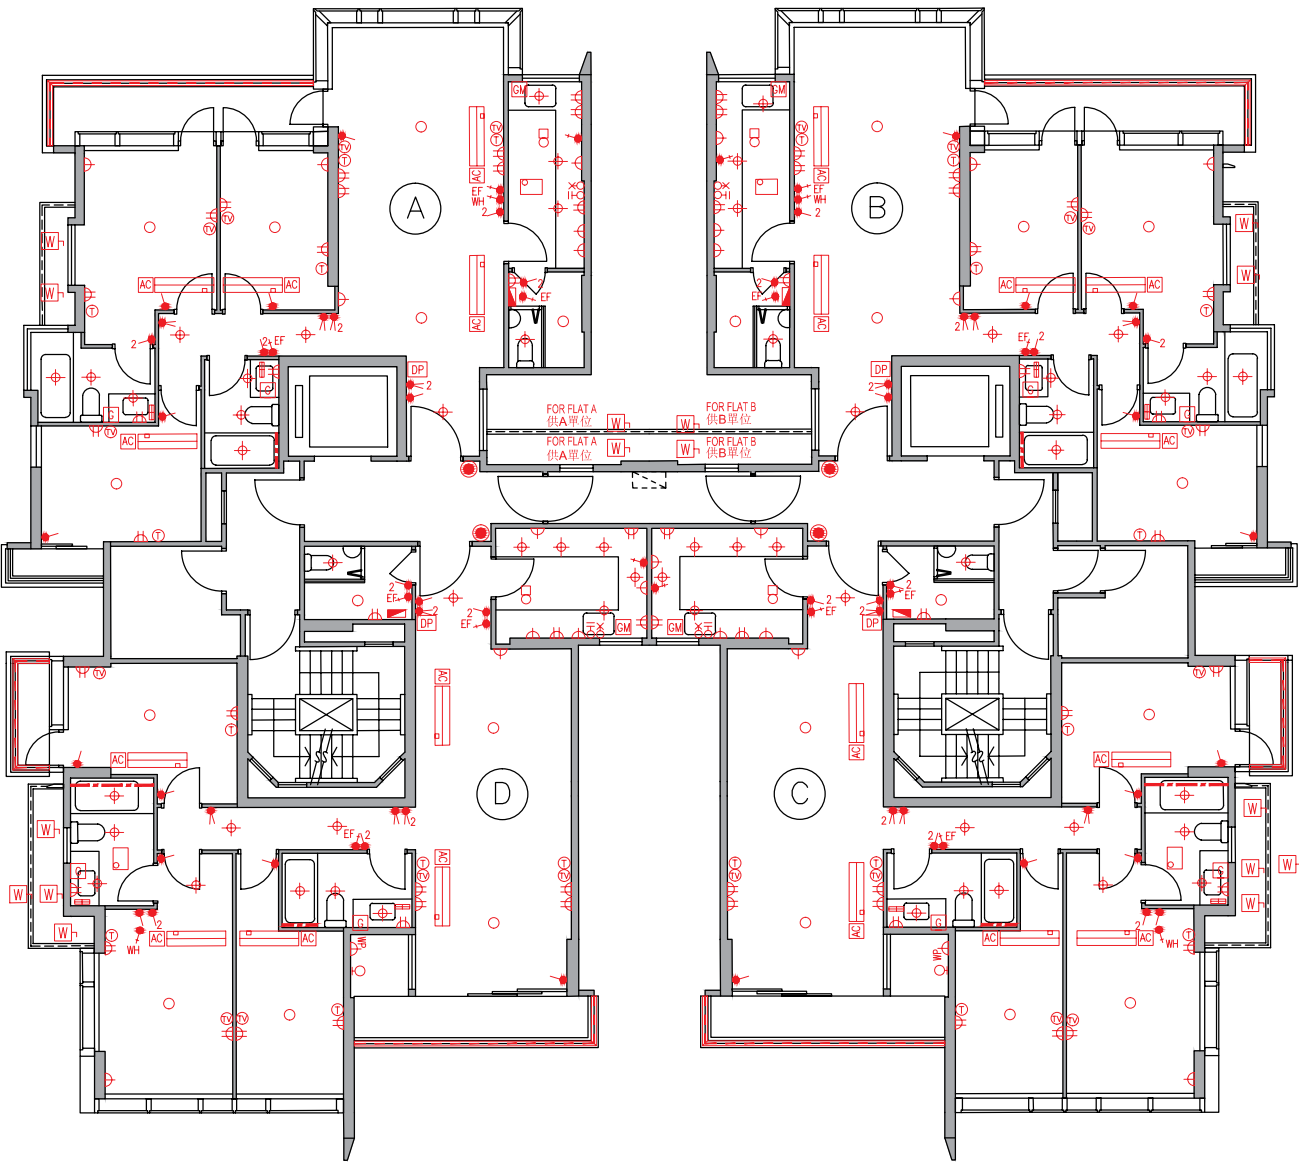

裝置、裝修物料及設備

Mechanical & Electrical Provisions Plan 機電裝置平面圖

Tower 25 座 Roof 天台

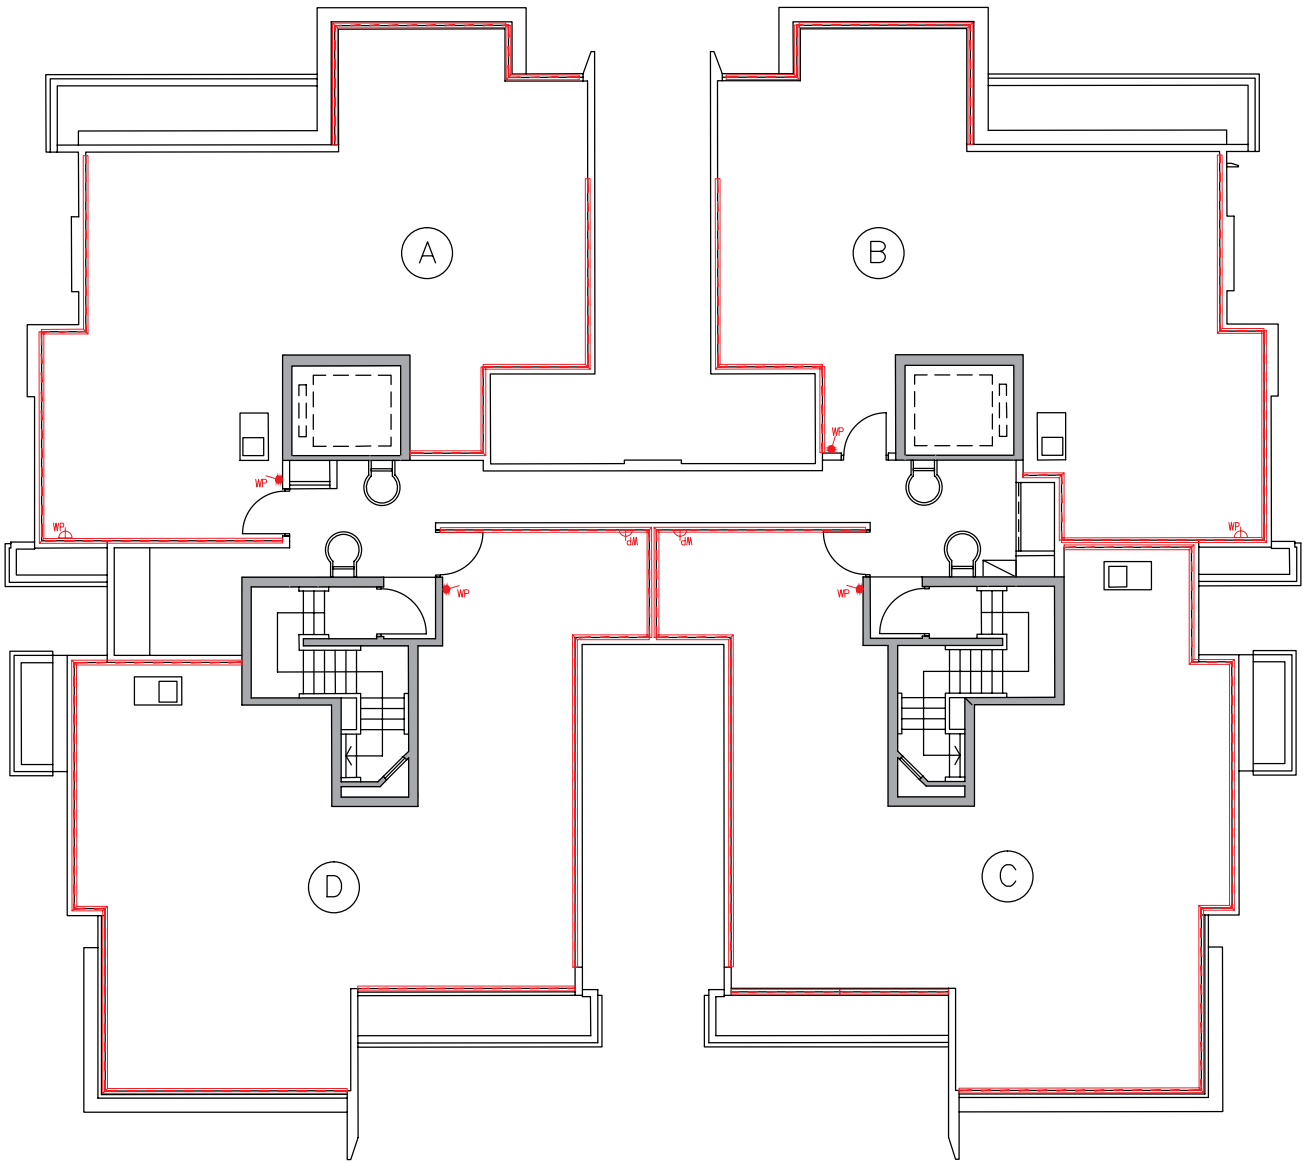


Legend 圖例

- 1-gang 1-way Lighting Switch 單位燈掣
- 2-gang 1-way Lighting Switch 雙位燈掣
- 3-gang 1-way Lighting Switch 三位燈掣
- 1-gang 2-way Lighting Switch 單位二路燈掣
- 2-gang 2-way Lighting Switch 雙位二路燈掣
- 3-gang 2-way Lighting Switch 三位二路燈掣
- 1-gang 1-way Watertight Lighting Switch 單位防水燈掣
- 1-gang 2-way Watertight Lighting Switch 單位二路防水燈掣
- Switch for Exhaust Fan 抽氣扇開關掣
- Switch for Water Heater 熱水爐開關掣
- Switch for Oven 焗爐開關掣
- Switch for Indoor Air-Conditioner 室內空調機接線位
- Isolator for Outdoor Air-Conditioner 室外空調機開關掣
- Town Gas Water Heater Remote Controller 煤氣熱水爐溫度控制掣
- 13A Single Socket Outlet 13A單位電插座
- 13A Twin Socket Outlet 13A雙位電插座
- 13A Single Floor Socket Outlet 13A藏地單位電插座
- 13A Single Watertight Socket Outlet 13A單位防水電插座
- TV/FM Outlet 電視及電台接收插座
- Telephone Outlet 電話插座
- Floor TV/FM Outlet 藏地電視及電台接收插座
- Floor Telephone Outlet 藏地電話插座
- Door Bell Push Button 門鈴按鈕
- Door Bell 門鈴
- Door Phone 對講機
- M.C.B. Board 總電掣箱
- Lamp Holder 燈位
- Downlight 天花燈
- Garden Lamp 花園燈
- Wall Mounted Lamp for Garden 花園牆身燈
- Roof Floor Lamp 天台地燈
- Wall Lamp 牆燈
- Strip Light 燈帶
- Light Trough 燈槽
- Town Gas Water Heater 煤氣熱水爐
- Town Gas Meter 煤氣錶
- Indoor Air-Conditioner 室內空調機
- Concealed Type Indoor Air-Conditioner 暗藏式室內空調機
- Cassette Type Indoor Air-Conditioner 卡式室內空調機
- Washing Machine Connection Point (Water Outlet) 洗衣機接駁點(去水位)
- Washing Machine Connection Point (Water Inlet) 洗衣機接駁點(來水位)
- Door Release Sensor 開燈感應器
- Power Bar 拖板

Mechanical & Electrical Provisions Plan 機電裝置平面圖

Block A 座 LG/F 地下低層

Remark :
In the description of residential property in a residential block, the prefix “G” means Garden Duplex unit and the numbering means the numbering of Garden Duplex unit of Block A, B, C, D, E or F (as the case may be). e.g. “G1” refers to Garden Duplex 1 of Block A, B, C, D, E or F (as the case may be).
備註：
住宅大樓的住宅物業的描述中，字首「G」指花園複式單位，而編號指A、B、C、D、E或F座(視情況而定)的花園複式單位的編號。例如「G1」指A、B、C、D、E或F座(視情況而定)的花園複式1號單位。

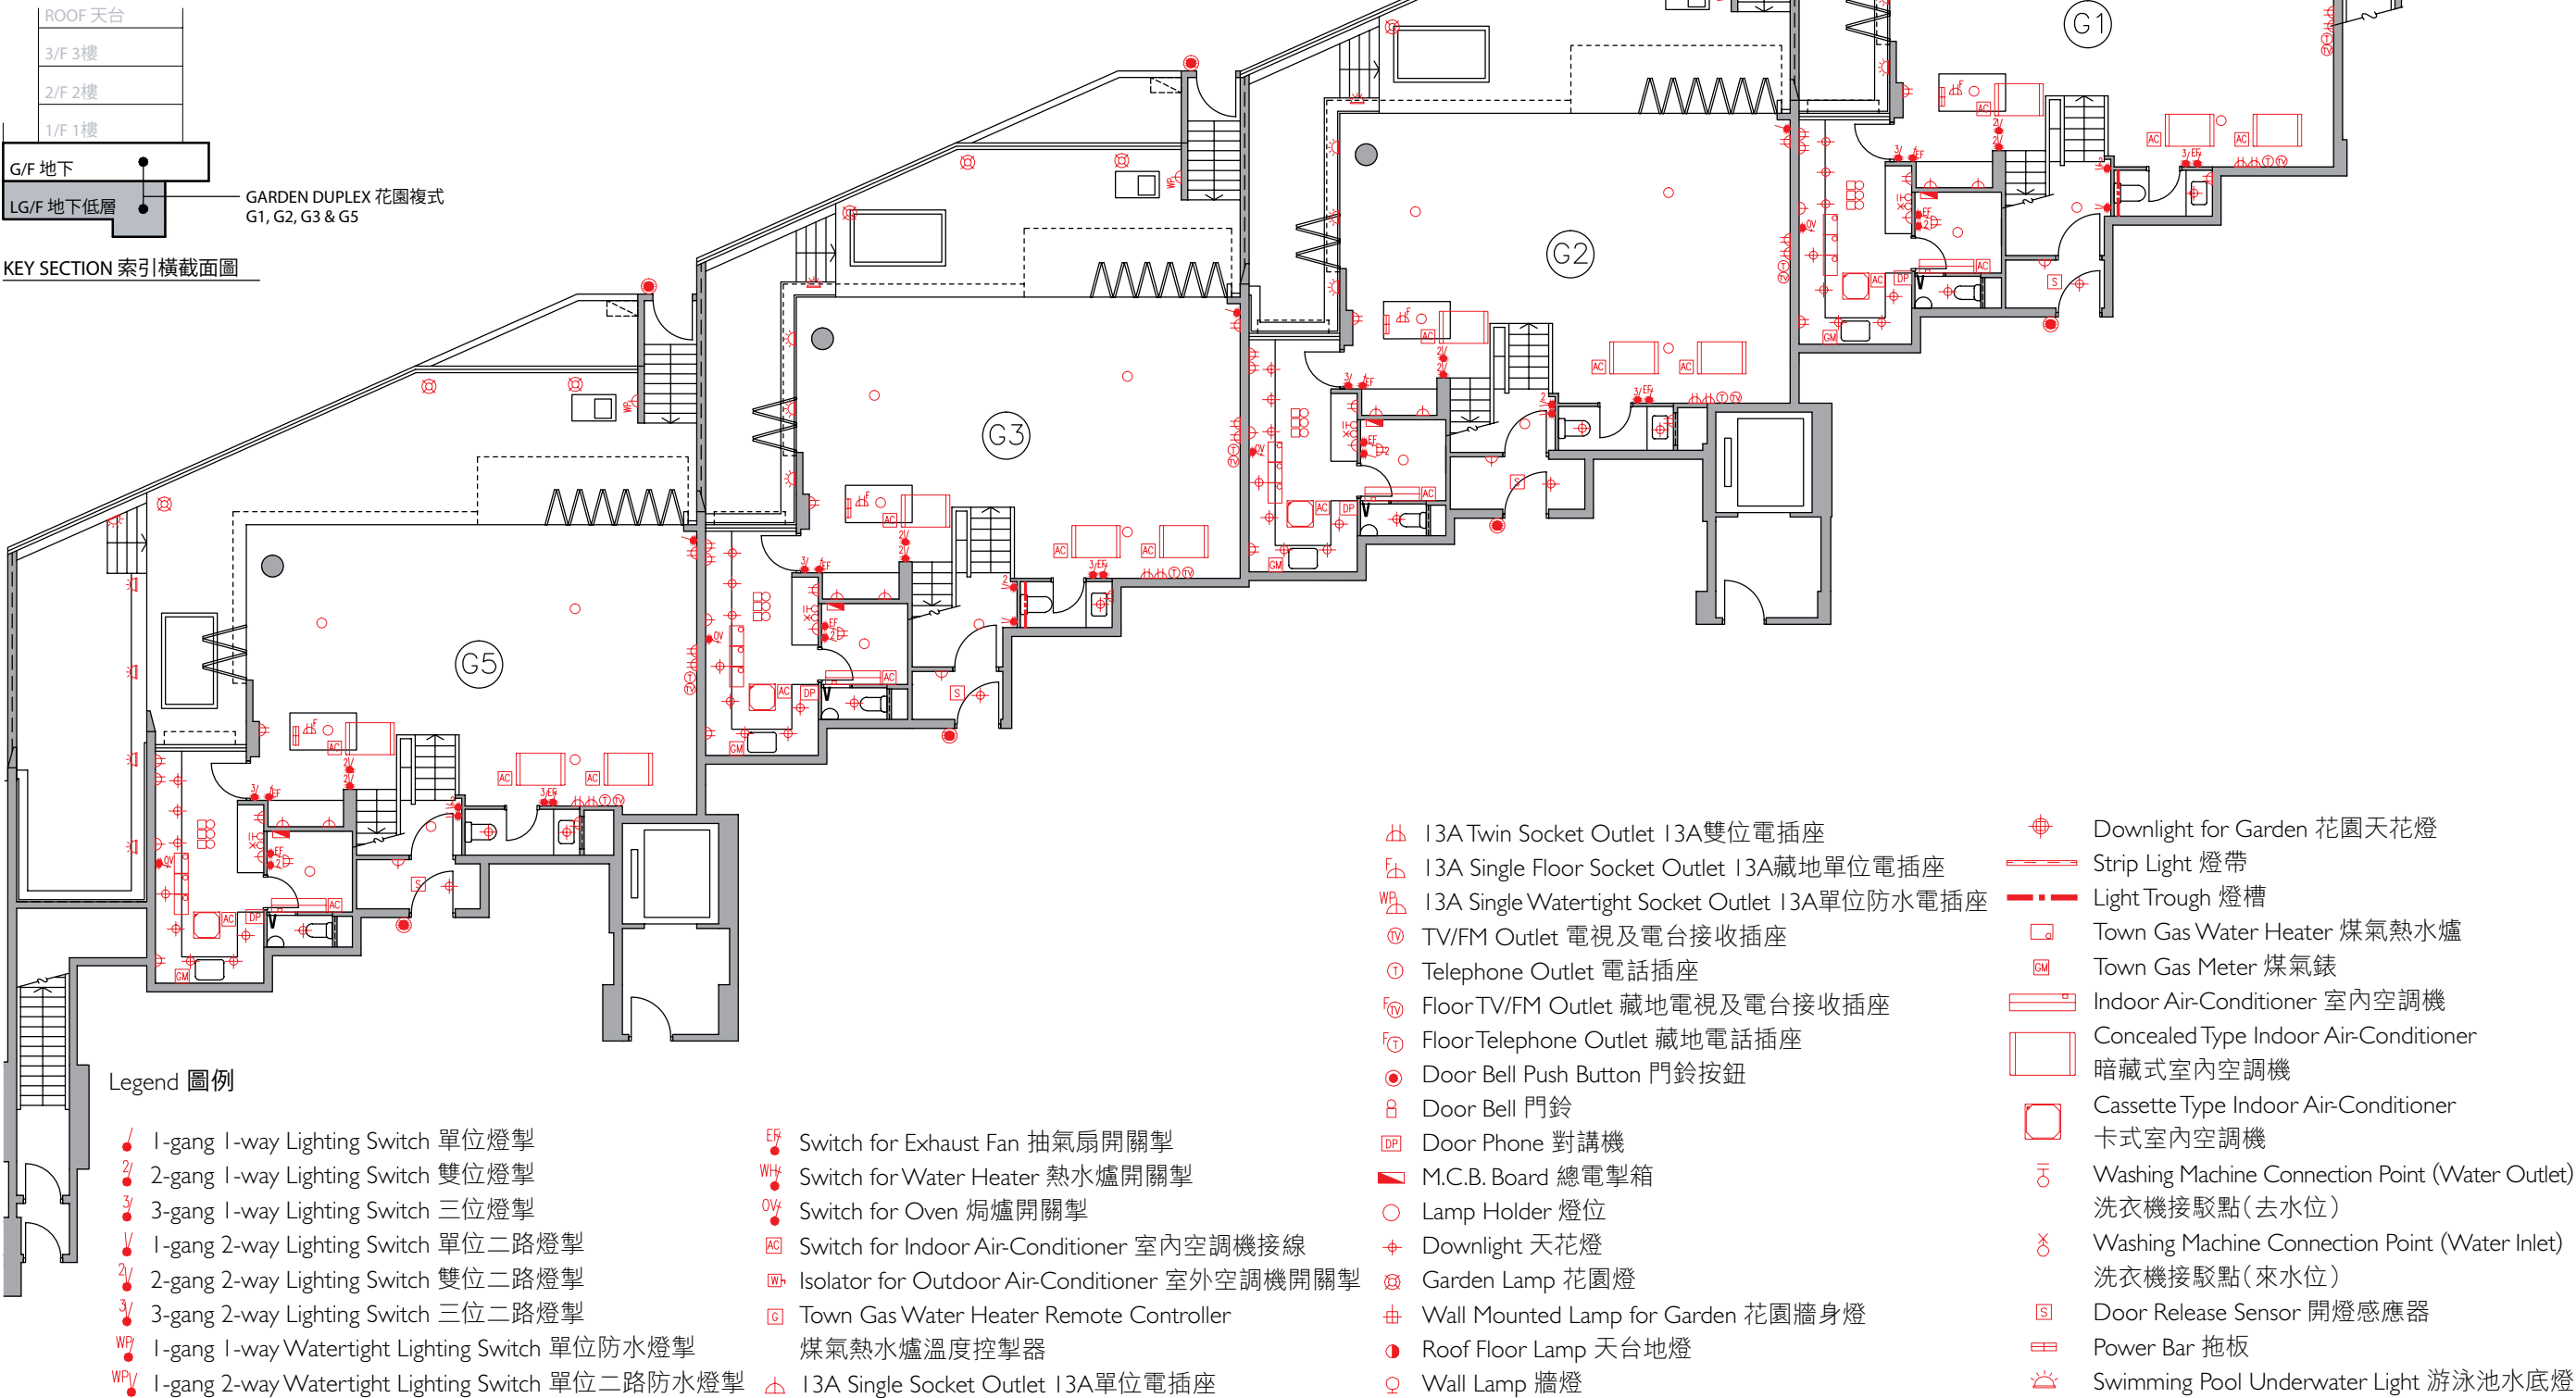

裝置、裝修物料及設備

Mechanical & Electrical Provisions Plan 機電裝置平面圖

Block A 座 G/F 地下

Remark :

In the description of residential property in a residential block, the prefix “G” means Garden Duplex unit and the numbering means the numbering of Garden Duplex unit of Block A, B, C, D, E or F (as the case may be). e.g. “G1” refers to Garden Duplex 1 of Block A, B, C, D, E or F (as the case may be).

備註：

住宅大樓的住宅物業的描述中，字首「G」指花園複式單位，而編號指A、B、C、D、E或F座(視情況而定)的花園複式單位的編號。例如「G1」指A、B、C、D、E或F座(視情況而定)的花園複式1號單位。





Mechanical & Electrical Provisions Plan 機電裝置平面圖

Block A 座 1/F 1樓

Remark :
In the description of residential property in a residential block, the prefix "P" means Penthouse Triplex unit and the numbering means the numbering of Penthouse Triplex unit of Block A, B, D, E or F (as the case may be). e.g. "P1" refers to Penthouse Triplex 1 of Block A, B, D, E or F (as the case may be).

備註：
住宅大樓中住宅物業的描述中，字首「P」指頂層三複式單位，而編號指A、B、D、E或F座（視情況而定）的頂層三複式單位的編號。例如「P1」指A、B、D、E或F座（視情況而定）的頂層三複式1號單位。

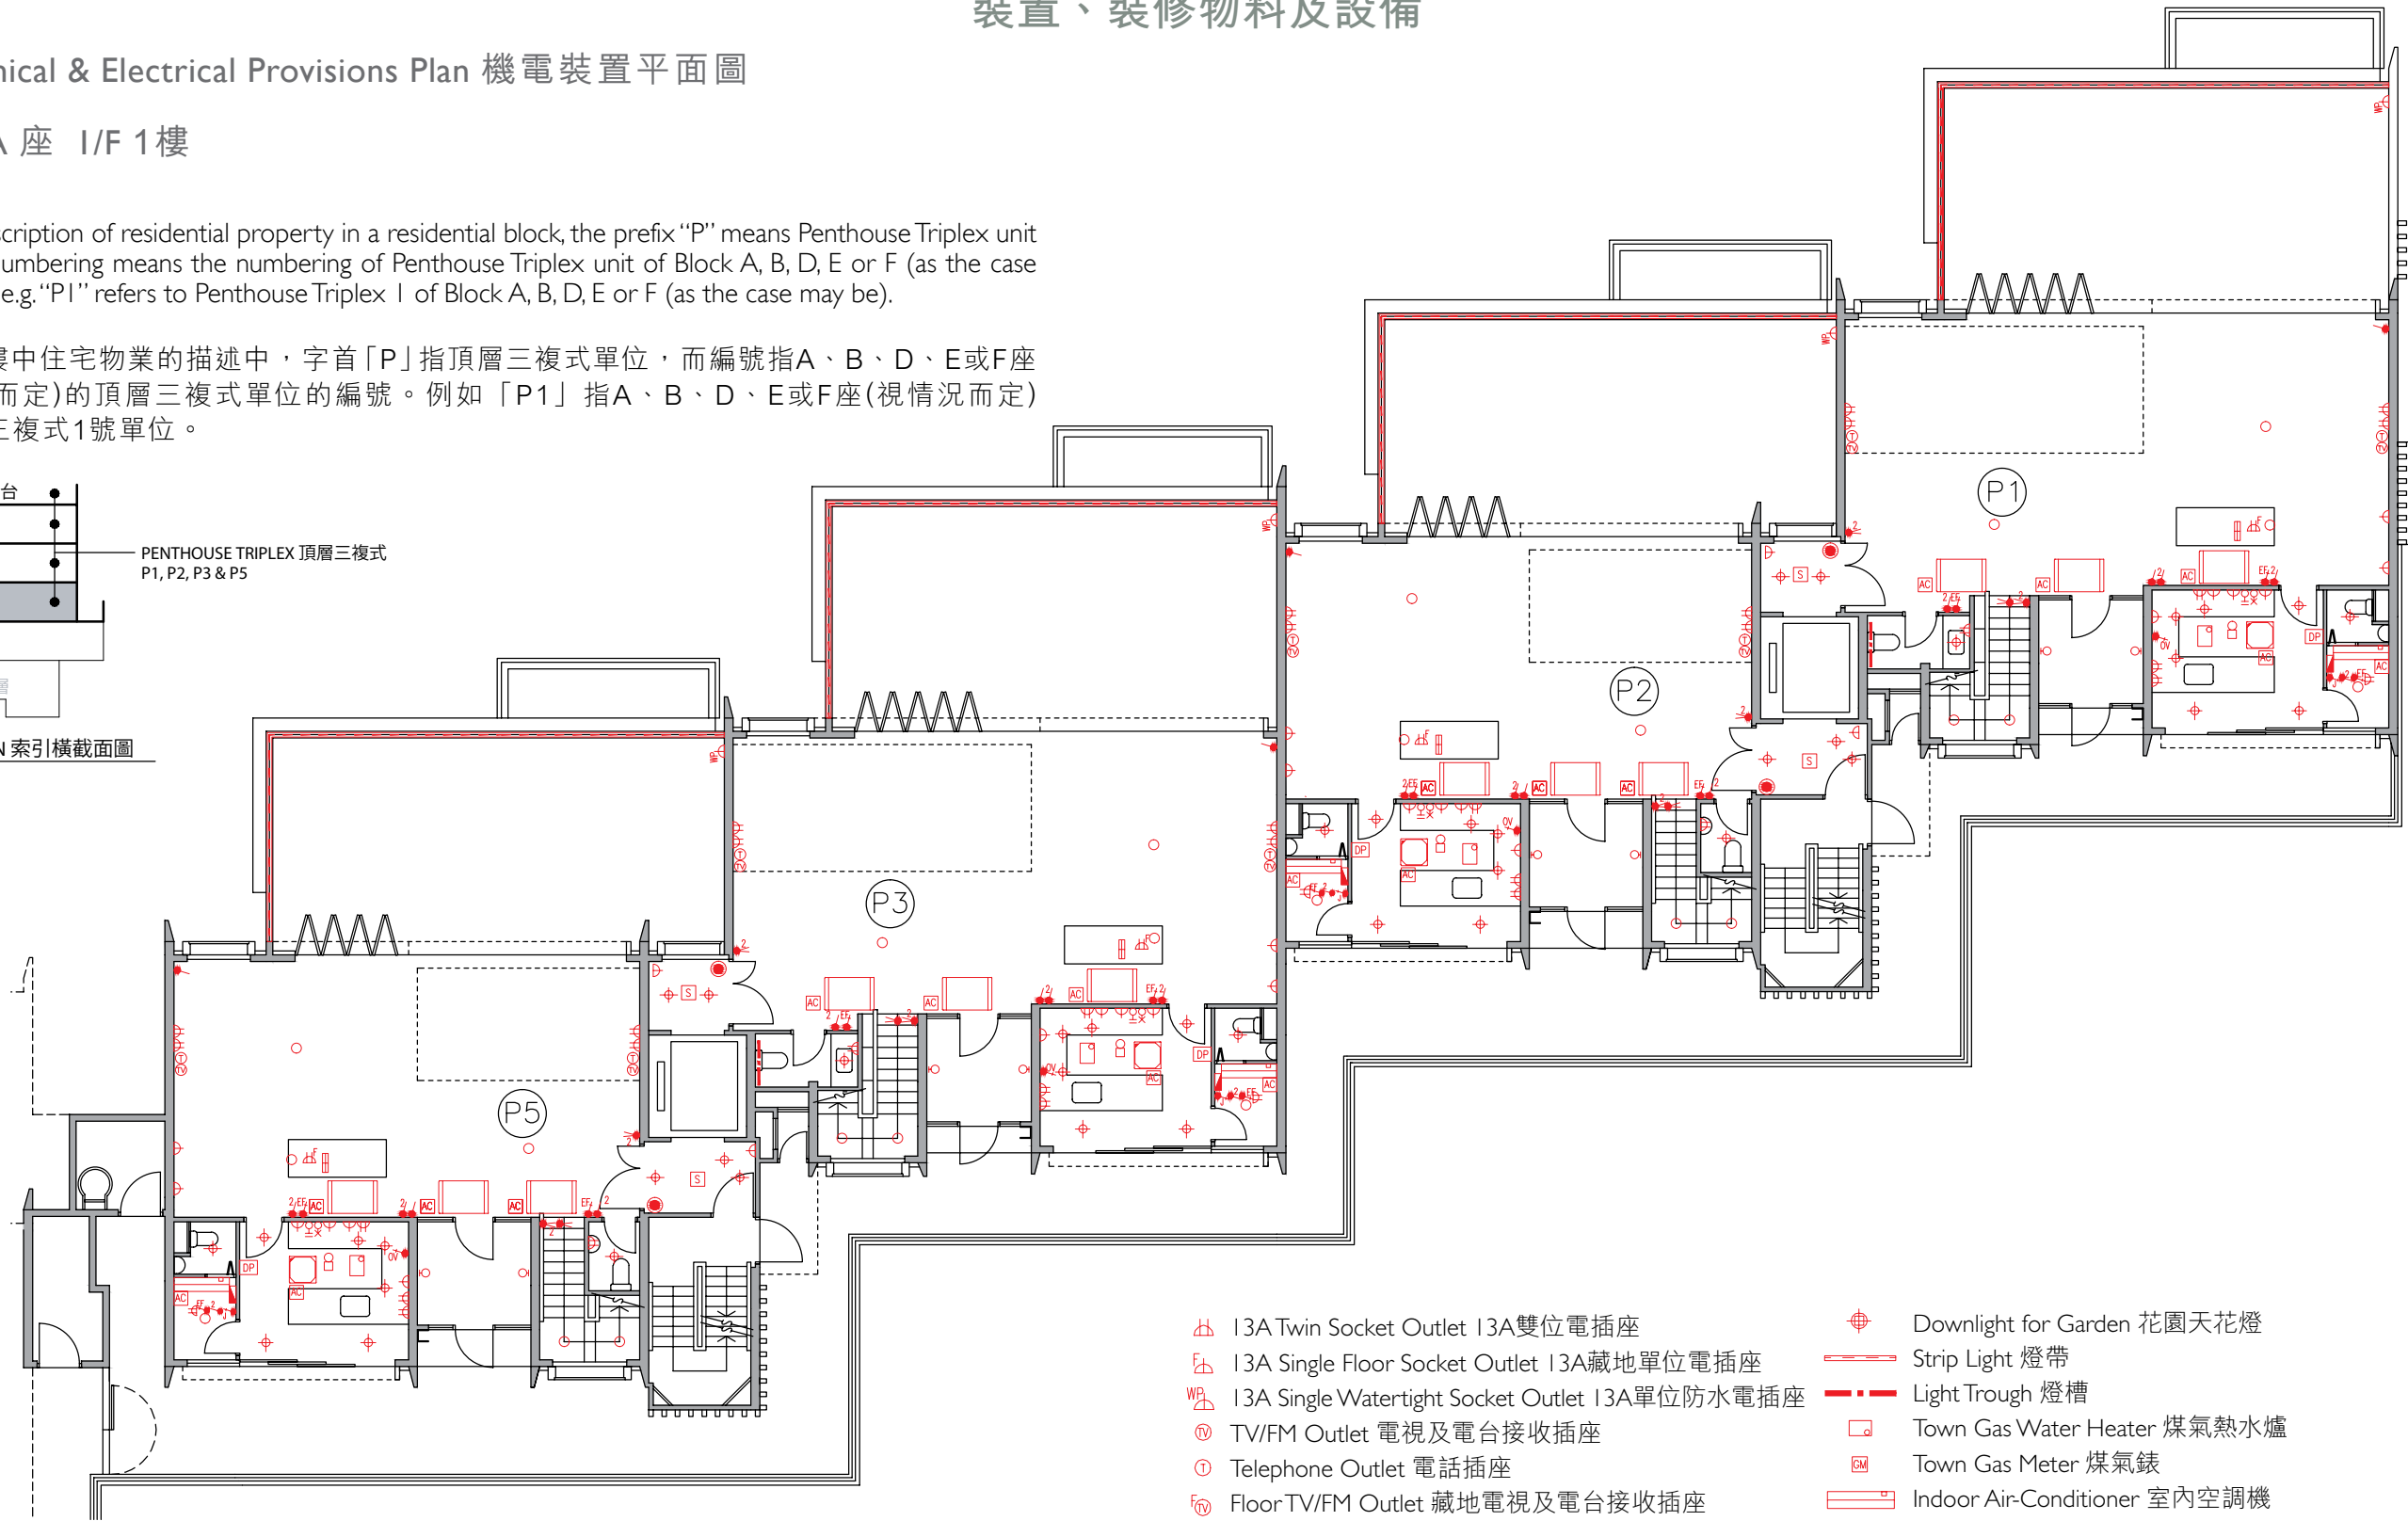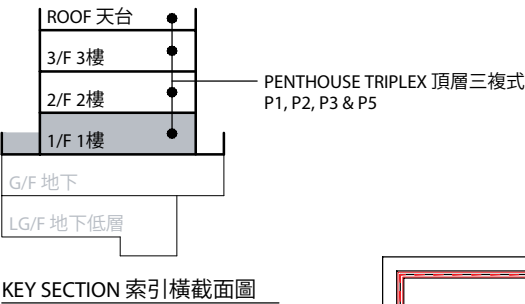

Legend 圖例

- 1-gang 1-way Lighting Switch 單位燈掣
- 2-gang 1-way Lighting Switch 雙位燈掣
- 3-gang 1-way Lighting Switch 三位燈掣
- 1-gang 2-way Lighting Switch 單位二路燈掣
- 2-gang 2-way Lighting Switch 雙位二路燈掣
- 3-gang 2-way Lighting Switch 三位二路燈掣
- 1-gang 1-way Watertight Lighting Switch 單位防水燈掣
- 1-gang 2-way Watertight Lighting Switch 單位二路防水燈掣
- Switch for Exhaust Fan 抽氣扇開關掣
- Switch for Water Heater 熱水爐開關掣
- Switch for Oven 焗爐開關掣
- Switch for Indoor Air-Conditioner 室內空調機接線
- Isolator for Outdoor Air-Conditioner 室外空調機開關掣
- Town Gas Water Heater Remote Controller 煤氣熱水爐溫度控制掣
- 13A Single Socket Outlet 13A單位電插座

- 13A Twin Socket Outlet 13A雙位電插座
- 13A Single Floor Socket Outlet 13A藏地單位電插座
- 13A Single Watertight Socket Outlet 13A單位防水電插座
- TV/FM Outlet 電視及電台接收插座
- Telephone Outlet 電話插座
- Floor TV/FM Outlet 藏地電視及電台接收插座
- Floor Telephone Outlet 藏地電話插座
- Door Bell Push Button 門鈴按鈕
- Door Bell 門鈴
- Door Phone 對講機
- M.C.B. Board 總電掣箱
- Lamp Holder 燈位
- Downlight 天花燈
- Garden Lamp 花園燈
- Wall Mounted Lamp for Garden 花園牆身燈
- Roof Floor Lamp 天台地燈
- Wall Lamp 牆燈
- Downlight for Garden 花園天花燈
- Strip Light 燈帶
- Light Trough 燈槽
- Town Gas Water Heater 煤氣熱水爐
- Town Gas Meter 煤氣錶
- Indoor Air-Conditioner 室內空調機
- Concealed Type Indoor Air-Conditioner 暗藏式室內空調機
- Cassette Type Indoor Air-Conditioner 卡式室內空調機
- Washing Machine Connection Point (Water Outlet) 洗衣機接駁點(去水位)
- Washing Machine Connection Point (Water Inlet) 洗衣機接駁點(來水位)
- Door Release Sensor 開燈感應器
- Power Bar 拖板
- Swimming Pool Underwater Light 游泳池水底燈

Mechanical & Electrical Provisions Plan 機電裝置平面圖


Block A 座 2/F 2樓

Remark :


In the description of residential property in a residential block, the prefix “P” means Penthouse Triplex unit and the numbering means the numbering of Penthouse Triplex unit of Block A, B, D, E or F (as the case may be). e.g. “P1” refers to Penthouse Triplex 1 of Block A, B, D, E or F (as the case may be).

備註：

住宅大樓中住宅物業的描述中，字首「P」指頂層三複式單位，而編號指A、B、D、E或F座(視情況而定)的頂層三複式單位的編號。例如「P1」指A、B、D、E或F座(視情況而定)的頂層三複式1號單位。

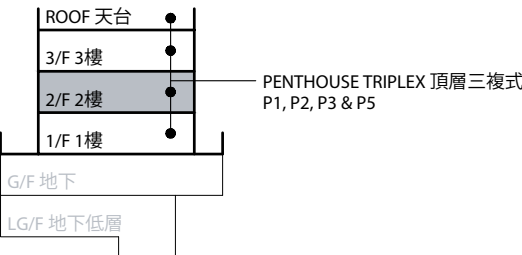

KEY SECTION 索引橫截面圖

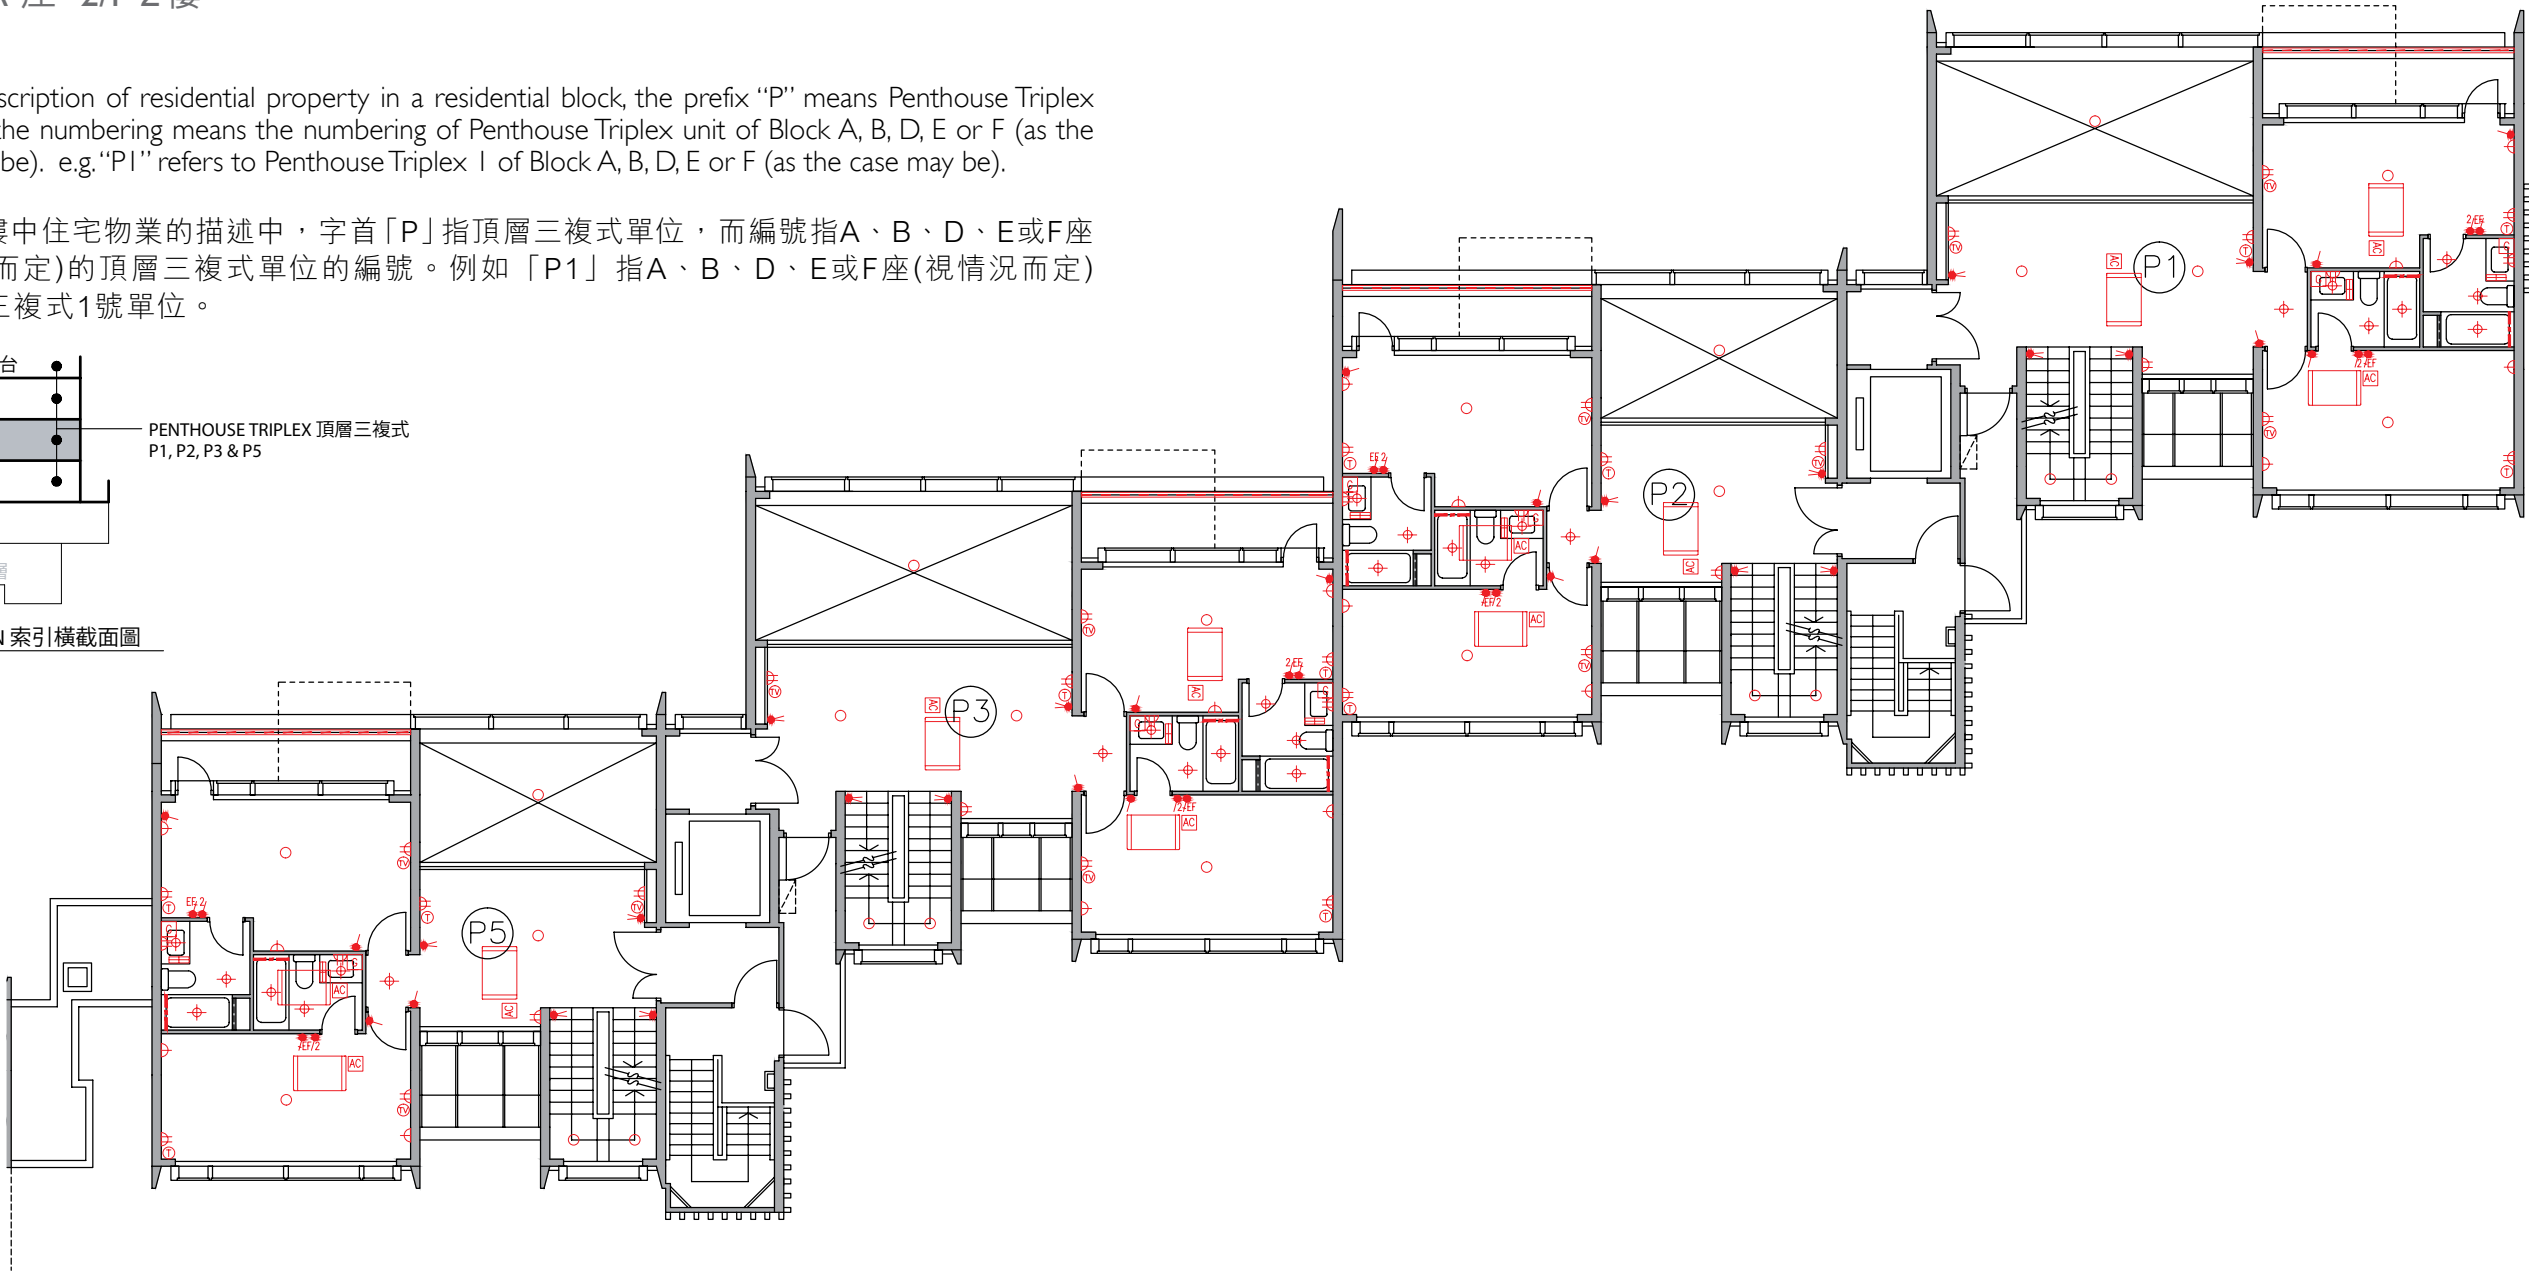

Legend 圖例

- 1-gang 1-way Lighting Switch 單位燈掣
- 2-gang 1-way Lighting Switch 雙位燈掣
- 3-gang 1-way Lighting Switch 三位燈掣
- 1-gang 2-way Lighting Switch 單位二路燈掣
- 2-gang 2-way Lighting Switch 雙位二路燈掣
- 3-gang 2-way Lighting Switch 三位二路燈掣
- 1-gang 1-way Watertight Lighting Switch 單位防水燈掣
- 1-gang 2-way Watertight Lighting Switch 單位二路防水燈掣
- Switch for Exhaust Fan 抽氣扇開關掣
- Switch for Water Heater 熱水爐開關掣
- Switch for Oven 焗爐開關掣
- Switch for Indoor Air-Conditioner 室內空調機接線位
- Isolator for Outdoor Air-Conditioner 室外空調機開關掣

- Town Gas Water Heater Remote Controller 煤氣熱水爐溫度控制器
- 13A Single Socket Outlet 13A單位電插座
- 13A Twin Socket Outlet 13A雙位電插座
- 13A Single Floor Socket Outlet 13A藏地單位電插座
- 13A Single Watertight Socket Outlet 13A單位防水電插座
- TV/FM Outlet 電視及電台接收插座
- Telephone Outlet 電話插座
- Floor TV/FM Outlet 藏地電視及電台接收插座
- Floor Telephone Outlet 藏地電話插座
- Door Bell Push Button 門鈴按鈕
- Door Bell 門鈴
- Door Phone 對講機



- M.C.B. Board 總電掣箱
- Lamp Holder 燈位
- Downlight 天花燈
- Garden Lamp 花園燈
- Wall Mounted Lamp for Garden 花園牆身燈
- Roof Floor Lamp 天台地燈
- Wall Lamp 牆燈
- Downlight for Garden 花園天花燈
- Strip Light 燈帶
- Light Trough 燈槽
- Town Gas Water Heater 煤氣熱水爐
- Town Gas Meter 煤氣錶
- Indoor Air-Conditioner 室內空調機

- Concealed Type Indoor Air-Conditioner 暗藏式室內空調機
- Cassette Type Indoor Air-Conditioner 卡式室內空調機
- Washing Machine Connection Point (Water Outlet) 洗衣機接駁點(去水位)
- Washing Machine Connection Point (Water Inlet) 洗衣機接駁點(來水位)
- Door Release Sensor 開燈感應器
- Power Bar 拖板
- Swimming Pool Underwater Light 游泳池水底燈

Mechanical & Electrical Provisions Plan 機電裝置平面圖

Block A 座 3/F 3樓

Remark :
In the description of residential property in a residential block, the prefix “P” means Penthouse Triplex unit and the numbering means the numbering of Penthouse Triplex unit of Block A, B, D, E or F (as the case may be). e.g. “P1” refers to Penthouse Triplex 1 of Block A, B, D, E or F (as the case may be).
備註：
住宅大樓中住宅物業的描述中，字首「P」指頂層三複式單位，而編號指A、B、D、E或F座(視情況而定)的頂層三複式單位的編號。例如「P1」指A、B、D、E或F座(視情況而定)的頂層三複式1號單位。

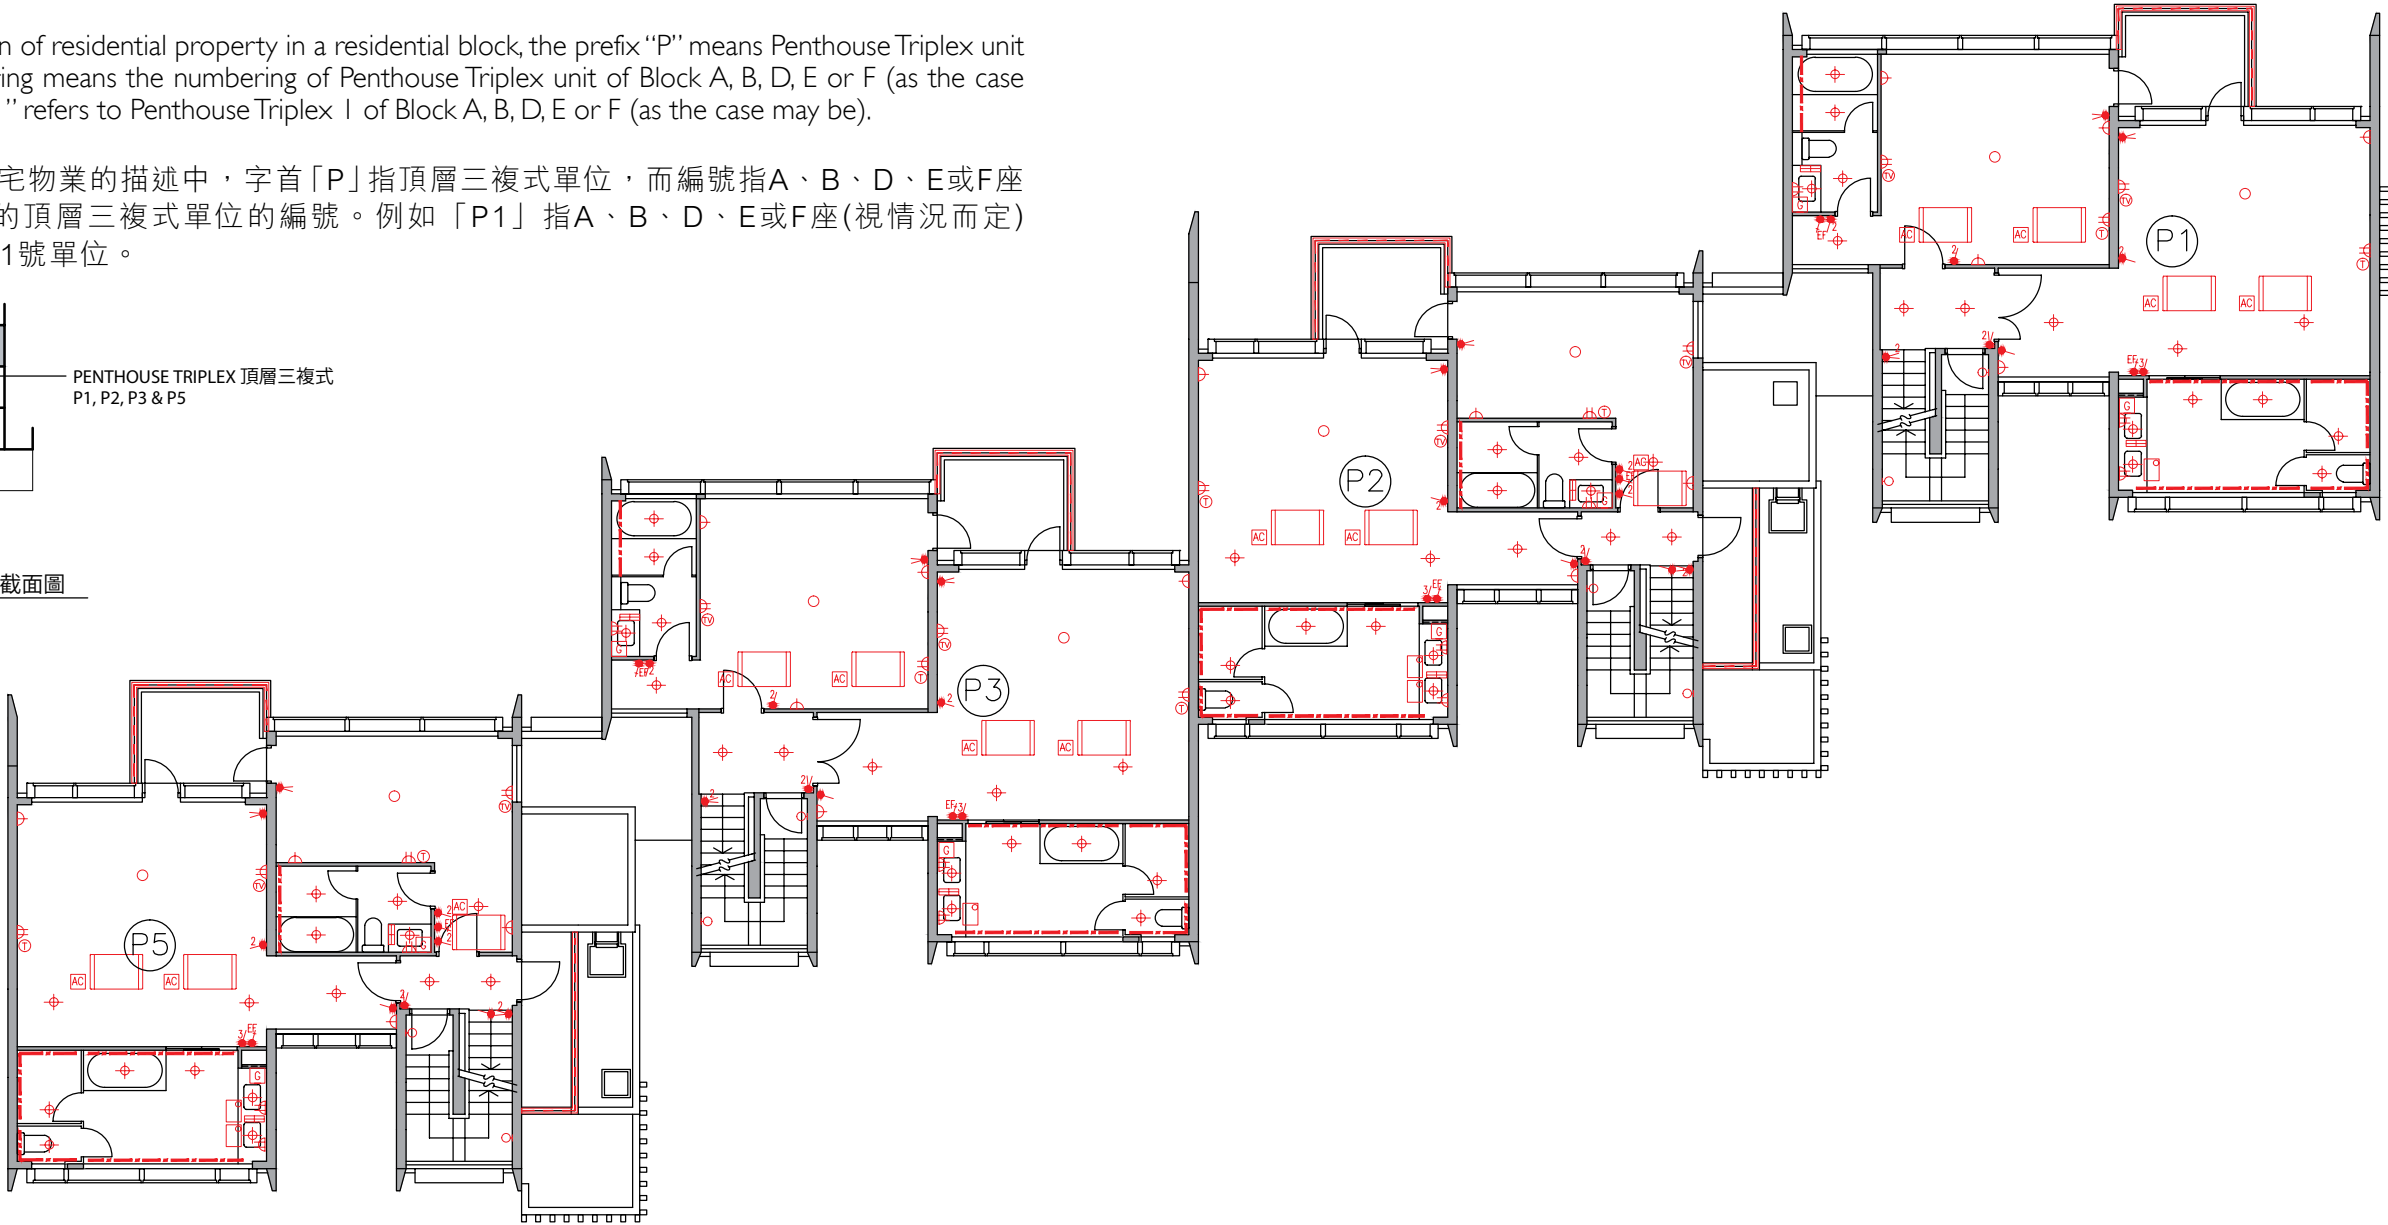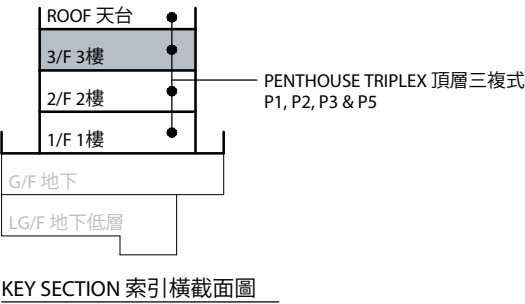

Legend 圖例

- | | | | |
|--|--|------------------------------------|---|
| 1-gang 1-way Lighting Switch 單位燈掣 | Town Gas Water Heater Remote Controller 煤氣熱水爐溫度控制器 | M.C.B. Board 總電掣箱 | Concealed Type Indoor Air-Conditioner 暗藏式室內空調機 |
| 2-gang 1-way Lighting Switch 雙位燈掣 | 13A Single Socket Outlet 13A單位電插座 | Lamp Holder 燈位 | Cassette Type Indoor Air-Conditioner 卡式室內空調機 |
| 3-gang 1-way Lighting Switch 三位燈掣 | 13A Twin Socket Outlet 13A雙位電插座 | Downlight 天花燈 | Washing Machine Connection Point (Water Outlet) 洗衣機接駁點(去水位) |
| 1-gang 2-way Lighting Switch 單位二路燈掣 | 13A Single Floor Socket Outlet 13A藏地單位電插座 | Garden Lamp 花園燈 | Washing Machine Connection Point (Water Inlet) 洗衣機接駁點(來水位) |
| 2-gang 2-way Lighting Switch 雙位二路燈掣 | 13A Single Watertight Socket Outlet 13A單位防水電插座 | Wall Mounted Lamp for Garden 花園牆身燈 | Door Release Sensor 開燈感應器 |
| 3-gang 2-way Lighting Switch 三位二路燈掣 | TV/FM Outlet 電視及電台接收插座 | Roof Floor Lamp 天台地燈 | Power Bar 拖板 |
| 1-gang 1-way Watertight Lighting Switch 單位防水燈掣 | Telephone Outlet 電話插座 | Wall Lamp 牆燈 | Swimming Pool Underwater Light 游泳池水底燈 |
| 1-gang 2-way Watertight Lighting Switch 單位二路防水燈掣 | Floor TV/FM Outlet 藏地電視及電台接收插座 | Downlight for Garden 花園天花燈 | |
| Switch for Exhaust Fan 抽氣扇開關掣 | Floor Telephone Outlet 藏地電話插座 | Strip Light 燈帶 | |
| Switch for Water Heater 熱水爐開關掣 | Door Bell Push Button 門鈴按鈕 | Light Trough 燈槽 | |
| Switch for Oven 焗爐開關掣 | Door Bell 門鈴 | Town Gas Water Heater 煤氣熱水爐 | |
| Switch for Indoor Air-Conditioner 室內空調機接線位 | Door Phone 對講機 | Town Gas Meter 煤氣錶 | |
| Isolator for Outdoor Air-Conditioner 室外空調機開關掣 | | Indoor Air-Conditioner 室內空調機 | |

Mechanical & Electrical Provisions Plan 機電裝置平面圖


Block A 座 Roof 天台

Remark :


In the description of residential property in a residential block, the prefix “P” means Penthouse Triplex unit and the numbering means the numbering of Penthouse Triplex unit of Block A, B, D, E or F (as the case may be). e.g. “P1” refers to Penthouse Triplex 1 of Block A, B, D, E or F (as the case may be).

備註：

住宅大樓中住宅物業的描述中，字首「P」指頂層三複式單位，而編號指A、B、D、E或F座(視情況而定)的頂層三複式單位的編號。例如「P1」指A、B、D、E或F座(視情況而定)的頂層三複式1號單位。

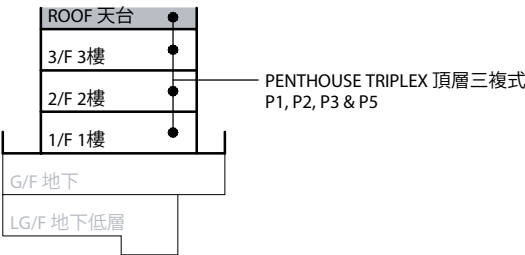

KEY SECTION 索引橫截面圖

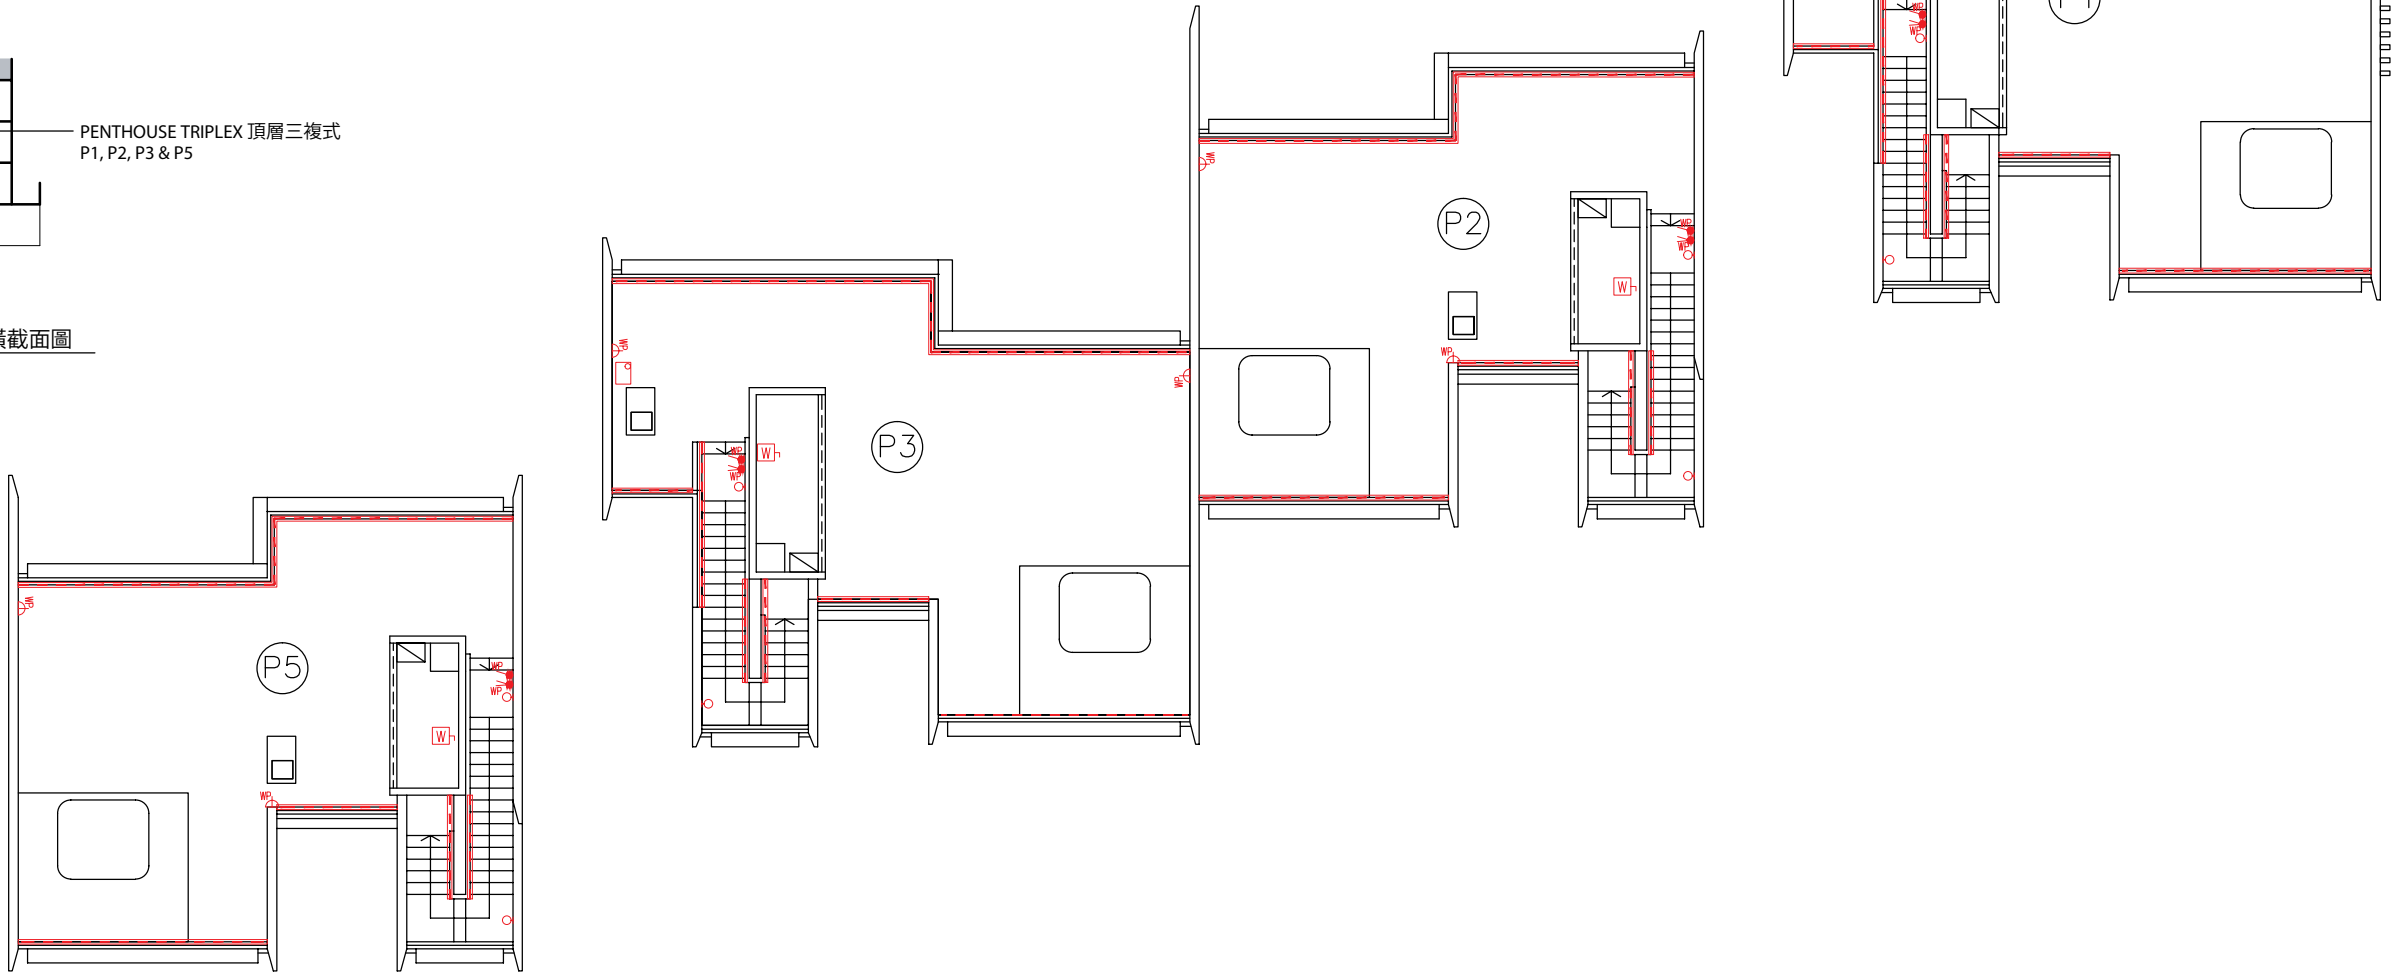

Legend 圖例

- 1-gang 1-way Lighting Switch 單位燈掣
- 2-gang 1-way Lighting Switch 雙位燈掣
- 3-gang 1-way Lighting Switch 三位燈掣
- 1-gang 2-way Lighting Switch 單位二路燈掣
- 2-gang 2-way Lighting Switch 雙位二路燈掣
- 3-gang 2-way Lighting Switch 三位二路燈掣
- 1-gang 1-way Watertight Lighting Switch 單位防水燈掣
- 1-gang 2-way Watertight Lighting Switch 單位二路防水燈掣
- Switch for Exhaust Fan 抽氣扇開關掣
- Switch for Water Heater 熱水爐開關掣
- Switch for Oven 焗爐開關掣
- Switch for Indoor Air-Conditioner 室內空調機接線位
- Isolator for Outdoor Air-Conditioner 室外空調機開關掣

- Town Gas Water Heater Remote Controller 煤氣熱水爐溫度控制器
- 13A Single Socket Outlet 13A單位電插座
- 13A Twin Socket Outlet 13A雙位電插座
- 13A Single Floor Socket Outlet 13A藏地單位電插座
- 13A Single Watertight Socket Outlet 13A單位防水電插座
- TV/FM Outlet 電視及電台接收插座
- Telephone Outlet 電話插座
- Floor TV/FM Outlet 藏地電視及電台接收插座
- Floor Telephone Outlet 藏地電話插座
- Door Bell Push Button 門鈴按鈕
- Door Bell 門鈴
- Door Phone 對講機

- M.C.B. Board 總電掣箱
- Lamp Holder 燈位
- Downlight 天花燈
- Garden Lamp 花園燈
- Wall Mounted Lamp for Garden 花園牆身燈
- Roof Floor Lamp 天台地燈
- Wall Lamp 牆燈
- Downlight for Garden 花園天花燈
- Strip Light 燈帶
- Light Trough 燈槽
- Town Gas Water Heater 煤氣熱水爐
- Town Gas Meter 煤氣錶
- Indoor Air-Conditioner 室內空調機

- Concealed Type Indoor Air-Conditioner 暗藏式室內空調機
- Cassette Type Indoor Air-Conditioner 卡式室內空調機
- Washing Machine Connection Point (Water Outlet) 洗衣機接駁點(去水位)
- Washing Machine Connection Point (Water Inlet) 洗衣機接駁點(來水位)
- Door Release Sensor 開燈感應器
- Power Bar 拖板
- Swimming Pool Underwater Light 游泳池水底燈

Mechanical & Electrical Provisions Plan 機電裝置平面圖



Block B 座 LG/F 地下低層

Remark :

In the description of residential property in a residential block, the prefix “G” means Garden Duplex unit and the numbering means the numbering of Garden Duplex unit of Block A, B, C, D, E or F (as the case may be). e.g. “G1” refers to Garden Duplex 1 of Block A, B, C, D, E or F (as the case may be).

備註：

住宅大樓的住宅物業的描述中，字首「G」指花園複式單位，而編號指A、B、C、D、E或F座(視情況而定)的花園複式單位的編號。例如「G1」指A、B、C、D、E或F座(視情況而定)的花園複式1號單位。

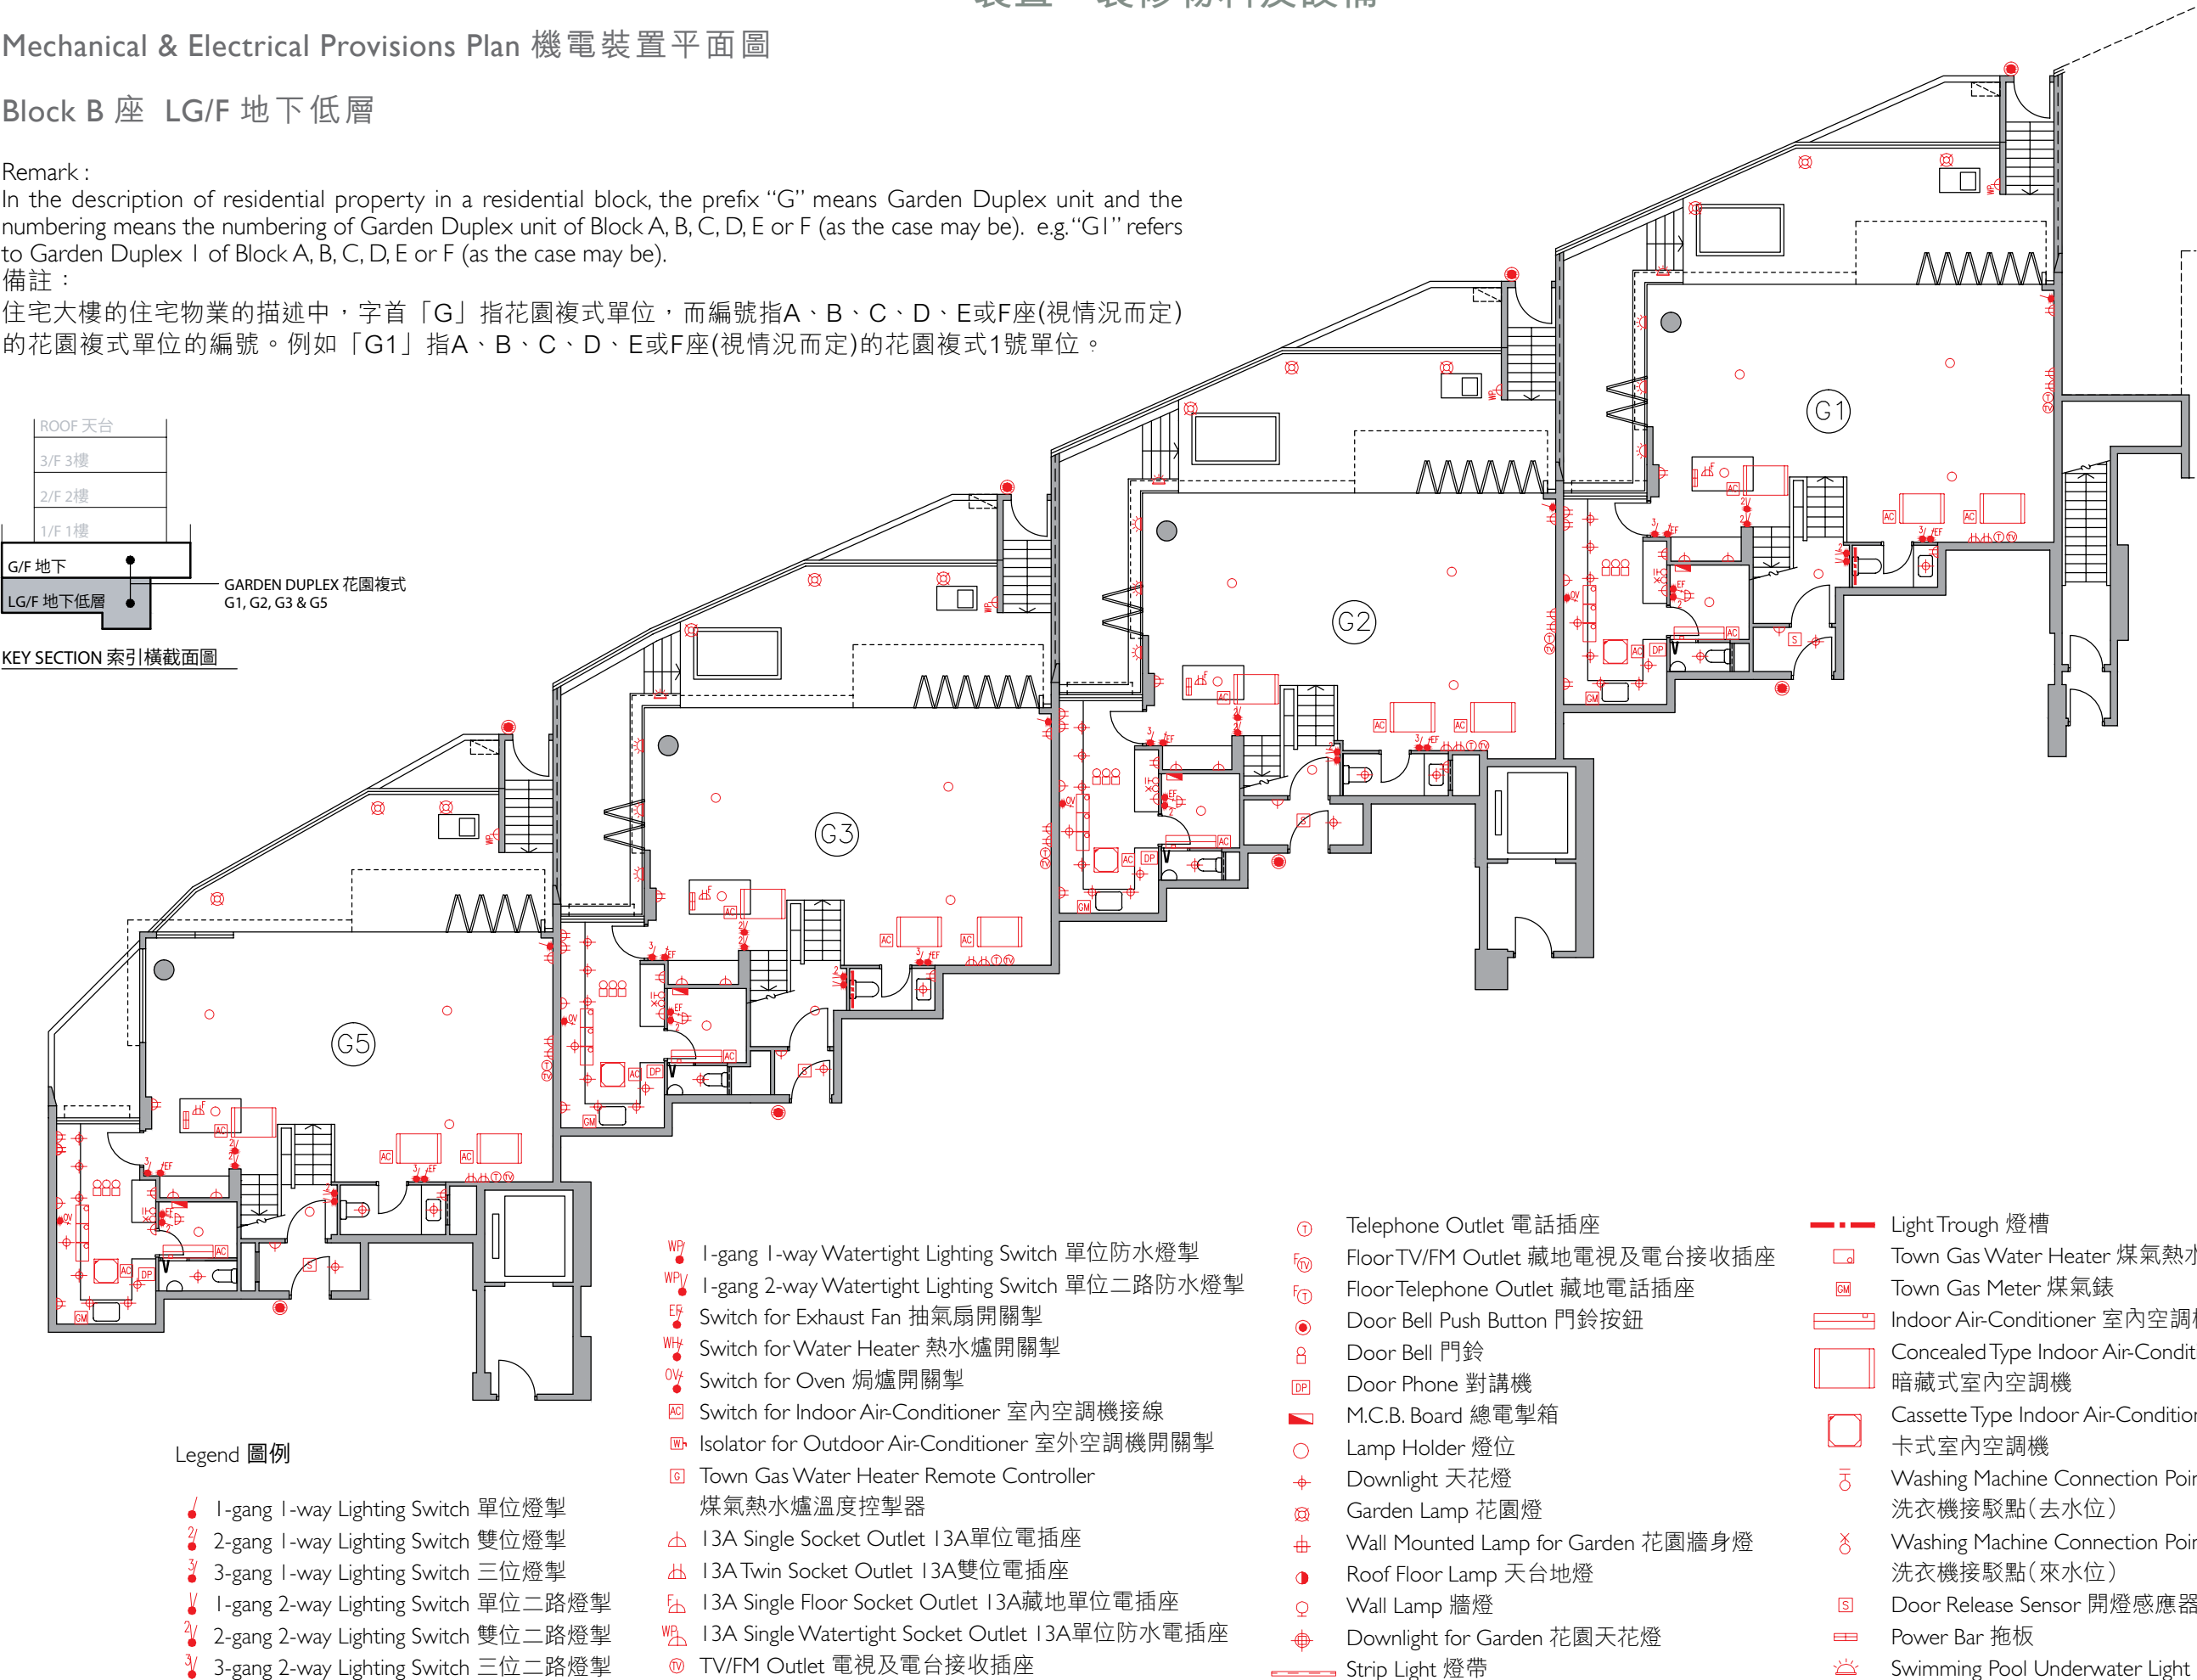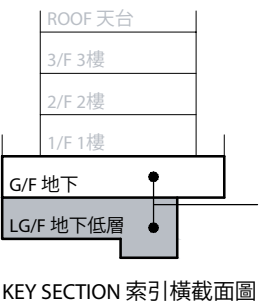

Legend 圖例

- 1-gang 1-way Lighting Switch 單位燈掣
- 2-gang 1-way Lighting Switch 雙位燈掣
- 3-gang 1-way Lighting Switch 三位燈掣
- 1-gang 2-way Lighting Switch 單位二路燈掣
- 2-gang 2-way Lighting Switch 雙位二路燈掣
- 3-gang 2-way Lighting Switch 三位二路燈掣

- WP 1-gang 1-way Watertight Lighting Switch 單位防水燈掣
- WPV 1-gang 2-way Watertight Lighting Switch 單位二路防水燈掣
- EF Switch for Exhaust Fan 抽氣扇開關掣
- WH Switch for Water Heater 熱水爐開關掣
- OV Switch for Oven 焗爐開關掣
- AC Switch for Indoor Air-Conditioner 室內空調機接線
- WP Isolator for Outdoor Air-Conditioner 室外空調機開關掣
- G Town Gas Water Heater Remote Controller 煤氣熱水爐溫度控制掣
- I3A Single Socket Outlet I3A單位電插座
- I3A Twin Socket Outlet I3A雙位電插座
- I3A Single Floor Socket Outlet I3A藏地單位電插座
- WP I3A Single Watertight Socket Outlet I3A單位防水電插座
- TV/FM Outlet 電視及電台接收插座

- Telephone Outlet 電話插座
- Floor TV/FM Outlet 藏地電視及電台接收插座
- Floor Telephone Outlet 藏地電話插座
- Door Bell Push Button 門鈴按鈕
- Door Bell 門鈴
- Door Phone 對講機
- M.C.B. Board 總電掣箱
- Lamp Holder 燈位
- Downlight 天花燈
- Garden Lamp 花園燈
- Wall Mounted Lamp for Garden 花園牆身燈
- Roof Floor Lamp 天台地燈
- Wall Lamp 牆燈
- Downlight for Garden 花園天花燈
- Strip Light 燈帶


- Light Trough 燈槽
- Town Gas Water Heater 煤氣熱水爐
- Town Gas Meter 煤氣錶
- Indoor Air-Conditioner 室內空調機
- Concealed Type Indoor Air-Conditioner 暗藏式室內空調機
- Cassette Type Indoor Air-Conditioner 卡式室內空調機
- Washing Machine Connection Point (Water Outlet) 洗衣機接駁點(去水位)
- Washing Machine Connection Point (Water Inlet) 洗衣機接駁點(來水位)
- Door Release Sensor 開燈感應器
- Power Bar 拖板
- Swimming Pool Underwater Light 游泳池水底燈

裝置、裝修物料及設備

Mechanical & Electrical Provisions Plan 機電裝置平面圖

Block B 座 G/F 地下

Remark :
In the description of residential property in a residential block, the prefix "G" means Garden Duplex unit and the numbering means the numbering of Garden Duplex unit of Block A, B, C, D, E or F (as the case may be). e.g. "G1" refers to Garden Duplex 1 of Block A, B, C, D, E or F (as the case may be).
備註：
住宅大樓的住宅物業的描述中，字首「G」指花園複式單位，而編號指A、B、C、D、E或F座(視情況而定)的花園複式單位的編號。例如「G1」指A、B、C、D、E或F座(視情況而定)的花園複式1號單位。

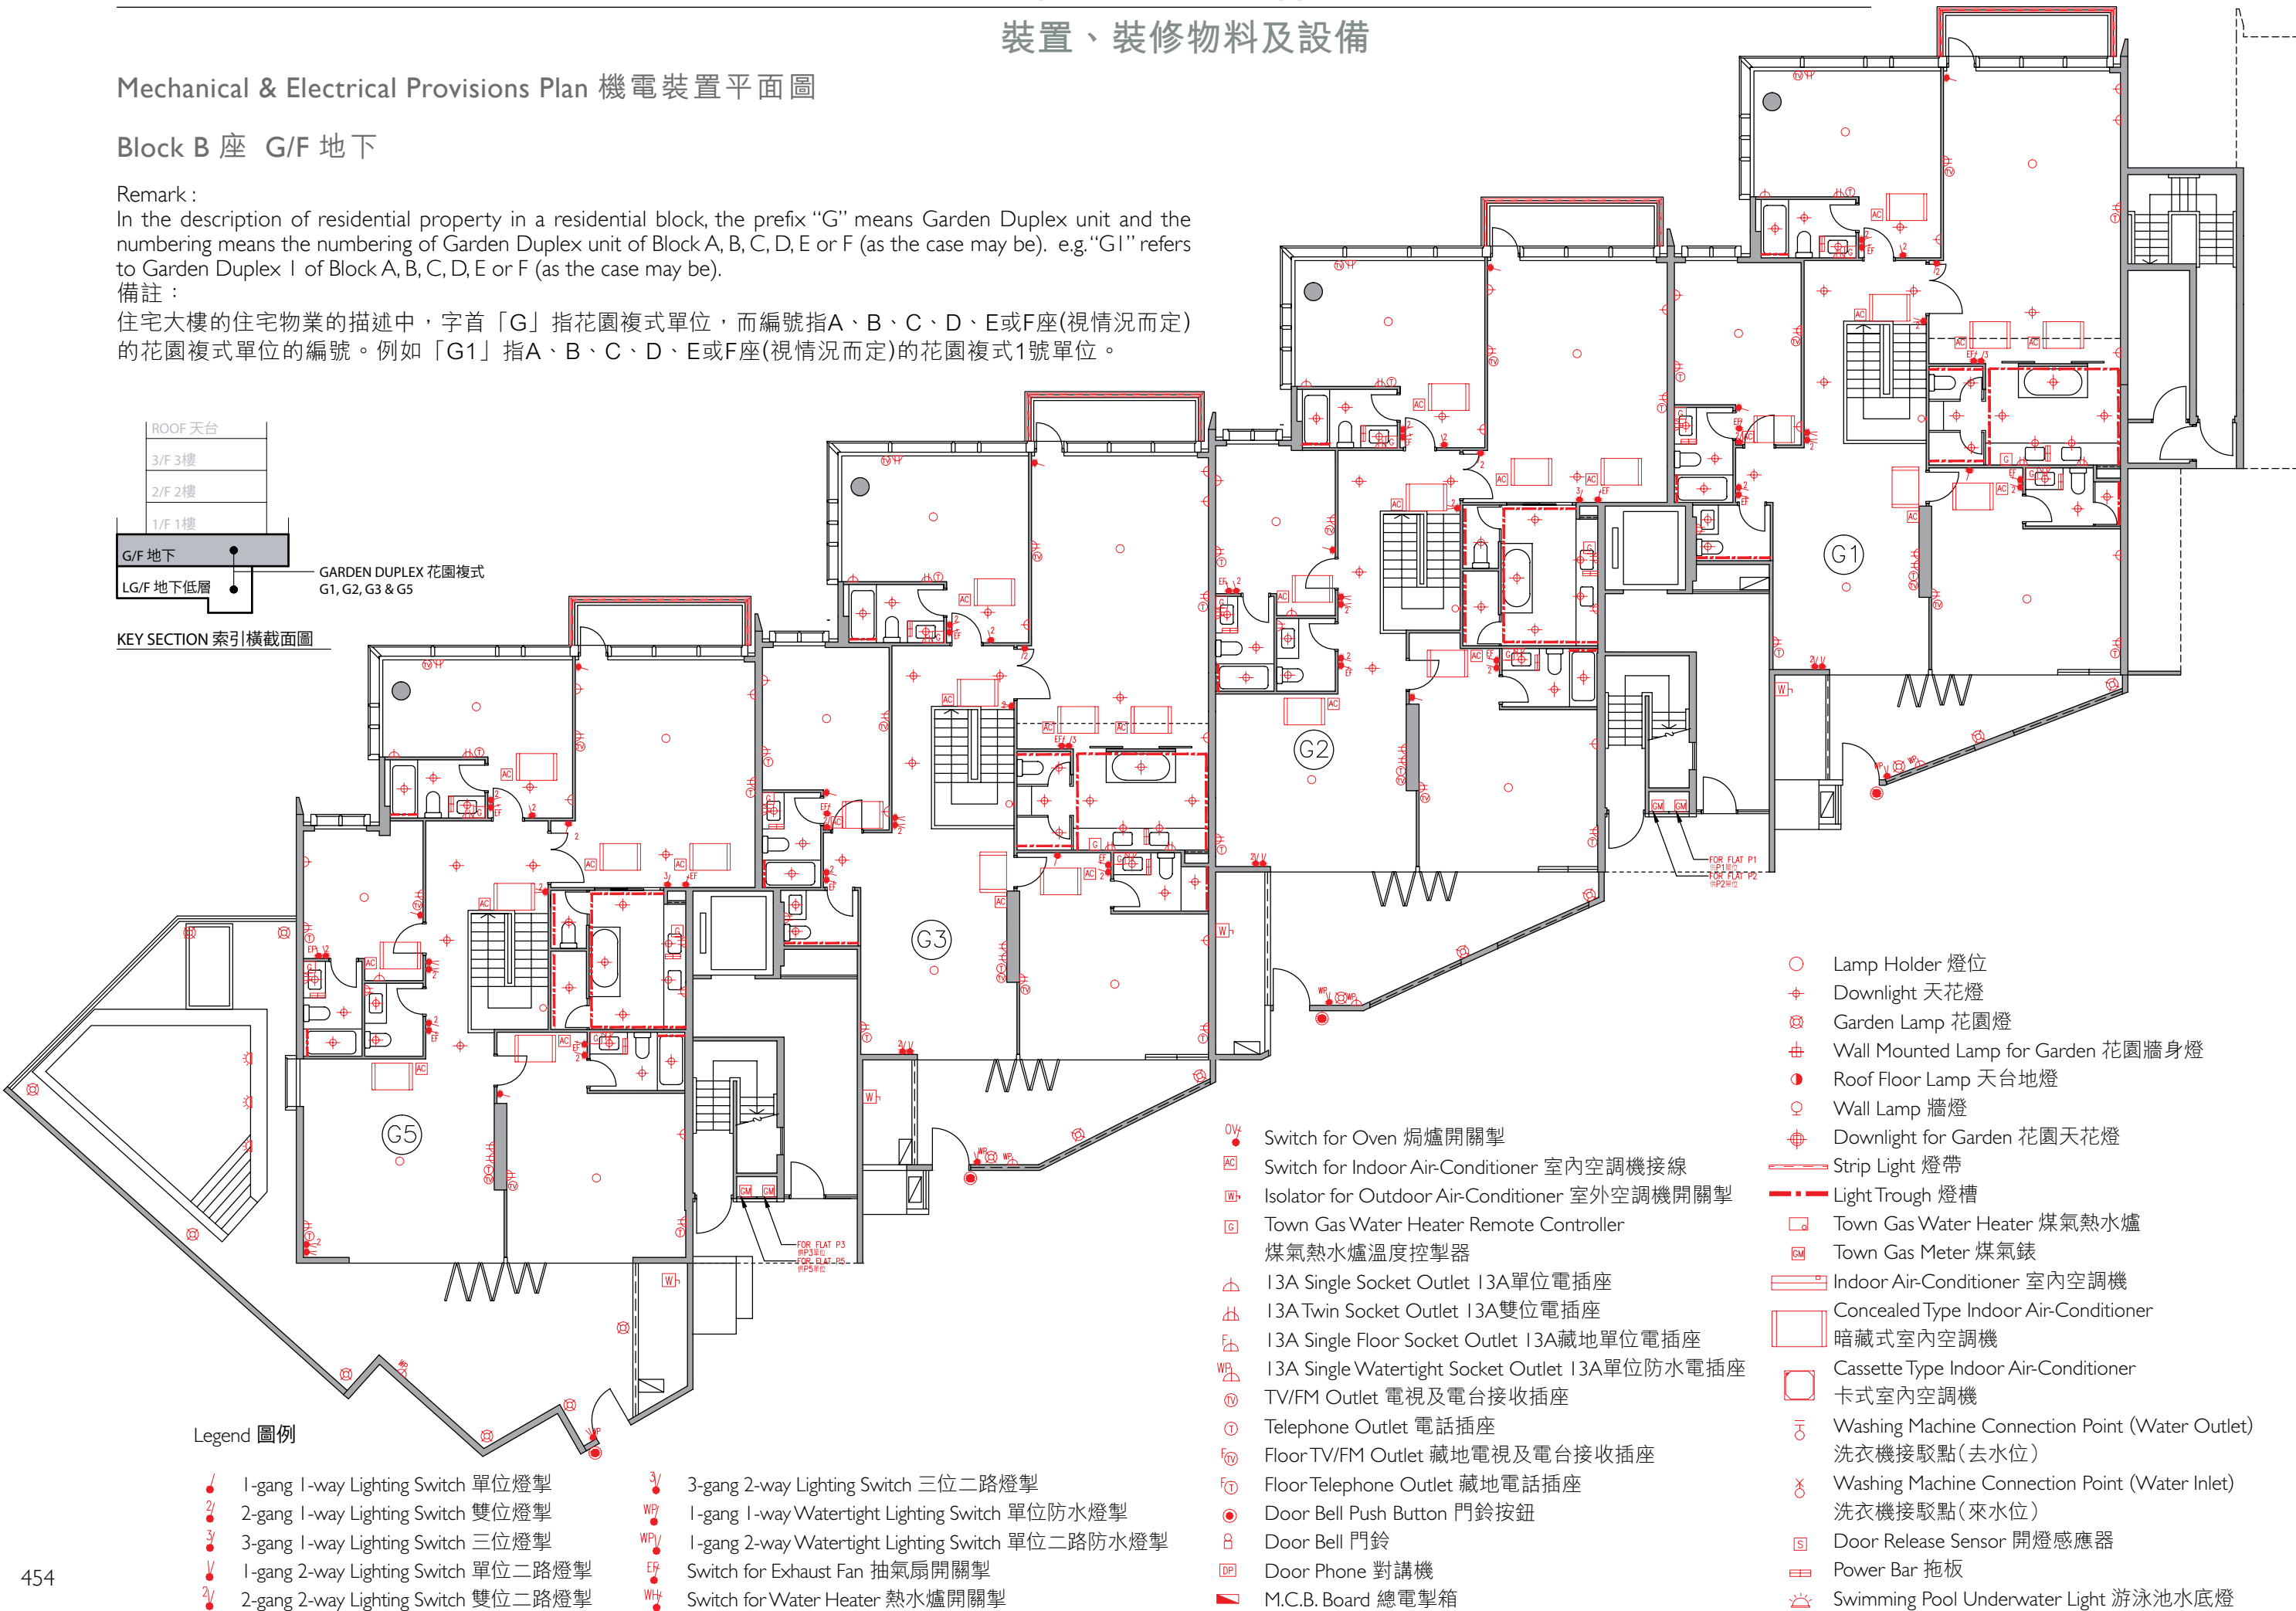

Mechanical & Electrical Provisions Plan 機電裝置平面圖


Block B 座 1/F 1樓

Remark :


In the description of residential property in a residential block, the prefix "P" means Penthouse Triplex unit and the numbering means the numbering of Penthouse Triplex unit of Block A, B, D, E or F (as the case may be). e.g. "P1" refers to Penthouse Triplex 1 of Block A, B, D, E or F (as the case may be).

備註 :

住宅大樓中住宅物業的描述中，字首「P」指頂層三複式單位，而編號指A、B、D、E或F座(視情況而定)的頂層三複式單位的編號。例如「P1」指A、B、D、E或F座(視情況而定)的頂層三複式1號單位。

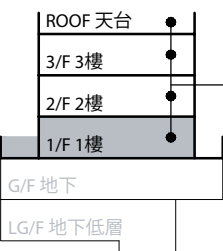

KEY SECTION 索引橫截面圖

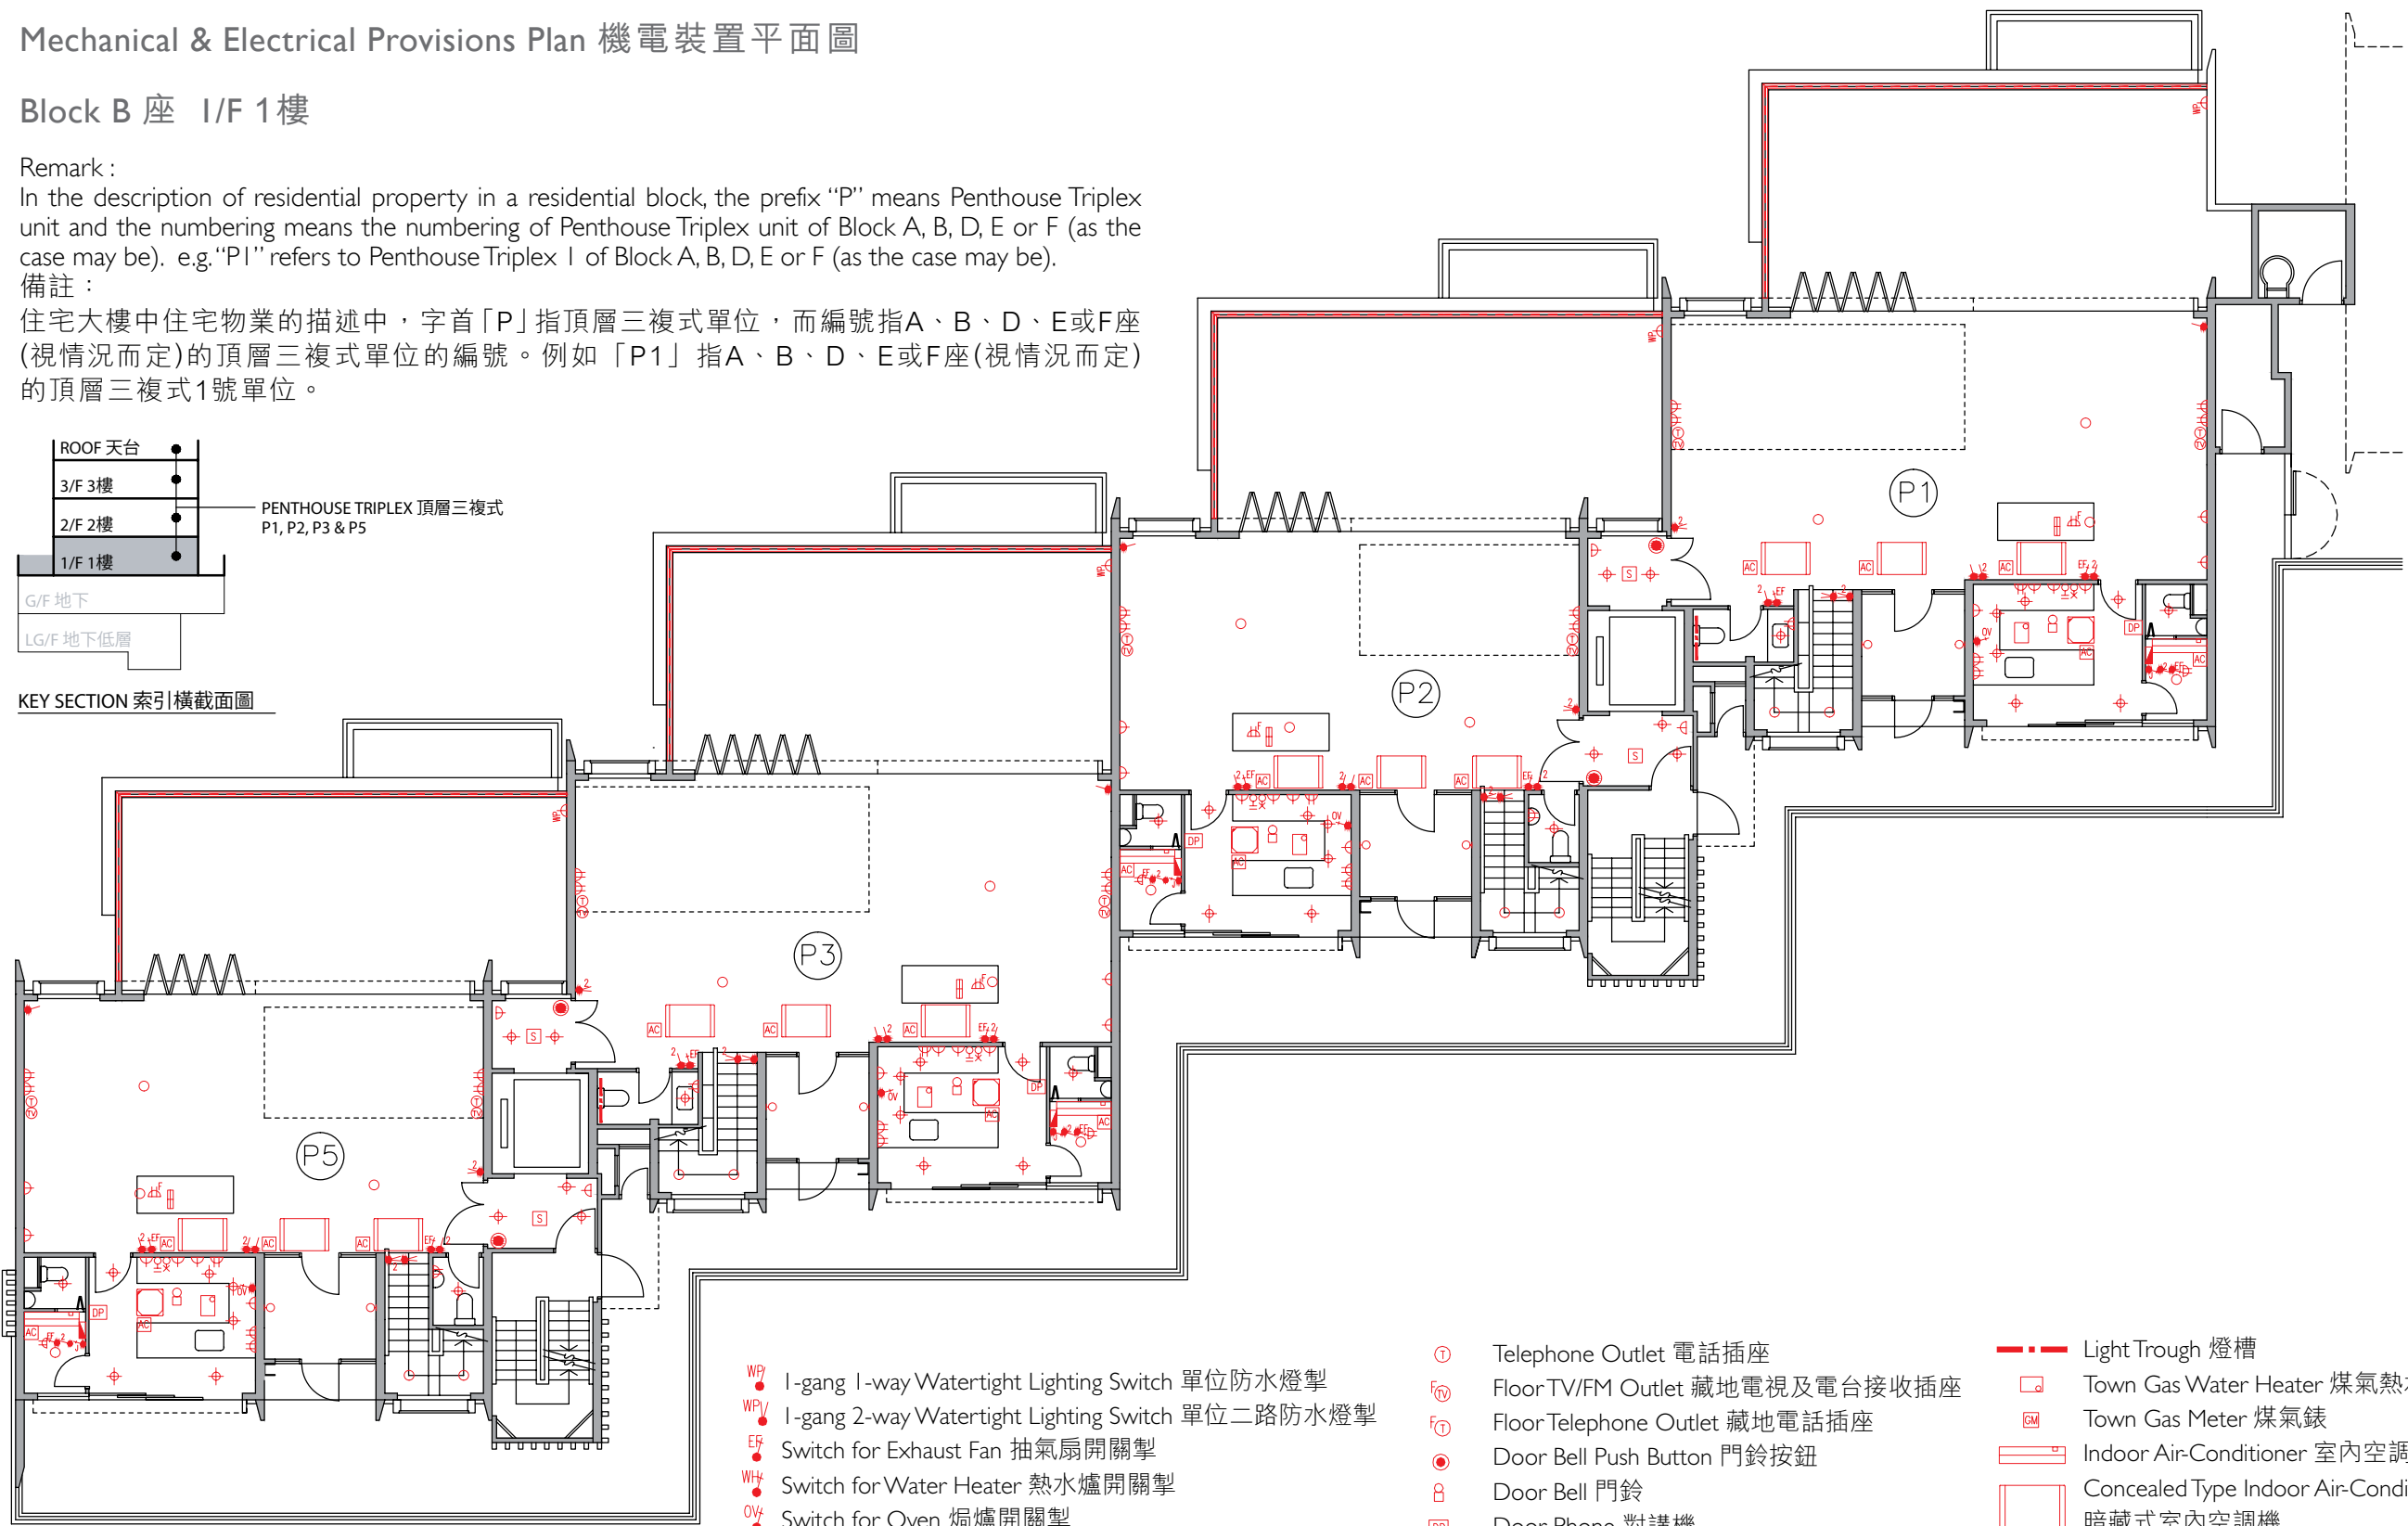

Legend 圖例

- 1-gang 1-way Lighting Switch 單位燈掣
- 2-gang 1-way Lighting Switch 雙位燈掣
- 3-gang 1-way Lighting Switch 三位燈掣
- 1-gang 2-way Lighting Switch 單位二路燈掣
- 2-gang 2-way Lighting Switch 雙位二路燈掣
- 3-gang 2-way Lighting Switch 三位二路燈掣

- WP 1-gang 1-way Watertight Lighting Switch 單位防水燈掣
- WP/ 1-gang 2-way Watertight Lighting Switch 單位二路防水燈掣
- EF Switch for Exhaust Fan 抽氣扇開關掣
- WH Switch for Water Heater 熱水爐開關掣
- OV Switch for Oven 焗爐開關掣
- AC Switch for Indoor Air-Conditioner 室內空調機接線
- WA Isolator for Outdoor Air-Conditioner 室外空調機開關掣
- G Town Gas Water Heater Remote Controller 煤氣熱水爐溫度控制掣
- I3A Single Socket Outlet I3A單位電插座
- I3A Twin Socket Outlet I3A雙位電插座
- I3A Single Floor Socket Outlet I3A藏地單位電插座
- WP I3A Single Watertight Socket Outlet I3A單位防水電插座
- TV/FM Outlet 電視及電台接收插座

- Telephone Outlet 電話插座
- Floor TV/FM Outlet 藏地電視及電台接收插座
- Floor Telephone Outlet 藏地電話插座
- Door Bell Push Button 門鈴按鈕
- Door Bell 門鈴
- Door Phone 對講機
- M.C.B. Board 總電掣箱
- Lamp Holder 燈位
- Downlight 天花燈
- Garden Lamp 花園燈
- Wall Mounted Lamp for Garden 花園牆身燈
- Roof Floor Lamp 天台地燈
- Wall Lamp 牆燈
- Downlight for Garden 花園天花燈
- Strip Light 燈帶

- Light Trough 燈槽
- Town Gas Water Heater 煤氣熱水爐
- Town Gas Meter 煤氣錶
- Indoor Air-Conditioner 室內空調機
- Concealed Type Indoor Air-Conditioner 暗藏式室內空調機
- Cassette Type Indoor Air-Conditioner 卡式室內空調機
- Washing Machine Connection Point (Water Outlet) 洗衣機接駁點(去水位)
- Washing Machine Connection Point (Water Inlet) 洗衣機接駁點(來水位)
- Door Release Sensor 開燈感應器
- Power Bar 拖板
- Swimming Pool Underwater Light 游泳池水底燈

Mechanical & Electrical Provisions Plan 機電裝置平面圖


Block B 座 2/F 2樓

Remark :


In the description of residential property in a residential block, the prefix "P" means Penthouse Triplex unit and the numbering means the numbering of Penthouse Triplex unit of Block A, B, D, E or F (as the case may be). e.g. "P1" refers to Penthouse Triplex 1 of Block A, B, D, E or F (as the case may be).

備註：

住宅大樓中住宅物業的描述中，字首「P」指頂層三複式單位，而編號指A、B、D、E或F座(視情況而定)的頂層三複式單位的編號。例如「P1」指A、B、D、E或F座(視情況而定)的頂層三複式1號單位。

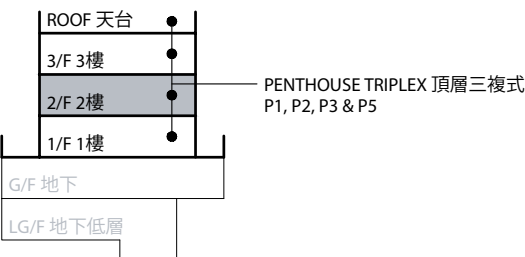

KEY SECTION 索引橫截面圖

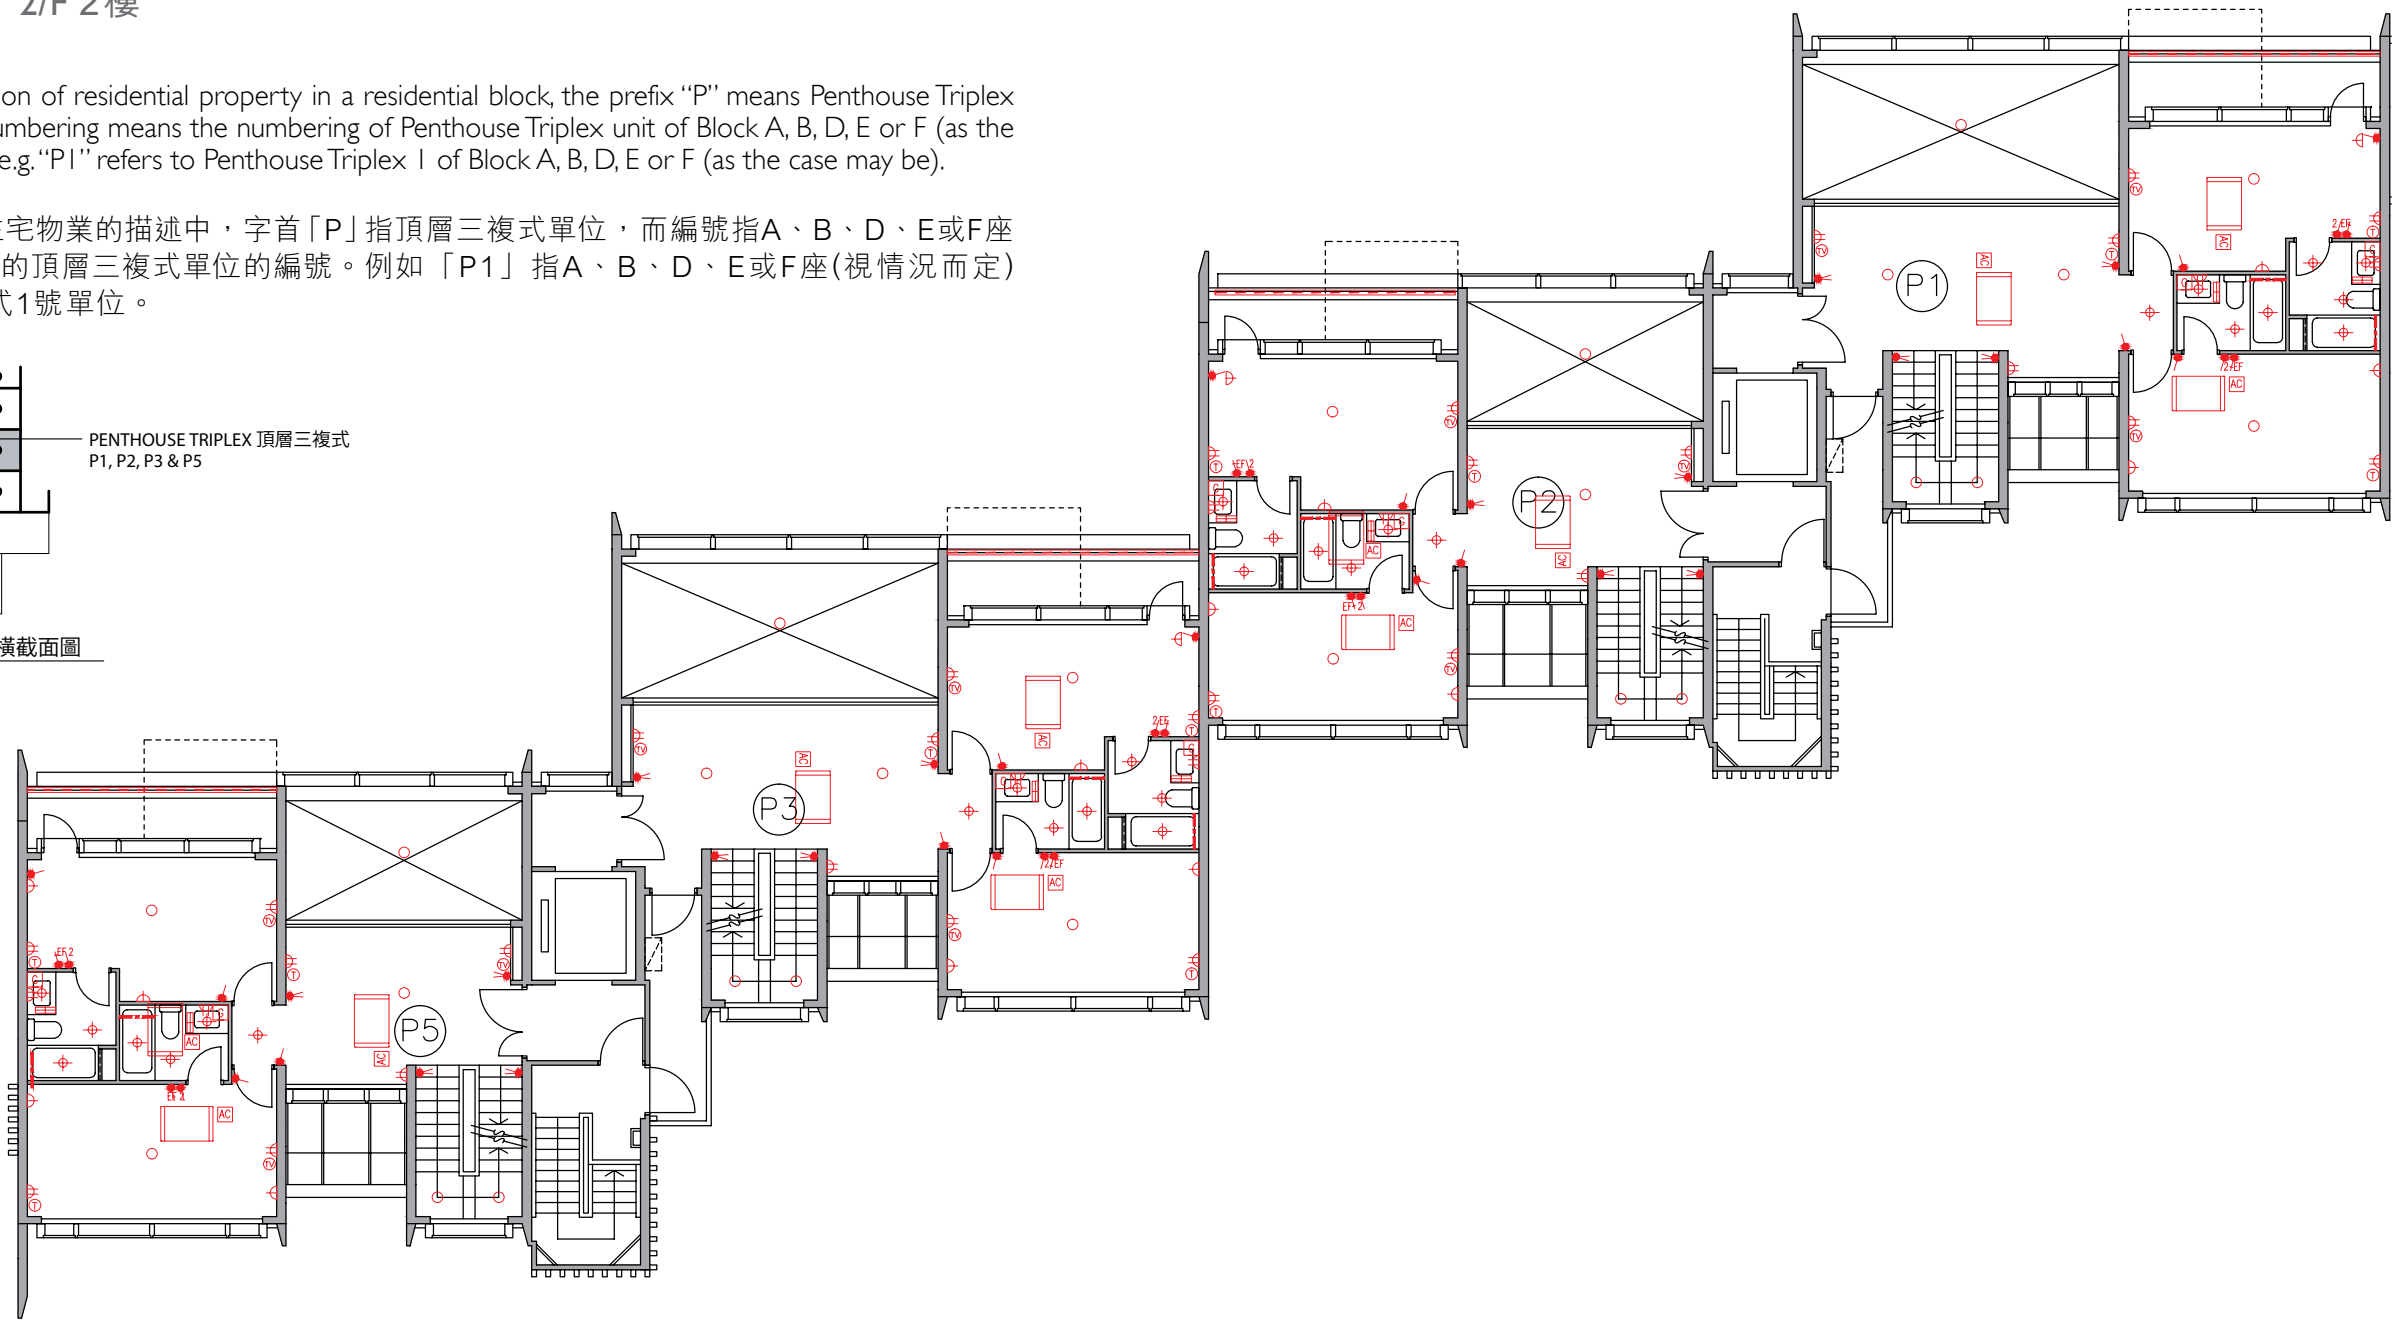

Legend 圖例

- 1-gang 1-way Lighting Switch 單位燈掣
- 2-gang 1-way Lighting Switch 雙位燈掣
- 3-gang 1-way Lighting Switch 三位燈掣
- 1-gang 2-way Lighting Switch 單位二路燈掣
- 2-gang 2-way Lighting Switch 雙位二路燈掣
- 3-gang 2-way Lighting Switch 三位二路燈掣
- 1-gang 1-way Watertight Lighting Switch 單位防水燈掣
- 1-gang 2-way Watertight Lighting Switch 單位二路防水燈掣
- Switch for Exhaust Fan 抽氣扇開關掣
- Switch for Water Heater 熱水爐開關掣
- Switch for Oven 焗爐開關掣
- Switch for Indoor Air-Conditioner 室內空調機接線位
- Isolator for Outdoor Air-Conditioner 室外空調機開關掣

- Town Gas Water Heater Remote Controller 煤氣熱水爐溫度控制器
- 13A Single Socket Outlet 13A單位電插座
- 13A Twin Socket Outlet 13A雙位電插座
- 13A Single Floor Socket Outlet 13A藏地單位電插座
- 13A Single Watertight Socket Outlet 13A單位防水電插座
- TV/FM Outlet 電視及電台接收插座
- Telephone Outlet 電話插座
- Floor TV/FM Outlet 藏地電視及電台接收插座
- Floor Telephone Outlet 藏地電話插座
- Door Bell Push Button 門鈴按鈕
- Door Bell 門鈴
- Door Phone 對講機

- M.C.B. Board 總電掣箱
- Lamp Holder 燈位
- Downlight 天花燈
- Garden Lamp 花園燈
- Wall Mounted Lamp for Garden 花園牆身燈
- Roof Floor Lamp 天台地燈
- Wall Lamp 牆燈
- Downlight for Garden 花園天花燈
- Strip Light 燈帶
- Light Trough 燈槽
- Town Gas Water Heater 煤氣熱水爐
- Town Gas Meter 煤氣錶
- Indoor Air-Conditioner 室內空調機

- Concealed Type Indoor Air-Conditioner 暗藏式室內空調機
- Cassette Type Indoor Air-Conditioner 卡式室內空調機
- Washing Machine Connection Point (Water Outlet) 洗衣機接駁點(去水位)
- Washing Machine Connection Point (Water Inlet) 洗衣機接駁點(來水位)
- Door Release Sensor 開燈感應器
- Power Bar 拖板
- Swimming Pool Underwater Light 游泳池水底燈

Mechanical & Electrical Provisions Plan 機電裝置平面圖


Block B 座 3/F 3樓

Remark :


In the description of residential property in a residential block, the prefix “P” means Penthouse Triplex unit and the numbering means the numbering of Penthouse Triplex unit of Block A, B, D, E or F (as the case may be). e.g. “P1” refers to Penthouse Triplex 1 of Block A, B, D, E or F (as the case may be).

備註：

住宅大樓中住宅物業的描述中，字首「P」指頂層三複式單位，而編號指A、B、D、E或F座（視情況而定）的頂層三複式單位的編號。例如「P1」指A、B、D、E或F座（視情況而定）的頂層三複式1號單位。

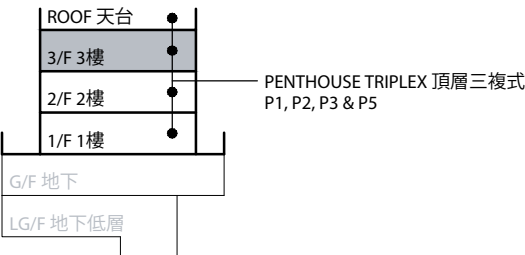

KEY SECTION 索引橫截面圖

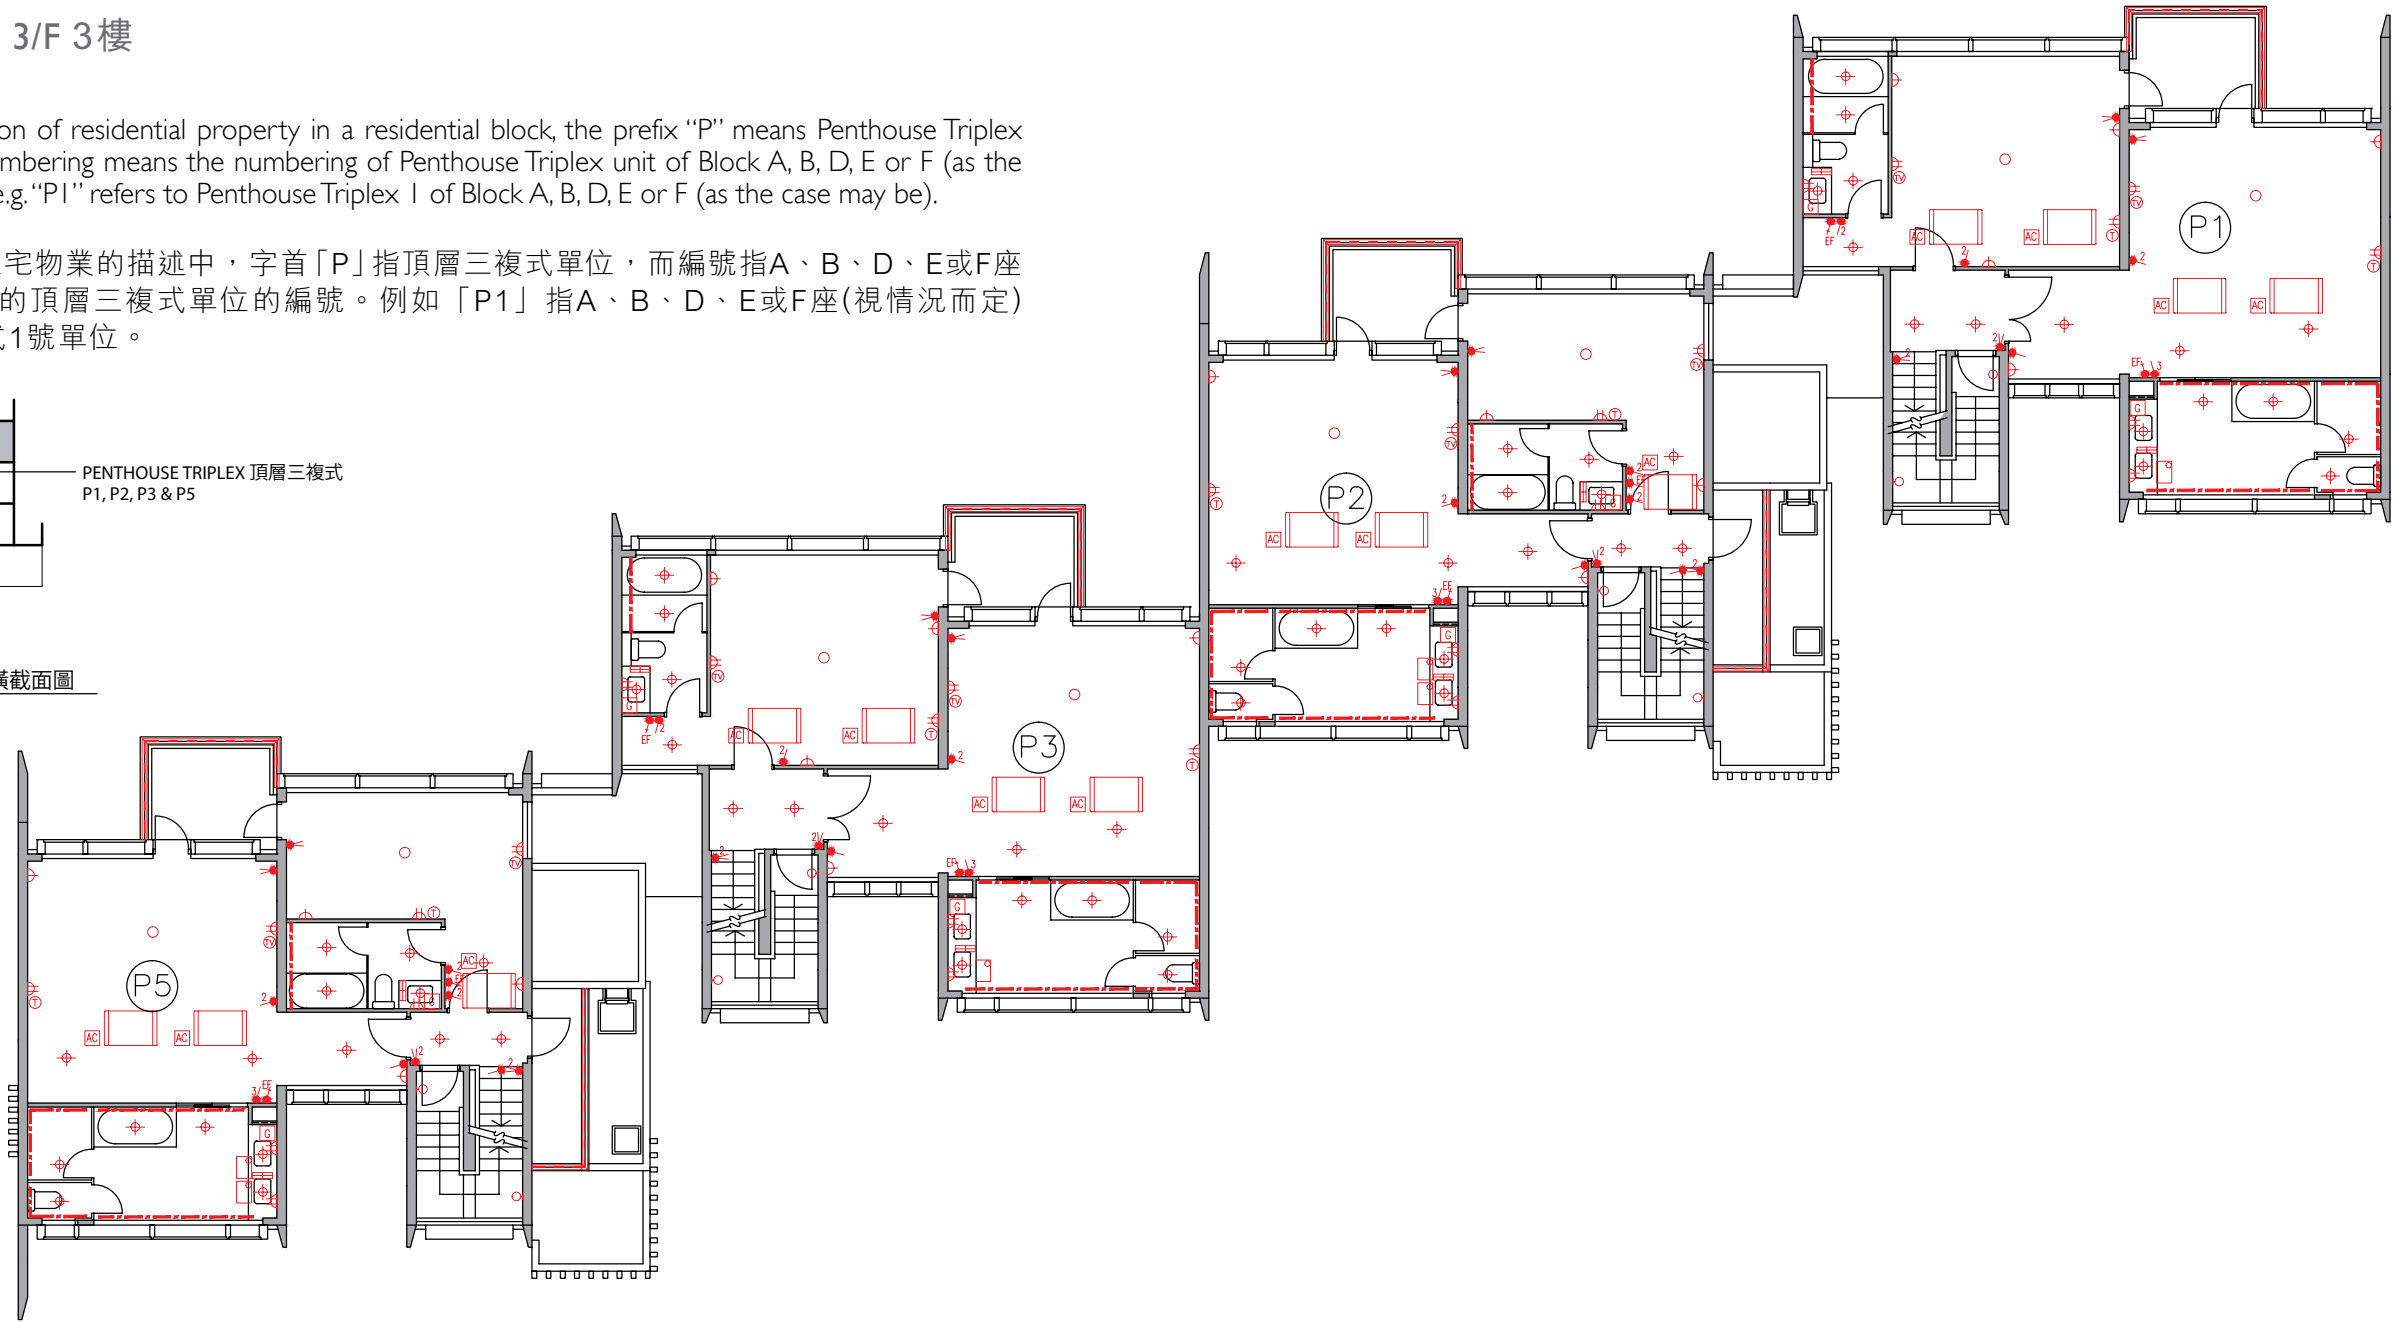

Legend 圖例

- 1-gang 1-way Lighting Switch 單位燈掣
- 2-gang 1-way Lighting Switch 雙位燈掣
- 3-gang 1-way Lighting Switch 三位燈掣
- 1-gang 2-way Lighting Switch 單位二路燈掣
- 2-gang 2-way Lighting Switch 雙位二路燈掣
- 3-gang 2-way Lighting Switch 三位二路燈掣
- 1-gang 1-way Watertight Lighting Switch 單位防水燈掣
- 1-gang 2-way Watertight Lighting Switch 單位二路防水燈掣
- Switch for Exhaust Fan 抽氣扇開關掣
- Switch for Water Heater 熱水爐開關掣
- Switch for Oven 焗爐開關掣
- Switch for Indoor Air-Conditioner 室內空調機接線位
- Isolator for Outdoor Air-Conditioner 室外空調機開關掣

- Town Gas Water Heater Remote Controller 煤氣熱水爐溫度控制器
- 13A Single Socket Outlet 13A單位電插座
- 13A Twin Socket Outlet 13A雙位電插座
- 13A Single Floor Socket Outlet 13A藏地單位電插座
- 13A Single Watertight Socket Outlet 13A單位防水電插座
- TV/FM Outlet 電視及電台接收插座
- Telephone Outlet 電話插座
- Floor TV/FM Outlet 藏地電視及電台接收插座
- Floor Telephone Outlet 藏地電話插座
- Door Bell Push Button 門鈴按鈕
- Door Bell 門鈴
- Door Phone 對講機


- M.C.B. Board 總電掣箱
- Lamp Holder 燈位
- Downlight 天花燈
- Garden Lamp 花園燈
- Wall Mounted Lamp for Garden 花園牆身燈
- Roof Floor Lamp 天台地燈
- Wall Lamp 牆燈
- Downlight for Garden 花園天花燈
- Strip Light 燈帶
- Light Trough 燈槽
- Town Gas Water Heater 煤氣熱水爐
- Town Gas Meter 煤氣錶
- Indoor Air-Conditioner 室內空調機

- Concealed Type Indoor Air-Conditioner 暗藏式室內空調機
- Cassette Type Indoor Air-Conditioner 卡式室內空調機
- Washing Machine Connection Point (Water Outlet) 洗衣機接駁點(去水位)
- Washing Machine Connection Point (Water Inlet) 洗衣機接駁點(來水位)
- Door Release Sensor 開燈感應器
- Power Bar 拖板
- Swimming Pool Underwater Light 游泳池水底燈





Mechanical & Electrical Provisions Plan 機電裝置平面圖

Block B 座 Roof 天台

Remark :
In the description of residential property in a residential block, the prefix “P” means Penthouse Triplex unit and the numbering means the numbering of Penthouse Triplex unit of Block A, B, D, E or F (as the case may be). e.g. “P1” refers to Penthouse Triplex 1 of Block A, B, D, E or F (as the case may be).
備註：
住宅大樓中住宅物業的描述中，字首「P」指頂層三複式單位，而編號指A、B、D、E或F座(視情況而定)的頂層三複式單位的編號。例如「P1」指A、B、D、E或F座(視情況而定)的頂層三複式1號單位。

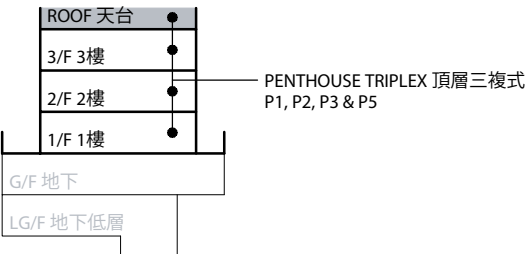

KEY SECTION 索引橫截面圖

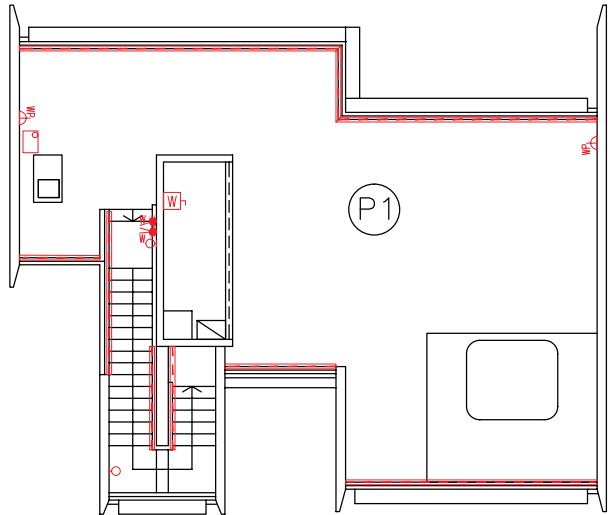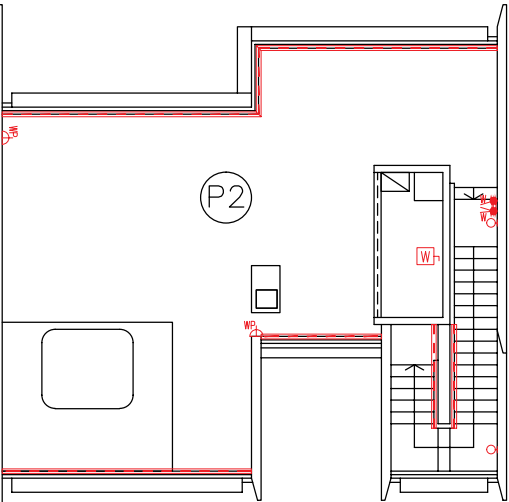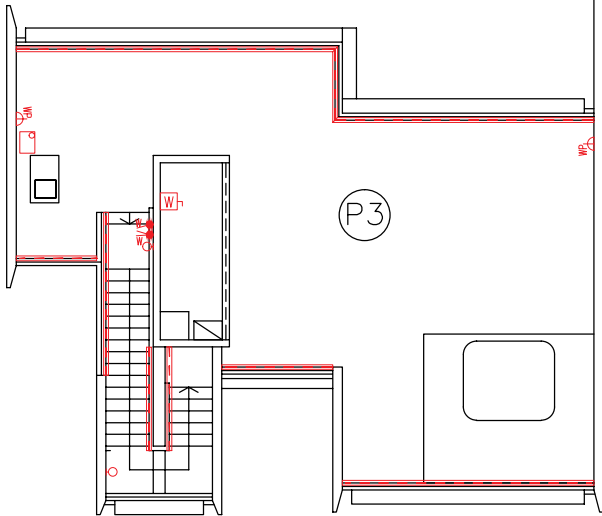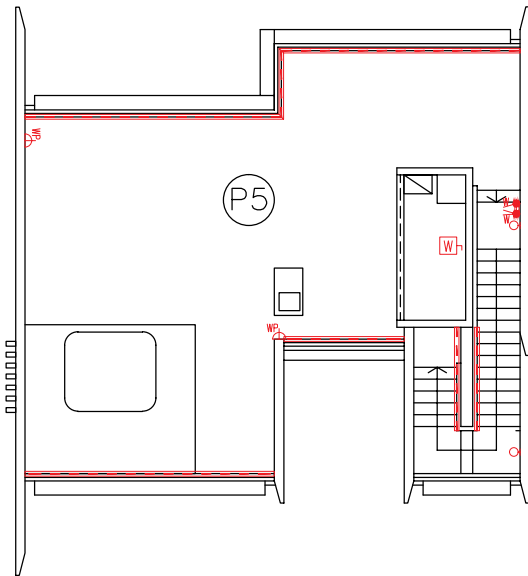

Legend 圖例

- 1-gang 1-way Lighting Switch 單位燈掣
- 2-gang 1-way Lighting Switch 雙位燈掣
- 3-gang 1-way Lighting Switch 三位燈掣
- 1-gang 2-way Lighting Switch 單位二路燈掣
- 2-gang 2-way Lighting Switch 雙位二路燈掣
- 3-gang 2-way Lighting Switch 三位二路燈掣
- 1-gang 1-way Watertight Lighting Switch 單位防水燈掣
- 1-gang 2-way Watertight Lighting Switch 單位二路防水燈掣
- Switch for Exhaust Fan 抽氣扇開關掣
- Switch for Water Heater 熱水爐開關掣
- Switch for Oven 焗爐開關掣
- Switch for Indoor Air-Conditioner 室內空調機接線位
- Isolator for Outdoor Air-Conditioner 室外空調機開關掣

- Town Gas Water Heater Remote Controller 煤氣熱水爐溫度控制器
- 13A Single Socket Outlet 13A單位電插座
- 13A Twin Socket Outlet 13A雙位電插座
- 13A Single Floor Socket Outlet 13A藏地單位電插座
- 13A Single Watertight Socket Outlet 13A單位防水電插座
- TV/FM Outlet 電視及電台接收插座
- Telephone Outlet 電話插座
- Floor TV/FM Outlet 藏地電視及電台接收插座
- Floor Telephone Outlet 藏地電話插座
- Door Bell Push Button 門鈴按鈕
- Door Bell 門鈴
- Door Phone 對講機

- M.C.B. Board 總電掣箱
- Lamp Holder 燈位
- Downlight 天花燈
- Garden Lamp 花園燈
- Wall Mounted Lamp for Garden 花園牆身燈
- Roof Floor Lamp 天台地燈
- Wall Lamp 牆燈
- Downlight for Garden 花園天花燈
- Strip Light 燈帶
- Light Trough 燈槽
- Town Gas Water Heater 煤氣熱水爐
- Town Gas Meter 煤氣錶
- Indoor Air-Conditioner 室內空調機



- Concealed Type Indoor Air-Conditioner 暗藏式室內空調機
- Cassette Type Indoor Air-Conditioner 卡式室內空調機
- Washing Machine Connection Point (Water Outlet) 洗衣機接駁點(去水位)
- Washing Machine Connection Point (Water Inlet) 洗衣機接駁點(來水位)
- Door Release Sensor 開燈感應器
- Power Bar 拖板
- Swimming Pool Underwater Light 游泳池水底燈

裝置、裝修物料及設備

Mechanical & Electrical Provisions Plan 機電裝置平面圖

Block C 座 LG/F 地下低層

Remark :
In the description of residential property in a residential block, the prefix “G” means Garden Duplex unit and the numbering means the numbering of Garden Duplex unit of Block A, B, C, D, E or F (as the case may be). e.g. “G1” refers to Garden Duplex 1 of Block A, B, C, D, E or F (as the case may be).
備註：
住宅大樓的住宅物業的描述中，字首「G」指花園複式單位，而編號指A、B、C、D、E或F座(視情況而定)的花園複式單位的編號。
例如「G1」指A、B、C、D、E或F座(視情況而定)的花園複式1號單位。

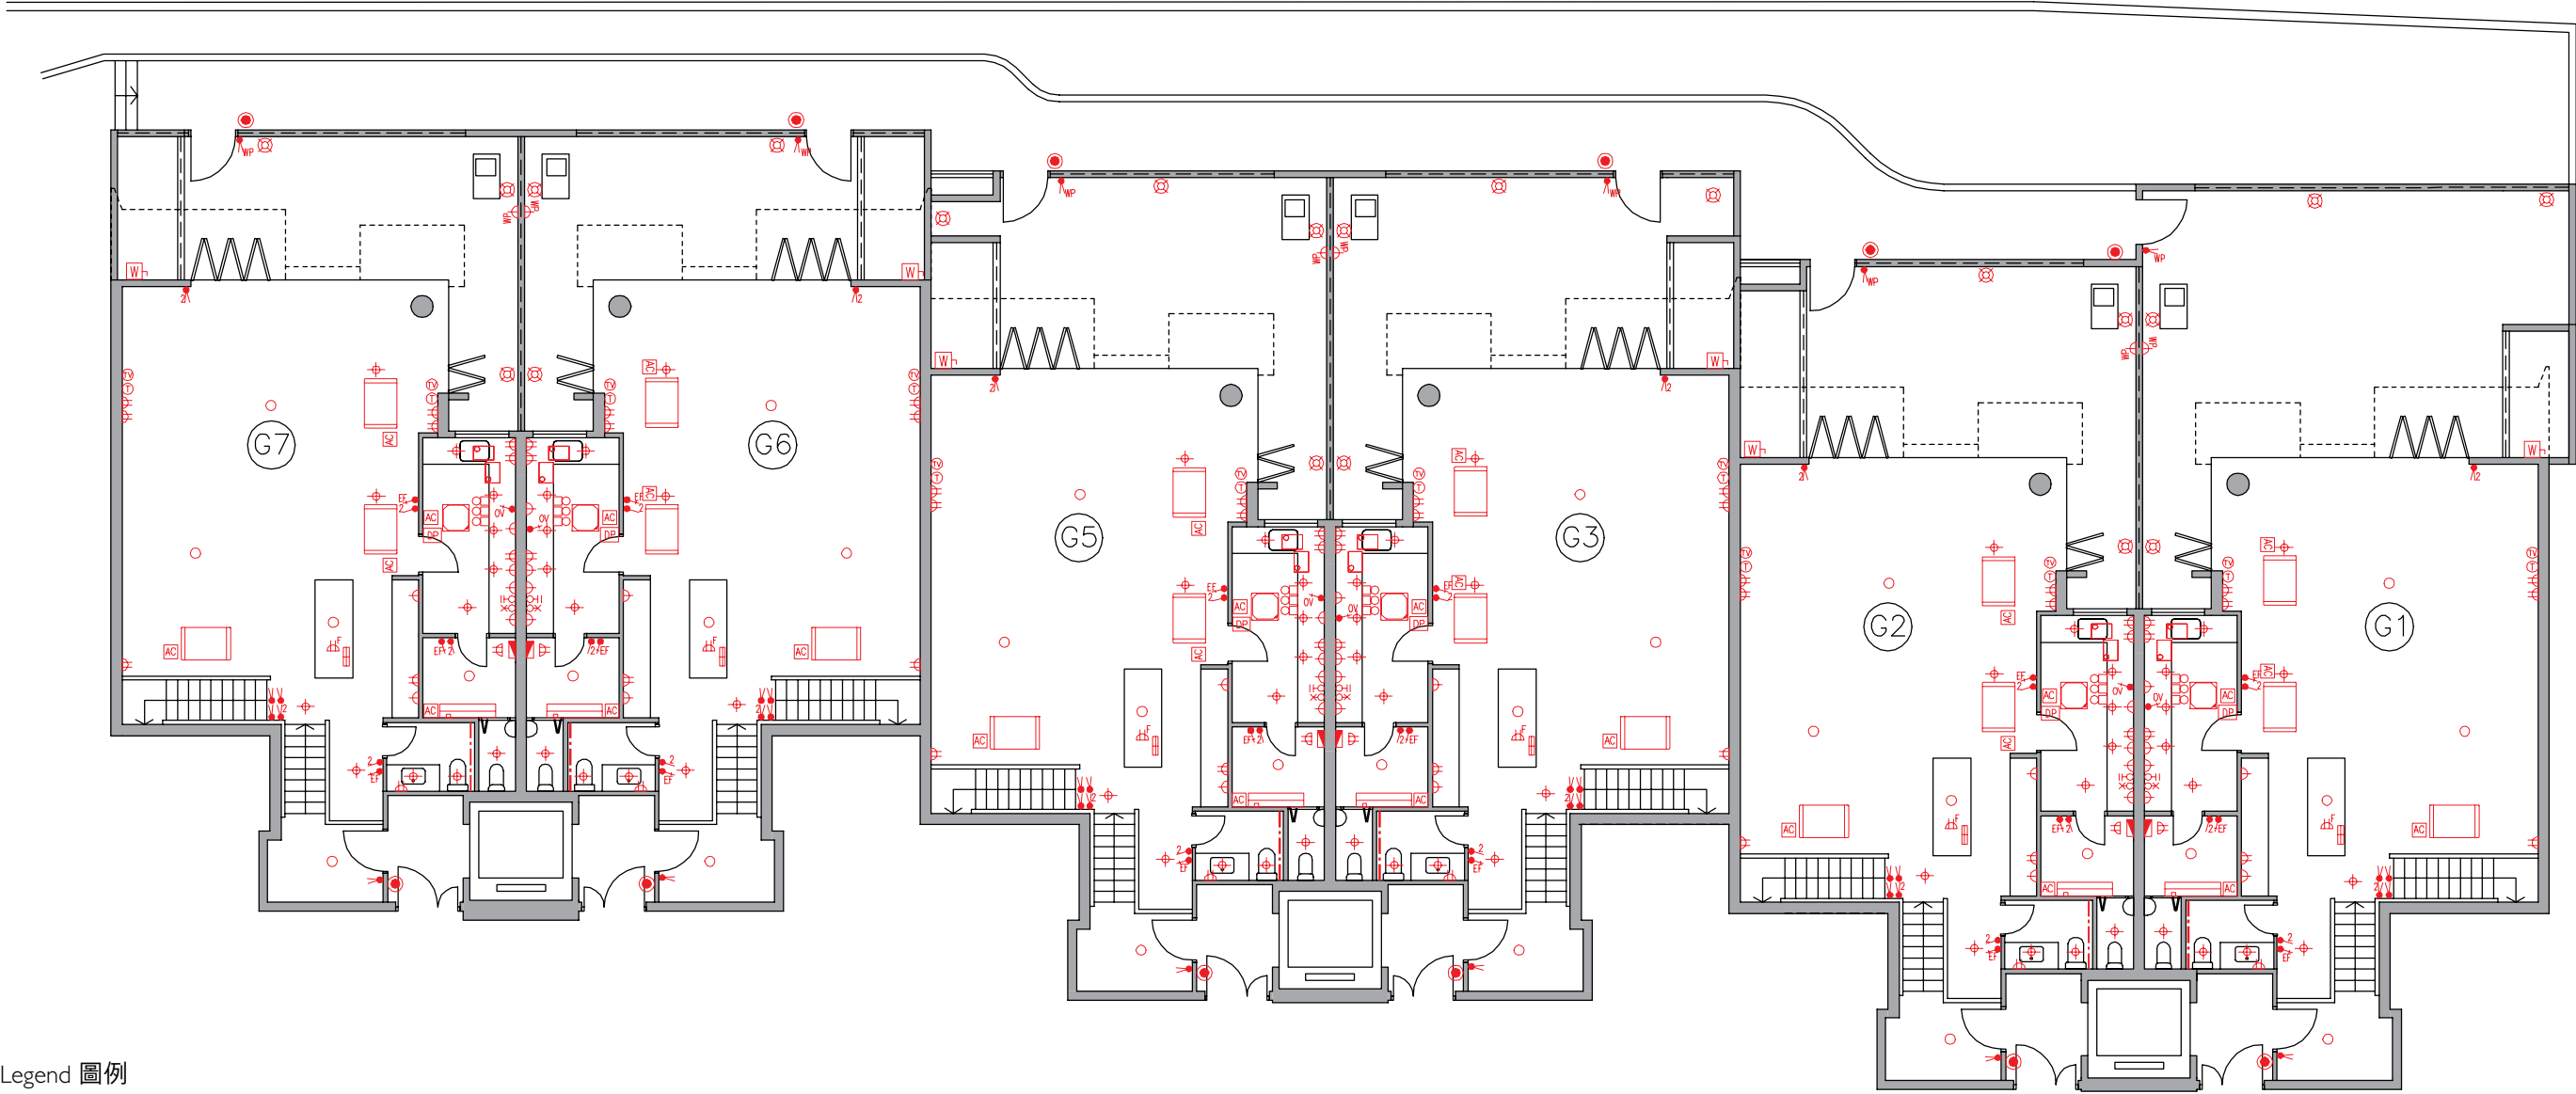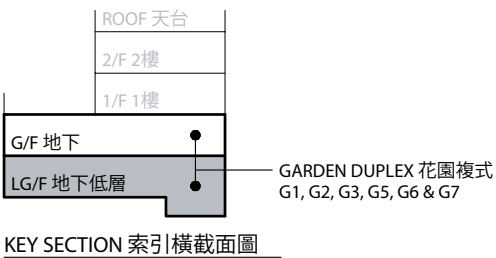

Legend 圖例



- | | | | |
|--|--|------------------------------------|---|
| 1-gang 1-way Lighting Switch 單位燈掣 | Isolator for Outdoor Air-Conditioner 室外空調機開關掣 | Door Bell 門鈴 | Town Gas Meter 煤氣錶 |
| 2-gang 1-way Lighting Switch 雙位燈掣 | Town Gas Water Heater Remote Controller 煤氣熱水爐溫度控制掣 | Door Phone 對講機 | Indoor Air-Conditioner 室內空調機 |
| 3-gang 1-way Lighting Switch 三位燈掣 | 13A Single Socket Outlet 13A單位電插座 | M.C.B. Board 總電掣箱 | Concealed Type Indoor Air-Conditioner 暗藏式室內空調機 |
| 1-gang 2-way Lighting Switch 單位二路燈掣 | 13A Twin Socket Outlet 13A雙位電插座 | Lamp Holder 燈位 | Cassette Type Indoor Air-Conditioner 卡式室內空調機 |
| 2-gang 2-way Lighting Switch 雙位二路燈掣 | 13A Single Floor Socket Outlet 13A藏地單位電插座 | Downlight 天花燈 | Washing Machine Connection Point (Water Outlet) 洗衣機接駁點(去水位) |
| 3-gang 2-way Lighting Switch 三位二路燈掣 | 13A Single Watertight Socket Outlet 13A單位防水電插座 | Garden Lamp 花園燈 | Washing Machine Connection Point (Water Inlet) 洗衣機接駁點(來水位) |
| 1-gang 1-way Watertight Lighting Switch 單位防水燈掣 | TV/FM Outlet 電視及電台接收插座 | Wall Mounted Lamp for Garden 花園牆身燈 | Door Release Sensor 開燈感應器 |
| 1-gang 2-way Watertight Lighting Switch 單位二路防水燈掣 | Telephone Outlet 電話插座 | Roof Floor Lamp 天台地燈 | Power Bar 拖板 |
| Switch for Exhaust Fan 抽氣扇開關掣 | Floor TV/FM Outlet 藏地電視及電台接收插座 | Wall Lamp 牆燈 | |
| Switch for Water Heater 熱水爐開關掣 | Floor Telephone Outlet 藏地電話插座 | Strip Light 燈帶 | |
| Switch for Oven 焗爐開關掣 | Door Bell Push Button 門鈴按鈕 | Light Trough 燈槽 | |
| Switch for Indoor Air-Conditioner 室內空調機接線位 | | Town Gas Water Heater 煤氣熱水爐 | |

裝置、裝修物料及設備

Mechanical & Electrical Provisions Plan 機電裝置平面圖

Block C 座 G/F 地下

Remark :
In the description of residential property in a residential block, the prefix "G" means Garden Duplex unit and the numbering means the numbering of Garden Duplex unit of Block A, B, C, D, E or F (as the case may be). e.g. "G1" refers to Garden Duplex 1 of Block A, B, C, D, E or F (as the case may be).
備註：
住宅大樓的住宅物業的描述中，字首「G」指花園複式單位，而編號指A、B、C、D、E或F座(視情況而定)的花園複式單位的編號。例如「G1」指A、B、C、D、E或F座(視情況而定)的花園複式1號單位。

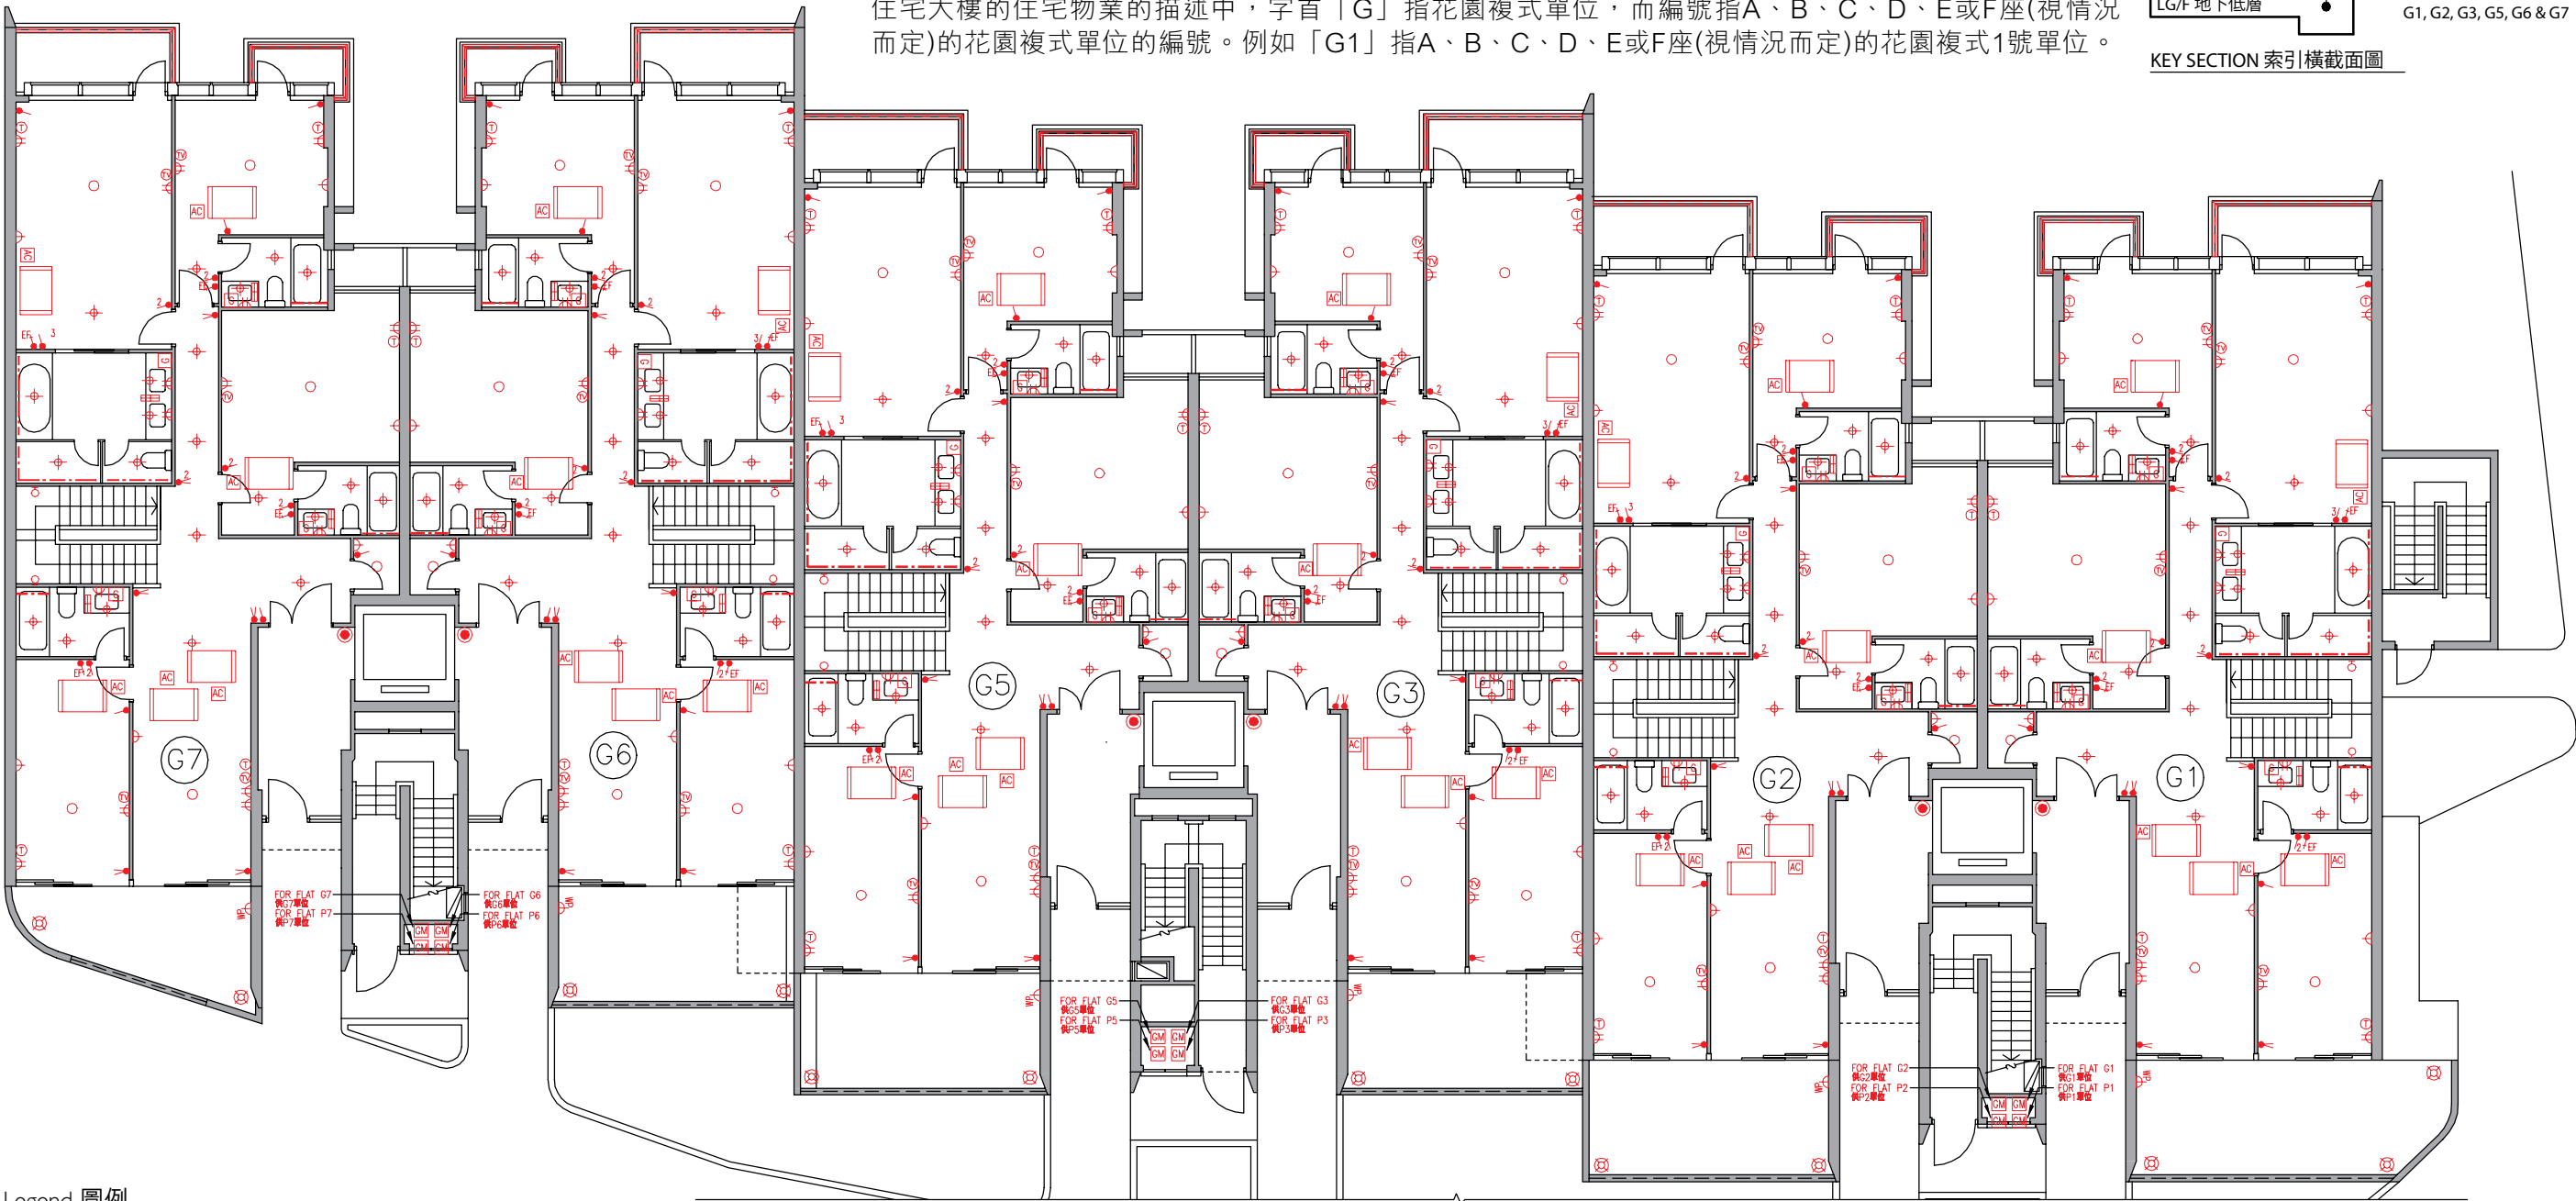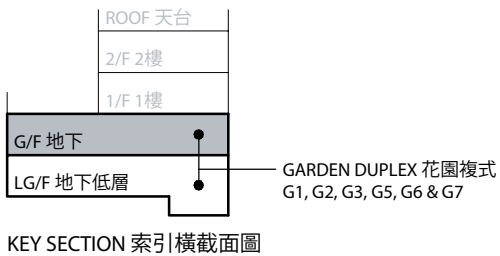

Legend 圖例



- | | | | |
|--|--|------------------------------------|---|
| 1-gang 1-way Lighting Switch 單位燈掣 | Isolator for Outdoor Air-Conditioner 室外空調機開關掣 | Door Bell 門鈴 | Town Gas Meter 煤氣錶 |
| 2-gang 1-way Lighting Switch 雙位燈掣 | Town Gas Water Heater Remote Controller 煤氣熱水爐溫度控制掣 | Door Phone 對講機 | Indoor Air-Conditioner 室內空調機 |
| 3-gang 1-way Lighting Switch 三位燈掣 | 13A Single Socket Outlet 13A單位電插座 | M.C.B. Board 總電掣箱 | Concealed Type Indoor Air-Conditioner 暗藏式室內空調機 |
| 1-gang 2-way Lighting Switch 單位二路燈掣 | 13A Twin Socket Outlet 13A雙位電插座 | Lamp Holder 燈位 | Cassette Type Indoor Air-Conditioner 卡式室內空調機 |
| 2-gang 2-way Lighting Switch 雙位二路燈掣 | 13A Single Floor Socket Outlet 13A藏地單位電插座 | Downlight 天花燈 | Washing Machine Connection Point (Water Outlet) 洗衣機接駁點(去水位) |
| 3-gang 2-way Lighting Switch 三位二路燈掣 | 13A Single Watertight Socket Outlet 13A單位防水電插座 | Garden Lamp 花園燈 | Washing Machine Connection Point (Water Inlet) 洗衣機接駁點(來水位) |
| 1-gang 1-way Watertight Lighting Switch 單位防水燈掣 | TV/FM Outlet 電視及電台接收插座 | Wall Mounted Lamp for Garden 花園牆身燈 | Door Release Sensor 開燈感應器 |
| 1-gang 2-way Watertight Lighting Switch 單位二路防水燈掣 | Telephone Outlet 電話插座 | Roof Floor Lamp 天台地燈 | Power Bar 拖板 |
| Switch for Exhaust Fan 抽氣扇開關掣 | Floor TV/FM Outlet 藏地電視及電台接收插座 | Wall Lamp 牆燈 | |
| Switch for Water Heater 熱水爐開關掣 | Floor Telephone Outlet 藏地電話插座 | Strip Light 燈帶 | |
| Switch for Oven 焗爐開關掣 | Door Bell Push Button 門鈴按鈕 | Light Trough 燈槽 | |
| Switch for Indoor Air-Conditioner 室內空調機接線位 | | Town Gas Water Heater 煤氣熱水爐 | |

裝置、裝修物料及設備

Mechanical & Electrical Provisions Plan 機電裝置平面圖

Block C 座 I/F 1樓

Remark :
In the description of residential property in a residential block, the prefix "P" means Penthouse Duplex unit and the numbering means the numbering of Penthouse Duplex unit of Block C. e.g. "P1" refers to Penthouse Duplex 1 of Block C.
備註：
住宅大樓中住宅物業的描述中，字首「P」指頂層複式單位，而編號指C座的頂層複式單位的編號。例如「P1」指C座的頂層複式1號單位。

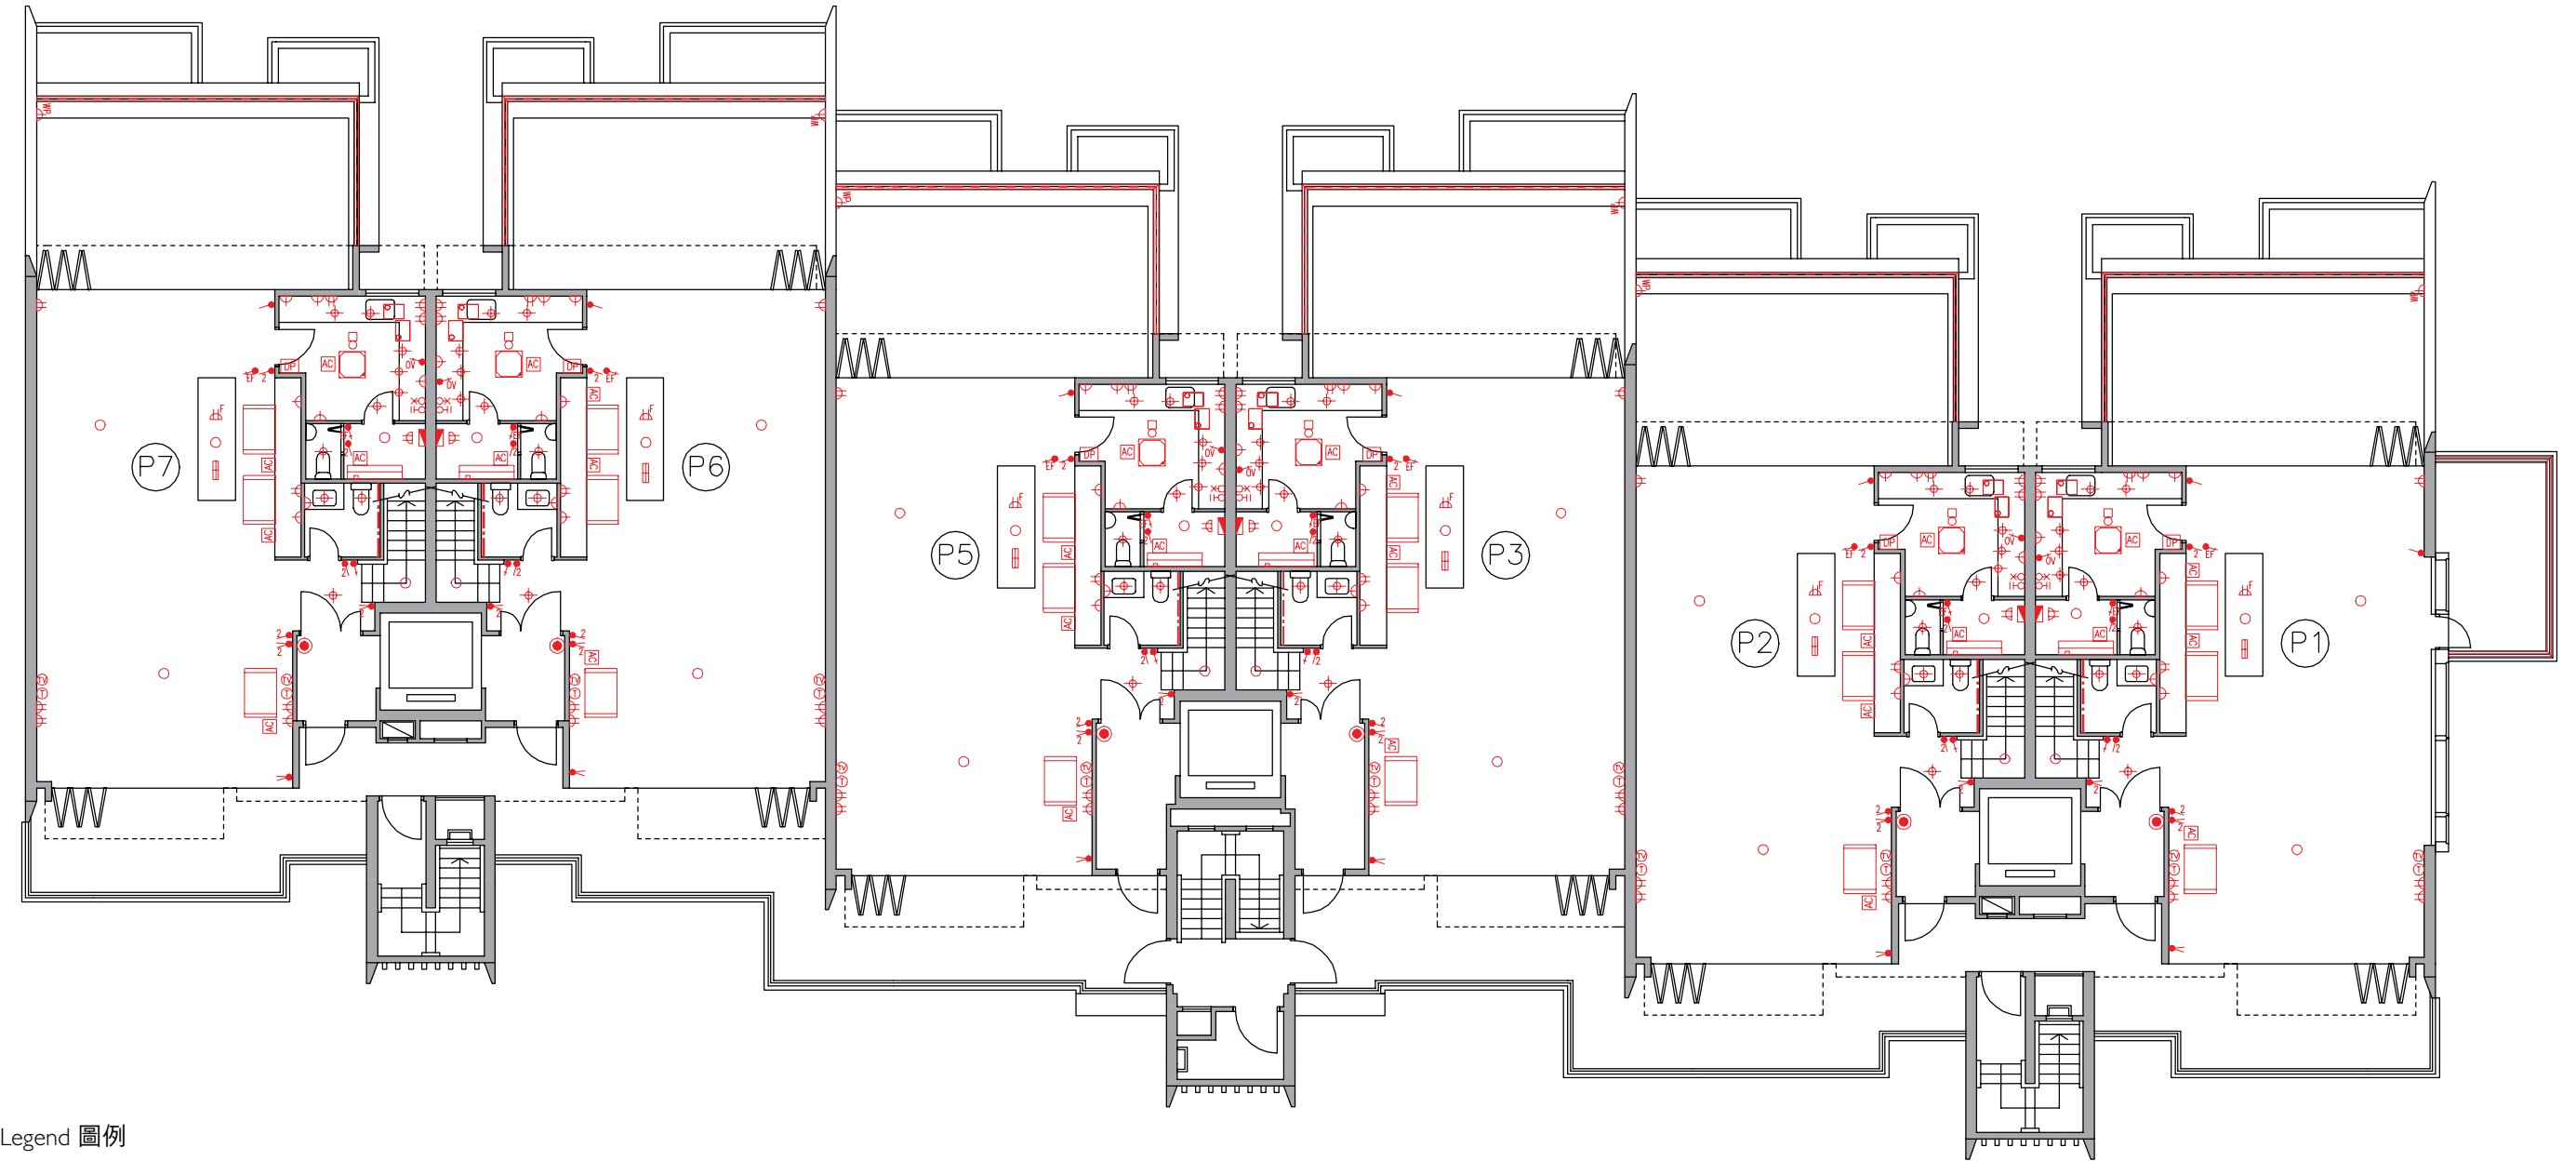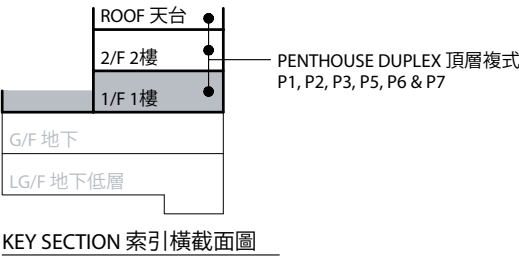

Legend 圖例



- | | | | |
|--|--|------------------------------------|---|
| 1-gang 1-way Lighting Switch 單位燈掣 | Isolator for Outdoor Air-Conditioner 室外空調機開關掣 | Door Bell 門鈴 | Town Gas Meter 煤氣錶 |
| 2-gang 1-way Lighting Switch 雙位燈掣 | Town Gas Water Heater Remote Controller 煤氣熱水爐溫度控制掣 | Door Phone 對講機 | Indoor Air-Conditioner 室內空調機 |
| 3-gang 1-way Lighting Switch 三位燈掣 | 13A Single Socket Outlet 13A單位電插座 | M.C.B. Board 總電掣箱 | Concealed Type Indoor Air-Conditioner 暗藏式室內空調機 |
| 1-gang 2-way Lighting Switch 單位二路燈掣 | 13A Twin Socket Outlet 13A雙位電插座 | Lamp Holder 燈位 | Cassette Type Indoor Air-Conditioner 卡式室內空調機 |
| 2-gang 2-way Lighting Switch 雙位二路燈掣 | 13A Single Floor Socket Outlet 13A藏地單位電插座 | Downlight 天花燈 | Washing Machine Connection Point (Water Outlet) 洗衣機接駁點(去水位) |
| 3-gang 2-way Lighting Switch 三位二路燈掣 | 13A Single Watertight Socket Outlet 13A單位防水電插座 | Garden Lamp 花園燈 | Washing Machine Connection Point (Water Inlet) 洗衣機接駁點(來水位) |
| 1-gang 1-way Watertight Lighting Switch 單位防水燈掣 | TV/FM Outlet 電視及電台接收插座 | Wall Mounted Lamp for Garden 花園牆身燈 | Door Release Sensor 開燈感應器 |
| 1-gang 2-way Watertight Lighting Switch 單位二路防水燈掣 | Telephone Outlet 電話插座 | Roof Floor Lamp 天台地燈 | Power Bar 拖板 |
| Switch for Exhaust Fan 抽氣扇開關掣 | Floor TV/FM Outlet 藏地電視及電台接收插座 | Wall Lamp 牆燈 | |
| Switch for Water Heater 熱水爐開關掣 | Floor Telephone Outlet 藏地電話插座 | Strip Light 燈帶 | |
| Switch for Oven 焗爐開關掣 | Door Bell Push Button 門鈴按鈕 | Light Trough 燈槽 | |
| Switch for Indoor Air-Conditioner 室內空調機接線位 | | Town Gas Water Heater 煤氣熱水爐 | |

裝置、裝修物料及設備

Mechanical & Electrical Provisions Plan 機電裝置平面圖

Block C 座 2/F 2樓

Remark :
In the description of residential property in a residential block, the prefix “P” means Penthouse Duplex unit and the numbering means the numbering of Penthouse Duplex unit of Block C. e.g. “P1” refers to Penthouse Duplex 1 of Block C.
備註：
住宅大樓中住宅物業的描述中，字首「P」指頂層複式單位，而編號指C座的頂層複式單位的編號。例如「P1」指C座的頂層複式1號單位。

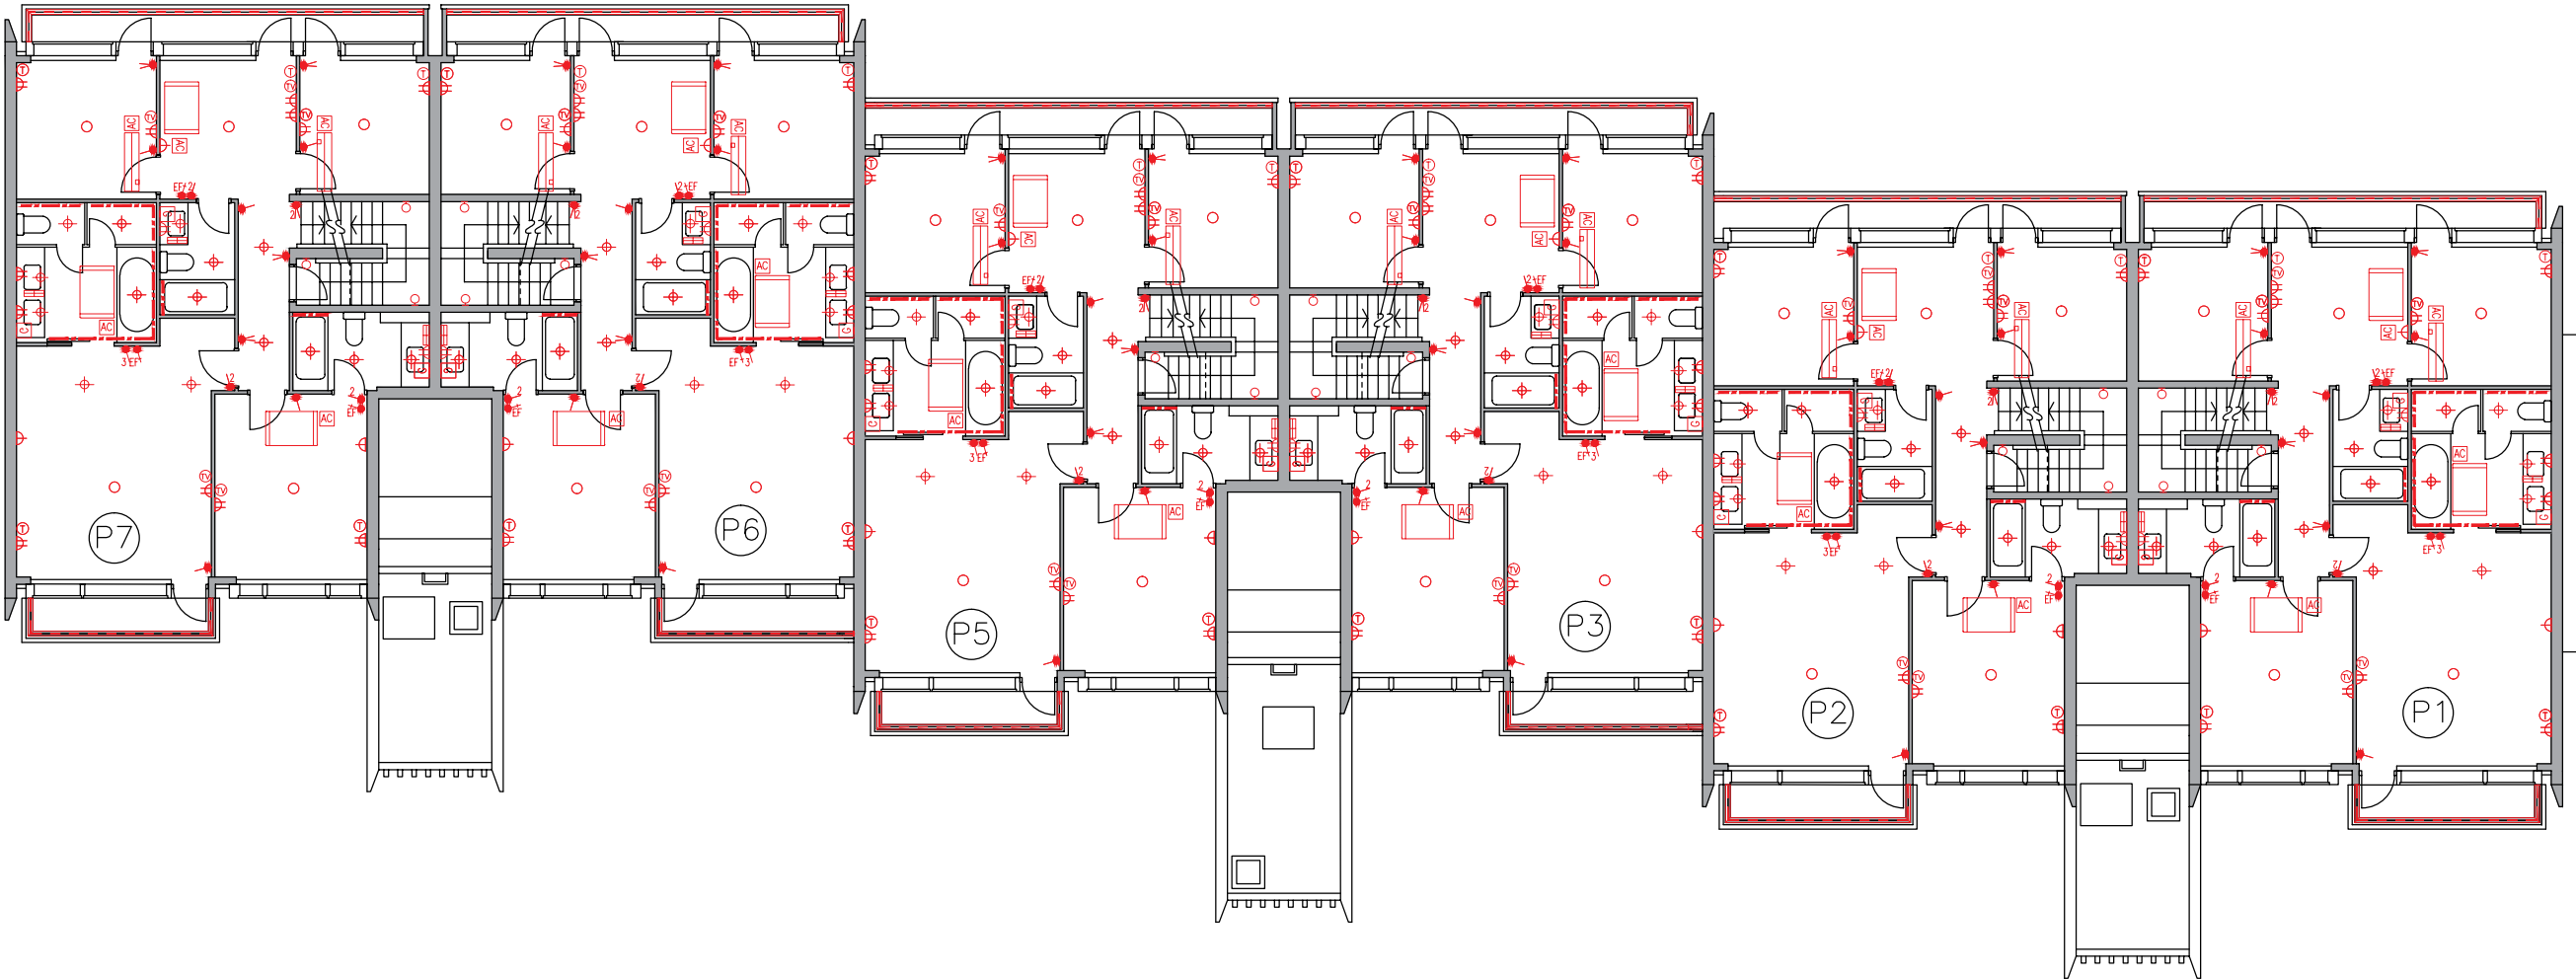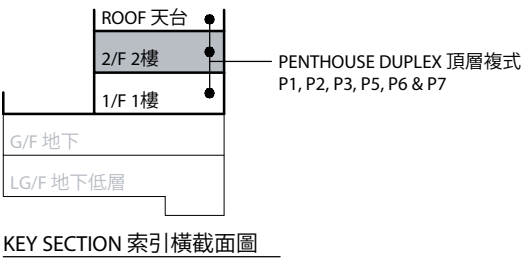

Legend 圖例



- | | | | |
|--|--|------------------------------------|---|
| 1-gang 1-way Lighting Switch 單位燈掣 | Isolator for Outdoor Air-Conditioner 室外空調機開關掣 | Door Bell 門鈴 | Town Gas Meter 煤氣錶 |
| 2-gang 1-way Lighting Switch 雙位燈掣 | Town Gas Water Heater Remote Controller 煤氣熱水爐溫度控制掣 | Door Phone 對講機 | Indoor Air-Conditioner 室內空調機 |
| 3-gang 1-way Lighting Switch 三位燈掣 | 13A Single Socket Outlet 13A單位電插座 | M.C.B. Board 總電掣箱 | Concealed Type Indoor Air-Conditioner 暗藏式室內空調機 |
| 1-gang 2-way Lighting Switch 單位二路燈掣 | 13A Twin Socket Outlet 13A雙位電插座 | Lamp Holder 燈位 | Cassette Type Indoor Air-Conditioner 卡式室內空調機 |
| 2-gang 2-way Lighting Switch 雙位二路燈掣 | 13A Single Floor Socket Outlet 13A藏地單位電插座 | Downlight 天花燈 | Washing Machine Connection Point (Water Outlet) 洗衣機接駁點(去水位) |
| 3-gang 2-way Lighting Switch 三位二路燈掣 | 13A Single Watertight Socket Outlet 13A單位防水電插座 | Garden Lamp 花園燈 | Washing Machine Connection Point (Water Inlet) 洗衣機接駁點(來水位) |
| 1-gang 1-way Watertight Lighting Switch 單位防水燈掣 | TV/FM Outlet 電視及電台接收插座 | Wall Mounted Lamp for Garden 花園牆身燈 | Door Release Sensor 開燈感應器 |
| 1-gang 2-way Watertight Lighting Switch 單位二路防水燈掣 | Telephone Outlet 電話插座 | Roof Floor Lamp 天台地燈 | Power Bar 拖板 |
| Switch for Exhaust Fan 抽氣扇開關掣 | Floor TV/FM Outlet 藏地電視及電台接收插座 | Wall Lamp 牆燈 | |
| Switch for Water Heater 熱水爐開關掣 | Floor Telephone Outlet 藏地電話插座 | Strip Light 燈帶 | |
| Switch for Oven 焗爐開關掣 | Door Bell Push Button 門鈴按鈕 | Light Trough 燈槽 | |
| Switch for Indoor Air-Conditioner 室內空調機接線位 | | Town Gas Water Heater 煤氣熱水爐 | |

裝置、裝修物料及設備

Mechanical & Electrical Provisions Plan 機電裝置平面圖

Block C 座 Roof 天台

Remark :
In the description of residential property in a residential block, the prefix "P" means Penthouse Duplex unit and the numbering means the numbering of Penthouse Duplex unit of Block C. e.g. "P1" refers to Penthouse Duplex 1 of Block C.
備註：
住宅大樓中住宅物業的描述中，字首「P」指頂層複式單位，而編號指C座的頂層複式單位的編號。例如「P1」指C座的頂層複式1號單位。

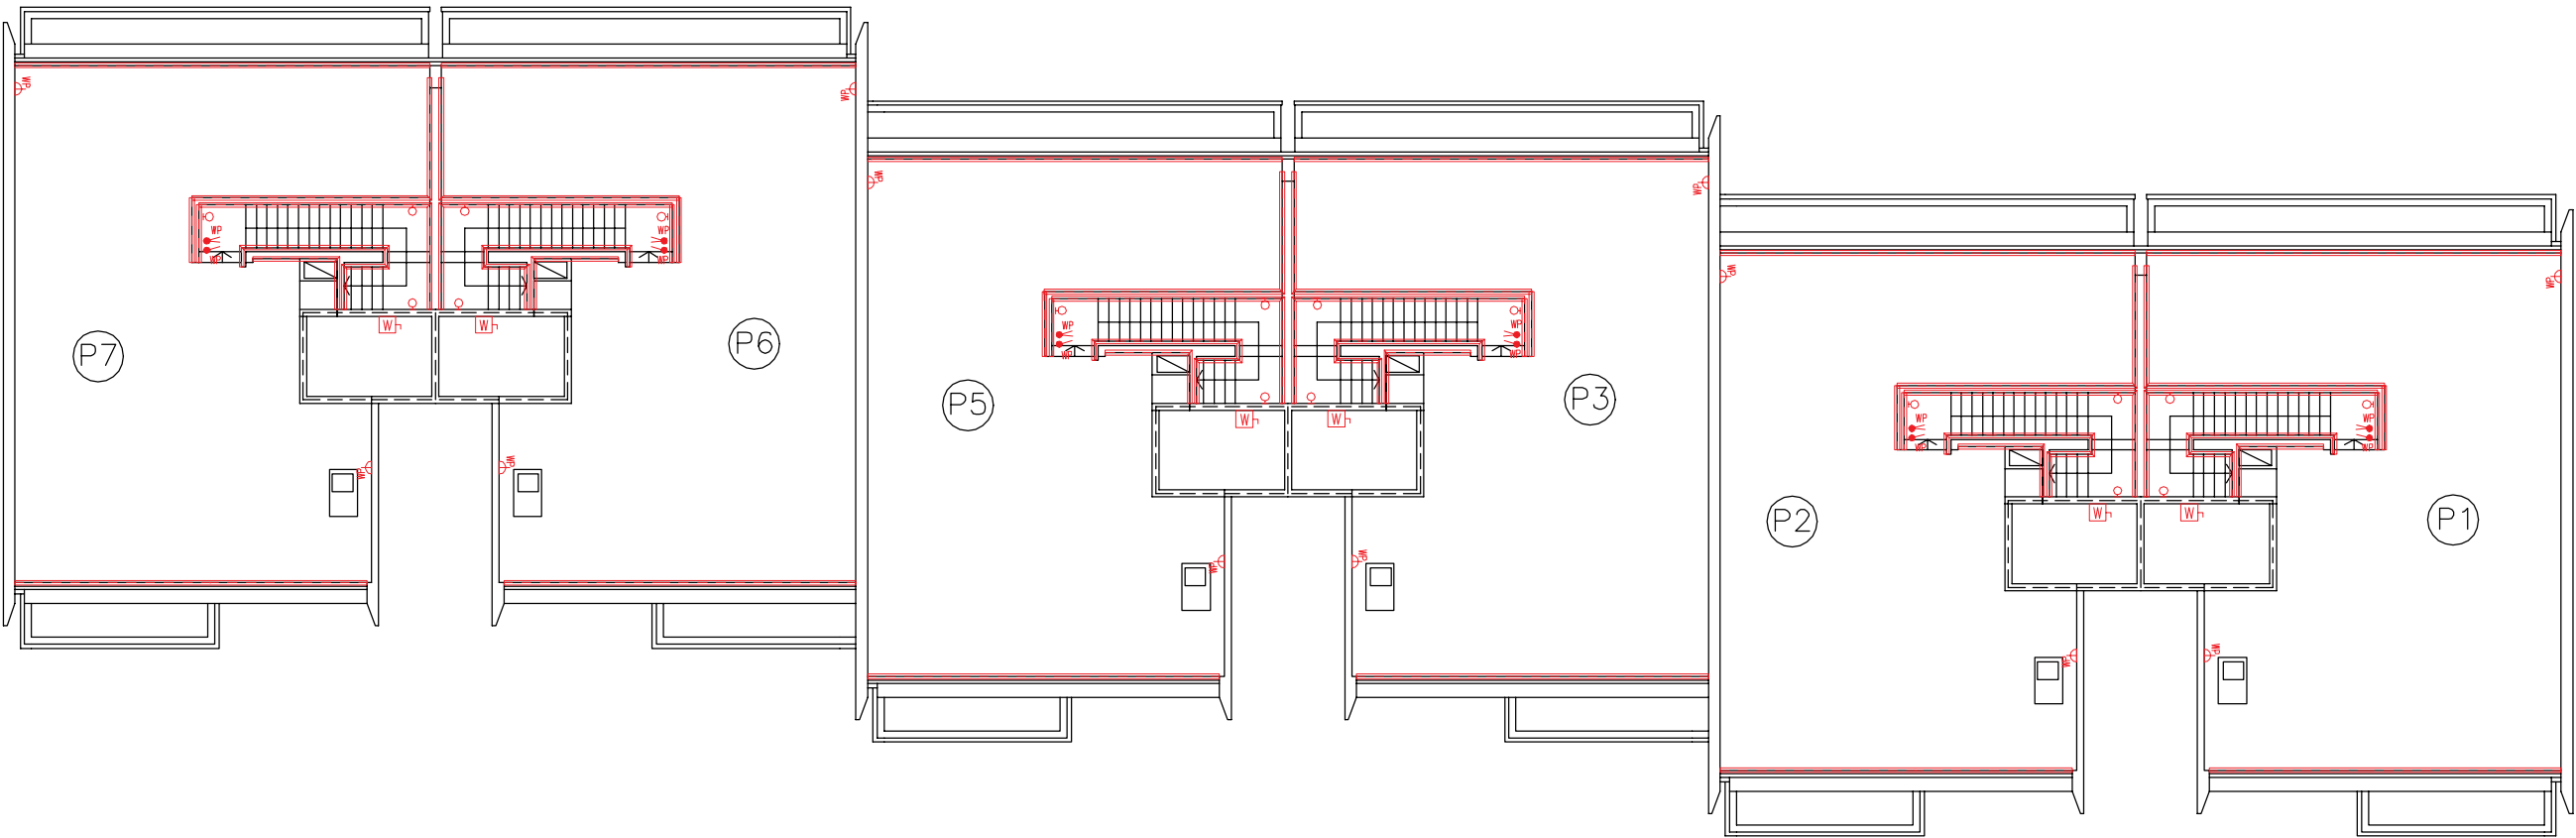
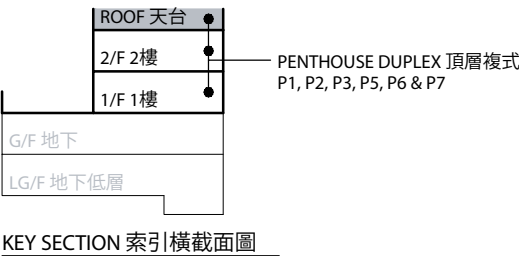


Legend 圖例

- | | | | |
|--|--|------------------------------------|---|
| 1-gang 1-way Lighting Switch 單位燈掣 | Isolator for Outdoor Air-Conditioner 室外空調機開關掣 | Door Bell 門鈴 | Town Gas Meter 煤氣錶 |
| 2-gang 1-way Lighting Switch 雙位燈掣 | Town Gas Water Heater Remote Controller 煤氣熱水爐溫度控制掣 | Door Phone 對講機 | Indoor Air-Conditioner 室內空調機 |
| 3-gang 1-way Lighting Switch 三位燈掣 | 13A Single Socket Outlet 13A單位電插座 | M.C.B. Board 總電掣箱 | Concealed Type Indoor Air-Conditioner 暗藏式室內空調機 |
| 1-gang 2-way Lighting Switch 單位二路燈掣 | 13A Twin Socket Outlet 13A雙位電插座 | Lamp Holder 燈位 | Cassette Type Indoor Air-Conditioner 卡式室內空調機 |
| 2-gang 2-way Lighting Switch 雙位二路燈掣 | 13A Single Floor Socket Outlet 13A藏地單位電插座 | Downlight 天花燈 | Washing Machine Connection Point (Water Outlet) 洗衣機接駁點(去水位) |
| 3-gang 2-way Lighting Switch 三位二路燈掣 | 13A Single Watertight Socket Outlet 13A單位防水電插座 | Garden Lamp 花園燈 | Washing Machine Connection Point (Water Inlet) 洗衣機接駁點(來水位) |
| 1-gang 1-way Watertight Lighting Switch 單位防水燈掣 | TV/FM Outlet 電視及電台接收插座 | Wall Mounted Lamp for Garden 花園牆身燈 | Door Release Sensor 開燈感應器 |
| 1-gang 2-way Watertight Lighting Switch 單位二路防水燈掣 | Telephone Outlet 電話插座 | Roof Floor Lamp 天台地燈 | Power Bar 拖板 |
| Switch for Exhaust Fan 抽氣扇開關掣 | Floor TV/FM Outlet 藏地電視及電台接收插座 | Wall Lamp 牆燈 | |
| Switch for Water Heater 熱水爐開關掣 | Floor Telephone Outlet 藏地電話插座 | Strip Light 燈帶 | |
| Switch for Oven 焗爐開關掣 | Door Bell Push Button 門鈴按鈕 | Light Trough 燈槽 | |
| Switch for Indoor Air-Conditioner 室內空調機接線位 | | Town Gas Water Heater 煤氣熱水爐 | |


Mechanical & Electrical Provisions Plan 機電裝置平面圖

Block D 座 LG/F (Part Plan) 地下低層(部分平面圖)

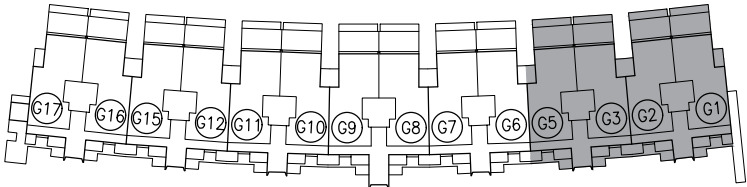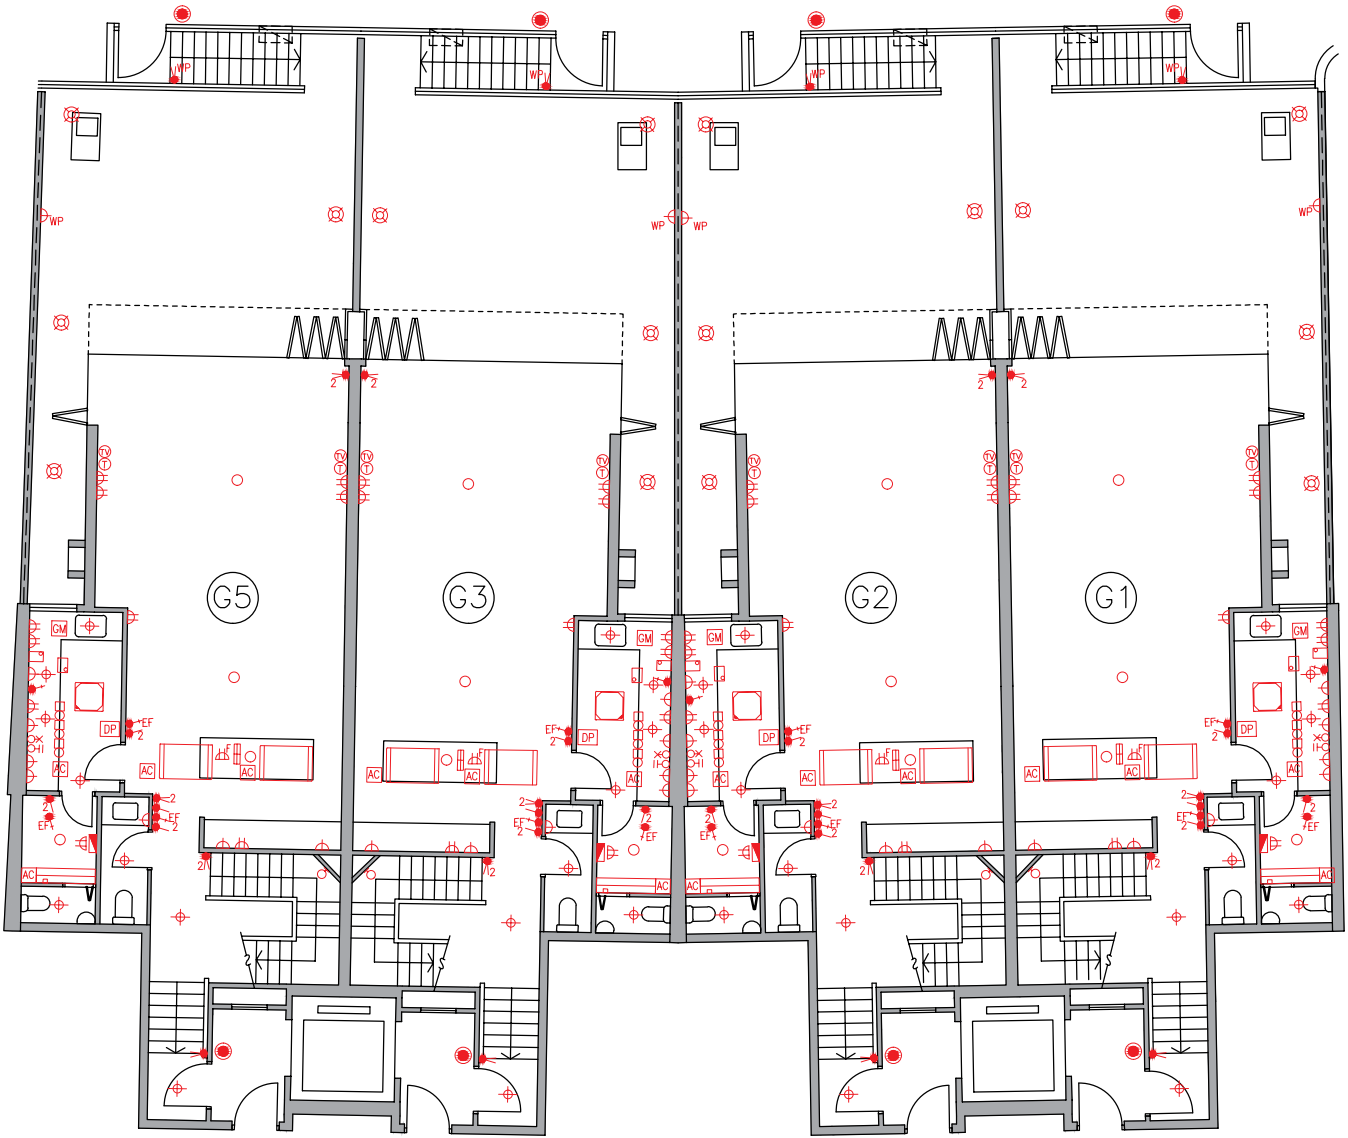

KEY PLAN 索引圖

Remark :
In the description of residential property in a residential block, the prefix "G" means Garden Duplex unit and the numbering means the numbering of Garden Duplex unit of Block A, B, C, D, E or F (as the case may be). e.g. "G1" refers to Garden Duplex 1 of Block A, B, C, D, E or F (as the case may be).
備註：
住宅大樓的住宅物業的描述中，字首「G」指花園複式單位，而編號指A、B、C、D、E或F座(視情況而定)的花園複式單位的編號。例如「G1」指A、B、C、D、E或F座(視情況而定)的花園複式1號單位。

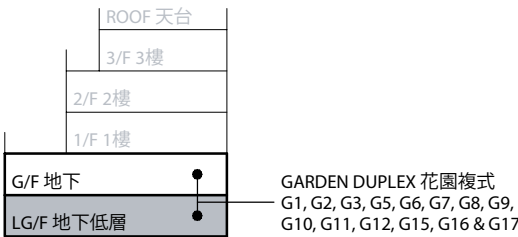


KEY SECTION 索引橫截面圖

Legend 圖例

- | | | | |
|--|--|------------------------------------|---|
| 1-gang 1-way Lighting Switch 單位燈掣 | Isolator for Outdoor Air-Conditioner 室外空調機開關掣 | Door Bell 門鈴 | Town Gas Meter 煤氣錶 |
| 2-gang 1-way Lighting Switch 雙位燈掣 | Town Gas Water Heater Remote Controller 煤氣熱水爐溫度控制掣 | Door Phone 對講機 | Indoor Air-Conditioner 室內空調機 |
| 3-gang 1-way Lighting Switch 三位燈掣 | 13A Single Socket Outlet 13A單位電插座 | M.C.B. Board 總電掣箱 | Concealed Type Indoor Air-Conditioner 暗藏式室內空調機 |
| 1-gang 2-way Lighting Switch 單位二路燈掣 | 13A Twin Socket Outlet 13A雙位電插座 | Lamp Holder 燈位 | Cassette Type Indoor Air-Conditioner 卡式室內空調機 |
| 2-gang 2-way Lighting Switch 雙位二路燈掣 | 13A Single Floor Socket Outlet 13A藏地單位電插座 | Downlight 天花燈 | Washing Machine Connection Point (Water Outlet) 洗衣機接駁點(去水位) |
| 3-gang 2-way Lighting Switch 三位二路燈掣 | 13A Single Watertight Socket Outlet 13A單位防水電插座 | Garden Lamp 花園燈 | Washing Machine Connection Point (Water Inlet) 洗衣機接駁點(來水位) |
| 1-gang 1-way Watertight Lighting Switch 單位防水燈掣 | TV/FM Outlet 電視及電台接收插座 | Wall Mounted Lamp for Garden 花園牆身燈 | Door Release Sensor 開燈感應器 |
| 1-gang 2-way Watertight Lighting Switch 單位二路防水燈掣 | Telephone Outlet 電話插座 | Roof Floor Lamp 天台地燈 | Power Bar 拖板 |
| Switch for Exhaust Fan 抽氣扇開關掣 | Floor TV/FM Outlet 藏地電視及電台接收插座 | Wall Lamp 牆燈 | |
| Switch for Water Heater 熱水爐開關掣 | Floor Telephone Outlet 藏地電話插座 | Strip Light 燈帶 | |
| Switch for Oven 焗爐開關掣 | Door Bell Push Button 門鈴按鈕 | Light Trough 燈槽 | |
| Switch for Indoor Air-Conditioner 室內空調機接線位 | | Town Gas Water Heater 煤氣熱水爐 | |


Mechanical & Electrical Provisions Plan 機電裝置平面圖

Block D 座 G/F (Part Plan) 地下(部分平面圖)

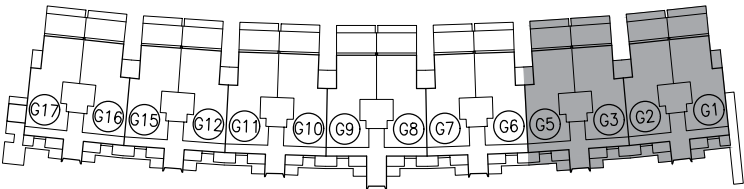


KEY PLAN 索引圖

Remark :
In the description of residential property in a residential block, the prefix "G" means Garden Duplex unit and the numbering means the numbering of Garden Duplex unit of Block A, B, C, D, E or F (as the case may be). e.g. "G1" refers to Garden Duplex 1 of Block A, B, C, D, E or F (as the case may be).
備註：
住宅大樓的住宅物業的描述中，字首「G」指花園複式單位，而編號指A、B、C、D、E或F座(視情況而定)的花園複式單位的編號。例如「G1」指A、B、C、D、E或F座(視情況而定)的花園複式1號單位。

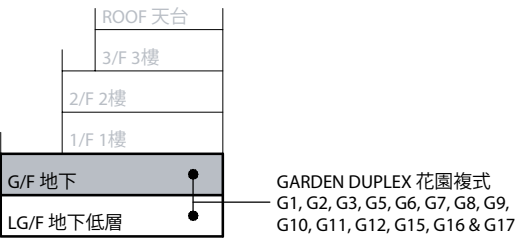

KEY SECTION 索引橫截面圖

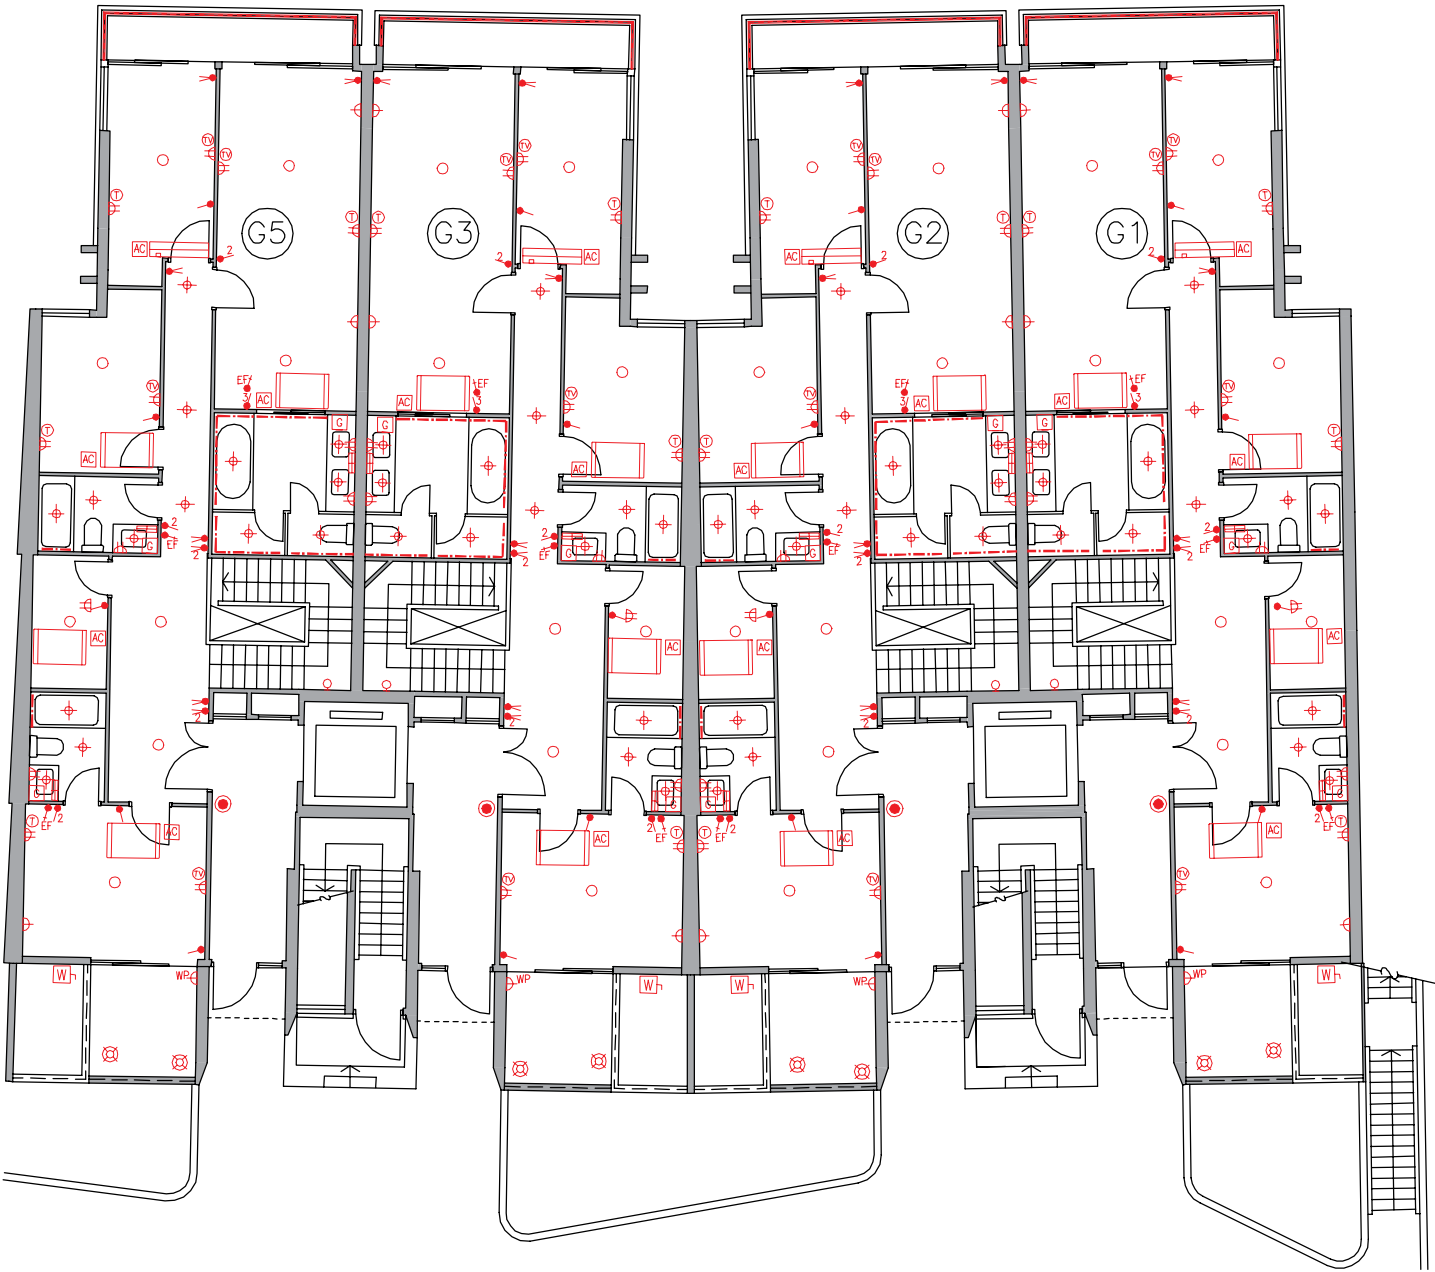

Legend 圖例

- 1-gang 1-way Lighting Switch 單位燈掣
- 2-gang 1-way Lighting Switch 雙位燈掣
- 3-gang 1-way Lighting Switch 三位燈掣
- 1-gang 2-way Lighting Switch 單位二路燈掣
- 2-gang 2-way Lighting Switch 雙位二路燈掣
- 3-gang 2-way Lighting Switch 三位二路燈掣
- WP 1-gang 1-way Watertight Lighting Switch 單位防水燈掣
- WP/ 1-gang 2-way Watertight Lighting Switch 單位二路防水燈掣
- EF Switch for Exhaust Fan 抽氣扇開關掣
- WH Switch for Water Heater 熱水爐開關掣
- OV Switch for Oven 焗爐開關掣
- AC Switch for Indoor Air-Conditioner 室內空調機接線位



- Isolator for Outdoor Air-Conditioner 室外空調機開關掣
- Town Gas Water Heater Remote Controller 煤氣熱水爐溫度控制掣
- I3A Single Socket Outlet I3A單位電插座
- I3A Twin Socket Outlet I3A雙位電插座
- I3A Single Floor Socket Outlet I3A藏地單位電插座
- I3A Single Watertight Socket Outlet I3A單位防水電插座
- TV/FM Outlet 電視及電台接收插座
- Telephone Outlet 電話插座
- Floor TV/FM Outlet 藏地電視及電台接收插座
- Floor Telephone Outlet 藏地電話插座
- Door Bell Push Button 門鈴按鈕

- Door Bell 門鈴
- Door Phone 對講機
- M.C.B. Board 總電掣箱
- Lamp Holder 燈位
- Downlight 天花燈
- Garden Lamp 花園燈
- Wall Mounted Lamp for Garden 花園牆身燈
- Roof Floor Lamp 天台地燈
- Wall Lamp 牆燈
- Strip Light 燈帶
- Light Trough 燈槽
- Town Gas Water Heater 煤氣熱水爐

- Town Gas Meter 煤氣錶
- Indoor Air-Conditioner 室內空調機
- Concealed Type Indoor Air-Conditioner 暗藏式室內空調機
- Cassette Type Indoor Air-Conditioner 卡式室內空調機
- Washing Machine Connection Point (Water Outlet) 洗衣機接駁點(去水位)
- Washing Machine Connection Point (Water Inlet) 洗衣機接駁點(來水位)
- Door Release Sensor 開燈感應器
- Power Bar 拖板


Mechanical & Electrical Provisions Plan 機電裝置平面圖

Block D 座 I/F (Part Plan) 1樓(部分平面圖)

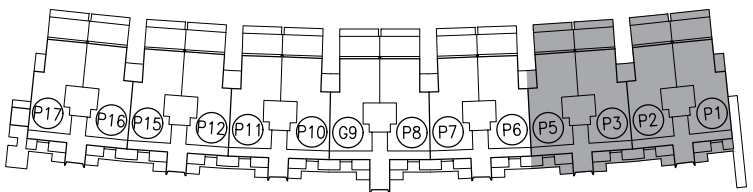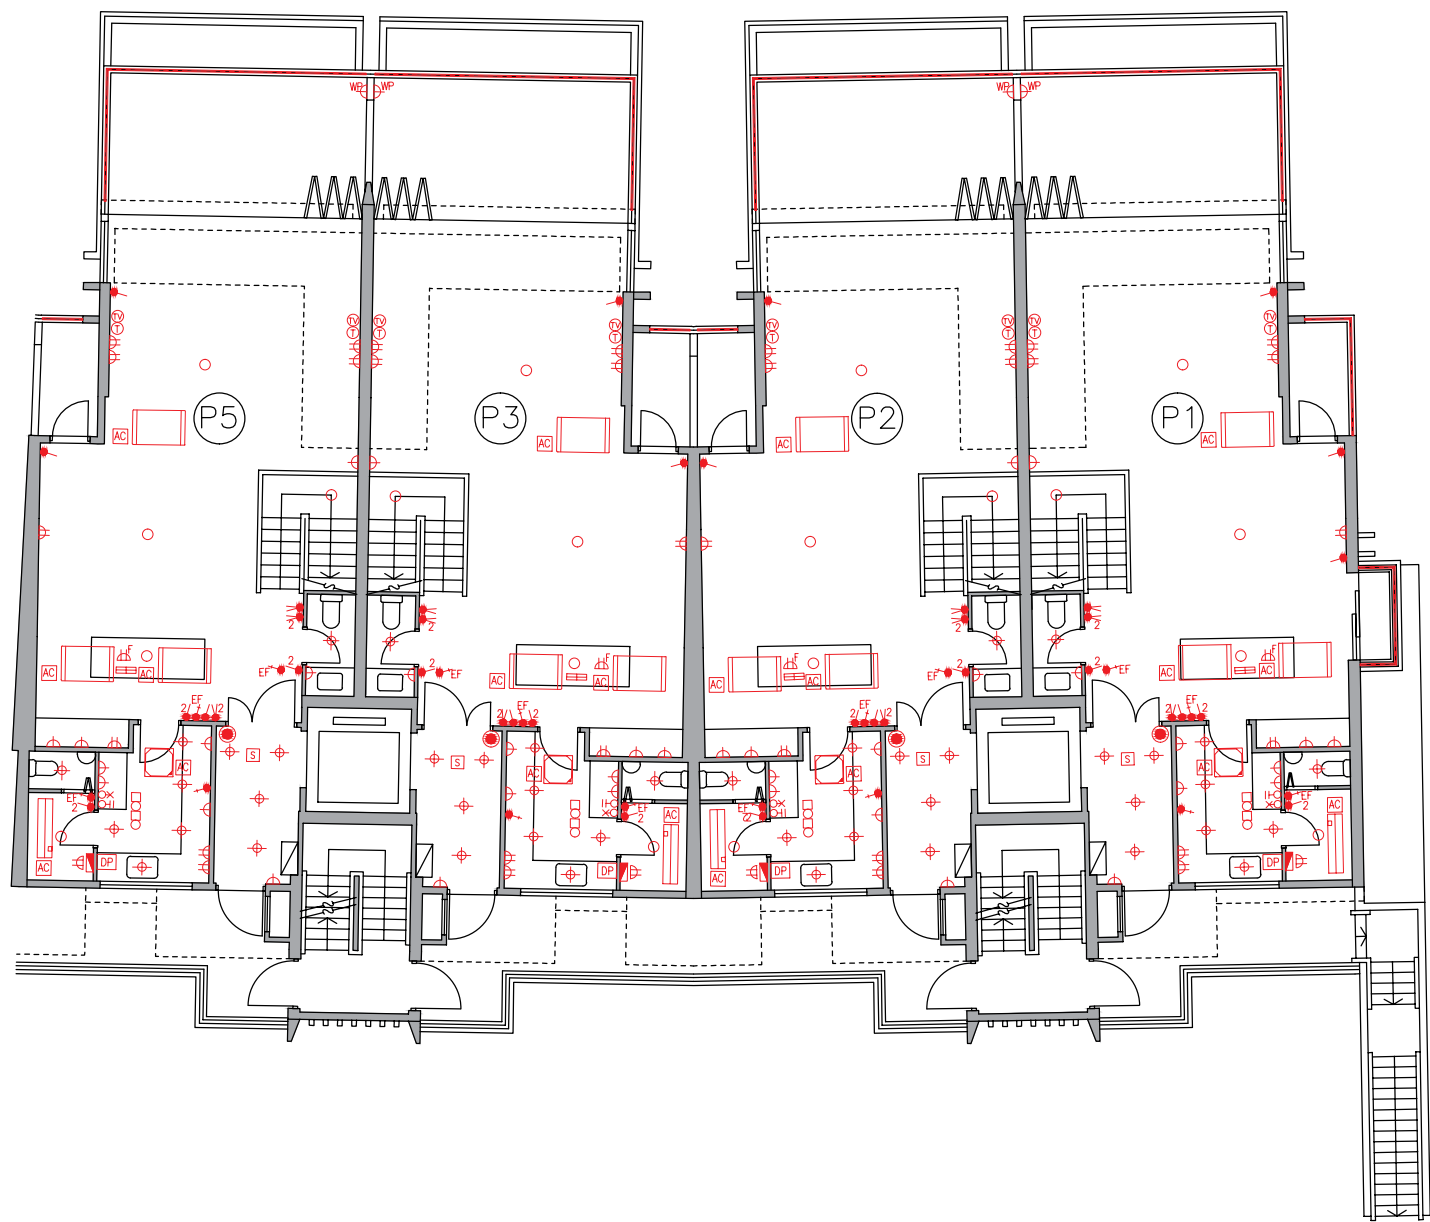

KEY PLAN 索引圖

Remark :
In the description of residential property in a residential block, the prefix "P" means Penthouse Triplex unit and the numbering means the numbering of Penthouse Triplex unit of Block A, B, D, E or F (as the case may be). e.g. "P1" refers to Penthouse Triplex 1 of Block A, B, D, E or F (as the case may be).
備註：
住宅大樓中住宅物業的描述中，字首「P」指頂層三複式單位，而編號指A、B、D、E或F座(視情況而定)的頂層三複式單位的編號。例如「P1」指A、B、D、E或F座(視情況而定)的頂層三複式1號單位。

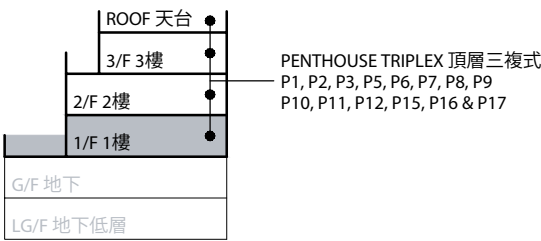


KEY SECTION 索引橫截面圖

Legend 圖例

- | | | | |
|--|--|------------------------------------|---|
| 1-gang 1-way Lighting Switch 單位燈掣 | Isolator for Outdoor Air-Conditioner 室外空調機開關掣 | Door Bell 門鈴 | Town Gas Meter 煤氣錶 |
| 2-gang 1-way Lighting Switch 雙位燈掣 | Town Gas Water Heater Remote Controller 煤氣熱水爐溫度控制掣 | Door Phone 對講機 | Indoor Air-Conditioner 室內空調機 |
| 3-gang 1-way Lighting Switch 三位燈掣 | 13A Single Socket Outlet 13A單位電插座 | M.C.B. Board 總電掣箱 | Concealed Type Indoor Air-Conditioner 暗藏式室內空調機 |
| 1-gang 2-way Lighting Switch 單位二路燈掣 | 13A Twin Socket Outlet 13A雙位電插座 | Lamp Holder 燈位 | Cassette Type Indoor Air-Conditioner 卡式室內空調機 |
| 2-gang 2-way Lighting Switch 雙位二路燈掣 | 13A Single Floor Socket Outlet 13A藏地單位電插座 | Downlight 天花燈 | Washing Machine Connection Point (Water Outlet) 洗衣機接駁點(去水位) |
| 3-gang 2-way Lighting Switch 三位二路燈掣 | 13A Single Watertight Socket Outlet 13A單位防水電插座 | Garden Lamp 花園燈 | Washing Machine Connection Point (Water Inlet) 洗衣機接駁點(來水位) |
| 1-gang 1-way Watertight Lighting Switch 單位防水燈掣 | TV/FM Outlet 電視及電台接收插座 | Wall Mounted Lamp for Garden 花園牆身燈 | Door Release Sensor 開燈感應器 |
| 1-gang 2-way Watertight Lighting Switch 單位二路防水燈掣 | Telephone Outlet 電話插座 | Roof Floor Lamp 天台地燈 | Power Bar 拖板 |
| Switch for Exhaust Fan 抽氣扇開關掣 | Floor TV/FM Outlet 藏地電視及電台接收插座 | Wall Lamp 牆燈 | |
| Switch for Water Heater 熱水爐開關掣 | Floor Telephone Outlet 藏地電話插座 | Strip Light 燈帶 | |
| Switch for Oven 焗爐開關掣 | Door Bell Push Button 門鈴按鈕 | Light Trough 燈槽 | |
| Switch for Indoor Air-Conditioner 室內空調機接線位 | | Town Gas Water Heater 煤氣熱水爐 | |

Mechanical & Electrical Provisions Plan 機電裝置平面圖


Block D 座 2/F (Part Plan) 2樓(部分平面圖)

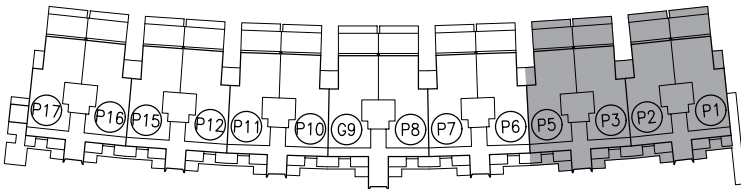


KEY PLAN 索引圖

Remark :
In the description of residential property in a residential block, the prefix "P" means Penthouse Triplex unit and the numbering means the numbering of Penthouse Triplex unit of Block A, B, D, E or F (as the case may be). e.g. "P1" refers to Penthouse Triplex 1 of Block A, B, D, E or F (as the case may be).

備註：
住宅大樓中住宅物業的描述中，字首「P」指頂層三複式單位，而編號指A、B、D、E或F座(視情況而定)的頂層三複式單位的編號。例如「P1」指A、B、D、E或F座(視情況而定)的頂層三複式1號單位。

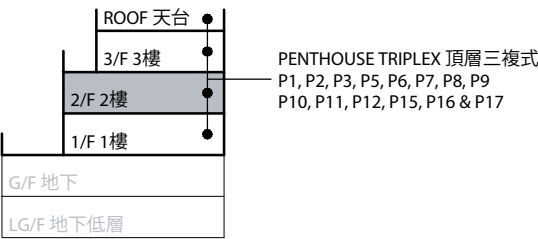

KEY SECTION 索引橫截面圖

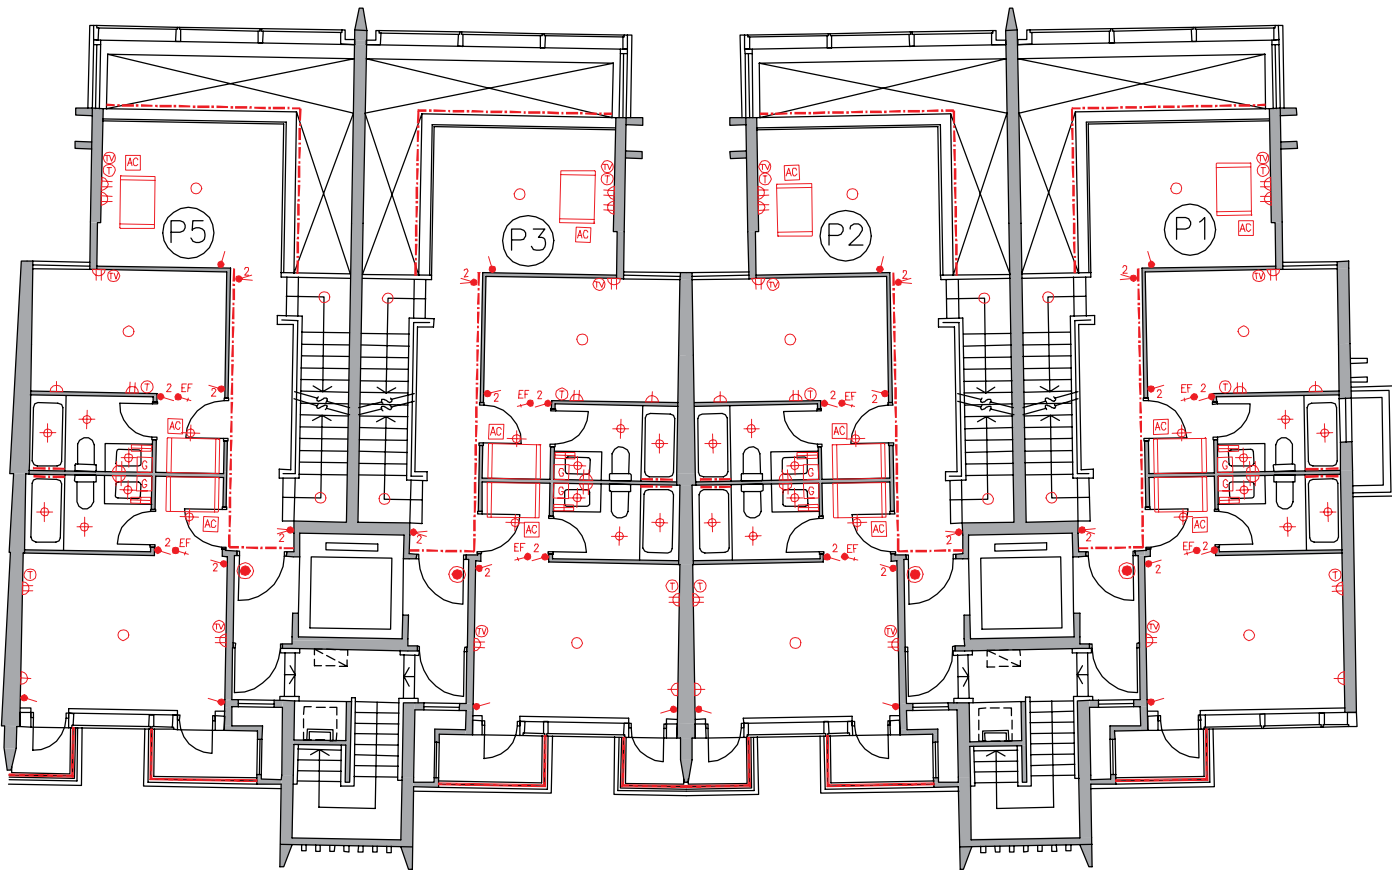

Legend 圖例

- 1-gang 1-way Lighting Switch 單位燈掣
- 2-gang 1-way Lighting Switch 雙位燈掣
- 3-gang 1-way Lighting Switch 三位燈掣
- 1-gang 2-way Lighting Switch 單位二路燈掣
- 2-gang 2-way Lighting Switch 雙位二路燈掣
- 3-gang 2-way Lighting Switch 三位二路燈掣
- WP 1-gang 1-way Watertight Lighting Switch 單位防水燈掣
- WP 1-gang 2-way Watertight Lighting Switch 單位二路防水燈掣
- EF Switch for Exhaust Fan 抽氣扇開關掣
- WH Switch for Water Heater 熱水爐開關掣
- OV Switch for Oven 焗爐開關掣
- AC Switch for Indoor Air-Conditioner 室內空調機接線位



- Isolator for Outdoor Air-Conditioner 室外空調機開關掣
- Town Gas Water Heater Remote Controller 煤氣熱水爐溫度控制掣
- I3A Single Socket Outlet I3A單位電插座
- I3A Twin Socket Outlet I3A雙位電插座
- I3A Single Floor Socket Outlet I3A藏地單位電插座
- I3A Single Watertight Socket Outlet I3A單位防水電插座
- TV/FM Outlet 電視及電台接收插座
- Telephone Outlet 電話插座
- Floor TV/FM Outlet 藏地電視及電台接收插座
- Floor Telephone Outlet 藏地電話插座
- Door Bell Push Button 門鈴按鈕

- Door Bell 門鈴
- Door Phone 對講機
- M.C.B. Board 總電掣箱
- Lamp Holder 燈位
- Downlight 天花燈
- Garden Lamp 花園燈
- Wall Mounted Lamp for Garden 花園牆身燈
- Roof Floor Lamp 天台地燈
- Wall Lamp 牆燈
- Strip Light 燈帶
- Light Trough 燈槽
- Town Gas Water Heater 煤氣熱水爐

- Town Gas Meter 煤氣錶
- Indoor Air-Conditioner 室內空調機
- Concealed Type Indoor Air-Conditioner 暗藏式室內空調機
- Cassette Type Indoor Air-Conditioner 卡式室內空調機
- Washing Machine Connection Point (Water Outlet) 洗衣機接駁點(去水位)
- Washing Machine Connection Point (Water Inlet) 洗衣機接駁點(來水位)
- Door Release Sensor 開燈感應器
- Power Bar 拖板

Mechanical & Electrical Provisions Plan 機電裝置平面圖

Block D 座 3/F (Part Plan) 3樓(部分平面圖)

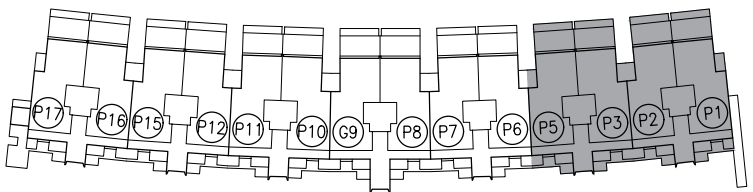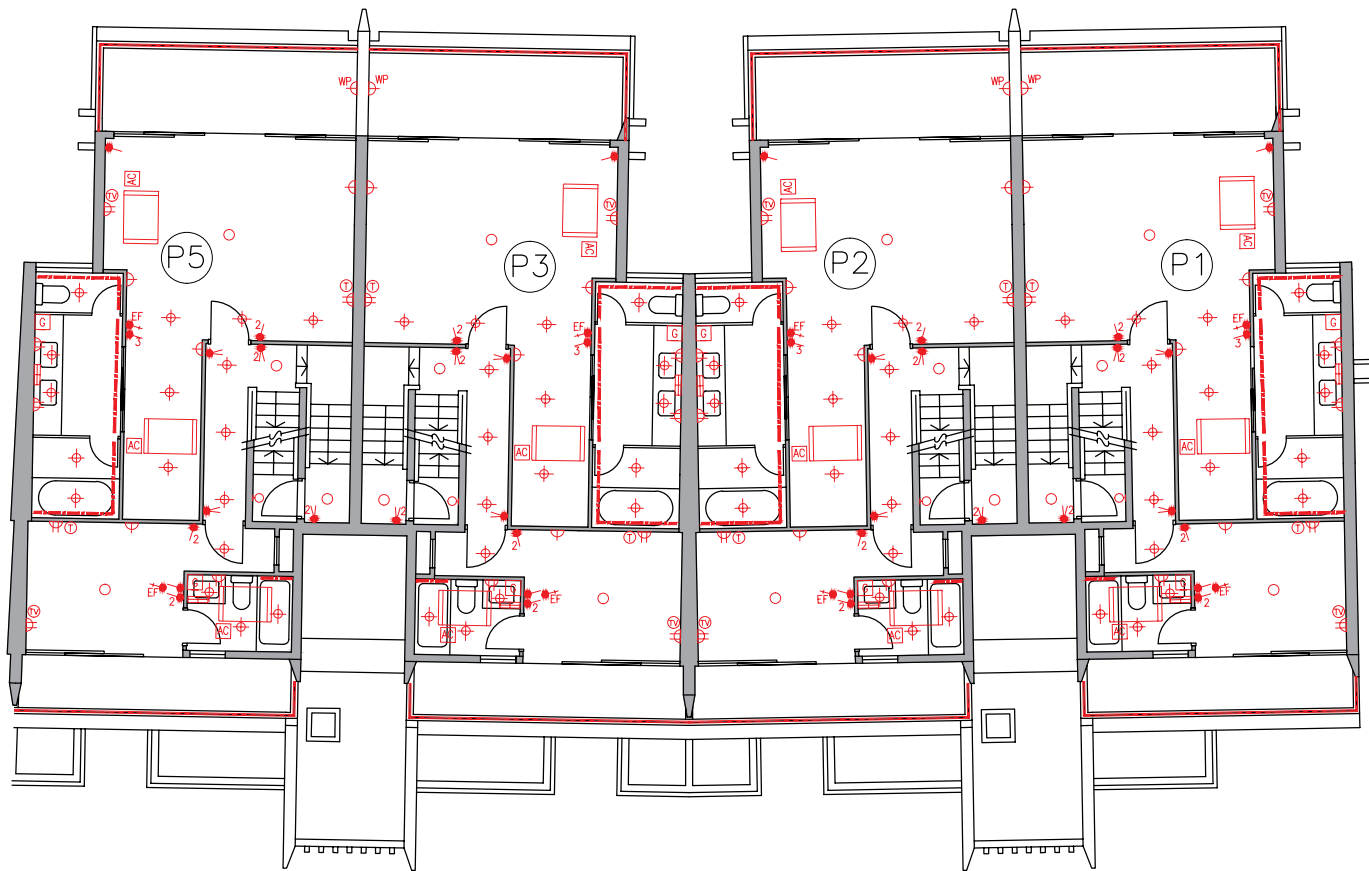


KEY PLAN 索引圖

Remark :

In the description of residential property in a residential block, the prefix "P" means Penthouse Triplex unit and the numbering means the numbering of Penthouse Triplex unit of Block A, B, D, E or F (as the case may be). e.g. "P1" refers to Penthouse Triplex 1 of Block A, B, D, E or F (as the case may be).

備註：

住宅大樓中住宅物業的描述中，字首「P」指頂層三複式單位，而編號指A、B、D、E或F座(視情況而定)的頂層三複式單位的編號。例如「P1」指A、B、D、E或F座(視情況而定)的頂層三複式1號單位。

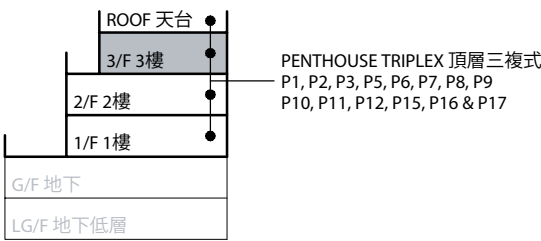


KEY SECTION 索引橫截面圖

Legend 圖例

- | | | | |
|--|--|------------------------------------|---|
| 1-gang 1-way Lighting Switch 單位燈掣 | Isolator for Outdoor Air-Conditioner 室外空調機開關掣 | Door Bell 門鈴 | Town Gas Meter 煤氣錶 |
| 2-gang 1-way Lighting Switch 雙位燈掣 | Town Gas Water Heater Remote Controller 煤氣熱水爐溫度控制掣 | Door Phone 對講機 | Indoor Air-Conditioner 室內空調機 |
| 3-gang 1-way Lighting Switch 三位燈掣 | 13A Single Socket Outlet 13A單位電插座 | M.C.B. Board 總電掣箱 | Concealed Type Indoor Air-Conditioner 暗藏式室內空調機 |
| 1-gang 2-way Lighting Switch 單位二路燈掣 | 13A Twin Socket Outlet 13A雙位電插座 | Lamp Holder 燈位 | Cassette Type Indoor Air-Conditioner 卡式室內空調機 |
| 2-gang 2-way Lighting Switch 雙位二路燈掣 | 13A Single Floor Socket Outlet 13A藏地單位電插座 | Downlight 天花燈 | Washing Machine Connection Point (Water Outlet) 洗衣機接駁點(去水位) |
| 3-gang 2-way Lighting Switch 三位二路燈掣 | 13A Single Watertight Socket Outlet 13A單位防水電插座 | Garden Lamp 花園燈 | Washing Machine Connection Point (Water Inlet) 洗衣機接駁點(來水位) |
| 1-gang 1-way Watertight Lighting Switch 單位防水燈掣 | TV/FM Outlet 電視及電台接收插座 | Wall Mounted Lamp for Garden 花園牆身燈 | Door Release Sensor 開燈感應器 |
| 1-gang 2-way Watertight Lighting Switch 單位二路防水燈掣 | Telephone Outlet 電話插座 | Roof Floor Lamp 天台地燈 | Power Bar 拖板 |
| Switch for Exhaust Fan 抽氣扇開關掣 | Floor TV/FM Outlet 藏地電視及電台接收插座 | Wall Lamp 牆燈 | |
| Switch for Water Heater 熱水爐開關掣 | Floor Telephone Outlet 藏地電話插座 | Strip Light 燈帶 | |
| Switch for Oven 焗爐開關掣 | Door Bell Push Button 門鈴按鈕 | Light Trough 燈槽 | |
| Switch for Indoor Air-Conditioner 室內空調機接線位 | | Town Gas Water Heater 煤氣熱水爐 | |



Mechanical & Electrical Provisions Plan 機電裝置平面圖

Block D 座 Roof (Part Plan) 天台(部分平面圖)

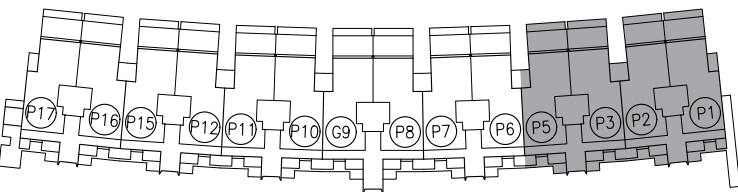

KEY PLAN 索引圖

Remark :
In the description of residential property in a residential block, the prefix "P" means Penthouse Triplex unit and the numbering means the numbering of Penthouse Triplex unit of Block A, B, D, E or F (as the case may be). e.g. "P1" refers to Penthouse Triplex I of Block A, B, D, E or F (as the case may be).
備註：
住宅大樓中住宅物業的描述中，字首「P」指頂層三複式單位，而編號指A、B、D、E或F座(視情況而定)的頂層三複式單位的編號。例如「P1」指A、B、D、E或F座(視情況而定)的頂層三複式1號單位。

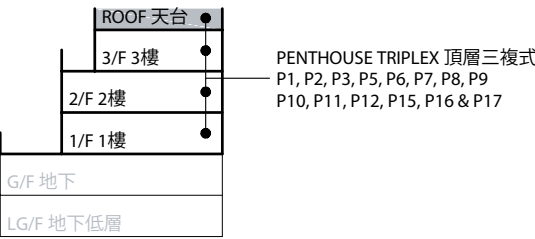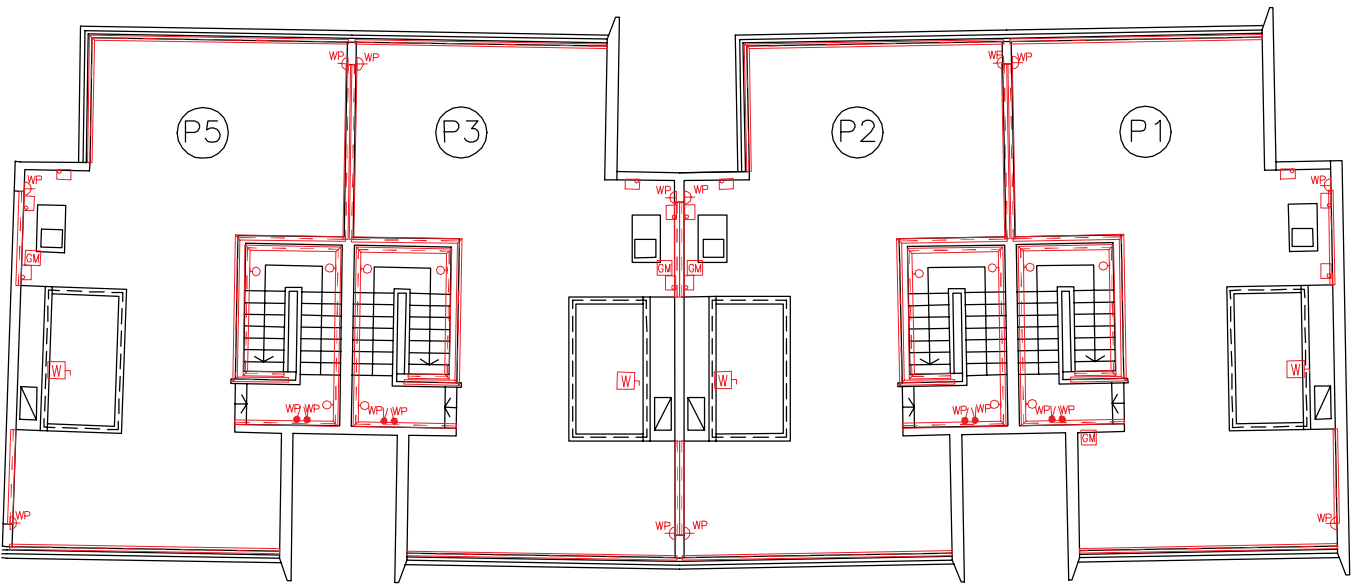

KEY SECTION 索引橫截面圖

Legend 圖例

- 1-gang 1-way Lighting Switch 單位燈掣
- 2-gang 1-way Lighting Switch 雙位燈掣
- 3-gang 1-way Lighting Switch 三位燈掣
- 1-gang 2-way Lighting Switch 單位二路燈掣
- 2-gang 2-way Lighting Switch 雙位二路燈掣
- 3-gang 2-way Lighting Switch 三位二路燈掣
- WP 1-gang 1-way Watertight Lighting Switch 單位防水燈掣
- WP/ 1-gang 2-way Watertight Lighting Switch 單位二路防水燈掣
- EF Switch for Exhaust Fan 抽氣扇開關掣
- WH Switch for Water Heater 熱水爐開關掣
- OV Switch for Oven 焗爐開關掣
- AC Switch for Indoor Air-Conditioner 室內空調機接線位

- Isolator for Outdoor Air-Conditioner 室外空調機開關掣
- Town Gas Water Heater Remote Controller 煤氣熱水爐溫度控制掣
- I3A Single Socket Outlet I3A單位電插座
- I3A Twin Socket Outlet I3A雙位電插座
- I3A Single Floor Socket Outlet I3A藏地單位電插座
- I3A Single Watertight Socket Outlet I3A單位防水電插座
- TV/FM Outlet 電視及電台接收插座
- Telephone Outlet 電話插座
- Floor TV/FM Outlet 藏地電視及電台接收插座
- Floor Telephone Outlet 藏地電話插座
- Door Bell Push Button 門鈴按鈕



- Door Bell 門鈴
- Door Phone 對講機
- M.C.B. Board 總電掣箱
- Lamp Holder 燈位
- Downlight 天花燈
- Garden Lamp 花園燈
- Wall Mounted Lamp for Garden 花園牆身燈
- Roof Floor Lamp 天台地燈
- Wall Lamp 牆燈
- Strip Light 燈帶
- Light Trough 燈槽
- Town Gas Water Heater 煤氣熱水爐

- Town Gas Meter 煤氣錶
- Indoor Air-Conditioner 室內空調機
- Concealed Type Indoor Air-Conditioner 暗藏式室內空調機
- Cassette Type Indoor Air-Conditioner 卡式室內空調機
- Washing Machine Connection Point (Water Outlet) 洗衣機接駁點(去水位)
- Washing Machine Connection Point (Water Inlet) 洗衣機接駁點(來水位)
- Door Release Sensor 開燈感應器
- Power Bar 拖板

裝置、裝修物料及設備


Mechanical & Electrical Provisions Plan 機電裝置平面圖

Block D 座 LG/F (Part Plan) 地下低層(部分平面圖)

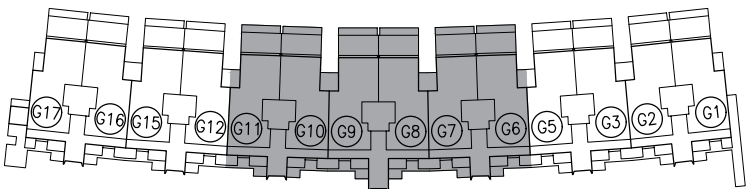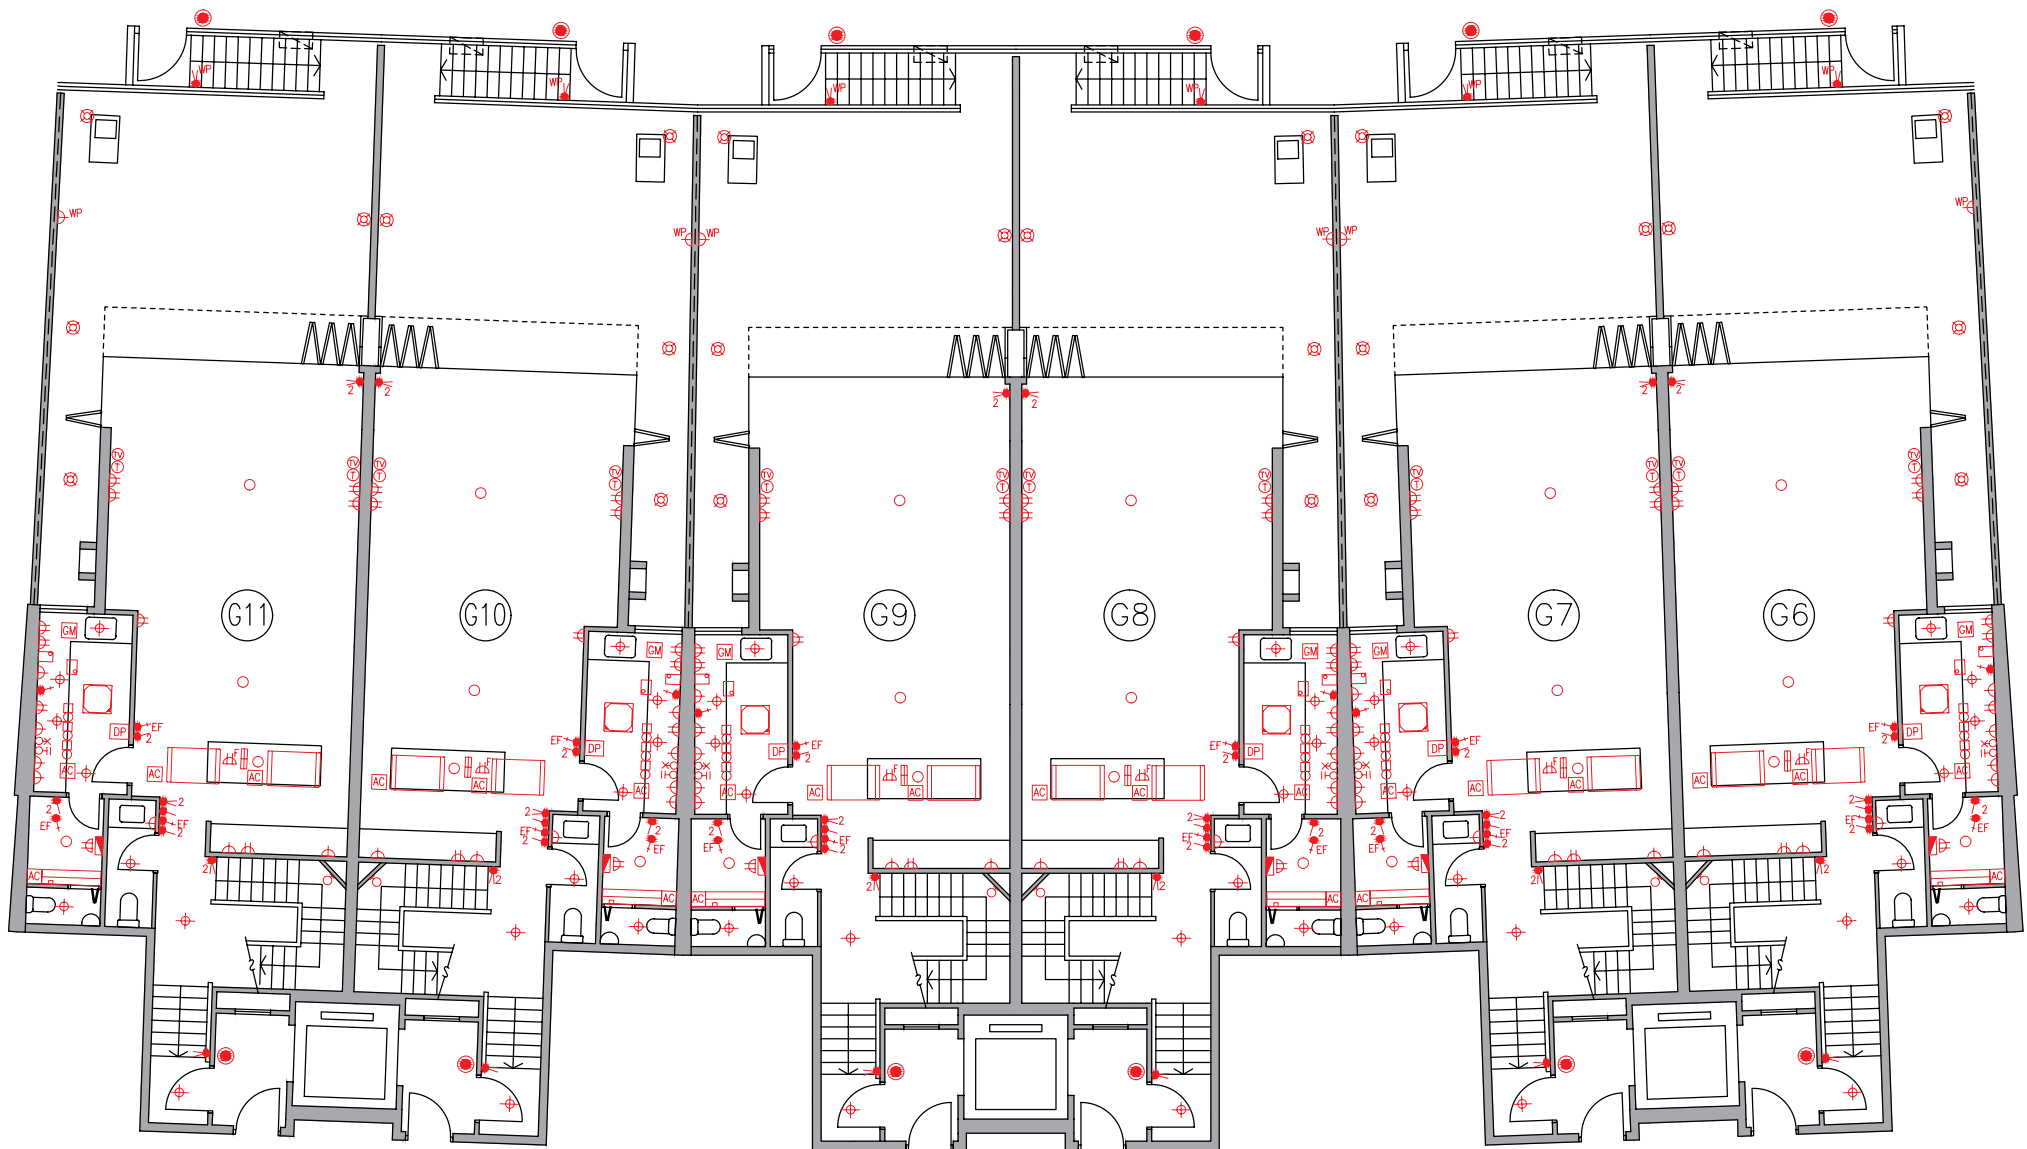

KEY PLAN 索引圖

Remark :
In the description of residential property in a residential block, the prefix "G" means Garden Duplex unit and the numbering means the numbering of Garden Duplex unit of Block A, B, C, D, E or F (as the case may be). e.g. "G1" refers to Garden Duplex 1 of Block A, B, C, D, E or F (as the case may be).
備註：
住宅大樓的住宅物業的描述中，字首「G」指花園複式單位，而編號指A、B、C、D、E或F座(視情況而定)的花園複式單位的編號。例如「G1」指A、B、C、D、E或F座(視情況而定)的花園複式1號單位。

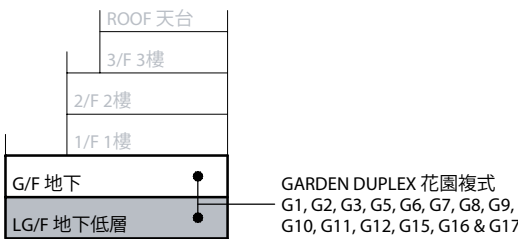


KEY SECTION 索引橫截面圖

Legend 圖例

- | | | | |
|--|--|------------------------------------|---|
| 1-gang 1-way Lighting Switch 單位燈掣 | Isolator for Outdoor Air-Conditioner 室外空調機開關掣 | Door Bell 門鈴 | Town Gas Meter 煤氣錶 |
| 2-gang 1-way Lighting Switch 雙位燈掣 | Town Gas Water Heater Remote Controller 煤氣熱水爐溫度控制掣 | Door Phone 對講機 | Indoor Air-Conditioner 室內空調機 |
| 3-gang 1-way Lighting Switch 三位燈掣 | 13A Single Socket Outlet 13A單位電插座 | M.C.B. Board 總電掣箱 | Concealed Type Indoor Air-Conditioner 暗藏式室內空調機 |
| 1-gang 2-way Lighting Switch 單位二路燈掣 | 13A Twin Socket Outlet 13A雙位電插座 | Lamp Holder 燈位 | Cassette Type Indoor Air-Conditioner 卡式室內空調機 |
| 2-gang 2-way Lighting Switch 雙位二路燈掣 | 13A Single Floor Socket Outlet 13A藏地單位電插座 | Downlight 天花燈 | Washing Machine Connection Point (Water Outlet) 洗衣機接駁點(去水位) |
| 3-gang 2-way Lighting Switch 三位二路燈掣 | 13A Single Watertight Socket Outlet 13A單位防水電插座 | Garden Lamp 花園燈 | Washing Machine Connection Point (Water Inlet) 洗衣機接駁點(來水位) |
| 1-gang 1-way Watertight Lighting Switch 單位防水燈掣 | TV/FM Outlet 電視及電台接收插座 | Wall Mounted Lamp for Garden 花園牆身燈 | Door Release Sensor 開燈感應器 |
| 1-gang 2-way Watertight Lighting Switch 單位二路防水燈掣 | Telephone Outlet 電話插座 | Roof Floor Lamp 天台地燈 | Power Bar 拖板 |
| Switch for Exhaust Fan 抽氣扇開關掣 | Floor TV/FM Outlet 藏地電視及電台接收插座 | Wall Lamp 牆燈 | |
| Switch for Water Heater 熱水爐開關掣 | Floor Telephone Outlet 藏地電話插座 | Strip Light 燈帶 | |
| Switch for Oven 焗爐開關掣 | Door Bell Push Button 門鈴按鈕 | Light Trough 燈槽 | |
| Switch for Indoor Air-Conditioner 室內空調機接線位 | | Town Gas Water Heater 煤氣熱水爐 | |

Mechanical & Electrical Provisions Plan 機電裝置平面圖

Block D 座 G/F (Part Plan) 地下(部分平面圖)

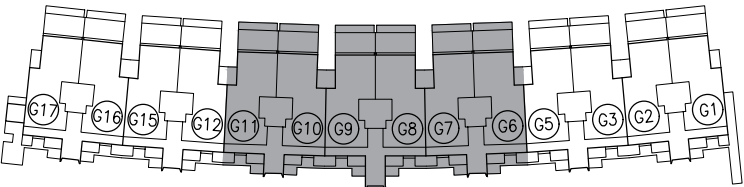


KEY PLAN 索引圖

Remark :

In the description of residential property in a residential block, the prefix "G" means Garden Duplex unit and the numbering means the numbering of Garden Duplex unit of Block A, B, C, D, E or F (as the case may be). e.g. "G1" refers to Garden Duplex 1 of Block A, B, C, D, E or F (as the case may be).


備註：

住宅大樓的住宅物業的描述中，字首「G」指花園複式單位，而編號指A、B、C、D、E或F座(視情況而定)的花園複式單位的編號。例如「G1」指A、B、C、D、E或F座(視情況而定)的花園複式1號單位。

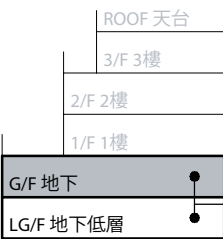

GARDEN DUPLEX 花園複式
G1, G2, G3, G5, G6, G7, G8, G9,
G10, G11, G12, G15, G16 & G17

KEY SECTION 索引橫截面圖

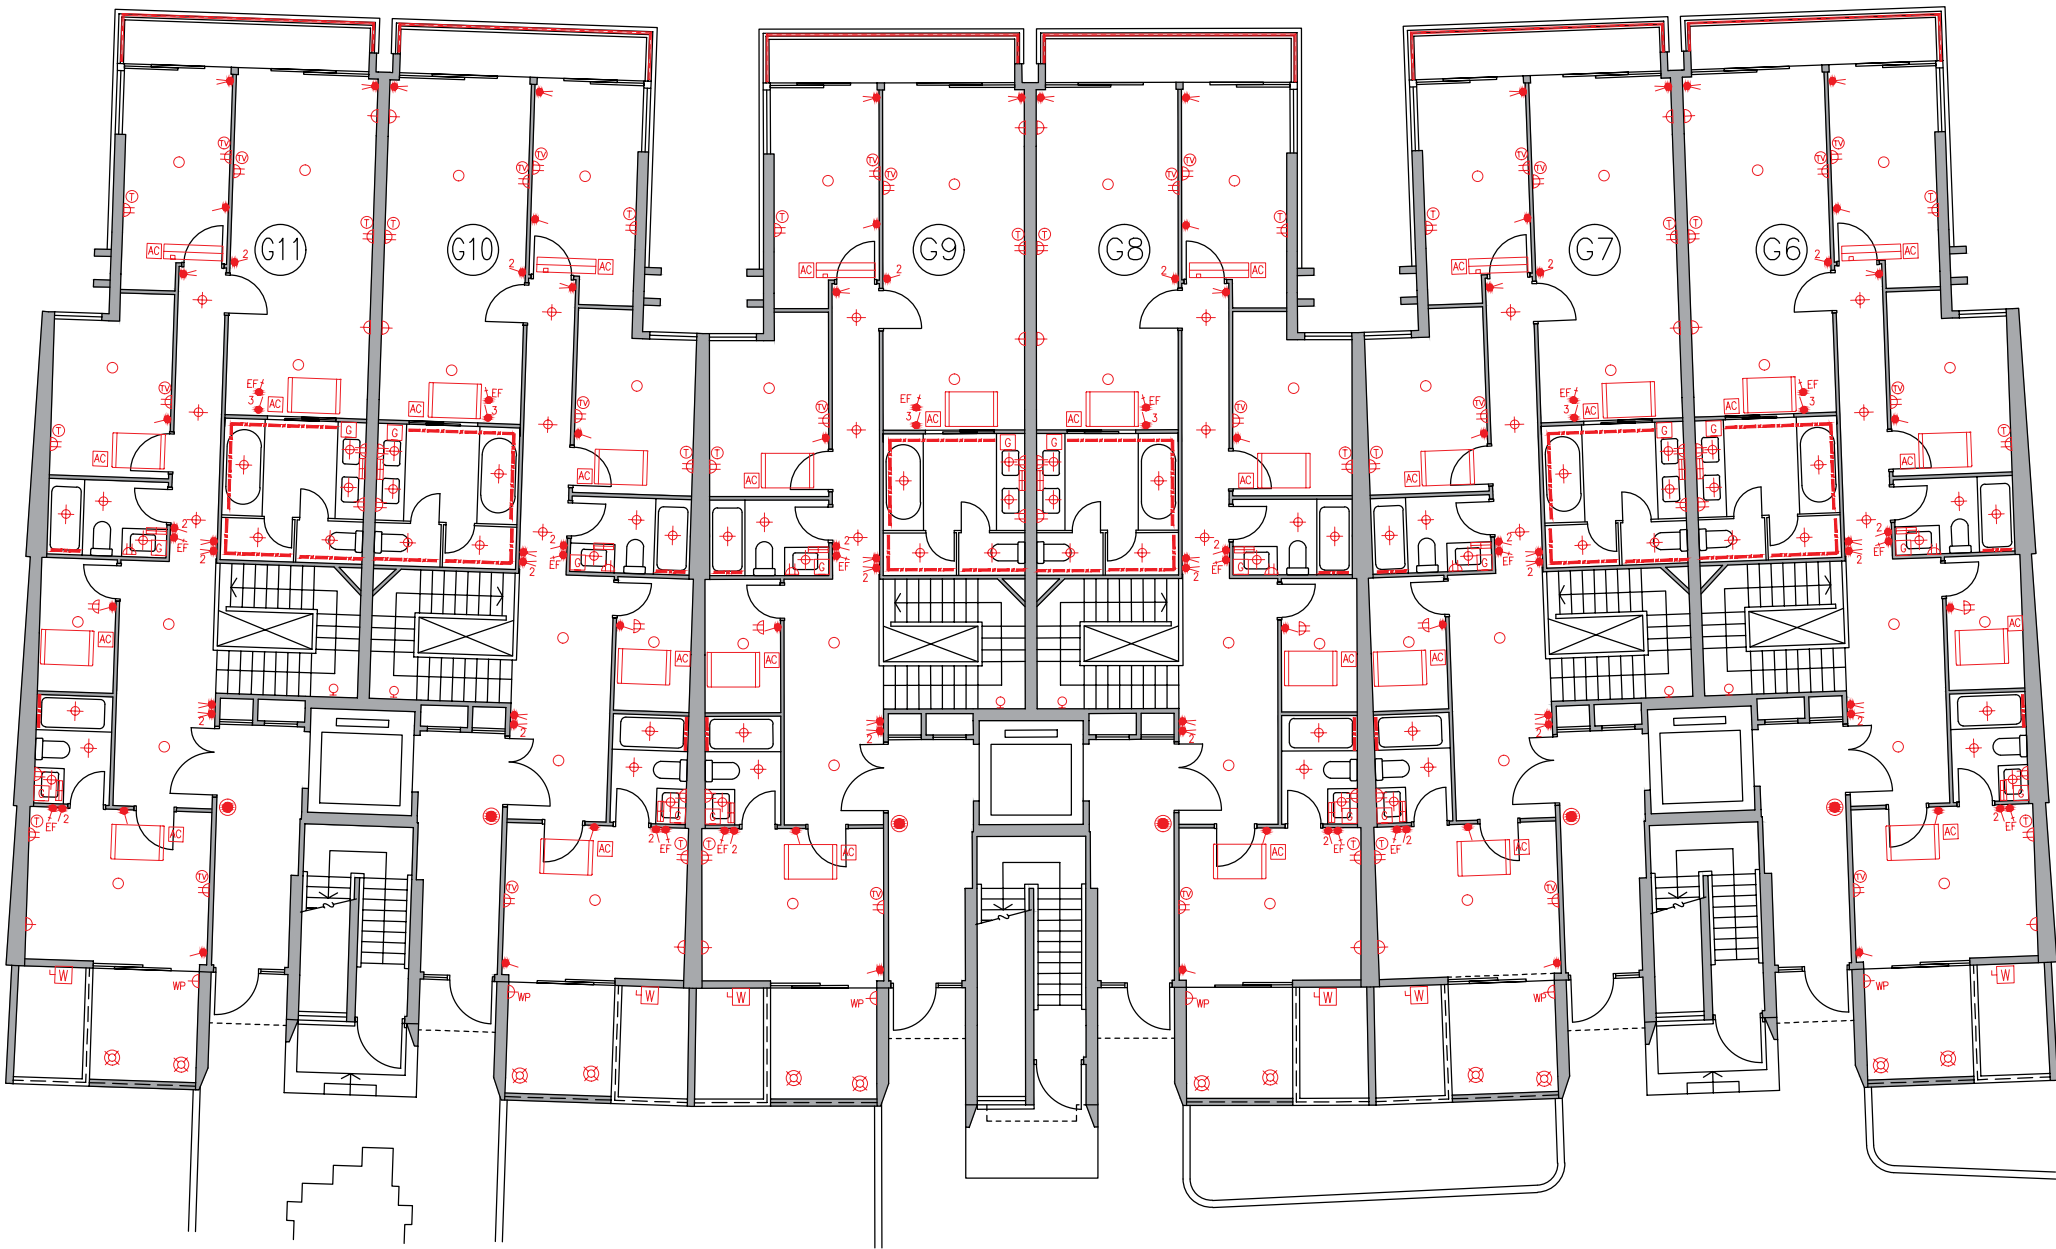

Legend 圖例

- 1-gang 1-way Lighting Switch 單位燈掣
- 2-gang 1-way Lighting Switch 雙位燈掣
- 3-gang 1-way Lighting Switch 三位燈掣
- 1-gang 2-way Lighting Switch 單位二路燈掣
- 2-gang 2-way Lighting Switch 雙位二路燈掣
- 3-gang 2-way Lighting Switch 三位二路燈掣
- 1-gang 1-way Watertight Lighting Switch 單位防水燈掣
- 1-gang 2-way Watertight Lighting Switch 單位二路防水燈掣
- Switch for Exhaust Fan 抽氣扇開關掣
- Switch for Water Heater 熱水爐開關掣
- Switch for Oven 焗爐開關掣
- Switch for Indoor Air-Conditioner 室內空調機接線位



- Isolator for Outdoor Air-Conditioner 室外空調機開關掣
- Town Gas Water Heater Remote Controller 煤氣熱水爐溫度控制器
- 13A Single Socket Outlet 13A單位電插座
- 13A Twin Socket Outlet 13A雙位電插座
- 13A Single Floor Socket Outlet 13A藏地單位電插座
- 13A Single Watertight Socket Outlet 13A單位防水電插座
- TV/FM Outlet 電視及電台接收插座
- Telephone Outlet 電話插座
- Floor TV/FM Outlet 藏地電視及電台接收插座
- Floor Telephone Outlet 藏地電話插座
- Door Bell Push Button 門鈴按鈕

- Door Bell 門鈴
- Door Phone 對講機
- M.C.B. Board 總電掣箱
- Lamp Holder 燈位
- Downlight 天花燈
- Garden Lamp 花園燈
- Wall Mounted Lamp for Garden 花園牆身燈
- Roof Floor Lamp 天台地燈
- Wall Lamp 牆燈
- Strip Light 燈帶
- Light Trough 燈槽
- Town Gas Water Heater 煤氣熱水爐

- Town Gas Meter 煤氣錶
- Indoor Air-Conditioner 室內空調機
- Concealed Type Indoor Air-Conditioner 暗藏式室內空調機
- Cassette Type Indoor Air-Conditioner 卡式室內空調機
- Washing Machine Connection Point (Water Outlet) 洗衣機接駁點(去水位)
- Washing Machine Connection Point (Water Inlet) 洗衣機接駁點(來水位)
- Door Release Sensor 開燈感應器
- Power Bar 拖板


Mechanical & Electrical Provisions Plan 機電裝置平面圖

Block D 座 I/F (Part Plan) 1樓(部分平面圖)

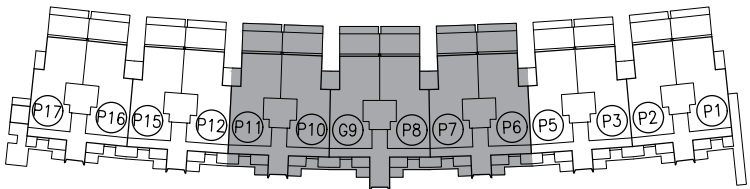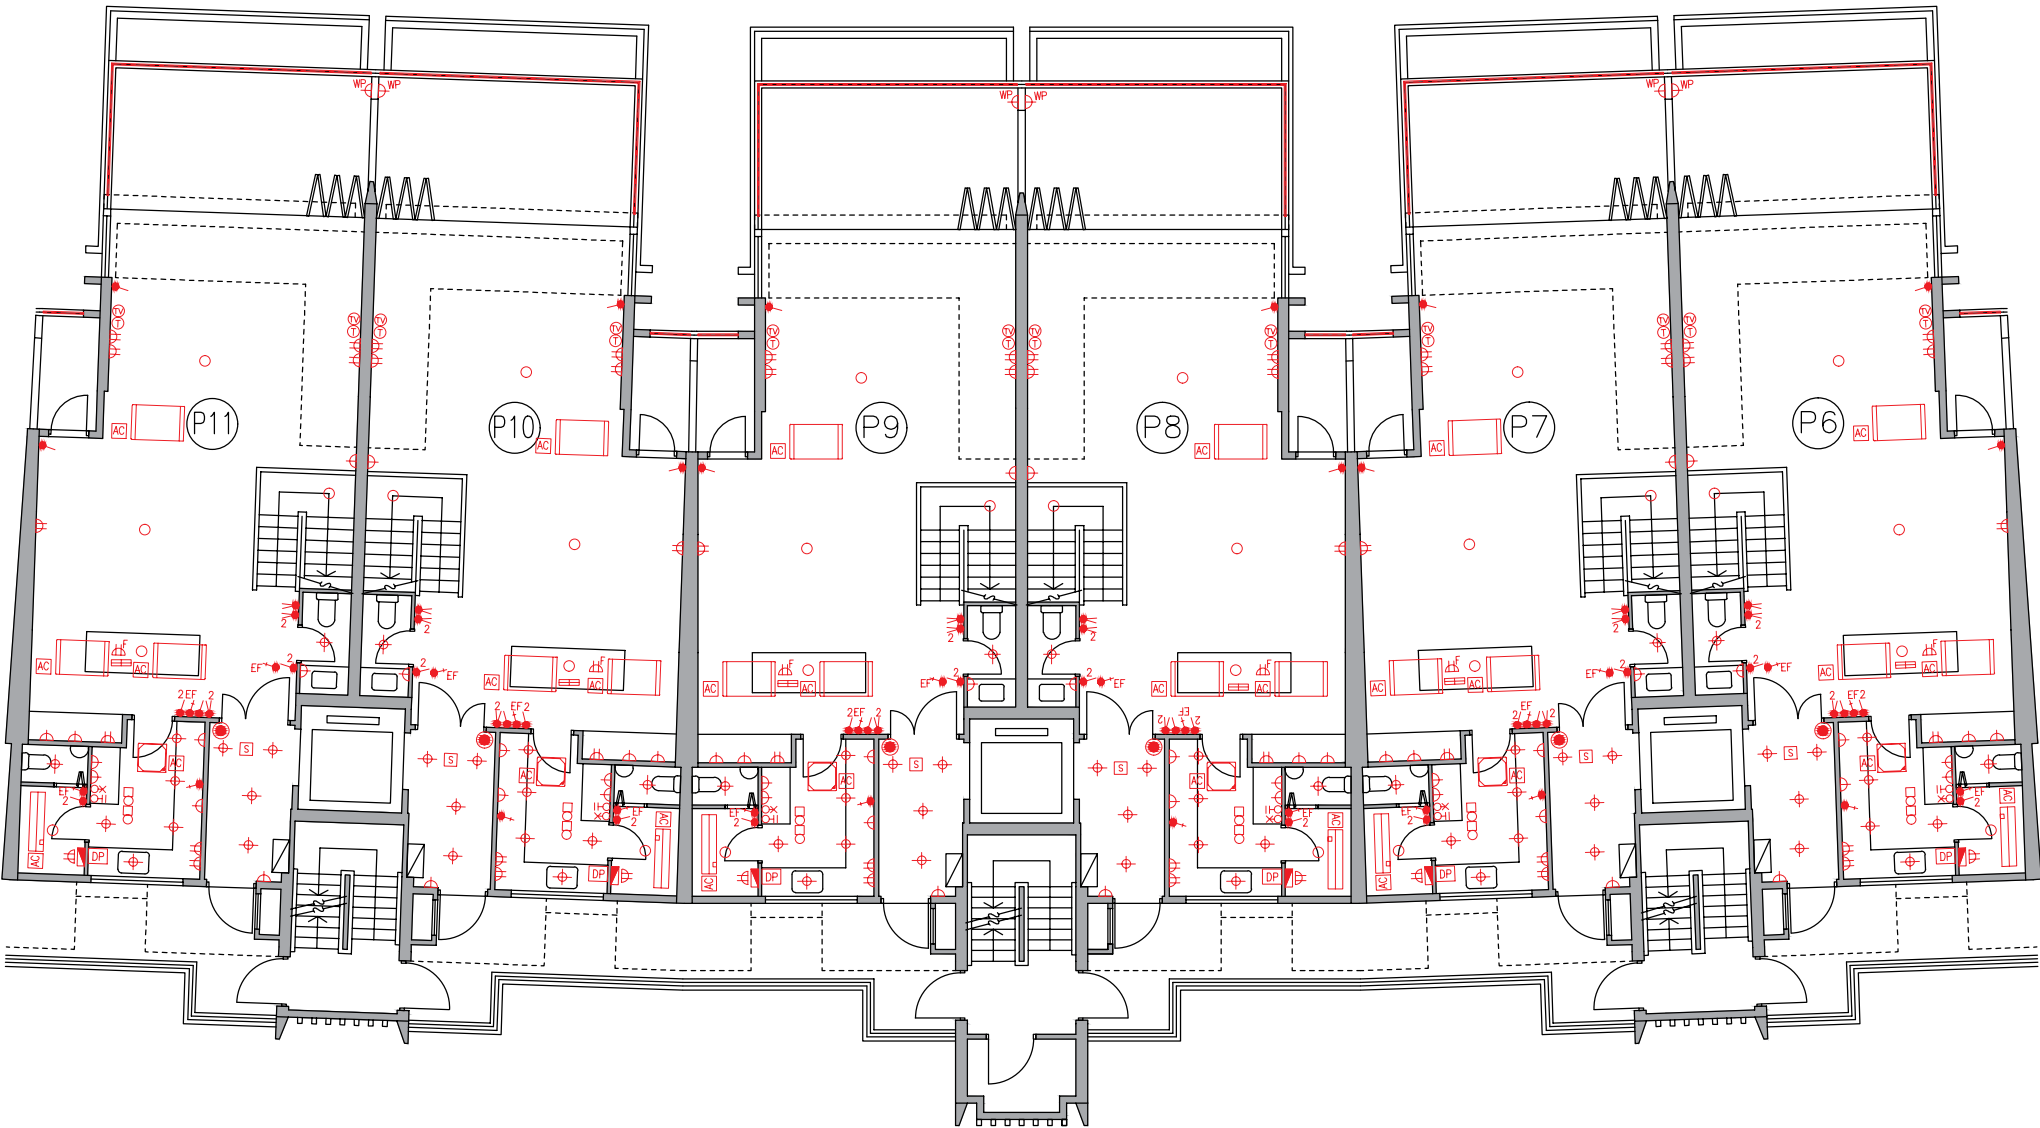

KEY PLAN 索引圖

Remark :
In the description of residential property in a residential block, the prefix "P" means Penthouse Triplex unit and the numbering means the numbering of Penthouse Triplex unit of Block A, B, D, E or F (as the case may be). e.g. "P1" refers to Penthouse Triplex 1 of Block A, B, D, E or F (as the case may be).
備註：
住宅大樓中住宅物業的描述中，字首「P」指頂層三複式單位，而編號指A、B、D、E或F座(視情況而定)的頂層三複式單位的編號。例如「P1」指A、B、D、E或F座(視情況而定)的頂層三複式1號單位。

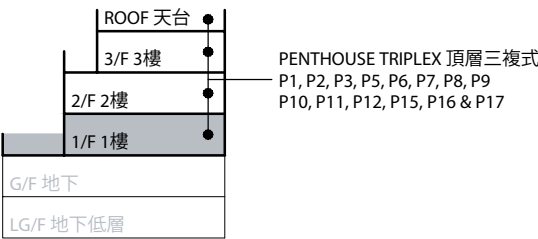


KEY SECTION 索引橫截面圖

Legend 圖例

- | | | | |
|--|--|------------------------------------|---|
| 1-gang 1-way Lighting Switch 單位燈掣 | Isolator for Outdoor Air-Conditioner 室外空調機開關掣 | Door Bell 門鈴 | Town Gas Meter 煤氣錶 |
| 2-gang 1-way Lighting Switch 雙位燈掣 | Town Gas Water Heater Remote Controller 煤氣熱水爐溫度控制掣 | Door Phone 對講機 | Indoor Air-Conditioner 室內空調機 |
| 3-gang 1-way Lighting Switch 三位燈掣 | 13A Single Socket Outlet 13A單位電插座 | M.C.B. Board 總電掣箱 | Concealed Type Indoor Air-Conditioner 暗藏式室內空調機 |
| 1-gang 2-way Lighting Switch 單位二路燈掣 | 13A Twin Socket Outlet 13A雙位電插座 | Lamp Holder 燈位 | Cassette Type Indoor Air-Conditioner 卡式室內空調機 |
| 2-gang 2-way Lighting Switch 雙位二路燈掣 | 13A Single Floor Socket Outlet 13A藏地單位電插座 | Downlight 天花燈 | Washing Machine Connection Point (Water Outlet) 洗衣機接駁點(去水位) |
| 3-gang 2-way Lighting Switch 三位二路燈掣 | 13A Single Watertight Socket Outlet 13A單位防水電插座 | Garden Lamp 花園燈 | Washing Machine Connection Point (Water Inlet) 洗衣機接駁點(來水位) |
| 1-gang 1-way Watertight Lighting Switch 單位防水燈掣 | TV/FM Outlet 電視及電台接收插座 | Wall Mounted Lamp for Garden 花園牆身燈 | Door Release Sensor 開燈感應器 |
| 1-gang 2-way Watertight Lighting Switch 單位二路防水燈掣 | Telephone Outlet 電話插座 | Roof Floor Lamp 天台地燈 | Power Bar 拖板 |
| Switch for Exhaust Fan 抽氣扇開關掣 | Floor TV/FM Outlet 藏地電視及電台接收插座 | Wall Lamp 牆燈 | |
| Switch for Water Heater 熱水爐開關掣 | Floor Telephone Outlet 藏地電話插座 | Strip Light 燈帶 | |
| Switch for Oven 焗爐開關掣 | Door Bell Push Button 門鈴按鈕 | Light Trough 燈槽 | |
| Switch for Indoor Air-Conditioner 室內空調機接線位 | | Town Gas Water Heater 煤氣熱水爐 | |

Mechanical & Electrical Provisions Plan 機電裝置平面圖


Block D 座 2/F (Part Plan) 2樓(部分平面圖)

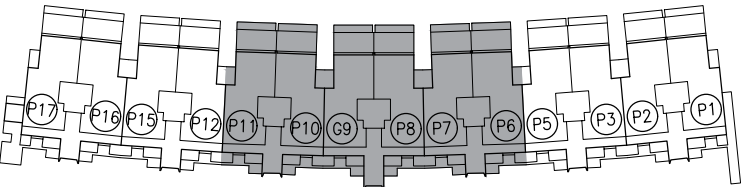


KEY PLAN 索引圖

Remark :
In the description of residential property in a residential block, the prefix "P" means Penthouse Triplex unit and the numbering means the numbering of Penthouse Triplex unit of Block A, B, D, E or F (as the case may be). e.g. "P1" refers to Penthouse Triplex I of Block A, B, D, E or F (as the case may be).

備註：
住宅大樓中住宅物業的描述中，字首「P」指頂層三複式單位，而編號指A、B、D、E或F座(視情況而定)的頂層三複式單位的編號。例如「P1」指A、B、D、E或F座(視情況而定)的頂層三複式1號單位。

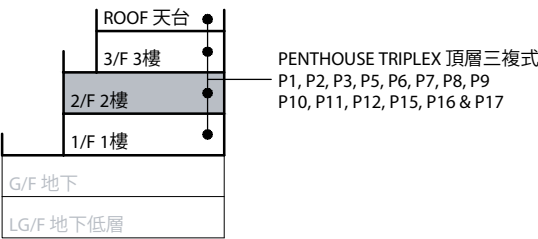

KEY SECTION 索引橫截面圖

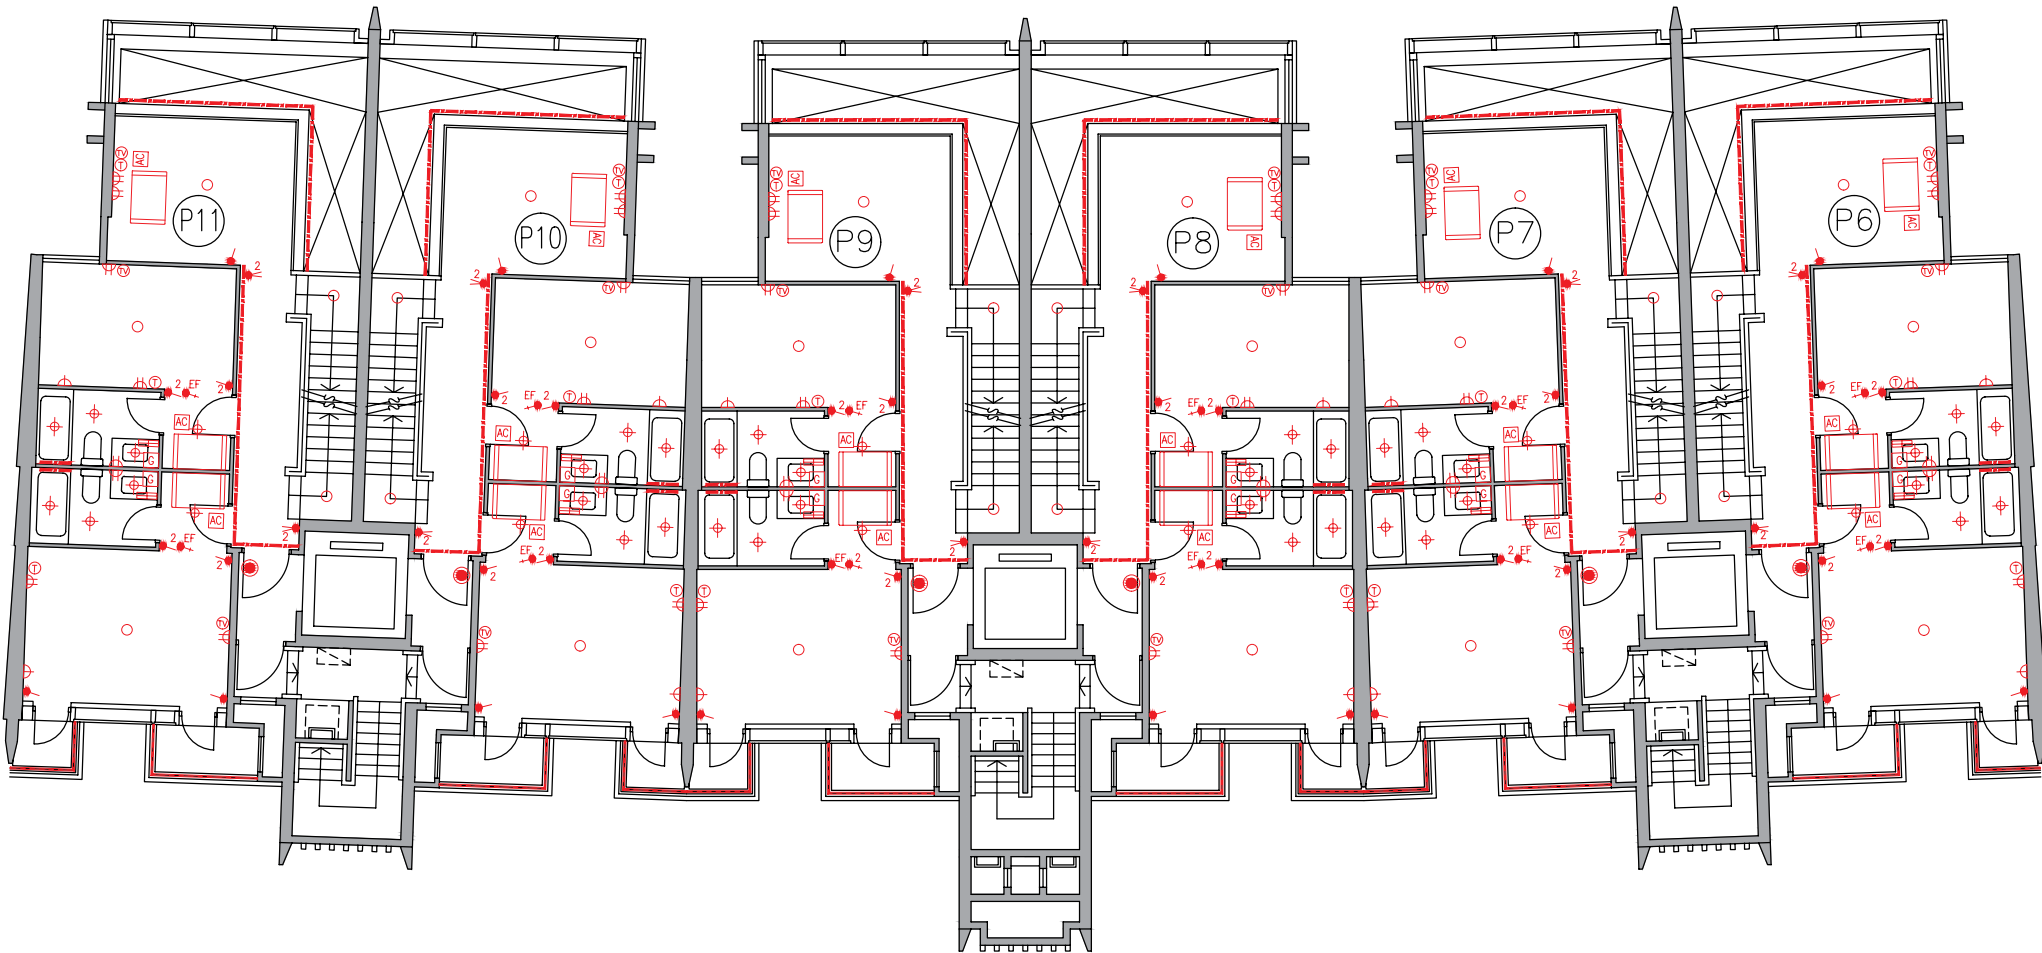

Legend 圖例

- 1-gang 1-way Lighting Switch 單位燈掣
- 2-gang 1-way Lighting Switch 雙位燈掣
- 3-gang 1-way Lighting Switch 三位燈掣
- 1-gang 2-way Lighting Switch 單位二路燈掣
- 2-gang 2-way Lighting Switch 雙位二路燈掣
- 3-gang 2-way Lighting Switch 三位二路燈掣
- WP 1-gang 1-way Watertight Lighting Switch 單位防水燈掣
- WP/ 1-gang 2-way Watertight Lighting Switch 單位二路防水燈掣
- EF Switch for Exhaust Fan 抽氣扇開關掣
- WH Switch for Water Heater 熱水爐開關掣
- OV Switch for Oven 焗爐開關掣
- AC Switch for Indoor Air-Conditioner 室內空調機接線位



- Isolator for Outdoor Air-Conditioner 室外空調機開關掣
- Town Gas Water Heater Remote Controller 煤氣熱水爐溫度控制器
- I3A Single Socket Outlet I3A單位電插座
- I3A Twin Socket Outlet I3A雙位電插座
- I3A Single Floor Socket Outlet I3A藏地單位電插座
- WP I3A Single Watertight Socket Outlet I3A單位防水電插座
- TV/FM Outlet 電視及電台接收插座
- Telephone Outlet 電話插座
- Floor TV/FM Outlet 藏地電視及電台接收插座
- Floor Telephone Outlet 藏地電話插座
- Door Bell Push Button 門鈴按鈕

- Door Bell 門鈴
- Door Phone 對講機
- M.C.B. Board 總電掣箱
- Lamp Holder 燈位
- Downlight 天花燈
- Garden Lamp 花園燈
- Wall Mounted Lamp for Garden 花園牆身燈
- Roof Floor Lamp 天台地燈
- Wall Lamp 牆燈
- Strip Light 燈帶
- Light Trough 燈槽
- Town Gas Water Heater 煤氣熱水爐

- Town Gas Meter 煤氣錶
- Indoor Air-Conditioner 室內空調機
- Concealed Type Indoor Air-Conditioner 暗藏式室內空調機
- Cassette Type Indoor Air-Conditioner 卡式室內空調機
- Washing Machine Connection Point (Water Outlet) 洗衣機接駁點(去水位)
- Washing Machine Connection Point (Water Inlet) 洗衣機接駁點(來水位)
- Door Release Sensor 開燈感應器
- Power Bar 拖板

Mechanical & Electrical Provisions Plan 機電裝置平面圖

Block D 座 3/F (Part Plan) 3樓(部分平面圖)

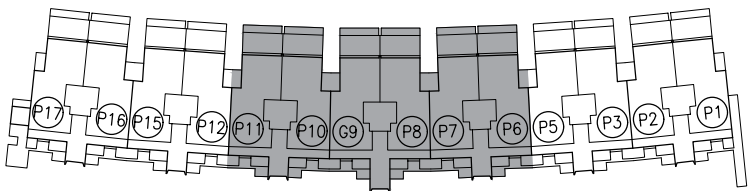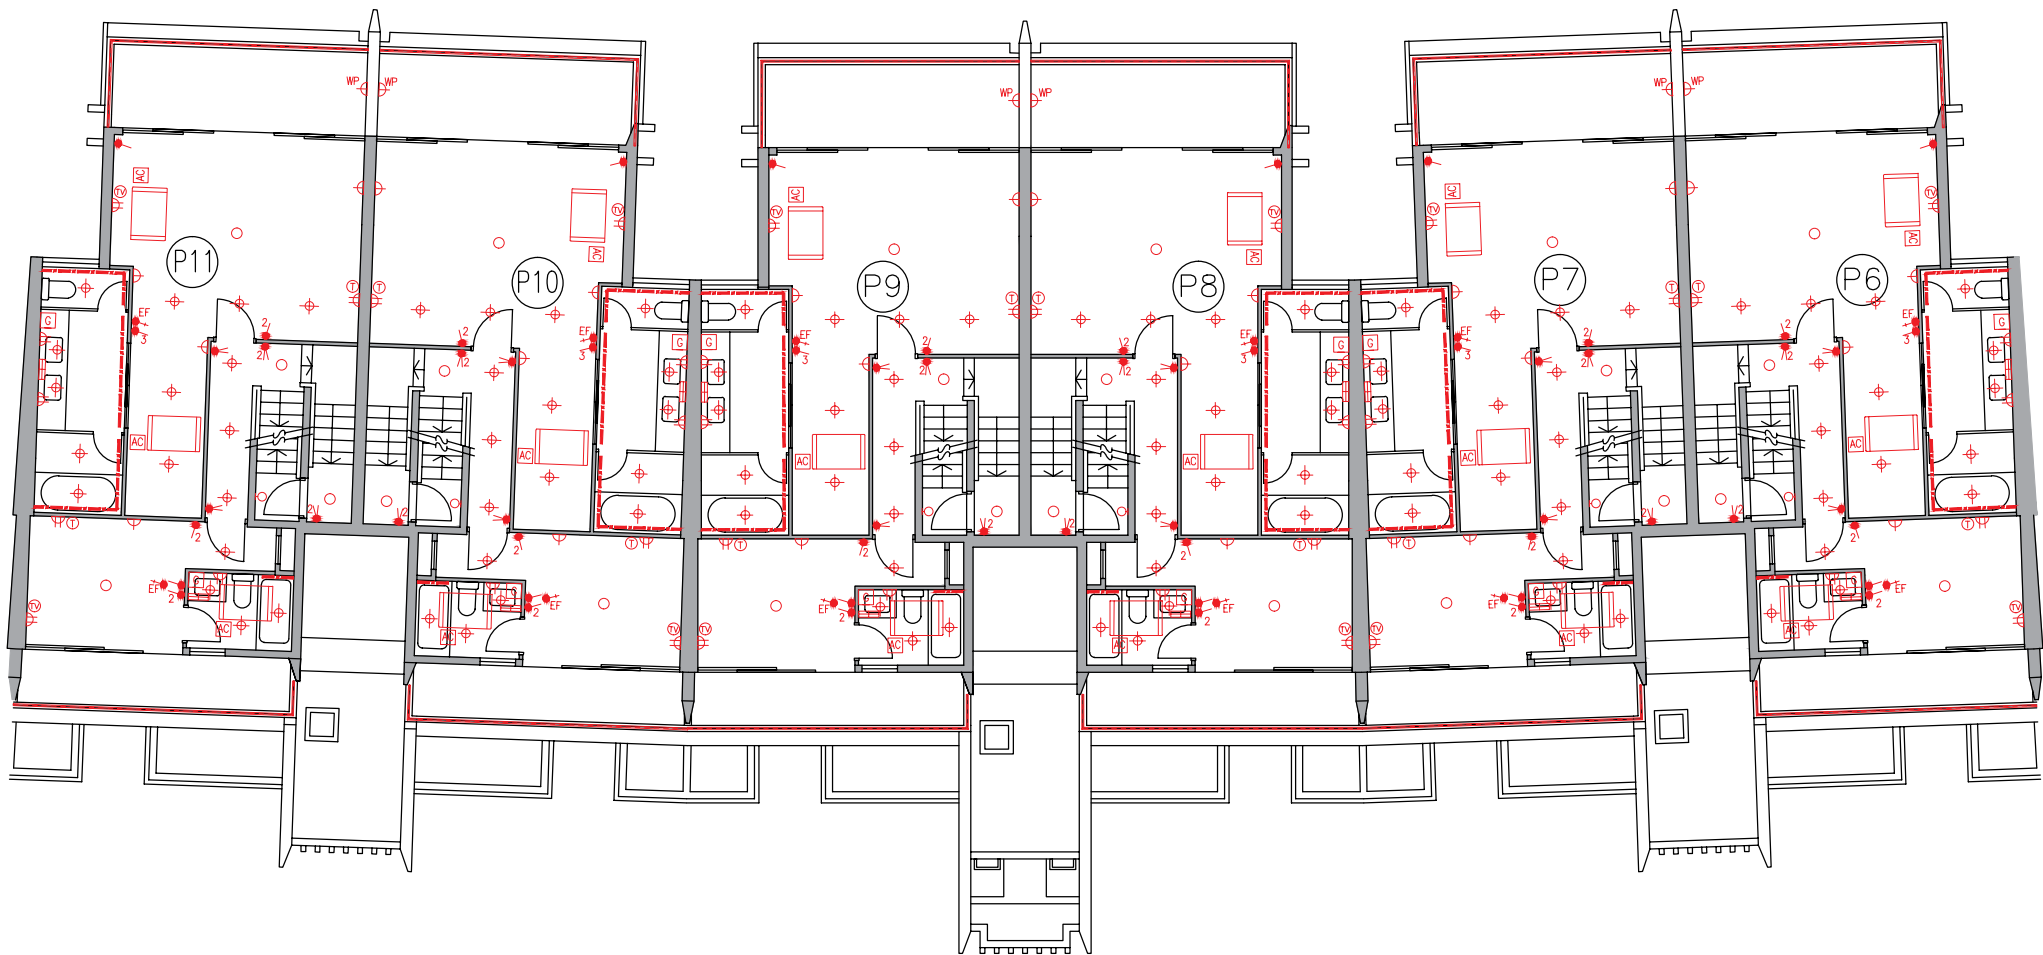


KEY PLAN 索引圖

Remark :

In the description of residential property in a residential block, the prefix "P" means Penthouse Triplex unit and the numbering means the numbering of Penthouse Triplex unit of Block A, B, D, E or F (as the case may be). e.g. "P1" refers to Penthouse Triplex 1 of Block A, B, D, E or F (as the case may be).

備註：

住宅大樓中住宅物業的描述中，字首「P」指頂層三複式單位，而編號指A、B、D、E或F座(視情況而定)的頂層三複式單位的編號。例如「P1」指A、B、D、E或F座(視情況而定)的頂層三複式1號單位。

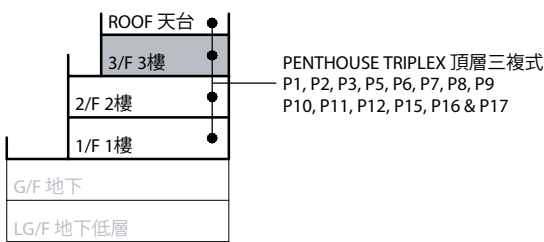


KEY SECTION 索引橫截面圖

Legend 圖例

- | | | | |
|--|--|------------------------------------|---|
| 1-gang 1-way Lighting Switch 單位燈掣 | Isolator for Outdoor Air-Conditioner 室外空調機開關掣 | Door Bell 門鈴 | Town Gas Meter 煤氣錶 |
| 2-gang 1-way Lighting Switch 雙位燈掣 | Town Gas Water Heater Remote Controller 煤氣熱水爐溫度控制掣 | Door Phone 對講機 | Indoor Air-Conditioner 室內空調機 |
| 3-gang 1-way Lighting Switch 三位燈掣 | 13A Single Socket Outlet 13A單位電插座 | M.C.B. Board 總電掣箱 | Concealed Type Indoor Air-Conditioner 暗藏式室內空調機 |
| 1-gang 2-way Lighting Switch 單位二路燈掣 | 13A Twin Socket Outlet 13A雙位電插座 | Lamp Holder 燈位 | Cassette Type Indoor Air-Conditioner 卡式室內空調機 |
| 2-gang 2-way Lighting Switch 雙位二路燈掣 | 13A Single Floor Socket Outlet 13A藏地單位電插座 | Downlight 天花燈 | Washing Machine Connection Point (Water Outlet) 洗衣機接駁點(去水位) |
| 3-gang 2-way Lighting Switch 三位二路燈掣 | 13A Single Watertight Socket Outlet 13A單位防水電插座 | Garden Lamp 花園燈 | Washing Machine Connection Point (Water Inlet) 洗衣機接駁點(來水位) |
| 1-gang 1-way Watertight Lighting Switch 單位防水燈掣 | TV/FM Outlet 電視及電台接收插座 | Wall Mounted Lamp for Garden 花園牆身燈 | Door Release Sensor 開燈感應器 |
| 1-gang 2-way Watertight Lighting Switch 單位二路防水燈掣 | Telephone Outlet 電話插座 | Roof Floor Lamp 天台地燈 | Power Bar 拖板 |
| Switch for Exhaust Fan 抽氣扇開關掣 | Floor TV/FM Outlet 藏地電視及電台接收插座 | Wall Lamp 牆燈 | |
| Switch for Water Heater 熱水爐開關掣 | Floor Telephone Outlet 藏地電話插座 | Strip Light 燈帶 | |
| Switch for Oven 焗爐開關掣 | Door Bell Push Button 門鈴按鈕 | Light Trough 燈槽 | |
| Switch for Indoor Air-Conditioner 室內空調機接線位 | | Town Gas Water Heater 煤氣熱水爐 | |



Mechanical & Electrical Provisions Plan 機電裝置平面圖

Block D 座 Roof (Part Plan) 天台(部分平面圖)

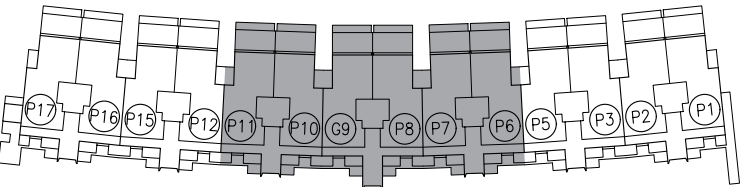

KEY PLAN 索引圖

Remark :
In the description of residential property in a residential block, the prefix "P" means Penthouse Triplex unit and the numbering means the numbering of Penthouse Triplex unit of Block A, B, D, E or F (as the case may be). e.g. "P1" refers to Penthouse Triplex I of Block A, B, D, E or F (as the case may be).
備註：
住宅大樓中住宅物業的描述中，字首「P」指頂層三複式單位，而編號指A、B、D、E或F座(視情況而定)的頂層三複式單位的編號。例如「P1」指A、B、D、E或F座(視情況而定)的頂層三複式1號單位。

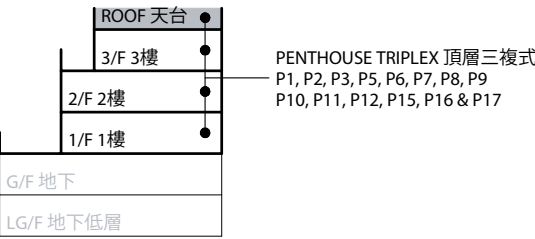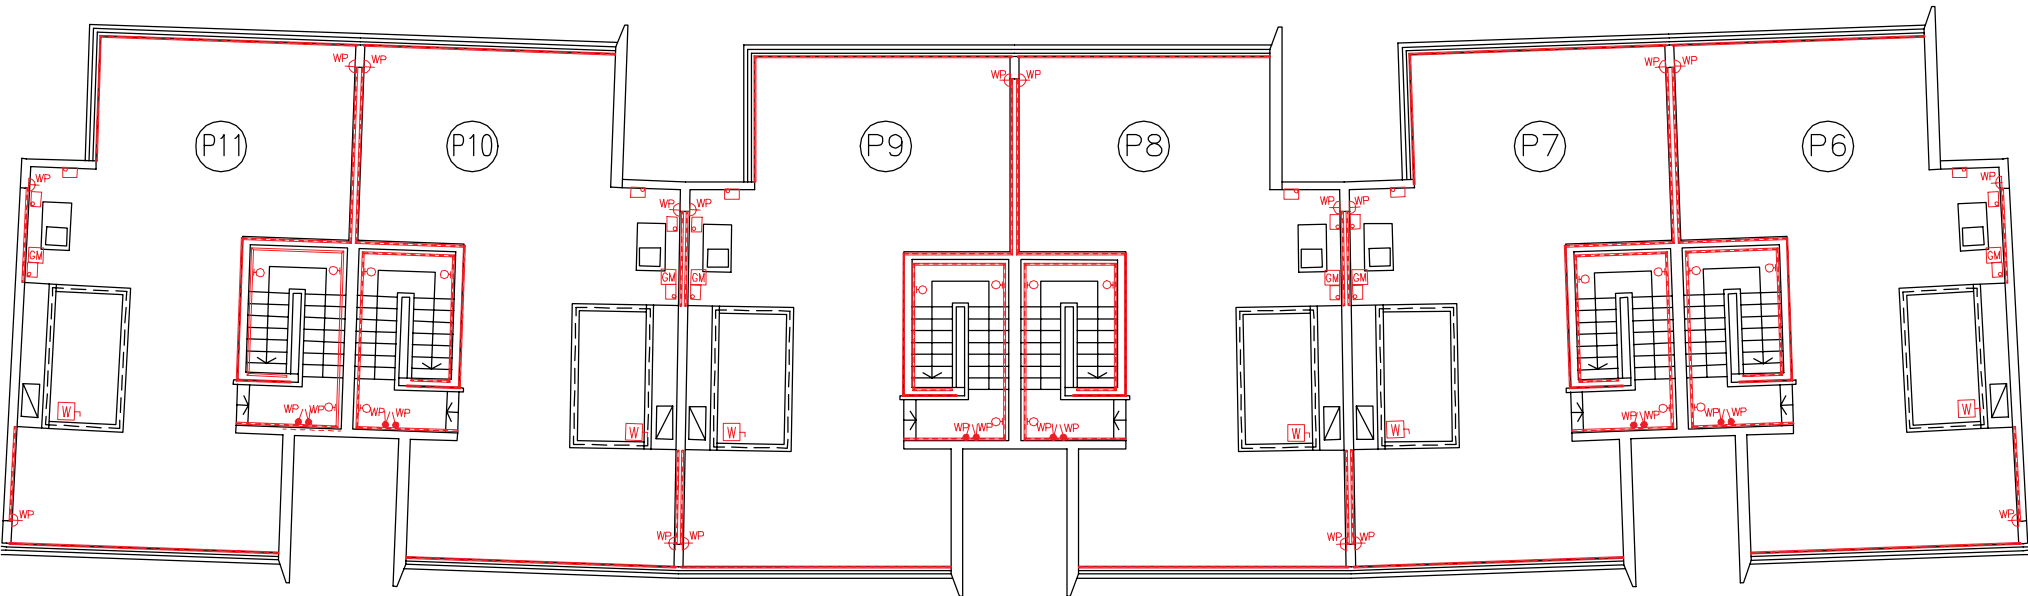

KEY SECTION 索引橫截面圖

Legend 圖例

- 1-gang 1-way Lighting Switch 單位燈掣
- 2-gang 1-way Lighting Switch 雙位燈掣
- 3-gang 1-way Lighting Switch 三位燈掣
- 1-gang 2-way Lighting Switch 單位二路燈掣
- 2-gang 2-way Lighting Switch 雙位二路燈掣
- 3-gang 2-way Lighting Switch 三位二路燈掣
- 1-gang 1-way Watertight Lighting Switch 單位防水燈掣
- 1-gang 2-way Watertight Lighting Switch 單位二路防水燈掣
- Switch for Exhaust Fan 抽氣扇開關掣
- Switch for Water Heater 熱水爐開關掣
- Switch for Oven 焗爐開關掣
- Switch for Indoor Air-Conditioner 室內空調機接線位



- Isolator for Outdoor Air-Conditioner 室外空調機開關掣
- Town Gas Water Heater Remote Controller 煤氣熱水爐溫度控制掣
- 13A Single Socket Outlet 13A單位電插座
- 13A Twin Socket Outlet 13A雙位電插座
- 13A Single Floor Socket Outlet 13A藏地單位電插座
- 13A Single Watertight Socket Outlet 13A單位防水電插座
- TV/FM Outlet 電視及電台接收插座
- Telephone Outlet 電話插座
- Floor TV/FM Outlet 藏地電視及電台接收插座
- Floor Telephone Outlet 藏地電話插座
- Door Bell Push Button 門鈴按鈕

- Door Bell 門鈴
- Door Phone 對講機
- M.C.B. Board 總電掣箱
- Lamp Holder 燈位
- Downlight 天花燈
- Garden Lamp 花園燈
- Wall Mounted Lamp for Garden 花園牆身燈
- Roof Floor Lamp 天台地燈
- Wall Lamp 牆燈
- Strip Light 燈帶
- Light Trough 燈槽
- Town Gas Water Heater 煤氣熱水爐

- Town Gas Meter 煤氣錶
- Indoor Air-Conditioner 室內空調機
- Concealed Type Indoor Air-Conditioner 暗藏式室內空調機
- Cassette Type Indoor Air-Conditioner 卡式室內空調機
- Washing Machine Connection Point (Water Outlet) 洗衣機接駁點(去水位)
- Washing Machine Connection Point (Water Inlet) 洗衣機接駁點(來水位)
- Door Release Sensor 開燈感應器
- Power Bar 拖板


Mechanical & Electrical Provisions Plan 機電裝置平面圖

Block D 座 LG/F (Part Plan) 地下低層(部分平面圖)

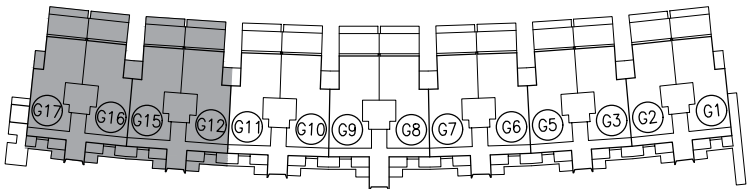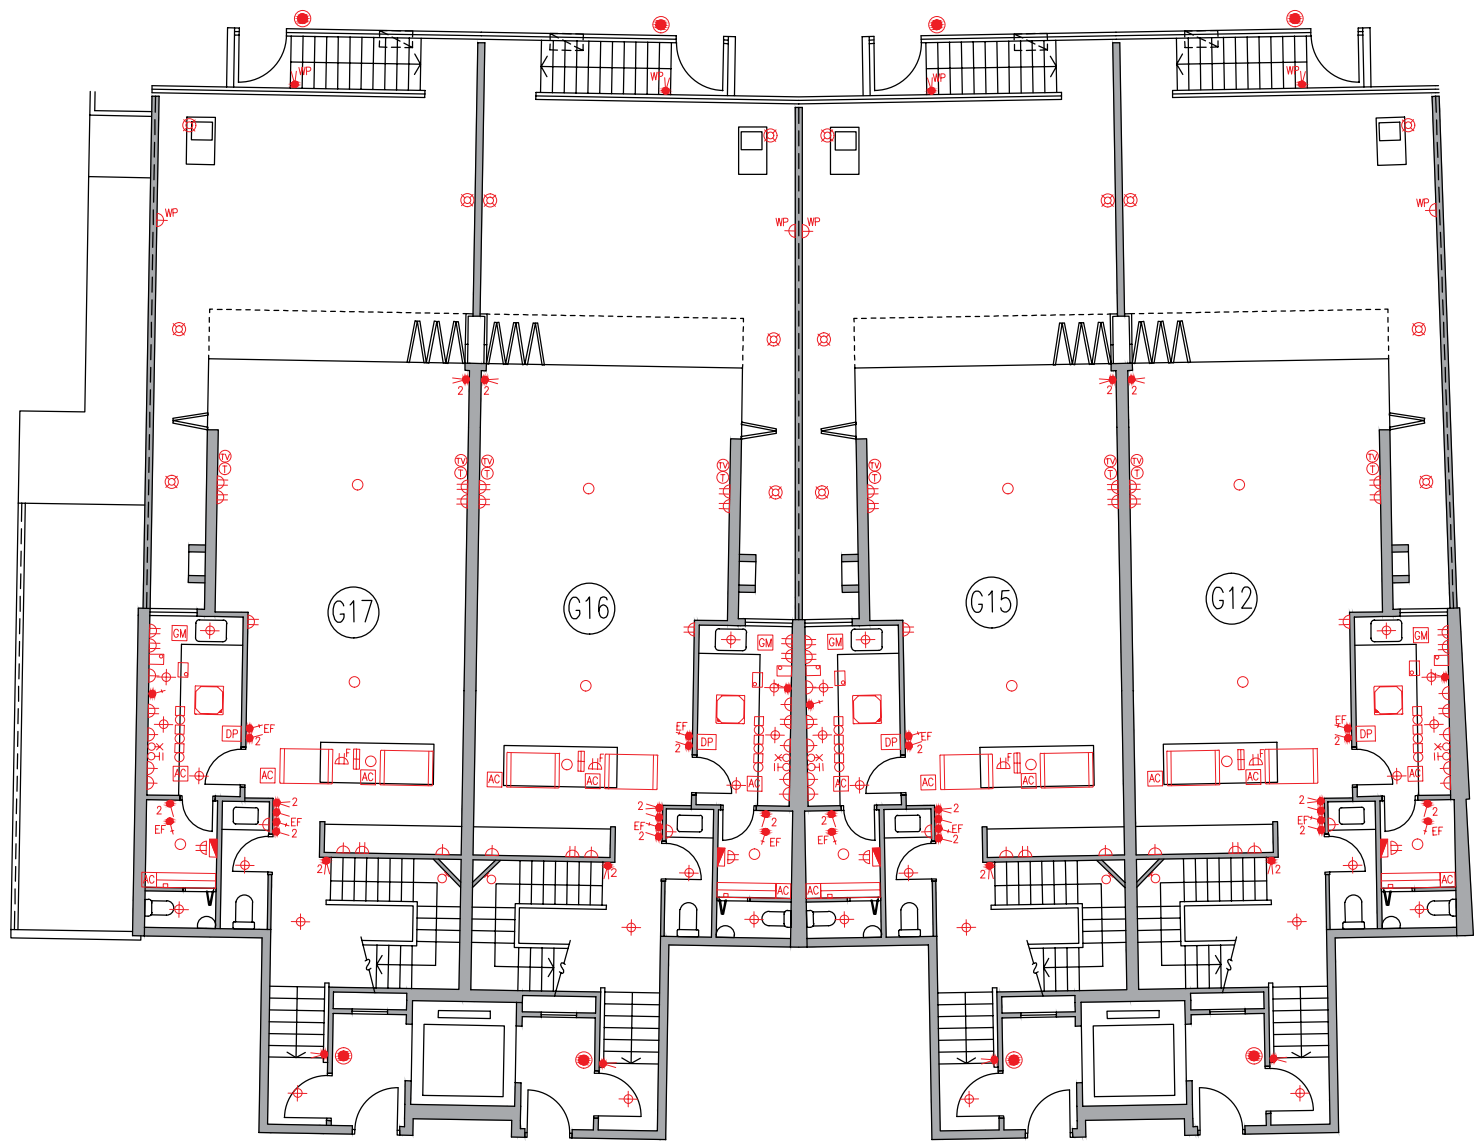

KEY PLAN 索引圖

Remark :
In the description of residential property in a residential block, the prefix "G" means Garden Duplex unit and the numbering means the numbering of Garden Duplex unit of Block A, B, C, D, E or F (as the case may be). e.g. "G1" refers to Garden Duplex 1 of Block A, B, C, D, E or F (as the case may be).
備註：
住宅大樓的住宅物業的描述中，字首「G」指花園複式單位，而編號指A、B、C、D、E或F座(視情況而定)的花園複式單位的編號。例如「G1」指A、B、C、D、E或F座(視情況而定)的花園複式1號單位。

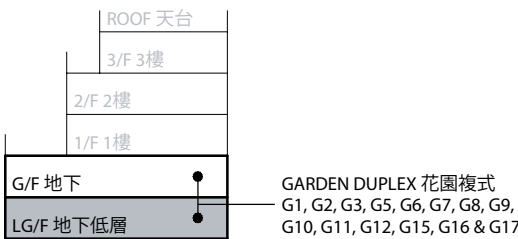


KEY SECTION 索引橫截面圖

Legend 圖例

- | | | | |
|--|--|------------------------------------|---|
| 1-gang 1-way Lighting Switch 單位燈掣 | Isolator for Outdoor Air-Conditioner 室外空調機開關掣 | Door Bell 門鈴 | Town Gas Meter 煤氣錶 |
| 2-gang 1-way Lighting Switch 雙位燈掣 | Town Gas Water Heater Remote Controller 煤氣熱水爐溫度控制掣 | Door Phone 對講機 | Indoor Air-Conditioner 室內空調機 |
| 3-gang 1-way Lighting Switch 三位燈掣 | 13A Single Socket Outlet 13A單位電插座 | M.C.B. Board 總電掣箱 | Concealed Type Indoor Air-Conditioner 暗藏式室內空調機 |
| 1-gang 2-way Lighting Switch 單位二路燈掣 | 13A Twin Socket Outlet 13A雙位電插座 | Lamp Holder 燈位 | Cassette Type Indoor Air-Conditioner 卡式室內空調機 |
| 2-gang 2-way Lighting Switch 雙位二路燈掣 | 13A Single Floor Socket Outlet 13A藏地單位電插座 | Downlight 天花燈 | Washing Machine Connection Point (Water Outlet) 洗衣機接駁點(去水位) |
| 3-gang 2-way Lighting Switch 三位二路燈掣 | 13A Single Watertight Socket Outlet 13A單位防水電插座 | Garden Lamp 花園燈 | Washing Machine Connection Point (Water Inlet) 洗衣機接駁點(來水位) |
| 1-gang 1-way Watertight Lighting Switch 單位防水燈掣 | TV/FM Outlet 電視及電台接收插座 | Wall Mounted Lamp for Garden 花園牆身燈 | Door Release Sensor 開燈感應器 |
| 1-gang 2-way Watertight Lighting Switch 單位二路防水燈掣 | Telephone Outlet 電話插座 | Roof Floor Lamp 天台地燈 | Power Bar 拖板 |
| Switch for Exhaust Fan 抽氣扇開關掣 | Floor TV/FM Outlet 藏地電視及電台接收插座 | Wall Lamp 牆燈 | |
| Switch for Water Heater 熱水爐開關掣 | Floor Telephone Outlet 藏地電話插座 | Strip Light 燈帶 | |
| Switch for Oven 焗爐開關掣 | Door Bell Push Button 門鈴按鈕 | Light Trough 燈槽 | |
| Switch for Indoor Air-Conditioner 室內空調機接線位 | | Town Gas Water Heater 煤氣熱水爐 | |


Mechanical & Electrical Provisions Plan 機電裝置平面圖

Block D 座 G/F (Part Plan) 地下(部分平面圖)

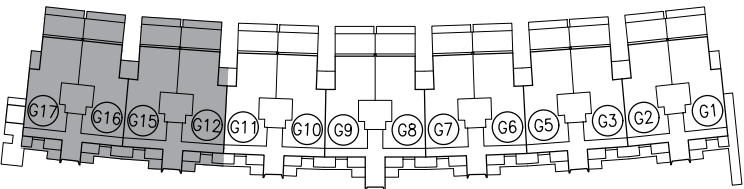


KEY PLAN 索引圖

Remark :
In the description of residential property in a residential block, the prefix “G” means Garden Duplex unit and the numbering means the numbering of Garden Duplex unit of Block A, B, C, D, E or F (as the case may be). e.g. “G1” refers to Garden Duplex 1 of Block A, B, C, D, E or F (as the case may be).
備註：
住宅大樓的住宅物業的描述中，字首「G」指花園複式單位，而編號指A、B、C、D、E或F座(視情況而定)的花園複式單位的編號。例如「G1」指A、B、C、D、E或F座(視情況而定)的花園複式1號單位。

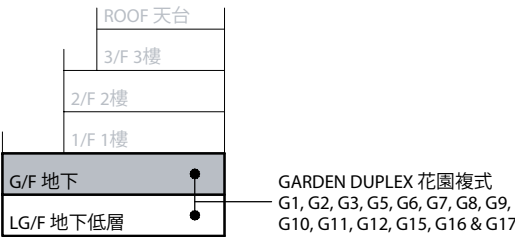

KEY SECTION 索引橫截面圖

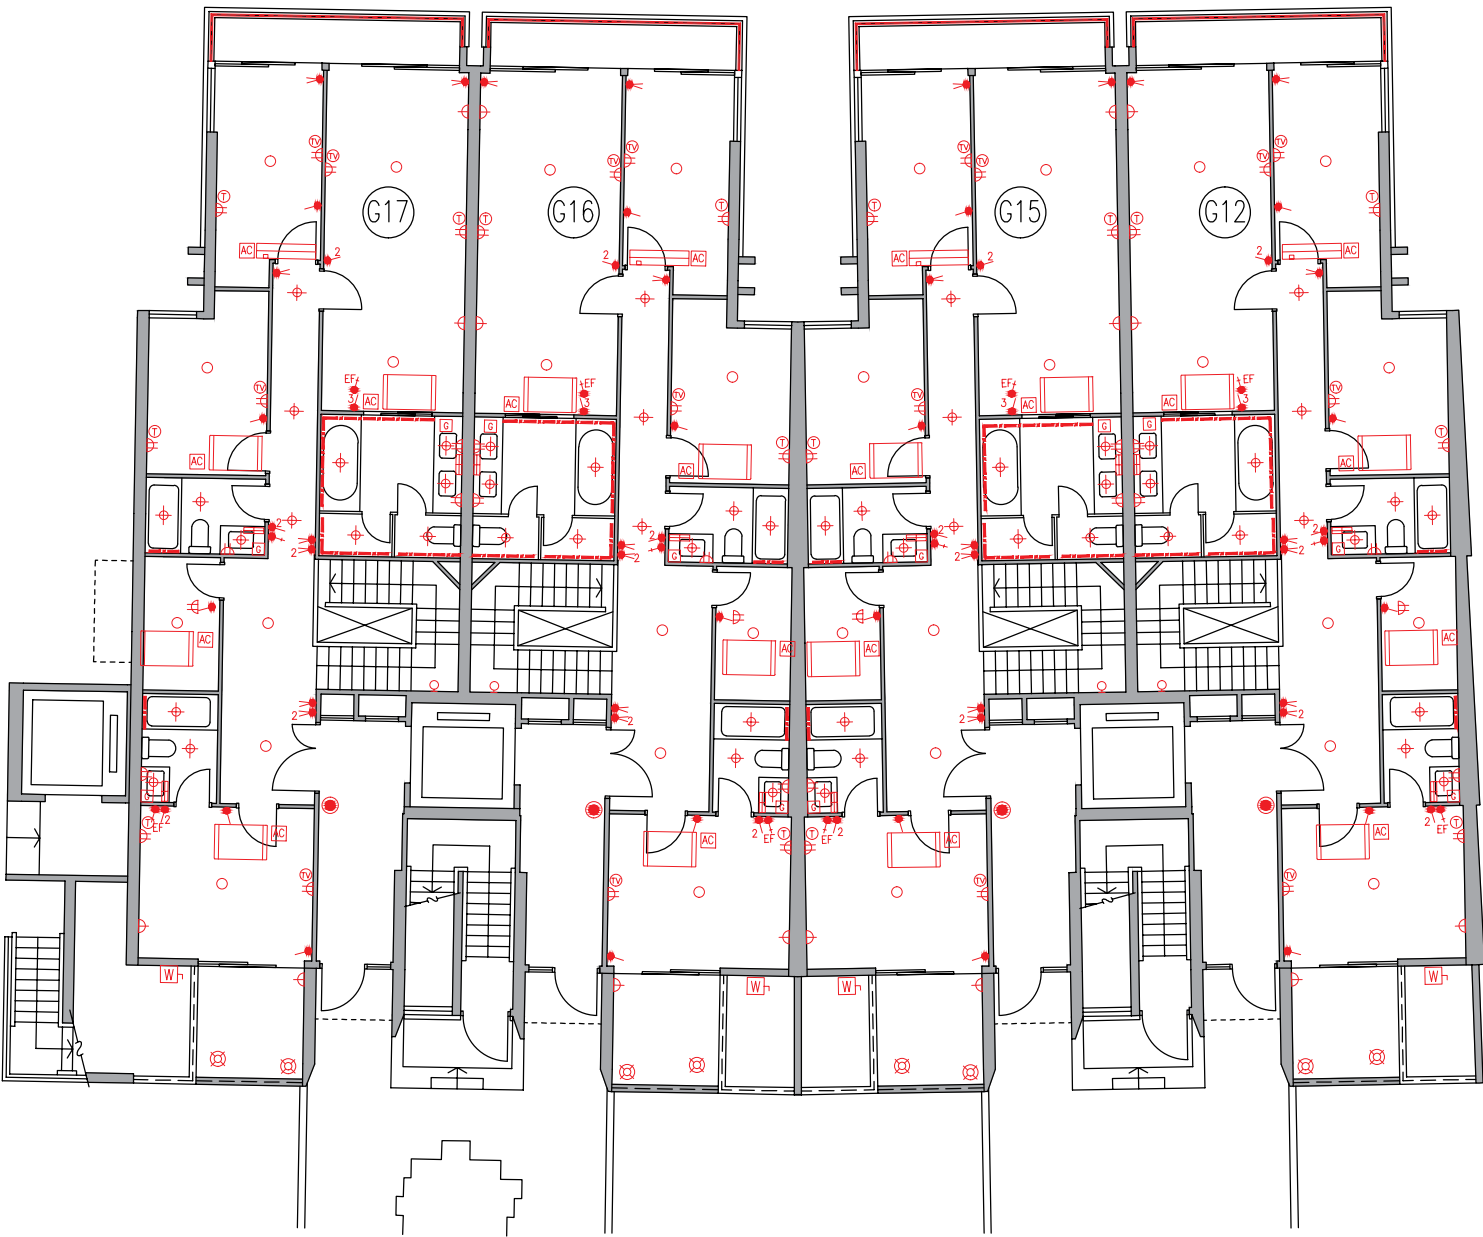

Legend 圖例

- 1-gang 1-way Lighting Switch 單位燈掣
- 2-gang 1-way Lighting Switch 雙位燈掣
- 3-gang 1-way Lighting Switch 三位燈掣
- 1-gang 2-way Lighting Switch 單位二路燈掣
- 2-gang 2-way Lighting Switch 雙位二路燈掣
- 3-gang 2-way Lighting Switch 三位二路燈掣
- WP 1-gang 1-way Watertight Lighting Switch 單位防水燈掣
- WP 1-gang 2-way Watertight Lighting Switch 單位二路防水燈掣
- EF Switch for Exhaust Fan 抽氣扇開關掣
- WH Switch for Water Heater 熱水爐開關掣
- OV Switch for Oven 焗爐開關掣
- AC Switch for Indoor Air-Conditioner 室內空調機接線位



- Isolator for Outdoor Air-Conditioner 室外空調機開關掣
- Town Gas Water Heater Remote Controller 煤氣熱水爐溫度控制掣
- I3A Single Socket Outlet I3A單位電插座
- I3A Twin Socket Outlet I3A雙位電插座
- I3A Single Floor Socket Outlet I3A藏地單位電插座
- I3A Single Watertight Socket Outlet I3A單位防水電插座
- TV/FM Outlet 電視及電台接收插座
- Telephone Outlet 電話插座
- Floor TV/FM Outlet 藏地電視及電台接收插座
- Floor Telephone Outlet 藏地電話插座
- Door Bell Push Button 門鈴按鈕

- Door Bell 門鈴
- Door Phone 對講機
- M.C.B. Board 總電掣箱
- Lamp Holder 燈位
- Downlight 天花燈
- Garden Lamp 花園燈
- Wall Mounted Lamp for Garden 花園牆身燈
- Roof Floor Lamp 天台地燈
- Wall Lamp 牆燈
- Strip Light 燈帶
- Light Trough 燈槽
- Town Gas Water Heater 煤氣熱水爐

- Town Gas Meter 煤氣錶
- Indoor Air-Conditioner 室內空調機
- Concealed Type Indoor Air-Conditioner 暗藏式室內空調機
- Cassette Type Indoor Air-Conditioner 卡式室內空調機
- Washing Machine Connection Point (Water Outlet) 洗衣機接駁點(去水位)
- Washing Machine Connection Point (Water Inlet) 洗衣機接駁點(來水位)
- Door Release Sensor 開燈感應器
- Power Bar 拖板

Mechanical & Electrical Provisions Plan 機電裝置平面圖

Block D 座 I/F (Part Plan) 1樓(部分平面圖)

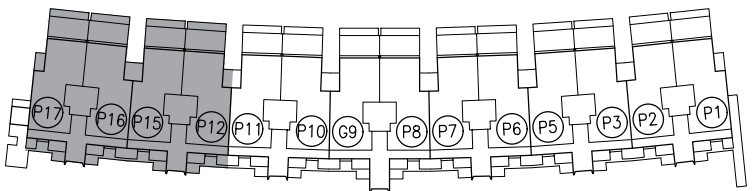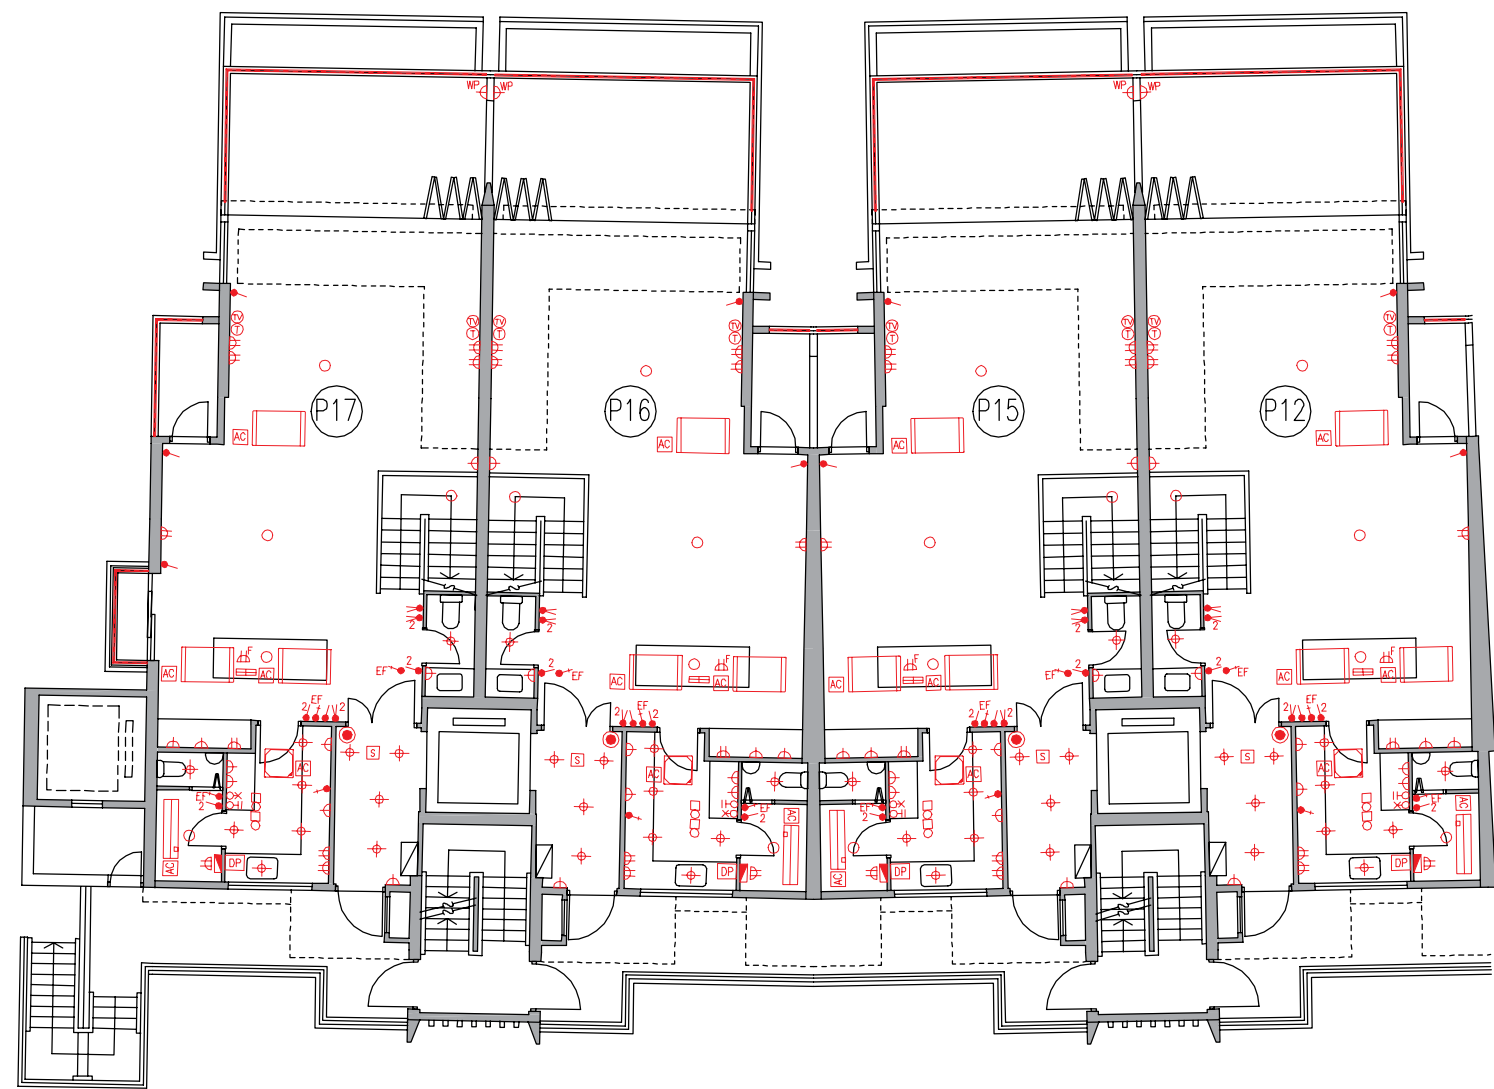


KEY PLAN 索引圖

Remark :

In the description of residential property in a residential block, the prefix "P" means Penthouse Triplex unit and the numbering means the numbering of Penthouse Triplex unit of Block A, B, D, E or F (as the case may be). e.g. "P1" refers to Penthouse Triplex 1 of Block A, B, D, E or F (as the case may be).

備註：

住宅大樓中住宅物業的描述中，字首「P」指頂層三複式單位，而編號指A、B、D、E或F座(視情況而定)的頂層三複式單位的編號。例如「P1」指A、B、D、E或F座(視情況而定)的頂層三複式1號單位。

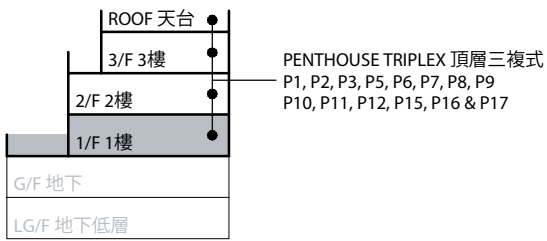


KEY SECTION 索引橫截面圖

Legend 圖例

- | | | | |
|--|--|------------------------------------|---|
| 1-gang 1-way Lighting Switch 單位燈掣 | Isolator for Outdoor Air-Conditioner 室外空調機開關掣 | Door Bell 門鈴 | Town Gas Meter 煤氣錶 |
| 2-gang 1-way Lighting Switch 雙位燈掣 | Town Gas Water Heater Remote Controller 煤氣熱水爐溫度控制掣 | Door Phone 對講機 | Indoor Air-Conditioner 室內空調機 |
| 3-gang 1-way Lighting Switch 三位燈掣 | 13A Single Socket Outlet 13A單位電插座 | M.C.B. Board 總電掣箱 | Concealed Type Indoor Air-Conditioner 暗藏式室內空調機 |
| 1-gang 2-way Lighting Switch 單位二路燈掣 | 13A Twin Socket Outlet 13A雙位電插座 | Lamp Holder 燈位 | Cassette Type Indoor Air-Conditioner 卡式室內空調機 |
| 2-gang 2-way Lighting Switch 雙位二路燈掣 | 13A Single Floor Socket Outlet 13A藏地單位電插座 | Downlight 天花燈 | Washing Machine Connection Point (Water Outlet) 洗衣機接駁點(去水位) |
| 3-gang 2-way Lighting Switch 三位二路燈掣 | 13A Single Watertight Socket Outlet 13A單位防水電插座 | Garden Lamp 花園燈 | Washing Machine Connection Point (Water Inlet) 洗衣機接駁點(來水位) |
| 1-gang 1-way Watertight Lighting Switch 單位防水燈掣 | TV/FM Outlet 電視及電台接收插座 | Wall Mounted Lamp for Garden 花園牆身燈 | Door Release Sensor 開燈感應器 |
| 1-gang 2-way Watertight Lighting Switch 單位二路防水燈掣 | Telephone Outlet 電話插座 | Roof Floor Lamp 天台地燈 | Power Bar 拖板 |
| Switch for Exhaust Fan 抽氣扇開關掣 | Floor TV/FM Outlet 藏地電視及電台接收插座 | Wall Lamp 牆燈 | |
| Switch for Water Heater 熱水爐開關掣 | Floor Telephone Outlet 藏地電話插座 | Strip Light 燈帶 | |
| Switch for Oven 焗爐開關掣 | Door Bell Push Button 門鈴按鈕 | Light Trough 燈槽 | |
| Switch for Indoor Air-Conditioner 室內空調機接線位 | | Town Gas Water Heater 煤氣熱水爐 | |

Mechanical & Electrical Provisions Plan 機電裝置平面圖

Block D 座 2/F (Part Plan) 2樓(部分平面圖)

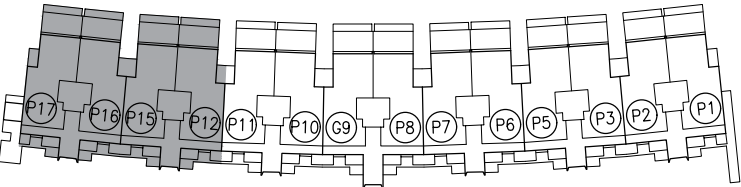


KEY PLAN 索引圖

Remark :


In the description of residential property in a residential block, the prefix "P" means Penthouse Triplex unit and the numbering means the numbering of Penthouse Triplex unit of Block A, B, D, E or F (as the case may be). e.g. "P1" refers to Penthouse Triplex I of Block A, B, D, E or F (as the case may be).

備註：

住宅大樓中住宅物業的描述中，字首「P」指頂層三複式單位，而編號指A、B、D、E或F座(視情況而定)的頂層三複式單位的編號。例如「P1」指A、B、D、E或F座(視情況而定)的頂層三複式1號單位。

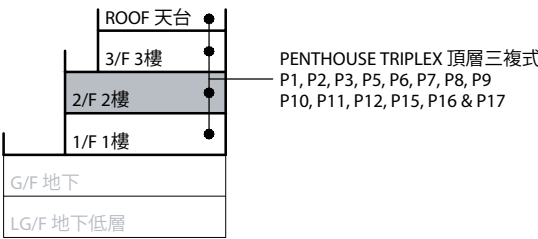

KEY SECTION 索引橫截面圖

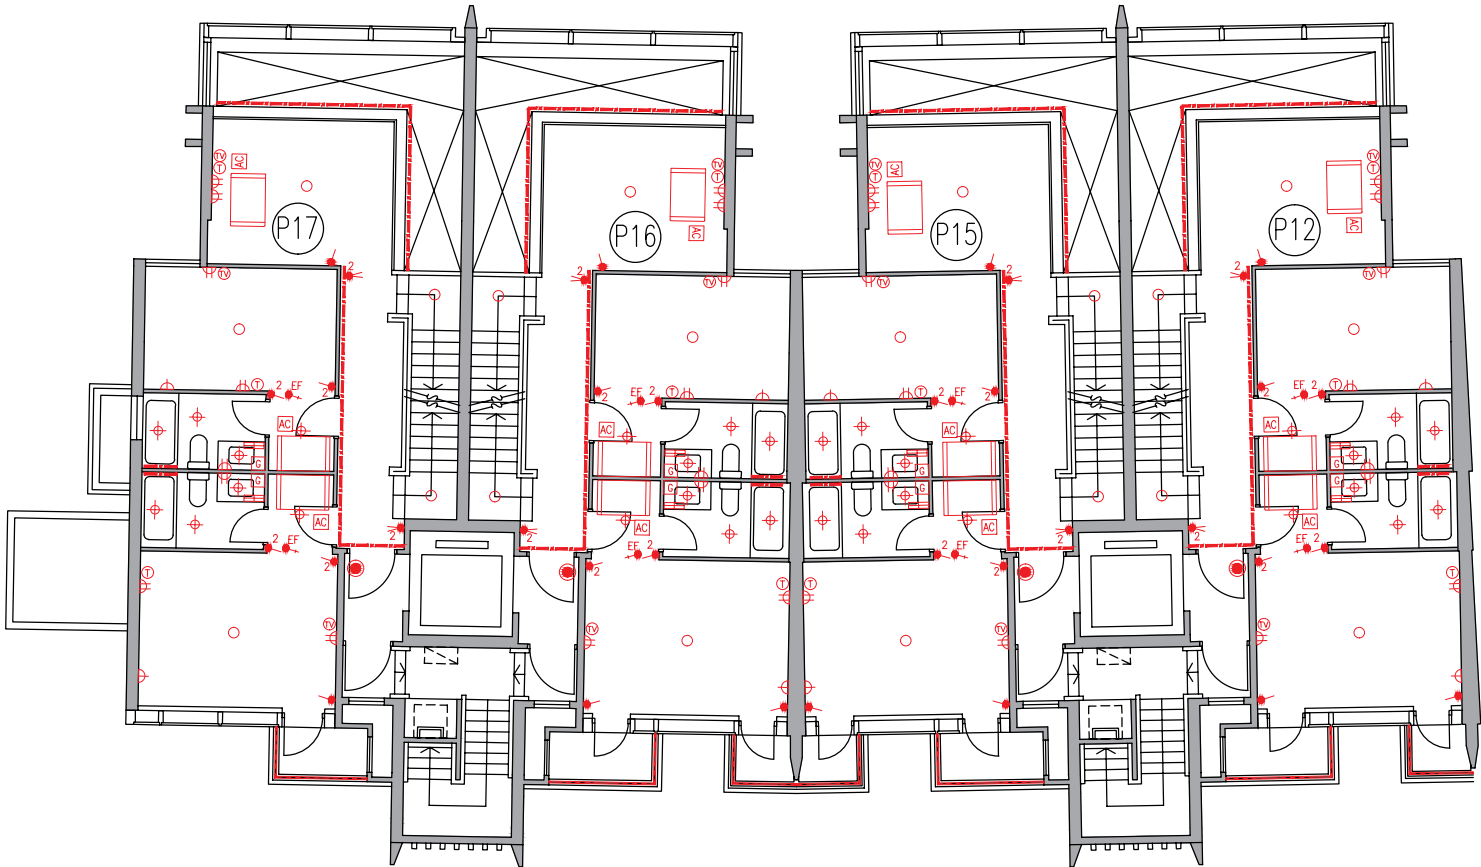

Legend 圖例

- 1-gang 1-way Lighting Switch 單位燈掣
- 2-gang 1-way Lighting Switch 雙位燈掣
- 3-gang 1-way Lighting Switch 三位燈掣
- 1-gang 2-way Lighting Switch 單位二路燈掣
- 2-gang 2-way Lighting Switch 雙位二路燈掣
- 3-gang 2-way Lighting Switch 三位二路燈掣
- 1-gang 1-way Watertight Lighting Switch 單位防水燈掣
- 1-gang 2-way Watertight Lighting Switch 單位二路防水燈掣
- Switch for Exhaust Fan 抽氣扇開關掣
- Switch for Water Heater 熱水爐開關掣
- Switch for Oven 焗爐開關掣
- Switch for Indoor Air-Conditioner 室內空調機接線位



- Isolator for Outdoor Air-Conditioner 室外空調機開關掣
- Town Gas Water Heater Remote Controller 煤氣熱水爐溫度控制掣
- 13A Single Socket Outlet 13A單位電插座
- 13A Twin Socket Outlet 13A雙位電插座
- 13A Single Floor Socket Outlet 13A藏地單位電插座
- 13A Single Watertight Socket Outlet 13A單位防水電插座
- TV/FM Outlet 電視及電台接收插座
- Telephone Outlet 電話插座
- Floor TV/FM Outlet 藏地電視及電台接收插座
- Floor Telephone Outlet 藏地電話插座
- Door Bell Push Button 門鈴按鈕

- Door Bell 門鈴
- Door Phone 對講機
- M.C.B. Board 總電掣箱
- Lamp Holder 燈位
- Downlight 天花燈
- Garden Lamp 花園燈
- Wall Mounted Lamp for Garden 花園牆身燈
- Roof Floor Lamp 天台地燈
- Wall Lamp 牆燈
- Strip Light 燈帶
- Light Trough 燈槽
- Town Gas Water Heater 煤氣熱水爐

- Town Gas Meter 煤氣錶
- Indoor Air-Conditioner 室內空調機
- Concealed Type Indoor Air-Conditioner 暗藏式室內空調機
- Cassette Type Indoor Air-Conditioner 卡式室內空調機
- Washing Machine Connection Point (Water Outlet) 洗衣機接駁點(去水位)
- Washing Machine Connection Point (Water Inlet) 洗衣機接駁點(來水位)
- Door Release Sensor 開燈感應器
- Power Bar 拖板

Mechanical & Electrical Provisions Plan 機電裝置平面圖

Block D 座 3/F (Part Plan) 3樓(部分平面圖)

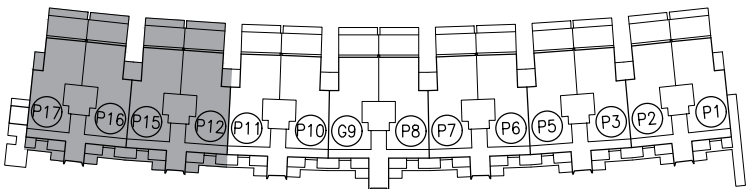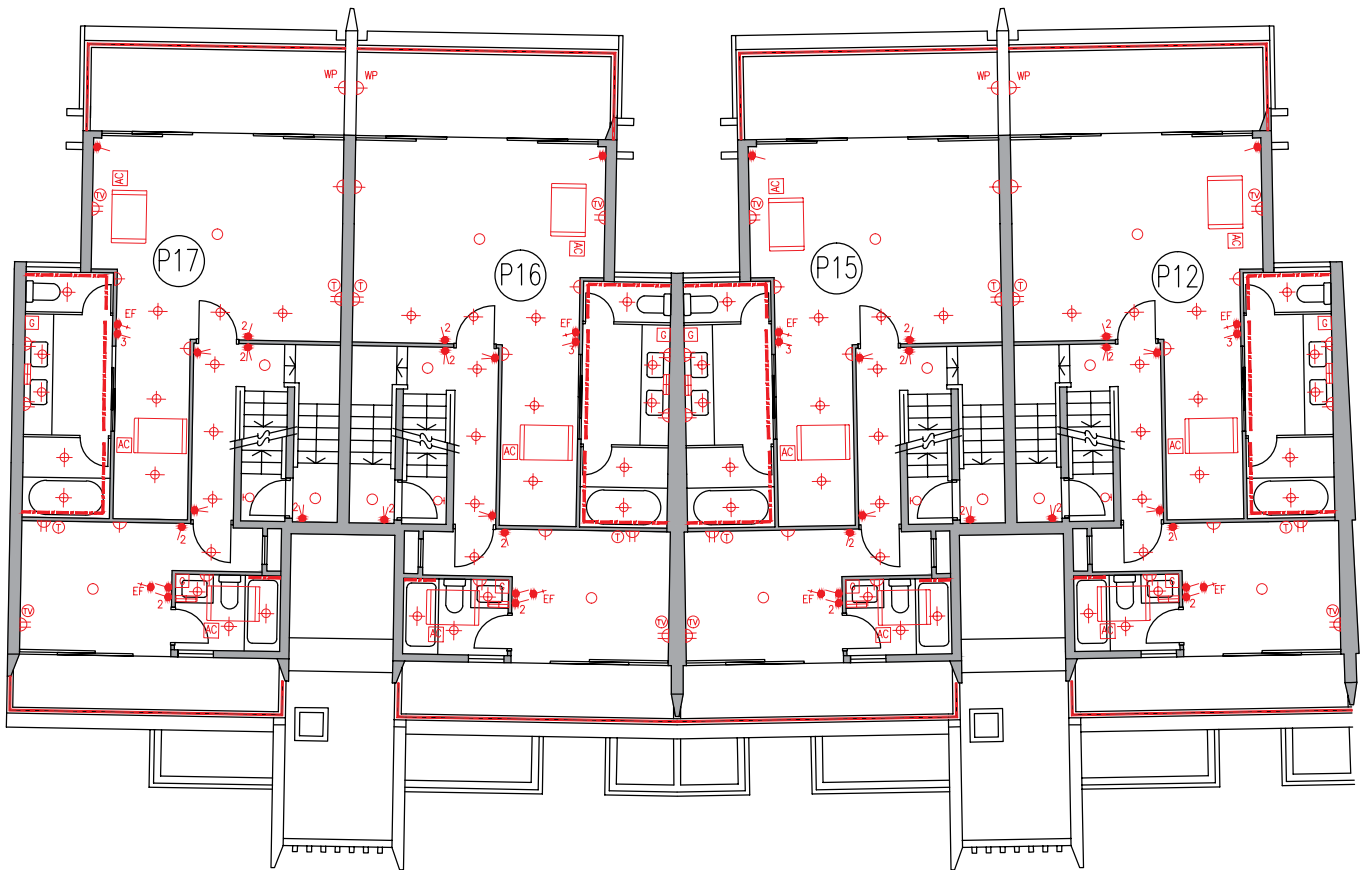


KEY PLAN 索引圖

Remark :

In the description of residential property in a residential block, the prefix "P" means Penthouse Triplex unit and the numbering means the numbering of Penthouse Triplex unit of Block A, B, D, E or F (as the case may be). e.g. "P1" refers to Penthouse Triplex 1 of Block A, B, D, E or F (as the case may be).

備註：

住宅大樓中住宅物業的描述中，字首「P」指頂層三複式單位，而編號指A、B、D、E或F座(視情況而定)的頂層三複式單位的編號。例如「P1」指A、B、D、E或F座(視情況而定)的頂層三複式1號單位。

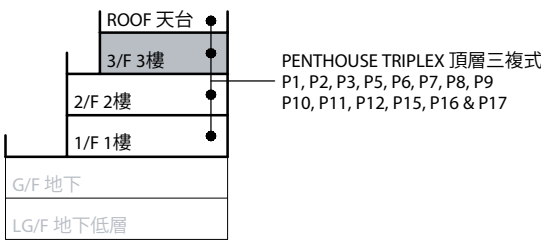


KEY SECTION 索引橫截面圖

Legend 圖例

- | | | | |
|--|--|------------------------------------|---|
| 1-gang 1-way Lighting Switch 單位燈掣 | Isolator for Outdoor Air-Conditioner 室外空調機開關掣 | Door Bell 門鈴 | Town Gas Meter 煤氣錶 |
| 2-gang 1-way Lighting Switch 雙位燈掣 | Town Gas Water Heater Remote Controller 煤氣熱水爐溫度控制掣 | Door Phone 對講機 | Indoor Air-Conditioner 室內空調機 |
| 3-gang 1-way Lighting Switch 三位燈掣 | 13A Single Socket Outlet 13A單位電插座 | M.C.B. Board 總電掣箱 | Concealed Type Indoor Air-Conditioner 暗藏式室內空調機 |
| 1-gang 2-way Lighting Switch 單位二路燈掣 | 13A Twin Socket Outlet 13A雙位電插座 | Lamp Holder 燈位 | Cassette Type Indoor Air-Conditioner 卡式室內空調機 |
| 2-gang 2-way Lighting Switch 雙位二路燈掣 | 13A Single Floor Socket Outlet 13A藏地單位電插座 | Downlight 天花燈 | Washing Machine Connection Point (Water Outlet) 洗衣機接駁點(去水位) |
| 3-gang 2-way Lighting Switch 三位二路燈掣 | 13A Single Watertight Socket Outlet 13A單位防水電插座 | Garden Lamp 花園燈 | Washing Machine Connection Point (Water Inlet) 洗衣機接駁點(來水位) |
| 1-gang 1-way Watertight Lighting Switch 單位防水燈掣 | TV/FM Outlet 電視及電台接收插座 | Wall Mounted Lamp for Garden 花園牆身燈 | Door Release Sensor 開燈感應器 |
| 1-gang 2-way Watertight Lighting Switch 單位二路防水燈掣 | Telephone Outlet 電話插座 | Roof Floor Lamp 天台地燈 | Power Bar 拖板 |
| Switch for Exhaust Fan 抽氣扇開關掣 | Floor TV/FM Outlet 藏地電視及電台接收插座 | Wall Lamp 牆燈 | |
| Switch for Water Heater 熱水爐開關掣 | Floor Telephone Outlet 藏地電話插座 | Strip Light 燈帶 | |
| Switch for Oven 焗爐開關掣 | Door Bell Push Button 門鈴按鈕 | Light Trough 燈槽 | |
| Switch for Indoor Air-Conditioner 室內空調機接線位 | | Town Gas Water Heater 煤氣熱水爐 | |

Mechanical & Electrical Provisions Plan 機電裝置平面圖

Block D 座 Roof (Part Plan) 天台(部分平面圖)

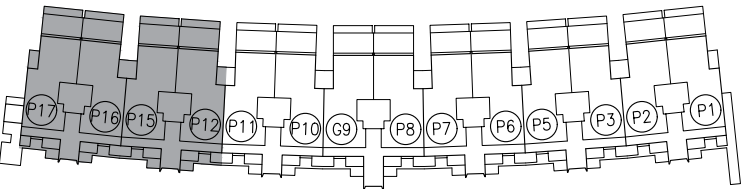


KEY PLAN 索引圖

Remark :


In the description of residential property in a residential block, the prefix "P" means Penthouse Triplex unit and the numbering means the numbering of Penthouse Triplex unit of Block A, B, D, E or F (as the case may be). e.g. "P1" refers to Penthouse Triplex 1 of Block A, B, D, E or F (as the case may be).

備註：

住宅大樓中住宅物業的描述中，字首「P」指頂層三複式單位，而編號指A、B、D、E或F座(視情況而定)的頂層三複式單位的編號。例如「P1」指A、B、D、E或F座(視情況而定)的頂層三複式1號單位。

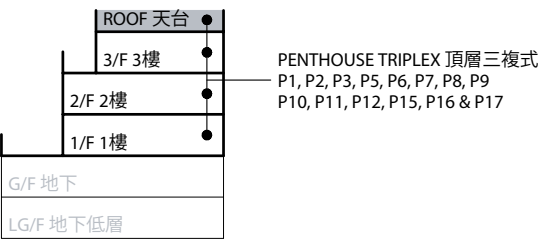

KEY SECTION 索引橫截面圖

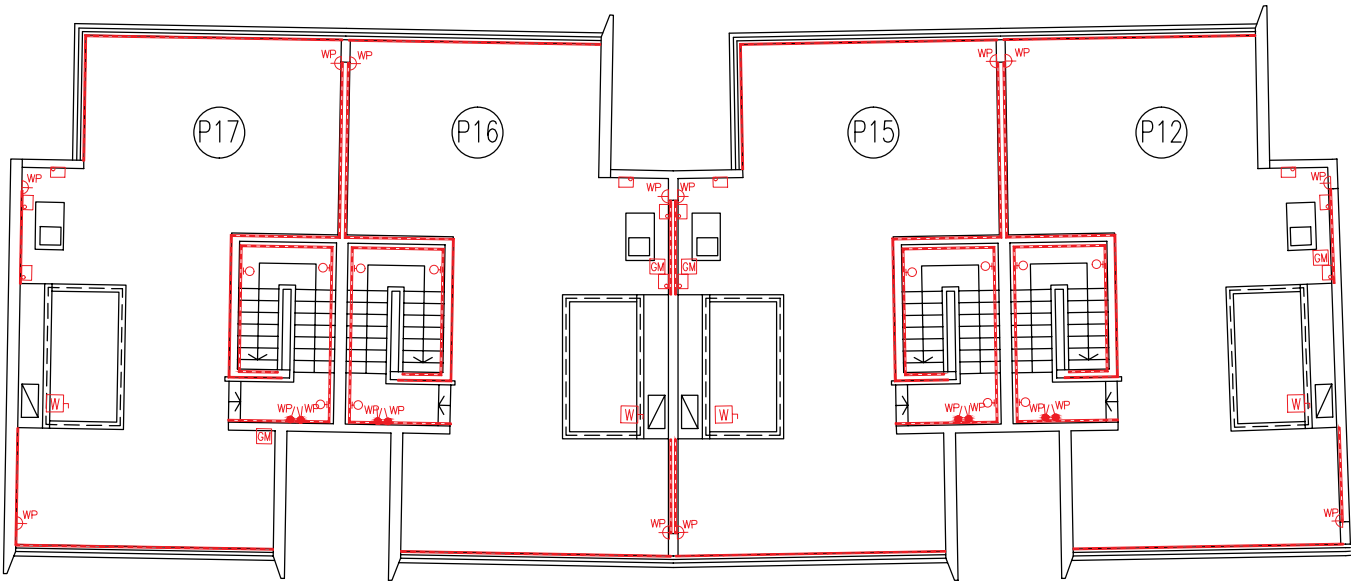

Legend 圖例

- 1-gang 1-way Lighting Switch 單位燈掣
- 2-gang 1-way Lighting Switch 雙位燈掣
- 3-gang 1-way Lighting Switch 三位燈掣
- 1-gang 2-way Lighting Switch 單位二路燈掣
- 2-gang 2-way Lighting Switch 雙位二路燈掣
- 3-gang 2-way Lighting Switch 三位二路燈掣
- WP 1-gang 1-way Watertight Lighting Switch 單位防水燈掣
- WP/ 1-gang 2-way Watertight Lighting Switch 單位二路防水燈掣
- EF Switch for Exhaust Fan 抽氣扇開關掣
- WH Switch for Water Heater 熱水爐開關掣
- OV Switch for Oven 焗爐開關掣
- AC Switch for Indoor Air-Conditioner 室內空調機接線位

- Isolator for Outdoor Air-Conditioner 室外空調機開關掣
- Town Gas Water Heater Remote Controller 煤氣熱水爐溫度控制掣
- I3A Single Socket Outlet I3A單位電插座
- I3A Twin Socket Outlet I3A雙位電插座
- I3A Single Floor Socket Outlet I3A藏地單位電插座
- I3A Single Watertight Socket Outlet I3A單位防水電插座
- TV/FM Outlet 電視及電台接收插座
- Telephone Outlet 電話插座
- Floor TV/FM Outlet 藏地電視及電台接收插座
- Floor Telephone Outlet 藏地電話插座
- Door Bell Push Button 門鈴按鈕

- Door Bell 門鈴
- Door Phone 對講機
- M.C.B. Board 總電掣箱
- Lamp Holder 燈位
- Downlight 天花燈
- Garden Lamp 花園燈
- Wall Mounted Lamp for Garden 花園牆身燈
- Roof Floor Lamp 天台地燈
- Wall Lamp 牆燈
- Strip Light 燈帶
- Light Trough 燈槽
- Town Gas Water Heater 煤氣熱水爐



- Town Gas Meter 煤氣錶
- Indoor Air-Conditioner 室內空調機
- Concealed Type Indoor Air-Conditioner 暗藏式室內空調機
- Cassette Type Indoor Air-Conditioner 卡式室內空調機
- Washing Machine Connection Point (Water Outlet) 洗衣機接駁點(去水位)
- Washing Machine Connection Point (Water Inlet) 洗衣機接駁點(來水位)
- Door Release Sensor 開燈感應器
- Power Bar 拖板

裝置、裝修物料及設備

Mechanical & Electrical Provisions Plan 機電裝置平面圖

Block E 座 LG/F 地下低層

Remark :
In the description of residential property in a residential block, the prefix “G” means Garden Duplex unit and the numbering means the numbering of Garden Duplex unit of Block A, B, C, D, E or F (as the case may be). E.g. “G1” refers to Garden Duplex 1 of Block A, B, C, D, E or F (as the case may be).
備註：
住宅大樓的住宅物業的描述中，字首「G」指花園複式單位，而編號指A、B、C、D、E或F座(視情況而定)的花園複式單位的編號。例如「G1」指A、B、C、D、E或F座(視情況而定)的花園複式1號單位。

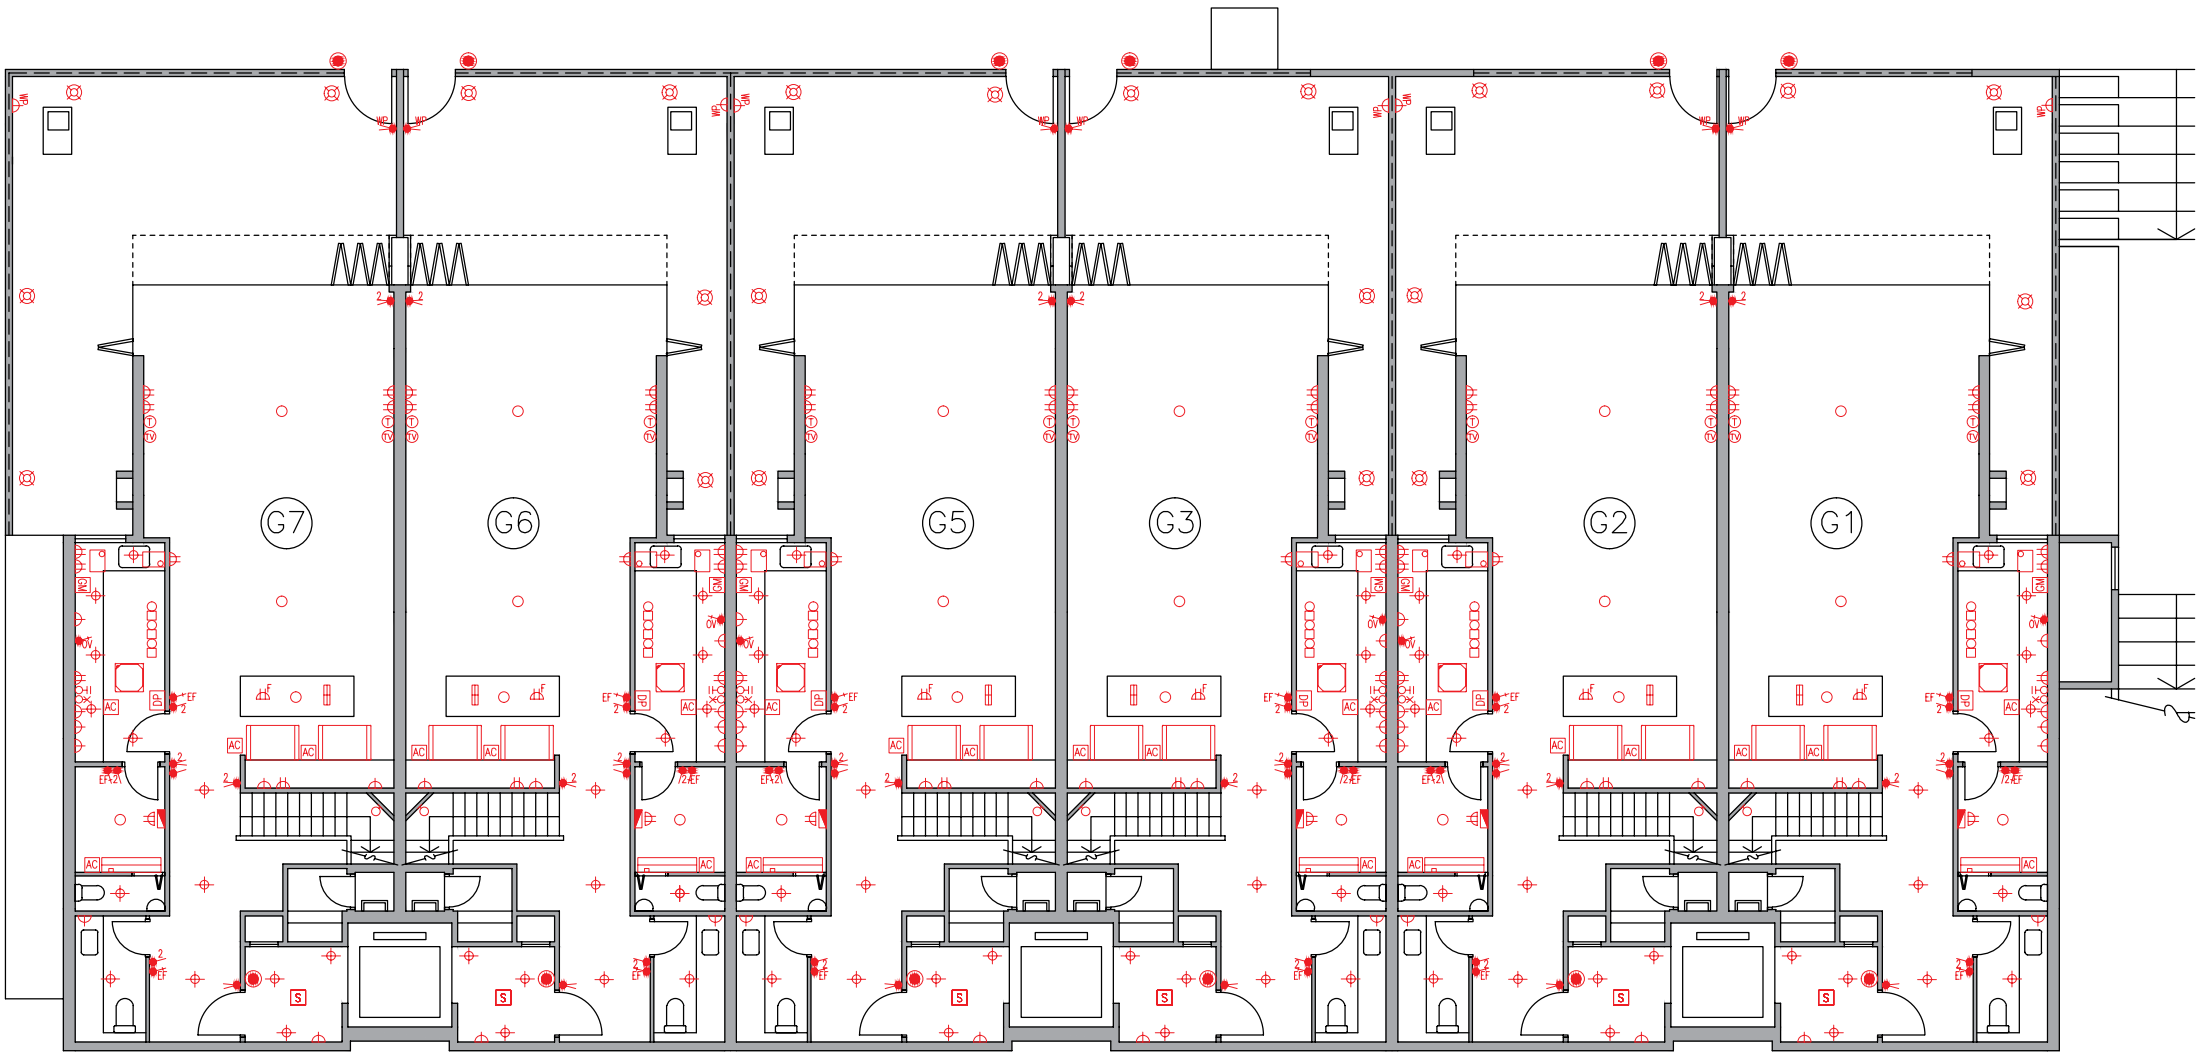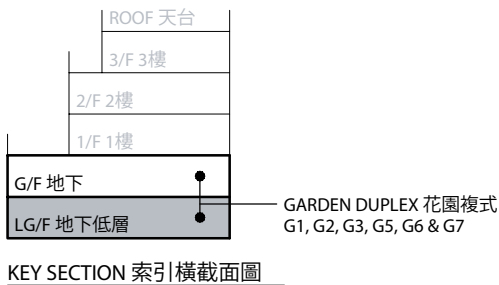

Legend 圖例



- | | | | |
|--|--|------------------------------------|---|
| 1-gang 1-way Lighting Switch 單位燈掣 | Isolator for Outdoor Air-Conditioner 室外空調機開關掣 | Door Bell 門鈴 | Town Gas Meter 煤氣錶 |
| 2-gang 1-way Lighting Switch 雙位燈掣 | Town Gas Water Heater Remote Controller 煤氣熱水爐溫度控制掣 | Door Phone 對講機 | Indoor Air-Conditioner 室內空調機 |
| 3-gang 1-way Lighting Switch 三位燈掣 | 13A Single Socket Outlet 13A單位電插座 | M.C.B. Board 總電掣箱 | Concealed Type Indoor Air-Conditioner 暗藏式室內空調機 |
| 1-gang 2-way Lighting Switch 單位二路燈掣 | 13A Twin Socket Outlet 13A雙位電插座 | Lamp Holder 燈位 | Cassette Type Indoor Air-Conditioner 卡式室內空調機 |
| 2-gang 2-way Lighting Switch 雙位二路燈掣 | 13A Single Floor Socket Outlet 13A藏地單位電插座 | Downlight 天花燈 | Washing Machine Connection Point (Water Outlet) 洗衣機接駁點(去水位) |
| 3-gang 2-way Lighting Switch 三位二路燈掣 | 13A Single Watertight Socket Outlet 13A單位防水電插座 | Garden Lamp 花園燈 | Washing Machine Connection Point (Water Inlet) 洗衣機接駁點(來水位) |
| 1-gang 1-way Watertight Lighting Switch 單位防水燈掣 | TV/FM Outlet 電視及電台接收插座 | Wall Mounted Lamp for Garden 花園牆身燈 | Door Release Sensor 開燈感應器 |
| 1-gang 2-way Watertight Lighting Switch 單位二路防水燈掣 | Telephone Outlet 電話插座 | Roof Floor Lamp 天台地燈 | Power Bar 拖板 |
| Switch for Exhaust Fan 抽氣扇開關掣 | Floor TV/FM Outlet 藏地電視及電台接收插座 | Wall Lamp 牆燈 | |
| Switch for Water Heater 熱水爐開關掣 | Floor Telephone Outlet 藏地電話插座 | Strip Light 燈帶 | |
| Switch for Oven 焗爐開關掣 | Door Bell Push Button 門鈴按鈕 | Light Trough 燈槽 | |
| Switch for Indoor Air-Conditioner 室內空調機接線位 | | Town Gas Water Heater 煤氣熱水爐 | |

裝置、裝修物料及設備

Mechanical & Electrical Provisions Plan 機電裝置平面圖

Block E 座 G/F 地下

Remark :
In the description of residential property in a residential block, the prefix “G” means Garden Duplex unit and the numbering means the numbering of Garden Duplex unit of Block A, B, C, D, E or F (as the case may be). e.g. “G1” refers to Garden Duplex 1 of Block A, B, C, D, E or F (as the case may be).
備註：
住宅大樓的住宅物業的描述中，字首「G」指花園複式單位，而編號指A、B、C、D、E或F座(視情況而定)的花園複式單位的編號。
例如「G1」指A、B、C、D、E或F座(視情況而定)的花園複式1號單位。

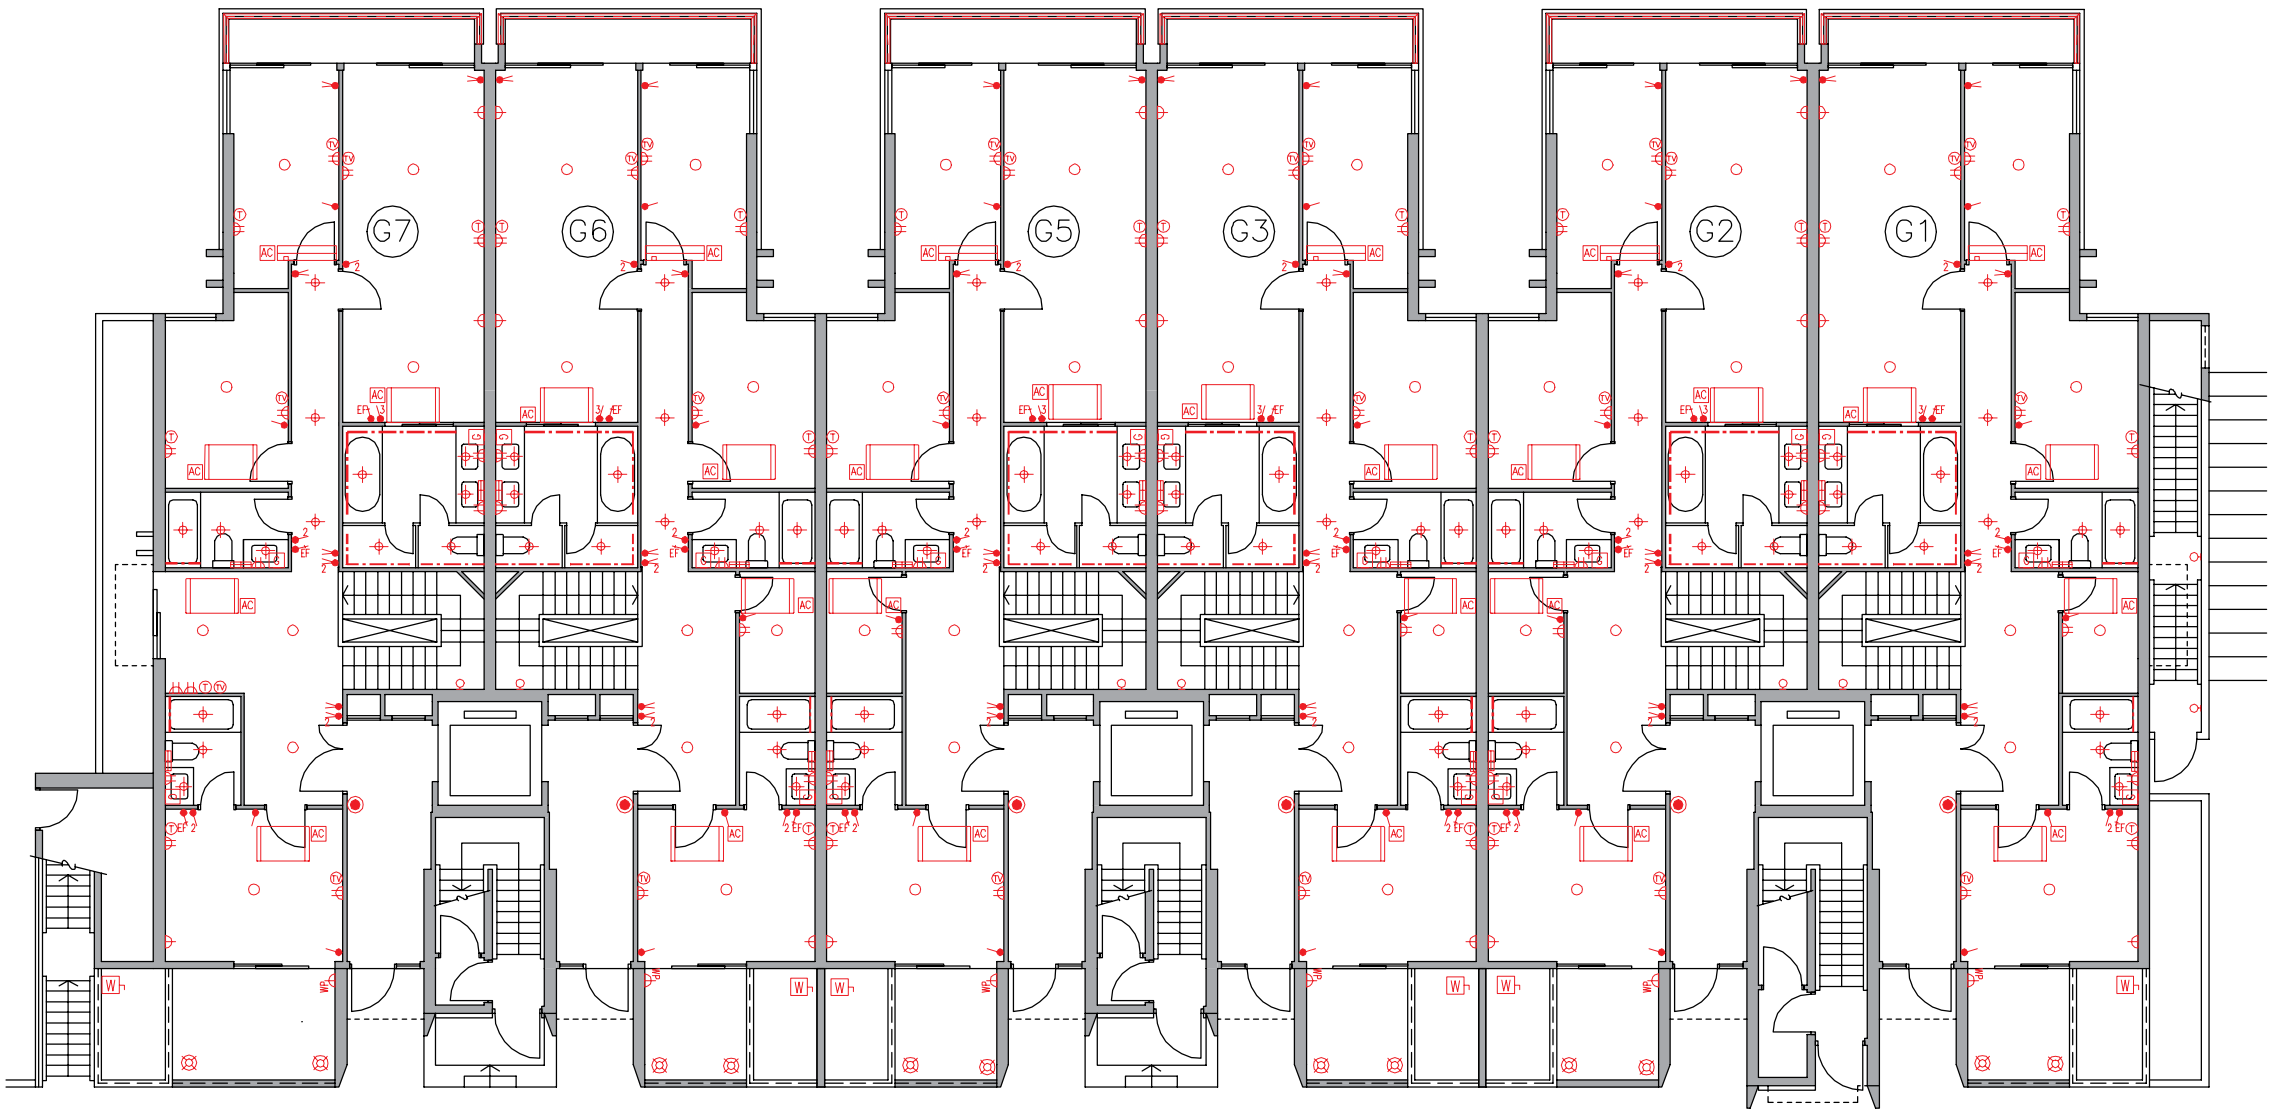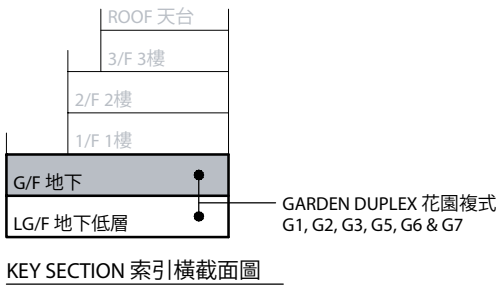

Legend 圖例



- | | | | |
|--|--|------------------------------------|---|
| 1-gang 1-way Lighting Switch 單位燈掣 | Isolator for Outdoor Air-Conditioner 室外空調機開關掣 | Door Bell 門鈴 | Town Gas Meter 煤氣錶 |
| 2-gang 1-way Lighting Switch 雙位燈掣 | Town Gas Water Heater Remote Controller 煤氣熱水爐溫度控制掣 | Door Phone 對講機 | Indoor Air-Conditioner 室內空調機 |
| 3-gang 1-way Lighting Switch 三位燈掣 | I3A Single Socket Outlet I3A單位電插座 | M.C.B. Board 總電掣箱 | Concealed Type Indoor Air-Conditioner 暗藏式室內空調機 |
| 1-gang 2-way Lighting Switch 單位二路燈掣 | I3A Twin Socket Outlet I3A雙位電插座 | Lamp Holder 燈位 | Cassette Type Indoor Air-Conditioner 卡式室內空調機 |
| 2-gang 2-way Lighting Switch 雙位二路燈掣 | I3A Single Floor Socket Outlet I3A藏地單位電插座 | Downlight 天花燈 | Washing Machine Connection Point (Water Outlet) 洗衣機接駁點(去水位) |
| 3-gang 2-way Lighting Switch 三位二路燈掣 | I3A Single Watertight Socket Outlet I3A單位防水電插座 | Garden Lamp 花園燈 | Washing Machine Connection Point (Water Inlet) 洗衣機接駁點(來水位) |
| 1-gang 1-way Watertight Lighting Switch 單位防水燈掣 | TV/FM Outlet 電視及電台接收插座 | Wall Mounted Lamp for Garden 花園牆身燈 | Door Release Sensor 開燈感應器 |
| 1-gang 2-way Watertight Lighting Switch 單位二路防水燈掣 | Telephone Outlet 電話插座 | Roof Floor Lamp 天台地燈 | Power Bar 拖板 |
| Switch for Exhaust Fan 抽氣扇開關掣 | Floor TV/FM Outlet 藏地電視及電台接收插座 | Wall Lamp 牆燈 | |
| Switch for Water Heater 熱水爐開關掣 | Floor Telephone Outlet 藏地電話插座 | Strip Light 燈帶 | |
| Switch for Oven 焗爐開關掣 | Door Bell Push Button 門鈴按鈕 | Light Trough 燈槽 | |
| Switch for Indoor Air-Conditioner 室內空調機接線位 | | Town Gas Water Heater 煤氣熱水爐 | |

裝置、裝修物料及設備

Mechanical & Electrical Provisions Plan 機電裝置平面圖

Block E 座 I/F 1樓

Remark :
In the description of residential property in a residential block, the prefix “P” means Penthouse Triplex unit and the numbering means the numbering of Penthouse Triplex unit of Block A, B, D, E or F (as the case may be). e.g. “P1” refers to Penthouse Triplex I of Block A, B, D, E or F (as the case may be).
備註：
住宅大樓中住宅物業的描述中，字首「P」指頂層三複式單位，而編號指A、B、D、E或F座(視情況而定)的頂層三複式單位的編號。
例如「P1」指A、B、D、E或F座(視情況而定)的頂層三複式1號單位。

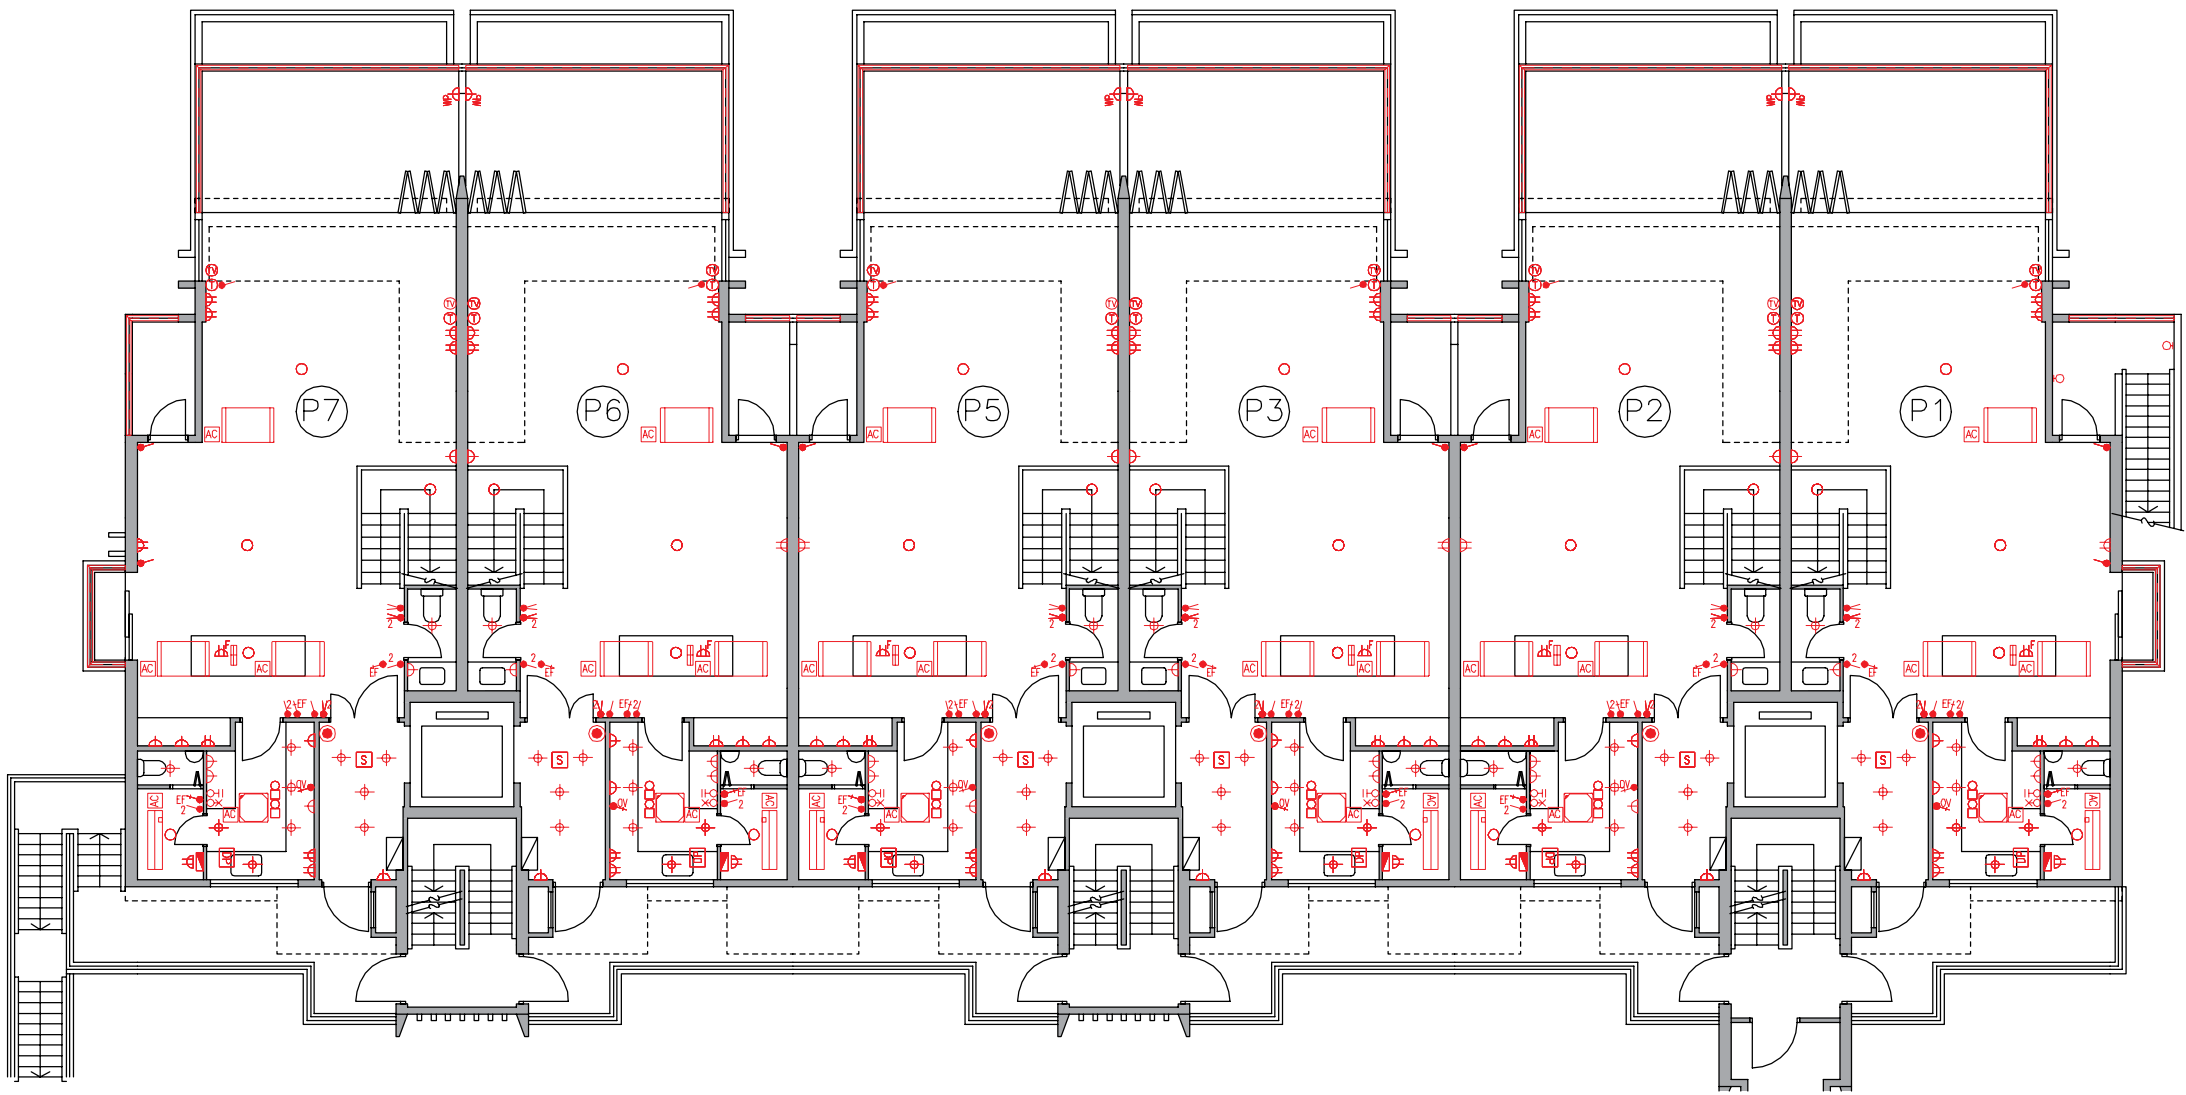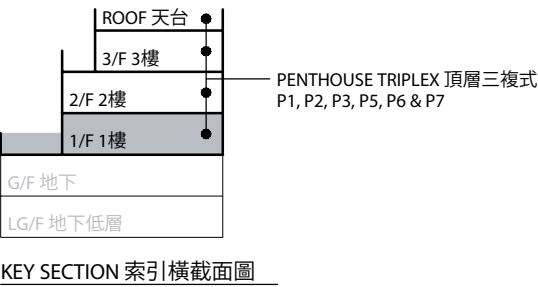



Legend 圖例

- | | | | |
|--|--|------------------------------------|---|
| 1-gang 1-way Lighting Switch 單位燈掣 | Isolator for Outdoor Air-Conditioner 室外空調機開關掣 | Door Bell 門鈴 | Town Gas Meter 煤氣錶 |
| 2-gang 1-way Lighting Switch 雙位燈掣 | Town Gas Water Heater Remote Controller 煤氣熱水爐溫度控制掣 | Door Phone 對講機 | Indoor Air-Conditioner 室內空調機 |
| 3-gang 1-way Lighting Switch 三位燈掣 | 13A Single Socket Outlet 13A單位電插座 | M.C.B. Board 總電掣箱 | Concealed Type Indoor Air-Conditioner 暗藏式室內空調機 |
| 1-gang 2-way Lighting Switch 單位二路燈掣 | 13A Twin Socket Outlet 13A雙位電插座 | Lamp Holder 燈位 | Cassette Type Indoor Air-Conditioner 卡式室內空調機 |
| 2-gang 2-way Lighting Switch 雙位二路燈掣 | 13A Single Floor Socket Outlet 13A藏地單位電插座 | Downlight 天花燈 | Washing Machine Connection Point (Water Outlet) 洗衣機接駁點(去水位) |
| 3-gang 2-way Lighting Switch 三位二路燈掣 | 13A Single Watertight Socket Outlet 13A單位防水電插座 | Garden Lamp 花園燈 | Washing Machine Connection Point (Water Inlet) 洗衣機接駁點(來水位) |
| 1-gang 1-way Watertight Lighting Switch 單位防水燈掣 | TV/FM Outlet 電視及電台接收插座 | Wall Mounted Lamp for Garden 花園牆身燈 | Door Release Sensor 開燈感應器 |
| 1-gang 2-way Watertight Lighting Switch 單位二路防水燈掣 | Telephone Outlet 電話插座 | Roof Floor Lamp 天台地燈 | Power Bar 拖板 |
| Switch for Exhaust Fan 抽氣扇開關掣 | Floor TV/FM Outlet 藏地電視及電台接收插座 | Wall Lamp 牆燈 | |
| Switch for Water Heater 熱水爐開關掣 | Floor Telephone Outlet 藏地電話插座 | Strip Light 燈帶 | |
| Switch for Oven 焗爐開關掣 | Door Bell Push Button 門鈴按鈕 | Light Trough 燈槽 | |
| Switch for Indoor Air-Conditioner 室內空調機接線位 | | Town Gas Water Heater 煤氣熱水爐 | |

Mechanical & Electrical Provisions Plan 機電裝置平面圖

Block E 座 2/F 2樓

Remark :
In the description of residential property in a residential block, the prefix "P" means Penthouse Triplex unit and the numbering means the numbering of Penthouse Triplex unit of Block A, B, D, E or F (as the case may be). e.g. "P1" refers to Penthouse Triplex 1 of Block A, B, D, E or F (as the case may be).
備註：
住宅大樓中住宅物業的描述中，字首「P」指頂層三複式單位，而編號指A、B、D、E或F座(視情況而定)的頂層三複式單位的編號。
例如「P1」指A、B、D、E或F座(視情況而定)的頂層三複式1號單位。

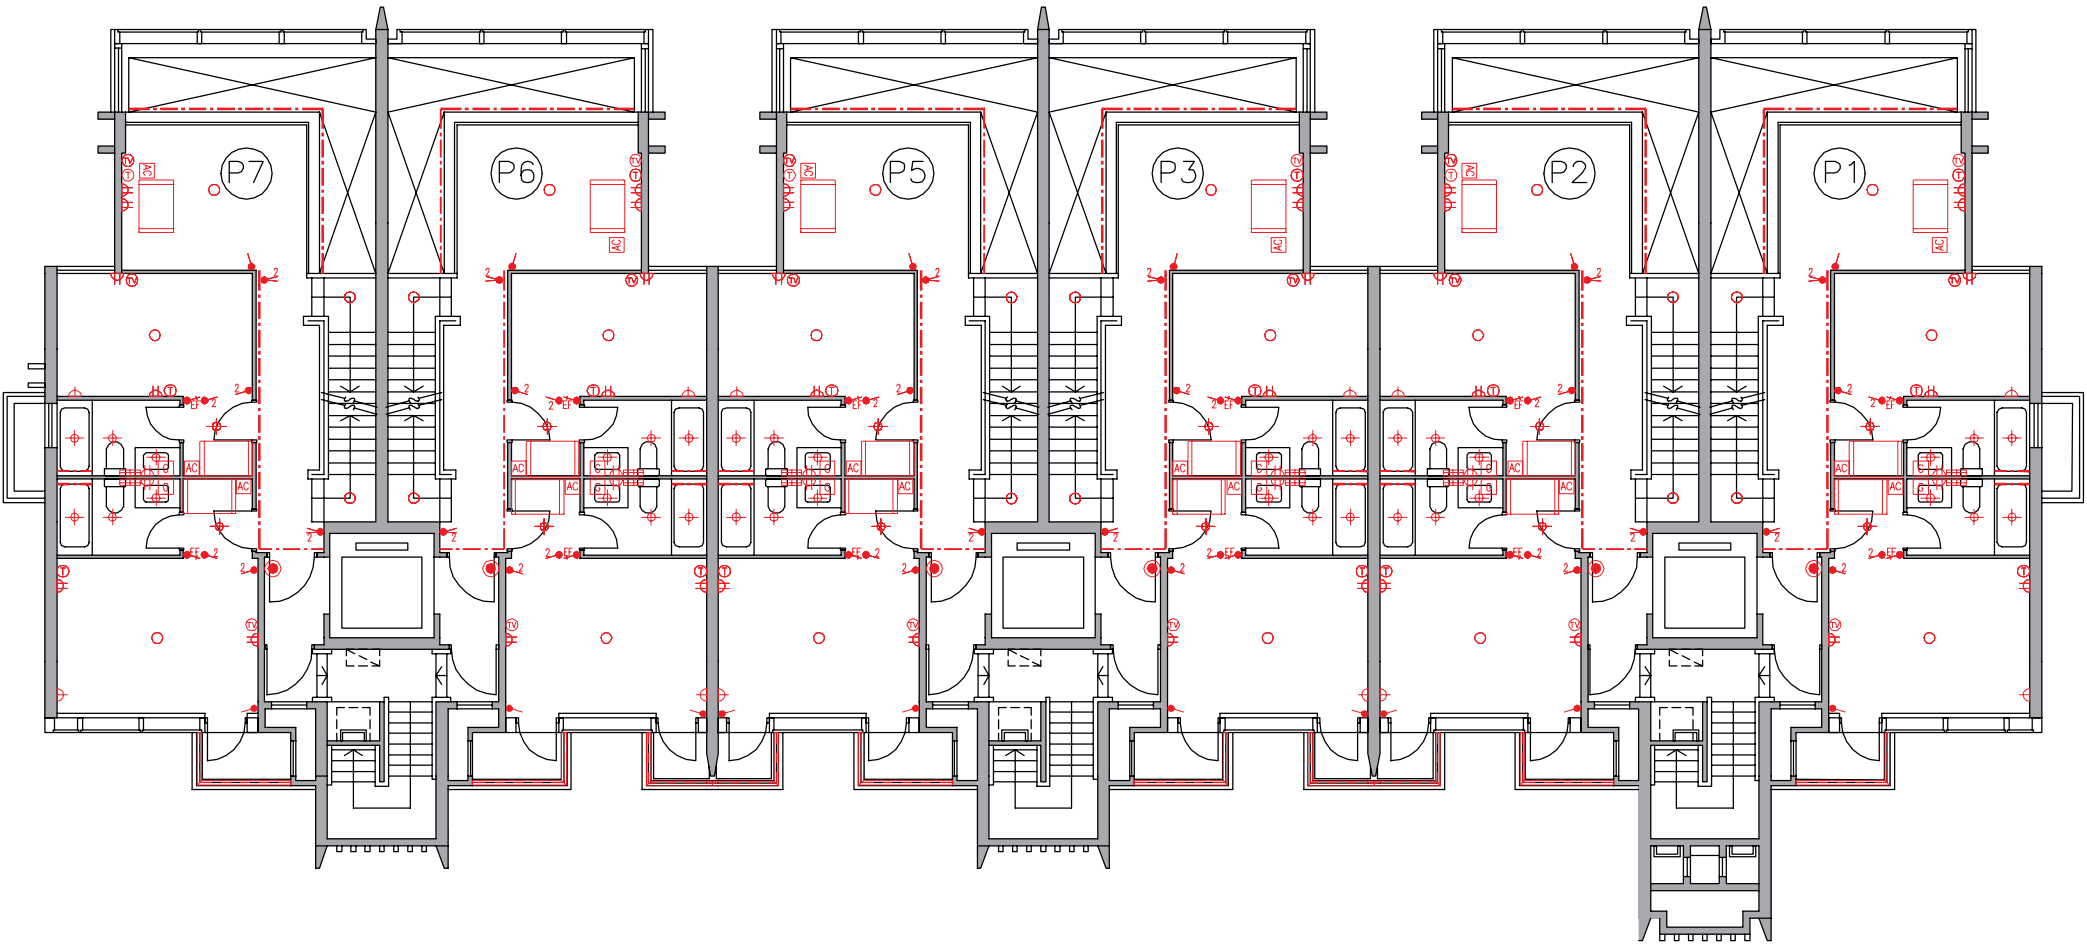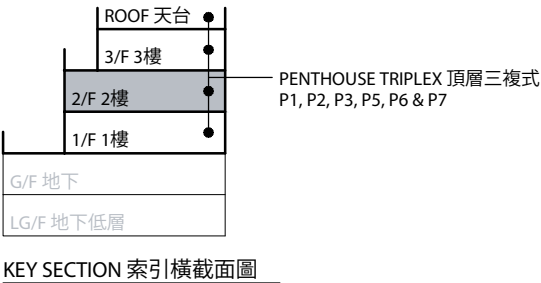

Legend 圖例



- | | | | |
|--|--|------------------------------------|---|
| 1-gang 1-way Lighting Switch 單位燈掣 | Isolator for Outdoor Air-Conditioner 室外空調機開關掣 | Door Bell 門鈴 | Town Gas Meter 煤氣錶 |
| 2-gang 1-way Lighting Switch 雙位燈掣 | Town Gas Water Heater Remote Controller 煤氣熱水爐溫度控制掣 | Door Phone 對講機 | Indoor Air-Conditioner 室內空調機 |
| 3-gang 1-way Lighting Switch 三位燈掣 | I3A Single Socket Outlet I3A單位電插座 | M.C.B. Board 總電掣箱 | Concealed Type Indoor Air-Conditioner 暗藏式室內空調機 |
| 1-gang 2-way Lighting Switch 單位二路燈掣 | I3A Twin Socket Outlet I3A雙位電插座 | Lamp Holder 燈位 | Cassette Type Indoor Air-Conditioner 卡式室內空調機 |
| 2-gang 2-way Lighting Switch 雙位二路燈掣 | I3A Single Floor Socket Outlet I3A藏地單位電插座 | Downlight 天花燈 | Washing Machine Connection Point (Water Outlet) 洗衣機接駁點(去水位) |
| 3-gang 2-way Lighting Switch 三位二路燈掣 | I3A Single Watertight Socket Outlet I3A單位防水電插座 | Garden Lamp 花園燈 | Washing Machine Connection Point (Water Inlet) 洗衣機接駁點(來水位) |
| 1-gang 1-way Watertight Lighting Switch 單位防水燈掣 | TV/FM Outlet 電視及電台接收插座 | Wall Mounted Lamp for Garden 花園牆身燈 | Door Release Sensor 開燈感應器 |
| 1-gang 2-way Watertight Lighting Switch 單位二路防水燈掣 | Telephone Outlet 電話插座 | Roof Floor Lamp 天台地燈 | Power Bar 拖板 |
| Switch for Exhaust Fan 抽氣扇開關掣 | Floor TV/FM Outlet 藏地電視及電台接收插座 | Wall Lamp 牆燈 | |
| Switch for Water Heater 熱水爐開關掣 | Floor Telephone Outlet 藏地電話插座 | Strip Light 燈帶 | |
| Switch for Oven 焗爐開關掣 | Door Bell Push Button 門鈴按掣 | Light Trough 燈槽 | |
| Switch for Indoor Air-Conditioner 室內空調機接線位 | | Town Gas Water Heater 煤氣熱水爐 | |

裝置、裝修物料及設備

Mechanical & Electrical Provisions Plan 機電裝置平面圖

Block E 座 3/F 3樓

Remark :
In the description of residential property in a residential block, the prefix “P” means Penthouse Triplex unit and the numbering means the numbering of Penthouse Triplex unit of Block A, B, D, E or F (as the case may be). e.g. “P1” refers to Penthouse Triplex 1 of Block A, B, D, E or F (as the case may be).
備註：
住宅大樓中住宅物業的描述中，字首「P」指頂層三複式單位，而編號指A、B、D、E或F座(視情況而定)的頂層三複式單位的編號。
例如「P1」指A、B、D、E或F座(視情況而定)的頂層三複式1號單位。

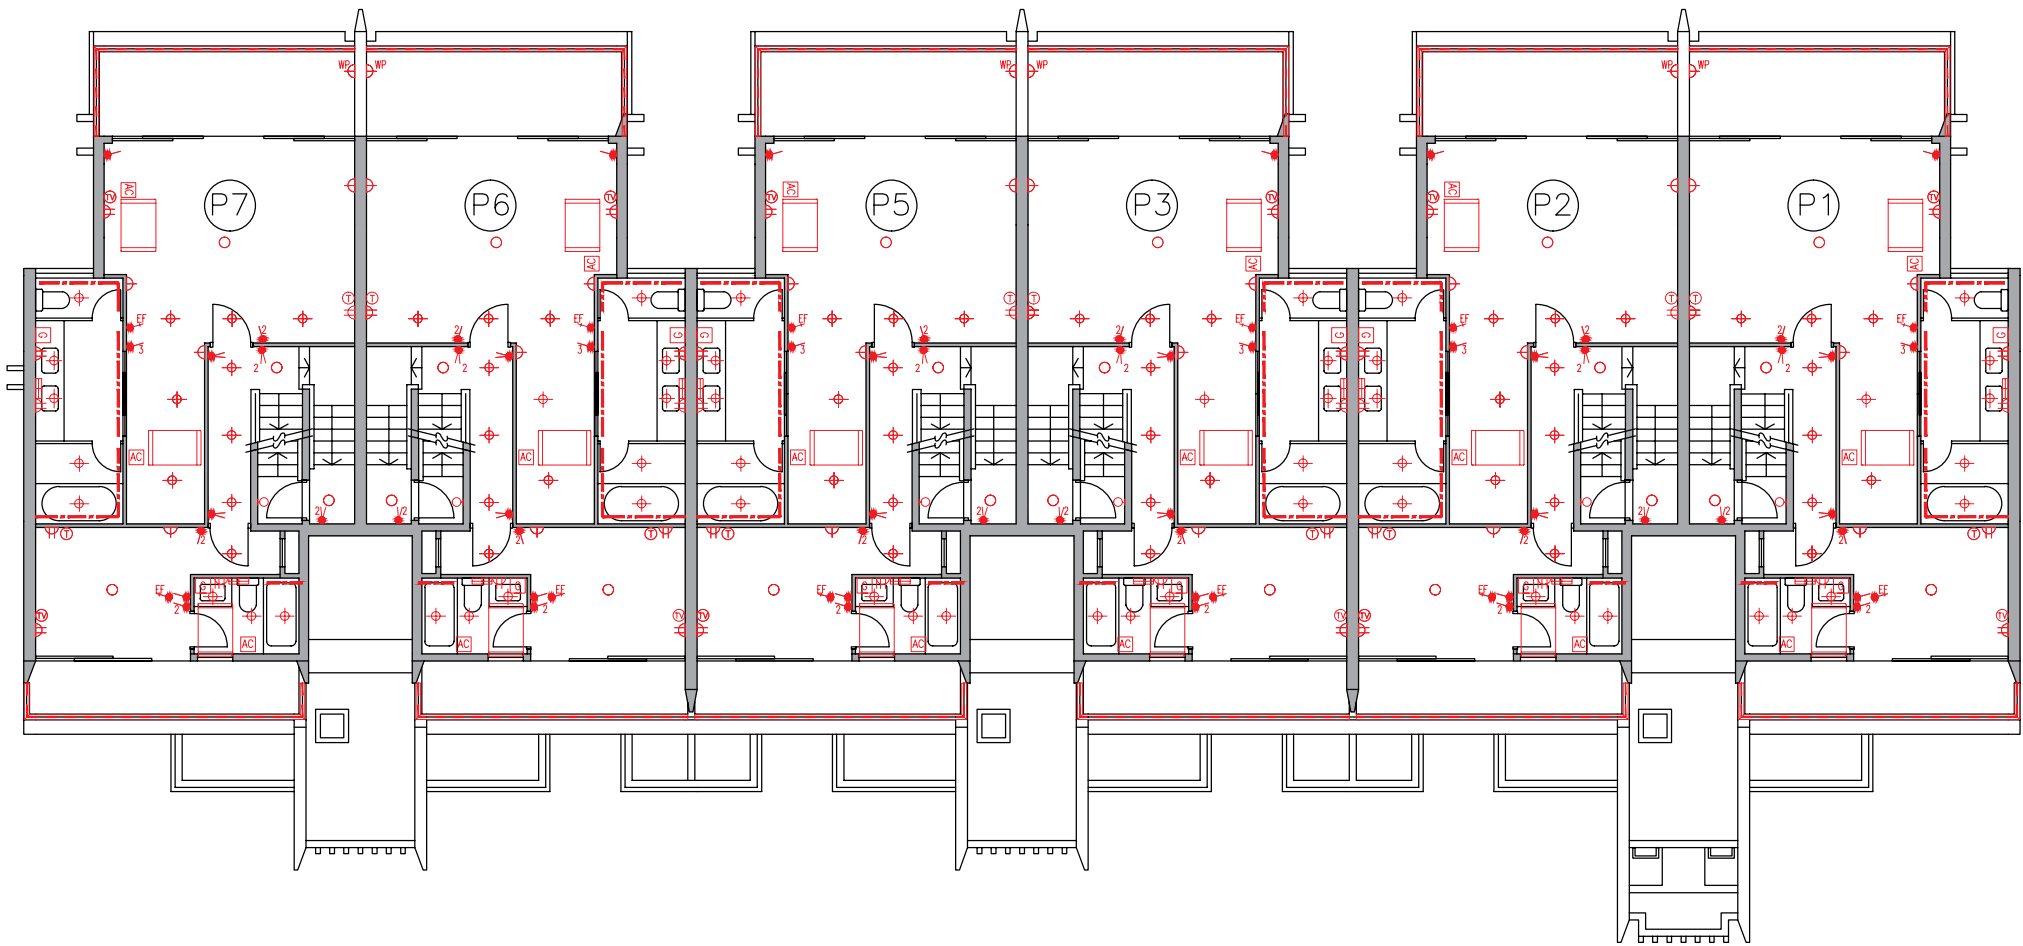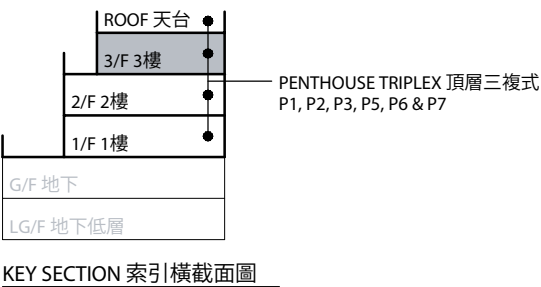



Legend 圖例

- | | | | |
|--|--|------------------------------------|---|
| 1-gang 1-way Lighting Switch 單位燈掣 | Isolator for Outdoor Air-Conditioner 室外空調機開關掣 | Door Bell 門鈴 | Town Gas Meter 煤氣錶 |
| 2-gang 1-way Lighting Switch 雙位燈掣 | Town Gas Water Heater Remote Controller 煤氣熱水爐溫度控制掣 | Door Phone 對講機 | Indoor Air-Conditioner 室內空調機 |
| 3-gang 1-way Lighting Switch 三位燈掣 | 13A Single Socket Outlet 13A單位電插座 | M.C.B. Board 總電掣箱 | Concealed Type Indoor Air-Conditioner 暗藏式室內空調機 |
| 1-gang 2-way Lighting Switch 單位二路燈掣 | 13A Twin Socket Outlet 13A雙位電插座 | Lamp Holder 燈位 | Cassette Type Indoor Air-Conditioner 卡式室內空調機 |
| 2-gang 2-way Lighting Switch 雙位二路燈掣 | 13A Single Floor Socket Outlet 13A藏地單位電插座 | Downlight 天花燈 | Washing Machine Connection Point (Water Outlet) 洗衣機接駁點(去水位) |
| 3-gang 2-way Lighting Switch 三位二路燈掣 | 13A Single Watertight Socket Outlet 13A單位防水電插座 | Garden Lamp 花園燈 | Washing Machine Connection Point (Water Inlet) 洗衣機接駁點(來水位) |
| 1-gang 1-way Watertight Lighting Switch 單位防水燈掣 | TV/FM Outlet 電視及電台接收插座 | Wall Mounted Lamp for Garden 花園牆身燈 | Door Release Sensor 開燈感應器 |
| 1-gang 2-way Watertight Lighting Switch 單位二路防水燈掣 | Telephone Outlet 電話插座 | Roof Floor Lamp 天台地燈 | Power Bar 拖板 |
| Switch for Exhaust Fan 抽氣扇開關掣 | Floor TV/FM Outlet 藏地電視及電台接收插座 | Wall Lamp 牆燈 | |
| Switch for Water Heater 熱水爐開關掣 | Floor Telephone Outlet 藏地電話插座 | Strip Light 燈帶 | |
| Switch for Oven 焗爐開關掣 | Door Bell Push Button 門鈴按鈕 | Light Trough 燈槽 | |
| Switch for Indoor Air-Conditioner 室內空調機接線位 | | Town Gas Water Heater 煤氣熱水爐 | |

Mechanical & Electrical Provisions Plan 機電裝置平面圖

Block E 座 Roof 天台

Remark :
In the description of residential property in a residential block, the prefix “P” means Penthouse Triplex unit and the numbering means the numbering of Penthouse Triplex unit of Block A, B, D, E or F (as the case may be). e.g. “P1” refers to Penthouse Triplex 1 of Block A, B, D, E or F (as the case may be).
備註：
住宅大樓中住宅物業的描述中，字首「P」指頂層三複式單位，而編號指A、B、D、E或F座(視情況而定)的頂層三複式單位的編號。
例如「P1」指A、B、D、E或F座(視情況而定)的頂層三複式1號單位。

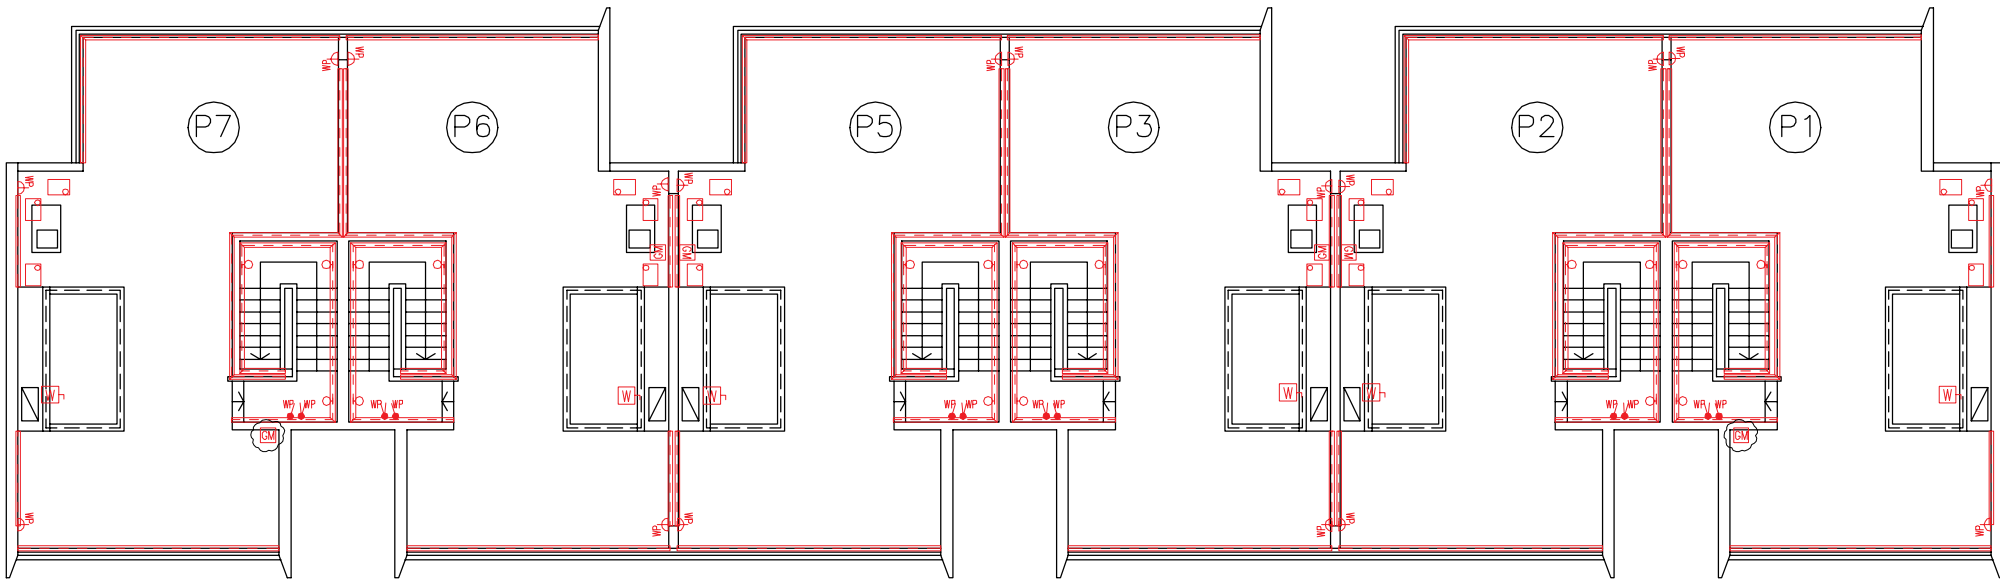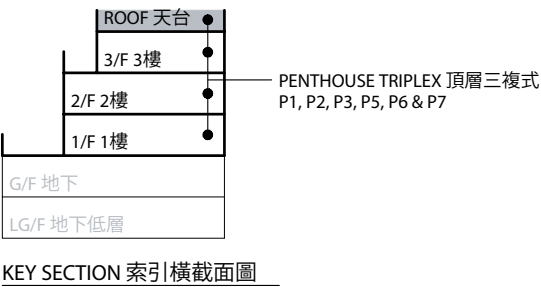


Legend 圖例


- | | | | |
|--|--|------------------------------------|---|
| 1-gang 1-way Lighting Switch 單位燈掣 | Isolator for Outdoor Air-Conditioner 室外空調機開關掣 | Door Bell 門鈴 | Town Gas Meter 煤氣錶 |
| 2-gang 1-way Lighting Switch 雙位燈掣 | Town Gas Water Heater Remote Controller 煤氣熱水爐溫度控制掣 | Door Phone 對講機 | Indoor Air-Conditioner 室內空調機 |
| 3-gang 1-way Lighting Switch 三位燈掣 | 13A Single Socket Outlet 13A單位電插座 | M.C.B. Board 總電掣箱 | Concealed Type Indoor Air-Conditioner 暗藏式室內空調機 |
| 1-gang 2-way Lighting Switch 單位二路燈掣 | 13A Twin Socket Outlet 13A雙位電插座 | Lamp Holder 燈位 | Cassette Type Indoor Air-Conditioner 卡式室內空調機 |
| 2-gang 2-way Lighting Switch 雙位二路燈掣 | 13A Single Floor Socket Outlet 13A藏地單位電插座 | Downlight 天花燈 | Washing Machine Connection Point (Water Outlet) 洗衣機接駁點(去水位) |
| 3-gang 2-way Lighting Switch 三位二路燈掣 | 13A Single Watertight Socket Outlet 13A單位防水電插座 | Garden Lamp 花園燈 | Washing Machine Connection Point (Water Inlet) 洗衣機接駁點(來水位) |
| 1-gang 1-way Watertight Lighting Switch 單位防水燈掣 | TV/FM Outlet 電視及電台接收插座 | Wall Mounted Lamp for Garden 花園牆身燈 | Door Release Sensor 開燈感應器 |
| 1-gang 2-way Watertight Lighting Switch 單位二路防水燈掣 | Telephone Outlet 電話插座 | Roof Floor Lamp 天台地燈 | Power Bar 拖板 |
| Switch for Exhaust Fan 抽氣扇開關掣 | Floor TV/FM Outlet 藏地電視及電台接收插座 | Wall Lamp 牆燈 | |
| Switch for Water Heater 熱水爐開關掣 | Floor Telephone Outlet 藏地電話插座 | Strip Light 燈帶 | |
| Switch for Oven 焗爐開關掣 | Door Bell Push Button 門鈴按鈕 | Light Trough 燈槽 | |
| Switch for Indoor Air-Conditioner 室內空調機接線位 | | Town Gas Water Heater 煤氣熱水爐 | |

Mechanical & Electrical Provisions Plan 機電裝置平面圖

Block F 座 LG/F 地下低層

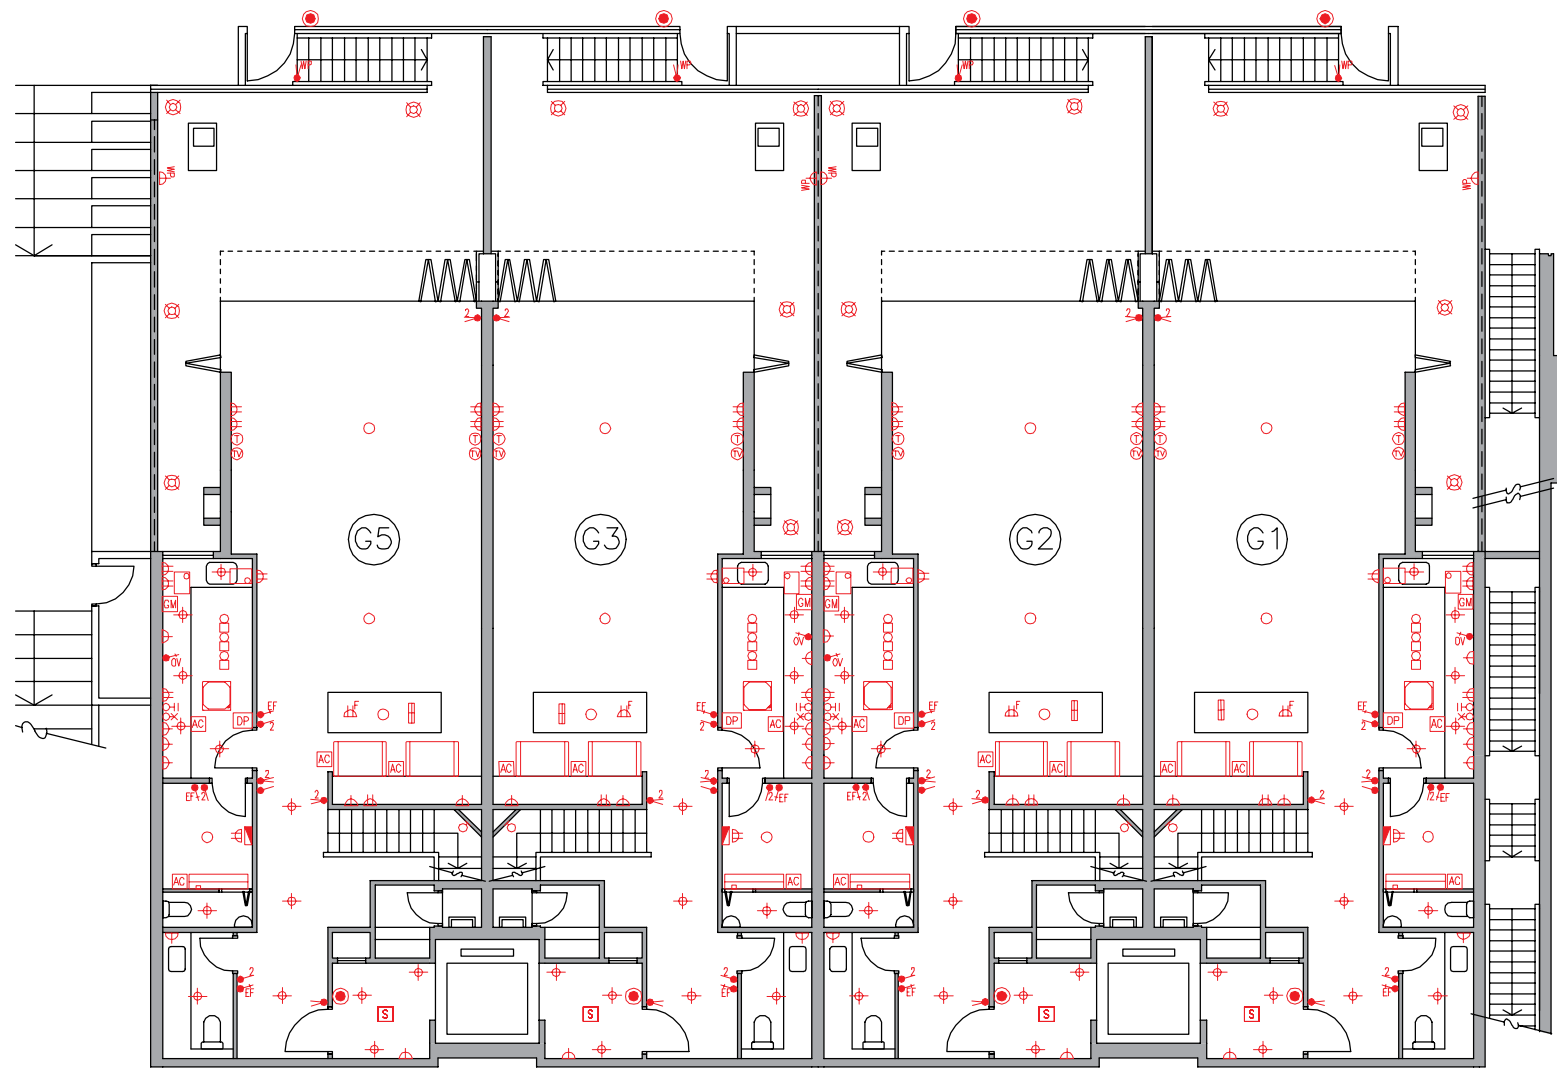

Remark :
In the description of residential property in a residential block, the prefix "G" means Garden Duplex unit and the numbering means the numbering of Garden Duplex unit of Block A, B, C, D, E or F (as the case may be). e.g. "G1" refers to Garden Duplex 1 of Block A, B, C, D, E or F (as the case may be).
備註：
住宅大樓的住宅物業的描述中，字首「G」指花園複式單位，而編號指A、B、C、D、E或F座(視情況而定)的花園複式單位的編號。例如「G1」指A、B、C、D、E或F座(視情況而定)的花園複式1號單位。

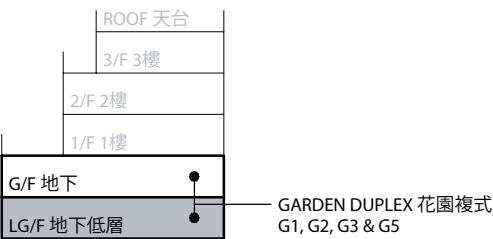


Legend 圖例

- | | | | |
|--|--|------------------------------------|---|
| 1-gang 1-way Lighting Switch 單位燈掣 | Isolator for Outdoor Air-Conditioner 室外空調機開關掣 | Door Bell 門鈴 | Town Gas Meter 煤氣錶 |
| 2-gang 1-way Lighting Switch 雙位燈掣 | Town Gas Water Heater Remote Controller 煤氣熱水爐溫度控制掣 | Door Phone 對講機 | Indoor Air-Conditioner 室內空調機 |
| 3-gang 1-way Lighting Switch 三位燈掣 | 13A Single Socket Outlet 13A單位電插座 | M.C.B. Board 總電掣箱 | Concealed Type Indoor Air-Conditioner 暗藏式室內空調機 |
| 1-gang 2-way Lighting Switch 單位二路燈掣 | 13A Twin Socket Outlet 13A雙位電插座 | Lamp Holder 燈位 | Cassette Type Indoor Air-Conditioner 卡式室內空調機 |
| 2-gang 2-way Lighting Switch 雙位二路燈掣 | 13A Single Floor Socket Outlet 13A藏地單位電插座 | Downlight 天花燈 | Washing Machine Connection Point (Water Outlet) 洗衣機接駁點(去水位) |
| 3-gang 2-way Lighting Switch 三位二路燈掣 | 13A Single Watertight Socket Outlet 13A單位防水電插座 | Garden Lamp 花園燈 | Washing Machine Connection Point (Water Inlet) 洗衣機接駁點(來水位) |
| 1-gang 1-way Watertight Lighting Switch 單位防水燈掣 | TV/FM Outlet 電視及電台接收插座 | Wall Mounted Lamp for Garden 花園牆身燈 | Door Release Sensor 開燈感應器 |
| 1-gang 2-way Watertight Lighting Switch 單位二路防水燈掣 | Telephone Outlet 電話插座 | Roof Floor Lamp 天台地燈 | Power Bar 拖板 |
| Switch for Exhaust Fan 抽氣扇開關掣 | Floor TV/FM Outlet 藏地電視及電台接收插座 | Wall Lamp 牆燈 | |
| Switch for Water Heater 熱水爐開關掣 | Floor Telephone Outlet 藏地電話插座 | Strip Light 燈帶 | |
| Switch for Oven 焗爐開關掣 | Door Bell Push Button 門鈴按鈕 | Light Trough 燈槽 | |
| Switch for Indoor Air-Conditioner 室內空調機接線位 | | Town Gas Water Heater 煤氣熱水爐 | |


Mechanical & Electrical Provisions Plan 機電裝置平面圖

Block F 座 G/F 地下

Remark :
In the description of residential property in a residential block, the prefix “G” means Garden Duplex unit and the numbering means the numbering of Garden Duplex unit of Block A, B, C, D, E or F (as the case may be). e.g. “G1” refers to Garden Duplex 1 of Block A, B, C, D, E or F (as the case may be).
備註：
住宅大樓的住宅物業的描述中，字首「G」指花園複式單位，而編號指A、B、C、D、E或F座(視情況而定)的花園複式單位的編號。例如「G1」指A、B、C、D、E或F座(視情況而定)的花園複式1號單位。

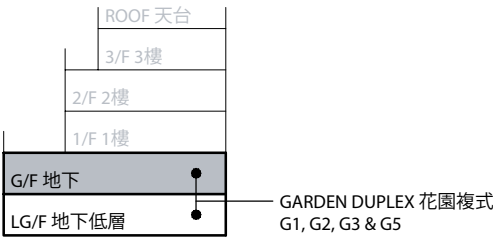

KEY SECTION 索引橫截面圖

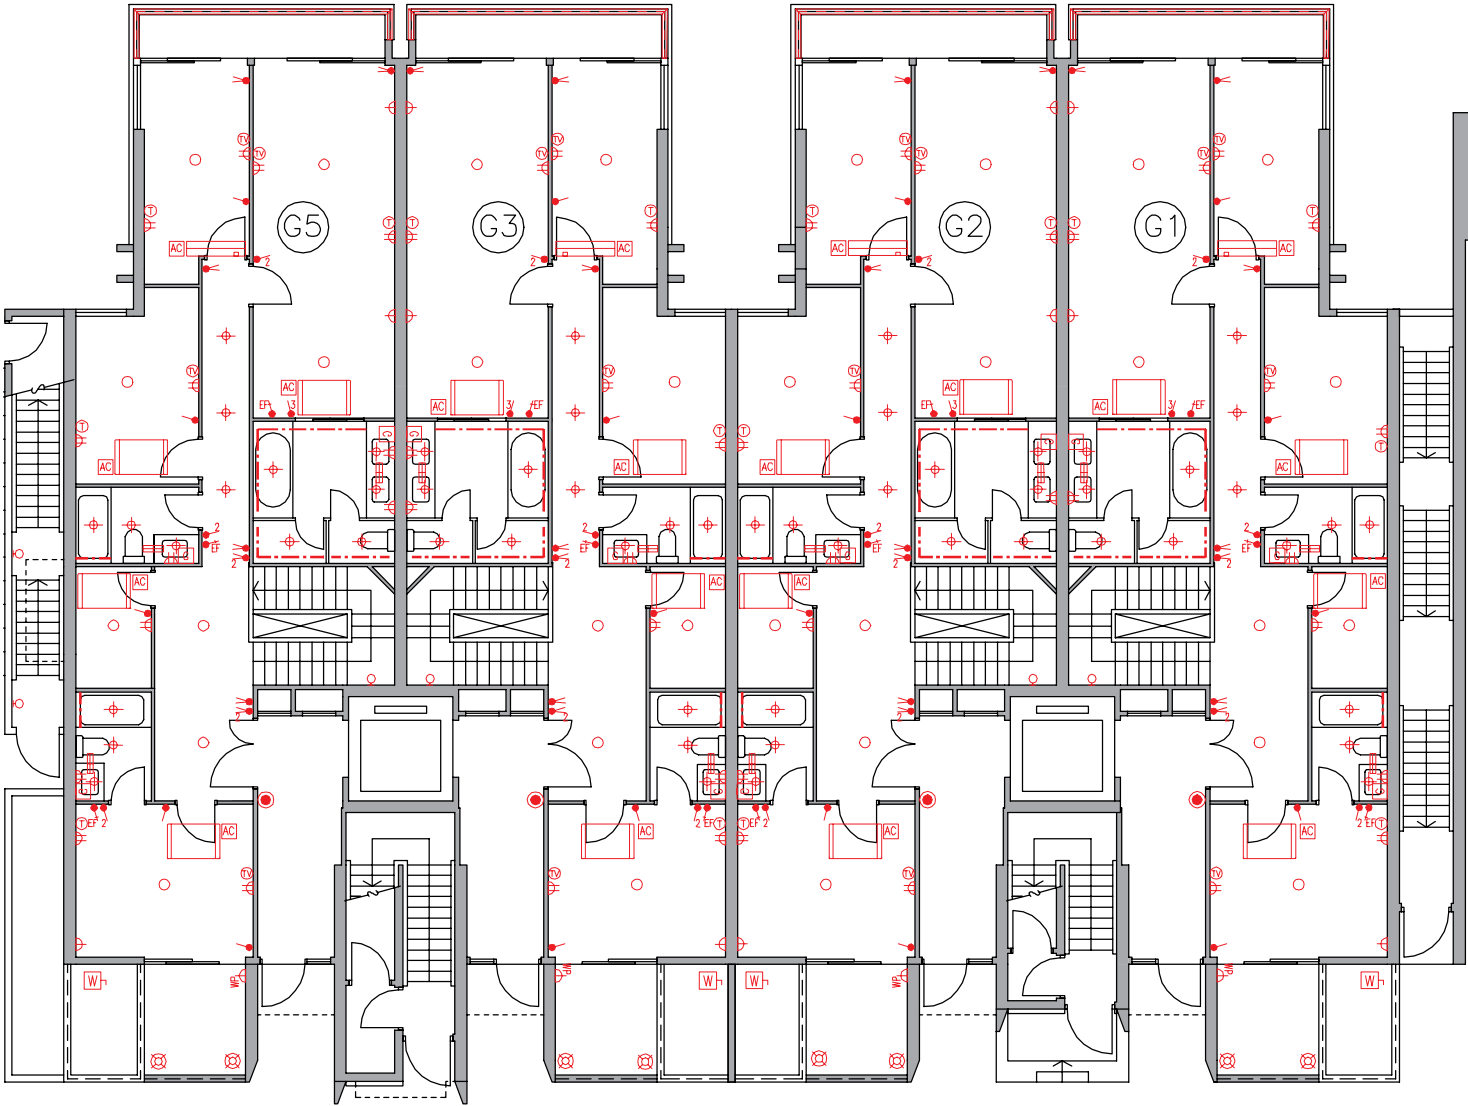

Legend 圖例

- 1-gang 1-way Lighting Switch 單位燈掣
- 2-gang 1-way Lighting Switch 雙位燈掣
- 3-gang 1-way Lighting Switch 三位燈掣
- 1-gang 2-way Lighting Switch 單位二路燈掣
- 2-gang 2-way Lighting Switch 雙位二路燈掣
- 3-gang 2-way Lighting Switch 三位二路燈掣
- WP 1-gang 1-way Watertight Lighting Switch 單位防水燈掣
- WP 1-gang 2-way Watertight Lighting Switch 單位二路防水燈掣
- EF Switch for Exhaust Fan 抽氣扇開關掣
- WH Switch for Water Heater 熱水爐開關掣
- OV Switch for Oven 焗爐開關掣
- AC Switch for Indoor Air-Conditioner 室內空調機接線位


- Isolator for Outdoor Air-Conditioner 室外空調機開關掣
- Town Gas Water Heater Remote Controller 煤氣熱水爐溫度控制掣
- I3A Single Socket Outlet I3A單位電插座
- I3A Twin Socket Outlet I3A雙位電插座
- I3A Single Floor Socket Outlet I3A藏地單位電插座
- I3A Single Watertight Socket Outlet I3A單位防水電插座
- TV/FM Outlet 電視及電台接收插座
- Telephone Outlet 電話插座
- Floor TV/FM Outlet 藏地電視及電台接收插座
- Floor Telephone Outlet 藏地電話插座
- Door Bell Push Button 門鈴按鈕

- Door Bell 門鈴
- Door Phone 對講機
- M.C.B. Board 總電掣箱
- Lamp Holder 燈位
- Downlight 天花燈
- Garden Lamp 花園燈
- Wall Mounted Lamp for Garden 花園牆身燈
- Roof Floor Lamp 天台地燈
- Wall Lamp 牆燈
- Strip Light 燈帶
- Light Trough 燈槽
- Town Gas Water Heater 煤氣熱水爐


- Town Gas Meter 煤氣錶
- Indoor Air-Conditioner 室內空調機
- Concealed Type Indoor Air-Conditioner 暗藏式室內空調機
- Cassette Type Indoor Air-Conditioner 卡式室內空調機
- Washing Machine Connection Point (Water Outlet) 洗衣機接駁點(去水位)
- Washing Machine Connection Point (Water Inlet) 洗衣機接駁點(來水位)
- Door Release Sensor 開燈感應器
- Power Bar 拖板

Mechanical & Electrical Provisions Plan 機電裝置平面圖

Block F 座 I/F 1樓

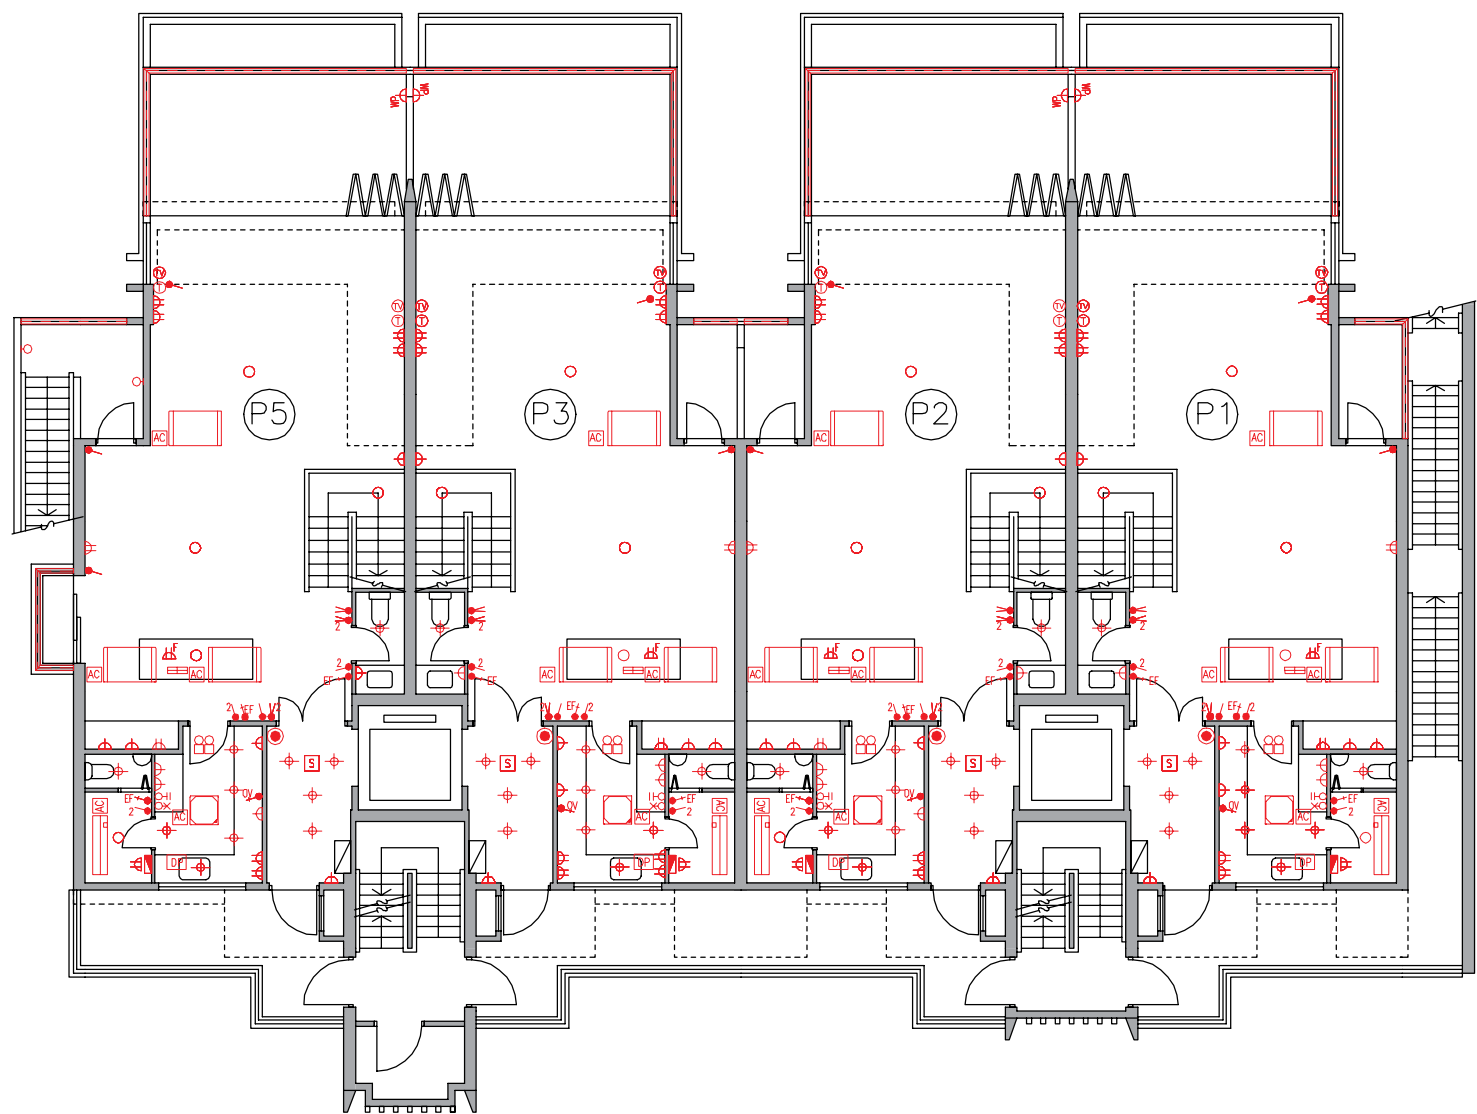

Remark :
In the description of residential property in a residential block, the prefix "P" means Penthouse Triplex unit and the numbering means the numbering of Penthouse Triplex unit of Block A, B, D, E or F (as the case may be). e.g. "P1" refers to Penthouse Triplex I of Block A, B, D, E or F (as the case may be).
備註：
住宅大樓中住宅物業的描述中，字首「P」指頂層三複式單位，而編號指A、B、D、E或F座(視情況而定)的頂層三複式單位的編號。例如「P1」指A、B、D、E或F座(視情況而定)的頂層三複式1號單位。

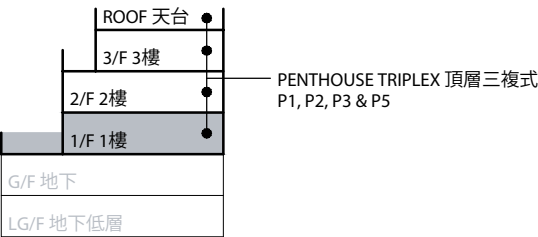


Legend 圖例

- | | | | |
|--|--|------------------------------------|---|
| 1-gang 1-way Lighting Switch 單位燈掣 | Isolator for Outdoor Air-Conditioner 室外空調機開關掣 | Door Bell 門鈴 | Town Gas Meter 煤氣錶 |
| 2-gang 1-way Lighting Switch 雙位燈掣 | Town Gas Water Heater Remote Controller 煤氣熱水爐溫度控制掣 | Door Phone 對講機 | Indoor Air-Conditioner 室內空調機 |
| 3-gang 1-way Lighting Switch 三位燈掣 | 13A Single Socket Outlet 13A單位電插座 | M.C.B. Board 總電掣箱 | Concealed Type Indoor Air-Conditioner 暗藏式室內空調機 |
| 1-gang 2-way Lighting Switch 單位二路燈掣 | 13A Twin Socket Outlet 13A雙位電插座 | Lamp Holder 燈位 | Cassette Type Indoor Air-Conditioner 卡式室內空調機 |
| 2-gang 2-way Lighting Switch 雙位二路燈掣 | 13A Single Floor Socket Outlet 13A藏地單位電插座 | Downlight 天花燈 | Washing Machine Connection Point (Water Outlet) 洗衣機接駁點(去水位) |
| 3-gang 2-way Lighting Switch 三位二路燈掣 | 13A Single Watertight Socket Outlet 13A單位防水電插座 | Garden Lamp 花園燈 | Washing Machine Connection Point (Water Inlet) 洗衣機接駁點(來水位) |
| 1-gang 1-way Watertight Lighting Switch 單位防水燈掣 | TV/FM Outlet 電視及電台接收插座 | Wall Mounted Lamp for Garden 花園牆身燈 | Door Release Sensor 開燈感應器 |
| 1-gang 2-way Watertight Lighting Switch 單位二路防水燈掣 | Telephone Outlet 電話插座 | Roof Floor Lamp 天台地燈 | Power Bar 拖板 |
| Switch for Exhaust Fan 抽氣扇開關掣 | Floor TV/FM Outlet 藏地電視及電台接收插座 | Wall Lamp 牆燈 | |
| Switch for Water Heater 熱水爐開關掣 | Floor Telephone Outlet 藏地電話插座 | Strip Light 燈帶 | |
| Switch for Oven 焗爐開關掣 | Door Bell Push Button 門鈴按鈕 | Light Trough 燈槽 | |
| Switch for Indoor Air-Conditioner 室內空調機接線位 | | Town Gas Water Heater 煤氣熱水爐 | |


Mechanical & Electrical Provisions Plan 機電裝置平面圖

Block F 座 2/F 2樓

Remark :
In the description of residential property in a residential block, the prefix "P" means Penthouse Triplex unit and the numbering means the numbering of Penthouse Triplex unit of Block A, B, D, E or F (as the case may be). e.g. "P1" refers to Penthouse Triplex I of Block A, B, D, E or F (as the case may be).
備註：
住宅大樓中住宅物業的描述中，字首「P」指頂層三複式單位，而編號指A、B、D、E或F座(視情況而定)的頂層三複式單位的編號。例如「P1」指A、B、D、E或F座(視情況而定)的頂層三複式1號單位。

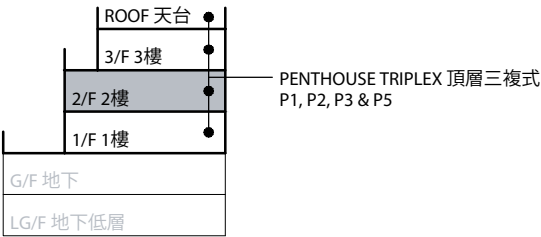

KEY SECTION 索引橫截面圖

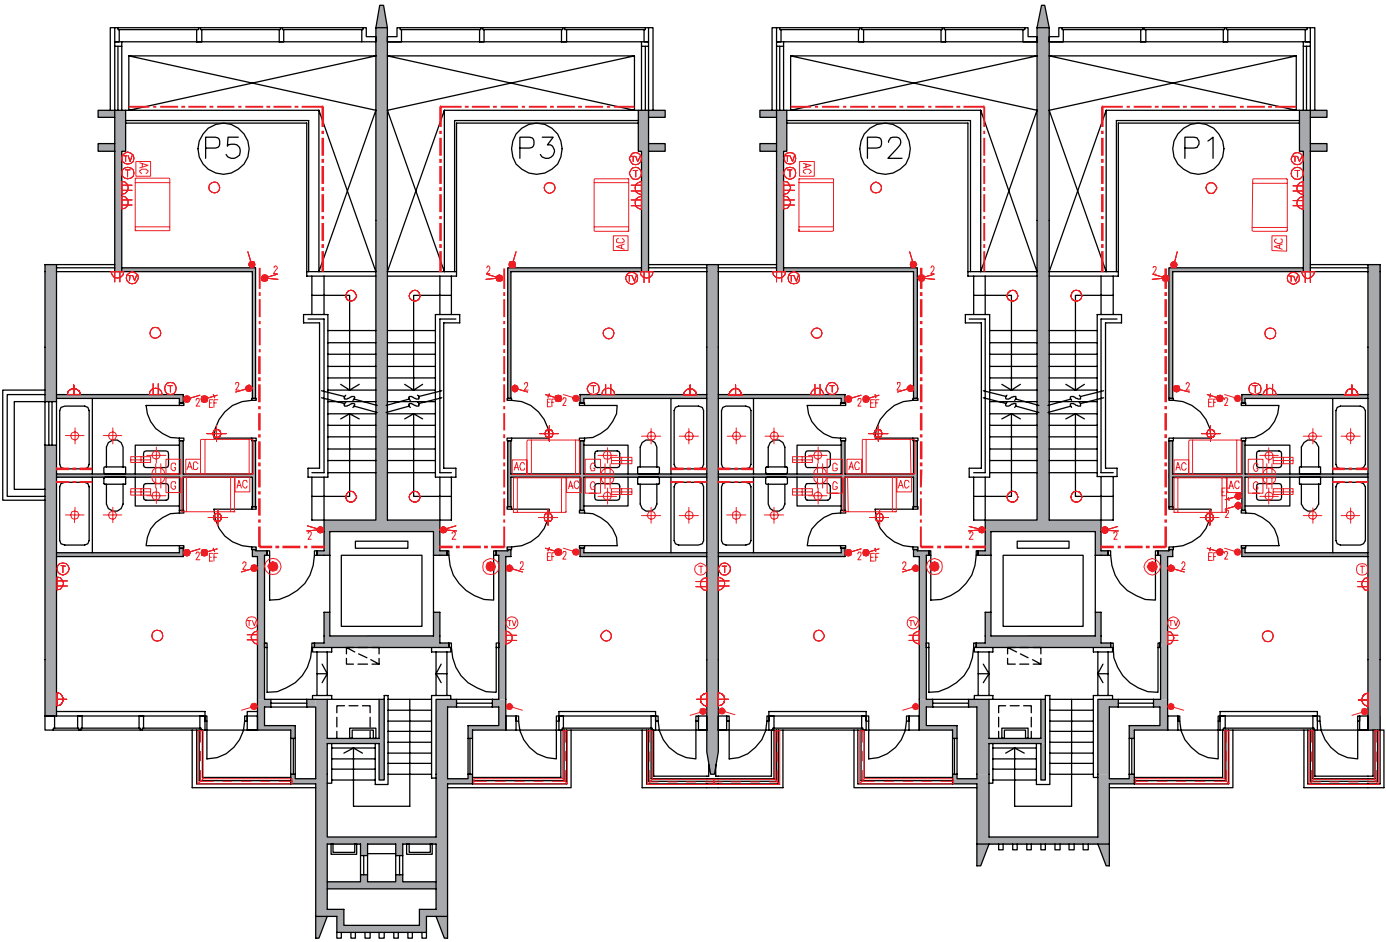

Legend 圖例

- 1-gang 1-way Lighting Switch 單位燈掣
- 2-gang 1-way Lighting Switch 雙位燈掣
- 3-gang 1-way Lighting Switch 三位燈掣
- 1-gang 2-way Lighting Switch 單位二路燈掣
- 2-gang 2-way Lighting Switch 雙位二路燈掣
- 3-gang 2-way Lighting Switch 三位二路燈掣
- WP 1-gang 1-way Watertight Lighting Switch 單位防水燈掣
- WP 1-gang 2-way Watertight Lighting Switch 單位二路防水燈掣
- EF Switch for Exhaust Fan 抽氣扇開關掣
- WH Switch for Water Heater 熱水爐開關掣
- OV Switch for Oven 焗爐開關掣
- AC Switch for Indoor Air-Conditioner 室內空調機接線位


- Isolator for Outdoor Air-Conditioner 室外空調機開關掣
- Town Gas Water Heater Remote Controller 煤氣熱水爐溫度控制掣
- I3A Single Socket Outlet I3A單位電插座
- I3A Twin Socket Outlet I3A雙位電插座
- I3A Single Floor Socket Outlet I3A藏地單位電插座
- I3A Single Watertight Socket Outlet I3A單位防水電插座
- TV/FM Outlet 電視及電台接收插座
- Telephone Outlet 電話插座
- Floor TV/FM Outlet 藏地電視及電台接收插座
- Floor Telephone Outlet 藏地電話插座
- Door Bell Push Button 門鈴按鈕

- Door Bell 門鈴
- Door Phone 對講機
- M.C.B. Board 總電掣箱
- Lamp Holder 燈位
- Downlight 天花燈
- Garden Lamp 花園燈
- Wall Mounted Lamp for Garden 花園牆身燈
- Roof Floor Lamp 天台地燈
- Wall Lamp 牆燈
- Strip Light 燈帶
- Light Trough 燈槽
- Town Gas Water Heater 煤氣熱水爐


- Town Gas Meter 煤氣錶
- Indoor Air-Conditioner 室內空調機
- Concealed Type Indoor Air-Conditioner 暗藏式室內空調機
- Cassette Type Indoor Air-Conditioner 卡式室內空調機
- Washing Machine Connection Point (Water Outlet) 洗衣機接駁點(去水位)
- Washing Machine Connection Point (Water Inlet) 洗衣機接駁點(來水位)
- Door Release Sensor 開燈感應器
- Power Bar 拖板

Mechanical & Electrical Provisions Plan 機電裝置平面圖

Block F 座 3/F 3樓

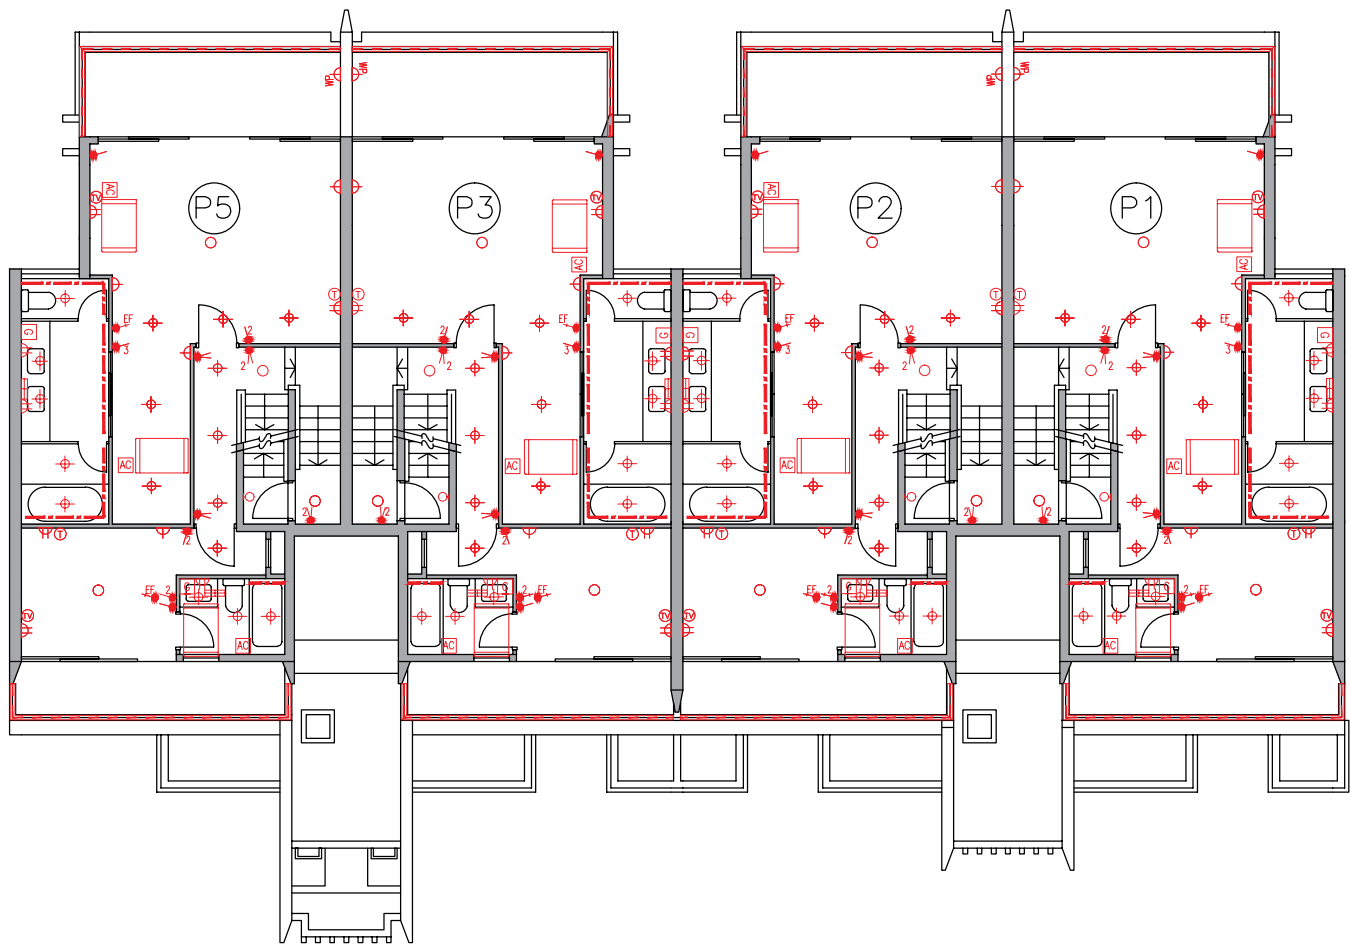

Remark :
In the description of residential property in a residential block, the prefix “P” means Penthouse Triplex unit and the numbering means the numbering of Penthouse Triplex unit of Block A, B, D, E or F (as the case may be). e.g. “P1” refers to Penthouse Triplex I of Block A, B, D, E or F (as the case may be).
備註：
住宅大樓中住宅物業的描述中，字首「P」指頂層三複式單位，而編號指A、B、D、E或F座(視情況而定)的頂層三複式單位的編號。例如「P1」指A、B、D、E或F座(視情況而定)的頂層三複式1號單位。

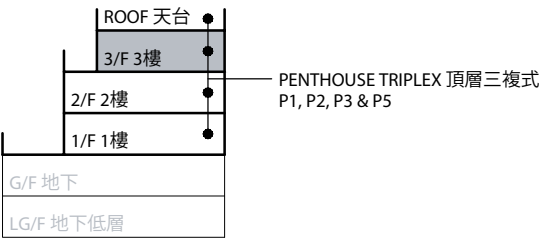

Legend 圖例


- | | | | |
|--|--|------------------------------------|---|
| 1-gang 1-way Lighting Switch 單位燈掣 | Isolator for Outdoor Air-Conditioner 室外空調機開關掣 | Door Bell 門鈴 | Town Gas Meter 煤氣錶 |
| 2-gang 1-way Lighting Switch 雙位燈掣 | Town Gas Water Heater Remote Controller 煤氣熱水爐溫度控制掣 | Door Phone 對講機 | Indoor Air-Conditioner 室內空調機 |
| 3-gang 1-way Lighting Switch 三位燈掣 | 13A Single Socket Outlet 13A單位電插座 | M.C.B. Board 總電掣箱 | Concealed Type Indoor Air-Conditioner 暗藏式室內空調機 |
| 1-gang 2-way Lighting Switch 單位二路燈掣 | 13A Twin Socket Outlet 13A雙位電插座 | Lamp Holder 燈位 | Cassette Type Indoor Air-Conditioner 卡式室內空調機 |
| 2-gang 2-way Lighting Switch 雙位二路燈掣 | 13A Single Floor Socket Outlet 13A藏地單位電插座 | Downlight 天花燈 | Washing Machine Connection Point (Water Outlet) 洗衣機接駁點(去水位) |
| 3-gang 2-way Lighting Switch 三位二路燈掣 | 13A Single Watertight Socket Outlet 13A單位防水電插座 | Garden Lamp 花園燈 | Washing Machine Connection Point (Water Inlet) 洗衣機接駁點(來水位) |
| 1-gang 1-way Watertight Lighting Switch 單位防水燈掣 | TV/FM Outlet 電視及電台接收插座 | Wall Mounted Lamp for Garden 花園牆身燈 | Door Release Sensor 開燈感應器 |
| 1-gang 2-way Watertight Lighting Switch 單位二路防水燈掣 | Telephone Outlet 電話插座 | Roof Floor Lamp 天台地燈 | Power Bar 拖板 |
| Switch for Exhaust Fan 抽氣扇開關掣 | Floor TV/FM Outlet 藏地電視及電台接收插座 | Wall Lamp 牆燈 | |
| Switch for Water Heater 熱水爐開關掣 | Floor Telephone Outlet 藏地電話插座 | Strip Light 燈帶 | |
| Switch for Oven 焗爐開關掣 | Door Bell Push Button 門鈴按鈕 | Light Trough 燈槽 | |
| Switch for Indoor Air-Conditioner 室內空調機接線位 | | Town Gas Water Heater 煤氣熱水爐 | |

裝置、裝修物料及設備


Mechanical & Electrical Provisions Plan 機電裝置平面圖

Block F 座 Roof 天台

Remark :
In the description of residential property in a residential block, the prefix “P” means Penthouse Triplex unit and the numbering means the numbering of Penthouse Triplex unit of Block A, B, D, E or F (as the case may be). e.g. “P1” refers to Penthouse Triplex 1 of Block A, B, D, E or F (as the case may be).
備註：
住宅大樓中住宅物業的描述中，字首「P」指頂層三複式單位，而編號指A、B、D、E或F座(視情況而定)的頂層三複式單位的編號。例如「P1」指A、B、D、E或F座(視情況而定)的頂層三複式1號單位。

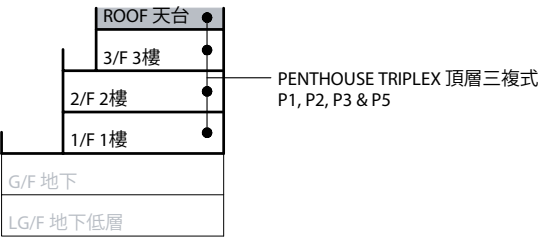

KEY SECTION 索引橫截面圖

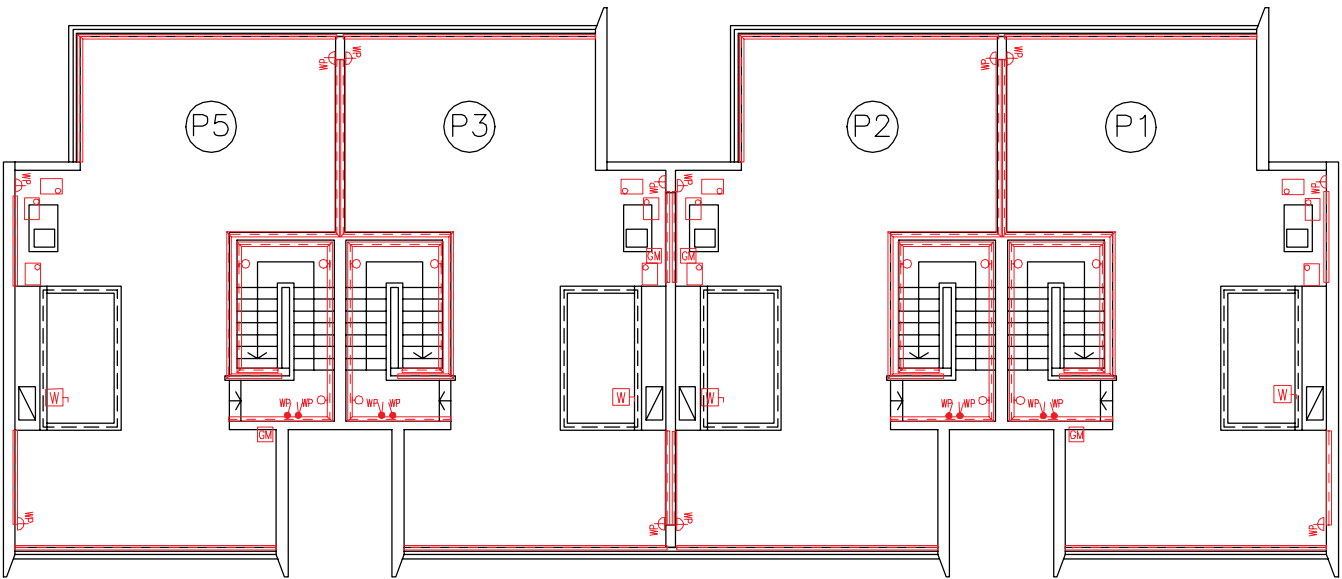

Legend 圖例

- 1-gang 1-way Lighting Switch 單位燈掣
- 2-gang 1-way Lighting Switch 雙位燈掣
- 3-gang 1-way Lighting Switch 三位燈掣
- 1-gang 2-way Lighting Switch 單位二路燈掣
- 2-gang 2-way Lighting Switch 雙位二路燈掣
- 3-gang 2-way Lighting Switch 三位二路燈掣
- 1-gang 1-way Watertight Lighting Switch 單位防水燈掣
- 1-gang 2-way Watertight Lighting Switch 單位二路防水燈掣
- Switch for Exhaust Fan 抽氣扇開關掣
- Switch for Water Heater 熱水爐開關掣
- Switch for Oven 焗爐開關掣
- Switch for Indoor Air-Conditioner 室內空調機接線位

- Isolator for Outdoor Air-Conditioner 室外空調機開關掣
- Town Gas Water Heater Remote Controller 煤氣熱水爐溫度控掣器
- 13A Single Socket Outlet 13A單位電插座
- 13A Twin Socket Outlet 13A雙位電插座
- 13A Single Floor Socket Outlet 13A藏地單位電插座
- 13A Single Watertight Socket Outlet 13A單位防水電插座
- TV/FM Outlet 電視及電台接收插座
- Telephone Outlet 電話插座
- Floor TV/FM Outlet 藏地電視及電台接收插座
- Floor Telephone Outlet 藏地電話插座
- Door Bell Push Button 門鈴按鈕

- Door Bell 門鈴
- Door Phone 對講機
- M.C.B. Board 總電掣箱
- Lamp Holder 燈位
- Downlight 天花燈
- Garden Lamp 花園燈
- Wall Mounted Lamp for Garden 花園牆身燈
- Roof Floor Lamp 天台地燈
- Wall Lamp 牆燈
- Strip Light 燈帶
- Light Trough 燈槽
- Town Gas Water Heater 煤氣熱水爐

- Town Gas Meter 煤氣錶
- Indoor Air-Conditioner 室內空調機
- Concealed Type Indoor Air-Conditioner 暗藏式室內空調機
- Cassette Type Indoor Air-Conditioner 卡式室內空調機
- Washing Machine Connection Point (Water Outlet) 洗衣機接駁點(去水位)
- Washing Machine Connection Point (Water Inlet) 洗衣機接駁點(來水位)
- Door Release Sensor 開燈感應器
- Power Bar 拖板

裝置、裝修物料及設備

Appliances Schedule 設備說明表

Tower I 座

Location 位置	Appliance 設備	Brand Name 品牌名稱	Model No. 產品型號	G/F 地下				1/F - 6/F 1樓至6樓				7/F 7樓			
				A	B	C	D	A	B	C	D	A	B	C	D
Living Room, Dining Room, Master Bedroom & All Bedrooms 客廳、飯廳、 主人睡房及所有睡房	Split-type Air-Conditioner (Indoor Unit) 分體空調機 (室內機)	Mitsubishi Electric 三菱電機	MSZ-GE25VA-EI	✓	-	-	-	✓	✓	-	-	✓	✓	-	-
			MSZ-GE35VA-EI	✓	-	-	-	✓	-	-	-	✓	-	-	-
			MSZ-GE50VA-EI	-	✓	✓	-	-	✓	✓	-	-	✓	✓	-
			MSZ-GE71VA-EI	-	✓	-	-	-	✓	-	-	-	✓	-	-
	Split-type Air-Conditioner (Outdoor Unit) 分體空調機 (室外機)	Mitsubishi Electric 三菱電機	MUZ-GE25VA-EI	✓	-	-	-	✓	✓	-	-	✓	✓	-	-
			MUZ-GE35VA-EI	✓	-	-	-	✓	-	-	-	✓	-	-	-
			MUZ-GE50VA-EI	-	✓	✓	-	-	✓	✓	-	-	✓	✓	-
			MUZ-GE71VA-EI	-	✓	-	-	-	✓	-	-	-	✓	-	-
	Multi Split Type Air-Conditioner (Indoor Unit) 分體多聯型空調機 (室內機)	Mitsubishi Electric 三菱電機	MSZ-GE25VA-EI	✓	✓	✓	-	✓	✓	✓	-	✓	✓	✓	-
			MSZ-GE60VA-EI	✓	-	-	-	✓	-	-	-	✓	-	-	-
			MSZ-GE71VA-EI	✓	-	-	-	✓	-	-	-	✓	-	-	-
	Multi Split Type Air-Conditioner (Outdoor Unit) 分體多聯型空調機 (室外機)	Mitsubishi Electric 三菱電機	MXZ-2C52VA-EI	-	-	-	-	-	✓	-	-	-	✓	✓	-
			MXZ-4C71VA-EI	-	✓	✓	-	-	-	✓	-	-	-	-	-
			MXZ-8B140YA	✓	-	-	-	✓	-	-	-	✓	-	-	-
	Variable Refrigerant Volume (Indoor Unit) 變頻多聯型分體式空調機 (室內機)	Mitsubishi Electric 三菱電機	PKFY-P25VBM-E	-	-	-	✓	-	-	-	✓	-	-	-	✓
			PKFY-P50VHM-E	-	-	-	✓	-	-	-	✓	-	-	-	✓
			PKFY-P63VKM-E	-	-	-	-	-	-	-	✓	-	-	-	✓
	Variable Refrigerant Volume (Outdoor Unit) 變頻多聯型分體式空調機 (室外機)	Mitsubishi Electric 三菱電機	PUHY-P200YHA	-	-	-	-	-	-	-	✓	-	-	-	✓
			PUMY-PI12YKM	-	-	-	✓	-	-	-	-	-	-	-	-
	Microwave Oven 微波爐	Siemens 西門子	BE634LGS1B	✓	✓	-	-	✓	✓	-	-	✓	✓	-	-
			BE634RGS1B	-	-	-	-	-	-	-	-	-	-	-	-
	Built-in Refrigerator 嵌入式雪櫃	Gorenje	NRK14181CW	✓	✓	-	-	✓	✓	-	-	✓	✓	-	-
Master Bathroom 主人浴室	Gas Water Heater 煤氣熱水爐	TGC	TNJVW221TFQL	-	-	✓	-	-	-	-	-	-	-	-	-
			TNJVW161TFL	✓	✓	-	-	✓	✓	-	-	✓	✓	-	-
	Thermo Ventilator 浴室換氣暖風機	Panasonic	FV-40BE2H	✓	✓	✓	✓	✓	✓	✓	✓	✓	✓	✓	✓
Kitchen 廚房	Gas Cooking Hob 煤氣煮食爐	Siemens 西門子	ER326AB92X & ER326BB90X	✓	✓	✓	✓	✓	✓	✓	✓	✓	✓	✓	✓
	Microwave Combination Oven 微波組合式焗爐	Siemens 西門子	CM656GBS1B	-	-	✓	✓	-	-	✓	✓	-	-	✓	✓
	Oven 焗爐	Siemens 西門子	HV541ANSO	✓	✓	-	-	✓	✓	-	-	✓	✓	-	-
	Electric Steam Oven 電蒸爐	Siemens 西門子	CD634GBS1	✓	✓	✓	-	✓	✓	✓	✓	✓	✓	✓	✓
	Cookerhood 抽油煙機	Siemens 西門子	LI46931GB	✓	✓	✓	✓	✓	✓	✓	✓	✓	✓	✓	✓
	Built-in Refrigerator 嵌入式雪櫃	Gorenje	NRK14181CW	✓	✓	✓	✓	✓	✓	✓	✓	✓	✓	✓	✓
	Wine Cooler 酒櫃	Vinvault 法國名望	VZ44BDI-T	✓	✓	✓	-	✓	✓	✓	✓	✓	✓	✓	✓
	Wine Cooler 酒櫃	Vinvault 法國名望	VZ18BUP	-	-	-	✓	-	-	-	-	-	-	-	-
	2 in 1 Washer & Dryer 二合一洗衣乾衣機	Siemens 西門子	WK14D320GB	✓	✓	✓	✓	✓	✓	✓	✓	✓	✓	✓	✓
	Gas Water Heater 煤氣熱水爐	TGC	TNJVW221TFQL	✓	✓	-	✓	✓	✓	✓	✓	✓	✓	✓	✓

The vendor undertakes that if lifts or appliances of the specified brand name or model number are not installed in the Development, lifts or appliances of comparable quality will be installed.
賣方承諾如發展項目中沒有安裝指明的品牌名稱或產品型號的升降機或設備，便會安裝品質相若的升降機或設備。

Remarks :

- 1. " ✓ " means such appliance(s) is / are provided and / or installed in the residential property.
- 2. " - " denotes "Not applicable".
- 3. 4/F is omitted.

備註 :

- 1. " ✓ "表示此設備於該住宅物業內提供/或安裝。
- 2. " - " 代表"不適用"。
- 3. 不設4樓。

裝置、裝修物料及設備

Appliances Schedule 設備說明表

Tower 2 座

Location 位置	Appliance 設備	Brand Name 品牌名稱	Model No. 產品型號	G/F 地下				1/F - 6/F 1樓至6樓					7/F 7樓			
				A	B	C	D	A	B	C	D	E	A	B	C	D
Living Room, Dining Room, Master Bedroom & All Bedrooms 客廳、飯廳、 主人睡房及所有睡房	Split-type Air-Conditioner (Indoor Unit) 分體空調機 (室內機)	Mitsubishi Electric 三菱電機	MSZ-GE25VA-EI	✓	✓	-	-	✓	✓	-	-	-	✓	✓	-	-
			MSZ-GE50VA-EI	✓	✓	✓	✓	✓	✓	✓	✓	-	✓	✓	✓	✓
			MSZ-GE60VA-EI	-	-	✓	-	-	-	-	-	-	-	-	✓	✓
			MSZ-GE71VA-EI	✓	✓	-	✓	✓	✓	-	-	-	✓	✓	-	-
	Split-type Air-Conditioner (Outdoor Unit) 分體空調機 (室外機)	Mitsubishi Electric 三菱電機	MUZ-GE25VA-EI	✓	✓	-	-	✓	✓	-	-	-	✓	✓	-	-
			MUZ-GE50VA-EI	✓	✓	✓	✓	✓	✓	✓	✓	-	✓	✓	✓	✓
			MUZ-GE60VA-EI	-	-	✓	-	-	-	-	-	-	-	-	✓	✓
			MUZ-GE71VA-EI	✓	✓	-	✓	✓	✓	-	-	-	✓	✓	-	-
	Multi Split Type Air-Conditioner (Indoor Unit) 分體多聯型空調機 (室內機)	Mitsubishi Electric 三菱電機	MSZ-GE25VA-EI	✓	✓	✓	✓	✓	✓	✓	✓	-	✓	✓	✓	✓
			MSZ-GE35VA-EI	-	-	-	✓	-	-	-	-	-	-	-	-	-
	Multi Split Type Air-Conditioner (Outdoor Unit) 分體多聯型空調機 (室外機)	Mitsubishi Electric 三菱電機	MXZ-2C52VA-EI	✓	✓	-	-	✓	✓	-	-	-	✓	✓	✓	✓
			MXZ-3C68VA-EI	-	-	-	✓	-	-	-	-	-	-	-	-	-
			MXZ-4C71VA-EI	-	-	✓	-	-	-	✓	✓	-	-	-	-	-
	Variable Refrigerant Volume (Indoor Unit) 變頻多聯型分體式空調機 (室內機)	Mitsubishi Electric 三菱電機	PKFY-P25VBM-E	-	-	-	-	-	-	-	-	✓	-	-	-	-
			PKFY-P63VKM-E	-	-	-	-	-	-	-	-	✓	-	-	-	-
	Variable Refrigerant Volume (Outdoor Unit) 變頻多聯型分體式空調機 (室外機)	Mitsubishi Electric 三菱電機	PUHY-P200YHA	-	-	-	-	-	-	-	-	✓	-	-	-	-
	Microwave Oven 微波爐	Siemens 西門子	BE634LGS1B	-	✓	-	✓	-	✓	-	-	-	-	✓	✓	✓
			BE634RGS1B	✓	-	-	-	✓	-	-	-	-	✓	-	-	-
	Built-in Refrigerator 嵌入式雪櫃	Gorenje	NRK14181CW	✓	✓	-	✓	✓	✓	-	-	-	✓	✓	✓	✓
Master Bathroom 主人浴室	Gas Water Heater 煤氣熱水爐	TGC	TNJW221TFQL	✓	✓	✓	✓	✓	✓	✓	✓	-	✓	✓	-	-
			TNJW161TFL	✓	✓	-	✓	✓	✓	-	-	-	✓	✓	-	-
	Thermo Ventilator 浴室換氣暖風機	Panasonic	FV-40BE2H	✓	✓	✓	✓	✓	✓	✓	✓	✓	✓	✓	✓	✓
Bathroom 2 浴室 2	Gas Water Heater 煤氣熱水爐	TGC	TNJW221TFQL	-	-	-	-	-	-	-	-	-	-	-	✓	✓
			TNJW161TFQL	-	-	-	-	-	-	-	-	-	-	-	✓	✓
Kitchen 廚房	Gas Cooking Hob 煤氣煮食爐	Siemens 西門子	ER326AB92X & ER326BB90X	✓	✓	✓	✓	✓	✓	✓	✓	✓	✓	✓	✓	✓
	Microwave Combination Oven 微波組合式焗爐	Siemens 西門子	CM656GBS1B	-	-	✓	-	-	-	✓	✓	✓	-	-	-	-
	Oven 焗爐	Siemens 西門子	HV541ANSO	✓	✓	-	✓	✓	✓	-	-	-	✓	✓	✓	✓
	Electric Steam Oven 電蒸爐	Siemens 西門子	CD634GBS1	✓	✓	✓	✓	✓	✓	✓	✓	✓	✓	✓	✓	✓
	Cookerhood 抽油煙機	Siemens 西門子	LI46931GB	✓	✓	✓	✓	✓	✓	✓	✓	✓	✓	✓	✓	✓
	Built-in Refrigerator 嵌入式雪櫃	Gorenje	NRK14181CW	✓	✓	✓	✓	✓	✓	✓	✓	✓	✓	✓	✓	✓
	Wine Cooler 酒櫃	Vinvautz 法國名望	VZ44BDI-T	✓	✓	✓	✓	✓	✓	✓	✓	✓	✓	✓	✓	✓
	2 in 1 Washer & Dryer 二合一洗衣乾衣機	Siemens 西門子	WK14D320GB	✓	✓	✓	✓	✓	✓	✓	✓	✓	✓	✓	✓	✓
	Gas Water Heater 煤氣熱水爐	TGC	TNJW221TFQL	-	-	-	-	-	-	-	-	✓	-	-	-	-

The vendor undertakes that if lifts or appliances of the specified brand name or model number are not installed in the Development, lifts or appliances of comparable quality will be installed.
賣方承諾如發展項目中沒有安裝指明的品牌名稱或產品型號的升降機或設備，便會安裝品質相若的升降機或設備。

- Remarks :
1. " ✓ " means such appliance(s) is / are provided and / or installed in the residential property.
 2. " - " denotes "Not applicable".
 3. 4/F is omitted.

- 備註：
1. " ✓ "表示此設備於該住宅物業內提供/或安裝。
 2. " - " 代表"不適用"。
 3. 不設4樓。

裝置、裝修物料及設備

Appliances Schedule 設備說明表

Tower 3 座

Location 位置	Appliance 設備	Brand Name 品牌名稱	Model No. 產品型號	G/F 地下				1/F - 6/F 1樓至6樓					7/F 7樓			
				A	B	C	D	A	B	C	D	E	A	B	C	D
Living Room, Dining Room, Master Bedroom & All Bedrooms 客廳、飯廳、 主人睡房及所有睡房	Split-type Air-Conditioner (Indoor Unit) 分體空調機 (室內機)	Mitsubishi Electric 三菱電機	MSZ-GE25VA-EI	✓	-	-	-	✓	-	-	-	-	✓	-	-	-
			MSZ-GE50VA-EI	✓	-	✓	✓	✓	-	✓	✓	-	✓	-	-	✓
			MSZ-GE60VA-EI	-	✓	✓	-	-	-	✓	-	-	-	-	✓	✓
			MSZ-GE71VA-EI	✓	✓	-	✓	✓	-	-	-	-	✓	-	-	-
	Split-type Air-Conditioner (Outdoor Unit) 分體空調機 (室外機)	Mitsubishi Electric 三菱電機	MUZ-GE25VA-EI	✓	-	-	-	✓	-	-	-	-	✓	-	-	-
			MUZ-GE50VA-EI	✓	-	✓	✓	✓	-	✓	✓	-	✓	-	-	✓
			MUZ-GE60VA-EI	-	✓	✓	-	-	-	✓	-	-	-	-	✓	✓
			MUZ-GE71VA-EI	✓	✓	-	✓	✓	-	-	-	-	✓	-	-	-
	Multi Split Type Air-Conditioner (Indoor Unit) 分體多聯型空調機 (室內機)	Mitsubishi Electric 三菱電機	MSZ-GE25VA-EI	✓	✓	✓	✓	✓	-	✓	✓	-	✓	-	✓	✓
			MSZ-GE35VA-EI	-	-	-	✓	-	-	-	-	-	-	-	-	-
	Multi Split Type Air-Conditioner (Outdoor Unit) 分體多聯型空調機 (室外機)	Mitsubishi Electric 三菱電機	MXZ-2C52VA-EI	✓	-	-	-	✓	-	-	-	-	✓	-	✓	✓
			MXZ-3C68VA-EI	-	-	-	✓	-	-	-	-	-	-	-	-	-
			MXZ-4C71VA-EI	-	-	✓	-	-	-	✓	✓	-	-	-	-	-
			MXZ-5C100VA-EI	-	✓	-	-	-	-	-	-	-	-	-	-	-
	Variable Refrigerant Volume (Indoor Unit) 變頻多聯型分體式空調機 (室內機)	Mitsubishi Electric 三菱電機	PKFY-P25VBM-E	-	-	-	-	-	✓	-	-	✓	-	✓	-	-
			PKFY-P63VKM-E	-	-	-	-	-	✓	-	-	✓	-	✓	-	-
	Variable Refrigerant Volume (Outdoor Unit) 變頻多聯型分體式空調機 (室外機)	Mitsubishi Electric 三菱電機	PUHY-P200YHA	-	-	-	-	-	-	-	-	✓	-	-	-	-
			PUHY-P300YHA	-	-	-	-	-	✓	-	-	-	-	✓	-	-
	Microwave Oven 微波爐	Siemens 西門子	BE634LGS1B	-	-	-	✓	-	-	-	-	-	-	✓	✓	✓
			BE634RGS1B	✓	✓	-	-	✓	✓	-	-	-	✓	-	-	-
	Built-in Refrigerator 嵌入式雪櫃	Gorenje	NRK14181CW	✓	✓	-	✓	✓	✓	-	-	-	✓	✓	✓	✓
Master Bathroom 主人浴室	Gas Water Heater 煤氣熱水爐	TGC	TNJV221TFQL	✓	-	-	✓	✓	-	-	✓	-	✓	-	-	-
			TNJV161TFL	✓	✓	-	✓	✓	✓	-	-	-	✓	✓	-	-
	Thermo Ventilator 浴室換氣暖風機	Panasonic	FV-40BE2H	✓	✓	✓	✓	✓	✓	✓	✓	✓	✓	✓	✓	✓
Bathroom 3 浴室 3	Gas Water Heater 煤氣熱水爐	TGC	TNJV221TFQL	-	-	-	-	-	-	-	-	-	-	-	-	✓
			TNJV161TFQL	-	-	-	-	-	-	-	-	-	-	-	-	✓
Kitchen 廚房	Gas Cooking Hob 煤氣煮食爐	Siemens 西門子	ER326AB92X & ER326BB90X	✓	✓	✓	✓	✓	✓	✓	✓	✓	✓	✓	✓	✓
	Microwave Combination Oven 微波組合式焗爐	Siemens 西門子	CM656GBS1B	-	-	✓	-	-	-	✓	✓	✓	-	-	-	-
	Oven 焗爐	Siemens 西門子	HV541ANSO	✓	✓	-	✓	✓	✓	-	-	-	✓	✓	✓	✓
	Electric Steam Oven 電蒸爐	Siemens 西門子	CD634GBS1	✓	✓	✓	✓	✓	✓	✓	✓	✓	✓	✓	✓	✓
	Cookerhood 抽油煙機	Siemens 西門子	LI46931GB	✓	✓	✓	✓	✓	✓	✓	✓	✓	✓	✓	✓	✓
	Built-in Refrigerator 嵌入式雪櫃	Gorenje	NRK14181CW	✓	✓	✓	✓	✓	✓	✓	✓	✓	✓	✓	✓	✓
	Wine Cooler 酒櫃	Vinvautz 法國名望	VZ44BDI-T	✓	✓	✓	✓	✓	✓	✓	✓	✓	✓	✓	✓	✓
	2 in 1 Washer & Dryer 二合一洗衣乾衣機	Siemens 西門子	WK14D320GB	✓	✓	✓	✓	✓	✓	✓	✓	✓	✓	✓	✓	✓
	Gas Water Heater 煤氣熱水爐	TGC	TNJV221TFQL	-	✓	✓	-	-	✓	✓	-	✓	-	✓	✓	-
			TNJV161TFQL	-	-	-	-	-	-	-	-	-	-	-	✓	-

The vendor undertakes that if lifts or appliances of the specified brand name or model number are not installed in the Development, lifts or appliances of comparable quality will be installed.

賣方承諾如發展項目中沒有安裝指明的品牌名稱或產品型號的升降機或設備，便會安裝品質相若的升降機或設備。

Remarks :

1. " ✓ " means such appliance(s) is / are provided and / or installed in the residential property.
2. " - " denotes "Not applicable".
3. 4/F is omitted.

備註：

1. " ✓ "表示此設備於該住宅物業內提供/或安裝。
2. " - " 代表"不適用"。
3. 不設4樓。

裝置、裝修物料及設備

Appliances Schedule 設備說明表

Tower 5 座

Location 位置	Appliance 設備	Brand Name 品牌名稱	Model No. 產品型號	G/F 地下				1/F - 6/F 1樓至6樓					7/F 7樓			
				A	B	C	D	A	B	C	D	E	A	B	C	D
Living Room, Dining Room, Master Bedroom & All Bedrooms 客廳、飯廳、 主人睡房及所有睡房	Split-type Air-Conditioner (Indoor Unit) 分體空調機 (室內機)	Mitsubishi Electric 三菱電機	MSZ-GE25VA-EI	-	✓	-	-	-	✓	-	-	-	-	✓	-	-
			MSZ-GE50VA-EI	-	✓	✓	✓	-	✓	✓	✓	-	-	✓	✓	-
			MSZ-GE60VA-EI	✓	-	-	✓	-	-	-	✓	-	-	-	✓	✓
			MSZ-GE71VA-EI	✓	✓	✓	-	-	✓	-	-	-	-	✓	-	-
	Split-type Air-Conditioner (Outdoor Unit) 分體空調機 (室外機)	Mitsubishi Electric 三菱電機	MUZ-GE25VA-EI	-	✓	-	-	-	✓	-	-	-	-	✓	-	-
			MUZ-GE50VA-EI	-	✓	✓	✓	-	✓	✓	✓	-	-	✓	✓	-
			MUZ-GE60VA-EI	✓	-	-	✓	-	-	-	✓	-	-	-	✓	✓
			MUZ-GE71VA-EI	✓	✓	✓	-	-	✓	-	-	-	-	✓	-	-
	Multi Split Type Air-Conditioner (Indoor Unit) 分體多聯型空調機 (室內機)	Mitsubishi Electric 三菱電機	MSZ-GE25VA-EI	✓	✓	✓	✓	-	✓	✓	✓	-	-	✓	✓	✓
			MSZ-GE35VA-EI	-	-	✓	-	-	-	-	-	-	-	-	-	-
	Multi Split Type Air-Conditioner (Outdoor Unit) 分體多聯型空調機 (室外機)	Mitsubishi Electric 三菱電機	MXZ-2C52VA-EI	-	✓	-	-	-	✓	-	-	-	-	✓	✓	✓
			MXZ-3C68VA-EI	-	-	✓	-	-	-	-	-	-	-	-	-	-
			MXZ-4C71VA-EI	-	-	-	✓	-	-	✓	✓	-	-	-	-	-
			MXZ-5C100VA-EI	✓	-	-	-	-	-	-	-	-	-	-	-	-
	Variable Refrigerant Volume (Indoor Unit) 變頻多聯型分體式空調機 (室內機)	Mitsubishi Electric 三菱電機	PKFY-P25VBM-E	-	-	-	-	✓	-	-	-	✓	✓	-	-	-
			PKFY-P63VKM-E	-	-	-	-	✓	-	-	-	✓	✓	-	-	-
	Variable Refrigerant Volume (Outdoor Unit) 變頻多聯型分體式空調機 (室外機)	Mitsubishi Electric 三菱電機	PUHY-P200YHA	-	-	-	-	-	-	-	-	✓	-	-	-	-
			PUHY-P300YHA	-	-	-	-	✓	-	-	-	-	✓	-	-	-
	Microwave Oven 微波爐	Siemens 西門子	BE634LGS1B	✓	✓	✓	-	✓	✓	-	-	-	✓	✓	✓	-
			BE634RGS1B	-	-	-	-	-	-	-	-	-	-	-	-	✓
	Built-in Refrigerator 嵌入式雪櫃	Gorenje	NRK14181CW	✓	✓	✓	-	✓	✓	-	-	-	✓	✓	✓	✓
Master Bathroom 主人浴室	Gas Water Heater 煤氣熱水爐	TGC	TNJV221TFQL	-	✓	✓	-	-	✓	✓	-	-	-	✓	-	-
			TNJV161TFL	✓	✓	✓	-	✓	✓	-	-	-	✓	✓	-	-
	Thermo Ventilator 浴室換氣暖風機	Panasonic	FV-40BE2H	✓	✓	✓	✓	✓	✓	✓	✓	✓	✓	✓	✓	✓
Bathroom 3 浴室 3	Gas Water Heater 煤氣熱水爐	TGC	TNJV221TFQL	-	-	-	-	-	-	-	-	-	-	-	✓	-
			TNJV161TFQL	-	-	-	-	-	-	-	-	-	-	-	✓	-
Kitchen 廚房	Gas Cooking Hob 煤氣煮食爐	Siemens 西門子	ER326AB92X & ER326BB90X	✓	✓	✓	✓	✓	✓	✓	✓	✓	✓	✓	✓	✓
	Microwave Combination Oven 微波組合式焗爐	Siemens 西門子	CM656GBS1B	-	-	-	✓	-	-	✓	✓	✓	-	-	-	-
	Oven 焗爐	Siemens 西門子	HV541ANSO	✓	✓	✓	-	✓	✓	-	-	-	✓	✓	✓	✓
	Electric Steam Oven 電蒸爐	Siemens 西門子	CD634GBS1	✓	✓	✓	✓	✓	✓	✓	✓	✓	✓	✓	✓	✓
	Cookerhood 抽油煙機	Siemens 西門子	LI46931GB	✓	✓	✓	✓	✓	✓	✓	✓	✓	✓	✓	✓	✓
	Built-in Refrigerator 嵌入式雪櫃	Gorenje	NRK14181CW	✓	✓	✓	✓	✓	✓	✓	✓	✓	✓	✓	✓	✓
	Wine Cooler 酒櫃	Vinvautz 法國名望	VZ44BDI-T	✓	✓	✓	✓	✓	✓	✓	✓	✓	✓	✓	✓	✓
	2 in 1 Washer & Dryer 二合一洗衣乾衣機	Siemens 西門子	WK14D320GB	✓	✓	✓	✓	✓	✓	✓	✓	✓	✓	✓	✓	✓
	Gas Water Heater 煤氣熱水爐	TGC	TNJV221TFQL	✓	-	-	✓	✓	-	-	✓	✓	✓	-	-	✓
			TNJV161TFQL	-	-	-	-	-	-	-	-	-	-	-	-	✓

The vendor undertakes that if lifts or appliances of the specified brand name or model number are not installed in the Development, lifts or appliances of comparable quality will be installed.

賣方承諾如發展項目中沒有安裝指明的品牌名稱或產品型號的升降機或設備，便會安裝品質相若的升降機或設備。

Remarks :

1. " ✓ " means such appliance(s) is / are provided and / or installed in the residential property.
2. " - " denotes "Not applicable".
3. 4/F is omitted.

備註：

1. " ✓ "表示此設備於該住宅物業內提供/或安裝。
2. " - " 代表"不適用"。
3. 不設4樓。

裝置、裝修物料及設備

Appliances Schedule 設備說明表

Tower 6 - 15 座 (Towers 13 & 14 are omitted, 不設13座及14座)

Location 位置	Appliance 設備	Brand Name 品牌名稱	Model No. 產品型號	G/F 地下				1/F - 6/F 1樓至6樓					7/F 7樓			
				A	B	C	D	A	B	C	D	E	A	B	C	D
Living Room, Dining Room, Master Bedroom & All Bedrooms 客廳、飯廳、 主人睡房及所有睡房	Split-type Air-Conditioner (Indoor Unit) 分體空調機 (室內機)	Mitsubishi Electric 三菱電機	MSZ-GE25VA-EI	✓	✓	-	-	✓	✓	-	-	-	✓	✓	-	-
			MSZ-GE50VA-EI	✓	✓	✓	✓	✓	✓	✓	✓	-	✓	✓	✓	✓
			MSZ-GE60VA-EI	-	-	✓	-	-	-	-	-	-	-	-	✓	✓
			MSZ-GE71VA-EI	✓	✓	-	✓	✓	✓	-	-	-	✓	✓	-	-
	Split-type Air-Conditioner (Outdoor Unit) 分體空調機 (室外機)	Mitsubishi Electric 三菱電機	MUZ-GE25VA-EI	✓	✓	-	-	✓	✓	-	-	-	✓	✓	-	-
			MUZ-GE50VA-EI	✓	✓	✓	✓	✓	✓	✓	✓	-	✓	✓	✓	✓
			MUZ-GE60VA-EI	-	-	✓	-	-	-	-	-	-	-	-	✓	✓
			MUZ-GE71VA-EI	✓	✓	-	✓	✓	✓	-	-	-	✓	✓	-	-
	Multi Split Type Air-Conditioner (Indoor Unit) 分體多聯型空調機 (室內機)	Mitsubishi Electric 三菱電機	MSZ-GE25VA-EI	✓	✓	✓	✓	✓	✓	✓	✓	-	✓	✓	✓	✓
			MSZ-GE35VA-EI	-	-	-	✓	-	-	-	-	-	-	-	-	-
	Multi Split Type Air-Conditioner (Outdoor Unit) 分體多聯型空調機 (室外機)	Mitsubishi Electric 三菱電機	MXZ-2C52VA-EI	✓	✓	-	-	✓	✓	-	-	-	✓	✓	✓	✓
			MXZ-3C68VA-EI	-	-	-	✓	-	-	-	-	-	-	-	-	-
			MXZ-4C71VA-EI	-	-	✓	-	-	-	✓	✓	-	-	-	-	-
	Variable Refrigerant Volume (Indoor Unit) 變頻多聯型分體式空調機 (室內機)	Mitsubishi Electric 三菱電機	PKFY-P25VBM-E	-	-	-	-	-	-	-	-	✓	-	-	-	-
			PKFY-P63VKM-E	-	-	-	-	-	-	-	-	✓	-	-	-	-
	Variable Refrigerant Volume (Outdoor Unit) 變頻多聯型分體式空調機 (室外機)	Mitsubishi Electric 三菱電機	PUHY-P200YHA	-	-	-	-	-	-	-	-	✓	-	-	-	-
	Microwave Oven 微波爐	Siemens 西門子	BE634LGS1B	-	✓	-	✓	-	✓	-	-	-	-	✓	✓	✓
			BE634RGS1B	✓	-	-	-	✓	-	-	-	-	✓	-	-	-
	Built-in Refrigerator 嵌入式雪櫃	Gorenje	NRK14181CW	✓	✓	-	✓	✓	✓	-	-	-	✓	✓	✓	✓
Master Bathroom 主人浴室	Gas Water Heater 煤氣熱水爐	TGC	TNJWT221TFQL	✓	✓	✓	✓	✓	✓	✓	✓	-	✓	✓	-	-
			TNJWT161TFL	✓	✓	-	✓	✓	✓	-	-	-	✓	✓	-	-
	Thermo Ventilator 浴室換氣暖風機	Panasonic	FV-40BE2H	✓	✓	✓	✓	✓	✓	✓	✓	✓	✓	✓	✓	✓
Bathroom 2 浴室 2	Gas Water Heater 煤氣熱水爐	TGC	TNJWT221TFQL	-	-	-	-	-	-	-	-	-	-	-	✓	✓
			TNJWT161TFQL	-	-	-	-	-	-	-	-	-	-	-	✓	✓
Kitchen 廚房	Gas Cooking Hob 煤氣煮食爐	Siemens 西門子	ER326AB92X & ER326BB90X	✓	✓	✓	✓	✓	✓	✓	✓	✓	✓	✓	✓	✓
	Microwave Combination Oven 微波組合式焗爐	Siemens 西門子	CM656GBS1B	-	-	✓	-	-	-	✓	✓	✓	-	-	-	-
	Oven 焗爐	Siemens 西門子	HV541ANSO	✓	✓	-	✓	✓	✓	-	-	-	✓	✓	✓	✓
	Electric Steam Oven 電蒸爐	Siemens 西門子	CD634GBS1	✓	✓	✓	✓	✓	✓	✓	✓	✓	✓	✓	✓	✓
	Cookerhood 抽油煙機	Siemens 西門子	LI46931GB	✓	✓	✓	✓	✓	✓	✓	✓	✓	✓	✓	✓	✓
	Built-in Refrigerator 嵌入式雪櫃	Gorenje	NRK14181CW	✓	✓	✓	✓	✓	✓	✓	✓	✓	✓	✓	✓	✓
	Wine Cooler 酒櫃	Vinvautz 法國名望	VZ44BDI-T	✓	✓	✓	✓	✓	✓	✓	✓	✓	✓	✓	✓	✓
	2 in 1 Washer & Dryer 二合一洗衣乾衣機	Siemens 西門子	WK14D320GB	✓	✓	✓	✓	✓	✓	✓	✓	✓	✓	✓	✓	✓
	Gas Water Heater 煤氣熱水爐	TGC	TNJWT221TFQL	-	-	-	-	-	-	-	-	✓	-	-	-	-

The vendor undertakes that if lifts or appliances of the specified brand name or model number are not installed in the Development, lifts or appliances of comparable quality will be installed.
賣方承諾如發展項目中沒有安裝指明的品牌名稱或產品型號的升降機或設備，便會安裝品質相若的升降機或設備。

Remarks :
1. " ✓ " means such appliance(s) is / are provided and / or installed in the residential property.
2. " - " denotes "Not applicable".
3. 4/F is omitted.

備註 :
1. " ✓ "表示此設備於該住宅物業內提供/或安裝。
2. " - "代表"不適用"。
3. 不設4樓。

裝置、裝修物料及設備

Appliances Schedule 設備說明表

Tower 16 座

Location 位置	Appliance 設備	Brand Name 品牌名稱	Model No. 產品型號	G/F 地下				1/F - 6/F 1樓至6樓					7/F 7樓			
				A	B	C	D	A	B	C	D	E	A	B	C	D
Living Room, Dining Room, Master Bedroom & All Bedrooms 客廳、飯廳、 主人睡房及所有睡房	Split-type Air-Conditioner (Indoor Unit) 分體空調機 (室內機)	Mitsubishi Electric 三菱電機	MSZ-GE25VA-EI	✓	✓	✓	-	✓	✓	-	-	-	✓	✓	-	-
			MSZ-GE35VA-EI	-	-	-	-	-	-	✓	-	-	-	-	-	-
			MSZ-GE50VA-EI	✓	-	-	✓	✓	-	-	✓	-	✓	-	-	✓
			MSZ-GE60VA-EI	-	-	✓	-	-	-	✓	-	-	-	-	✓	✓
			MSZ-GE71VA-EI	✓	✓	-	✓	✓	✓	-	-	-	✓	✓	-	-
	Split-type Air-Conditioner (Outdoor Unit) 分體空調機 (室外機)	Mitsubishi Electric 三菱電機	MUZ-GE25VA-EI	✓	✓	✓	-	✓	✓	-	-	-	✓	✓	-	-
			MUZ-GE35VA-EI	-	-	-	-	-	-	✓	-	-	-	-	-	-
			MUZ-GE50VA-EI	✓	-	-	✓	✓	-	-	✓	-	✓	-	-	✓
			MUZ-GE60VA-EI	-	-	✓	-	-	-	✓	-	-	-	-	✓	✓
			MUZ-GE71VA-EI	✓	✓	-	✓	✓	✓	-	-	-	✓	✓	-	-
	Multi Split Type Air-Conditioner (Indoor Unit) 分體多聯型空調機 (室內機)	Mitsubishi Electric 三菱電機	MSZ-GE25VA-EI	✓	✓	-	✓	✓	✓	✓	✓	-	✓	✓	✓	✓
			MSZ-GE35VA-EI	-	-	✓	✓	-	-	-	-	-	-	-	-	-
			MSZ-GE50VA-EI	-	✓	-	-	-	✓	-	-	-	-	✓	✓	-
	Multi Split Type Air-Conditioner (Outdoor Unit) 分體多聯型空調機 (室外機)	Mitsubishi Electric 三菱電機	MXZ-2C52VA-EI	✓	✓	-	-	✓	✓	✓	-	-	✓	✓	-	✓
			MXZ-3C68VA-EI	-	-	-	✓	-	-	-	-	-	-	-	-	-
			MXZ-4C71VA-EI	-	✓	✓	-	-	✓	-	✓	-	-	✓	✓	-
	Variable Refrigerant Volume (Indoor Unit) 變頻多聯型分體式空調機 (室內機)	Mitsubishi Electric 三菱電機	PKFY-P25VBM-E	-	-	-	-	-	-	-	-	✓	-	-	-	-
	Variable Refrigerant Volume (Outdoor Unit) 變頻多聯型分體式空調機 (室外機)	Mitsubishi Electric 三菱電機	PKFY-P63VKM-E	-	-	-	-	-	-	-	-	✓	-	-	-	-
	Microwave Oven 微波爐	Siemens 西門子	BE634LGS1B	-	✓	✓	✓	-	✓	-	-	-	-	✓	✓	✓
			BE634RGS1B	✓	-	-	-	✓	-	-	-	-	✓	-	-	-
	Built-in Refrigerator 嵌入式雪櫃	Gorenje	NRK14181CW	✓	✓	✓	✓	✓	✓	-	-	-	✓	✓	✓	✓
Master Bathroom 主人浴室	Gas Water Heater 煤氣熱水爐	TGC	TNJWT221TFQL	✓	-	-	✓	✓	-	-	✓	-	✓	-	-	-
			TNJWT161TFL	✓	-	-	✓	✓	-	-	-	-	✓	-	-	-
Bedroom 2 浴室 2	Gas Water Heater 煤氣熱水爐	Panasonic	FV-40BE2H	✓	✓	✓	✓	✓	✓	✓	✓	✓	✓	✓	✓	✓
			TNJWT221TFQL	-	-	-	-	-	-	-	-	-	-	-	-	✓
Bedroom 3 浴室 3	Gas Water Heater 煤氣熱水爐	TGC	TNJWT161TFQL	-	-	-	-	-	-	-	-	-	-	-	-	✓
			TNJWT221TFQL	-	-	-	-	-	-	-	-	-	-	-	✓	-
Kitchen 廚房	Gas Cooking Hob 煤氣煮食爐	Siemens 西門子	ER326AB92X & ER326BB90X	✓	✓	✓	✓	✓	✓	✓	✓	✓	✓	✓	✓	✓
	Microwave Combination Oven 微波組合式焗爐	Siemens 西門子	CM656GBS1B	-	-	-	-	-	-	✓	✓	✓	-	-	-	-
	Oven 焗爐	Siemens 西門子	HV541ANSO	✓	✓	✓	✓	✓	✓	-	-	-	✓	✓	✓	✓
	Electric Steam Oven 電蒸爐	Siemens 西門子	CD634GBS1	✓	✓	✓	✓	✓	✓	✓	✓	✓	✓	✓	✓	✓
	Cookerhood 抽油煙機	Siemens 西門子	LI46931GB	✓	✓	✓	✓	✓	✓	✓	✓	✓	✓	✓	✓	✓
	Built-in Refrigerator 嵌入式雪櫃	Gorenje	NRK14181CW	✓	✓	✓	✓	✓	✓	✓	✓	✓	✓	✓	✓	✓
	Wine Cooler 酒櫃	Vinvautz 法國名望	VZ44BDI-T	✓	✓	✓	✓	✓	✓	✓	✓	✓	✓	✓	✓	✓
	2 in 1 Washer & Dryer 二合一洗衣乾衣機	Siemens 西門子	WK14D320GB	✓	✓	✓	✓	✓	✓	✓	✓	✓	✓	✓	✓	✓
	Gas Water Heater 煤氣熱水爐	TGC	TNJWT221TFQL	-	✓	✓	-	-	✓	✓	-	✓	-	✓	-	-
			TNJWT161TFQL	-	✓	✓	-	-	✓	✓	-	-	-	✓	✓	-

The vendor undertakes that if lifts or appliances of the specified brand name or model number are not installed in the Development, lifts or appliances of comparable quality will be installed.

賣方承諾如發展項目中沒有安裝指明的品牌名稱或產品型號的升降機或設備，便會安裝品質相若的升降機或設備。

Remarks :

1. " ✓ " means such appliance(s) is / are provided and / or installed in the residential property.
2. " - " denotes "Not applicable".
3. 4/F is omitted.

備註：

1. " ✓ "表示此設備於該住宅物業內提供/或安裝。
2. " - " 代表"不適用"。
3. 不設4樓。

裝置、裝修物料及設備

Appliances Schedule 設備說明表

Tower 17 座

Location 位置	Appliance 設備	Brand Name 品牌名稱	Model No. 產品型號	G/F 地下				1/F - 6/F 1樓至6樓			
				A	B	C	D	A	B	C	D
Living Room, Dining Room, Master Bedroom & All Bedrooms 客廳、飯廳、 主人睡房及所有睡房	Split-type Air-Conditioner (Indoor Unit) 分體空調機 (室內機)	Mitsubishi Electric 三菱電機	MSZ-GE35VA-EI	-	✓	✓	✓	-	✓	✓	✓
			MSZ-GE50VA-EI	✓	-	-	-	✓	-	-	-
			MSZ-GE60VA-EI	✓	✓	-	-	✓	✓	-	-
	Split-type Air-Conditioner (Outdoor Unit) 分體空調機 (室外機)	Mitsubishi Electric 三菱電機	MUZ-GE35VA-EI	-	✓	✓	✓	-	✓	✓	✓
			MUZ-GE50VA-EI	✓	-	-	-	✓	-	-	-
			MUZ-GE60VA-EI	✓	✓	-	-	✓	✓	-	-
	Multi Split Type Air-Conditioner (Indoor Unit) 分體多聯型空調機 (室內機)	Mitsubishi Electric 三菱電機	MSZ-GE25VA-EI	✓	✓	✓	✓	✓	✓	✓	✓
			MSZ-GE35VA-EI	✓	-	-	-	✓	-	✓	✓
			MSZ-GE50VA-EI	-	-	✓	✓	-	-	-	-
	Multi Split Type Air-Conditioner (Outdoor Unit) 分體多聯型空調機 (室外機)	Mitsubishi Electric 三菱電機	MXZ-2C52VA-EI	-	✓	-	-	-	✓	✓	✓
			MXZ-3C68VA-EI	✓	-	-	-	✓	-	-	-
			MXZ-4C71VA-EI	-	-	✓	✓	-	-	✓	✓
Master Bathroom 主人浴室	Gas Water Heater 煤氣熱水爐	TGC	TNJVW221TFQL	-	-	-	-	-	-	-	-
			TNJVW161TFL	-	-	-	-	-	-	-	-
	Thermo Ventilator 浴室換氣暖風機	Panasonic	FV-40BE2H	✓	✓	✓	✓	✓	✓	✓	✓
Kitchen 廚房	Gas Cooking Hob 煤氣煮食爐	Siemens 西門子	ER326AB92X & ER326BB90X	✓	✓	✓	✓	✓	✓	✓	✓
	Microwave Combination Oven 微波組合式焗爐	Siemens 西門子	CM656GBS1B	✓	✓	✓	✓	✓	✓	✓	✓
	Oven 焗爐	Siemens 西門子	HV541ANSO	-	-	-	-	-	-	-	-
	Microwave Oven 微波爐	Siemens 西門子	BE634LGS1B	-	-	-	-	-	-	-	-
			BE634RGS1B	-	-	-	-	-	-	-	-
	Electric Steam Oven 電蒸爐	Siemens 西門子	CD634GBS1	✓	✓	✓	✓	✓	✓	✓	✓
	Cookerhood 抽油煙機	Siemens 西門子	LI46931GB	✓	✓	✓	✓	✓	✓	✓	✓
	Built-in Refrigerator 嵌入式雪櫃	Gorenje	NRK14181CW	✓	✓	✓	✓	✓	✓	✓	✓
	Wine Cooler 酒櫃	Vinvautz 法國名望	VZ44BDI-T	✓	✓	✓	✓	✓	✓	✓	✓
	2 in 1 Washer & Dryer 二合一洗衣乾衣機	Siemens 西門子	WK14D320GB	✓	✓	✓	✓	✓	✓	✓	✓
	Gas Water Heater 煤氣熱水爐	TGC	TNJVW221TFQL	✓	✓	✓	✓	✓	✓	✓	✓

The vendor undertakes that if lifts or appliances of the specified brand name or model number are not installed in the Development, lifts or appliances of comparable quality will be installed.
賣方承諾如發展項目中沒有安裝指明的品牌名稱或產品型號的升降機或設備，便會安裝品質相若的升降機或設備。

Remarks :

- 1. " ✓ " means such appliance(s) is / are provided and / or installed in the residential property.
- 2. " - " denotes "Not applicable".
- 3. 4/F is omitted.

備註 :

- 1. " ✓ "表示此設備於該住宅物業內提供/或安裝。
- 2. " - " 代表"不適用"。
- 3. 不設4樓。

裝置、裝修物料及設備

Appliances Schedule 設備說明表

Tower 18 - 21 座

Location 位置	Appliance 設備	Brand Name 品牌名稱	Model No. 產品型號	G/F 地下				1/F - 6/F 1樓至6樓			
				A	B	C	D	A	B	C	D
Living Room, Dining Room, Master Bedroom & All Bedrooms 客廳、飯廳、 主人睡房及所有睡房	Split-type Air-Conditioner (Indoor Unit) 分體空調機 (室內機)	Mitsubishi Electric 三菱電機	MSZ-GE35VA-EI	-	-	✓	✓	-	-	✓	✓
			MSZ-GE50VA-EI	✓	✓	-	-	✓	✓	-	-
			MSZ-GE60VA-EI	✓	✓	-	-	✓	✓	-	-
	Split-type Air-Conditioner (Outdoor Unit) 分體空調機 (室外機)	Mitsubishi Electric 三菱電機	MUZ-GE35VA-EI	-	-	✓	✓	-	-	✓	✓
			MUZ-GE50VA-EI	✓	✓	-	-	✓	✓	-	-
			MUZ-GE60VA-EI	✓	✓	-	-	✓	✓	-	-
	Multi Split Type Air-Conditioner (Indoor Unit) 分體多聯型空調機 (室內機)	Mitsubishi Electric 三菱電機	MSZ-GE25VA-EI	✓	✓	✓	✓	✓	✓	✓	✓
			MSZ-GE35VA-EI	-	-	-	-	-	-	✓	✓
			MSZ-GE50VA-EI	-	-	✓	✓	-	-	-	-
	Multi Split Type Air-Conditioner (Outdoor Unit) 分體多聯型空調機 (室外機)	Mitsubishi Electric 三菱電機	MXZ-2C52VA-EI	✓	✓	-	-	✓	✓	✓	✓
			MXZ-4C71VA-EI	-	-	✓	✓	-	-	✓	✓
Master Bathroom 主人浴室	Gas Water Heater 煤氣熱水爐	TGC	TNJW221TFQL	-	-	-	-	-	-	-	-
			TNJW161TFL	-	-	-	-	-	-	-	-
	Thermo Ventilator 浴室換氣暖風機	Panasonic	FV-40BE2H	✓	✓	✓	✓	✓	✓	✓	✓
Kitchen 廚房	Gas Cooking Hob 煤氣煮食爐	Siemens 西門子	ER326AB92X & ER326BB90X	✓	✓	✓	✓	✓	✓	✓	✓
	Microwave Combination Oven 微波組合式焗爐	Siemens 西門子	CM656GBS1B	✓	✓	✓	✓	✓	✓	✓	✓
	Oven 焗爐	Siemens 西門子	HV541ANSO	-	-	-	-	-	-	-	-
	Microwave Oven 微波爐	Siemens 西門子	BE634LGS1B	-	-	-	-	-	-	-	-
			BE634RGS1B	-	-	-	-	-	-	-	-
	Electric Steam Oven 電蒸爐	Siemens 西門子	CD634GBS1	✓	✓	✓	✓	✓	✓	✓	✓
	Cookerhood 抽油煙機	Siemens 西門子	LI46931GB	✓	✓	✓	✓	✓	✓	✓	✓
	Built-in Refrigerator 嵌入式雪櫃	Gorenje	NRK14181CW	✓	✓	✓	✓	✓	✓	✓	✓
	Wine Cooler 酒櫃	Vinvautz 法國名望	VZ44BDI-T	✓	✓	✓	✓	✓	✓	✓	✓
	2 in 1 Washer & Dryer 二合一洗衣乾衣機	Siemens 西門子	WK14D320GB	✓	✓	✓	✓	✓	✓	✓	✓
	Gas Water Heater 煤氣熱水爐	TGC	TNJW221TFQL	✓	✓	✓	✓	✓	✓	✓	✓

The vendor undertakes that if lifts or appliances of the specified brand name or model number are not installed in the Development, lifts or appliances of comparable quality will be installed.

賣方承諾如發展項目中沒有安裝指明的品牌名稱或產品型號的升降機或設備，便會安裝品質相若的升降機或設備。

Remarks :

- 1. " ✓ " means such appliance(s) is / are provided and / or installed in the residential property.
- 2. " - " denotes "Not applicable".
- 3. 4/F is omitted.

備註 :

- 1. " ✓ "表示此設備於該住宅物業內提供/或安裝。
- 2. " - " 代表"不適用"。
- 3. 不設4樓。

裝置、裝修物料及設備

Appliances Schedule 設備說明表

Tower 22 座

Location 位置	Appliance 設備	Brand Name 品牌名稱	Model No. 產品型號	G/F 地下				I/F - 3/F 1樓至3樓				
				A	B	C	D	A	B	C	D	E
Living Room, Dining Room, Master Bedroom & All Bedrooms 客廳、飯廳、 主人睡房及所有睡房	Split-type Air-Conditioner (Indoor Unit) 分體空調機 (室內機)	Mitsubishi Electric 三菱電機	MSZ-GE25VA-EI	-	✓	-	✓	-	-	-	-	✓
			MSZ-GE35VA-EI	✓	-	✓	✓	✓	✓	✓	✓	✓
			MSZ-GE50VA-EI	✓	✓	✓	-	✓	✓	✓	✓	-
			MSZ-GE60VA-EI	-	✓	-	-	-	-	-	-	-
	Split-type Air-Conditioner (Outdoor Unit) 分體空調機 (室外機)	Mitsubishi Electric 三菱電機	MUZ-GE25VA-EI	-	✓	-	✓	-	-	-	-	✓
			MUZ-GE35VA-EI	✓	-	✓	✓	✓	✓	✓	✓	✓
			MUZ-GE50VA-EI	✓	✓	✓	-	✓	✓	✓	✓	-
			MUZ-GE60VA-EI	-	✓	-	-	-	-	-	-	-
	Multi Split Type Air-Conditioner (Indoor Unit) 分體多聯型空調機 (室內機)	Mitsubishi Electric 三菱電機	MSZ-GE25VA-EI	✓	-	-	-	✓	-	-	-	-
			MSZ-GE35VA-EI	-	-	-	✓	-	-	-	-	✓
	Split-type Air-Conditioner (Outdoor Unit) 分體空調機 (室外機)	Mitsubishi Electric 三菱電機	MXZ-2C52VA-EI	✓	-	-	-	✓	-	-	-	-
			MXZ-4C71VA-EI	-	-	-	✓	-	-	-	-	✓
Master Bathroom 主人浴室	Gas Water Heater 煤氣熱水爐	TGC	TNJW221TFQL	-	-	-	-	-	-	-	-	-
			TNJW161TFL	-	-	-	-	-	-	-	-	-
	Thermo Ventilator 浴室換氣暖風機	Panasonic	FV-40BE2H	✓	✓	✓	✓	✓	✓	✓	✓	✓
Kitchen 廚房	Gas Cooking Hob 煤氣煮食爐	Siemens 西門子	ER326AB92X & ER326BB90X	✓	✓	✓	✓	✓	✓	✓	✓	✓
	Microwave Combination Oven 微波組合式焗爐	Siemens 西門子	CM656GBS1B	✓	✓	✓	✓	✓	✓	✓	✓	✓
	Electric Steam Oven 電蒸爐	Siemens 西門子	CD634GBS1	✓	-	-	-	✓	-	-	-	-
	Cookerhood 抽油煙機	Siemens 西門子	LI46931GB	✓	✓	✓	✓	✓	✓	✓	✓	✓
	Built-in Refrigerator 嵌入式雪櫃	Gorenje	NRKI4181CW	✓	✓	✓	✓	✓	✓	✓	✓	✓
	Wine Cooler 酒櫃	Vinvautz 法國名望	VZ44BDI-T	✓	-	-	-	✓	-	-	-	-
			VZ18BUP	-	✓	✓	✓	-	✓	✓	✓	✓
	2 in 1 Washer & Dryer 二合一洗衣乾衣機	Siemens 西門子	WK14D320GB	✓	✓	✓	✓	✓	✓	✓	✓	✓
	Gas Water Heater 煤氣熱水爐	TGC	TNJW221TFQL	✓	✓	-	✓	✓	-	-	-	✓
			TNJW161TFQL	-	-	✓	-	-	✓	✓	✓	-

The vendor undertakes that if lifts or appliances of the specified brand name or model number are not installed in the Development, lifts or appliances of comparable quality will be installed.

賣方承諾如發展項目中沒有安裝指明的品牌名稱或產品型號的升降機或設備，便會安裝品質相若的升降機或設備。

Remarks :

1. " ✓ " means such appliance(s) is / are provided and / or installed in the residential property.
2. " - " denotes "Not applicable".

備註 :

1. " ✓ "表示此設備於該住宅物業內提供/或安裝。
2. " - " 代表"不適用"。

裝置、裝修物料及設備

Appliances Schedule 設備說明表

Tower 23 座

Location 位置	Appliance 設備	Brand Name 品牌名稱	Model No. 產品型號	G/F 地下					I/F - 3/F 1樓至3樓					
				A	B	C	D	E	A	B	C	D	E	F
Living Room, Dining Room, Master Bedroom & All Bedrooms 客廳、飯廳、 主人睡房及所有睡房	Split-type Air-Conditioner (Indoor Unit) 分體空調機 (室內機)	Mitsubishi Electric 三菱電機	MSZ-GE25VA-EI	✓	-	✓	-	✓	✓	-	-	-	-	✓
			MSZ-GE35VA-EI	✓	✓	-	✓	✓	✓	✓	✓	✓	✓	✓
			MSZ-GE50VA-EI	-	✓	✓	✓	-	-	✓	✓	✓	✓	-
			MSZ-GE60VA-EI	-	-	✓	-	-	-	-	-	-	-	-
	Split-type Air-Conditioner (Outdoor Unit) 分體空調機 (室外機)	Mitsubishi Electric 三菱電機	MUZ-GE25VA-EI	✓	-	✓	-	✓	✓	-	-	-	-	✓
			MUZ-GE35VA-EI	✓	✓	-	✓	✓	✓	✓	✓	✓	✓	✓
			MUZ-GE50VA-EI	-	✓	✓	✓	-	-	✓	✓	✓	✓	-
			MUZ-GE60VA-EI	-	-	✓	-	-	-	-	-	-	-	-
	Multi Split Type Air-Conditioner (Indoor Unit) 分體多聯型空調機 (室內機)	Mitsubishi Electric 三菱電機	MSZ-GE35VA-EI	✓	-	-	-	✓	✓	-	-	-	-	✓
	Multi Split Type Air-Conditioner (Outdoor Unit) 分體多聯型空調機 (室外機)	Mitsubishi Electric 三菱電機	MXZ-4C7IVA-EI	✓	-	-	-	✓	✓	-	-	-	-	✓
Master Bathroom 主人浴室	Gas Water Heater 煤氣熱水爐	TGC	TNJWT22ITFQL	-	-	-	-	-	-	-	-	-	-	-
			TNJWT16ITFL	-	-	-	-	-	-	-	-	-	-	-
	Thermo Ventilator 浴室換氣暖風機	Panasonic	FV-40BE2H	✓	✓	✓	✓	✓	✓	✓	✓	✓	✓	✓
Kitchen 廚房	Gas Cooking Hob 煤氣煮食爐	Siemens 西門子	ER326AB92X & ER326BB90X	✓	✓	✓	✓	✓	✓	✓	✓	✓	✓	✓
	Microwave Combination Oven 微波組合式焗爐	Siemens 西門子	CM656GBSIB	✓	✓	✓	✓	✓	✓	✓	✓	✓	✓	✓
	Electric Steam Oven 電蒸爐	Siemens 西門子	CD634GBSI	-	-	-	-	-	-	-	-	-	-	-
	Cookerhood 抽油煙機	Siemens 西門子	LI4693IGB	✓	✓	✓	✓	✓	✓	✓	✓	✓	✓	✓
	Built-in Refrigerator 嵌入式雪櫃	Gorenje	NRKI418ICW	✓	✓	✓	✓	✓	✓	✓	✓	✓	✓	✓
	Wine Cooler 酒櫃	Vinvautz 法國名望	VZ18BUP	✓	✓	✓	✓	✓	✓	✓	✓	✓	✓	✓
	2 in 1 Washer & Dryer 二合一洗衣乾衣機	Siemens 西門子	WK14D320GB	✓	✓	✓	✓	✓	✓	✓	✓	✓	✓	✓
	Gas Water Heater 煤氣熱水爐	TGC	TNJWT22ITFQL	✓	-	✓	-	✓	✓	-	-	-	-	✓
			TNJWT16ITFQL	-	✓	-	✓	-	-	✓	✓	✓	✓	-

The vendor undertakes that if lifts or appliances of the specified brand name or model number are not installed in the Development, lifts or appliances of comparable quality will be installed.

賣方承諾如發展項目中沒有安裝指明的品牌名稱或產品型號的升降機或設備，便會安裝品質相若的升降機或設備。

Remarks :

1. " ✓ " means such appliance(s) is / are provided and / or installed in the residential property.
2. " - " denotes "Not applicable".

備註 :

1. " ✓ "表示此設備於該住宅物業內提供/或安裝。
2. " - " 代表"不適用"。

裝置、裝修物料及設備

Appliances Schedule 設備說明表

Tower 25 座

Location 位置	Appliance 設備	Brand Name 品牌名稱	Model No. 產品型號	LG/F & G/F (Duplex Unit) 地下低層和地下(複式單位)				G/F 地下		I/F - 3/F 1樓至3樓			
				A	B	C	D	E	F	A	B	C	D
Living Room, Dining Room, Master Bedroom, All Bedrooms & Store Room 客廳、飯廳、 主人睡房、 所有睡房及儲物房	Split-type Air-Conditioner (Indoor Unit) 分體空調機(室內機)	Mitsubishi Electric 三菱電機	MSZ-GE25VA-EI	-	-	-	-	-	-	✓	✓	-	-
			MSZ-GE35VA-EI	-	-	-	-	✓	✓	-	-	✓	✓
			MSZ-GE50VA-EI	-	-	-	-	✓	✓	✓	✓	✓	✓
	Split-type Air-Conditioner (Outdoor Unit) 分體空調機(室外機)	Mitsubishi Electric 三菱電機	MUZ-GE25VA-EI	-	-	-	-	-	-	✓	✓	-	-
			MUZ-GE35VA-EI	-	-	-	-	✓	✓	-	-	✓	✓
			MUZ-GE50VA-EI	-	-	-	-	✓	✓	✓	✓	✓	✓
	Multi Split Type Air-Conditioner (Indoor Unit) 分體多聯型空調機(室內機)	Mitsubishi Electric 三菱電機	MSZ-GE25VA-EI	-	-	-	-	✓	✓	-	-	✓	✓
			MSZ-GE35VA-EI	-	-	-	-	-	-	✓	✓	-	-
	Multi Split Type Air-Conditioner (Outdoor Unit) 分體多聯型空調機(室外機)	Mitsubishi Electric 三菱電機	MXZ-2C52VA-EI	-	-	-	-	✓	✓	-	-	✓	✓
			MXZ-4C71VA-EI	-	-	-	-	-	-	✓	✓	-	-
	Variable Refrigerant Volume (Indoor Unit) 變頻多聯型分體式空調機(室內機)	Mitsubishi Electric 三菱電機	PKFY-P20VBM-E	✓	✓	✓	✓	-	-	-	-	-	-
			PEFY-P32VMA-E		✓	✓		-	-	-	-	-	-
			PEFY-P50VMA-E	✓			✓	-	-	-	-	-	-
			PEFY-P63VMA-E	✓	✓	✓	✓	-	-	-	-	-	-
			PEFY-P25VMSI-E	✓	✓	✓	✓	-	-	-	-	-	-
			PEFY-P32VMSI-E	✓	✓	✓	✓	-	-	-	-	-	-
			PEFY-P50VMSI-E	✓	✓	✓	✓	-	-	-	-	-	-
			PLFY-P25VCM-E	✓	✓	✓	✓	-	-	-	-	-	-
	Variable Refrigerant Volume (Outdoor Unit) 變頻多聯型分體式空調機(室外機)	Mitsubishi Electric 三菱電機	PUMY-P350YHA	✓	✓	✓	✓	-	-	-	-	-	-
	Microwave Oven 微波爐	Siemens 西門子	BE634LGSIB	✓	✓	✓	✓	-	-	-	-	-	-
			BE634RGSIB	-	-	-	-	-	-	-	-	-	-
	Built-in Refrigerator 嵌入式雪櫃	Gorenje	NRK1418ICW	✓	✓	✓	✓	-	-	-	-	-	-
Master Bathroom 主人浴室	Gas Water Heater 煤氣熱水爐	TGC	TNJW221TFQL	-	-	-	-	✓	✓	-	-	✓	✓
			TNJW161TFL	✓	✓	✓	✓	-	-	-	-	-	-
	Thermo Ventilator 浴室換氣暖風機	Panasonic	FV-40BE2H	✓	✓	✓	✓	✓	✓	✓	✓	✓	✓
Kitchen 廚房	Variable Refrigerant Volume (Indoor Unit) 變頻多聯型分體式空調機(室內機)	Mitsubishi Electric 三菱電機	PLFY-P25VCM-E	✓	✓	✓	✓	-	-	-	-	-	-
	Gas Cooking Hob 煤氣煮食爐	Siemens 西門子	ER326AB92X & ER326BB90X	✓	✓	✓	✓	✓	✓	✓	✓	✓	✓
	Microwave Combination Oven 微波組合式焗爐	Siemens 西門子	CM656GBSIB	-	-	-	-	✓	✓	✓	✓	✓	✓
	Oven 焗爐	Siemens 西門子	HV541ANS0	✓	✓	✓	✓	-	-	-	-	-	-
	Electric Steam Oven 電蒸爐	Siemens 西門子	CD634GBSI	✓	✓	✓	✓	✓	✓	✓	✓	✓	✓
	Cookerhood 抽油煙機	Siemens 西門子	LI4693IGB	✓	✓	✓	✓	✓	✓	✓	✓	✓	✓
	Built-in Refrigerator 嵌入式雪櫃	Gorenje	NRK1418ICW	✓	✓	✓	✓	✓	✓	✓	✓	✓	✓
	Wine Cooler 酒櫃	Vinvautz 法國名望	VZ44BDI-T	✓	✓	✓	✓	✓	✓	✓	✓	✓	✓
	2 in 1 Washer & Dryer 二合一洗衣乾衣機	Siemens 西門子	WK14D320GB	✓	✓	✓	✓	✓	✓	✓	✓	✓	✓
	Gas Water Heater 煤氣熱水爐	TGC	TNJW221TFQL	✓	✓	✓	✓	-	-	✓	✓	-	-

The vendor undertakes that if lifts or appliances of the specified brand name or model number are not installed in the Development, lifts or appliances of comparable quality will be installed.

賣方承諾如發展項目中沒有安裝指明的品牌名稱或產品型號的升降機或設備，便會安裝品質相若的升降機或設備。

Remarks :

1. " ✓ " means such appliance(s) is / are provided and / or installed in the residential property.
2. " - " denotes "Not applicable".

備註 :

1. " ✓ "表示此設備於該住宅物業內提供/或安裝。
2. " - " 代表"不適用"。

裝置、裝修物料及設備

Appliances Schedule 設備說明表

Block A 座

Location 位置	Appliance 設備	Brand Name 品牌名稱	Model No. 產品型號	LG/F & G/F (Garden Duplex) 地下低層和地下(花園複式)				I/F - 3/F (Penthouse Triplex) 1樓至3樓(頂層三複式)			
				G1	G2	G3	G5	P1	P2	P3	P5
Living / Dining Room, Master Bedroom, All Bedrooms & Store Room 客 / 飯廳、主人睡房、 所有睡房及儲物房	Variable Refrigerant Volume (Indoor Unit) 變頻多聯型分體式空調機(室內機)	Mitsubishi Electric 三菱電機	PKFY-P25VBM-E	✓	✓	✓	✓	✓	✓	✓	✓
			PEFY-P32VMA-E	✓	✓	✓	✓	-	-	-	-
			PEFY-P50VMA-E	-	-	-	-	-	✓	-	✓
			PEFY-P63VMA-E	✓	✓	✓	✓	-	✓	-	✓
			PEFY-P71VMA-E	✓	✓	✓	✓	✓	✓	✓	✓
			PEFY-P32VMSI-E	-	-	-	-	✓	-	✓	-
			PEFY-P50VMSI-E	✓	✓	✓	✓	✓	✓	✓	✓
			PEFY-P63VMSI-E	✓	✓	✓	✓	✓	-	✓	-
	PLFY-P25VCM-E	✓	✓	✓	✓	✓	✓	✓	✓		
	Variable Refrigerant Volume (Outdoor Unit) 變頻多聯型分體式空調機(室外機)	Mitsubishi Electric 三菱電機	PUHY-P500YSHA	-	-	-	-	-	✓	-	✓
			PUHY-P700YSHA	✓	✓	✓	✓	✓	-	✓	-
	Microwave Oven 微波爐	Siemens 西門子	BE634LGSIB	✓	✓	✓	✓	✓	✓	✓	✓
BE634RGSIB			-	-	-	-	-	-	-	-	
Built-in Refrigerator 嵌入式雪櫃	Gorenje	NRKI418ICW	✓	✓	✓	✓	✓	✓	✓	✓	
Master Bathroom 主人浴室	Gas Water Heater 煤氣熱水爐	TGC	TNJWT161TFQL	-	-	-	-	-	✓	-	✓
			TNJWT161TFL	-	-	-	-	-	✓	-	✓
	Thermo Ventilator 浴室換氣暖風機	Panasonic	FV-40BE2H	✓	✓	✓	✓	✓	✓	✓	✓
Kitchen 廚房	Variable Refrigerant Volume (Indoor Unit) 變頻多聯型分體式空調機(室內機)	Mitsubishi Electric 三菱電機	PLFY-P25VCM-E	✓	✓	✓	✓	✓	✓	✓	✓
	Gas Cooking Hob 煤氣煮食爐	Siemens 西門子	ER326AB92X & ER326BB90X	✓	✓	✓	✓	✓	✓	✓	✓
	Oven 焗爐	Siemens 西門子	HV541ANSO	✓	✓	✓	✓	✓	✓	✓	✓
	Electric Steam Oven 電蒸爐	Siemens 西門子	CD634GBSI	✓	✓	✓	✓	✓	✓	✓	✓
	Cookerhood 抽油煙機	Siemens 西門子	LI4693IGB	✓	✓	✓	✓	✓	✓	✓	✓
	Built-in Refrigerator 嵌入式雪櫃	Gorenje	NRKI418ICW	✓	✓	✓	✓	✓	✓	✓	✓
	Wine Cooler 酒櫃	Vinvautz 法國名望	VZ44BDI-T	✓	✓	✓	✓	✓	✓	✓	✓
	2 in 1 Washer & Dryer 二合一洗衣乾衣機	Siemens 西門子	WK14D320GB	✓	✓	✓	✓	✓	✓	✓	✓
	Gas Water Heater 煤氣熱水爐	TGC	TNJWT221TFQL	✓	✓	✓	✓	✓	✓	✓	✓
			TNJWT161TFQL	✓	✓	✓	✓	-	-	-	-
Roof 天台	Gas Water Heater 煤氣熱水爐	TGC	TNJWT161TFL	-	-	-	-	✓	-	✓	-

The vendor undertakes that if lifts or appliances of the specified brand name or model number are not installed in the Development, lifts or appliances of comparable quality will be installed.

賣方承諾如發展項目中沒有安裝指明的品牌名稱或產品型號的升降機或設備，便會安裝品質相若的升降機或設備。

Remarks :

- In the description of residential property in a residential block, the prefix "G" means Garden Duplex unit and the numbering means the numbering of Garden Duplex unit of Block A, B, C, D, E or F (as the case may be). e.g. "G1" refers to Garden Duplex 1 of Block A, B, C, D, E or F (as the case may be).
- In the description of residential property in a residential block, the prefix "P" means Penthouse Triplex unit and the numbering means the numbering of Penthouse Triplex unit of Block A, B, D, E or F (as the case may be). e.g. "P1" refers to Penthouse Triplex 1 of Block A, B, D, E or F (as the case may be).
- " ✓ " means such appliance(s) is / are provided and / or installed in the residential property.
- " - " denotes "Not applicable".

備註：

- 住宅大樓的住宅物業的描述中，字首「G」指花園複式單位，而編號指A、B、C、D、E或F座(視情況而定)的花園複式單位的編號。例如「G1」指A、B、C、D、E或F座(視情況而定)的花園複式1號單位。
- 住宅大樓中住宅物業的描述中，字首「P」指頂層三複式單位，而編號指A、B、D、E或F座(視情況而定)的頂層三複式單位的編號。例如「P1」指A、B、D、E或F座(視情況而定)的頂層三複式1號單位。
- " ✓ "表示此設備於該住宅物業內提供/或安裝。
- " - " 代表"不適用"。

裝置、裝修物料及設備

Appliances Schedule 設備說明表

Block B 座

Location 位置	Appliance 設備	Brand Name 品牌名稱	Model No. 產品型號	LG/F & G/F (Garden Duplex) 地下低層和地下(花園複式)				I/F - 3/F (Penthouse Triplex) 1樓至3樓(頂層三複式)			
				G1	G2	G3	G5	P1	P2	P3	P5
Living / Dining Room, Master Bedroom, All Bedrooms & Store Room 客 / 飯廳、主人睡房、 所有睡房及儲物房	Variable Refrigerant Volume (Indoor Unit) 變頻多聯型分體式空調機(室內機)	Mitsubishi Electric 三菱電機	PKFY-P25VBM-E	✓	✓	✓	✓	✓	✓	✓	✓
			PEFY-P32VMA-E	✓	✓	✓	✓	-	-	-	-
			PEFY-P50VMA-E	-	-	-	-	-	✓	-	✓
			PEFY-P63VMA-E	✓	✓	✓	✓	-	✓	-	✓
			PEFY-P71VMA-E	✓	✓	✓	✓	✓	✓	✓	✓
			PEFY-P32VMSI-E	-	-	-	-	✓	-	✓	-
			PEFY-P50VMSI-E	✓	✓	✓	✓	✓	✓	✓	✓
			PEFY-P63VMSI-E	✓	✓	✓	✓	✓	-	✓	-
	Variable Refrigerant Volume (Outdoor Unit) 變頻多聯型分體式空調機(室外機)	Mitsubishi Electric 三菱電機	PLFY-P25VCM-E	✓	✓	✓	✓	✓	✓	✓	✓
			PUHY-P500YSHA	-	-	-	-	-	✓	-	✓
	Microwave Oven 微波爐	Siemens 西門子	PUHY-P700YSHA	✓	✓	✓	✓	✓	-	✓	-
			BE634LGSIB	✓	✓	✓	✓	✓	✓	✓	✓
Master Bathroom 主人浴室	Gas Water Heater 煤氣熱水爐	TGC	BE634RGSIB	-	-	-	-	-	-	-	-
			NRKI418ICW	✓	✓	✓	✓	✓	✓	✓	✓
	Built-in Refrigerator 嵌入式雪櫃	Gorenje	TNJWI61TFQL	✓	✓	✓	✓	✓	✓	✓	✓
Kitchen 廚房	Gas Water Heater 煤氣熱水爐	TGC	TNJWI61TFL	-	-	-	-	-	✓	-	✓
	Thermo Ventilator 浴室換氣暖風機	Panasonic	FV-40BE2H	-	-	-	-	-	✓	-	✓
	Variable Refrigerant Volume (Indoor Unit) 變頻多聯型分體式空調機(室內機)	Mitsubishi Electric 三菱電機	PLFY-P25VCM-E	✓	✓	✓	✓	✓	✓	✓	✓
	Gas Cooking Hob 煤氣煮食爐	Siemens 西門子	ER326AB92X & ER326BB90X	✓	✓	✓	✓	✓	✓	✓	✓
	Oven 焗爐	Siemens 西門子	HV541ANSO	✓	✓	✓	✓	✓	✓	✓	✓
	Electric Steam Oven 電蒸爐	Siemens 西門子	CD634GBSI	✓	✓	✓	✓	✓	✓	✓	✓
	Cookerhood 抽油煙機	Siemens 西門子	LI4693IGB	✓	✓	✓	✓	✓	✓	✓	✓
	Built-in Refrigerator 嵌入式雪櫃	Gorenje	NRKI418ICW	✓	✓	✓	✓	✓	✓	✓	✓
	Wine Cooler 酒櫃	Vinvautz 法國名望	VZ44BDI-T	✓	✓	✓	✓	✓	✓	✓	✓
	2 in 1 Washer & Dryer 二合一洗衣乾衣機	Siemens 西門子	WK14D320GB	✓	✓	✓	✓	✓	✓	✓	✓
Roof 天台	Gas Water Heater 煤氣熱水爐	TGC	TNJW221TFQL	✓	✓	✓	✓	✓	✓	✓	✓
			TNJWI61TFQL	✓	✓	✓	✓	-	-	-	-
Roof 天台	Gas Water Heater 煤氣熱水爐	TGC	TNJWI61TFL	-	-	-	-	✓	-	✓	-

The vendor undertakes that if lifts or appliances of the specified brand name or model number are not installed in the Development, lifts or appliances of comparable quality will be installed.

賣方承諾如發展項目中沒有安裝指明的品牌名稱或產品型號的升降機或設備，便會安裝品質相若的升降機或設備。

Remarks :

- In the description of residential property in a residential block, the prefix "G" means Garden Duplex unit and the numbering means the numbering of Garden Duplex unit of Block A, B, C, D, E or F (as the case may be). e.g. "G1" refers to Garden Duplex 1 of Block A, B, C, D, E or F (as the case may be).
- In the description of residential property in a residential block, the prefix "P" means Penthouse Triplex unit and the numbering means the numbering of Penthouse Triplex unit of Block A, B, D, E or F (as the case may be). e.g. "P1" refers to Penthouse Triplex 1 of Block A, B, D, E or F (as the case may be).
- " ✓ " means such appliance(s) is / are provided and / or installed in the residential property.
- " - " denotes "Not applicable".

備註 :

- 住宅大樓的住宅物業的描述中，字首「G」指花園複式單位，而編號指A、B、C、D、E或F座(視情況而定)的花園複式單位的編號。例如「G1」指A、B、C、D、E或F座(視情況而定)的花園複式1號單位。
- 住宅大樓中住宅物業的描述中，字首「P」指頂層三複式單位，而編號指A、B、D、E或F座(視情況而定)的頂層三複式單位的編號。例如「P1」指A、B、D、E或F座(視情況而定)的頂層三複式1號單位。
- " ✓ "表示此設備於該住宅物業內提供/或安裝。
- " - "代表"不適用"。

裝置、裝修物料及設備

Appliances Schedule 設備說明表

Block C 座

Location 位置	Appliance 設備	Brand Name 品牌名稱	Model No. 產品型號	LG/F & G/F (Garden Duplex) 地下低層和地下(花園複式)						I/F & 2/F (Penthouse Duplex) 1樓和2樓(頂層複式)					
				G1	G2	G3	G5	G6	G7	P1	P2	P3	P5	P6	P7
Living / Dining Room, Master Bedroom, All Bedrooms & Store Room 客 / 飯廳、 主人睡房、 所有睡房及儲物房	Variable Refrigerant Volume (Indoor Unit) 變頻多聯型分體式空調機(室內機)	Mitsubishi Electric 三菱電機	PKFY-P25VBM-E	✓	✓	✓	✓	✓	✓	✓	✓	✓	✓	✓	✓
			PKFY-P32VHM-E	-	-	-	-	-	-	✓	✓	✓	✓	✓	✓
			PEFY-P32VMA-E	✓	✓	✓	✓	✓	✓	-	-	-	-	-	-
			PEFY-P50VMA-E	✓	✓	✓	✓	✓	✓	✓	✓	✓	✓	✓	✓
			PEFY-P71VMA-E	✓	✓	✓	✓	✓	✓	✓	✓	✓	✓	✓	✓
			PEFY-P32VMSI-E	✓	✓	✓	✓	✓	✓	✓	✓	✓	✓	✓	✓
			PEFY-P50VMSI-E	✓	✓	✓	✓	✓	✓	-	-	-	-	-	-
			PEFY-P63VMSI-E	✓	✓	✓	✓	✓	✓	✓	✓	✓	✓	✓	✓
			PLFY-P25VCM-E	✓	✓	✓	✓	✓	✓	✓	✓	✓	✓	✓	✓
	Variable Refrigerant Volume (Outdoor Unit) 變頻多聯型分體式空調機(室外機)	Mitsubishi Electric 三菱電機	PUHY-P500YSHA	-	-	-	-	-	-	✓	✓	✓	✓	✓	✓
			PUHY-P550YSHA	✓	✓	✓	✓	✓	✓	-	-	-	-	-	-
	Microwave Oven 微波爐	Siemens 西門子	BE634LGSIB	-	✓	-	✓	-	✓	-	✓	-	✓	-	✓
			BE634RGSIB	✓	-	✓	-	✓	-	✓	-	✓	-	✓	-
	Built-in Refrigerator 嵌入式雪櫃	Gorenje	NRKI418ICW	✓	✓	✓	✓	✓	✓	✓	✓	✓	✓	✓	✓
Master Bathroom 主人浴室	Gas Water Heater 煤氣熱水爐	TGC	TNJW221TFQL	-	-	-	-	-	-	-	-	-	-	-	-
			TNJWT161TFL	-	-	-	-	-	-	-	-	-	-	-	-
	Thermo Ventilator 浴室換氣暖風機	Panasonic	FV-40BE2H	✓	✓	✓	✓	✓	✓	✓	✓	✓	✓	✓	✓
Kitchen 廚房	Variable Refrigerant Volume (Indoor Unit) 變頻多聯型分體式空調機(室內機)	Mitsubishi Electric 三菱電機	PLFY-P25VCM-E	✓	✓	✓	✓	✓	✓	✓	✓	✓	✓	✓	✓
	Gas Cooking Hob 煤氣煮食爐	Siemens 西門子	ER326AB92X & ER326BB90X	✓	✓	✓	✓	✓	✓	✓	✓	✓	✓	✓	✓
	Oven 焗爐	Siemens 西門子	HV541ANSO	✓	✓	✓	✓	✓	✓	✓	✓	✓	✓	✓	✓
	Electric Steam Oven 電蒸爐	Siemens 西門子	CD634GBSI	✓	✓	✓	✓	✓	✓	✓	✓	✓	✓	✓	✓
	Cookerhood 抽油煙機	Siemens 西門子	LI4693IGB	✓	✓	✓	✓	✓	✓	✓	✓	✓	✓	✓	✓
	Built-in Refrigerator 嵌入式雪櫃	Gorenje	NRKI418ICW	✓	✓	✓	✓	✓	✓	✓	✓	✓	✓	✓	✓
	Wine Cooler 酒櫃	Vinvautz 法國名望	VZ44BDI-T	✓	✓	✓	✓	✓	✓	✓	✓	✓	✓	✓	✓
	2 in 1 Washer & Dryer 二合一洗衣乾衣機	Siemens 西門子	WK14D320GB	✓	✓	✓	✓	✓	✓	✓	✓	✓	✓	✓	✓
	Gas Water Heater 煤氣熱水爐	TGC	TNJW221TFQL	✓	✓	✓	✓	✓	✓	✓	✓	✓	✓	✓	✓
			TNJWT161TFQL	-	-	-	-	-	-	✓	✓	✓	✓	✓	✓

The vendor undertakes that if lifts or appliances of the specified brand name or model number are not installed in the Development, lifts or appliances of comparable quality will be installed.

賣方承諾如發展項目中沒有安裝指明的品牌名稱或產品型號的升降機或設備，便會安裝品質相若的升降機或設備。

Remarks :

- In the description of residential property in a residential block, the prefix "G" means Garden Duplex unit and the numbering means the numbering of Garden Duplex unit of Block A, B, C, D, E or F (as the case may be). e.g. "G1" refers to Garden Duplex 1 of Block A, B, C, D, E or F (as the case may be).
- In the description of residential property in a residential block, the prefix "P" means Penthouse Triplex unit and the numbering means the numbering of Penthouse Triplex unit of Block A, B, D, E or F (as the case may be). e.g. "P1" refers to Penthouse Triplex 1 of Block A, B, D, E or F (as the case may be).
- " ✓ " means such appliance(s) is / are provided and / or installed in the residential property.
- " - " denotes "Not applicable".

備註：

- 住宅大樓的住宅物業的描述中，字首「G」指花園複式單位，而編號指A、B、C、D、E或F座(視情況而定)的花園複式單位的編號。例如「G1」指A、B、C、D、E或F座(視情況而定)的花園複式1號單位。
- 住宅大樓中住宅物業的描述中，字首「P」指頂層三複式單位，而編號指A、B、D、E或F座(視情況而定)的頂層三複式單位的編號。例如「P1」指A、B、D、E或F座(視情況而定)的頂層三複式1號單位。
- " ✓ "表示此設備於該住宅物業內提供/或安裝。
- " - "代表"不適用"。

裝置、裝修物料及設備

Appliances Schedule 設備說明表

Block D 座

Location 位置	Appliance 設備	Brand Name 品牌名稱	Model No. 產品型號	LG/F & G/F (Garden Duplex) 地下低層和地下(花園複式)													
				G1	G2	G3	G5	G6	G7	G8	G9	G10	G11	G12	G15	G16	G17
Living Room, Dining Room, Master Bedroom & All Bedrooms 客廳、飯廳、 主人睡房及所有睡房	Variable Refrigerant Volume (Indoor Unit) 變頻多聯型分體式空調機(室內機)	Mitsubishi Electric 三菱電機	PKFY-P25VBM-E	✓	✓	✓	✓	✓	✓	✓	✓	✓	✓	✓	✓	✓	✓
			PEFY-P32VMA-E	-	-	-	-	-	-	-	-	-	-	-	-	-	-
			PEFY-P50VMA-E	-	-	-	-	-	-	-	-	-	-	-	-	-	-
			PEFY-P71VMA-E	✓	✓	✓	✓	✓	✓	✓	✓	✓	✓	✓	✓	✓	✓
			PEFY-P25VMSI-E	✓	✓	✓	✓	✓	✓	✓	✓	✓	✓	✓	✓	✓	✓
			PEFY-P32VMSI-E	✓	✓	✓	✓	✓	✓	✓	✓	✓	✓	✓	✓	✓	✓
			PEFY-P50VMSI-E	-	-	-	-	-	-	-	-	-	-	-	-	-	-
			PEFY-P63VMSI-E	✓	✓	✓	✓	✓	✓	✓	✓	✓	✓	✓	✓	✓	✓
			PLFY-P25VCM-E	✓	✓	✓	✓	✓	✓	✓	✓	✓	✓	✓	✓	✓	✓
	Variable Refrigerant Volume (Outdoor Unit) 變頻多聯型分體式空調機(室外機)	Mitsubishi Electric 三菱電機	PUHY-P500YSHA	✓	✓	✓	✓	✓	✓	✓	✓	✓	✓	✓	✓	✓	✓
	Microwave Oven 微波爐	Siemens 西門子	BE634LGS1B	✓	-	✓	-	✓	-	✓	-	✓	-	✓	-	✓	-
			BE634RGS1B	-	✓	-	✓	-	✓	-	✓	-	✓	-	✓	-	✓
	Built-in Refrigerator 嵌入式雪櫃	Gorenje	NRK14181CW	✓	✓	✓	✓	✓	✓	✓	✓	✓	✓	✓	✓	✓	✓
Master Bathroom 主人浴室	Gas Water Heater 煤氣熱水爐	TGC	TNJW221TFQL	-	-	-	-	-	-	-	-	-	-	-	-	-	-
			TNJW161TFL	-	-	-	-	-	-	-	-	-	-	-	-	-	-
	Thermo Ventilator 浴室換氣暖風機	Panasonic	FV-40BE2H	✓	✓	✓	✓	✓	✓	✓	✓	✓	✓	✓	✓	✓	✓
Kitchen 廚房	Variable Refrigerant Volume (Indoor Unit) 變頻多聯型分體式空調機(室內機)	Mitsubishi Electric 三菱電機	PLFY-P25VCM-E	✓	✓	✓	✓	✓	✓	✓	✓	✓	✓	✓	✓	✓	✓
	Gas Cooking Hob 煤氣煮食爐	Siemens 西門子	ER326AB92X & ER326BB90X	✓	✓	✓	✓	✓	✓	✓	✓	✓	✓	✓	✓	✓	✓
	Oven 焗爐	Siemens 西門子	HV541ANSO	✓	✓	✓	✓	✓	✓	✓	✓	✓	✓	✓	✓	✓	✓
	Electric Steam Oven 電蒸爐	Siemens 西門子	CD634GBSI	✓	✓	✓	✓	✓	✓	✓	✓	✓	✓	✓	✓	✓	✓
	Cookerhood 抽油煙機	Siemens 西門子	LI46931GB	✓	✓	✓	✓	✓	✓	✓	✓	✓	✓	✓	✓	✓	✓
	Built-in Refrigerator 嵌入式雪櫃	Gorenje	NRK14181CW	✓	✓	✓	✓	✓	✓	✓	✓	✓	✓	✓	✓	✓	✓
	Wine Cooler 酒櫃	Vinvautz 法國名望	VZ44BDI-T	✓	✓	✓	✓	✓	✓	✓	✓	✓	✓	✓	✓	✓	✓
	2 in 1 Washer & Dryer 二合一洗衣乾衣機	Siemens 西門子	WK14D320GB	✓	✓	✓	✓	✓	✓	✓	✓	✓	✓	✓	✓	✓	✓
	Gas Water Heater 煤氣熱水爐	TGC	TNJW221TFQL	✓	✓	✓	✓	✓	✓	✓	✓	✓	✓	✓	✓	✓	✓
			TNJW161TFQL	✓	✓	✓	✓	✓	✓	✓	✓	✓	✓	✓	✓	✓	✓
Roof 天台	Gas Water Heater 煤氣熱水爐	TGC	TNJW221TFQL	-	-	-	-	-	-	-	-	-	-	-	-	-	-
			TNJW161TFQL	-	-	-	-	-	-	-	-	-	-	-	-	-	-

The vendor undertakes that if lifts or appliances of the specified brand name or model number are not installed in the Development, lifts or appliances of comparable quality will be installed.
賣方承諾如發展項目中沒有安裝指明的品牌名稱或產品型號的升降機或設備，便會安裝品質相若的升降機或設備。

Remarks :

1.

In the description of residential property in a residential block, the prefix “G” means Garden Duplex unit and the numbering means the numbering of Garden Duplex unit of Block A, B, C, D, E or F (as the case may be). e.g. “G1” refers to Garden Duplex 1 of Block A, B, C, D, E or F (as the case may be).
2.

In the description of residential property in a residential block, the prefix “P” means Penthouse Triplex unit and the numbering means the numbering of Penthouse Triplex unit of Block A, B, D, E or F (as the case may be). e.g. “P1” refers to Penthouse Triplex 1 of Block A, B, D, E or F (as the case may be).
3.

" ✓ " means such appliance(s) is / are provided and / or installed in the residential property.
4.

" - " denotes "Not applicable".

備註：

1.

住宅大樓的住宅物業的描述中，字首「G」指花園複式單位，而編號指A、B、C、D、E或F座(視情況而定)的花園複式單位的編號。例如「G1」指A、B、C、D、E或F座(視情況而定)的花園複式1號單位。
2.

住宅大樓中住宅物業的描述中，字首「P」指頂層三複式單位，而編號指A、B、D、E或F座(視情況而定)的頂層三複式單位的編號。例如「P1」指A、B、D、E或F座(視情況而定)的頂層三複式1號單位。
3.

" ✓ "表示此設備於該住宅物業內提供/或安裝。
4.

" - "代表"不適用"。

裝置、裝修物料及設備

Appliances Schedule 設備說明表

Block D 座

Location 位置	Appliance 設備	Brand Name 品牌名稱	Model No. 產品型號	I/F - 3/F (Penthouse Triplex) 1樓至3樓(頂層三複式)													
				PI	P2	P3	P5	P6	P7	P8	P9	PI0	PI1	PI2	PI5	PI6	PI7
Living Room, Dining Room, Master Bedroom & All Bedrooms 客廳、飯廳、 主人睡房及所有睡房	Variable Refrigerant Volume (Indoor Unit) 變頻多聯型分體式空調機(室內機)	Mitsubishi Electric 三菱電機	PKFY-P25VBM-E	✓	✓	✓	✓	✓	✓	✓	✓	✓	✓	✓	✓	✓	✓
			PEFY-P32VMA-E	✓	✓	✓	✓	✓	✓	✓	✓	✓	✓	✓	✓	✓	✓
			PEFY-P50VMA-E	✓	✓	✓	✓	✓	✓	✓	✓	✓	✓	✓	✓	✓	✓
			PEFY-P71VMA-E	✓	✓	✓	✓	✓	✓	✓	✓	✓	✓	✓	✓	✓	✓
			PEFY-P25VMSI-E	✓	✓	✓	✓	✓	✓	✓	✓	✓	✓	✓	✓	✓	✓
			PEFY-P32VMSI-E	✓	✓	✓	✓	✓	✓	✓	✓	✓	✓	✓	✓	✓	✓
			PEFY-P50VMSI-E	✓	✓	✓	✓	✓	✓	✓	✓	✓	✓	✓	✓	✓	✓
			PEFY-P63VMSI-E	-	-	-	-	-	-	-	-	-	-	-	-	-	-
			PLFY-P25VCM-E	✓	✓	✓	✓	✓	✓	✓	✓	✓	✓	✓	✓	✓	✓
	Variable Refrigerant Volume (Outdoor Unit) 變頻多聯型分體式空調機(室外機)	Mitsubishi Electric 三菱電機	PUHY-P500YSHA	✓	✓	✓	✓	✓	✓	✓	✓	✓	✓	✓	✓	✓	✓
	Microwave Oven 微波爐	Siemens 西門子	BE634LGSIB	✓	✓	✓	✓	✓	✓	✓	✓	✓	✓	✓	✓	✓	✓
			BE634RGSIB	-	-	-	-	-	-	-	-	-	-	-	-	-	-
	Built-in Refrigerator 嵌入式雪櫃	Gorenje	NRK14181CW	✓	✓	✓	✓	✓	✓	✓	✓	✓	✓	✓	✓	✓	✓
Master Bathroom 主人浴室	Gas Water Heater 煤氣熱水爐	TGC	TNJW221TFQL	-	-	-	-	-	-	-	-	-	-	-	-	-	-
			TNJW161TFL	-	-	-	-	-	-	-	-	-	-	-	-	-	-
	Thermo Ventilator 浴室換氣暖風機	Panasonic	FV-40BE2H	✓	✓	✓	✓	✓	✓	✓	✓	✓	✓	✓	✓	✓	✓
Kitchen 廚房	Variable Refrigerant Volume (Indoor Unit) 變頻多聯型分體式空調機(室內機)	Mitsubishi Electric 三菱電機	PLFY-P25VCM-E	✓	✓	✓	✓	✓	✓	✓	✓	✓	✓	✓	✓	✓	✓
	Gas Cooking Hob 煤氣煮食爐	Siemens 西門子	ER326AB92X & ER326BB90X	✓	✓	✓	✓	✓	✓	✓	✓	✓	✓	✓	✓	✓	✓
	Oven 焗爐	Siemens 西門子	HV541ANSO	✓	✓	✓	✓	✓	✓	✓	✓	✓	✓	✓	✓	✓	✓
	Electric Steam Oven 電蒸爐	Siemens 西門子	CD634GBSI	✓	✓	✓	✓	✓	✓	✓	✓	✓	✓	✓	✓	✓	✓
	Cookerhood 抽油煙機	Siemens 西門子	LI46931GB	✓	✓	✓	✓	✓	✓	✓	✓	✓	✓	✓	✓	✓	✓
	Built-in Refrigerator 嵌入式雪櫃	Gorenje	NRK14181CW	✓	✓	✓	✓	✓	✓	✓	✓	✓	✓	✓	✓	✓	✓
	Wine Cooler 酒櫃	Vinvautz 法國名望	VZ44BDI-T	✓	✓	✓	✓	✓	✓	✓	✓	✓	✓	✓	✓	✓	✓
	2 in 1 Washer & Dryer 二合一洗衣乾衣機	Siemens 西門子	WK14D320GB	✓	✓	✓	✓	✓	✓	✓	✓	✓	✓	✓	✓	✓	✓
	Gas Water Heater 煤氣熱水爐	TGC	TNJW221TFQL	-	-	-	-	-	-	-	-	-	-	-	-	-	-
			TNJW161TFQL	-	-	-	-	-	-	-	-	-	-	-	-	-	-
Roof 天台	Gas Water Heater 煤氣熱水爐	TGC	TNJW221TFQL	✓	✓	✓	✓	✓	✓	✓	✓	✓	✓	✓	✓	✓	✓
			TNJW161TFQL	✓	✓	✓	✓	✓	✓	✓	✓	✓	✓	✓	✓	✓	✓

The vendor undertakes that if lifts or appliances of the specified brand name or model number are not installed in the Development, lifts or appliances of comparable quality will be installed.

賣方承諾如發展項目中沒有安裝指明的品牌名稱或產品型號的升降機或設備，便會安裝品質相若的升降機或設備。

Remarks :

- In the description of residential property in a residential block, the prefix "G" means Garden Duplex unit and the numbering means the numbering of Garden Duplex unit of Block A, B, C, D, E or F (as the case may be). e.g. "G1" refers to Garden Duplex 1 of Block A, B, C, D, E or F (as the case may be).
- In the description of residential property in a residential block, the prefix "P" means Penthouse Triplex unit and the numbering means the numbering of Penthouse Triplex unit of Block A, B, D, E or F (as the case may be). e.g. "P1" refers to Penthouse Triplex 1 of Block A, B, D, E or F (as the case may be).
- " ✓ " means such appliance(s) is / are provided and / or installed in the residential property.
- " - " denotes "Not applicable".

備註：

- 住宅大樓的住宅物業的描述中，字首「G」指花園複式單位，而編號指A、B、C、D、E或F座(視情況而定)的花園複式單位的編號。例如「G1」指A、B、C、D、E或F座(視情況而定)的花園複式1號單位。
- 住宅大樓中住宅物業的描述中，字首「P」指頂層三複式單位，而編號指A、B、D、E或F座(視情況而定)的頂層三複式單位的編號。例如「P1」指A、B、D、E或F座(視情況而定)的頂層三複式1號單位。
- " ✓ "表示此設備於該住宅物業內提供/或安裝。
- " - "代表"不適用"。

裝置、裝修物料及設備

Appliances Schedule 設備說明表

Block E 座

Location 位置	Appliance 設備	Brand Name 品牌名稱	Model No. 產品型號	LG/F & G/F (Garden Duplex) 地下低層和地下(花園複式)						I/F - 3/F (Penthouse Triplex) 1樓至3樓(頂層三複式)					
				G1	G2	G3	G5	G6	G7	P1	P2	P3	P5	P6	P7
Living Room, Dining Room, Master Bedroom & All Bedrooms 客廳、飯廳、 主人睡房及所有睡房	Variable Refrigerant Volume (Indoor Unit) 變頻多聯型分體式空調機(室內機)	Mitsubishi Electric 三菱電機	PKFY-P25VBM-E	✓	✓	✓	✓	✓	✓	✓	✓	✓	✓	✓	✓
			PEFY-P32VMA-E	-	-	-	-	-	-	✓	✓	✓	✓	✓	✓
			PEFY-P50VMA-E	-	-	-	-	-	-	✓	✓	✓	✓	✓	✓
			PEFY-P71VMA-E	✓	✓	✓	✓	✓	✓	✓	✓	✓	✓	✓	✓
			PEFY-P25VMSI-E	✓	✓	✓	✓	✓	✓	✓	✓	✓	✓	✓	✓
			PEFY-P32VMSI-E	✓	✓	✓	✓	✓	✓	✓	✓	✓	✓	✓	✓
			PEFY-P50VMSI-E	-	-	-	-	-	-	✓	✓	✓	✓	✓	✓
			PEFY-P63VMSI-E	✓	✓	✓	✓	✓	✓	-	-	-	-	-	-
			PLFY-P25VCM-E	✓	✓	✓	✓	✓	✓	✓	✓	✓	✓	✓	✓
	Variable Refrigerant Volume (Outdoor Unit) 變頻多聯型分體式空調機(室外機)	Mitsubishi Electric 三菱電機	PUHY-P500YSHA	✓	✓	✓	✓	✓	✓	✓	✓	✓	✓	✓	✓
	Microwave Oven 微波爐	Siemens 西門子	BE634LGSIB	✓	-	✓	-	✓	-	✓	✓	✓	✓	✓	✓
			BE634RGSIB	-	✓	-	✓	-	✓	-	-	-	-	-	-
	Built-in Refrigerator 嵌入式雪櫃	Gorenje	NRKI418ICW	✓	✓	✓	✓	✓	✓	✓	✓	✓	✓	✓	✓
Master Bathroom 主人浴室	Gas Water Heater 煤氣熱水爐	TGC	TNJW221TFQL	-	-	-	-	-	-	-	-	-	-	-	-
			TNJWI61TFL	-	-	-	-	-	-	-	-	-	-	-	-
	Thermo Ventilator 浴室換氣暖風機	Panasonic	FV-40BE2H	✓	✓	✓	✓	✓	✓	✓	✓	✓	✓	✓	✓
Kitchen 廚房	Variable Refrigerant Volume (Indoor Unit) 變頻多聯型分體式空調機(室內機)	Mitsubishi Electric 三菱電機	PLFY-P25VCM-E	✓	✓	✓	✓	✓	✓	✓	✓	✓	✓	✓	✓
	Gas Cooking Hob 煤氣煮食爐	Siemens 西門子	ER326AB92X & ER326BB90X	✓	✓	✓	✓	✓	✓	✓	✓	✓	✓	✓	✓
	Oven 焗爐	Siemens 西門子	HV541ANSO	✓	✓	✓	✓	✓	✓	✓	✓	✓	✓	✓	✓
	Electric Steam Oven 電蒸爐	Siemens 西門子	CD634GBSI	✓	✓	✓	✓	✓	✓	✓	✓	✓	✓	✓	✓
	Cookerhood 抽油煙機	Siemens 西門子	LI46931GB	✓	✓	✓	✓	✓	✓	✓	✓	✓	✓	✓	✓
	Built-in Refrigerator 嵌入式雪櫃	Gorenje	NRKI418ICW	✓	✓	✓	✓	✓	✓	✓	✓	✓	✓	✓	✓
	Wine Cooler 酒櫃	Vinvautz 法國名望	VZ44BDI-T	✓	✓	✓	✓	✓	✓	✓	✓	✓	✓	✓	✓
	2 in 1 Washer & Dryer 二合一洗衣乾衣機	Siemens 西門子	WKI4D320GB	✓	✓	✓	✓	✓	✓	✓	✓	✓	✓	✓	✓
	Gas Water Heater 煤氣熱水爐	TGC	TNJW221TFQL	✓	✓	✓	✓	✓	✓	-	-	-	-	-	-
			TNJWI61TFQL	✓	✓	✓	✓	✓	✓	-	-	-	-	-	-
Roof 天台	Gas Water Heater 煤氣熱水爐	TGC	TNJW221TFQL	-	-	-	-	-	-	✓	✓	✓	✓	✓	✓
			TNJWI61TFQL	-	-	-	-	-	-	✓	✓	✓	✓	✓	✓

The vendor undertakes that if lifts or appliances of the specified brand name or model number are not installed in the Development, lifts or appliances of comparable quality will be installed.

賣方承諾如發展項目中沒有安裝指明的品牌名稱或產品型號的升降機或設備，便會安裝品質相若的升降機或設備。

Remarks :

- In the description of residential property in a residential block, the prefix “G” means Garden Duplex unit and the numbering means the numbering of Garden Duplex unit of Block A, B, C, D, E or F (as the case may be). e.g. “G1” refers to Garden Duplex 1 of Block A, B, C, D, E or F (as the case may be).
- In the description of residential property in a residential block, the prefix “P” means Penthouse Triplex unit and the numbering means the numbering of Penthouse Triplex unit of Block A, B, D, E or F (as the case may be). e.g. “P1” refers to Penthouse Triplex 1 of Block A, B, D, E or F (as the case may be).
- " ✓ " means such appliance(s) is / are provided and / or installed in the residential property.
- " - " denotes "Not applicable".

備註：

- 住宅大樓的住宅物業的描述中，字首「G」指花園複式單位，而編號指A、B、C、D、E或F座(視情況而定)的花園複式單位的編號。例如「G1」指A、B、C、D、E或F座(視情況而定)的花園複式1號單位。
- 住宅大樓中住宅物業的描述中，字首「P」指頂層三複式單位，而編號指A、B、D、E或F座(視情況而定)的頂層三複式單位的編號。例如「P1」指A、B、D、E或F座(視情況而定)的頂層三複式1號單位。
- " ✓ "表示此設備於該住宅物業內提供/或安裝。
- " - "代表"不適用"。

裝置、裝修物料及設備

Appliances Schedule 設備說明表

Block F 座

Location 位置	Appliance 設備	Brand Name 品牌名稱	Model No. 產品型號	LG/F & G/F (Garden Duplex) 地下低層和地下(花園複式)				I/F - 3/F (Penthouse Triplex) 1樓至3樓(頂層三複式)			
				G1	G2	G3	G5	P1	P2	P3	P5
Living Room, Dining Room, Master Bedroom & All Bedrooms 客廳、飯廳、 主人睡房及所有睡房	Variable Refrigerant Volume (Indoor Unit) 變頻多聯型分體式空調機(室內機)	Mitsubishi Electric 三菱電機	PKFY-P25VBM-E	✓	✓	✓	✓	✓	✓	✓	✓
			PEFY-P32VMA-E	-	-	-	-	✓	✓	✓	✓
			PEFY-P50VMA-E	-	-	-	-	✓	✓	✓	✓
			PEFY-P71VMA-E	✓	✓	✓	✓	✓	✓	✓	✓
			PEFY-P25VMSI-E	✓	✓	✓	✓	✓	✓	✓	✓
			PEFY-P32VMSI-E	✓	✓	✓	✓	✓	✓	✓	✓
			PEFY-P50VMSI-E	-	-	-	-	✓	✓	✓	✓
			PEFY-P63VMSI-E	✓	✓	✓	✓	-	-	-	-
			PLFY-P25VCM-E	✓	✓	✓	✓	✓	✓	✓	✓
	Variable Refrigerant Volume (Outdoor Unit) 變頻多聯型分體式空調機(室外機)	Mitsubishi Electric 三菱電機	PUHY-P500YSHA	✓	✓	✓	✓	✓	✓	✓	✓
	Microwave Oven 微波爐	Siemens 西門子	BE634LGSIB	✓	-	✓	-	✓	✓	✓	✓
			BE634RGSIB	-	✓	-	✓	-	-	-	-
	Built-in Refrigerator 嵌入式雪櫃	Gorenje	NRKI418ICW	✓	✓	✓	✓	✓	✓	✓	✓
Master Bathroom 主人浴室	Gas Water Heater 煤氣熱水爐	TGC	TNJW221TFQL	-	-	-	-	-	-	-	-
			TNJWI61TFL	-	-	-	-	-	-	-	-
	Thermo Ventilator 浴室換氣暖風機	Panasonic	FV-40BE2H	✓	✓	✓	✓	✓	✓	✓	✓
Kitchen 廚房	Variable Refrigerant Volume (Indoor Unit) 變頻多聯型分體式空調機(室內機)	Mitsubishi Electric 三菱電機	PLFY-P25VCM-E	✓	✓	✓	✓	✓	✓	✓	✓
	Gas Cooking Hob 煤氣煮食爐	Siemens 西門子	ER326AB92X & ER326BB90X	✓	✓	✓	✓	✓	✓	✓	✓
	Oven 焗爐	Siemens 西門子	HV541ANSO	✓	✓	✓	✓	✓	✓	✓	✓
	Electric Steam Oven 電蒸爐	Siemens 西門子	CD634GBSI	✓	✓	✓	✓	✓	✓	✓	✓
	Cookerhood 抽油煙機	Siemens 西門子	L146931GB	✓	✓	✓	✓	✓	✓	✓	✓
	Built-in Refrigerator 嵌入式雪櫃	Gorenje	NRKI418ICW	✓	✓	✓	✓	✓	✓	✓	✓
	Wine Cooler 酒櫃	Vinvautz 法國名望	VZ44BDI-T	✓	✓	✓	✓	✓	✓	✓	✓
	2 in 1 Washer & Dryer 二合一洗衣乾衣機	Siemens 西門子	WK14D320GB	✓	✓	✓	✓	✓	✓	✓	✓
	Gas Water Heater 煤氣熱水爐	TGC	TNJW221TFQL	✓	✓	✓	✓	-	-	-	-
			TNJWI61TFQL	✓	✓	✓	✓	-	-	-	-
Roof 天台	Gas Water Heater 煤氣熱水爐	TGC	TNJW221TFQL	-	-	-	-	✓	✓	✓	✓
			TNJWI61TFQL	-	-	-	-	✓	✓	✓	✓

The vendor undertakes that if lifts or appliances of the specified brand name or model number are not installed in the Development, lifts or appliances of comparable quality will be installed.

賣方承諾如發展項目中沒有安裝指明的品牌名稱或產品型號的升降機或設備，便會安裝品質相若的升降機或設備。

Remarks :

1.

In the description of residential property in a residential block, the prefix “G” means Garden Duplex unit and the numbering means the numbering of Garden Duplex unit of Block A, B, C, D, E or F (as the case may be). e.g. “G1” refers to Garden Duplex 1 of Block A, B, C, D, E or F (as the case may be).
2.

In the description of residential property in a residential block, the prefix “P” means Penthouse Triplex unit and the numbering means the numbering of Penthouse Triplex unit of Block A, B, D, E or F (as the case may be). e.g. “P1” refers to Penthouse Triplex 1 of Block A, B, D, E or F (as the case may be).
3.

" ✓ " means such appliance(s) is / are provided and / or installed in the residential property.
4.

" - " denotes "Not applicable".

備註 :

1.

住宅大樓的住宅物業的描述中，字首「G」指花園複式單位，而編號指A、B、C、D、E或F座(視情況而定)的花園複式單位的編號。例如「G1」指A、B、C、D、E或F座(視情況而定)的花園複式1號單位。
2.

住宅大樓中住宅物業的描述中，字首「P」指頂層三複式單位，而編號指A、B、D、E或F座(視情況而定)的頂層三複式單位的編號。例如「P1」指A、B、D、E或F座(視情況而定)的頂層三複式1號單位。
3.

" ✓ "表示此設備於該住宅物業內提供/或安裝。
4.

" - " 代表"不適用"。

Service agreements

服務協議

Potable and flushing water is supplied by Water Supplies Department.

食水及沖廁水由水務署供應。

Electricity is supplied by CLP Power Hong Kong Limited.

電力由中華電力有限公司供應。

Town gas is supplied by The Hong Kong and China Gas Company Limited.

煤氣由香港中華煤氣有限公司供應。

Government rent

地稅

The vendor will pay or has paid (as the case may be) all outstanding Government Rent in respect of the lot from the date of the Government Grant up to and including the date of the respective assignments to the purchasers.

賣方將會或已經(視屬何情況而定)繳付有關該地段由批地文件之日期起計直至相關買方轉讓契日期(包括該日)之地稅。

Miscellaneous payments by purchaser

買方的雜項付款

1. On the delivery of the vacant possession of the residential property to the purchaser, the purchaser is liable to reimburse the owner for the deposits for water, electricity and gas.
2. On that delivery, the purchaser is not liable to pay to the owner a debris removal fee.

Remark: The purchaser is liable to pay to the manager of the Development a non-refundable and non-transferable debris removal fee in sum equivalent to one month's contribution of the first year's budgeted management expenses.

1. 在向買方交付住宅物業在空置情況下的管有權時，買方須負責向擁有人補還水、電力及氣體的按金。
2. 在交付時，買方不須向擁有人支付清理廢料費用。

備註：買方須向發展項目的管理人支付一筆相等於第一年預算管理開支的一個月款項，作為清理廢料費用，該筆款項不可退還及不可轉讓。

Defect liability warranty period

欠妥之處的保養責任期

The vendor shall, at its own cost and as soon as reasonably practicable after receipt of a written notice served by the purchaser within 6 months after the date of completion of the sale and purchase of the residential property, remedy any defects in that property, or in the fittings, finishes or appliances as set out in the agreement for sale and purchase concerned, caused otherwise than by the act or neglect of the purchaser.

凡物業或於買賣合約列出裝設於物業內的裝置、裝修物料或設備有欠妥之處，而該欠妥之處並非由買方行為或疏忽造成，則賣方在接獲買方在買賣成交日期後的6個月內送達的書面通知後，須於合理地切實可行的範圍內盡快自費作補救。

斜坡維修

- I. The Land Grant requires the owners of the residential properties in the Development to maintain slopes at their own cost.
- (a) Special Conditions No. (36) of the Land Grant stipulates that:-
- “(36) (a) Where there is or has been any cutting away, removal or setting back of any land, or any building-up or filling-in or any slope treatment works of any kind whatsoever, whether with or without the prior written consent of the Director, either within the lot or on any Government land, which is or was done for the purpose of or in connection with the formation, levelling or development of the lot or any part thereof or any other works required to be done by the Grantee under these Conditions, or for any other purpose, the Grantee shall at his own expense carry out and construct such slope treatment works, retaining walls or other support, protection, drainage or ancillary or other works as shall or may then or at any time thereafter be necessary to protect and support such land within the lot and also any adjacent or adjoining Government or leased land and to obviate and prevent any falling away, landslip or subsidence occurring thereafter. The Grantee shall at all times during the term hereby agreed to be granted maintain at his own expense the said land, slope treatment works, retaining walls or other support, protection, drainage or ancillary or other works in good and substantial repair and condition to the satisfaction of the Director.
- (b) Nothing in sub-clause (a) of this Special Condition shall prejudice the Government's rights under these Conditions, in particular Special Condition No. (35) hereof.
- (c) In the event that as a result of or arising out of any formation, levelling, development or other works done by the Grantee or owing to any other reason, any falling away, landslip or subsidence occurs at any time, whether in or from any land within the lot or from any adjacent or adjoining Government or leased land, the Grantee shall at his own expense reinstate and make good the same to the satisfaction of the Director and shall indemnify the Government, its agents and contractors from and against all costs, charges, damages, demands and claims whatsoever which shall or may be made, suffered or incurred through or by reason of such falling away, landslip or subsidence.
- (d) In addition to any other rights or remedies herein provided for breach of any of these Conditions, the Director shall be entitled by notice in writing to call upon the Grantee to carry out, construct and maintain the said land, slope treatment works, retaining walls, or other support, protection, and drainage or ancillary or other works or to reinstate and make good any falling away, landslip or subsidence, and if the Grantee shall neglect or fail to comply with the notice to the satisfaction of the Director within the period specified therein, the Director may forthwith execute and carry out any necessary works and the Grantee shall on demand repay to the Government the cost thereof, together with any administrative or professional fees and charges.”
- (b) Special Condition No. (37) of the Land Grant stipulates that:-
- “(37) (a) The Grantee shall at his own expense carry out and complete to the satisfaction of the Director such geotechnical investigations and such slope treatment, landslide preventive, mitigation and remedial works on the area shown coloured green hatched black on PLAN I annexed hereto (hereinafter referred to as "the Green Hatched Black Area") as the Director in his absolute discretion may require and shall, at all times during the term hereby agreed to be granted, at his own expense, maintain in good And substantial repair and condition to the satisfaction of the Director the Green Hatched Black Area including all land, slope treatment works, earth retaining structures, drainage and any other works therein and thereon. In the event that any landslip, subsidence or falling away occurs within the Green Hatched Black Area at any time during the term hereby agreed to be granted, the Grantee shall at his own expense reinstate and make good the same to the satisfaction of the Director together with any adjacent or adjoining areas which, in the opinion of the Director (whose decision shall be final and binding on the Grantee), have also been affected. The Grantee shall indemnify the Government, its agents and contractors against all claims, proceedings, costs, damages and expenses whatsoever incurred by reason of such landslip, subsidence or falling away. The Grantee shall ensure at all times that there shall be no illegal excavation or dumping on the Green Hatched Black Area and, subject to the prior written approval of the Director, the Grantee may erect fences or other barriers for the prevention of such illegal excavation or dumping. In addition to any other rights or remedies the Director may have in respect of any breach of these Conditions, the Director may at any time by notice in writing call upon the Grantee to carry out such geotechnical investigations, slope treatment, landslip preventive, mitigation and remedial works and to maintain, reinstate and make good any land, structure or works affected by such landslip, subsidence or falling away, and if the Grantee shall neglect or fail to comply with such notice to the satisfaction of the Director within the period specified therein, the Director may, after the expiry of such period, execute and carry out the required works and the Grantee shall on demand repay to the Government the cost thereof.
- (b) Notwithstanding sub-clause (a) of this Special Condition, the obligations and rights of the Grantee in respect of the Green Hatched Black Area or any part thereof under this Special Condition shall absolutely determine upon the Government giving to the Grantee notice to that effect, and no claim for compensation shall be made against the Government or the Director or his authorized officer by the Grantee in respect of any loss, damage or disturbance suffered or any expense incurred as a result of such determination. However, such determination shall be without prejudice to any rights or remedies of the Government in respect of any antecedent breach, non-performance or non-observance of the said sub-clause (a).”
2. Each of the owners is obliged to contribute towards the costs of the maintenance work.
3. The plan showing the slopes and any retaining wall or related structures constructed, or to be constructed, within or outside the land on which the Development is situated is set out below.
4. Owner's undertaking to maintain any slope in relation to the Development at the owner's own costs: Not applicable.
5. Under the deed of mutual covenant, the manager of the Development has the owners' authority to carry out the maintenance work.

斜坡維修

1. 批地文件規定，發展項目中的住宅物業的擁有人須自費維修斜坡

(a) 批地文件第(36)條批地特別條款訂明：-

- “(36) (a) 如該地段或任何「政府」官地現時或以往曾經配合或因應該地段或其任何部份的平整、水準測量或發展事宜進行削土、移土或土地後移工程，或建造或填土工程，或任何性質的斜坡處理工程，或此等「批地條款」規定「承批人」執行的其他工程，不論事前是否獲「署長」書面同意，「承批人」亦須於當時或嗣後任何時間，按需要自費進行及建造斜坡處理工程、護土牆或其他支承防護結構、排水或附屬或其他工程，以保護和支撐該地段內的土地以及任何毗連或毗鄰「政府」官地或已批租土地，同時避免及防止其後發生滑土、山泥傾瀉或地陷。「承批人」應時刻在本文協定的整個批租年期內自費維修上述土地、斜坡處理工程、護土牆或其他支承防護結構、排水、輔助工程或其他工程，以保持其維修充足及狀態良好，令「署長」滿意。
- (b) 本批地特別條款(a)款之規定概毋損此等「批地條款」賦予「政府」的各項權利，其中特別以「批地文件」第(35)條批地特別條款所訂者為要。
- (c) 無論何時如因「承批人」執行的平整、水準測量、發展事宜或其他工程或任何其他事故導致或引致滑土、山泥傾瀉或地陷，不論是源於該地段範圍內任何土地或毗鄰或毗連「政府」官地或批租土地，「承批人」亦須自費還原及修復以令「署長」滿意，並向「政府」、其代理及承辦商作出賠償所有由此引起、招致或蒙受的費用、收費、損害、索求及索償。
- (d) 「署長」除可就此等「批地條款」的違約事件行使本文訂明的任何其他權利或補償權外，並有權發出書面通知要求「承批人」進行、建造及維修上述土地、斜坡處理工程、護土牆或其他支承防護結構、排水或附屬或其他工程，又或還原及修復任何土地滑土、山泥傾瀉或地陷；又或如「承批人」疏忽或不按照通知於通知指定期限內以「署長」滿意的方式採取措施，「署長」可即時執行及進行任何必要工程，「承批人」須在「政府」通知時償付相關的費用，以及任何行政或專業費用與收費。”

(b) 批地文件第(37)條批地特別條款訂明：-


- “(37) (a) 「承批人」應依照「署長」全權酌情指定，自費以「署長」全面滿意的方式在「批地文件」所夾附「圖則」以綠色間黑斜線顯示的範圍(以下簡稱「綠色間黑斜線範圍」)進行及完成土力勘探工程和斜坡處理、山泥傾瀉預防、減緩及補救工程。此外，「承批人」並須在本文協定的整個批租年期內，自費以「署長」滿意的方式維修「綠色間黑斜線範圍」，以保持其維修充足及狀態良好，包括在該處執行所有土地、斜坡處理工程、護土結構、排水及其他工程。倘於本文協定的批租年期內任何時間「綠色間黑斜線範圍」發生山泥傾瀉、地陷或滑土，「承批人」須以「署長」滿意的方式自費還原及修復「綠色間黑斜線範圍」和「署長」認為(其決定將作終論並對「承批人」約束)同樣受影響的任何毗連或毗鄰地方。如因山泥傾瀉、地陷或滑土招致或引起任何索償、訴訟、費用、損害及開支，「承批人」須向「政府」、其代理及承辦商作出賠償。此外，「承批人」並須時刻確保無任何人等在「綠色間黑斜線範圍」非法挖掘或傾倒廢物。如事前獲「署長」書面批准，「承批人」可架設圍欄或其他屏障防止非法挖掘或傾倒廢物的活動。倘有違反「批地條款」的情況，「署長」除可行使任何其他應有權利或補償權外，並可隨時以書面通知「承批人」執行任何土力勘探工及斜坡處理、山泥傾瀉預防、減緩及補救工程，並且維修、還原和修復任何受山泥傾瀉、地陷或滑土影響的土地、構築物或工程。倘「承批人」疏忽或不按照通知在通知指定期限內以「署長」滿意的方式採取措施，「署長」可即時執行及進行任何必要工程，「承批人」須在「政府」通知時償付相關的費用。
- (b) 儘管有本批地特別條款(a)款之規定，如「政府」向「承批人」發出相關通知，本批地特別條款所訂「承批人」就「綠色間黑斜線範圍」或其任何部份擁有的責任及權利即絕對終止。如權責終止令「承批人」蒙受或招致任何損失、損害、滋擾或開支，「承批人」概不可向「政府」、「署長」或其授權的人員申索賠償。然而，權責終止概不妨礙「政府」就任何之前已發生的違反、不遵守或不履行前述(a)款規定事件行使任何應有的權利或補償權。”

2. 每名擁有人均須分擔維修工程項目的費用。

3. 以下顯示斜坡及已經或將會在該土地之內或之外建造的任何護土牆或有關構築物的圖則。

4. 擁有人自費就發展項目維修任何斜坡的承諾：不適用。

5. 根據公契發展項目的管理人獲擁有人授權進行維修工程。

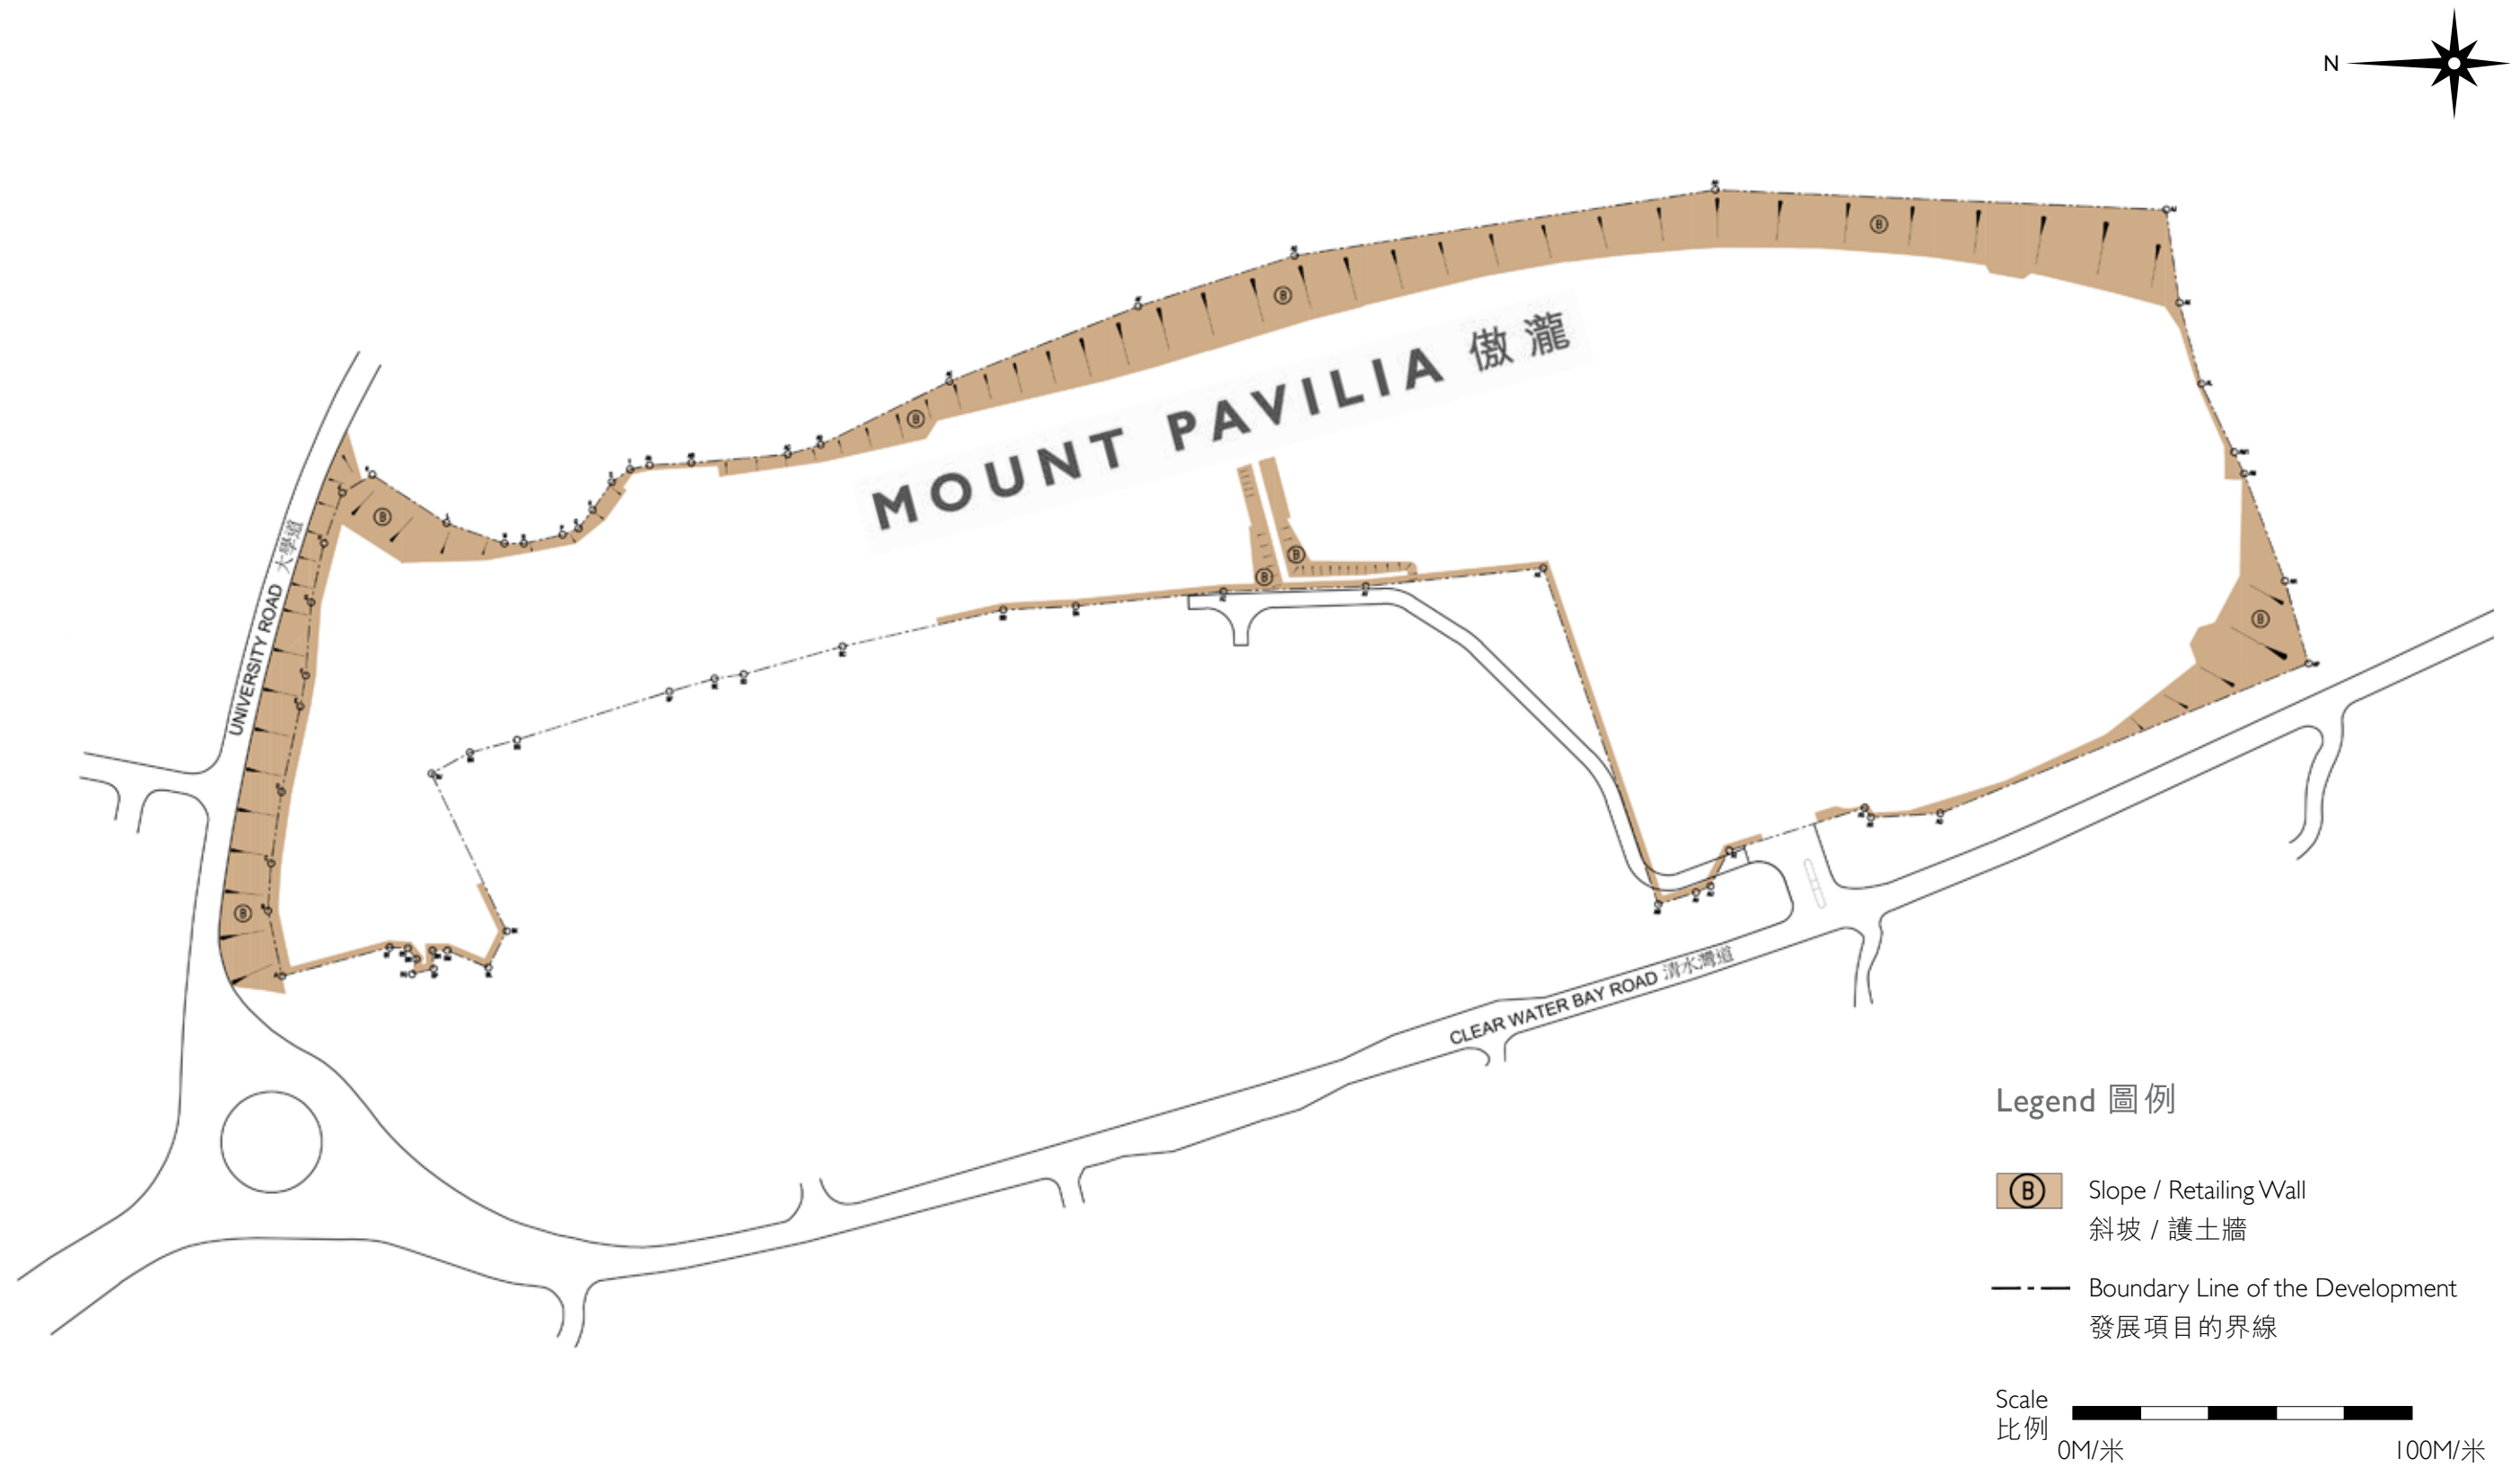

Modification

修訂

No application is made to the Government for a modification of the Land Grant for this development.

本發展項目並沒有向政府提出申請修訂批地文件。

有關資料

Pursuant to Special Condition No.(37)(a) of the Land Grant, geotechnical investigations and slope treatment, landslide preventive, mitigation and remedial works were carried out by the Grantee (as defined in the Land Grant) on the Green Hatched Black Area (as defined in the Land Grant) to the satisfaction of the Director of Lands. Erection of a solid barrier to prevent possible landslide due to liquefaction at the Green Hatched Black Area was proposed and submitted to Lands Department for approval. The relevant building plans in respect of the said barrier as submitted were approved by Buildings Department and, as informed by Lands Department, were checked and accepted by the Geotechnical Engineering Office of Civil Engineering and Development Department. Such building plans and the plans below are subject to any further amendments the Vendor considers necessary or required by the Director of Lands.

The location and brief details of the Solid Barrier for Preventing Possible Landslide due to Liquefaction are shown in the plans in this section.


承批人(在批地文件中之定義)已根據批地文件(37)(a)條批地特別條款規定於綠色間黑斜線範圍(在批地文件中之定義)進行及完成土力勘探工程和斜坡處理、山泥傾瀉預防、減緩及補救工程至地政總署署長滿意程度。承批人已向地政總署建議並向其遞交等候審批興建實心欄障以防止綠色加黑斜線範圍的土壤液化而引致山泥傾瀉。已遞交的欄障的建築圖則已獲屋宇署批准，而根據地政總署的通知，土木工程拓展署土力工程處亦已檢視和接納該等圖則。該等建築圖則及下圖可能因賣方認為必要或地政總署署長要求作出進一步修訂。

防止土壤液化而引致山泥傾瀉的實心欄障的位置及簡要細節於本章節顯示。

LAYOUT PLAN 平面佈局圖





LOCATION AND BRIEF DETAILS OF THE SOLID BARRIER FOR PREVENTING POSSIBLE LANDSLIDE DUE TO LIQUEFACTION
防止土壤液化而引致山泥傾瀉的實心欄障的位置及簡要細節

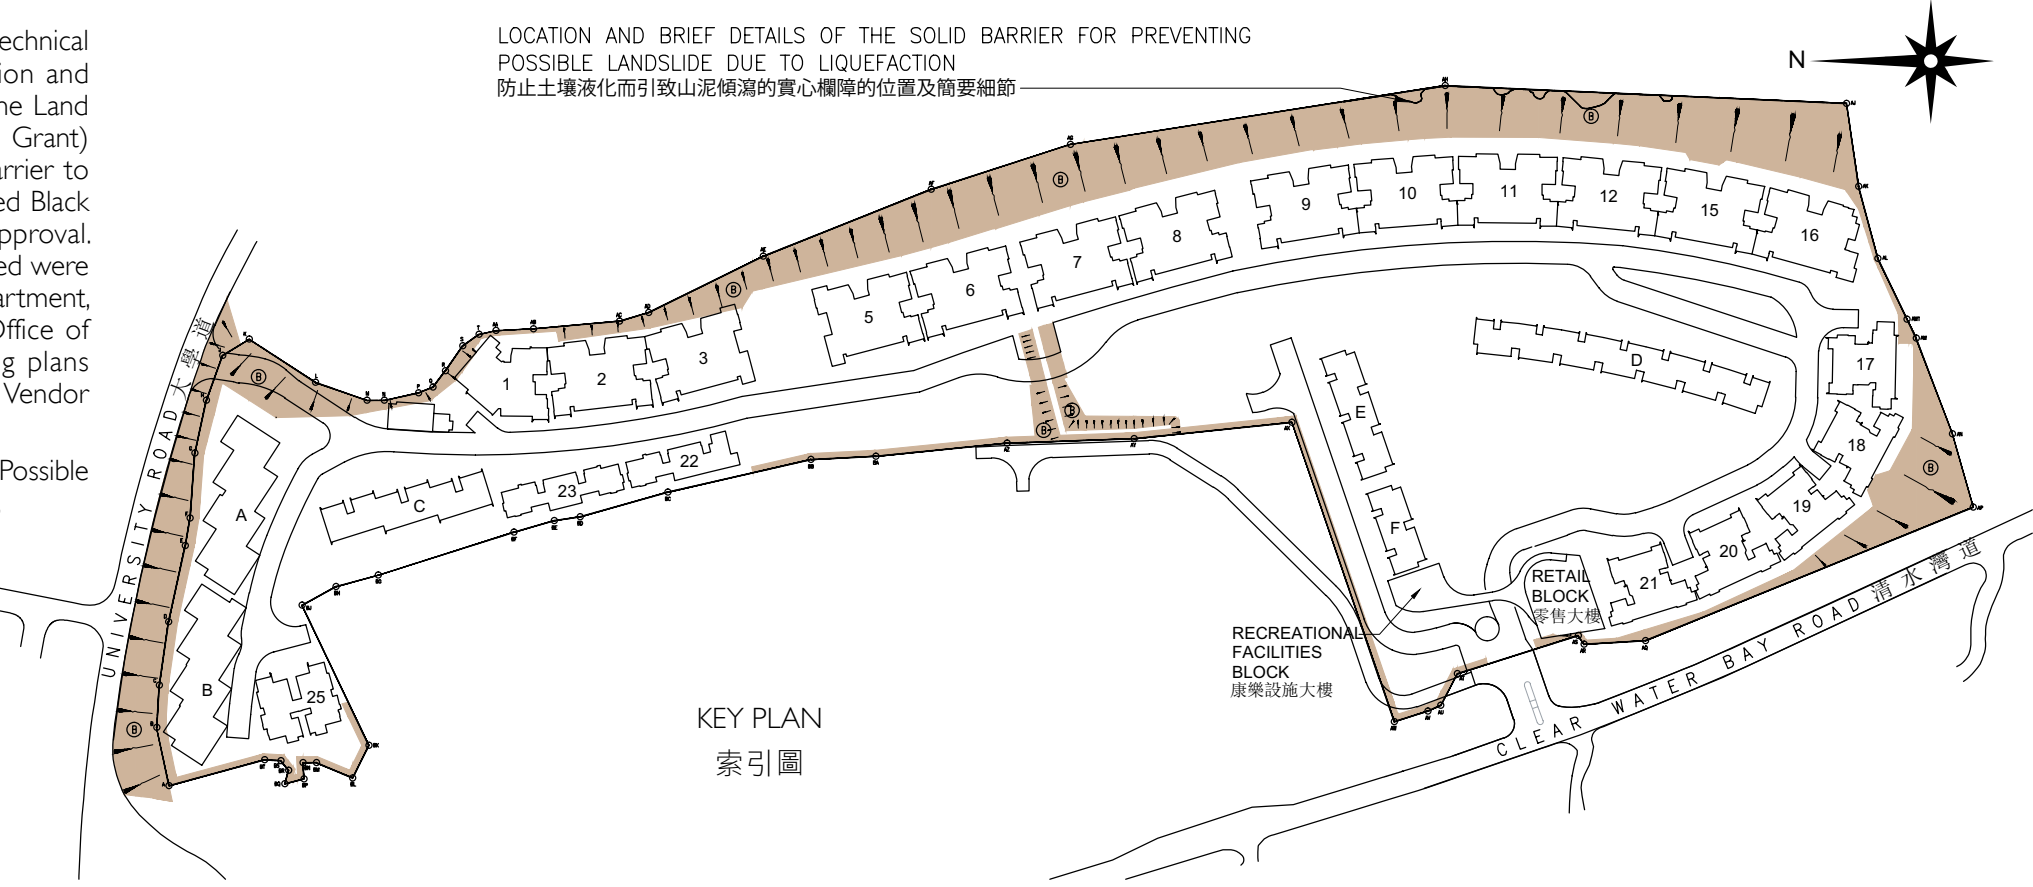

KEY PLAN
索引圖


BOUNDARY LINE OF THE DEVELOPMENT
發展項目的界線

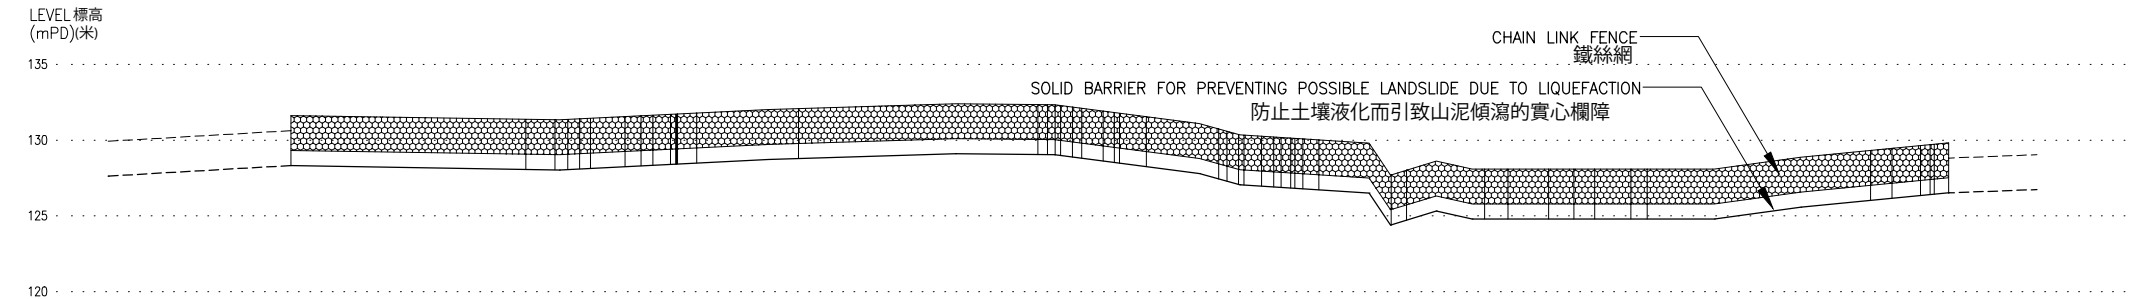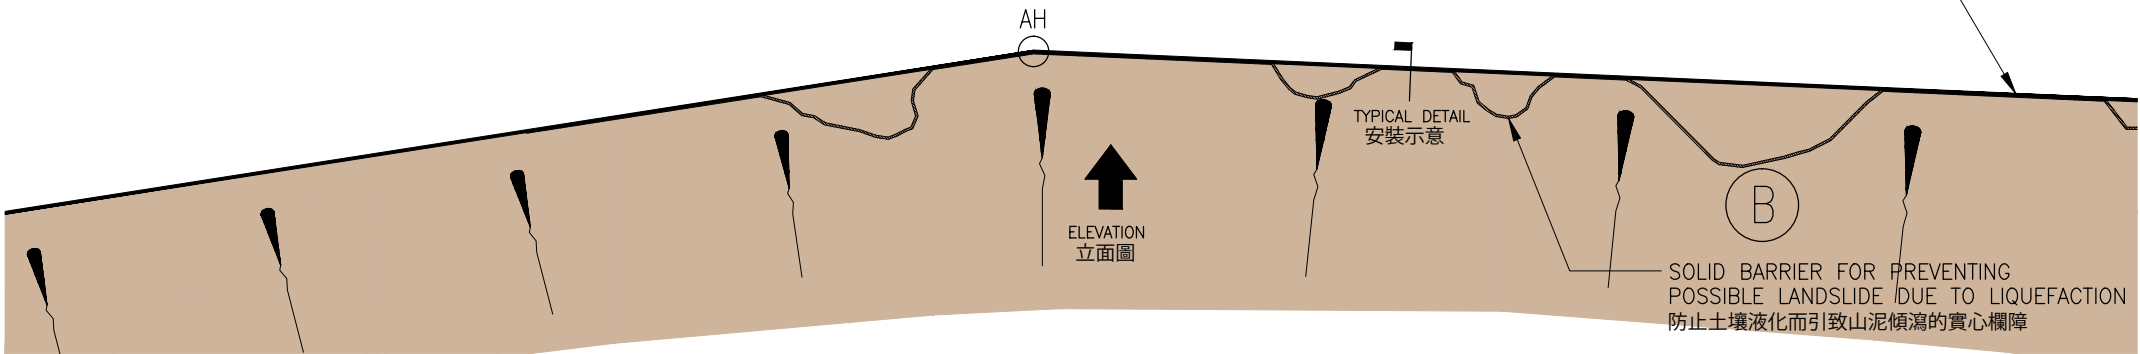

ELEVATION 立面圖



BOUNDARY LINE OF THE DEVELOPMENT
發展項目的界線

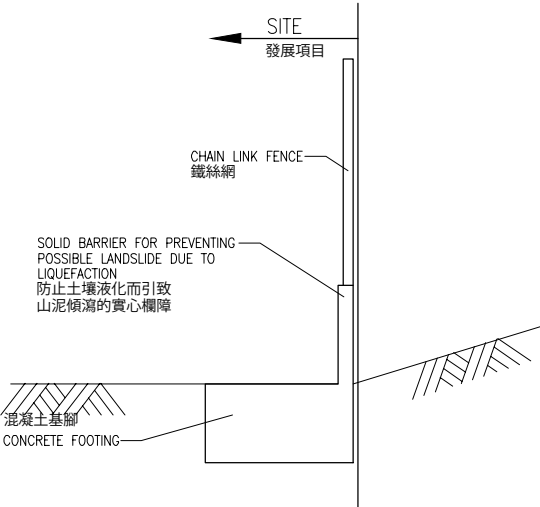

TYPICAL DETAIL OF SOLID BARRIER
FOR PREVENTING POSSIBLE
LANDSLIDE DUE TO LIQUEFACTION

防止土壤液化而引致山泥傾瀉的
實心欄障安裝示意圖


Not to Scale 不按比例

Relevant information

有關資料


The "Layout plan of the development" in this sales brochure is prepared based on the building plans approved on 28 June 2016 in respect of the Development. As at the date of printing this sales brochure, an amendment of the proposed arrangement of the footpath to connect points A and B under Special Condition No. (34) of the Land Grant has been approved by the Building Authority and corresponding amendments to the approved building plans will be submitted to the Lands Department for approval. Subject to the comments and approval of the Lands Department and other relevant government authorities, the proposed amendments to the approved buildings plans may affect the enjoyment of the Development in terms of access, views, noise and/or other aspects of the Development.

本售樓說明書的“發展項目的布局圖”是根據該發展項目於2016年6月28日經批准的建築圖則擬備。於印刷本售樓說明書之日，已批准修訂根據“批地文件”第(34)條批地特別條款而擬建造連接標記A及B點的行人道安排，而於經批准的建築圖則的相應修訂，將會遞交地政總署審批。受制於地政總署和其他政府相關部門的意見和批准，對於經批准的建築圖則的建議修訂可能對該發展項目/或其內住宅物業的享用，諸如通行、景觀、噪音及/或其他方面造成影響。

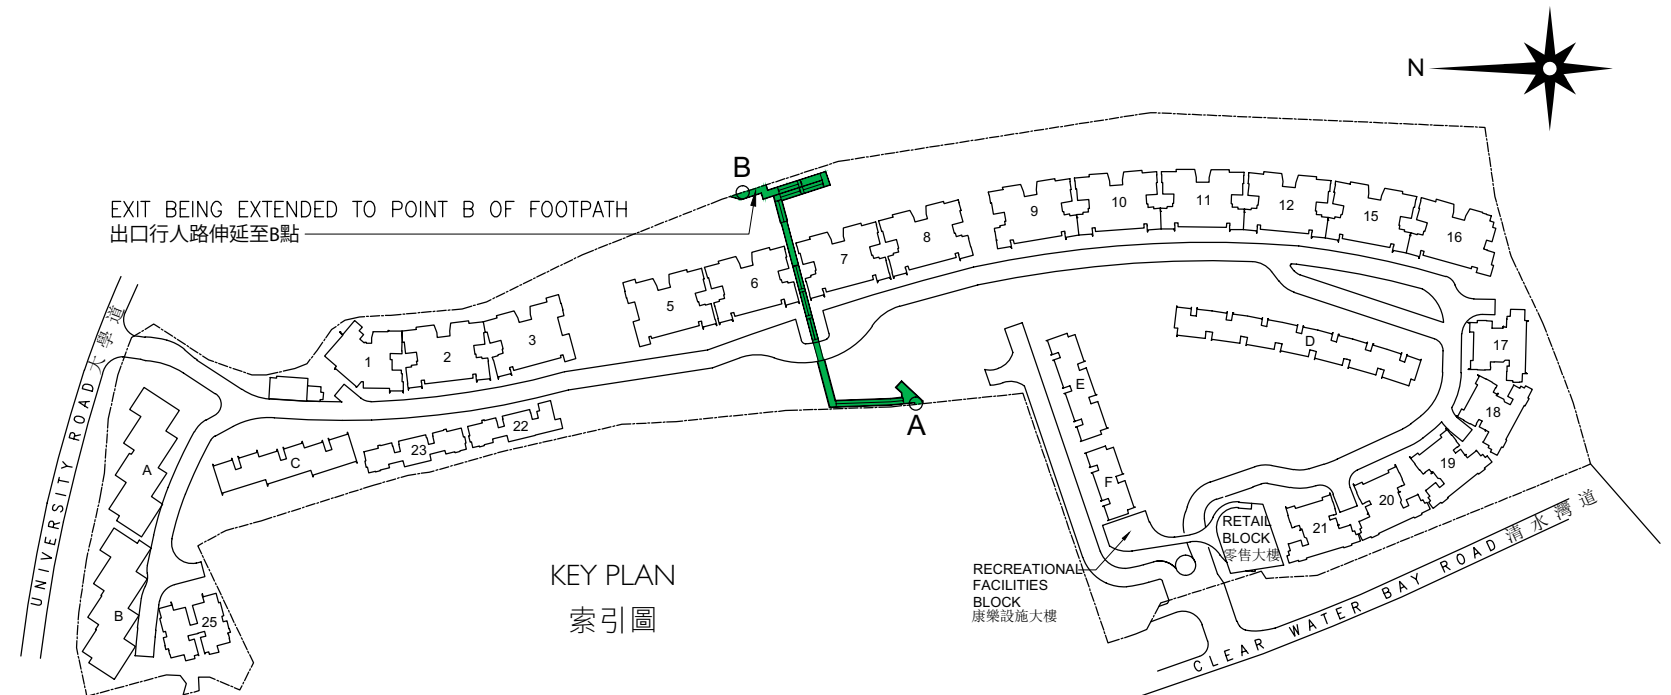

Extracted drawing of the Ground Floor Part Plan 2 (Drawing No. B/A10/113 Revision No.08) as approved by the Building Authority is shown below:

下圖摘錄自建築事務監督已批准的地下部分平面圖2 (圖號：B/A10/113 Revision No.08)

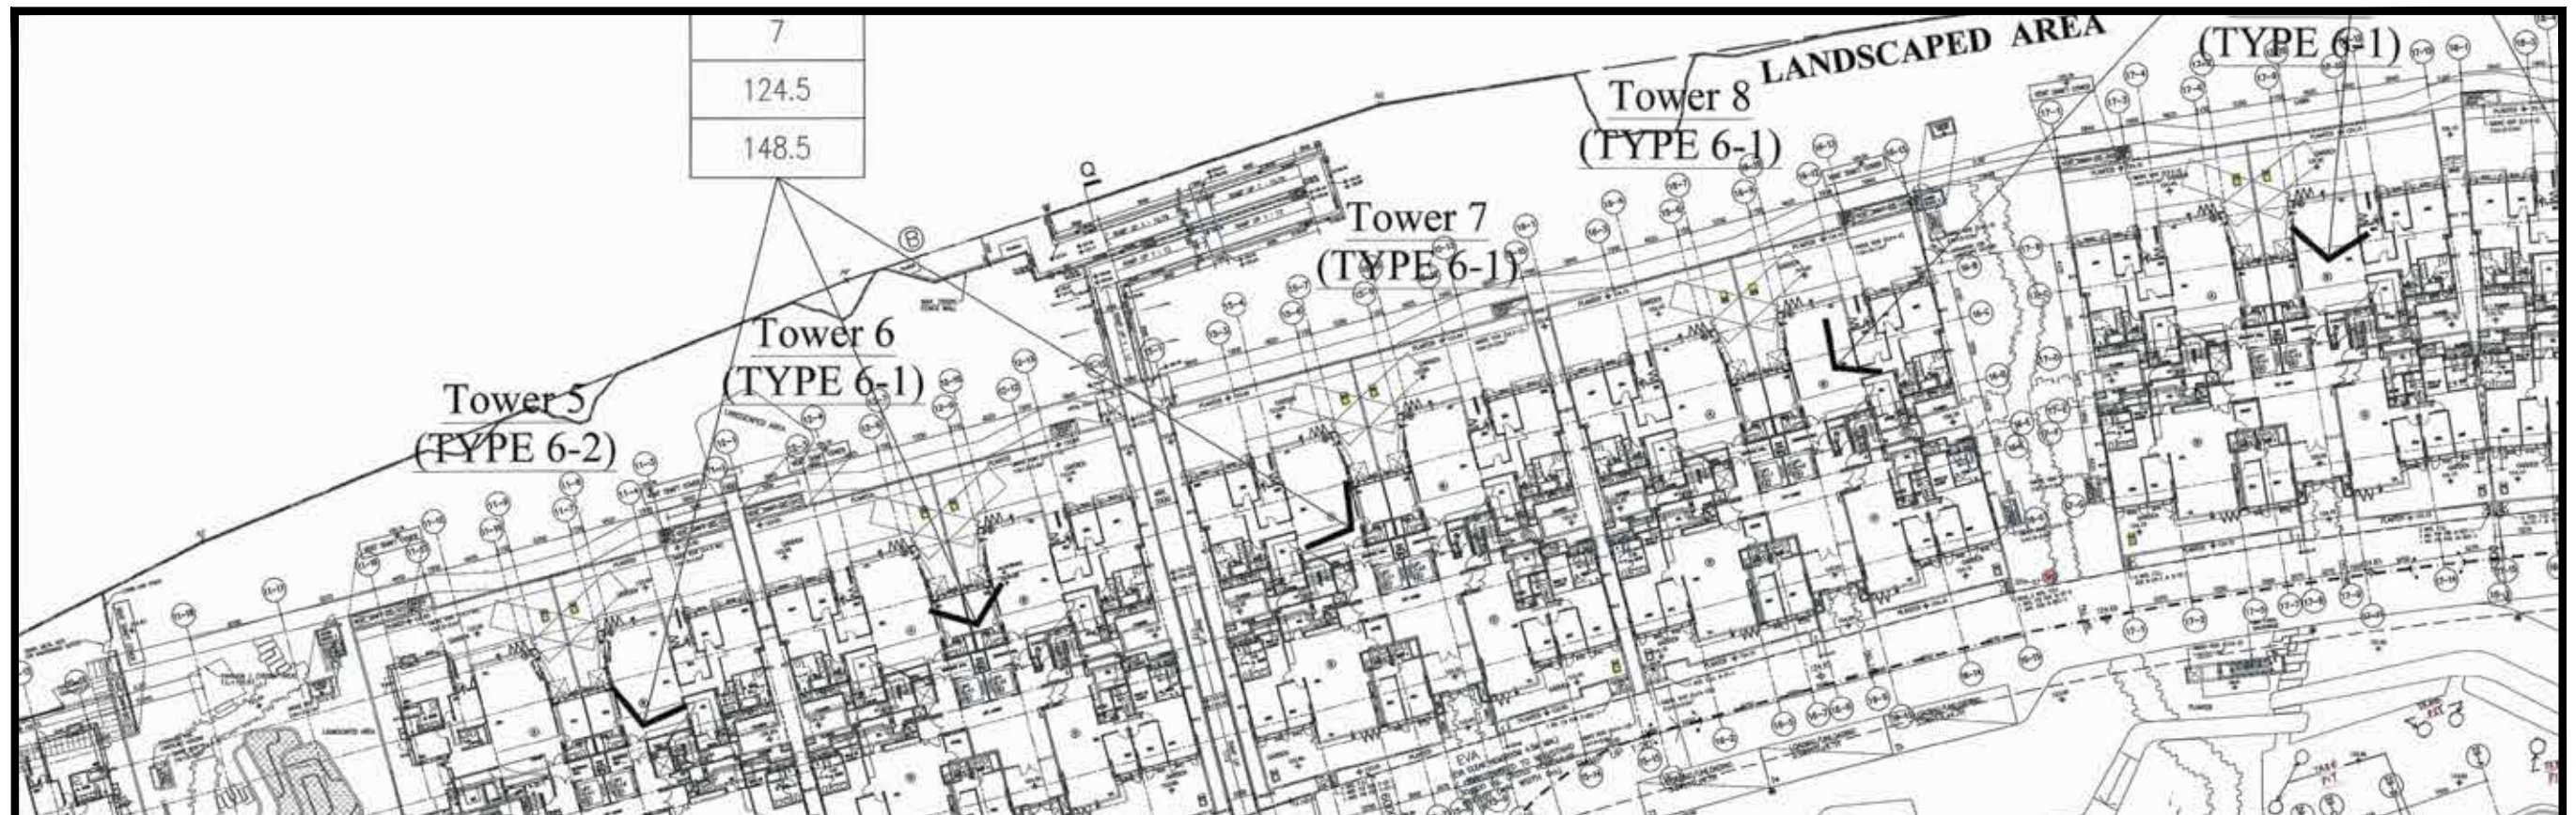

賣方就發展項目指定的互聯網網站的網址

The address of the website designated by the vendor of the Development for the purposes of Part 2 of the Residential Properties (First-hand Sales) Ordinance is: www.mountpavilia.com.hk

賣方為施行《一手住宅物業銷售條例》第2部而就發展項目指定的互聯網網站的網址為：
www.mountpavilia.com.hk

申請建築物總樓面面積寬免的資料

Breakdown of GFA Concessions Obtained for All Features

- Latest information on breakdown of GFA concessions as shown on the general building plans submitted to and approved by the Building Authority (BA) prior to the printing of the sales brochure is tabulated below. Information marked (#) may be based on information provided by the authorized person if the sales brochure is printed prior to submission of the final amendment plans to the BA. The breakdown of GFA concessions may be subject to further changes until final amendment plans are submitted to and approved by the BA prior to the issuance of the occupation permit for the Development.

獲寬免總樓面面積的設施分項

- 於印製售樓說明書前呈交予並已獲建築事務監督批准的一般建築圖則上有關總樓面面積寬免的分項的最新資料，請見下表。如印製售樓說明書時尚未呈交最終修訂圖則予建築事務監督，則有(#)號的資料可以由認可人士提供的資料作為基礎。直至最終修訂圖則於發出佔用許可證前呈交予並獲建築事務監督批准前，以下分項資料仍可能有所修改。

		Area (m ²) 面積(平方米)
Disregarded GFA under Building (Planning) Regulations 23(3)(b) 根據《建築物(規劃)規例》第23(3)(b)條不計算的總樓面面積		
1	Carpark and loading / unloading area excluding public transport terminus 停車場及上落客貨地方(公共交通總站除外)	28,446.735
2	Plant rooms and similar services 機房及相類設施	
2.1(#)	Mandatory feature or essential plant room, area of which is limited by respective Practice Notes for Authorized Persons, Registered Structural Engineers and Registered Geotechnical Engineers (PNAP) or regulation such as lift machine room, telecommunications and broadcasting (TBE) room, refuse storage and material recovery chamber, etc. 所佔面積受相關《認可人士、註冊結構工程師及註冊岩土工程師作業備考》或規例限制的強制性設施或必要機房，例如升降機機房、電訊及廣播設備室、垃圾及物料回收房等	1,040.732
2.2(#)	Mandatory feature or essential plant room, area of which is NOT limited by any PNAP or regulation such as room occupied solely by fire services installations (FSI) and equipment, meter room, transformer room, potable and flushing water tank, etc. 所佔面積不受任何《認可人士、註冊結構工程師及註冊岩土工程師作業備考》或規例限制的強制性設施或必要機房，例如僅供消防裝置及設備佔用的房間、電錶房、電力變壓房、食水及鹹水缸等	8,322.059
2.3	Non-mandatory or non-essential plant room such as air-conditioning plant room, air handling unit (AHU) room, etc. 非強制性或非必要機房，例如空調機房、風櫃房等	886.586
Green Features under Joint Practice Notes 1 and 2 根據聯合作業備考第1及第2號提供的環保設施		
3	Balcony 露台	1,814.438
4	Wider common corridor and lift lobby 加闊的公用走廊及升降機大堂	-
5	Communal sky garden 公用空中花園	-
6	Acoustic fin 隔聲鰭	4.914
7	Wing wall, wind catcher and funnel 翼牆、捕風器及風斗	-
8	Non-structural prefabricated external wall 非結構預製外牆	682.975
9	Utility platform 工作平台	583.079
10	Noise barrier 隔音屏障	79.977

申請建築物總樓面面積寬免的資料

Amenity Features 適意設施		
11	Counter, office, store, guard room and lavatory for watchman and management staff, Owners' Corporation Office 供保安人員和管理處員工使用的櫃檯、辦公室、儲物室、警衛室和廁所、業主立案法團辦公室	87.927
12(#)	Residential or recreational facilities including void, plant room, swimming pool filtration plant room, covered walkway etc serving solely the recreational facilities 住宅康樂設施，包括僅供康樂設施使用的中空、機房、游泳池的濾水器機房、有蓋人行道等	3,436.407
13	Covered landscaped and play area 有上蓋的園景區及遊樂場	-
14	Horizontal screens / covered walkways, trellis 橫向屏障/有蓋人行道、花棚	-
15	Larger lift shaft 擴大升降機井道	-
16	Chimney shaft 煙囪管道	-
17(#)	Other non-mandatory or non-essential plant room, such as boiler room, satellite master antenna television (SMATV) room 其他非強制性或非必要機房，例如鍋爐房、衛星電視共用天線房	254.012
18	Pipe duct, air duct for mandatory feature or essential plant room 強制性設施或必要機房所需的管槽、氣槽	778.980
19	Pipe duct, air duct for non-mandatory or non-essential plant room 非強制性設施或非必要機房所需的管槽、氣槽	-
20	Plant room, pipe duct, air duct for environmentally friendly system and feature 環保系統及設施所需的機房、管槽及氣槽	168.193
21	Void in duplex domestic flat and house 複式住宅單位及洋房的中空	369.304
22	Minor projection such as AC box, window cill, projecting window	1,493.227
23	Projections such as air-conditioning box and platform with a projection of more than 750mm from the external wall 伸出物，如空調機箱及伸出外牆超過750毫米的平台	-
Other Exempted Items 其他項目		
24	Refuge floor including refuge floor cum sky garden 庇護層，包括庇護層兼空中花園	-
25	Other projections 其他伸出物	-
26	Public transport terminus 公共交通總站	-
27	Party structure and common staircase 共用構築物及樓梯	-
28	Horizontal area of staircase, lift shaft and vertical duct solely serving floor accepted as not being accountable for GFA 僅供獲接納不計入總樓面面積的樓層使用的樓梯、升降機槽及垂直管道的水平面積	1,021.631
29	Public passage 公眾通道	-
30	Covered set back area 因建築物後移導致的覆蓋面積	-
Bonus GFA 額外總樓面面積		
31	Bonus GFA 額外總樓面面積	-

Note:
The above table is based on the requirements as stipulated in the Practice Note for Authorized Persons, Registered Structural Engineers and Registered Geotechnical Engineers ADM-2 issued by the Buildings Department. The Buildings Department may revise such requirements from time to time as appropriate.

註：

上述表格是根據屋宇署所發出的《認可人士、註冊結構工程師及註冊岩土工程師作業備考》ADM-2 規定的要求而制訂的。屋宇署會按實際需要不時更改有關要求。

申請建築物總樓面面積寬免的資料

Environmental Assessment of the Building
有關建築物的環境評估



Estimated Energy Performance or Consumption for the Common Parts of the Development
發展項目的公用部分的預計能量表現或消耗

Latest information on the estimated energy performance or consumption for the common parts of the Development as submitted to the Building Authority prior to the printing of the sales brochures:
於印製售樓說明書前呈交予建築事務監督發展項目的公用部份的預計能量表現或消耗的最近期資料：

Part I 第I部分	
Provision of Central Air Conditioning 提供中央空調	YES 是
Provision of Energy Efficient Features 提供具能源效益的設施	YES 是
Energy Efficient Features proposed: 擬安裝的具能源效益的設施：-	VRV system 變頻多聯型分體式空調機

Part II : The predicted annual energy use of the proposed building / part of building (Note 1) 第II部分：擬興建樓宇/部分樓宇預計每年能源消耗量(註腳1)：-					
Location 位置	Internal Floor Area Served (m ²) 使用有關裝置的內部樓面面積(平方米)	Annual Energy Use of Baseline Building (Note 2) 基線樓宇(註腳2)每年能源消耗量		Annual Energy Use of Proposed Building 擬興建樓宇每年能源消耗量	
		Electricity kWh / m ² / annum 電力 千瓦小時/平方米/年	Town Gas / LPG unit / m ² / annum 煤氣/石油氣 用量單位/平方米/年	Electricity kWh / m ² / annum 電力 千瓦小時/平方米/年	Town Gas / LPG unit / m ² / annum 煤氣/石油氣 用量單位/平方米/年
Area served by central building services installation (Note3) 有使用中央屋宇裝備裝置(註腳3)的部份	41,674.59	5,101	-	4,361.20	-

申請建築物總樓面面積寬免的資料

Part III : The following installation(s) are designed in accordance with the relevant Codes of Practices published by the Electrical & Mechanical Services Department (EMSD) 第III部分：以下裝置乃按機電工程署公布的相關實務守則設計：-			
Type of Installations 裝置類型	YES 是	NO 否	N/A 不適用
Lighting Installations 照明裝置	✓		
Air Conditioning Installations 空調裝置	✓		
Electrical Installations 電力裝置	✓		
Lift & Escalator Installations 升降機及自動梯的裝置	✓		
Performance-based Approach 以總能源為本的方法			✓

Notes:

- In general, the lower the estimated “Annual Energy Use” of the building, the more efficient of the building in terms of energy use. For example, if the estimated “annual energy use of proposed building” is less than the estimated “annual energy use of baseline building”, it means the predicted use of energy is more efficient in the proposed building than in the baseline building. The larger the reduction, the greater the efficiency.
The predicted annual energy use, in terms of electricity consumption (kWh/m2/annum) and town gas/LPG consumption (unit/m2/annum), of the development by the internal floor area served, where:
(a) “total annual energy use” has the same meaning of “annual energy use” under Section 4 and Appendix 8 of the BEAM Plus for New Buildings (current version); and
(b) “internal floor area”, in relation a building, a space or a unit means the floor area of all enclosed space measured to the internal faces of enclosing external and/or party walls.
- “Baseline Building” has the same meaning as “Baseline Building Model (zero-credit benchmark)” under Section 4 and Appendix 8 of the BEAM Plus for New Building (current version).
- “Central Building Services Installation” has the same meaning as that in the Code of Practice for Energy Efficiency of Building Services Installations in Buildings (February 2010 edition)(Draft).

註腳：

- 一般而言，一棟樓宇的預計“每年能源消耗量”愈低，其節約能源的效益愈高。如一棟樓宇預計的“每年能源消耗量”低於該樓宇的“基線樓宇每年能源消耗量”，則代表預計該樓宇的能源應用較其基線樓宇有效，削減幅度愈大則代表有關樓宇能源節約的效益愈高。
預計每年能源消耗量[以耗電量(千瓦小時/平方米/年)及煤氣/石油氣消耗量(用量單位/平方米/年)計算]，指將發展項目的每年能源消耗總量除以使用有關裝置的內部樓面面積所得出的商，其中：-
(a) “每年能源消耗量”與新建樓宇BEAM Plus標準(現行版本)第4節及附錄8中的[年能源消耗]具有相同涵義；及
(b) 樓宇、空間或單位的“內部樓面面積”，指外牆及/或共用牆的內壁之內表面起量度出來的樓面面積。
- “基準樓宇”與新建樓宇BEAM Plus標準(現行版本)第4節及附錄8中的“基準建築物模式(零分標準)”具有相同涵義。
- “中央屋宇裝備裝置”與樓宇的屋宇裝備裝置能源效益實務守則(2010年2月版)(草稿)中的涵義相同。

地政總署署長作為給予預售樓花同意書的條件而規定列於售樓說明書的資料

1. The purchaser is required to agree with the Vendor in the agreement for sale and purchase to the effect that other than entering into a mortgage or charge, the purchaser will not nominate any person to take up the assignment of the Residential Unit or the Parking Space specified in the agreement for sale and purchase, sub-sell that Residential Unit or Parking Space or transfer the benefit of the agreement for sale and purchase of that Residential Unit or Parking Space in any manner whatsoever or enter into any agreement so to do before completion of the sale and purchase and execution of the Assignment.
 2. If the Vendor, at the request of the purchaser under an agreement for sale and purchase, agrees (at its own discretion) to cancel the agreement for sale and purchase or the obligations of the purchaser under the agreement for sale and purchase, the Vendor is entitled to retain the sum of five percent (5%) of the total purchase price of the Residential Unit and the Parking Space specified in the agreement for sale and purchase and the purchaser will in addition pay or reimburse (as the case may be) to the Vendor all legal costs, charges and disbursements (including any stamp duty) in connection with the cancellation of the agreement for sale and purchase.
 3. The vendor will pay or has paid (as the case may be) all outstanding Government rent in respect of the land on which the Development is in the course of being erected, from the date of the Government Grant up to and including the date of the respective assignments to the purchasers.
 4. The purchaser who has signed an agreement for sale and purchase has the right of access to and will, upon his request, be provided with a hard copy of an updated record of information as to the total construction costs and the total professional fees to complete the Development as well as the total construction costs and the total professional fees expended and paid as at the end of the calendar month preceding the month at which the request is made subject to payment of a nominal fee of not more than HK\$100 per request.
 5. The “Green Areas” is referred to in Special Condition No.(5) of the Land Grant, which is set out in full under the Information on Public Facilities and Public Open Spaces section of this sales brochure.
 6. The “Brown Areas” is referred to in Special Condition No.(32) of the Land Grant, which is set out in full under the Summary of Land Grant section of this sales brochure.
 7. The “Footpath” is referred to in Special Condition No.(34) of the Land Grant, which is set out in full under the Information on Public Facilities and Public Open Spaces section of this sales brochure.
1. 買方須於買賣合約中與賣方約定，除訂立按揭或押記外，在買賣完成及簽署轉讓契前，買方不得提名任何人士接受買賣合約指明之住宅單位或停車位之轉讓、轉售該住宅單位或停車位或以任何形式轉讓該住宅單位或停車位之買賣合約之權益、或訂立任何有關上述提名、轉售或轉讓權益之協議。
 2. 若賣方應買賣合約下買方要求同意（同意與否賣方有酌情權決定）取消買賣合約或買賣合約下買方之責任，賣方有權保留等同買賣合約指明之住宅單位及停車位總售價5%之金額，另買方須向賣方繳付或償還（視屬何情況而定）所有與取消買賣合約有關之法律費用、收費及開銷（包括任何印花稅）。
 3. 賣方將會或已經（視屬何情況而定）支付所有關發展項目在其上興建之土地於批文件日期起計至相關買家轉讓契日期（包括該兩日）期間之未付地稅。
 4. 已簽署買賣合約之買方有權查閱，亦可要求取得有關完成興建發展項目所需的總建築費及總專業服務費與及截至提出該要求之前一個曆月底為止已花費及支付的總建築費及總專業服務費之最新資料副本一份，惟買方須就每項上述獲得副本之要求繳付不超過港幣一百元之象徵式費用。
 5. 「綠色範圍」在批地文件特別條款第(5)條提及。該特別條款在本售樓說明書的「公共設施及公眾休憩用地的資料」中全部列出。
 6. 「棕色範圍」在批地文件特別條款第(32)條提及。該特別條款在本售樓說明書的「批地文件的摘要」中全部列出。
 7. 「行人道」在批地文件特別條款第(34)條提及。該特別條款在本售樓說明書的「公共設施及公眾休憩用地的資料」中全部列出。

There may be future changes to the Development and the surrounding areas.
發展項目及其周邊地區日後可能出現改變。

Date of Printing : 21 January 2016
印製日期：2016年1月21日

Examination Record

檢視紀錄

Examination / Revision Date	Revision Made	
	Page Number	Revision Made
19 February 2016	6, 43, 48, 231, 249, 250, 260	Typing errors are corrected
	38, 53, 58, 63, 68, 73, 78, 83, 88	Printing errors are corrected
12 May 2016	22	Location plan of the development is updated
	23	Aerial photograph of the development is updated
	24-26	Obsolete aerial photograph of the development is deleted
	31-46, 48-127, 130, 132-138, 140-146, 148-151, 153-157, 159-163, 165-169, 171-175, 177-179, 210, 212, 214-216, 265	Layout is updated according to the latest approved building plans
	47, 128, 129, 131, 152, 158, 164	1. Layout is updated according to the latest approved building plans 2. Thicknesses of the floor slabs of some residential properties are amended
	139, 147, 170	1. Layout is updated according to the latest approved building plans 2. Floor-to-floor heights of some residential properties are amended
	176	1. Layout is updated according to the latest approved building plans 2. Thicknesses of the floor slabs of some residential properties are amended 3. Floor-to-floor heights of some residential properties are amended
	211	1. Layout is updated according to the latest approved building plans 2. Presentation format is amended
	213, 217	1. Layout is updated according to the latest approved building plans 2. Parking space numbers are updated according to the latest approved building plans
	218	Presentation format is amended
	285-297	Elevation plans are updated according to the latest approved building plans
	298	Information is updated according to the latest approved building plans
	314, 316, 318-322, 324, 327, 330, 332-336, 341, 343, 345	Mechanical and electrical provisions are amended to follow the amended mechanical and electrical provisions plan

檢視/修改日期	所作修改	
	頁次	所作修改
2016年2月19日	6, 43, 48, 231, 249, 250, 260	更正打印錯字
	38, 53, 58, 63, 68, 73, 78, 83, 88	更正排印錯誤
2016年5月12日	22	更新發展項目的所在位置圖
	23	更新發展項目的鳥瞰照片
	24-26	刪除發展項目的過時鳥瞰照片
	31-46, 48-127, 130, 132-138, 140-146, 148-151, 153-157, 159-163, 165-169, 171-175, 177-179, 210, 212, 214-216, 265	根據最新經批准的建築圖則更新布局
	47, 128, 129, 131, 152, 158, 164	1. 根據最新經批准的建築圖則更新布局 2. 修訂部分住宅物業的樓板厚度
	139, 147, 170	1. 根據最新經批准的建築圖則更新布局 2. 修訂部分住宅物業的層與層之間的高度
	176	1. 根據最新經批准的建築圖則更新布局 2. 修訂部分住宅物業的樓板厚度 3. 修訂部分住宅物業的層與層之間的高度
	211	1. 根據最新經批准的建築圖則更新布局 2. 修訂展示格式
	213, 217	1. 根據最新經批准的建築圖則更新布局 2. 根據最新經批准的建築圖則更新停車位編號
	218	修訂展示格式
	285-297	根據最新經批准的建築圖則更新立面圖
	298	根據最新經批准的建築圖則更新資料
	314, 316, 318-322, 324, 327, 330, 332-336, 341, 343, 345	跟隨修訂機電裝置平面圖修訂機電裝置

Examination Record

檢視紀錄

Examination / Revision Date	Revision Made	
	Page Number	Revision Made
12 May 2016	346, 354, 359, 364, 366, 371, 376, 381, 386, 391, 396, 401, 406, 408-409, 417-419, 422-424, 427-429, 432-434, 442-445, 447, 453, 459, 461, 465, 471, 477, 484, 488-490	1. Layout is amended to follow that in the floor plan 2. Mechanical & electrical provisions are amended
	347-349, 351-353, 355-358, 360-363, 365, 367-370, 372-375, 377-380, 382-385, 387-390, 392-395, 397-400, 402-405, 407, 410-414, 416, 420-421, 426, 430-431, 436-437, 439, 448-452, 454-458, 460, 462, 464, 466, 468, 470, 472-474, 476, 478-480, 482-483, 485-486, 491-493	1. Layout is amended to follow that in the floor plan 2. Mechanical & electrical provisions are updated
	350, 415, 425, 435, 438, 440-441, 446, 463, 467, 469, 475, 481, 487	Layout is amended to follow that in the floor plan
	519	1. Layout and description are updated according to the latest approved building plans 2.The extracted drawing is replaced by that in the latest approved building plans
	521-522	Information in "Breakdown of GFA Concessions Obtained for All Features" is updated according to the latest approved building plans
23 June 2016	31, 128, 133, 139	Printing errors are corrected
	135, 141, 449, 455	1. Printing errors are corrected 2. Typing errors are corrected
	136-138, 142-144, 152-155, 158-161, 164-167, 170-173, 176-179, 450-452, 456-458, 466-469, 472-475, 478-481, 484-487, 490-493, 495-503	Typing errors are corrected
	214	Printing error is corrected

檢視/修改日期	所作修改	
	頁次	所作修改
2016年5月12日	346, 354, 359, 364, 366, 371, 376, 381, 386, 391, 396, 401, 406, 408-409, 417-419, 422-424, 427-429, 432-434, 442-445, 447, 453, 459, 461, 465, 471, 477, 484, 488-490	1. 跟隨平面圖修訂布局 2. 修訂機電裝置
	347-349, 351-353, 355-358, 360-363, 365, 367-370, 372-375, 377-380, 382-385, 387-390, 392-395, 397-400, 402-405, 407, 410-414, 416, 420-421, 426, 430-431, 436-437, 439, 448-452, 454-458, 460, 462, 464, 466, 468, 470, 472-474, 476, 478-480, 482-483, 485-486, 491-493	1. 跟隨平面圖修訂布局 2. 更新機電裝置
	350, 415, 425, 435, 438, 440-441, 446, 463, 467, 469, 475, 481, 487	跟隨平面圖修訂布局
	519	1. 根據最新經批准的建築圖則更新布局及描述 2. 更換摘錄自最新經批准的建築圖則之圖
	521-522	根據最新經批准的建築圖則更新“獲寬免總樓面面積的設施分項”的資料
2016年6月23日	31, 128, 133, 139	更正排印錯誤
	135, 141, 449, 455	1. 更正排印錯誤 2. 更正打印錯字
	136-138, 142-144, 152-155, 158-161, 164-167, 170-173, 176-179, 450-452, 456-458, 466-469, 472-475, 478-481, 484-487, 490-493, 495-503	更正打印錯字
	214	更正排印錯誤

Examination Record

檢視紀錄

Examination / Revision Date	Revision Made	
	Page Number	Revision Made
23 June 2016	494	1. Typing errors are corrected 2. Appliance in a residential property is changed
	504-508, 510-511	1. Typing errors are corrected 2. Appliance is added in some residential properties
	509	Appliance is added in some residential properties
1 September 2016	22	Location plan of the development is updated
	28	Outline zoning plan relating to the development is updated
	31	1. Layout is updated according to the latest approved building plans 2. The estimated date of completion of the buildings and facilities as provided by the Authorized Person for the development is amended
	32, 36, 37, 41, 42, 46, 47, 51, 52, 56, 57, 61, 62, 66, 67, 71, 72, 76, 77, 81, 82, 86, 87, 91, 92, 96, 97, 102, 107, 112, 117, 122, 125, 128-131, 135, 137, 138, 141, 143, 144, 146, 148-154, 156-160, 162-166, 168-172, 174-178, 212, 213, 215-217	Layout is updated according to the latest approved building plans
	285-297	1. Elevation plans are updated according to the latest approved building plans 2. Date of the latest approved building plans is added
	338	Mechanical & electrical provisions are amended to follow the amended mechanical & electrical provisions plan
	346, 351, 356, 366, 371, 376, 381, 386, 391, 396, 401, 406, 416, 421, 426, 431, 436, 439, 451, 452, 457, 458, 466, 467, 472, 473, 478, 479, 484, 485, 489-491	1. Layout is amended to follow that in the floor plan 2. Mechanical & electrical provisions are amended
	347-349, 352-354, 357-359, 367-369, 372-374, 382-384, 387-389, 392-394, 397-399, 402-404, 417-419, 422-424, 427-429, 432-434, 437, 440, 450, 456, 487	Mechanical & electrical provisions are amended
	350, 460, 462-465, 468, 470, 471, 474, 476, 477, 480, 483, 486, 492	Layout is amended to follow that in the floor plan

檢視/修改日期	所作修改	
	頁次	所作修改
2016年6月23日	494	1. 更正打印錯字 2. 更改一個住宅物業的設備
	504-508, 510-511	1. 更正打印錯字 2. 增添部分住宅物業的設備
	509	增添部分住宅物業的設備
2016年9月1日	22	更新發展項目的所在位置圖
	28	更新關乎發展項目的分區計劃大綱圖
	31	1. 根據最新經批准的建築圖則更新布局 2. 修訂由發展項目的認可人士提供的建築物及設施的預計落成日期
	32, 36, 37, 41, 42, 46, 47, 51, 52, 56, 57, 61, 62, 66, 67, 71, 72, 76, 77, 81, 82, 86, 87, 91, 92, 96, 97, 102, 107, 112, 117, 122, 125, 128-131, 135, 137, 138, 141, 143, 144, 146, 148-154, 156-160, 162-166, 168-172, 174-178, 212, 213, 215-217	根據最新經批准的建築圖則更新布局
	285-297	1. 根據最新經批准的建築圖則更新立面圖 2. 增添最新經批准的建築圖則的日期
	338	跟隨修訂機電裝置平面圖修訂機電裝置
	346, 351, 356, 366, 371, 376, 381, 386, 391, 396, 401, 406, 416, 421, 426, 431, 436, 439, 451, 452, 457, 458, 466, 467, 472, 473, 478, 479, 484, 485, 489-491	1. 跟隨平面圖修訂布局 2. 修訂機電裝置
	347-349, 352-354, 357-359, 367-369, 372-374, 382-384, 387-389, 392-394, 397-399, 402-404, 417-419, 422-424, 427-429, 432-434, 437, 440, 450, 456, 487	修訂機電裝置
	350, 460, 462-465, 468, 470, 471, 474, 476, 477, 480, 483, 486, 492	跟隨平面圖修訂布局

Examination Record

檢視紀錄

Examination / Revision Date	Revision Made	
	Page Number	Revision Made
1 September 2016	355, 360, 365, 370, 375, 380, 385, 390, 395, 400, 405, 410, 443-445, 449, 455	1. Layout is amended to follow that in the floor plan 2. Mechanical & electrical provisions are updated
	361, 411, 442, 482, 488	1. Layout is amended to follow that in the floor plan 2. Mechanical & electrical provisions are updated and amended
	362-364, 377-379, 407-409	Mechanical & electrical provisions are updated and amended
	519	Information in "Relevant Information" is updated according to the latest approved building plans
24 November 2016	6	1. The heading for the "Name of the street at which the Development is situated and the street number allocated by the Commissioner of Rating and Valuation for the purpose of distinguishing the Development" is updated. 2. Status of the development is updated.
	10-20	Status of the development is updated
	31	The statement of "The estimated date of completion of the buildings and facilities, as provided by the Authorized Person for the Development" is deleted
	128, 150, 156, 162, 296, 297, 442, 464, 470, 476	Printing errors are corrected
	348-351, 411-414, 436, 446, 452, 458, 462, 471, 482, 486, 492	Mechanical and electrical provisions are amended
	352, 356-359, 361-364, 366, 371, 376, 381, 384, 386, 389, 391, 394, 396, 399, 401, 404, 406-409, 447, 449, 453, 455, 457, 468, 480	Mechanical and electrical provisions are updated and amended
	353, 354, 367-369, 372-374, 377-379, 382, 383, 387, 388, 392, 393, 397, 398, 402, 403, 442, 451, 474	Mechanical and electrical provisions are updated
29 December 2016	No revision made	

檢視/修改日期	所作修改	
	頁次	所作修改
2016年9月1日	355, 360, 365, 370, 375, 380, 385, 390, 395, 400, 405, 410, 443-445, 449, 455	1. 跟隨平面圖修訂布局 2. 更新機電裝置
	361, 411, 442, 482, 488	1. 跟隨平面圖修訂布局 2. 更新及修訂機電裝置
	362-364, 377-379, 407-409	更新及修訂機電裝置
	519	根據最新經批准的建築圖則更新“有關資料”的資料
2016年11月24日	6	1. 更新“發展項目所位於的街道的名稱及由差餉物業估價署署長為識別發展項目的目的而編配的門牌號數”的標題 2. 更新發展項目的狀況
	10-20	更新發展項目的狀況
	31	刪除“由發展項目的認可人士提供的建築物及設施的預計落成日期”的陳述
	128, 150, 156, 162, 296, 297, 442, 464, 470, 476	更正排印錯誤
	348-351, 411-414, 436, 446, 452, 458, 462, 471, 482, 486, 492	修訂機電裝置
	352, 356-359, 361-364, 366, 371, 376, 381, 384, 386, 389, 391, 394, 396, 399, 401, 404, 406-409, 447, 449, 453, 455, 457, 468, 480	更新及修訂機電裝置
	353, 354, 367-369, 372-374, 377-379, 382, 383, 387, 388, 392, 393, 397, 398, 402, 403, 442, 451, 474	更新機電裝置
2016年12月29日	並無作出修改	

Examination Record

檢視紀錄

Examination / Revision Date	Revision Made	
	Page Number	Revision Made
2 March 2017	6	The estimated material date for the development is amended
	22	Location plan of the development is updated
	352, 353, 357, 358, 362, 363, 367, 368, 372, 373, 377, 378, 382, 383, 387, 388, 392, 393, 397, 398, 402, 403, 407, 408	Mechanical and electrical provisions are amended
25 April 2017	28	Outline zoning plan relating to the development is updated
	207	Roof areas of PI and PI7 of Block D are amended
18 May 2017	42, 47, 87-91, 122-127, 429	Printing errors are corrected
	411, 477	Mechanical and electrical provisions are amended
	444	1. Printing errors are corrected 2. Mechanical and electrical provisions are amended
14 August 2017	2-5	"Notes to purchasers of first-hand residential properties" is updated according to the latest version issued by the Sales of First-hand Residential Properties Authority
	5A-5D (additional page)	"Notes to purchasers of first-hand residential properties" is updated according to the latest version issued by the Sales of First-hand Residential Properties Authority and is added in this page
	23	Aerial photograph of the development is updated
	24-26	Latest aerial photograph of the development is added
	28	Outline zoning plan relating to the development is updated

檢視/修改日期	所作修改	
	頁次	所作修改
2017年3月2日	6	修訂發展項目的預計關鍵日期
	22	更新發展項目的所在位置圖
	352, 353, 357, 358, 362, 363, 367, 368, 372, 373, 377, 378, 382, 383, 387, 388, 392, 393, 397, 398, 402, 403, 407, 408	修訂機電裝置
2017年4月25日	28	更新關乎發展項目的分區計劃大綱圖
	207	修訂D座P1及P17的天台面積
2017年5月18日	42, 47, 87-91, 122-127, 429	更正排印錯誤
	411, 477	修訂機電裝置
	444	1. 更正排印錯誤 2. 修訂機電裝置
2017年8月14日	2-5	根據一手住宅物業銷售監管局最新發出的版本更新 “一手住宅物業買家須知”
	5A-5D (加頁)	根據一手住宅物業銷售監管局最新發出的版本更新 “一手住宅物業買家須知”及增添至此頁
	23	更新發展項目的鳥瞰照片
	24-26	增添發展項目的最新鳥瞰照片
	28	更新關乎發展項目的分區計劃大綱圖

